SUN METALS
5008 TAMPA WEST BLVD.
TAMPA, FLORIDA 33634

SUNDOR 5000
SLIDING GLASS DOOR
"SMALL MISSILE IMPACT"

GORDON D. THOMAS LICENSE No. 46718 STATE OF FLORIDA PROFESSIONAL ENGINEER

GENERAL NOTES:

1. This product has been evaluated and is in compliance with the 8th Edition (2023) Florida Building Code (FBC) structural requirements excluding the "High Velocity Hurricane Zone" (HVHZ).

2. Product anchors shall be as listed and spaced as shown on details. Anchor embedment to base material shall be beyond wall dressing or stucco.

3. When installed greater than 30 feet above grade in areas requiring wind borne debris protection this product complies with Section 1626.1.2 of the FBC and does not require an impact resistant covering. This product meets missile level "A" and includes Wind Zone 4 as defined in ASTM E 1996 and Section 1609.1.2.2 of the FBC.

4. When installed 30 feet or less above grade in areas requiring wind borne debris protection this product must be protected win an impact resistant covering that complies with Section 1609.1.2 of the FBC.

5. Site conditions that deviate from the details of this drawing require further engineering analysis by a licensed engineer or registered architect.

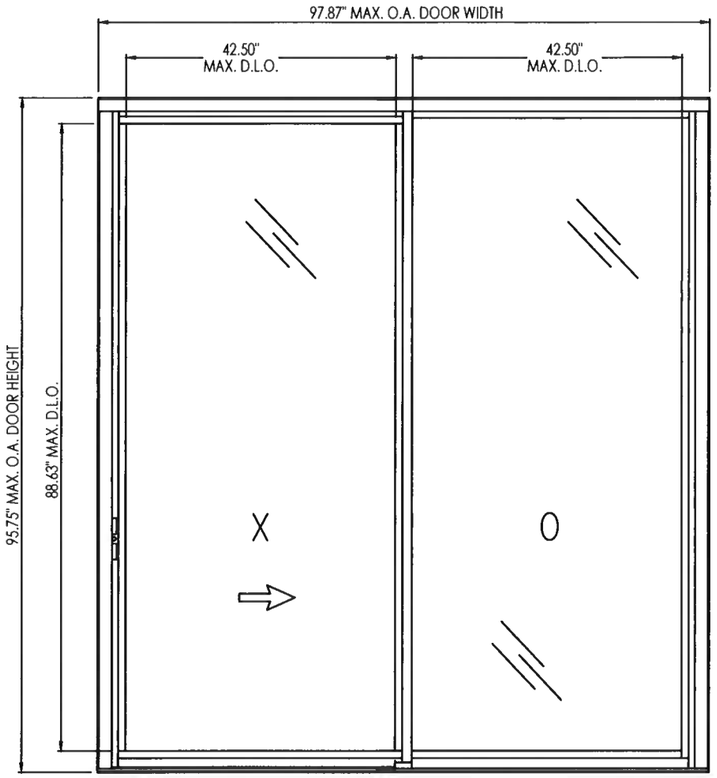

TABLE OF CONTENTS	
SHEET #	DESCRIPTION
1	TYPICAL ELEVATIONS, DESIGN PRESSURES & GENERAL NOTES
2	DOOR PANEL SECTIONS
3	DOOR PANEL SECTIONS
4	CORNER DETAILS
5	HORIZONTAL CROSS SECTIONS
6	VERTICAL CROSS SECTIONS
7	ANCHORING - CONCRETE SUBSTRATE
8	ANCHORING - STEEL SUBSTRATE
9	COMPONENTS
10	BILL OF MATERIALS & COMPONENTS

O.A. FRAME DIMENSION	D.L.O. DIMENSION	GLASS TYPE	DESIGN PRESSURE (PSF)	
			POSITIVE	NEGATIVE
97.87" x 95.75"	42.5" x 88.63"	G1	115.0	135.0
97.87" x 95.75"	42.5" x 88.63"	G2	115.0	135.0

5008 TAMPA WEST BLVD.
TAMPA, FLORIDA 33634
PHONE: (813) 889-0718
FAX: (813) 886-0666

SUN METALS

PRODUCT: SLIDING GLASS DOOR

PART OR ASSEMBLY: TYPICAL ELEVATION, DESIGN PRESSURES & GENERAL NOTES

NO	DATE	DESCRIPTION	BY
5	7/14/25	UPDATE TO 8TH ED. (2023) FBC	ECV
4	9/21/20	UPDATE TO 7TH ED. (2020) FBC	JCB
3	8/9/19	UPDATE TO 6TH ED. (2017) FBC	ECV
2	2/26/16	CHANGE INT. .060 SQP TO .060 PVB	CO
1	2/18/15	UPDATE TO 5TH ED. (2014) FBC	LFS

REVISIONS

DATE: 02/26/16
SCALE: NTS
DWG. BY: CO
CHK BY: ECV
DRAWING NO.: FL-15903.13
SHEET: 1 OF 10

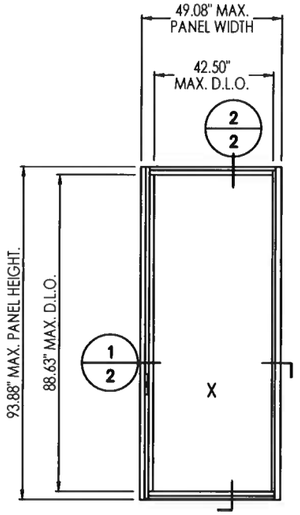

OPERABLE PANEL

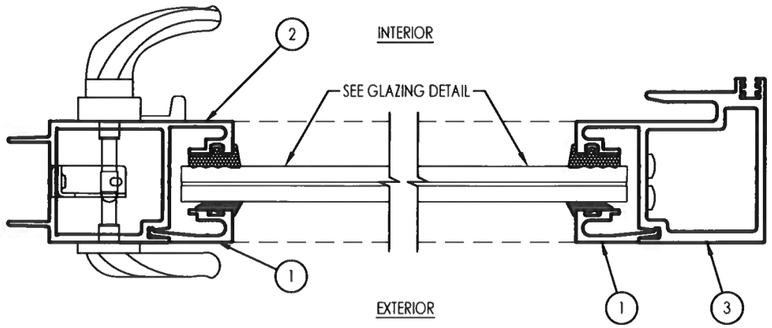

1/2 HORIZONTAL CROSS SECTION

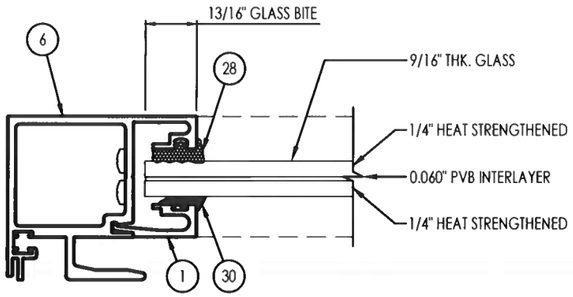

G2 GLAZING DETAIL (DRY GLAZED)
MONOLITHIC
9/16" LAMINATED GLASS

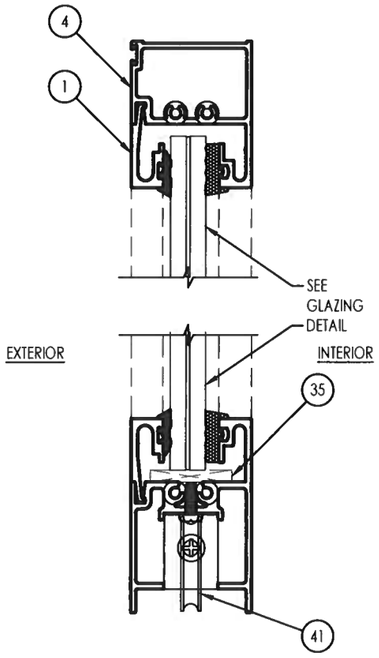

2/2 VERTICAL CROSS SECTION

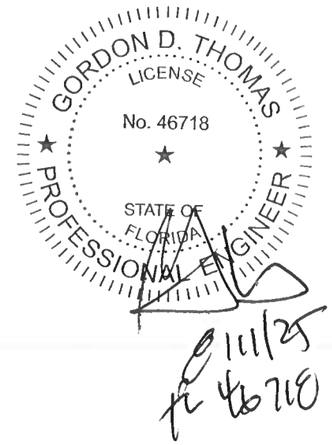

11/25

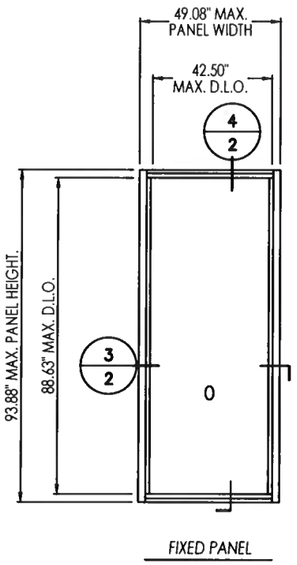

FIXED PANEL

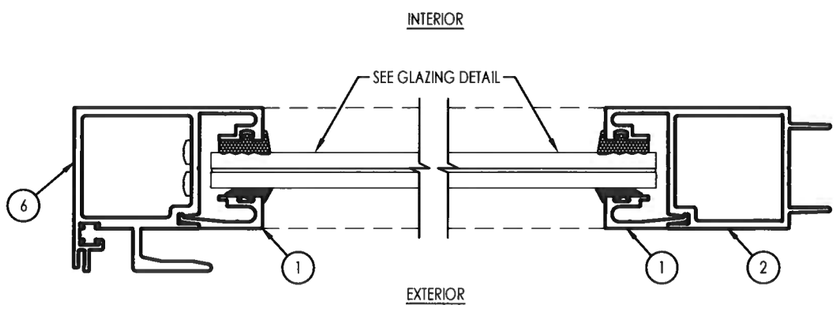

3/2 HORIZONTAL CROSS SECTION

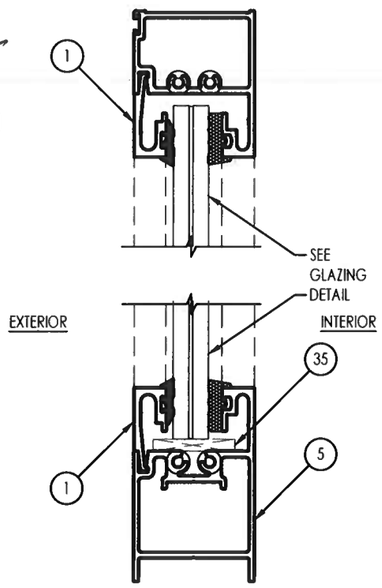

4/2 VERTICAL CROSS SECTION

5008 TAMPA WEST BLVD.
TAMPA, FLORIDA 33634
PHONE: (813) 889-0718
FAX: (813) 886-0666

SUN METALS

PRODUCT: SLIDING GLASS DOOR

PART OR ASSEMBLY: DOOR PANEL DETAILS

NO	DATE	DESCRIPTION	BY
5	7/14/25	UPDATE TO 8TH ED. (2023) FBC	ECV
4	9/21/20	UPDATE TO 7TH ED. (2020) FBC	JCB
3	8/9/19	UPDATE TO 6TH ED. (2017) FBC	ECV
2	2/26/16	CHANGE INT. .060 SCP TO .060 PVB	CO
1	2/18/15	UPDATE TO 5TH ED. (2014) FBC	LFS

REVISIONS

DATE: 02/26/16

SCALE: NTS

DWG. BY: CO

CHK BY: ECV

DRAWING NO.: FL-15903.13

SHEET: 2 OF 10

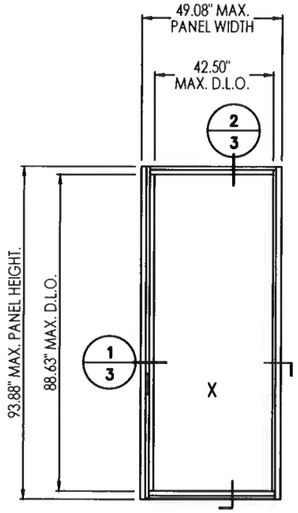

OPERABLE PANEL

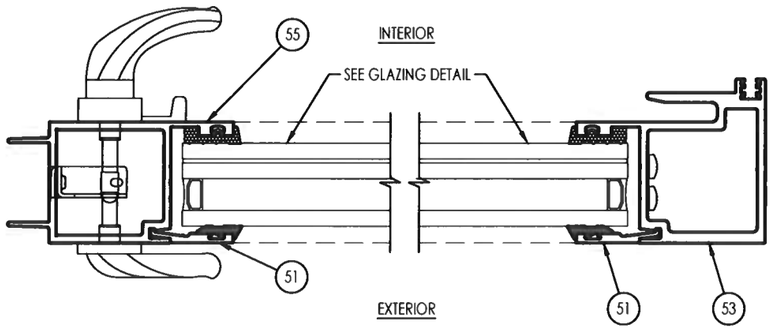

1/3 HORIZONTAL CROSS SECTION

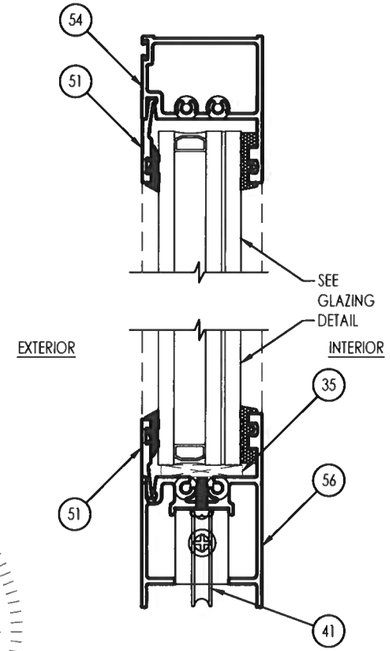

2/3 VERTICAL CROSS SECTION

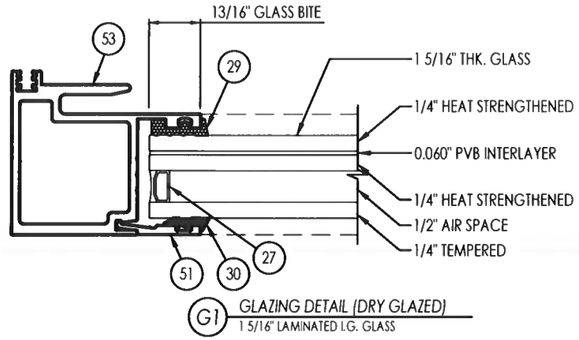

G1 GLAZING DETAIL (DRY GLAZED)
1 5/16" LAMINATED LG. GLASS

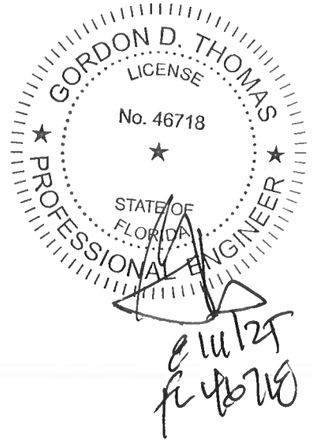

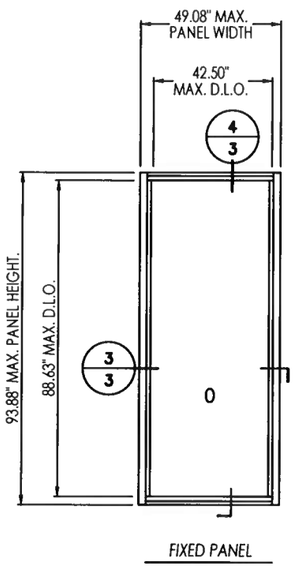

FIXED PANEL

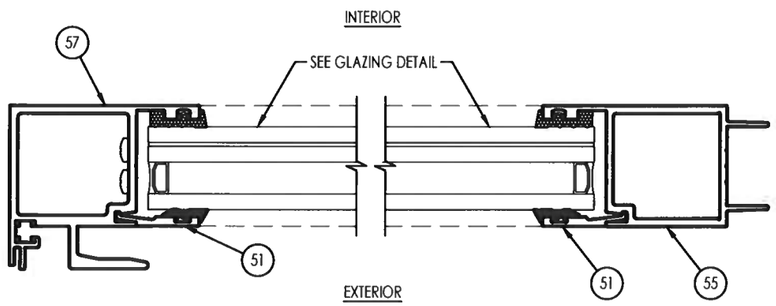

3/3 HORIZONTAL CROSS SECTION

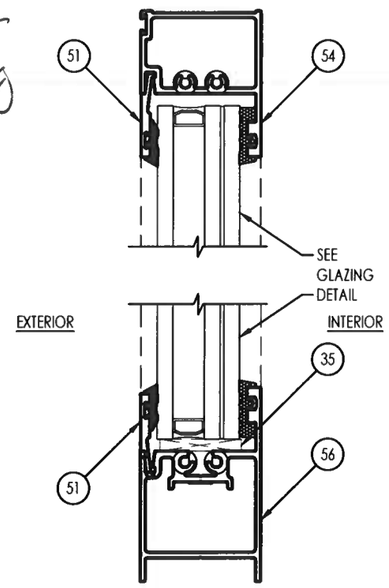

4/3 VERTICAL CROSS SECTION

5008 TAMPA WEST BLVD.
TAMPA, FLORIDA 33634
PHONE: (813) 889-0718
FAX: (813) 886-0666

SUN METALS

PRODUCT: SLIDING GLASS DOOR

PART OR ASSEMBLY: DOOR PANEL DETAILS

NO	DATE	DESCRIPTION	BY
5	7/14/25	UPDATE TO 8TH ED. (2023)	FBC
4	9/21/20	UPDATE TO 7TH ED. (2020)	FBC
3	8/9/19	UPDATE TO 6TH ED. (2017)	FBC
2	2/26/16	CHANGE INT. .060 SGP TO .060 PVB	CO
1	2/18/15	UPDATE TO 5TH ED. (2014)	FBC
		REVISIONS	

DATE: 02/26/16

SCALE: NTS

DWG. BY: CO

CHK BY: ECV

DRAWING NO.: FL-15903.13

SHEET: 3 OF 10

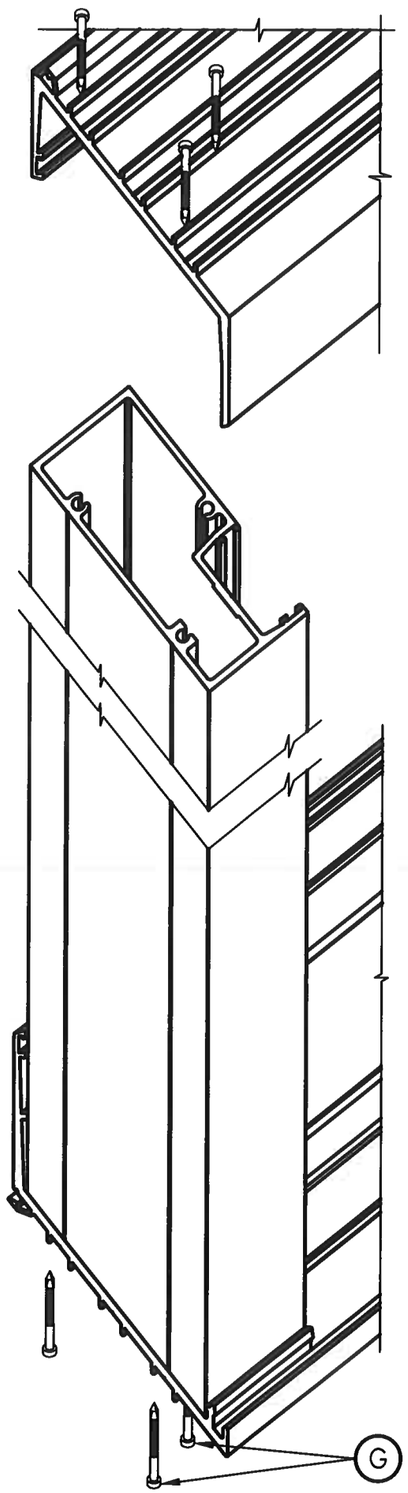

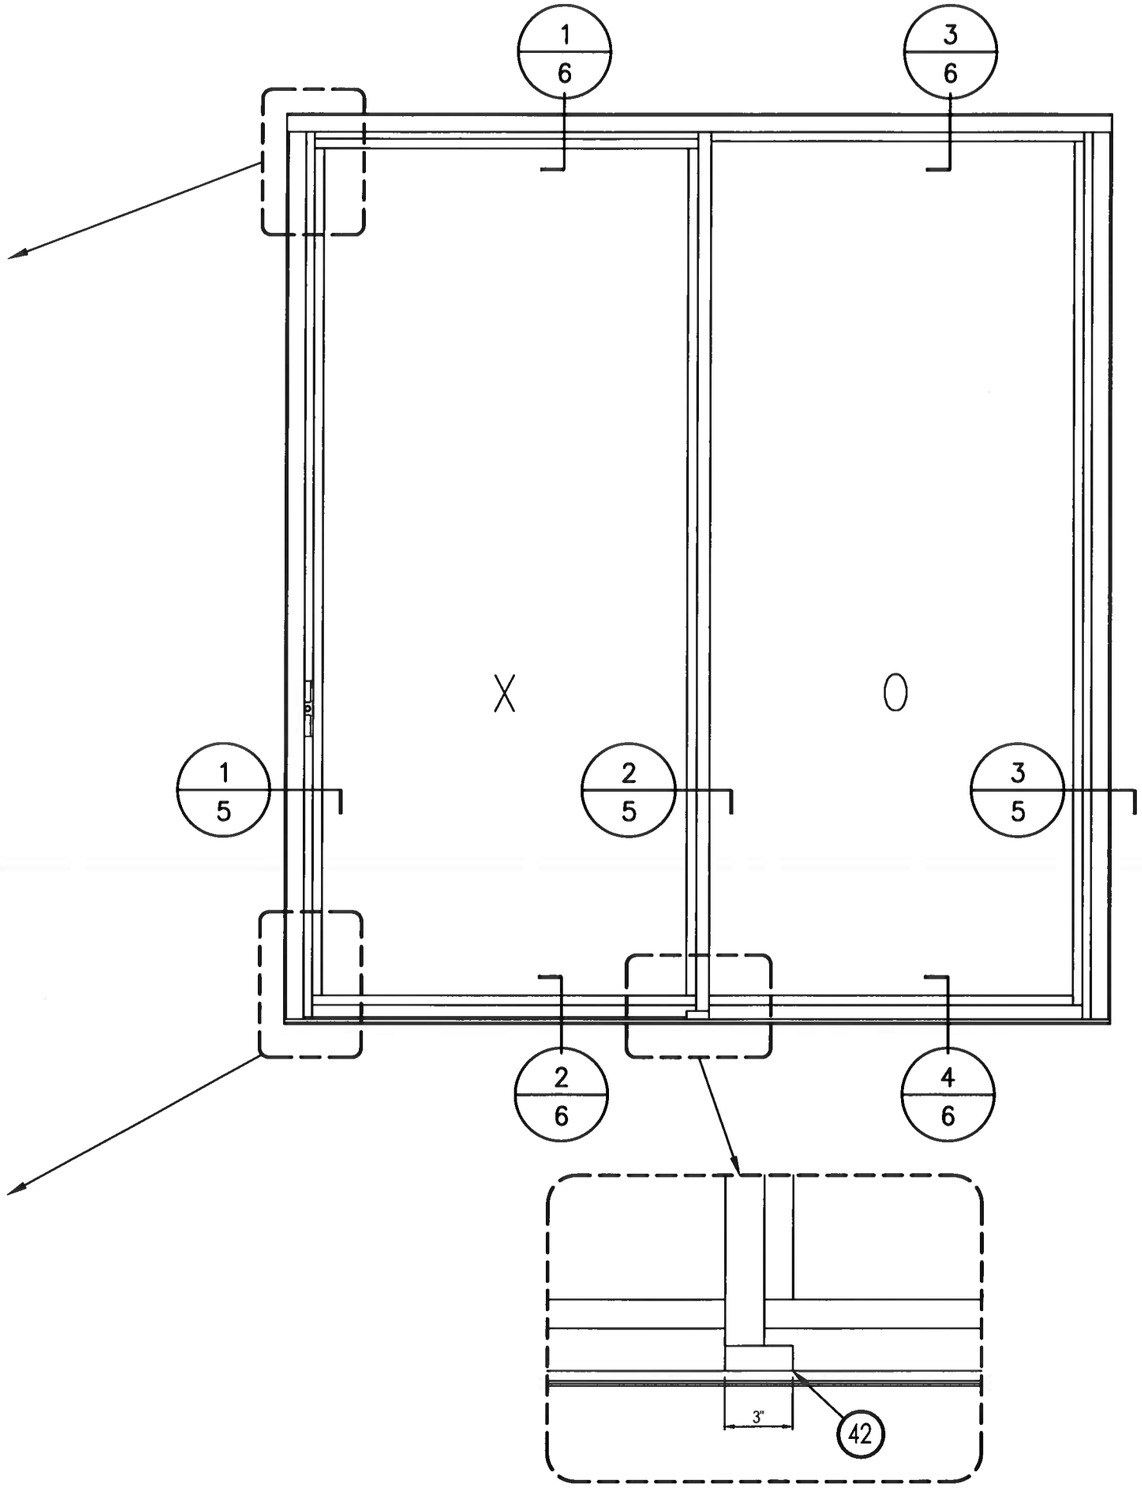

GORDON D. THOMAS
LICENSE
No. 46718
STATE OF FLORIDA
PROFESSIONAL ENGINEER

8/11/25
FL46718

5008 TAMPA WEST BLVD.
TAMPA, FLORIDA 33634
PHONE: (813) 889-0718
FAX: (813) 886-0666

SUN METALS

PRODUCT: SLIDING GLASS DOOR

PART OR ASSEMBLY: CORNER DETAILS

NO	DATE	DESCRIPTION	BY
REVISIONS			
5	7/14/25	UPDATE TO 8TH ED. (2023) FBC	ECV
4	9/21/20	UPDATE TO 7TH ED. (2020) FBC	JCB
3	8/9/19	UPDATE TO 6TH ED. (2017) FBC	ECV
2	2/26/16	CHANGE INT. .060 SKP TO .060 PVB	CO
1	2/18/15	UPDATE TO 5TH ED. (2014) FBC	LFS

DATE: 02/26/16

SCALE: NTS

DWG. BY: CO

CHK BY: ECV

DRAWING NO.: FL-15903.13

SHEET: 4 OF 10

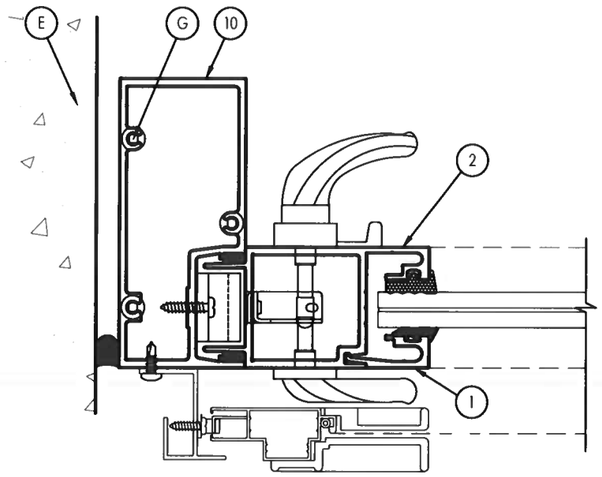

1/5 HORIZONTAL CROSS SECTION

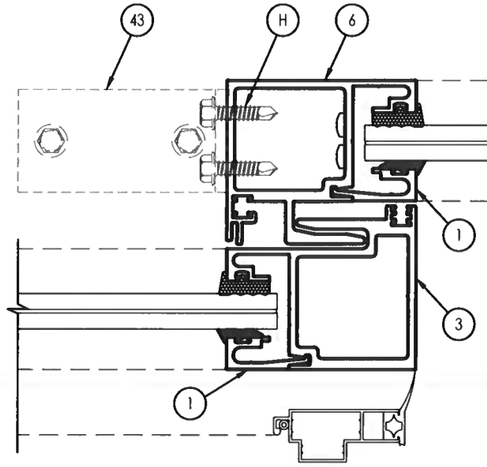

2/5 HORIZONTAL CROSS SECTION

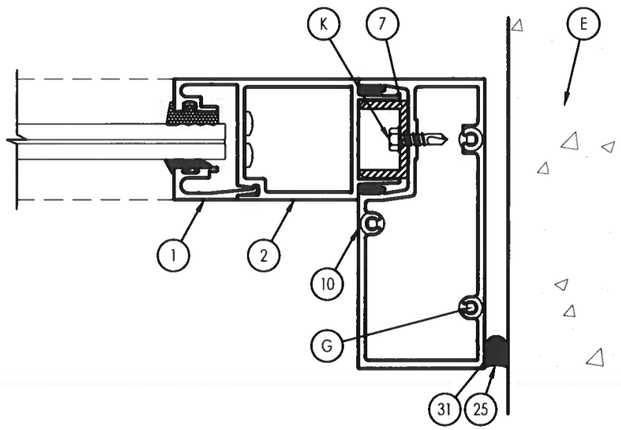

3/5 HORIZONTAL CROSS SECTION

GORDON D. THOMAS
LICENSE
No. 46718
STATE OF FLORIDA
PROFESSIONAL ENGINEER

5008 TAMPA WEST BLVD.
TAMPA, FLORIDA 33634
PHONE: (813) 889-0718
FAX: (813) 886-0666

SUN METALS

PRODUCT: SLIDING GLASS DOOR

PART OR ASSEMBLY: HORIZONTAL CROSS SECTIONS

NO	DATE	DESCRIPTION	BY
5	7/14/25	UPDATE TO 8TH ED. (2023) FBC	ECV
4	9/21/20	UPDATE TO 7TH ED. (2020) FBC	JCB
3	8/9/19	UPDATE TO 6TH ED. (2017) FBC	ECV
2	2/26/16	CHANGE INT. .060 SCP TO .060 PVB	CO
1	2/18/15	UPDATE TO 5TH ED. (2014) FBC	LFS

REVISIONS

DATE: 02/26/16

SCALE: NTS

DWG. BY: CO

CHK BY: ECV

DRAWING NO.: FL-15903.13

SHEET: 5 OF 10

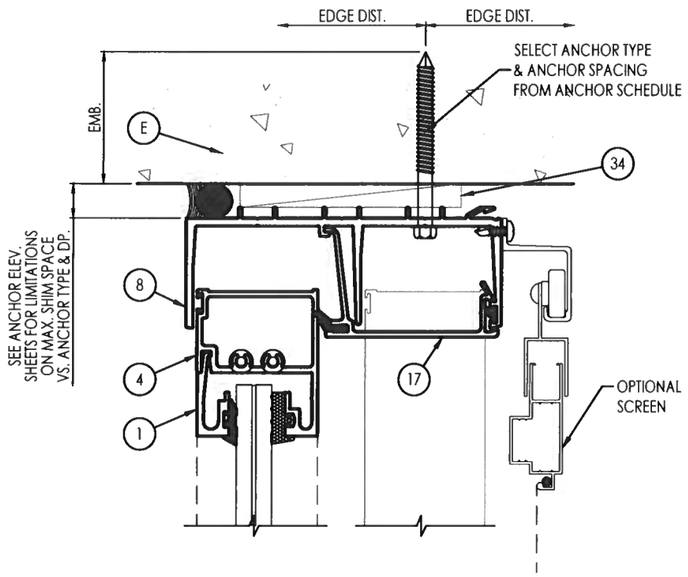

1/6 VERTICAL CROSS SECTION

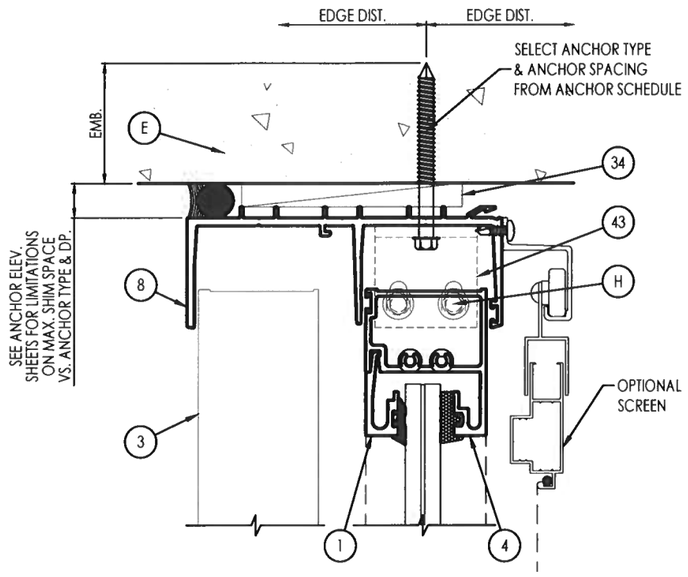

3/6 VERTICAL CROSS SECTION

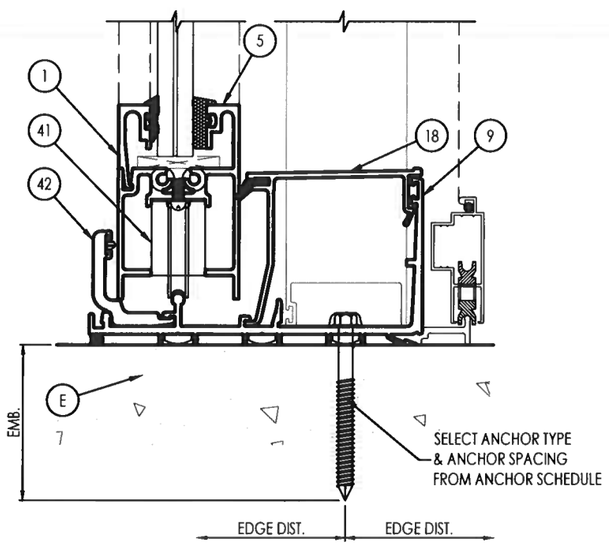

2/6 VERTICAL CROSS SECTION

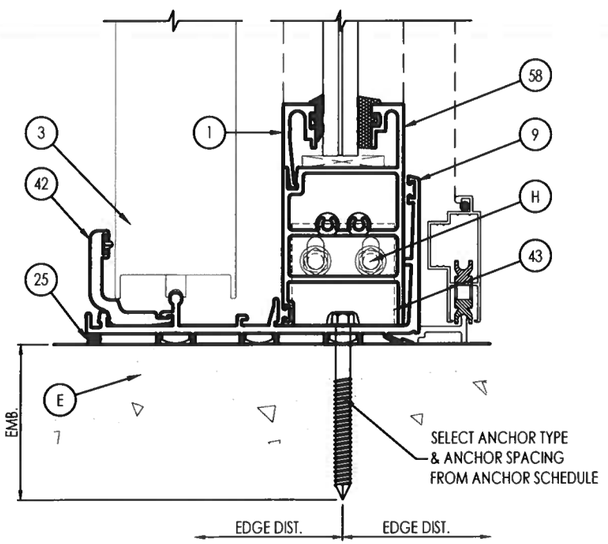

4/6 VERTICAL CROSS SECTION

5008 TAMPA WEST BLVD.
TAMPA, FLORIDA 33634
PHONE: (813) 889-0718
FAX: (813) 886-0666

SUN METALS

GORDON D. THOMAS
LICENSE
No. 46718
STATE OF FLORIDA
PROFESSIONAL ENGINEER

FL 46718

PRODUCT: SLIDING GLASS DOOR

PART OR ASSEMBLY: VERTICAL CROSS SECTIONS

NO	DATE	DESCRIPTION	BY
5	7/14/25	UPDATE TO 8TH ED. (2023) FBC	ECV
4	9/21/20	UPDATE TO 7TH ED. (2020) FBC	JCB
3	8/9/19	UPDATE TO 6TH ED. (2017) FBC	ECV
2	2/26/16	CHANGE INT. .060 SGP TO .060 PVB	CO
1	2/18/15	UPDATE TO 5TH ED. (2014) FBC	LFS

REVISIONS

DATE: 02/26/16

SCALE: NTS

DWG. BY: CO

CHK BY: ECV

DRAWING NO.: FL-15903.13

SHEET: 6 OF 10

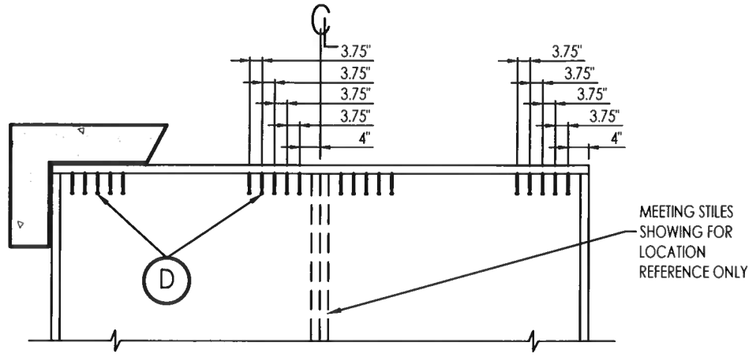

FRAME ANCHORING @ HEAD
DP <= 80 PSF
Max. shim space <= .625

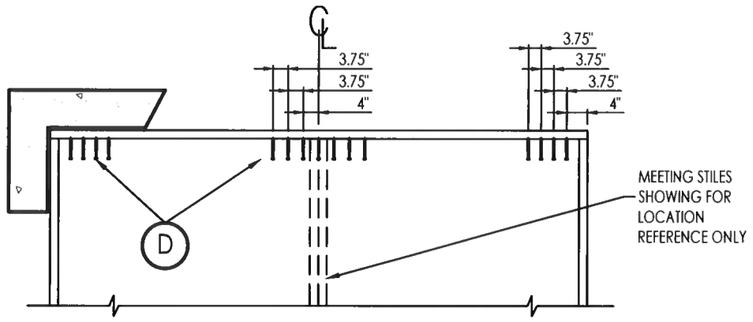

FRAME ANCHORING @ HEAD
DP <= 80 PSF
Max. shim space <= .41

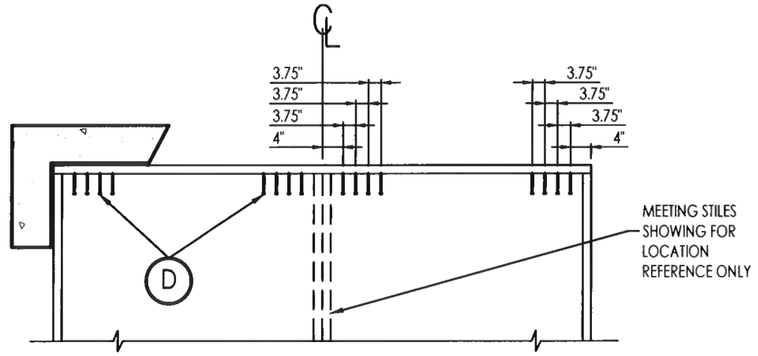

FRAME ANCHORING @ HEAD
DP <= 135 PSF
Max. shim space <= .25

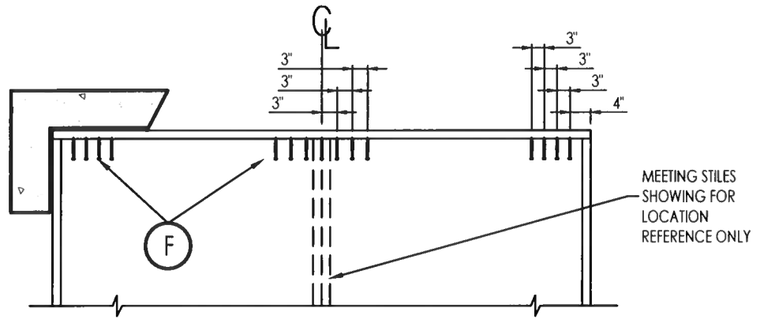

FRAME ANCHORING @ HEAD
DP <= 135 PSF
Max. shim space <= .625

SUBSTRATE		ANCHOR SCHEDULE
CONCRETE	(D)	5/16" Ø HWH ITW Tapcon® XL concrete anchor with 1-3/4" min. embedment, 2-3/16" minimum edge distance and 3-3/4" minimum clearance to adjacent concrete anchors. Concrete is 3,000 PSI minimum conforming to ACI 301.
	(F)	3/8" Ø ITW Dynabolt Sleeve Anchor with 1-1/2" min. embedment, 2-1/2" minimum edge distance and 3" minimum clearance to adjacent concrete anchors. Concrete is 3,000 PSI minimum conforming to ACI 301.

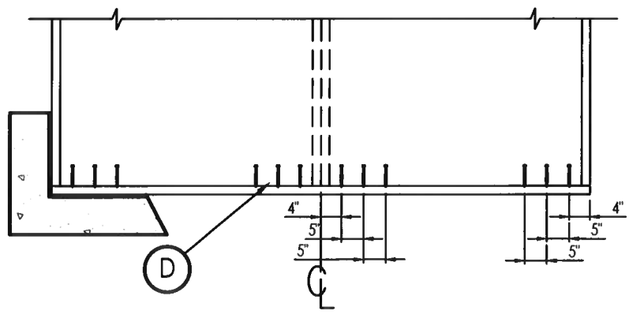

FRAME ANCHORING @ SILL
DP <= 135 PSF
Max. shim space <= .17

GORDON D. THOMAS
LICENSE
No. 46718
STATE OF FLORIDA
PROFESSIONAL ENGINEER

7/11/25
FL 46718

5008 TAMPA WEST BLVD.
TAMPA, FLORIDA 33634
PHONE: (813) 889-0718
FAX: (813) 886-0666

SUN METALS

PRODUCT: SLIDING GLASS DOOR

PART OR ASSEMBLY: ANCHORING CONCRETE SUBSTRATE

NO	DATE	DESCRIPTION	BY
5	7/14/25	UPDATE TO 8TH ED. (2023) FBC	ECV
4	9/21/20	UPDATE TO 7TH ED. (2020) FBC	JCB
3	8/9/19	UPDATE TO 6TH ED. (2017) FBC	ECV
2	2/26/16	CHANGE INT. .060 SCP TO .060 PVB	CO
1	2/18/15	UPDATE TO 5TH ED. (2014) FBC	LFS

REVISIONS

DATE: 02/26/16
SCALE: NTS
DWG. BY: CO
CHK BY: ECV
DRAWING NO.: FL-15903.13
SHEET: 7 OF 10

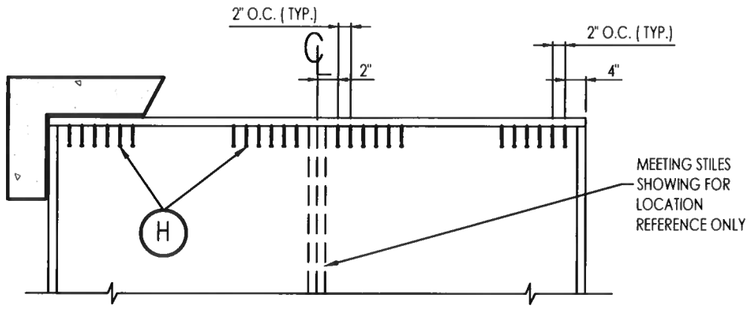

FRAME ANCHORING @ HEAD
Steel substrate
DP <= 135 PSF
Max. shim space <= .625

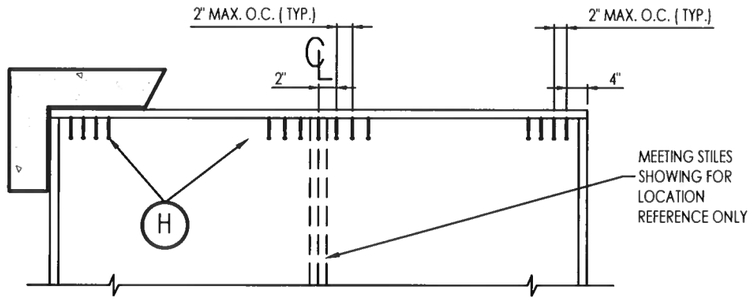

FRAME ANCHORING @ HEAD
Steel substrate
DP <= 80 PSF
Max. shim space <= .625

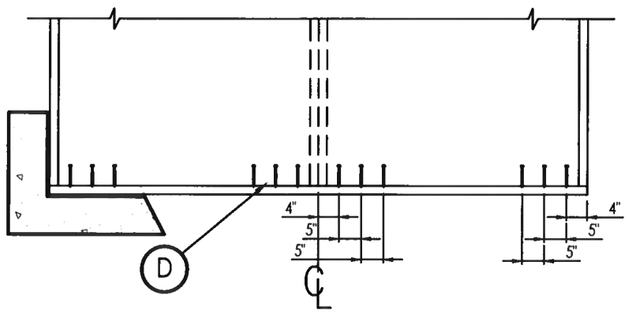

FRAME ANCHORING @ SILL
Concrete substrate
DP <= 135 PSF
Max. shim space <= .17

SUBSTRATE		ANCHOR SCHEDULE
CONCRETE	(D)	5/16" Ø HWH ITW Tapcon® XL concrete anchor with 1-3/4" min. embedment, 2-3/16" minimum edge distance and 3-3/4" minimum clearance to adjacent concrete anchors. Concrete is 3,000 PSI minimum conforming to ACI 301.
STEEL	(H)	1/4-20 HWH Hilti KWIK-FLEX® self drilling screws. Steel with 0.125" minimum wall thickness conforming to ASTM A500 Grade B, Fy=46,999 PSI & Fu=58,000 PSI or ASTM A653, Fy=33,000 PSI, Fu= 45,000 PSI. Minimum embedment of 3 threads through steel substrate, with 1" min. edge distance and 1" min. CL to CL spacing.

GORDON D. THOMAS
LICENSE
No. 46718
STATE OF FLORIDA
PROFESSIONAL ENGINEER

5008 TAMPA WEST BLVD.
TAMPA, FLORIDA 33634
PHONE: (813) 889-0718
FAX: (813) 886-0666

SUN METALS

PRODUCT: SLIDING GLASS DOOR

PART OR ASSEMBLY: ANCHORING STEEL SUBSTRATE

NO	DATE	DESCRIPTION	BY
5	7/14/25	UPDATE TO 8TH ED. (2023) FBC	ECV
4	9/21/20	UPDATE TO 7TH ED. (2020) FBC	JCB
3	8/9/19	UPDATE TO 6TH ED. (2017) FBC	ECV
2	2/26/16	CHANGE INT. .060 SGP TO .060 PVB	CO
1	2/18/15	UPDATE TO 5TH ED. (2014) FBC	LFS

REVISIONS

DATE: 02/26/16
SCALE: NTS
DWG. BY: CO
CHK BY: ECV
DRAWING NO.: FL-15903.13
SHEET: 8 OF 10

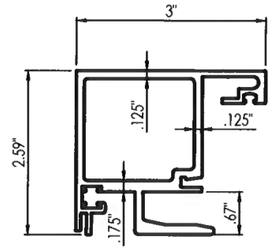

6 INTERLOCK STILE - FIXED PANEL
9/16" GLASS

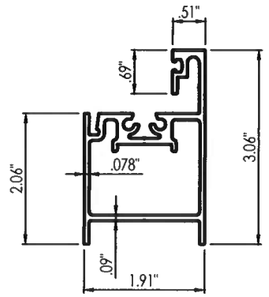

5 BOTTOM RAIL - MOVING PANEL
9/16" GLASS

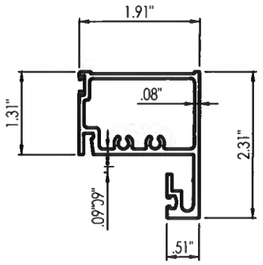

4 TOP RAIL
9/16" GLASS

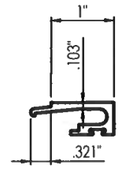

1 GLAZING BEAD
9/16" GLASS

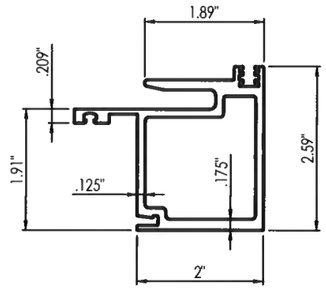

53 I.G. INTERLOCK STILE - MOVING PANEL
1-5/16" GLASS

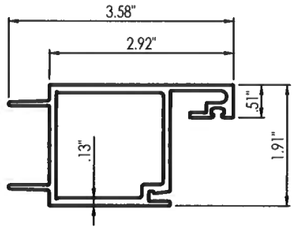

2 LEAD STILE
9/16" GLASS

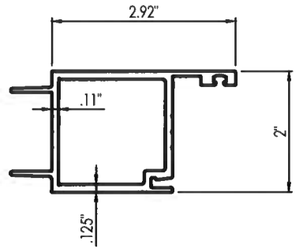

55 I.G. LEAD STILE
1- 5/16" GLASS

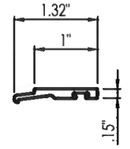

51 I.G. GLAZING BEAD
1- 5/16" GLASS

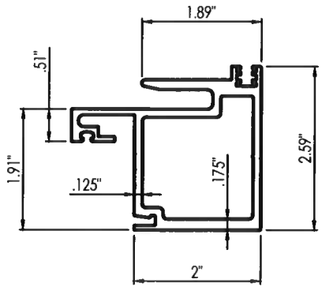

3 INTERLOCK STILE - MOVING PANEL
9/16" GLASS

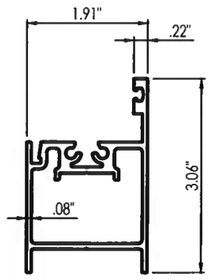

56 I.G. BOTTOM RAIL - MOVING PANEL
1-5/16" GLASS

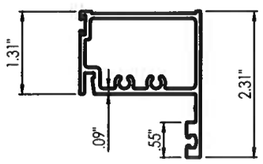

54 I.G. TOP RAIL
1- 5/16" GLASS

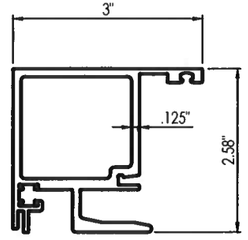

57 I.G. INTERLOCK STILE - FIXED PANEL
1-5/16" GLASS

GORDON D. THOMAS
LICENSE
No. 46718
STATE OF FLORIDA
PROFESSIONAL ENGINEER
FL46718

5008 TAMPA WEST BLVD.
TAMPA, FLORIDA 33634
PHONE: (813) 889-0718
FAX: (813) 886-0666

SUN METALS

PRODUCT: SLIDING GLASS DOOR

PART OR ASSEMBLY: COMPONENTS

NO	DATE	DESCRIPTION	BY
5	7/14/25	UPDATE TO 8TH ED. (2023)	FBC
4	9/21/20	UPDATE TO 7TH ED. (2020)	FBC
3	8/9/19	UPDATE TO 6TH ED. (2017)	FBC
2	2/26/16	CHANGE INT. .060 SGP TO .060 PVB	CO
1	2/18/15	UPDATE TO 5TH ED. (2014)	FBC
		REVISIONS	

DATE: 02/26/16

SCALE: NTS

DWG. BY: CO

CHK BY: ECV

DRAWING NO.: FL-15903.13

SHEET: 9 OF 10

BILL OF MATERIALS

ITEM #	DESCRIPTION	MATERIAL
D	5/16" x 2-3/4" HWH ITW TAPCON XL CONCRETE ANCHOR	STEEL
E	MASONRY - 3,000 PSI MIN. CONCRETE CONFORMING TO ACI 301	CONCRETE
F	3/8" x 2-1/2" ITW DYNABOLT SLEEVE ANCHOR	STEEL
G	#10 x 1-1/2" SQ-PH ASSEMBLY SCREW	STL. STEEL
H	1/4-20 HWH HILTI KWIK-FLEX SELF DRILLING SCREW	STEEL
K	#10 x 3/4" HH SELT TAP SCREW	STL. STEEL
1	GLAZING BEAD 6063-T6 (9/16")	ALUM
2	LEAD STILE 6063-T6 (9/16")	ALUM
3	INTERLOCK STILE - MOVING PANEL 6005-T5 (9/16")	ALUM
4	TOP RAIL 6063-T6 (9/16")	ALUM
5	BOTTOM RAIL - MOVING PANEL 6063-T6 (9/16")	ALUM
6	INTERLOCK STILE - FIXED PANEL 6005-T5 (9/16")	ALUM
7	FIXED PANEL RETAINING CLIP 6063-T6	ALUM
8	FRAME HEAD 6063-T6	ALUM
9	FRAME SILL 6063-T6	ALUM
10	FRAME JAMB 6063-T6	ALUM
17	FRAME HEAD POCKET COVER 6063-T6	ALUM
18	FRAME SILL POCKET COVER 6063-T6	ALUM
25	WEATHERSEAL SEALANT (W5001) DOW 795	SILICONE
27	GLAZING SPACER	ALUM
28	GASKET, EPDM CLOSED CELL FOAM (9/16" GLAZING) (TREMCO)	EPDM
29	GASKET, EPDM CLOSED CELL FOAM (1-5/16" GLAZING) (TREMCO)	EPDM
30	WEDGE 70±5 EPDM (9/16" & 1-5/16" GLAZING) (TREMCO)	EPDM
31	BACKER ROD - CLOSED CEL EXTRUDED FOAM	POLYETHYLENE
34	SHIM	-
35	SETTING/ EDGE BLOCK	SILICONE
41	ROLLER ASSM.	STL. STEEL
42	REACTION CLIP 6005-T5	ALUM
43	TOE ANCHOR 6005-T5	ALUM
51	I.G. GLAZING BEAD 6063-T6 (1-5/16")	ALUM
53	I.G. INTERLOCK STILE - MOVING PANEL 6063-T6 (1-5/16")	ALUM
54	I.G. TOP RAIL 6063-T6 (1-5/16")	ALUM
55	I.G. LEAD STILE 6063-T6 (1-5/16")	ALUM
56	I.G. BOTTOM RAIL - MOVING PANEL 6063-T6 (1-5/16")	ALUM
57	INTERLOCK STILE - FIXED PANEL (1-5/16")	ALUM

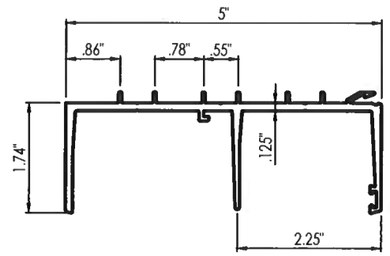

8 FRAME HEAD

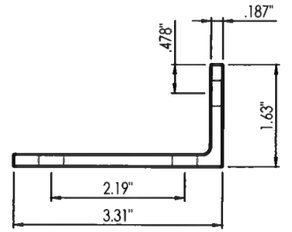

43 TOE ANCHOR

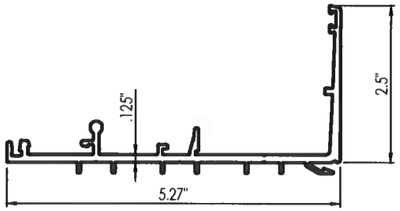

9 FRAME SILL

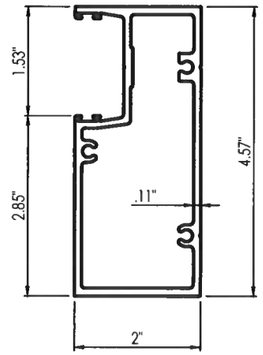

10 FRAME JAMB

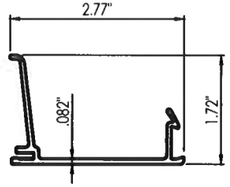

17 FRAME HEAD POCKET COVER

30 WEDGE GASKET

28 PRE-SET GASKET

29 PRE-SET GASKET

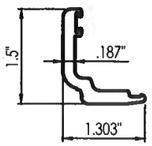

42 REACTION CLIP

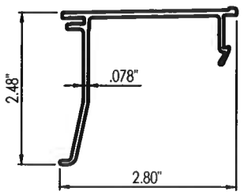

18 FRAME SILL POCKET COVER

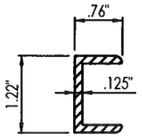

7 FIXED PANEL RETAINING CLIP

5008 TAMPA WEST BLVD.
TAMPA, FLORIDA 33634
PHONE: (813) 889-0718
FAX: (813) 886-0666

SUN METALS

PRODUCT: SLIDING GLASS DOOR

PART OR ASSEMBLY: COMPONENTS & BILL OF MATERIALS

NO	DATE	DESCRIPTION	BY
5	7/14/25	UPDATE TO 8TH ED. (2023) FBC	ECV
4	9/21/20	UPDATE TO 7TH ED. (2020) FBC	JCB
3	8/9/19	UPDATE TO 6TH ED. (2017) FBC	ECV
2	2/26/16	CHANGE INT. .060 SCP TO .060 PVB	CO
1	2/18/15	UPDATE TO 5TH ED. (2014) FBC	LFS

REVISIONS

DATE: 02/26/16

SCALE: NTS

DWG. BY: CO

CHK BY: ECV

DRAWING NO.: FL-15903.13

SHEET: 10 OF 10