

ANDERSEN CORPORATION


400 SERIES WOODWRIGHT

PICTURE & TRANSOM WINDOW

(NON-HVHZ)(NON-IMPACT)

GENERAL NOTES:

1. THE PRODUCT SHOWN HEREIN IS DESIGNED AND MANUFACTURED TO COMPLY WITH THE CURRENT FLORIDA BUILDING CODE (FBC), **EXCLUDING** HVHZ AND HAS BEEN EVALUATED ACCORDING TO THE FOLLOWING:
- AAMA/WDMA/CSA 101/I.S.2/A440-17
2. ADEQUACY OF THE EXISTING STRUCTURAL CONCRETE/MASONRY, 2X AND METAL STUD FRAMING AS A MAIN WIND FORCE RESISTING SYSTEM CAPABLE OF WITHSTANDING AND TRANSFERRING APPLIED PRODUCT LOADS TO THE FOUNDATION IS THE RESPONSIBILITY OF THE ENGINEER OR ARCHITECT OF RECORD FOR THE PROJECT OF INSTALLATION.
3. 1X AND 2X BUCKS (WHEN USED) SHALL BE DESIGNED AND ANCHORED TO PROPERLY TRANSFER ALL LOADS TO THE STRUCTURE. BUCK DESIGN AND INSTALLATION IS THE RESPONSIBILITY OF THE ENGINEER OR ARCHITECT OF RECORD FOR THE PROJECT OF INSTALLATION.
4. THE INSTALLATION DETAILS DESCRIBED HEREIN ARE GENERIC AND MAY NOT REFLECT ACTUAL CONDITIONS FOR A SPECIFIC SITE. IF SITE CONDITIONS CAUSE INSTALLATION TO DEVIATE FROM THE REQUIREMENTS DETAILED HEREIN, A LICENSED ENGINEER OR ARCHITECT SHALL PREPARE SITE SPECIFIC DOCUMENTS FOR USE WITH THIS DOCUMENT.
5. APPROVED IMPACT PROTECTIVE SYSTEM **IS REQUIRED** TO PROTECT THIS PRODUCT IN AREAS REQUIRING IMPACT RESISTANCE.
6. DOOR FRAME MATERIAL: *PONDEROSA PINE (MIN SG = 0.40)/ VINYL*
7. GLASS SHALL MEET THE REQUIREMENTS OF ASTM E1300 GLASS CHARTS. SEE SHEET 1 FOR GLAZING DETAIL.
8. *DESIGNATIONS "X" AND "O" STAND FOR THE FOLLOWING:*
X: OPERABLE PANEL
O: FIXED PANEL
9. CUSTOM SIZES AVAILABLE UPON REQUEST. CUSTOM DESIGN PRESSURE WILL BE ASSIGNED EQUAL TO NEXT LARGER STANDARD SIZE
- 10.IN ACCORDANCE WITH THE CURRENT FBC,WOOD COMPONENTS SHALL HAVE BEEN PRESERVATIVE TREATED OR SHALL BE OF A DURABLE SPECIES AS DEFINED IN CHAPTER 23.
- 11.IN ACCORDANCE WITH THE CURRENT FBC, DISSIMILAR METALS INCLUDING FASTENERS THAT MAY COME INTO CONTACT WITH ALUMINUM UNIT FRAMING SHALL BE PROTECTED AS DEFINED IN CHAPTER 20.

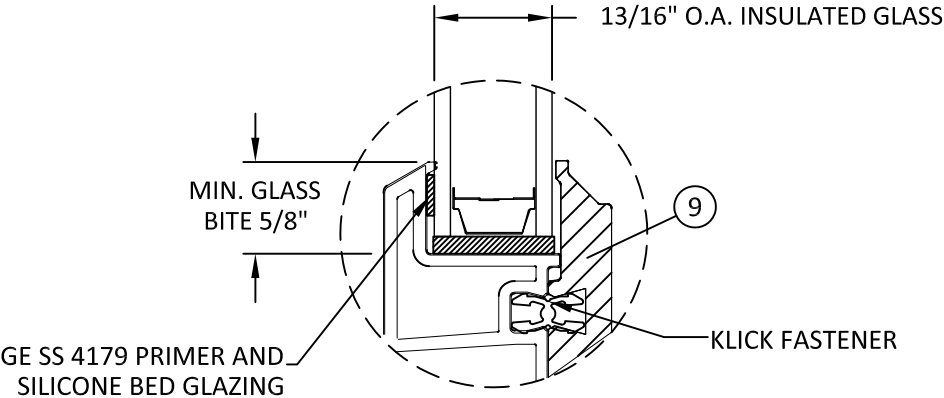

GLAZING DETAIL 1

- GLAZING NOTES:
1. GLAZING SHALL MEET SAFETY GLAZING REQUIREMENTS OF THE FBC.
2. SETTING BLOCK DUROMETER HARDNESS OF 70-90 (SHORE A) AS REFERENCED IN CHAPTER 24.
3. SETTING BLOCKS TO BE LOCATED AT 1/4 SPAN LENGTH FOR GLASS WIDER THAN 36" AS PER CHAPTER 24.
4. D.L.O. MAY NOT EXCEED MAX DIMENSIONS SHOWN ON ELEVATIONS.

TABLE OF CONTENTS	
SHEET	SHEET DESCRIPTION
1	GENERAL NOTES & GLAZING DETAIL
2	ELEVATIONS AND ANCHOR LAYOUTS - APW
3	ELEVATIONS AND ANCHOR LAYOUTS - TRANSOM
4	VERTICAL SECTIONS - APW
5	VERTICAL SECTIONS - TRANSOM
6	HORIZONTAL SECTIONS
7	ANCHOR DETAILS, ANCHOR SCHEDULE, & INSTALLATION NOTES
8	BILL OF MATERIALS & COMPONENTS

DESIGN PRESSURE RATING (PSF)						
PRODUCT	CONFIGURATION	WIDTH (IN.)	HEIGHT (IN.)	POS.	NEG.	IMPACT RATING
PICTURE WINDOW	O	67-3/8	76-7/8	50.0	50.0	NON-IMPACT
PICTURE WINDOW INSERT	O	68	78	30.0	30.0	NON-IMPACT
TRANSOM WINDOW	O	75-3/8	39-3/8	50.0	50.0	NON-IMPACT
TRANSOM INSERT WINDOW	O	68	78	30.0	30.0	NON-IMPACT

ANDERSEN
WINDOWS & DOORS

100 FOURTH AVE NORTH
BAYPORT, MN 55003-1096
PH: (651) 264-5150 FX: (651) 264-5485

TITLE: 400 SERIES WOODWRIGHT
PICTURE & TRANSOM WINDOW
(NON-HVHZ)(NON-IMPACT)

GENERAL NOTES & GLAZING DETAIL

PREPARED BY:
BUILDING DROPS, INC.
398 E. DANIA BEACH BLVD., STE. 338
DANIA BEACH, FL 33004
PH: (954)399-8478
FAX: (954)744-4738
WEB: www.buildingdrops.com

REMARKS	BY	DATE
8TH FBC CODE CHANGE	SH	5.25.23
DP TABLE UPDATE	MS	3.12.25

THE INSTALLATION DETAILS DESCRIBED HEREIN ARE GENERIC AND MAY NOT REFLECT ACTUAL CONDITIONS FOR A SPECIFIC SITE. IF SITE CONDITIONS CAUSE INSTALLATION TO DEVIATE FROM THE REQUIREMENTS DETAILED HEREIN, A LICENSED ENGINEER OR ARCHITECT SHALL PREPARE SITE SPECIFIC DOCUMENTS FOR USE WITH THIS DOCUMENT

Digitally signed by Hermes F. Norero, P.E.
Reason: I am approving this document
Date: 2025.05.23 15:22:49 -04'00'

FL #:

FL15905

DATE: 08.10.20

DWG. BY: YC	CHK. BY: HFN
----------------	-----------------

SCALE: NTS


DWG. #: AWD287

SHEET:


1

OF 8


c:\users\msun\building drops, inc\building drops landing - common\projects\andersen windows\fbc-25-0302 - fbc submittal - fl15905 400 series woodwright picture & transom window - awd287 revision\dwgs\awd287.dwg 3/12/2025 9:11 AM

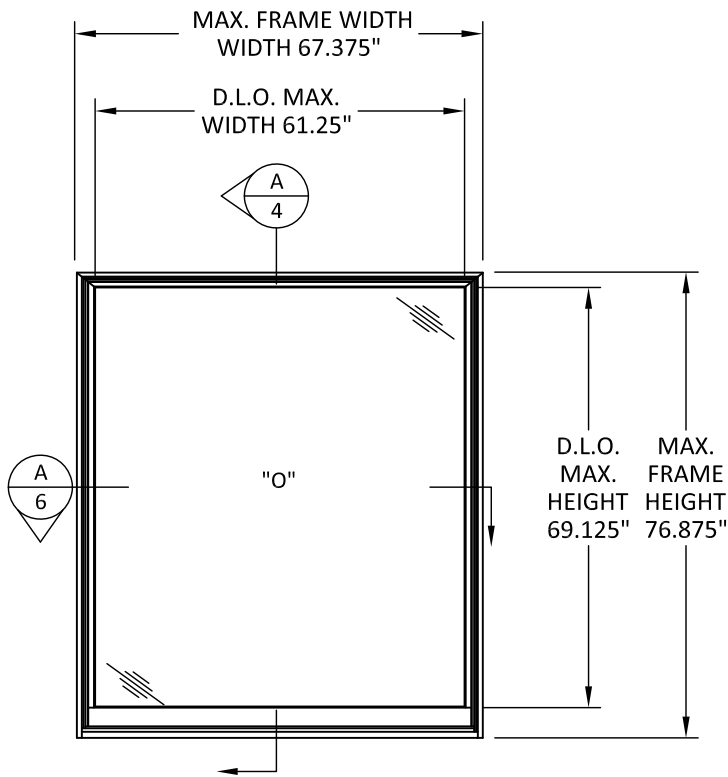


ELEVATION
PICTURE WINDOW

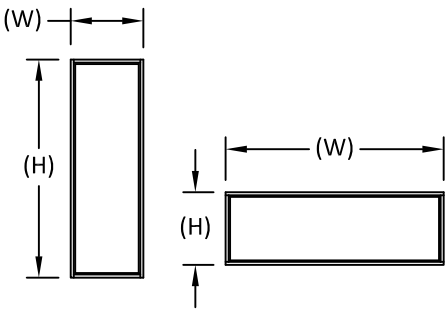


NOTE:
WINDOW WIDTH (W) AND HEIGHT (H) ARE INTERCHANGEABLE FOR ALL SIZES SHOWN HEREIN NOT TO EXCEED MAXIMUM TESTED SQUARE FOOT AREA. ANCHOR SPACING SHALL NOT EXCEED THOSE SHOWN FOR LONG OR SHORT LEG OF UNIT.

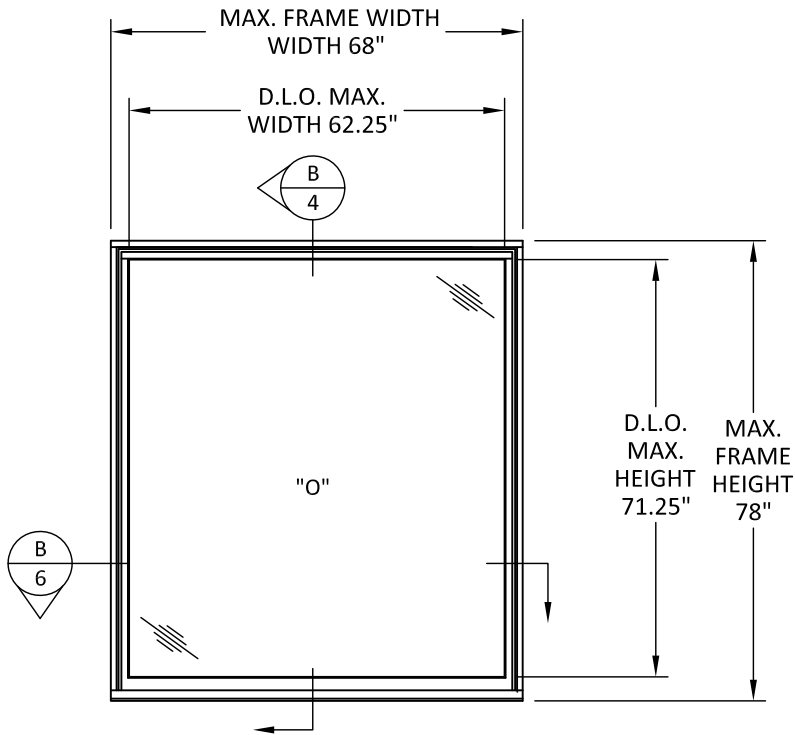

ELEVATION
PICTURE WINDOW INSERT

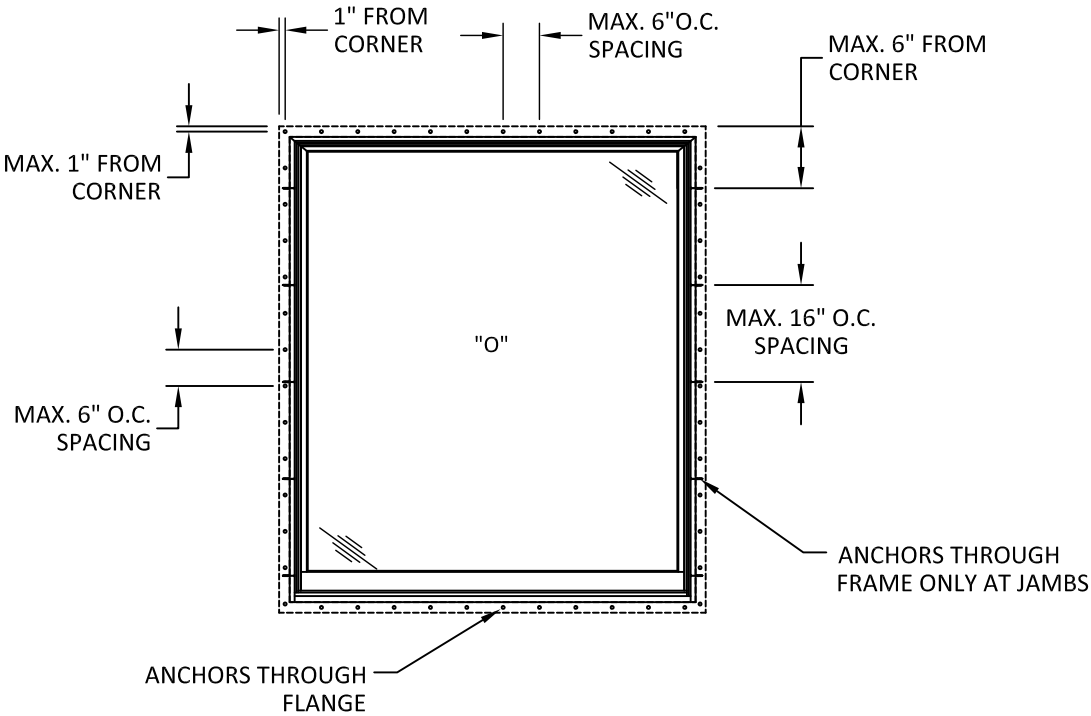

ANCHOR LAYOUT
PICTURE WINDOW

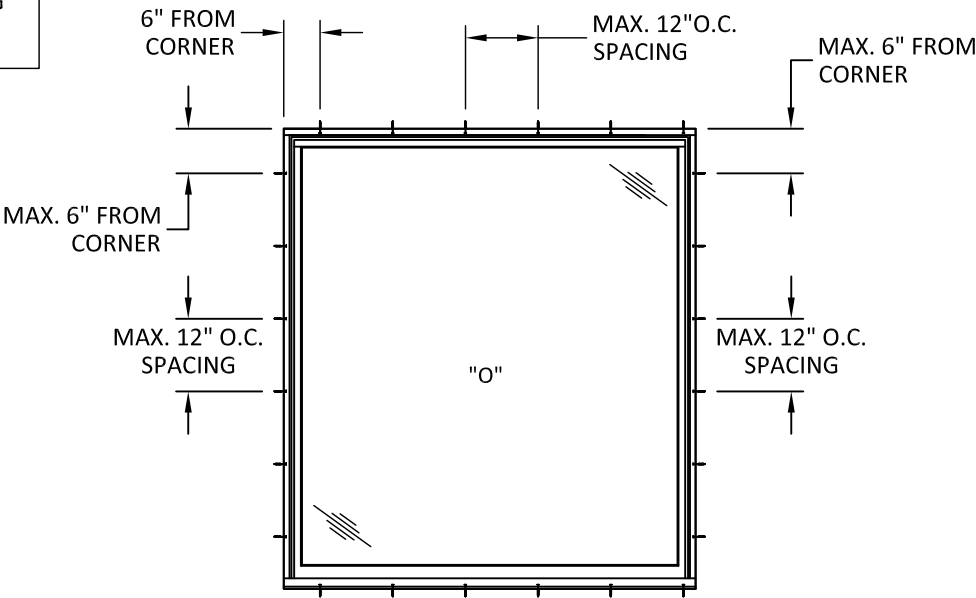

ANCHOR LAYOUT
PICTURE WINDOW INSERT



100 FOURTH AVE NORTH
BAYPORT, MN 55003-1096
PH: (651) 264-5150 FX: (651) 264-5485

TITLE: 400 SERIES WOODWRIGHT
PICTURE & TRANSOM WINDOW
(NON-HVHZ)/(NON-IMPACT)

ELEVATIONS AND ANCHOR
LAYOUTS (APW)

PREPARED BY:

BUILDING DROPS, INC.

398 E. DANIA BEACH BLVD., STE. 338
DANIA BEACH, FL 33004

PH: (954)399-8478
FAX: (954)744-4738
WEB: www.buildingdrops.com



REMARKS	BY	DATE
8TH FBC CODE CHANGE	SH	5.25.23
DP TABLE UPDATE	MS	3.12.25

THE INSTALLATION DETAILS DESCRIBED HEREIN ARE GENERIC AND MAY NOT REFLECT ACTUAL CONDITIONS FOR A SPECIFIC SITE. IF SITE CONDITIONS CAUSE INSTALLATION TO DEVIATE FROM THE REQUIREMENTS DETAILED HEREIN, A LICENSED ENGINEER OR ARCHITECT SHALL PREPARE SITE SPECIFIC DOCUMENTS FOR USE WITH THIS DOCUMENT



FL #:
FL15905

DATE: **08.10.20**

DWG. BY:
YC

CHK. BY:
HFN

SCALE: **NTS**


DWG. #: **AWD287**

SHEET:


2

OF 8


c:\users\msun\building drops, inc\building drops landing - common\projects\andersen windows\fbc-25-0302 - fbc submittal - fl15905 400 series woodwright picture & transom window - awd287 revision\dwgs\awd287.dwg 3/12/2025 9:11 AM

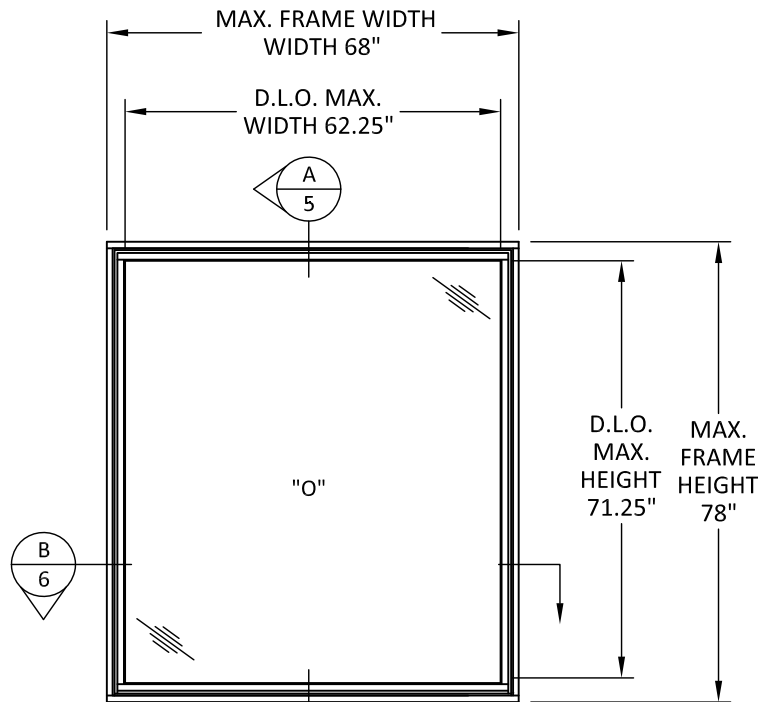


ELEVATION
TRANSOM INSERT WINDOW

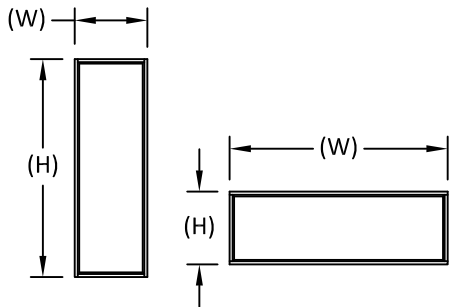


NOTE:
WINDOW WIDTH (W) AND HEIGHT (H) ARE INTERCHANGEABLE FOR ALL SIZES SHOWN HEREIN NOT TO EXCEED MAXIMUM TESTED SQUARE FOOT AREA. ANCHOR SPACING SHALL NOT EXCEED THOSE SHOWN FOR LONG OR SHORT LEG OF UNIT.

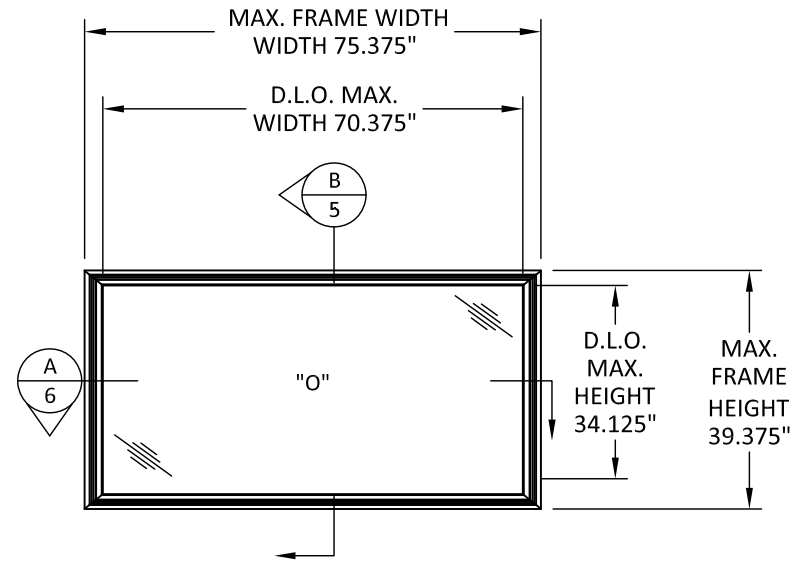

ELEVATION
TRANSOM WINDOW

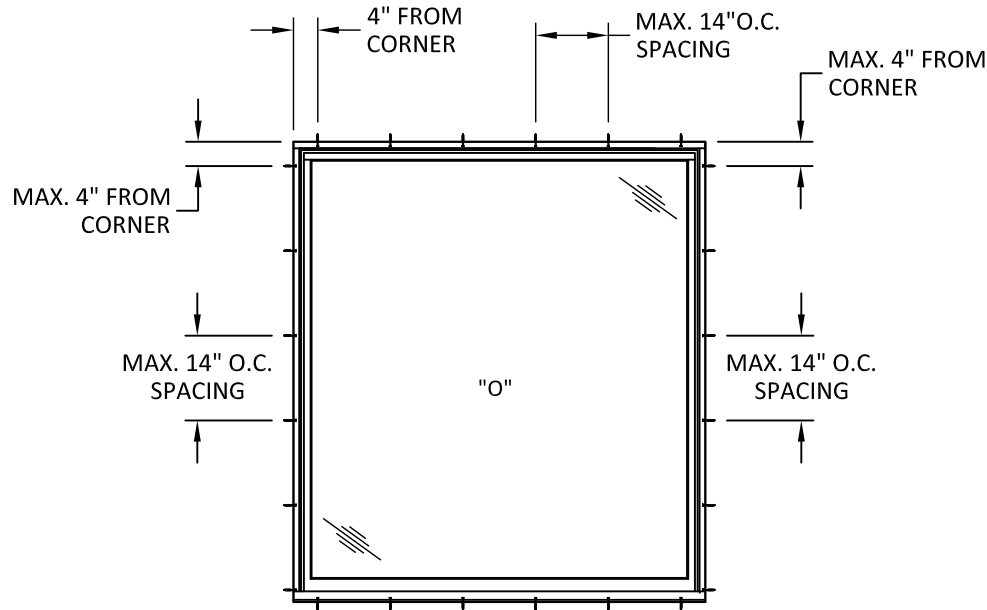

ANCHOR LAYOUT
TRANSOM INSERT WINDOW

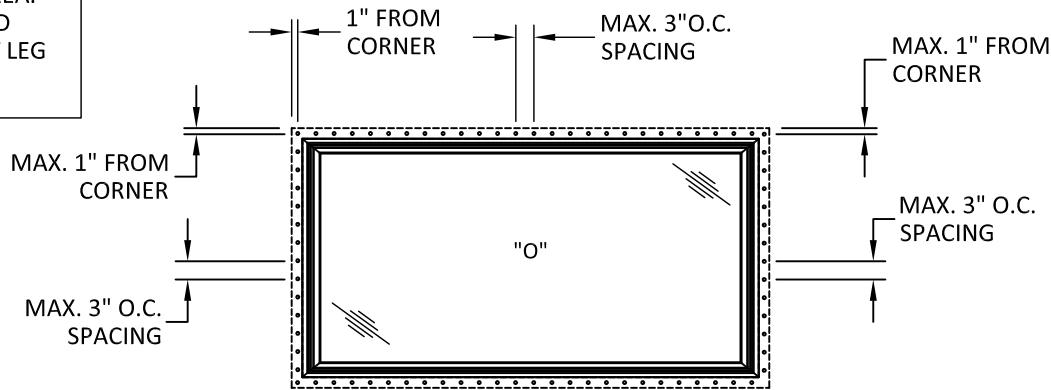

ANCHOR LAYOUT
TRANSOM WINDOW



100 FOURTH AVE NORTH
BAYPORT, MN 55003-1096
PH: (651) 264-5150 FX: (651) 264-5485

TITLE: 400 SERIES WOODWRIGHT
PICTURE & TRANSOM WINDOW
(NON-HVHZ)/(NON-IMPACT)

ELEVATIONS AND ANCHOR LAYOUTS
(TRANSOM)

PREPARED BY:


BUILDING DROPS, INC.

398 E. DANIA BEACH BLVD., STE. 338
DANIA BEACH, FL 33004
PH: (954)399-8478
FAX: (954)744-4738
WEB: www.buildingdrops.com




REMARKS	BY	DATE
8TH FBC CODE CHANGE	SH	5.25.23
DP TABLE UPDATE	MS	3.12.25

THE INSTALLATION DETAILS DESCRIBED HEREIN ARE GENERIC AND MAY NOT REFLECT ACTUAL CONDITIONS FOR A SPECIFIC SITE. IF SITE CONDITIONS CAUSE INSTALLATION TO DEVIATE FROM THE REQUIREMENTS DETAILED HEREIN, A LICENSED ENGINEER OR ARCHITECT SHALL PREPARE SITE SPECIFIC DOCUMENTS FOR USE WITH THIS DOCUMENT

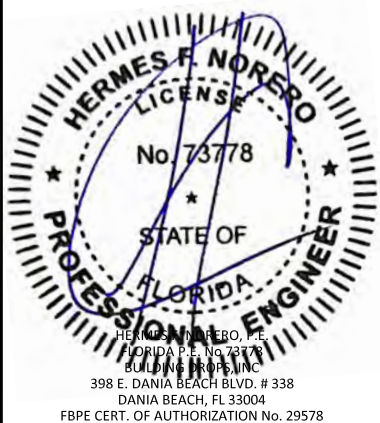


FL #:	FL15905
DATE:	08.10.20
DWG. BY:	YC
CHK. BY:	HFN
SCALE:	NTS
DWG. #:	AWD287
SHEET:	3

c:\users\msun\building drops, inc\building drops landing - common\projects\andersen windows\lbc-25-0302 - fbc submittal - fl15905 400 series woodwright picture & transom window - awd287 revision\dwgs\awd287.dwg 3/12/2025 9:11 AM

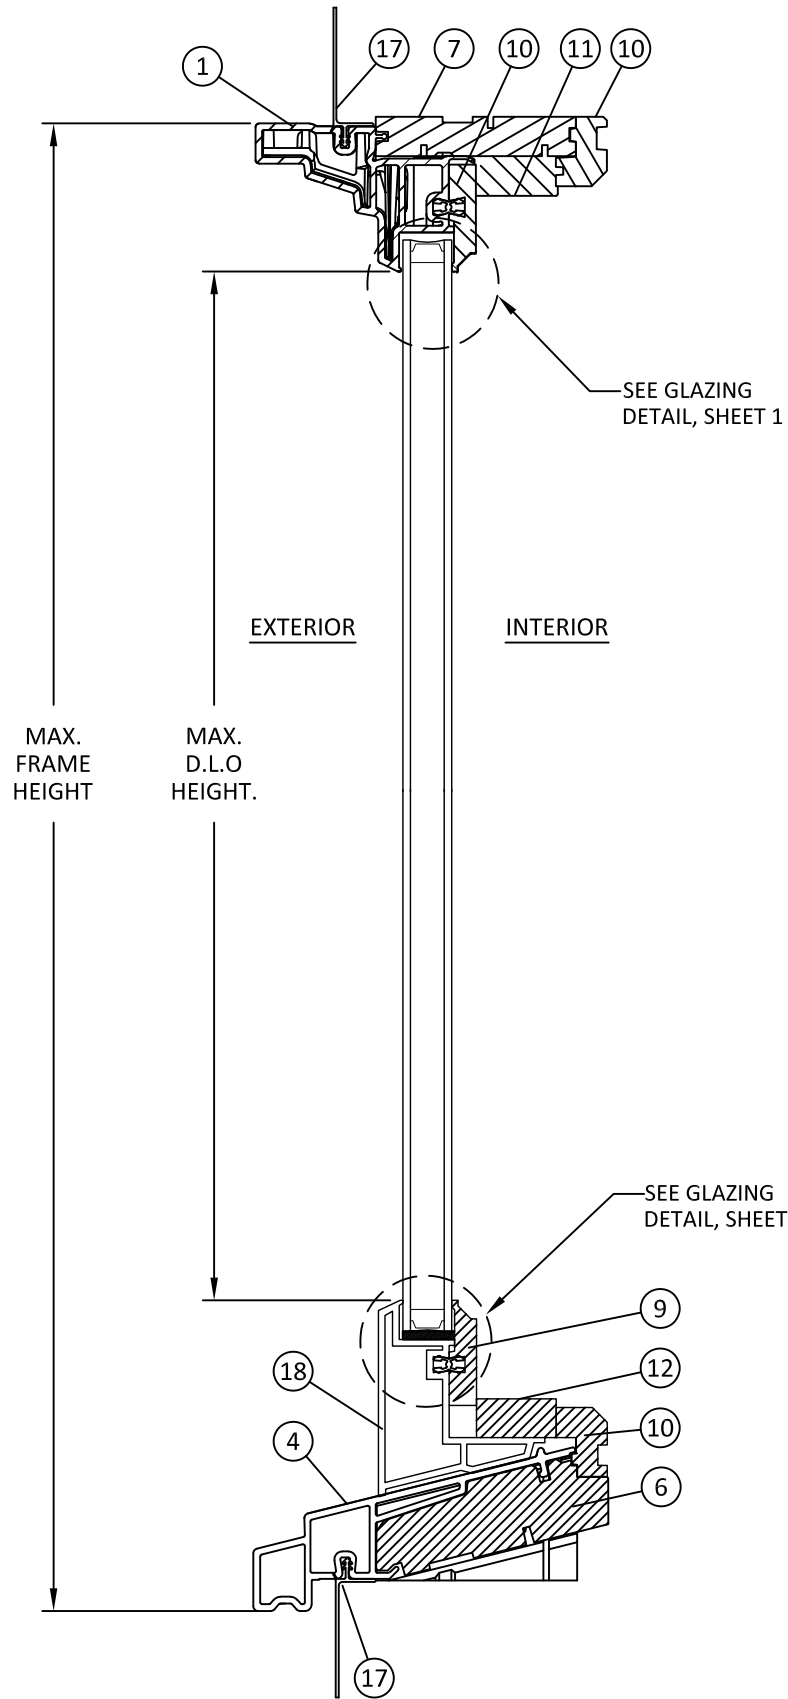

A
4 **VERTICAL SECTION**
PICTURE WINDOW - FIN

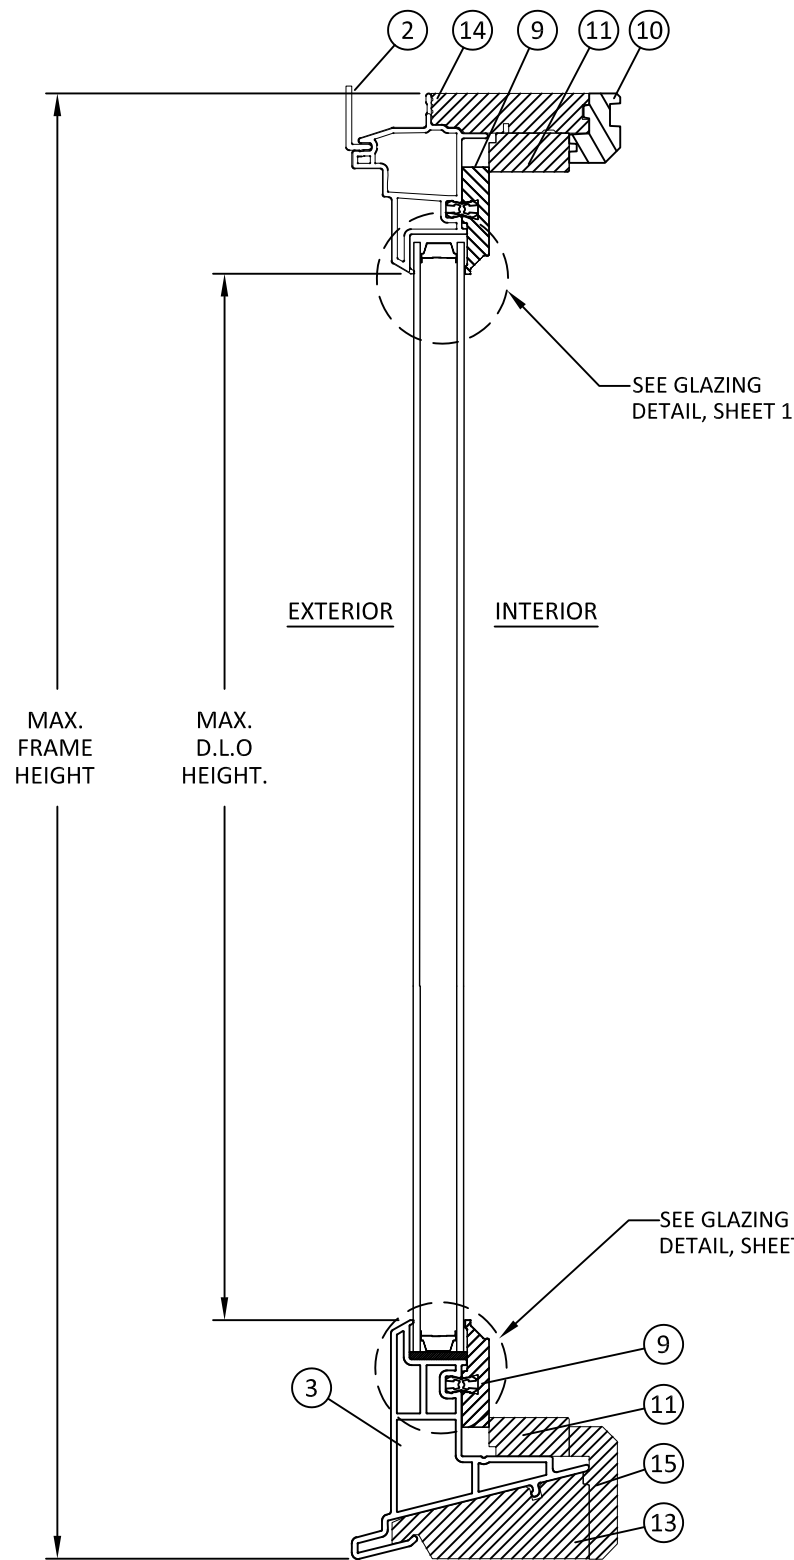

B
4 **VERTICAL SECTION**
PICTURE WINDOW INSERT



100 FOURTH AVE NORTH
BAYPORT, MN 55003-1096
PH: (651) 264-5150 FX: (651) 264-5485

TITLE: 400 SERIES WOODWRIGHT
PICTURE & TRANSOM WINDOW
(NON-HVHZ)/(NON-IMPACT)


VERTICAL SECTIONS (APW)

PREPARED BY:
BUILDING DROPS, INC.
398 E. DANIA BEACH BLVD., STE. 338
DANIA BEACH, FL 33004
PH: (954)399-8478
FAX: (954)744-4738
WEB: www.buildingdrops.com



REMARKS	BY	DATE
8TH FBC CODE CHANGE	SH	5.25.23
DP TABLE UPDATE	MS	3.12.25

THE INSTALLATION DETAILS DESCRIBED HEREIN ARE GENERIC AND MAY NOT REFLECT ACTUAL CONDITIONS FOR A SPECIFIC SITE. IF SITE CONDITIONS CAUSE INSTALLATION TO DEVIATE FROM THE REQUIREMENTS DETAILED HEREIN, A LICENSED ENGINEER OR ARCHITECT SHALL PREPARE SITE SPECIFIC DOCUMENTS FOR USE WITH THIS DOCUMENT

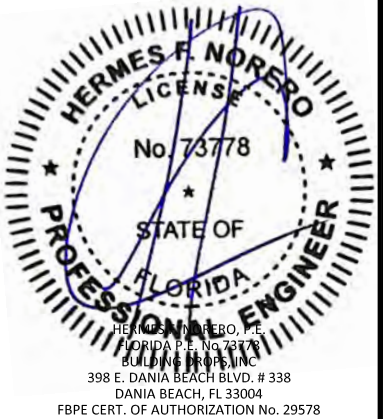

FL #:
FL15905

DATE: **08.10.20**

DWG. BY: **YC** CHK. BY: **HFN**


SCALE: **NTS**

DWG. #: **AWD287**


SHEET:
4

OF 8

c:\users\msun\building drops, inc\building drops landing - common\projects\andersen windows\fb-25-0302 - fbc submittal - fl15905 400 series woodwright picture & transom window - awd287 revision\dwgs\awd287.dwg 3/12/2025 9:11 AM

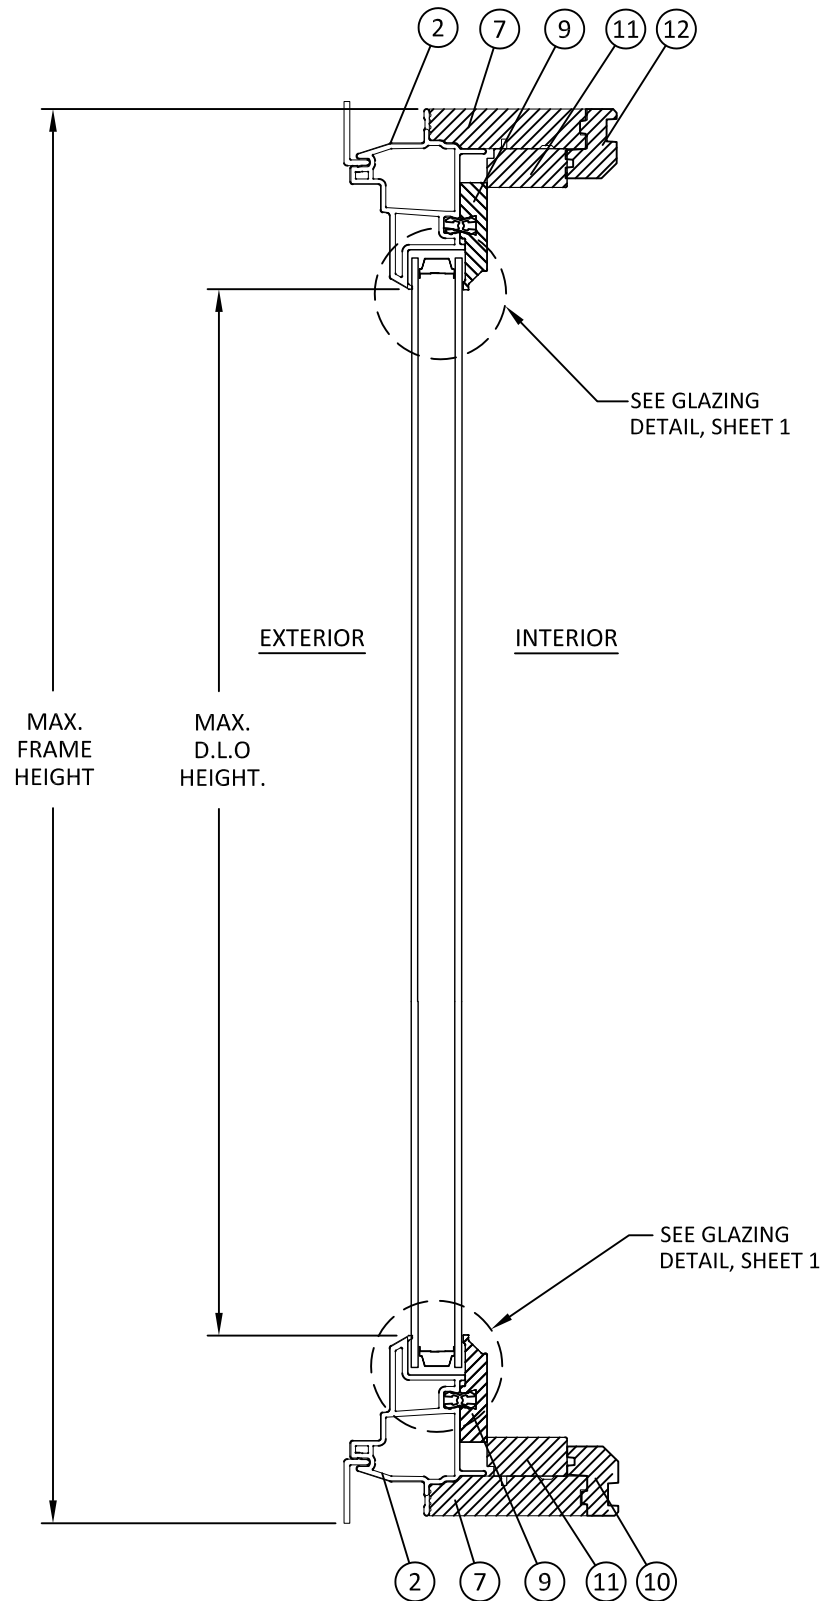

A
5 **VERTICAL SECTION**
TRANSOM INSERT WINDOW

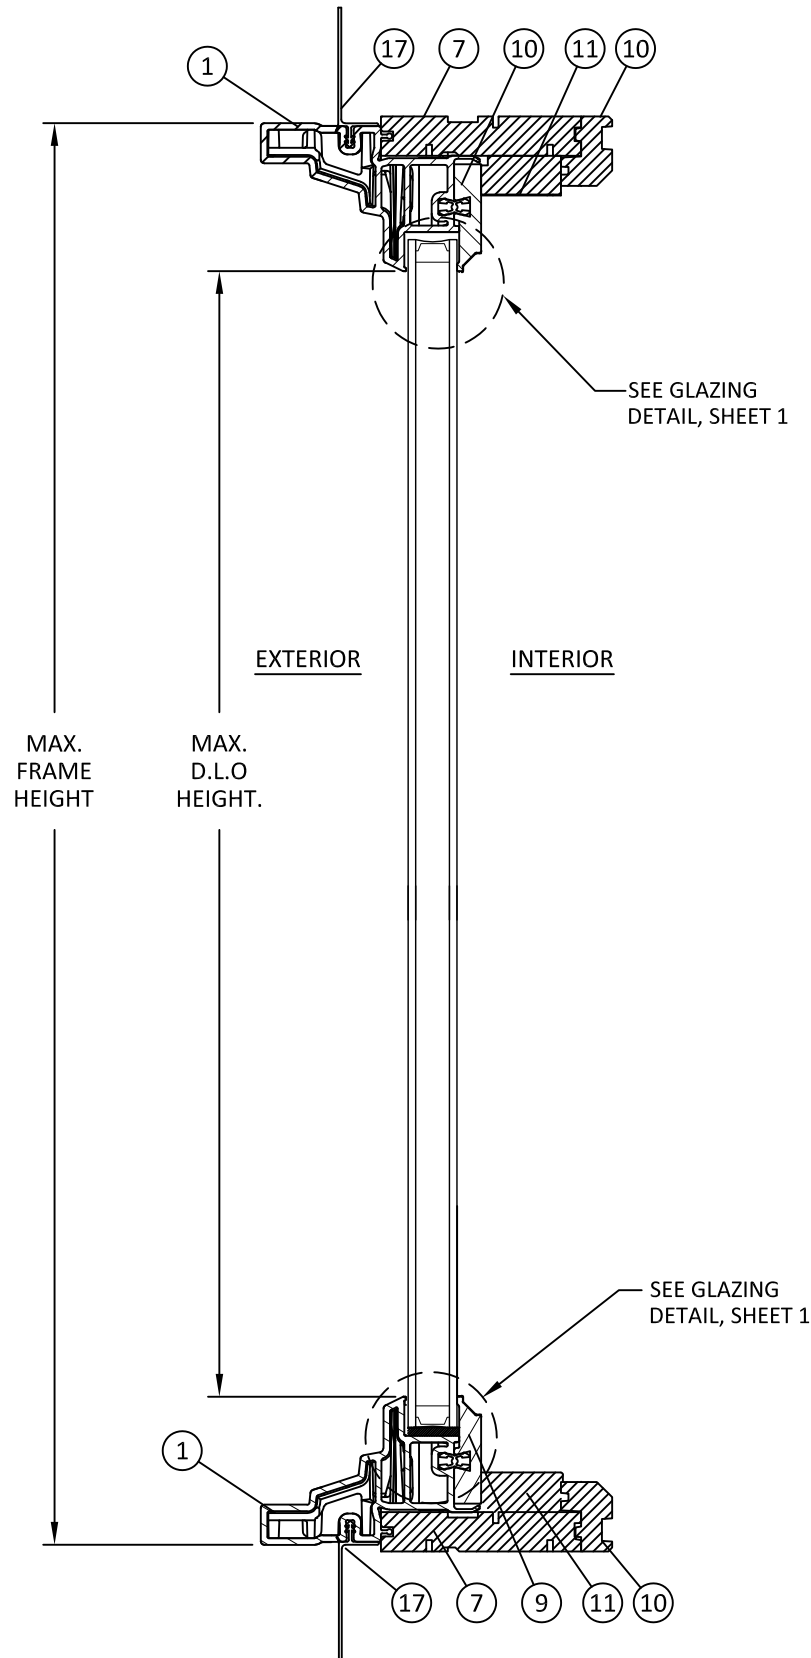

B
5 **VERTICAL SECTION**
TRANSOM WINDOW - FIN



ANDERSEN
WINDOWS & DOORS

100 FOURTH AVE NORTH
BAYPORT, MN 55003-1096

PH: (651) 264-5150 FX: (651) 264-5485

TITLE: 400 SERIES WOODWRIGHT
PICTURE & TRANSOM WINDOW
(NON-HVHZ)/(NON-IMPACT)
VERTICAL SECTIONS (TRANSOM)


PREPARED BY:
BUILDING DROPS, INC.

398 E. DANIA BEACH BLVD., STE. 338
DANIA BEACH, FL 33004
PH: (954)399-8478
FAX: (954)744-4738
WEB: www.buildingdrops.com




REMARKS	BY	DATE
8TH FBC CODE CHANGE	SH	5.25.23
DP TABLE UPDATE	MS	3.12.25

THE INSTALLATION DETAILS DESCRIBED HEREIN ARE GENERIC AND MAY NOT REFLECT ACTUAL CONDITIONS FOR A SPECIFIC SITE. IF SITE CONDITIONS CAUSE INSTALLATION TO DEVIATE FROM THE REQUIREMENTS DETAILED HEREIN, A LICENSED ENGINEER OR ARCHITECT SHALL PREPARE SITE SPECIFIC DOCUMENTS FOR USE WITH THIS DOCUMENT

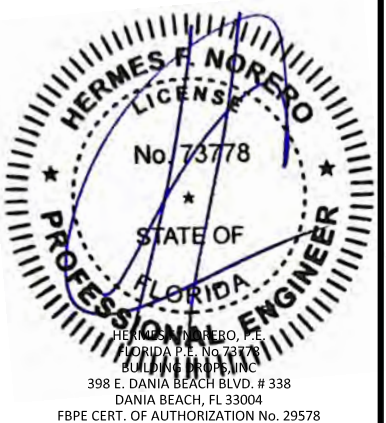


FL #:	FL15905
DATE:	08.10.20
DWG. BY:	YC
CHK. BY:	HFN
SCALE:	NTS
DWG. #:	AWD287
SHEET:	5

c:\users\msun\building drops, inc\building drops landing - common\projects\andersen windows\fbc-25-0302 - fbc submittal - fl15905 400 series woodwright picture & transom window - awd287 revision\dwgs\awd287.dwg 3/12/2025 9:11 AM

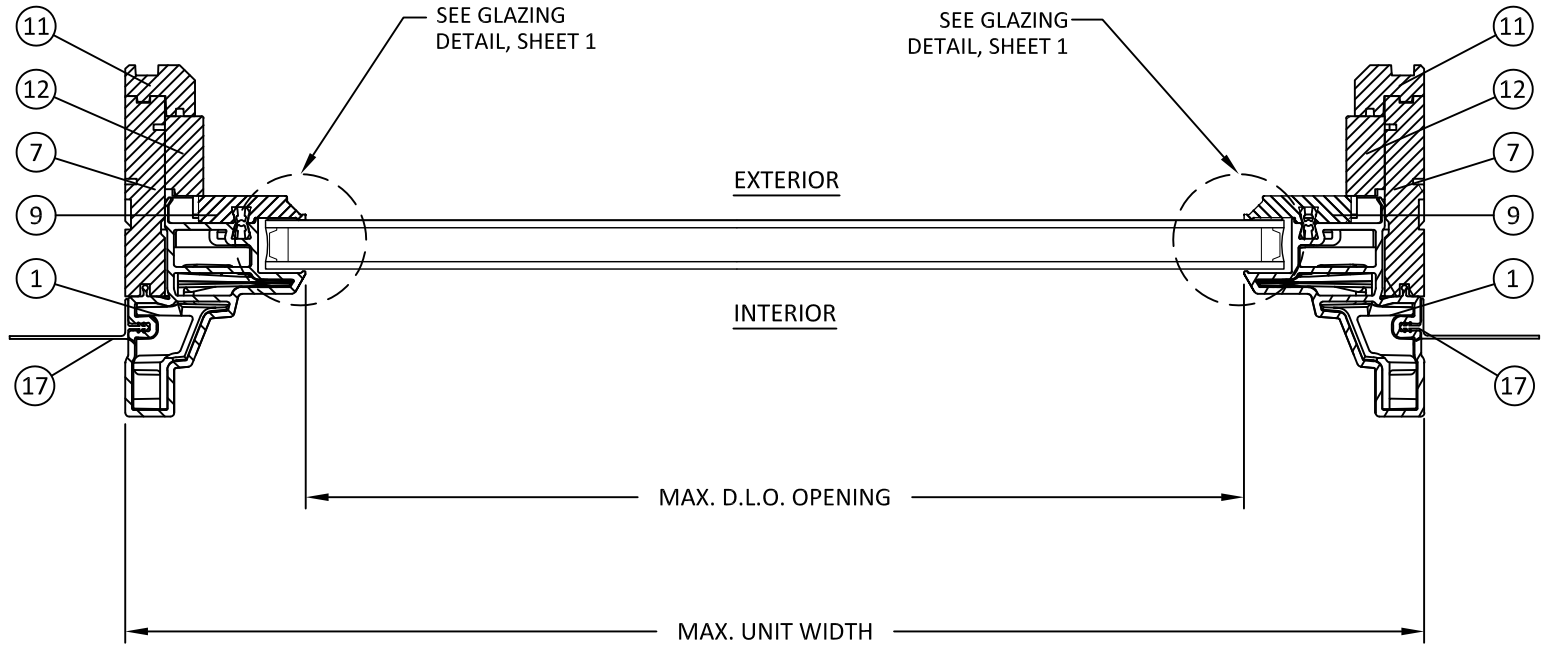

A
6 **HORIZONTAL SECTION**
PICTURE WINDOW - FIN
APW/TRANSOM

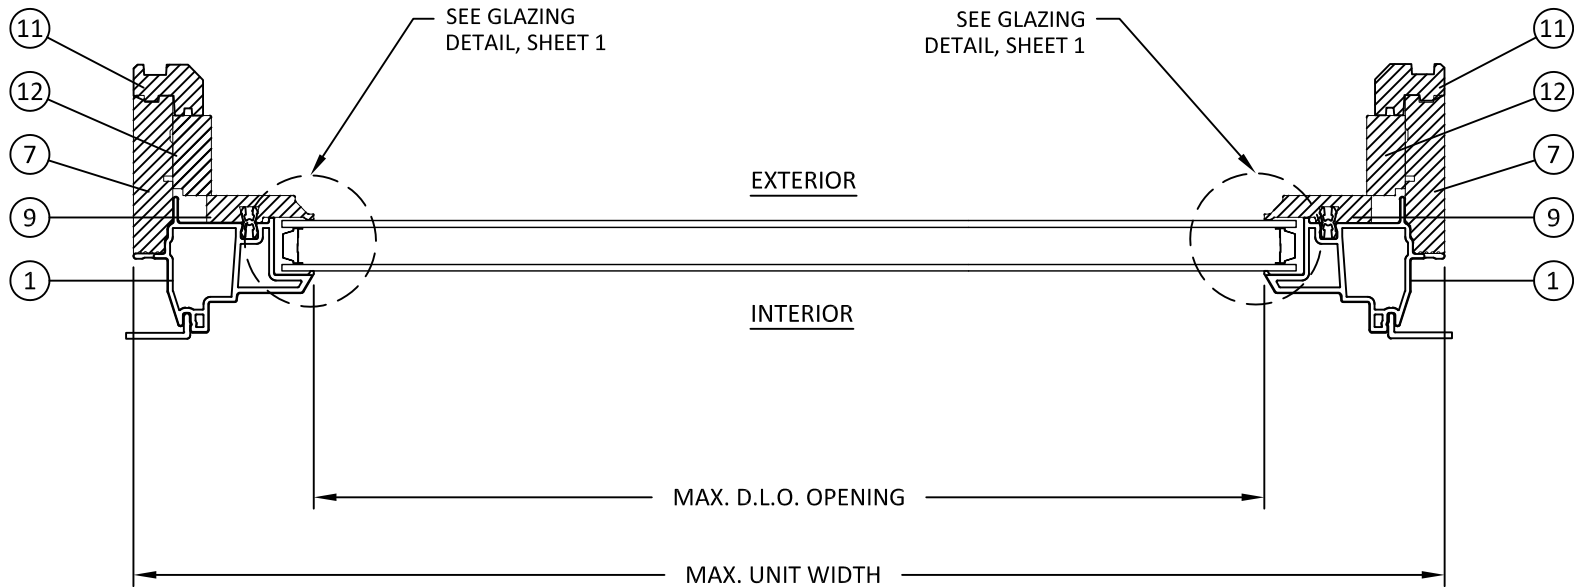

B
6 **HORIZONTAL SECTION**
PICTURE WINDOW INSERT
(APW/TRANSOM)



100 FOURTH AVE NORTH
BAYPORT, MN 55003-1096
PH: (651) 264-5150 FX: (651) 264-5485

TITLE: 400 SERIES WOODWRIGHT
PICTURE & TRANSOM WINDOW
(NON-HVHZ)/(NON-IMPACT)

HORIZONTAL SECTIONS


PREPARED BY:
BUILDING DROPS, INC.

398 E. DANIA BEACH BLVD., STE. 338
DANIA BEACH, FL 33004
PH: (954)399-8478
FAX: (954)744-4738
WEB: www.buildingdrops.com



REMARKS	BY	DATE
8TH FBC CODE CHANGE	SH	5.25.23
DP TABLE UPDATE	MS	3.12.25




THE INSTALLATION DETAILS DESCRIBED HEREIN ARE GENERIC AND MAY NOT REFLECT ACTUAL CONDITIONS FOR A SPECIFIC SITE. IF SITE CONDITIONS CAUSE INSTALLATION TO DEVIATE FROM THE REQUIREMENTS DETAILED HEREIN, A LICENSED ENGINEER OR ARCHITECT SHALL PREPARE SITE SPECIFIC DOCUMENTS FOR USE WITH THIS DOCUMENT

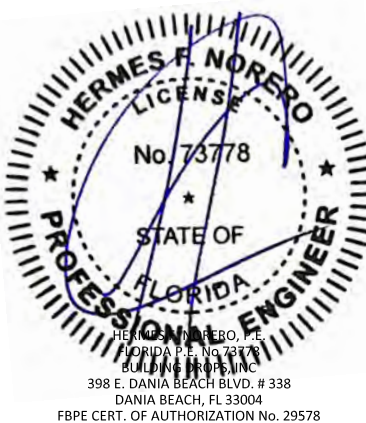

FL #:		FL15905	
DATE:		08.10.20	
DWG. BY:		CHK. BY:	
YC		HFN	
SCALE:		NTS	
DWG. #:		AWD287	
SHEET:			

1. ONE (1) INSTALLATION ANCHOR IS REQUIRED AT EACH ANCHOR LOCATION SHOWN.
2. THE NUMBER OF INSTALLATION ANCHORS DEPICTED IS THE MINIMUM NUMBER OF ANCHORS TO BE USED FOR PRODUCT INSTALLATION OF THE MAXIMUM SIZE LISTED.
3. INSTALL INDIVIDUAL INSTALLATION ANCHORS WITHIN A TOLERANCE OF ± 1.000 INCH THE DEPICTED LOCATION & SPACING IN THE ANCHOR LAYOUT DETAILS (I.E., WITHOUT CONSIDERATION OF TOLERANCES). TOLERANCES ARE NOT CUMULATIVE FROM ONE INSTALLATION ANCHOR TO THE NEXT.
4. SHIM AS REQUIRED AT EACH INSTALLATION ANCHOR WITH LOAD BEARING SHIM(S). MAXIMUM ALLOWABLE SHIM STACK TO BE 3/8 INCH. SHIM WHERE SPACE OF 1/16 INCH OR GREATER OCCURS. SHIM(S) SHALL BE CONSTRUCTED OF HIGH DENSITY PLASTIC OR BETTER.
5. MINIMUM EMBEDMENT AND EDGE DISTANCE EXCLUDE WALL FINISHES, INCLUDING BUT NOT LIMITED TO STUCCO, FOAM, BRICK VENEER, AND SIDING.
6. INSTALLATION ANCHORS AND ASSOCIATED HARDWARE MUST BE MADE OF CORROSION RESISTANT MATERIAL OR HAVE A CORROSION RESISTANT COATING.
7. FOR MASONRY OR CONCRETE OPENINGS, A 1X WOOD BUCK MAY BE USED (OPTIONAL) AS LONG AS THE MINIMUM EMBEDMENT AND EDGE DISTANCE REQUIREMENTS ARE STILL MET WITHIN THE CORRESPONDING HOST SUBSTRATE. SEE GENERAL NOTE #3 ON SHEET 1 FOR MORE INFORMATION.
8. FOR HOLLOW BLOCK AND GROUT FILLED BLOCK, DO NOT INSTALL INSTALLATION ANCHORS INTO MORTAR JOINTS. EDGE DISTANCE IS MEASURED FROM FREE EDGE OF BLOCK OR EDGE OF MORTAR JOINT INTO FACE SHELL OF BLOCK.
9. INSTALLATION ANCHORS SHALL BE INSTALLED IN ACCORDANCE WITH ANCHOR MANUFACTURER'S INSTALLATION INSTRUCTIONS, AND ANCHORS SHALL NOT BE USED IN SUBSTRATES WITH STRENGTHS LESS THAN THE MINIMUM STRENGTH SPECIFIED BY THE ANCHOR MANUFACTURER.

ANCHOR SCHEDULE				
METHOD	SUBSTRATE	ANCHOR SCHEDULE	MIN EMBEDMENT	MIN. EDGE DISTANCE
THROUGH FRAME INSTALLATION	WOOD: MIN. SG = 0.55	#10 PAN HEAD WOOD SCREW	1.50"	0.75"
	METAL: 18 GAUGE Steel, MIN. Fy = 33KSI	#8 SELF-TAPPING SCREW INSTALLATION ANCHOR	3 THREADS MIN PENETRATION BEYOND METAL	0.50"
	METAL: 1/8" ALUMINUM, MIN. (6063-T5)	#8 SELF-TAPPING SCREW INSTALLATION ANCHOR	3 THREADS MIN PENETRATION BEYOND METAL	0.50"
	CONCRETE: f'c=3000PSI	3/16" ITW TAPCON FLAT HEAD	1.25"	1 1/2"
	MASONRY: CMU per ASTM C90 MIN. 2000 PSI	3/16" ITW TAPCON FLAT HEAD	1.25"	1 1/2"
THROUGH FLANGE INSTALLATION	WOOD: MIN. SG = 0.55	#6 PAN HEAD WOOD SCREW	1.50"	0.75"
	METAL: 18 GAUGE Steel, MIN. Fy = 33KSI	#8 SELF-TAPPING SCREW INSTALLATION ANCHOR	3 THREADS MIN PENETRATION BEYOND METAL	0.50"
	METAL: 1/8" ALUMINUM, MIN. (6063-T5)	#8 SELF-TAPPING SCREW INSTALLATION ANCHOR	3 THREADS MIN PENETRATION BEYOND METAL	0.50"

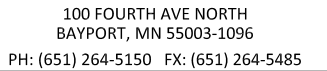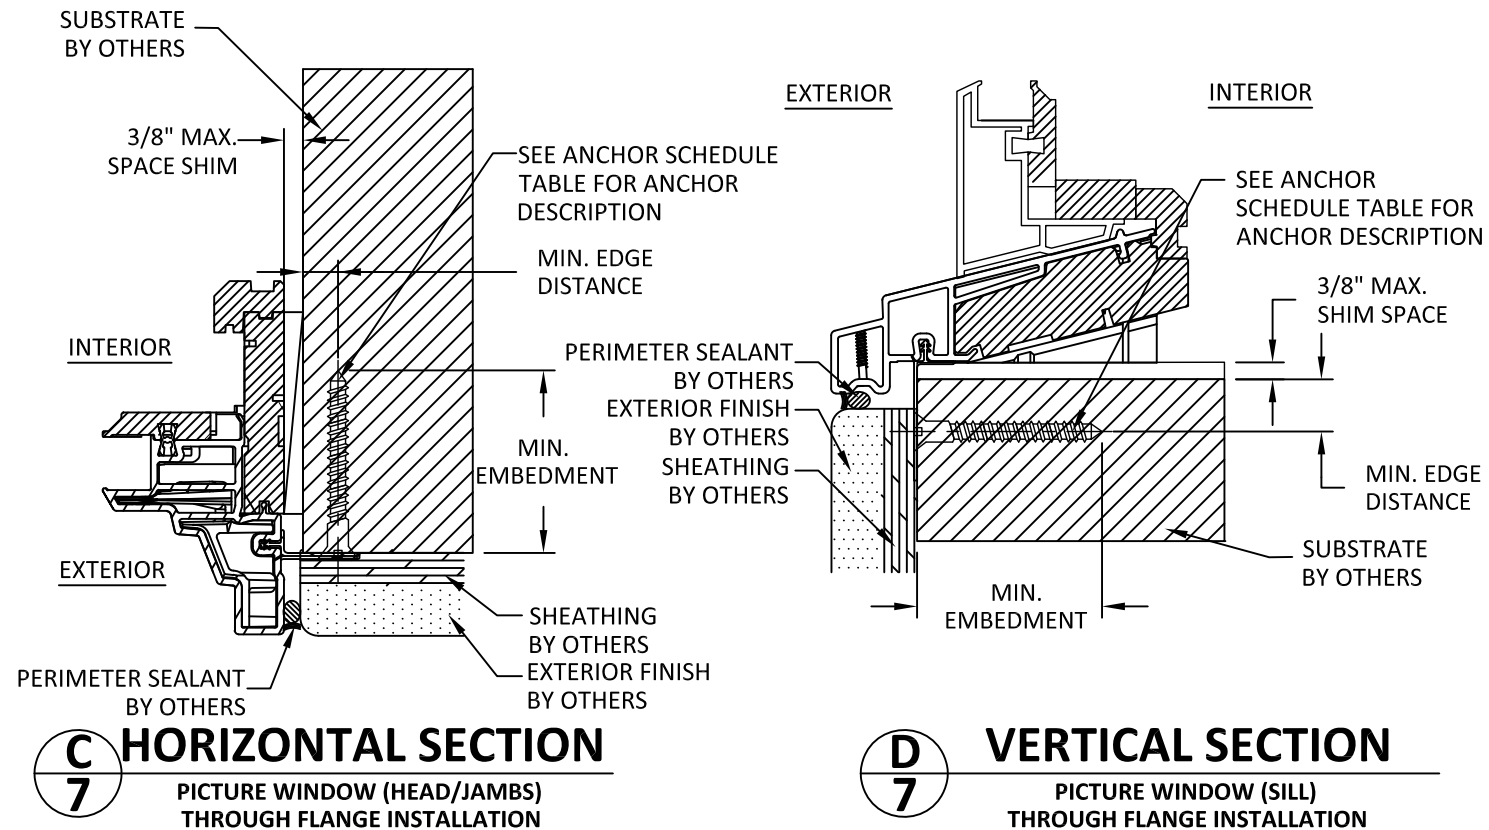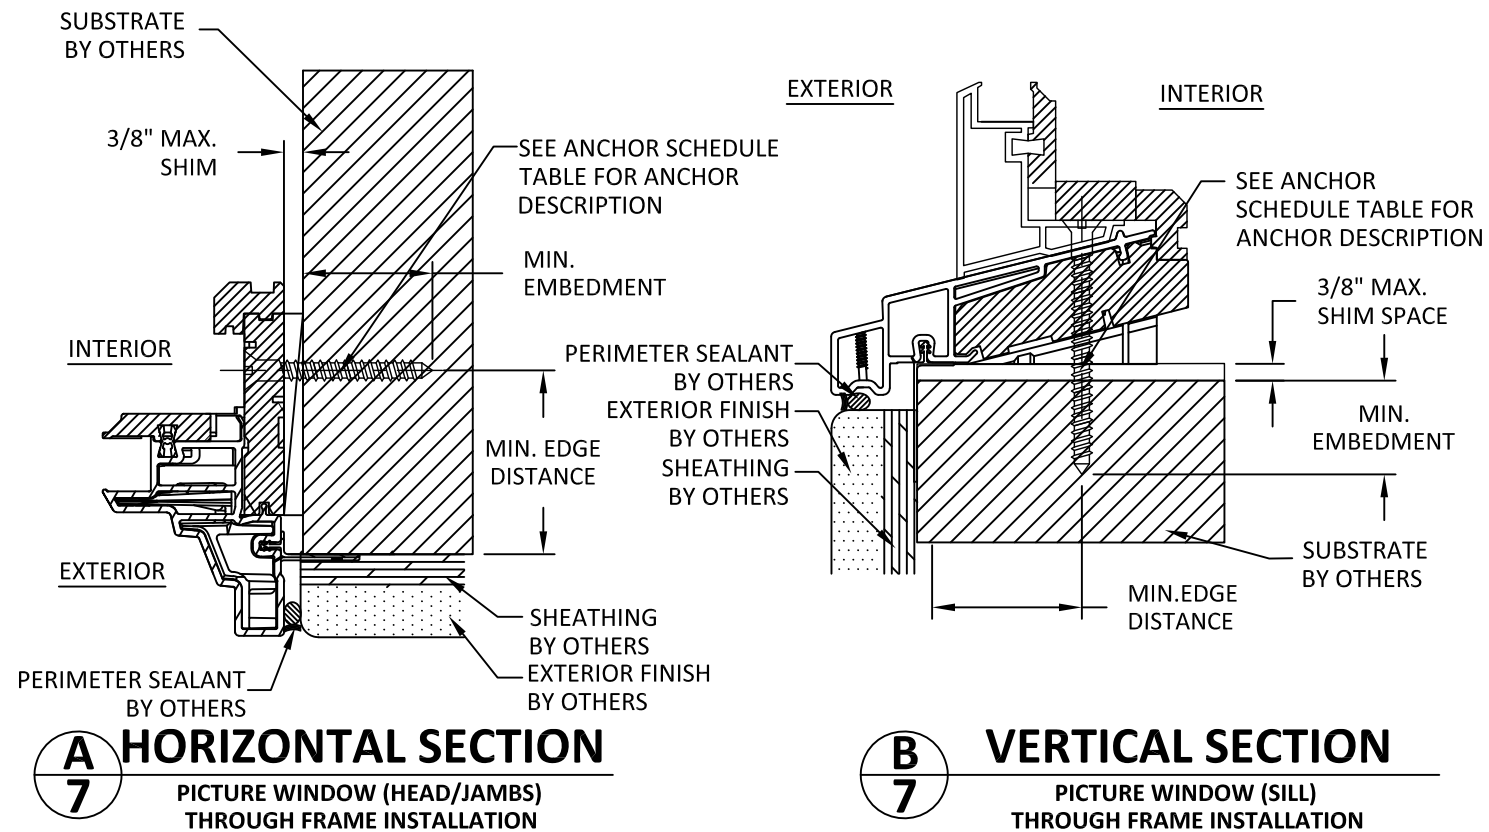

TITLE: 400 SERIES WOODWRIGHT
PICTURE & TRANSOM WINDOW
(NON-HVHZ)(NON-IMPACT)

ANCHOR DETAILS, ANCHOR SCHEDULE, & INSTALLATION NOTES


BUILDING DROPS, INC.

DANIA BEACH, FL 33004
PH: (954)399-8478
FAX: (954)744.4738
WEB: www.buildingdrops.com



REMARKS	BY	DATE
8TH FBC CODE CHANGE	SH	5.25.23
DP TABLE UPDATE	MS	3.12.25

THE INSTALLATION DETAILS DESCRIBED HEREIN ARE GENERIC AND MAY NOT REFLECT ACTUAL CONDITIONS FOR A SPECIFIC SITE. IF SITE CONDITIONS CAUSE INSTALLATION TO DEVIATE FROM THE REQUIREMENTS DETAILED HEREIN, A LICENSED ENGINEER OR ARCHITECT SHALL PREPARE SITE SPECIFIC DOCUMENTS FOR USE WITH THIS DOCUMENT

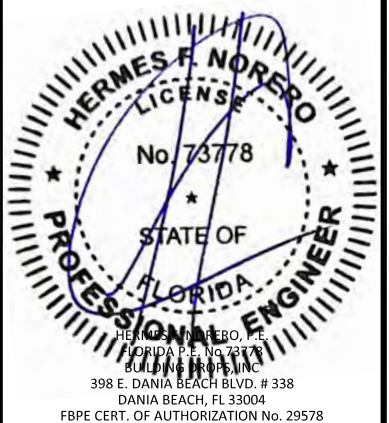

FL #: **FL15905**

DATE: 08.10.20

DWG. BY: YC	CHK. BY: HFN
-----------------------	------------------------

SCALE: **NTS**

DWG. #: AWD287

SHEET:

7


OF 8

c:\users\msun\building drops, inc\building drops\projects\andersen windows\fb-25-0302 - fbc submittal - fl15905 400 series woodwright picture & transom window - awd287 revision\dwgs\awd287.dwg 3/12/2025 9:12 AM


BILL OF MATERIALS			
NO.	DESCRIPTION	MATERIAL	MANUFACTURER
1	HEAD	RIGID PVC	ANDERSEN
2	HEAD, SILL, JAMB COVER	RIGID PVC	ANDERSEN
3	SILL COVER	RIGID PVC	ANDERSEN
4	SILL COVER	RIGID PVC	ANDERSEN
5	JAMB	RIGID PVC	ANDERSEN
6	BASE, SILL	WOOD	ANDERSEN
7	PROFILE, JAMB, HEAD	WOOD	ANDERSEN
8	JAMB COVER	WOOD	ANDERSEN
9	GLASS STOP	WOOD	ANDERSEN
10	GLASS STOP INSIDE	RIGID PVC	ANDERSEN
11	FILLER	RIGID PVC	ANDERSEN
12	SILL COVER	RIGID PVC	ANDERSEN
13	SILL CORE	RIGID PVC	ANDERSEN
14	PROFILE JAMB	WOOD	ANDERSEN
15	STOP	WOOD	ANDERSEN
16	GLASS STOP	WOOD	ANDERSEN
17	FLANGE	RIGID PVC	ANDERSEN
18	SILL COVER	RIGID PVC	ANDERSEN

NOTE: ALL WOOD COMPONENTS ARE PONDEROSA PINE (MIN. S.G. = 0.40)


1 HEAD
PVC

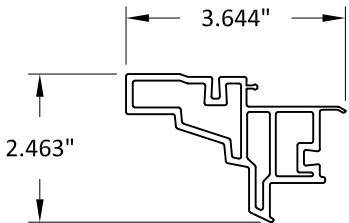


2 HEAD, SILL, JAMB COVER
PVC

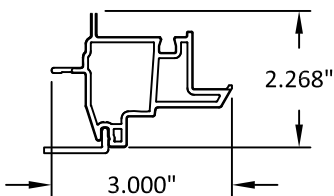


3 SILL COVER
PVC

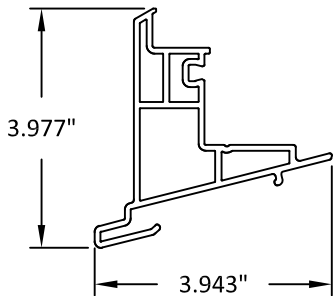


4 SILL COVER
PVC

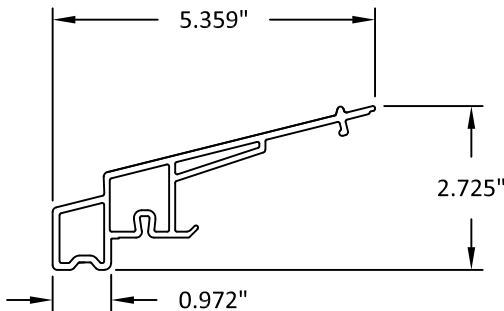


5 JAMB
PVC

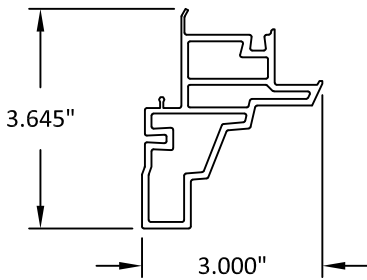


6 BASE, SILL
WOOD

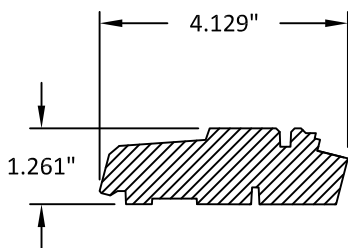


7 PROFILE, JAMB HEAD
WOOD

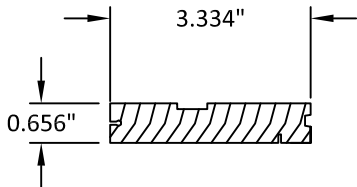


8 JAMB COVER
WOOD

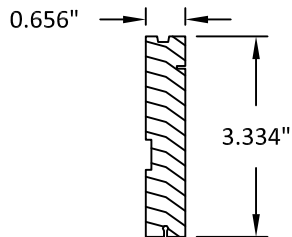


9 GLASS STOP
WOOD

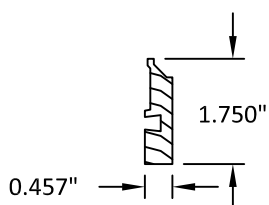


10 GLASS STOP, INSIDE
WOOD

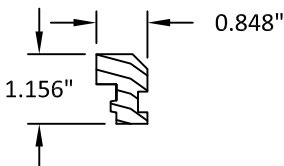


11 FILLER
WOOD

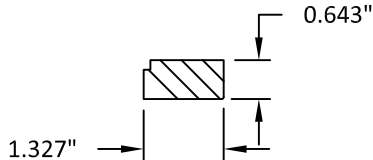


12 SILL COVER
PVC

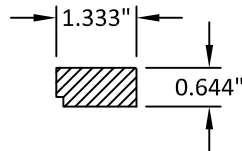


13 SILL CORE
PVC

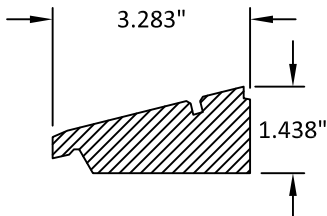


14 PROFILE JAMB
WOOD

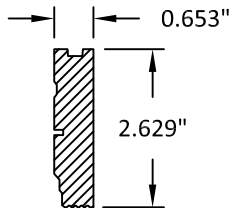


15 STOP
WOOD

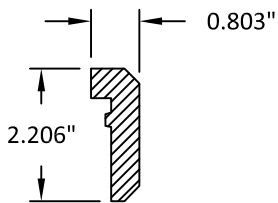


16 GLASS STOP
WOOD

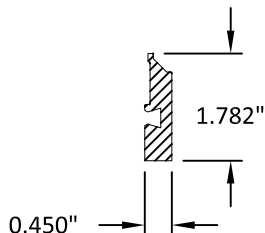

17 FLANGE
PVC

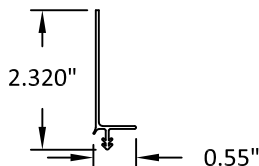

18 SILL COVER
PVC

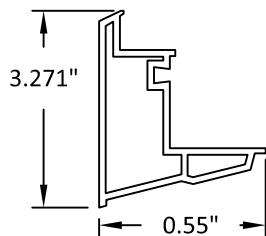

100 FOURTH AVE NORTH
BAYPORT, MN 55003-1096
PH: (651) 264-5150 FX: (651) 264-5485

TITLE: 400 SERIES WOODWRIGHT
PICTURE & TRANSOM WINDOW
(NON-HVHZ)/(NON-IMPACT)

BILL OF MATERIAL
& COMPONENTS


PREPARED BY:
BUILDING DROPS, INC.

398 E. DANIA BEACH BLVD., STE. 338
DANIA BEACH, FL 33004
PH: (954)399-8478
FAX: (954)744-4738
WEB: www.buildingdrops.com



REMARKS	BY	DATE
8TH FBC CODE CHANGE	SH	5.25.23
DP TABLE UPDATE	MS	3.12.25

THE INSTALLATION DETAILS DESCRIBED HEREIN ARE GENERIC
AND MAY NOT REFLECT ACTUAL CONDITIONS FOR A SPECIFIC
SITE. IF SITE CONDITIONS CAUSE INSTALLATION TO DEVIATE
FROM THE REQUIREMENTS DETAILED HEREIN, A LICENSED
ENGINEER OR ARCHITECT SHALL PREPARE SITE SPECIFIC
DOCUMENTS FOR USE WITH THIS DOCUMENT

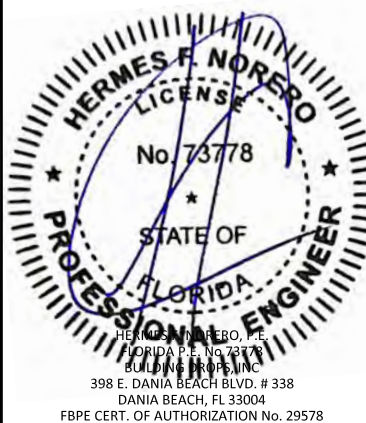

FL #:	FL15905
DATE:	08.10.20
DWG. BY:	YC
CHK. BY:	HFN
SCALE:	NTS
DWG. #:	AWD287
SHEET:	8