




AMERICA'S DOORMAKER
631 N. FIRST ST. WEST BRANCH, MI 48661

TIMBERLINE DELUXE
GLAZED FIBERGLASS DOUBLE DOOR
w/ or w/o SIDELITES
INSWING / OUTSWING
"NON-IMPACT"

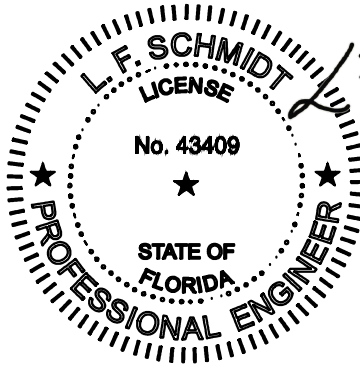


Digitally signed
by Lyndon F
Schmidt
Date: 2026.07.02
13:44:13 -04'00'

This item has been digitally signed and sealed by
L. F. Schmidt, P.E. on the date adjacent to the seal.
Printed copies of this document are not
considered signed and sealed and the signature
must be verified on any electronic copies.

THIS PRODUCT APPROVAL IS VALID
ONLY FOR THE STATE OF FLORIDA

GENERAL NOTES

1. This product has been evaluated and is in compliance with the 9th Edition (2026) Florida Building Code (FBC) structural requirements excluding the "High Velocity Hurricane Zone" (HVHZ).
2. Product anchors shall be as listed and spaced as shown on details. Anchor embedment to base material shall be beyond wall dressing or stucco.
3. When used in areas requiring wind borne debris protection this product is required to be protected with an impact resistant covering that complies with Section 1609.1.2 & R301.2.1.2 of the FBC.
4. For 2x stud framing construction, anchoring of these units shall be the same as that shown for 2x buck masonry construction.
5. Site conditions that deviate from the details of this drawing require further engineering analysis by a licensed engineer or registered architect.

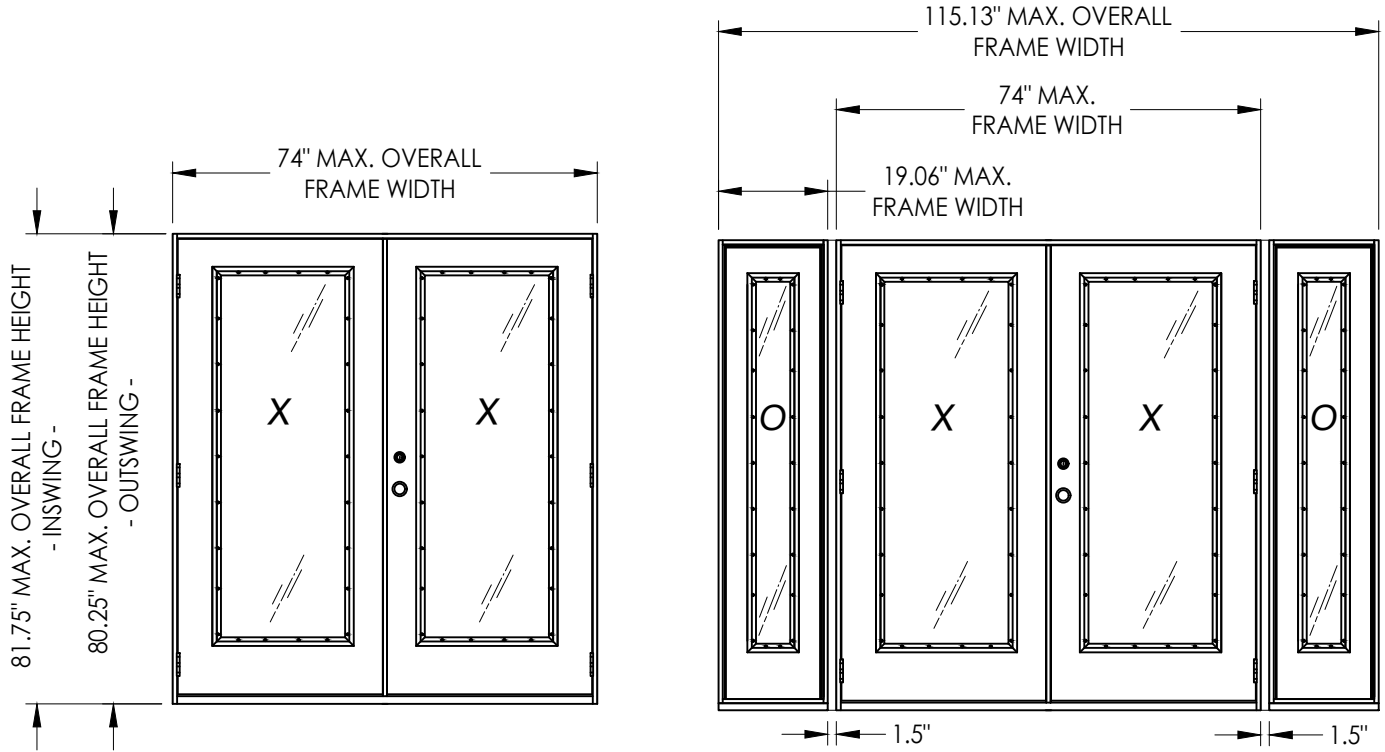

CONFIGURATION	MAX. FRAME DIMENSION	MAX. D.L.O. DIMENSION	DESIGN PRESSURE (PSF) INSWING		DESIGN PRESSURE (PSF) OUTSWING	
			POSITIVE	NEGATIVE	POSITIVE	NEGATIVE
XX	74.0" x 81.75"	21.13" x 63.13"	+55.0	-60.0	+55.0	-55.0
OXXO	115.13" x 81.75"	21.13" x 63.13"	+55.0	-60.0	+55.0	-55.0

TABLE OF CONTENTS	
SHEET#	DESCRIPTION
1	Typical elevations, design pressures & general notes
2	Door panel details and glazing detail
3	Sidelite panel details and glazing detail
4	Elevations
5	Horizontal cross section
6	Vertical cross sections
7	Vertical cross sections
8	Buck and frame anchoring - (XX)
9	Buck and frame anchoring - (OXXO)
10	Bill of materials and components

Documents Prepared By:
Lyndon F. Schmidt
P.E. No. 43409

TAYLOR
FIBERGLASS DOOR

PART OR ASSEMBLY:
TYPICAL ELEVATION, DESIGN
PRESSURES & GENERAL NOTES

57/02/26
UPDATE TO 9TH ED. (2026) FBC

47/06/23
UPDATE TO 8TH ED. (2023) FBC

37/15/20
UPDATE TO 7th ED (2020) FBC

27/17/17
UPDATE TO 6TH ED. (2017) FBC

13/9/15
UPDATE TO 5TH ED. (2014) FBC

NO. DATE

DATE: 9/12/12

SCALE: N.T.S.

DWG. BY: JK

CHK. BY: LFS

DRAWING NO.: FL-15931.5


SHEET 1 OF 10

RW


BUILDING CONSULTANTS, INC.
P.O. Box 230, Valrico, FL 33595
Phone No.: 813.659.9197
FBPE Registry No. 9813

© 2012 R.W. BUILDING CONSULTANTS INC.

G:\2023 FBC Drawings 7.1.26\Taylor Entrance Systems\FL-15931 R4\FL-15931.5.dwg

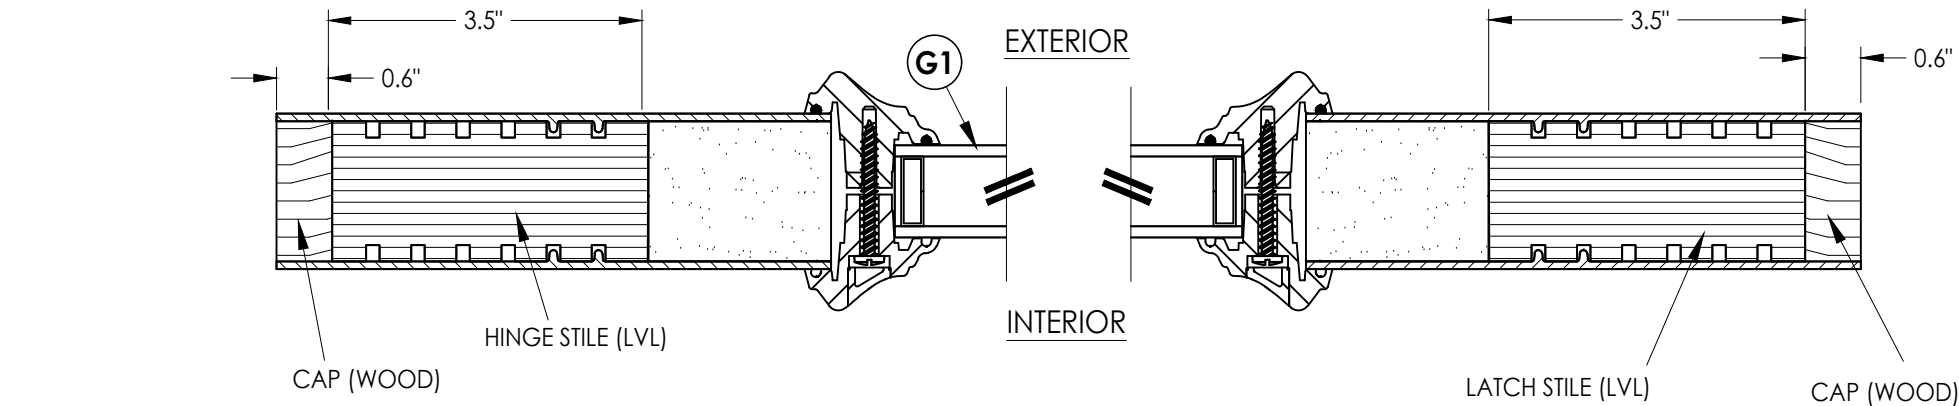


1
2
HORIZONTAL CROSS SECTION

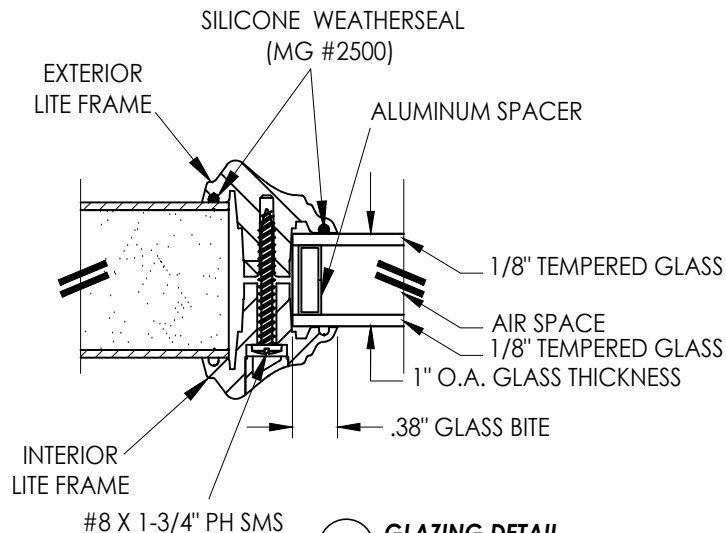


G1
GLAZING DETAIL


HARDWARE TABLE		
MANUFACTURER	MODEL	
KWIKSET	Knob:	Kwikset Signature Series
	Deadbolt:	Kwikset Signature Series (980)
KWIKSET	Knob:	Kwikset Series
	Deadbolt:	Kwikset Series (660)
SCHLAGE	Knob/Lever:	"F" Series
	Deadbolt:	B60/62
COPPER CREEK	Knob:	E-Series
	Deadbolt:	E-Series

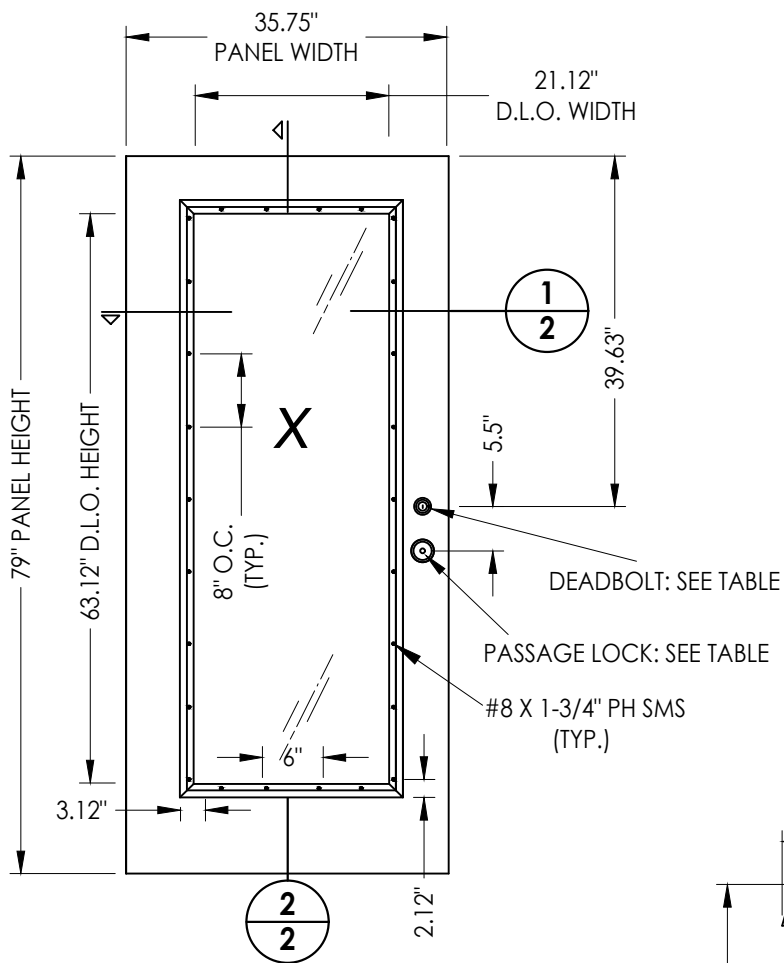

40 DOOR PANEL
Taylor Door
w/ Mastergrain Fiberglass skins

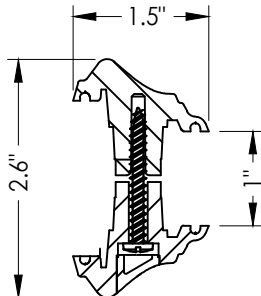

LITE FRAME
Polypropylene

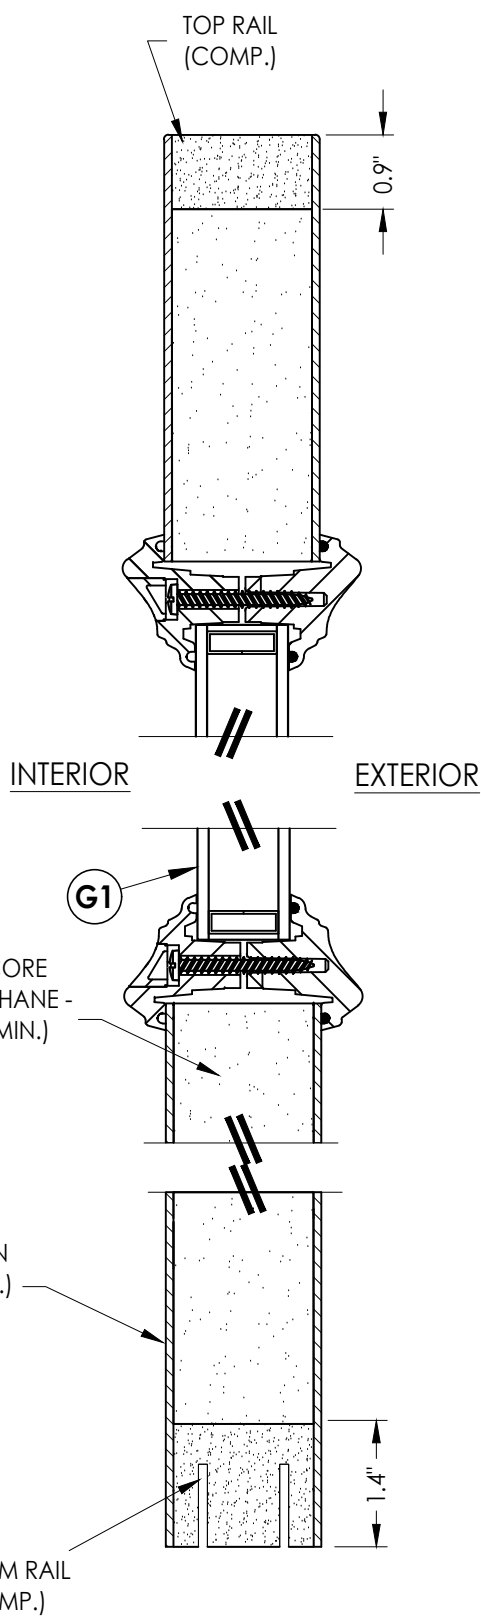

2
2
VERTICAL CROSS SECTION

July 15, 2020

Documents Prepared By:
Lyndon F. Schmidt
P.E. No. 43409

BUILDING CONSULTANTS, INC.
P.O. Box 230, Valrico, FL 33595
Phone No.: 813.659.9197
FBPE Registry No. 9813


RW

PRODUCT:	TAYLOR FIBERGLASS DOOR
	PART OR ASSEMBLY: DOOR PANEL DETAILS AND GLAZING DETAIL


NO.	DATE	REVISIONS				
		BY	JK	FBC	(2014)	JK
5	7/02/26	UPDATE TO 9TH ED.	(2026)	FBC	LFS	
4	7/06/23	UPDATE TO 8TH ED.	(2023)	FBC	LFS	
3	7/15/20	UPDATE TO 7TH ED.	(2020)	FBC	LFS	
2	7/17/17	UPDATE TO 6TH ED.	(2017)	FBC	JK	
1	3/9/15	UPDATE TO 5TH ED.	(2014)	FBC	JK	

DATE: 9/12/12
SCALE: N.T.S.
DWG. BY: JK
CHK. BY: LFS
DRAWING NO.:
FL-15931.5
SHEET 2 OF 10


G:\2023 FBC Drawings 7.1.26\Taylor Entrance Systems\FL-15931 R4\FL-15931.5.dwg

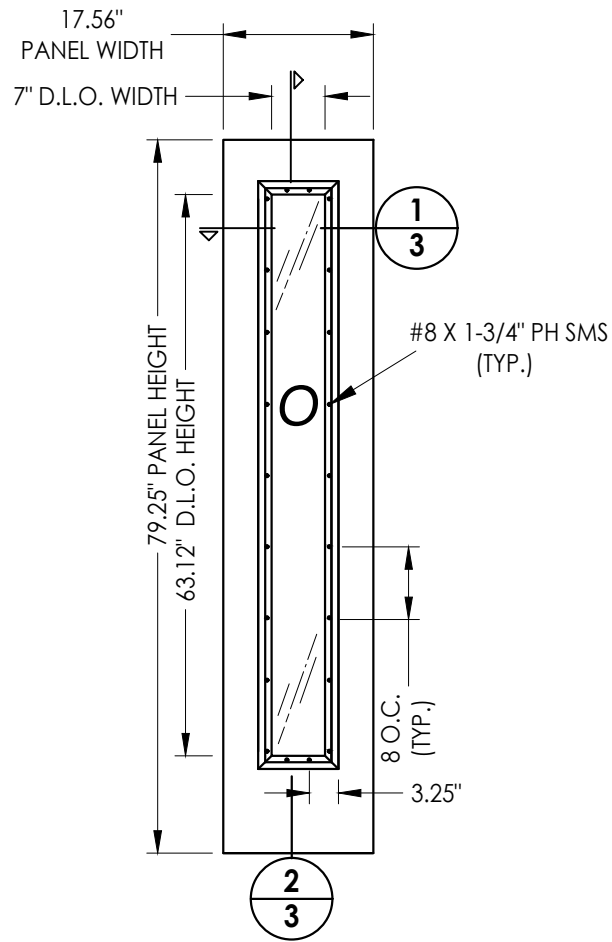

50 SIDELITE PANEL
Fiberglass

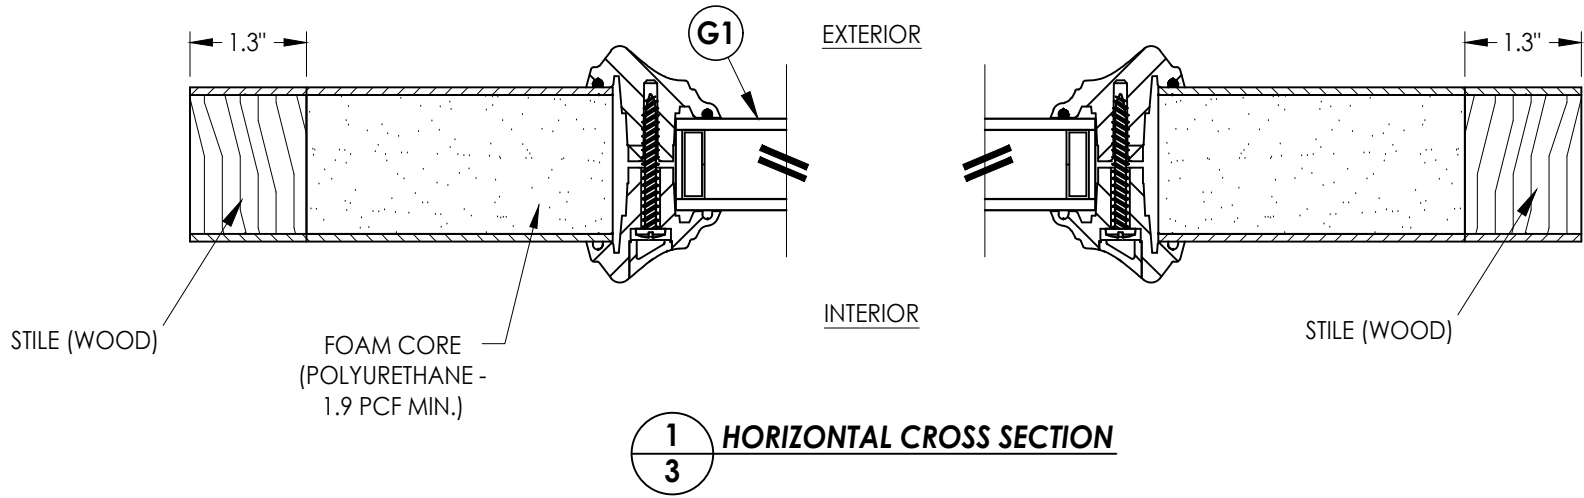

1
3 HORIZONTAL CROSS SECTION

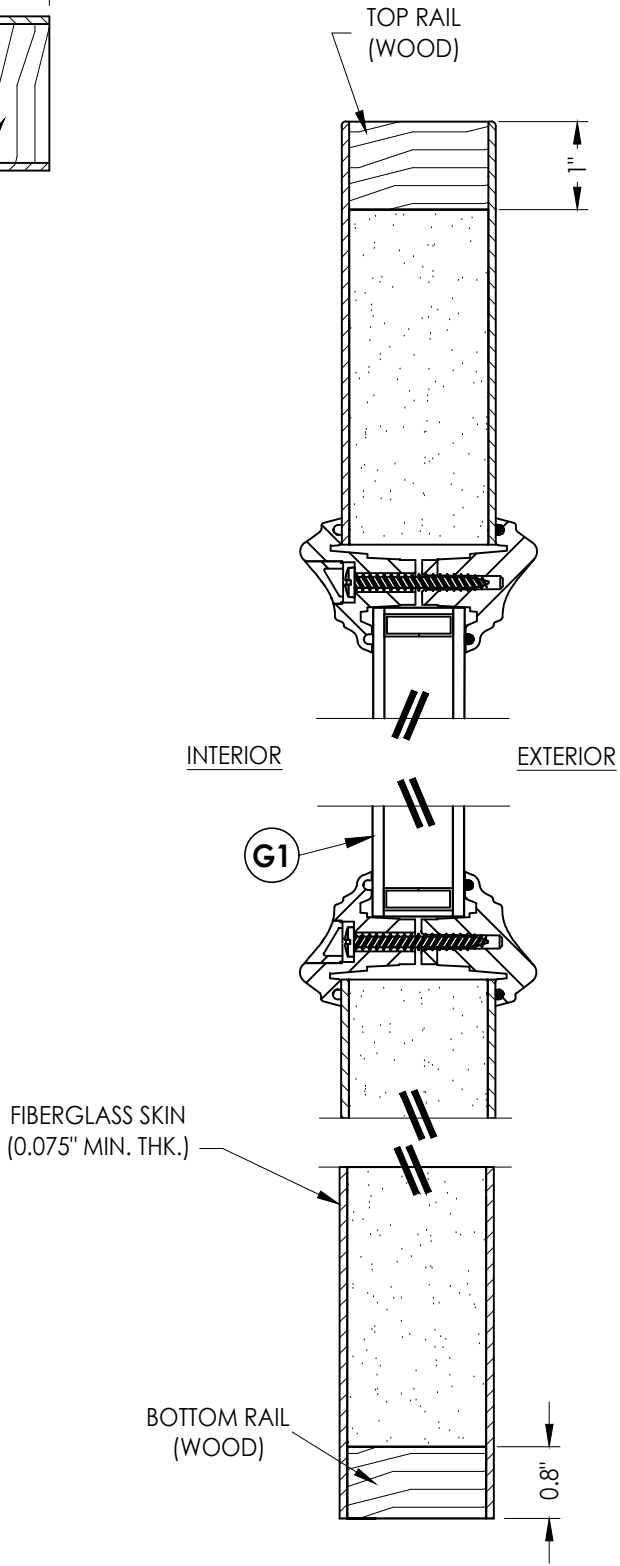

2
3 VERTICAL CROSS SECTION

July 15, 2020

Documents Prepared By:
Lyndon F. Schmidt
P.E. No. 43409

BUILDING CONSULTANTS, INC.
P.O. Box 230, Valrico, FL 33595
Phone No.: 813.659.9197
FBPE Registry No. 9813

R^W

PRODUCT:	TAYLOR FIBERGLASS DOOR
	PART OR ASSEMBLY: SIDELITE PANEL DETAILS AND GLAZING DETAIL

		5	7/02/26	UPDATE TO 9TH ED. (2026)	FBC	LFS
		4	7/06/23	UPDATE TO 8TH ED. (2023)	FBC	LFS
		3	7/15/20	UPDATE TO 7th ED. (2020)	FBC	JK
		2	7/17/17	UPDATE TO 6TH ED. (2017)	FBC	JK
		1	3/9/15	UPDATE TO 5TH ED. (2014)	FBC	JK
		NO.	DATE			BY
REVISIONS						

DATE: 9/12/12

SCALE: N.T.S.

DWG. BY: JK


CHK. BY: LFS

DRAWING NO.:


FL-15931.5

SHEET 3 OF 10

G:\2023 FBC Drawings 7.1.26\Taylor Entrance Systems\FL-15931 R4\FL-15931.5.dwg

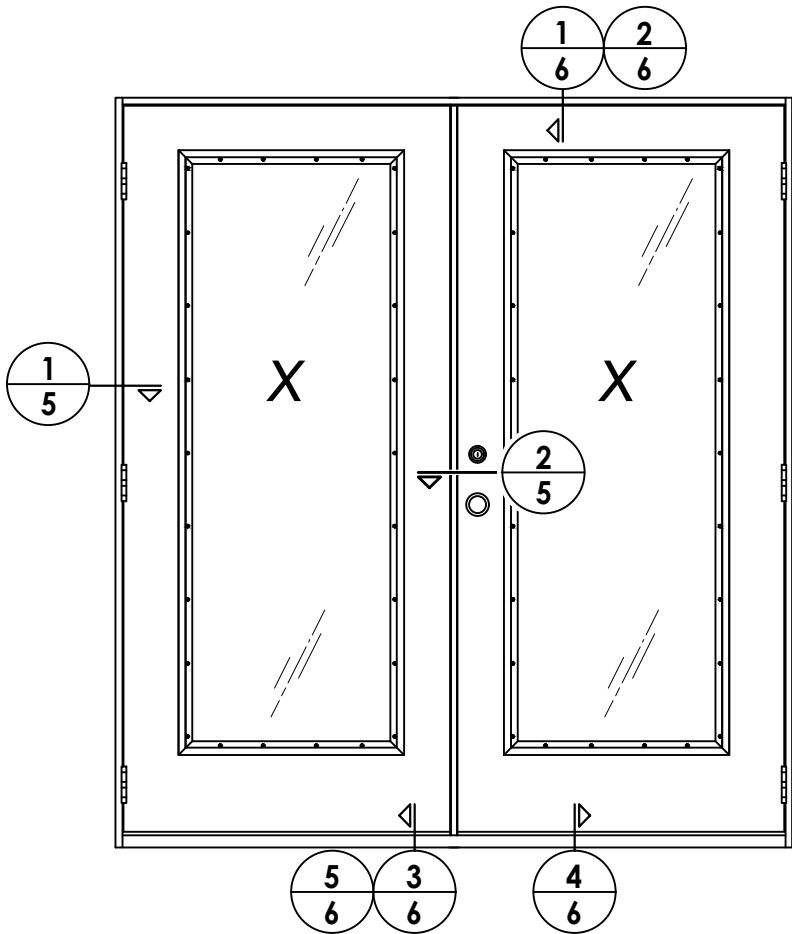

ELEVATION (XX)

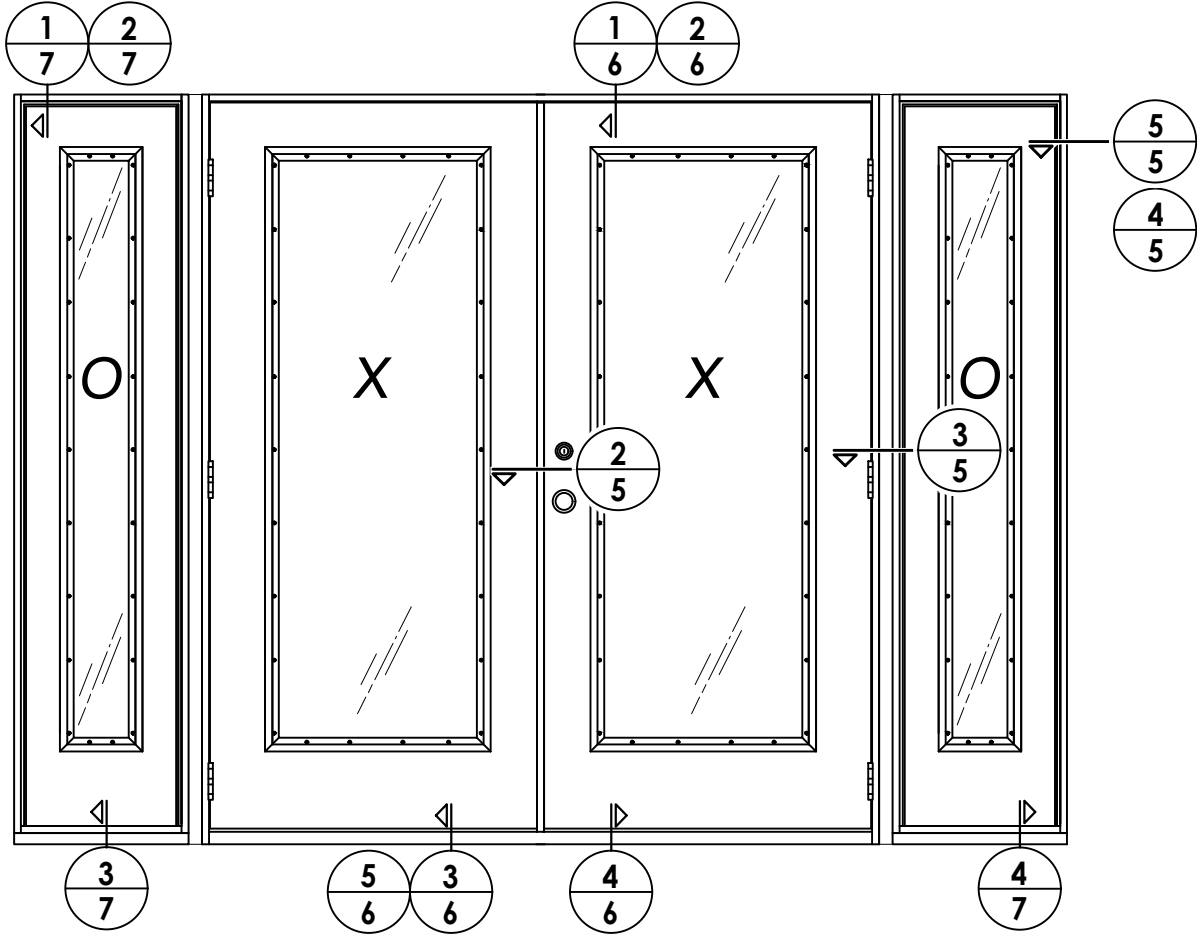

ELEVATION (OXXO)

Documents Prepared By:
Lyndon F. Schmidt
P.E. No. 43409

RW BUILDING CONSULTANTS, INC.
P.O. Box 230, Valrico, FL 33595
Phone No.: 813.659.9197
FBPE Registry No. 9813

PRODUCT:
TAYLOR
FIBERGLASS DOOR

PART OR ASSEMBLY:
ELEVATIONS

		7/02/26	UPDATE TO 9TH ED. (2026)	FBC	LFS
5		7/06/23	UPDATE TO 8TH ED. (2023)	FBC	LFS
4		7/15/20	UPDATE TO 7th ED (2020)	FBC	LFS
3		7/17/17	UPDATE TO 6TH ED. (2017)	FBC	JK
2		3/9/15	UPDATE TO 5TH ED. (2014)	FBC	JK
1	NO.	DATE			BY
REVISIONS					

DATE: 9/12/12


SCALE: N.T.S.

DWG. BY: JK

CHK. BY: LFS


DRAWING NO.:
FL-15931.5

SHEET 4 OF 10

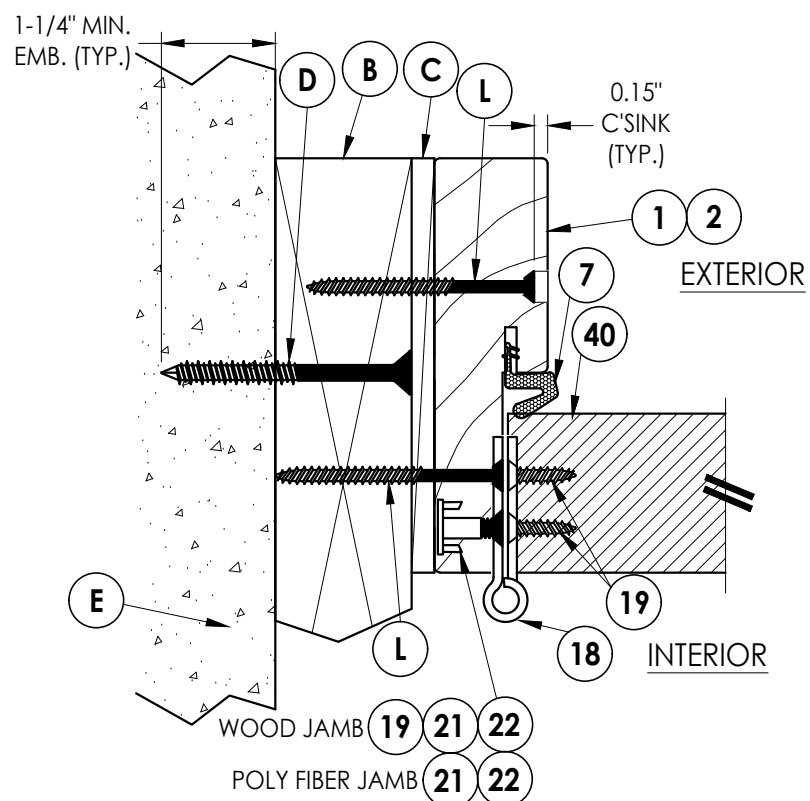

1 **HORIZONTAL CROSS SECTION**


5 Inswing shown - outswing also approved

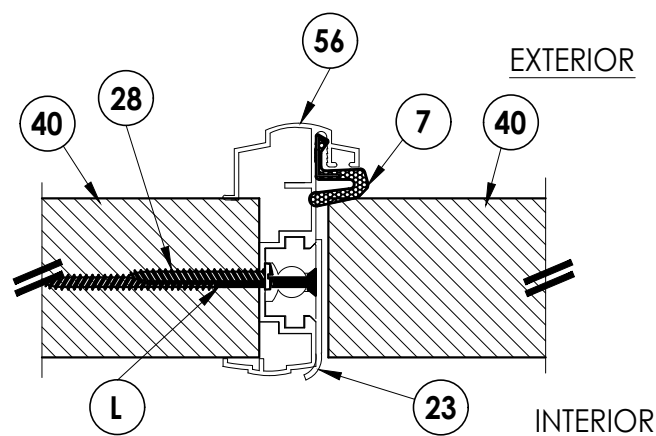


2 HORIZONTAL CROSS SECTION
5 Inswing shown - outswing
also approved

NOTE:


1. Sidelite ass'y fastener; 6" from each end and 6 more screws equally spaced between. (8 screws total per jamb.)
2. Trim secured with 1" Brad Nail @ 6" O.C. (TYP).

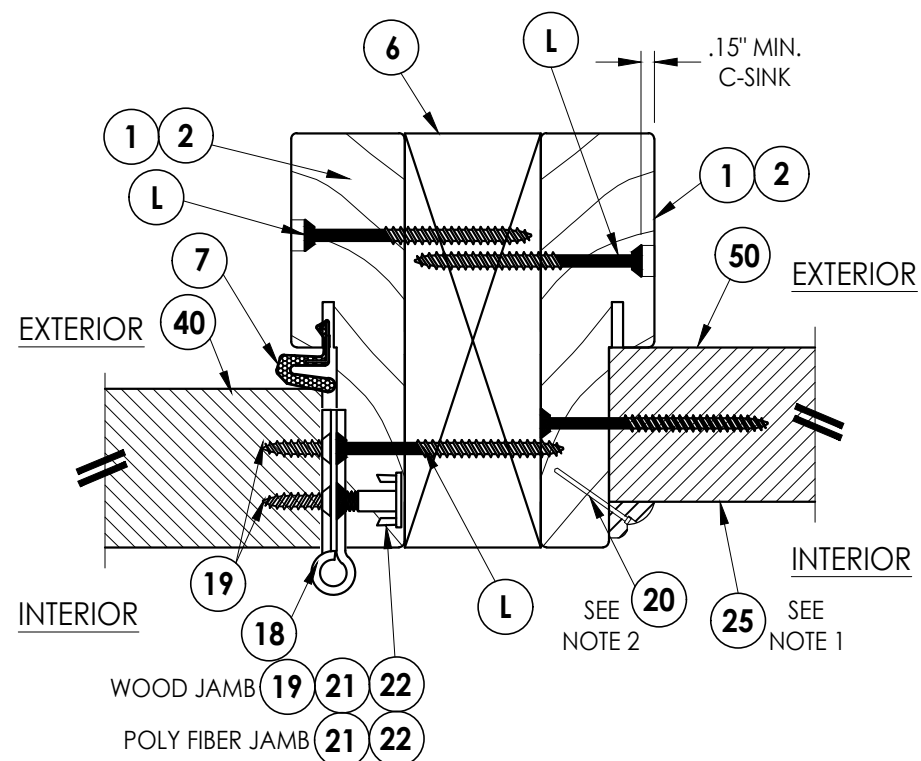

3 **HORIZONTAL CROSS SECTION**
5 Inswing shown - outswing
also approved

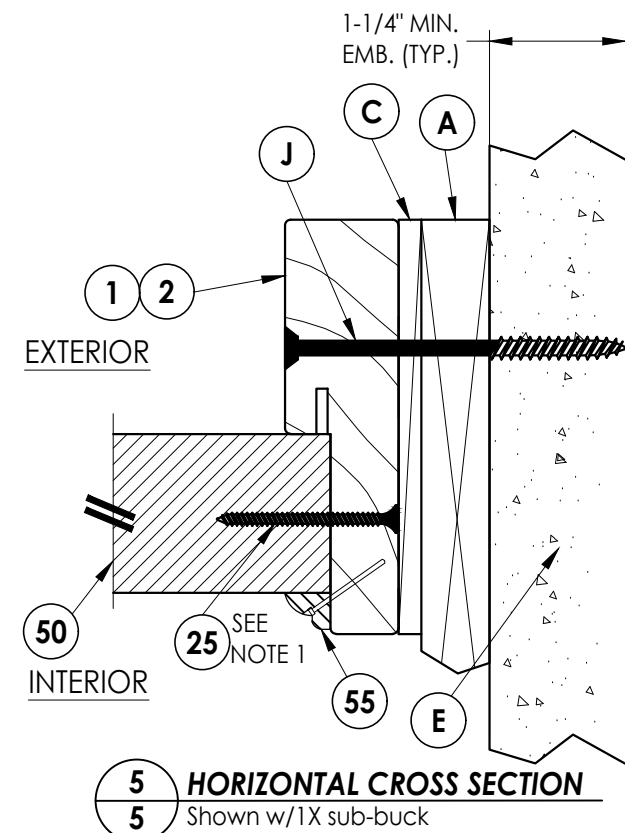

5 HORIZONTAL CROSS SECTION
5 Shown w/1X sub-buck

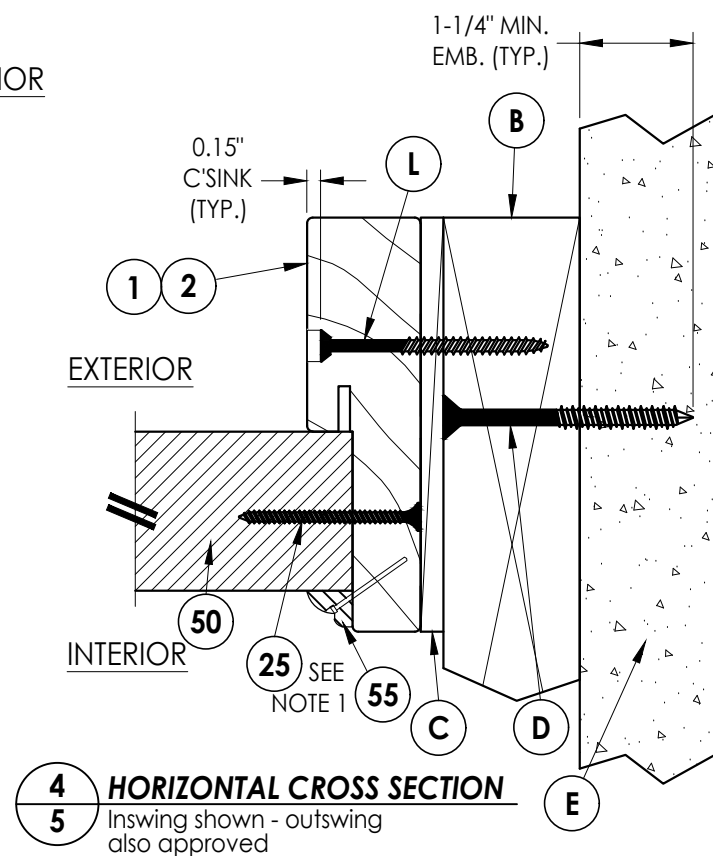

4 HORIZONTAL CROSS SECTION
5 Inswing shown - outswing
also approved


5	7/02/26	UPDATE TO 9TH ED. (2026)	FBC	LFS
4	7/06/23	UPDATE TO 8TH ED. (2023)	FBC	LFS
3	7/15/20	UPDATE TO 7th ED (2020)	FBC	LFS
2	7/17/17	UPDATE TO 6TH ED. (2017)	FBC	JK
1	3/9/15	UPDATE TO 5TH ED. (2014)	FBC	JK
NO.	DATE			
REVISIONS				

DATE:	9/12/12
SCALE:	N.T.S.
DWG. BY:	JK
CHK. BY:	LFS
DRAWING NO.:	FL-15931.5
SHEET	5 OF 10


Documents Prepared By:
Lyndon F. Schmidt
P.E. No. 43409

R^W BUILDING CONSULTANTS, INC.
P.O. Box 230, Valrico, FL 33595
Phone No.: 813.659.9197
FBPE Registry No. 9813


G:\2023 FBC Drawings 7.1.26\Taylor Entrance Systems\FL-15931 R4\FL-15931.5.dwg

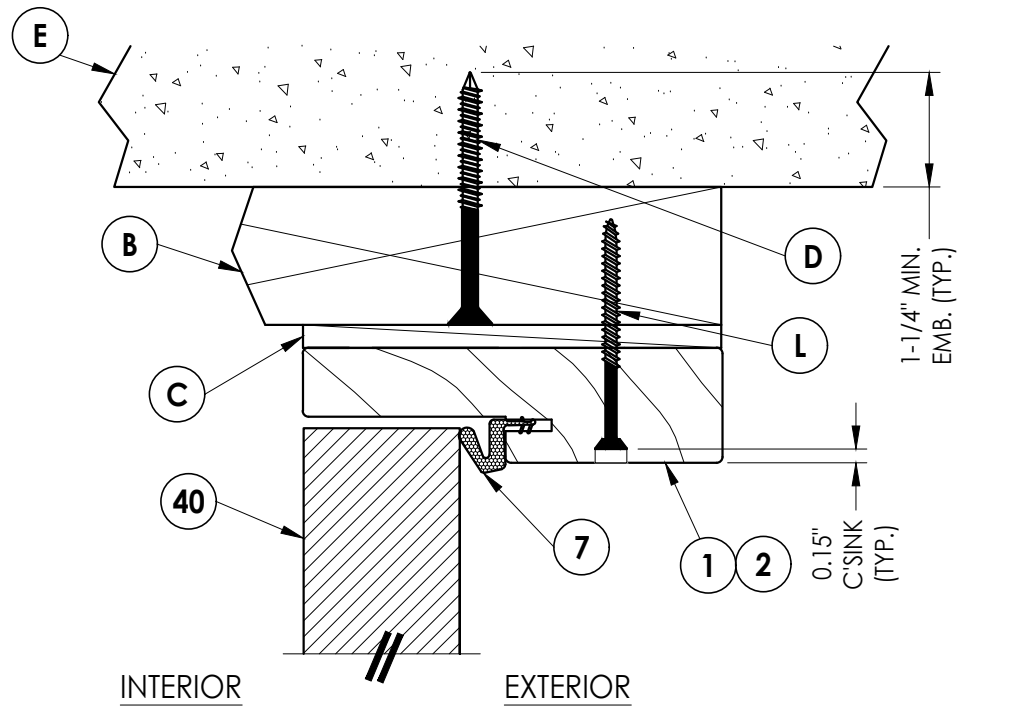


1
6 **VERTICAL CROSS SECTION**
Inswing shown - outswing
also approved

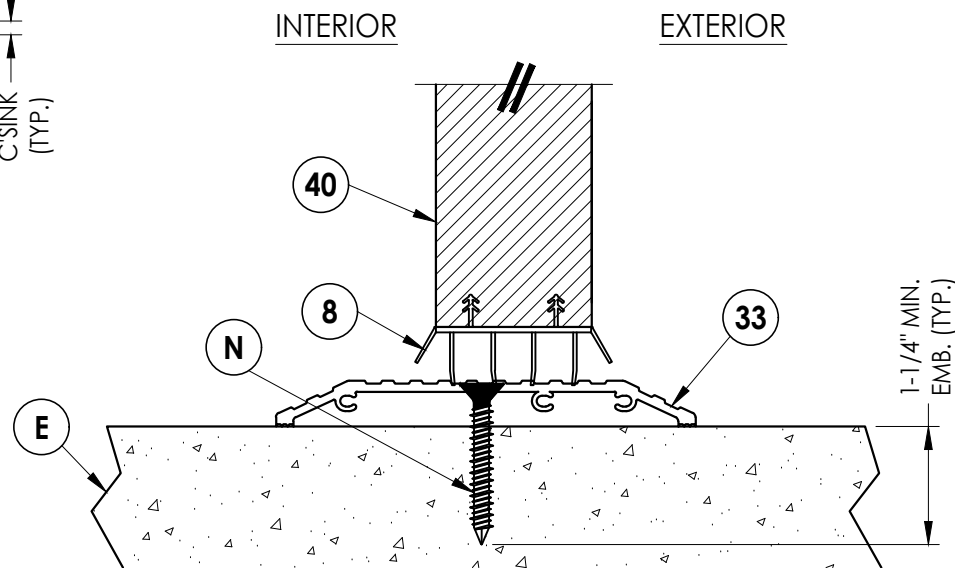


5
6 **VERTICAL CROSS SECTION**
Shown w/ ADA threshold

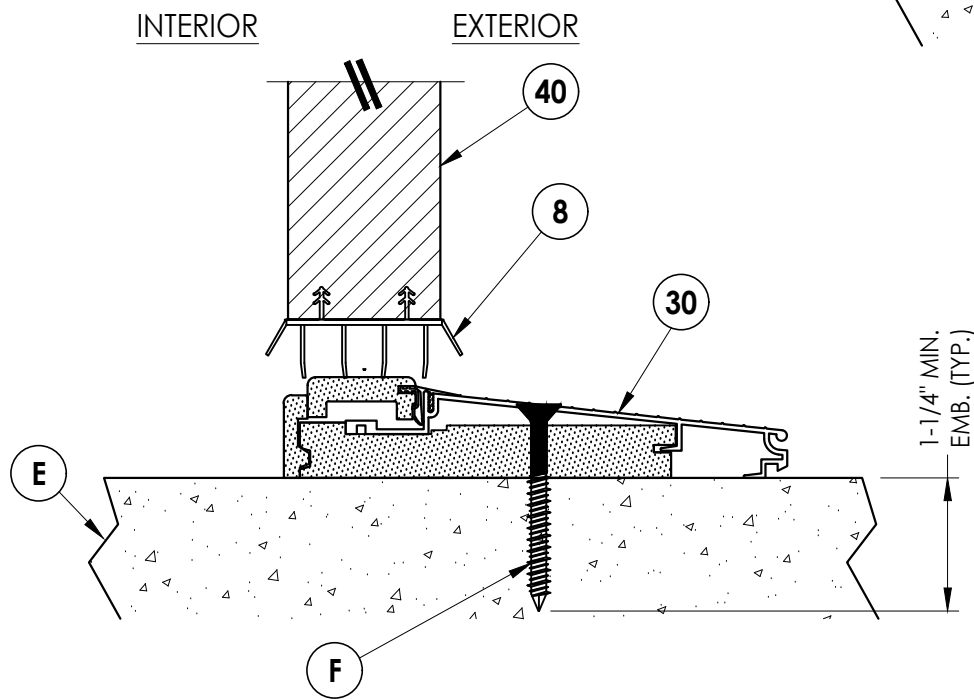

3
6 **VERTICAL CROSS SECTION**
Inswing configuration

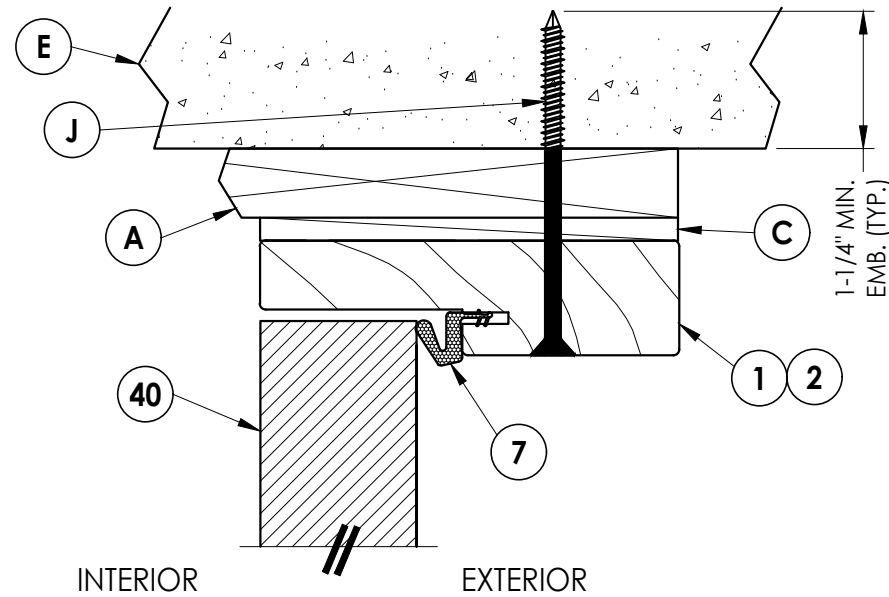

2
6 **VERTICAL CROSS SECTION**
Shown w/ 1X sub-buck

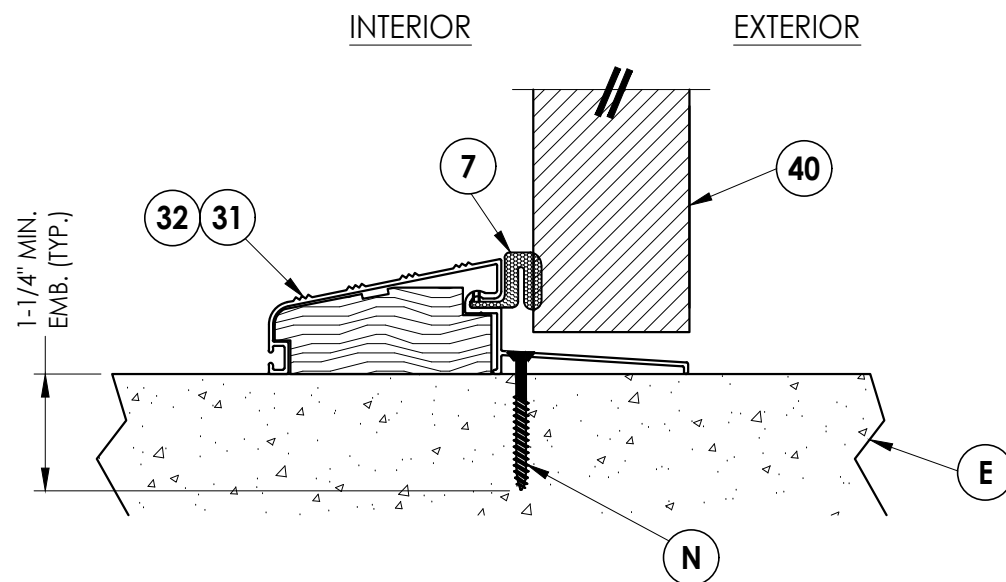

4
6 **VERTICAL CROSS SECTION**
Outswing configuration

Documents Prepared By:
Lyndon F. Schmidt
P.E. No. 43409

PRODUCT:
TAYLOR
FIBERGLASS DOOR

PART OR ASSEMBLY:
VERTICAL CROSS SECTIONS

NO.	DATE	REVISIONS					
		BY	JK	JK	JK	JK	JK
5	7/02/26	UPDATE TO 9TH ED. (2026)	FBC	FBC	FBC	FBC	FBC
4	7/06/23	UPDATE TO 8TH ED. (2023)	FBC	FBC	FBC	FBC	FBC
3	7/15/20	UPDATE TO 7TH ED. (2020)	FBC	FBC	FBC	FBC	FBC
2	7/17/17	UPDATE TO 6TH ED. (2017)	FBC	FBC	FBC	FBC	FBC
1	3/9/15	UPDATE TO 5TH ED. (2014)	FBC	FBC	FBC	FBC	FBC

DATE: 9/12/12

SCALE: N.T.S.

DWG. BY: JK

CHK. BY: LFS


DRAWING NO.:

FL-15931.5


SHEET 6 OF 10

BUILDING CONSULTANTS, INC.
P.O. Box 230, Valrico, FL 33595
Phone No.: 813.659.9197
FBPE Registry No. 9813


G:\2023 FBC Drawings 7.1.26\Taylor Entrance Systems\FL-15931 R4\FL-15931.5.dwg

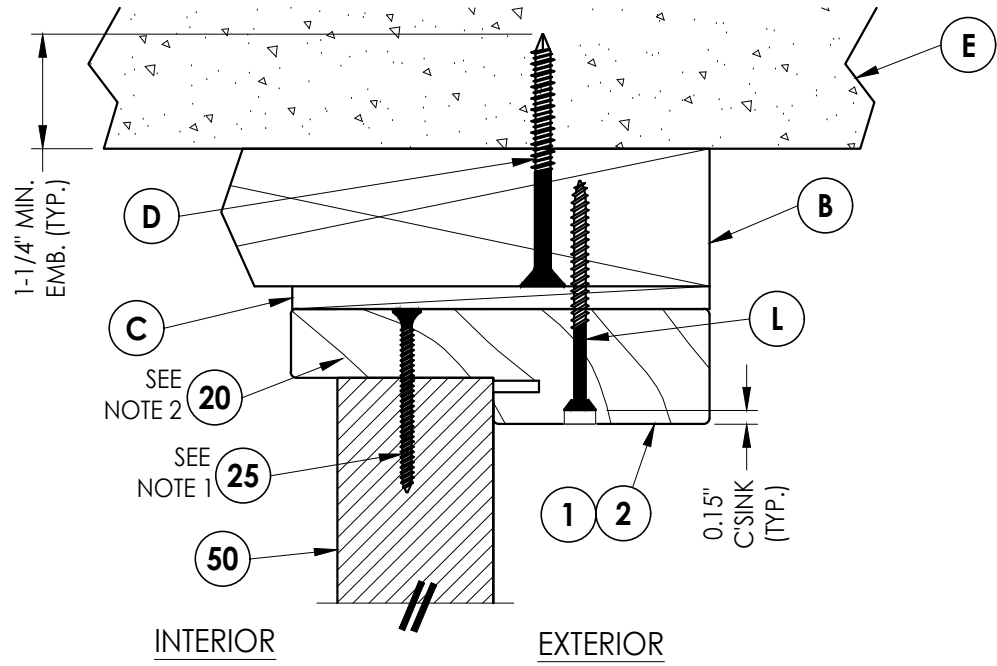

1
7 **VERTICAL CROSS SECTION**
Inswing shown - outswing
also approved

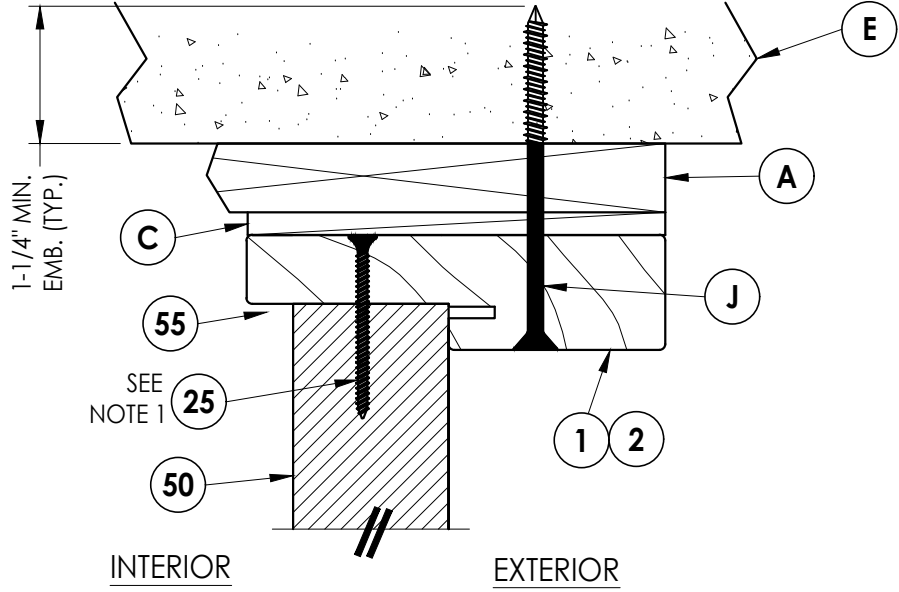


2
7 **VERTICAL CROSS SECTION**
Shown w/1X sub-buck

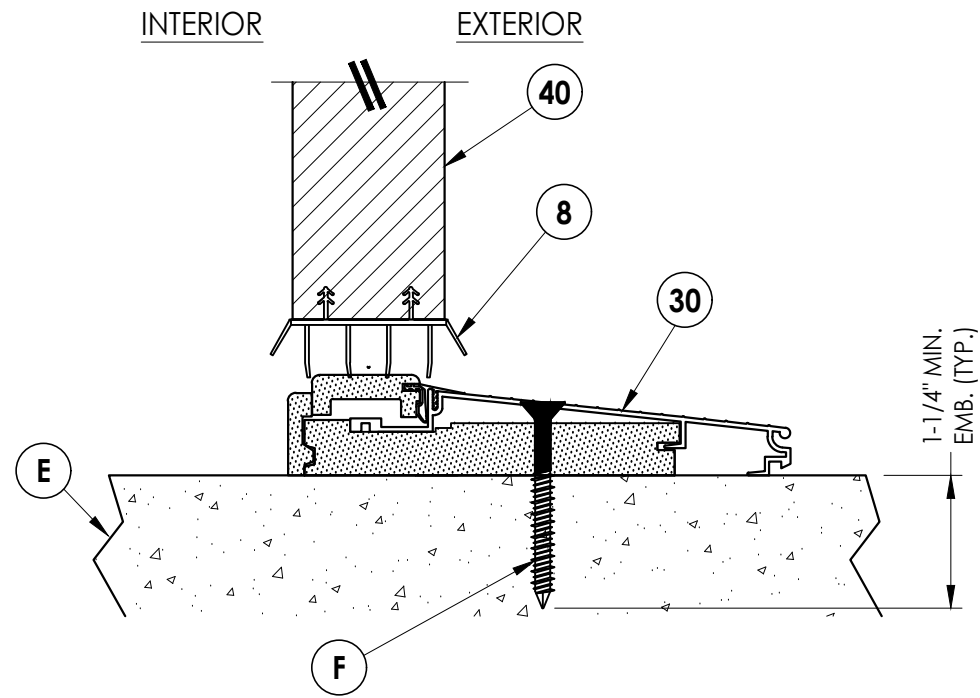

3
7 **VERTICAL CROSS SECTION**
Inswing configuration




NOTE:

1. Screws thru head jamb located 3" from each end.
2. Trim secured with 1" Brad Nail @ 6" O.C. (TYP.).

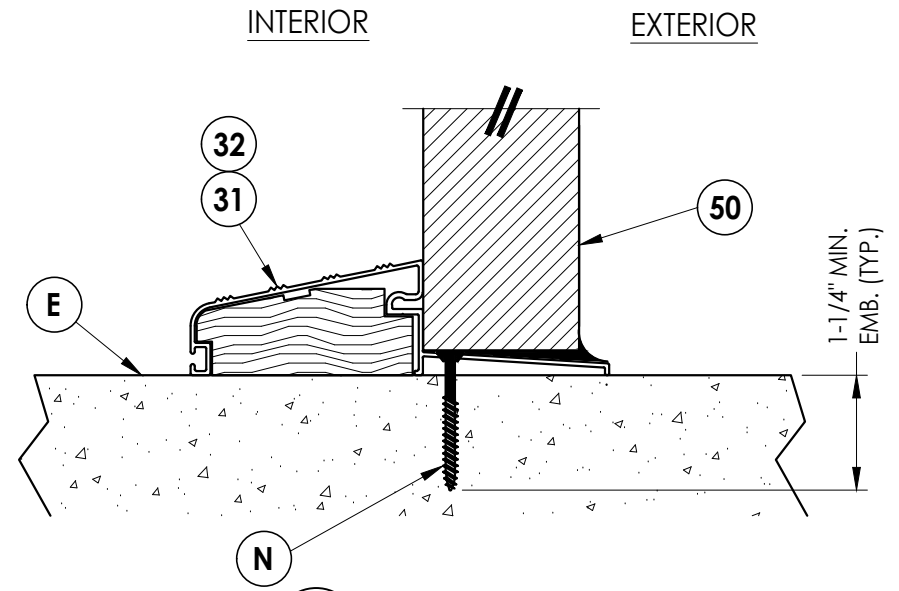

4
7 **VERTICAL CROSS SECTION**
Outswing configuration

Documents Prepared By: Lyndon F. Schmidt P.E. No. 43409		BUILDING CONSULTANTS, INC. P.O. Box 230, Valrico, FL 33595 Phone No.: 813.659.9197 FBPE Registry No. 9813	
PRODUCT: TAYLOR FIBERGLASS DOOR		PART OR ASSEMBLY: VERTICAL CROSS SECTIONS	
5	7/02/26	UPDATE TO 9TH ED. (2026)	FBC
4	7/06/23	UPDATE TO 8TH ED. (2023)	FBC
3	7/15/20	UPDATE TO 7th ED (2020)	FBC
2	7/17/17	UPDATE TO 6TH ED. (2017)	FBC
1	3/9/15	UPDATE TO 5TH ED. (2014)	FBC
NO.	DATE	REVISIONS	
DATE: 9/12/12			
SCALE: N.T.S.			
DWG. BY: JK			
CHK. BY: LFS			
DRAWING NO.: FL-15931.5			
SHEET 7 OF 10			

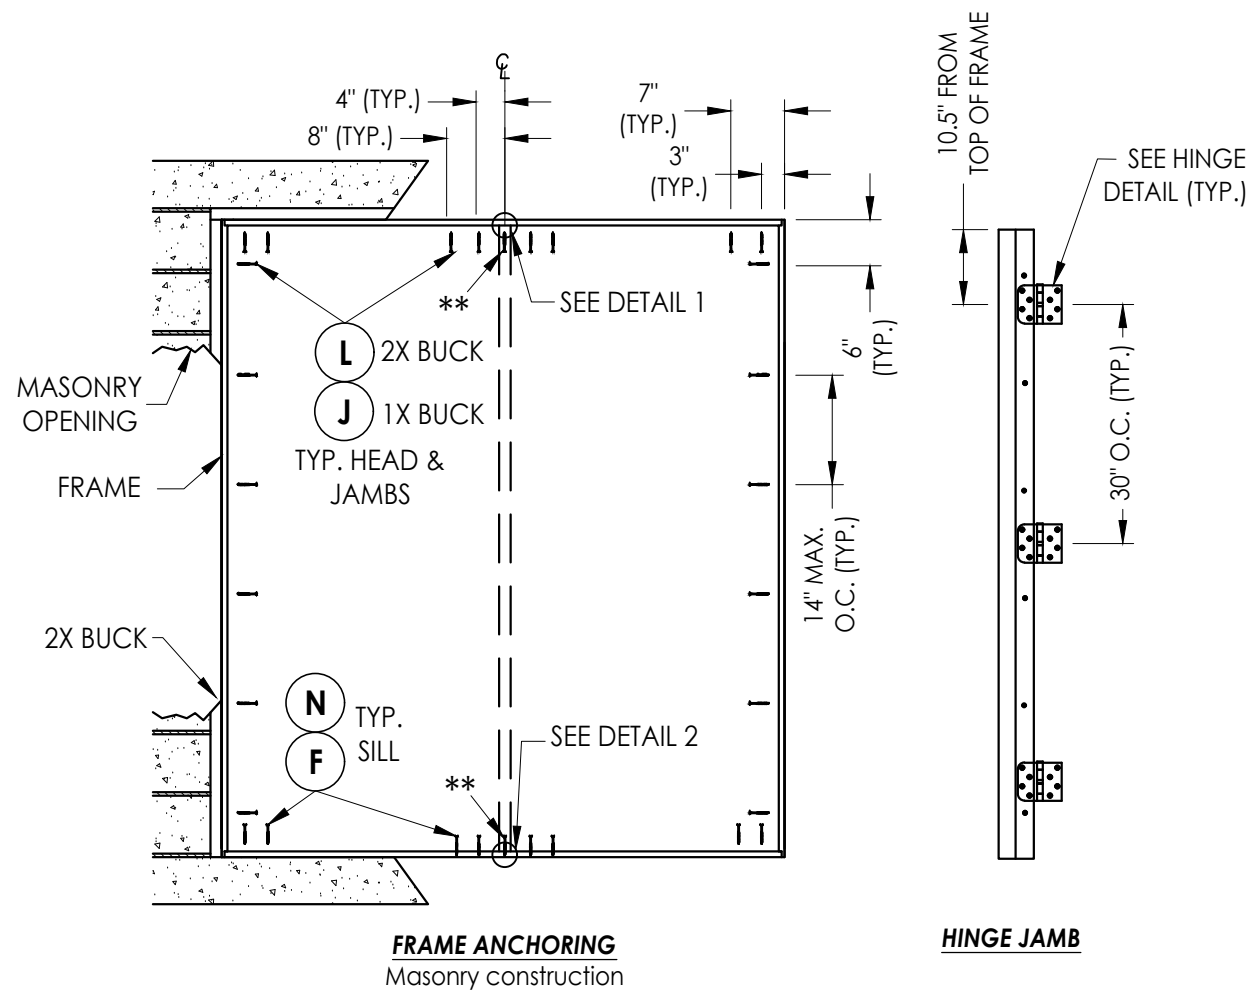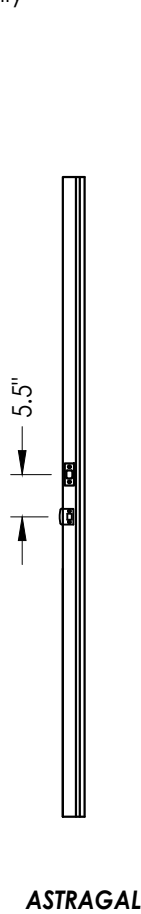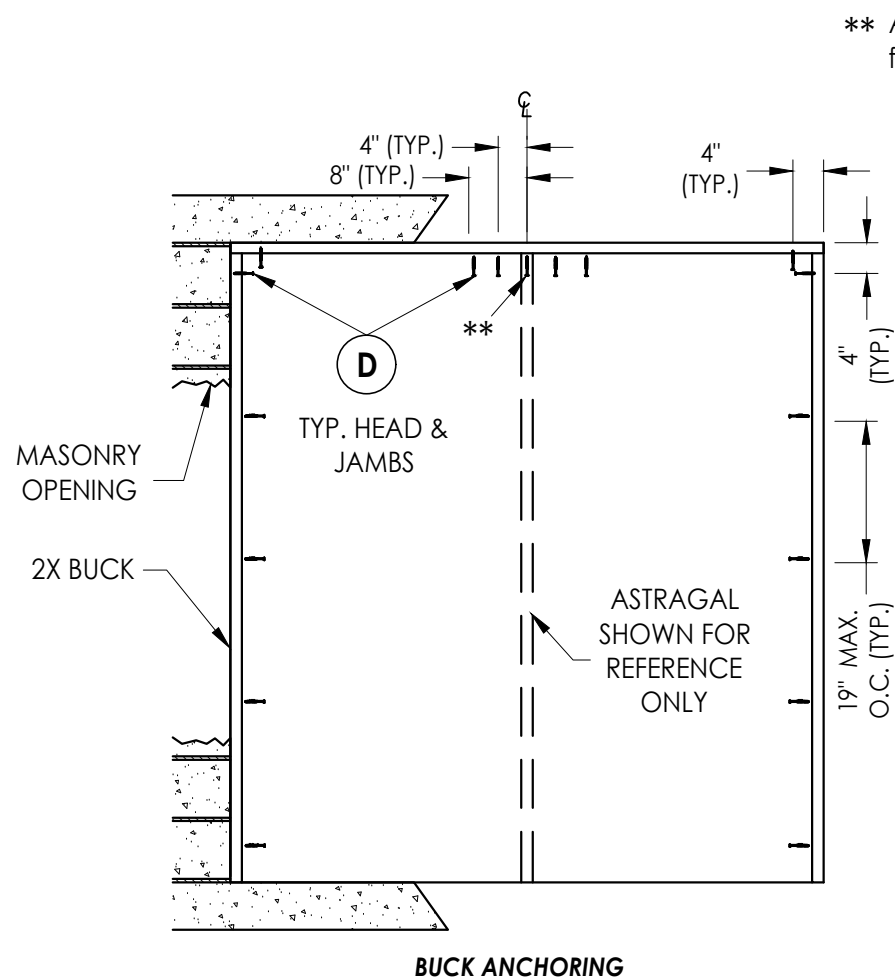





CONCRETE ANCHOR NOTES:

1. Concrete anchor locations at the corners may be adjusted to maintain the min. edge distance to mortar joints.
2. Concrete anchor locations noted as "MAX. ON CENTER" must be adjusted to maintain the min. edge distance to mortar joints, additional concrete anchors may be required to ensure the "MAX. ON CENTER" dimension are not exceeded.
3. Concrete anchor table:

ANCHOR TYPE	ANCHOR SIZE	MIN. EMBEDMENT	MIN. CLEARANCE TO MASONRY EDGE	MIN. CLEARANCE TO ADJACENT ANCHOR
ITW TAPCON®	1/4"	1-1/4"	2"	4"
DeWALT ULTRACON+®	1/4"	1-1/4"	1"	4"
ITW TAPCON®	3/16"	1-1/4"	3"	1-1/2"

WOOD SCREW INSTALLATION NOTES:


1. Maintain a minimum 5/8" edge distance, 1" end distance, & 1" o.c. spacing of wood screws to prevent the splitting of wood.

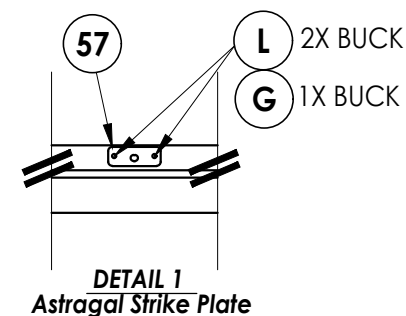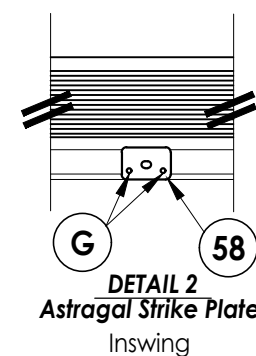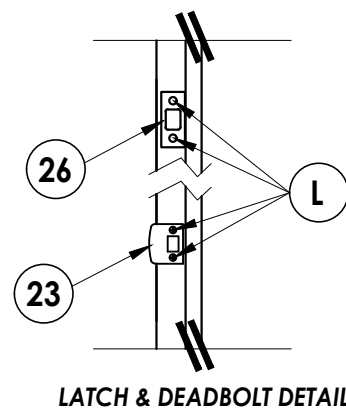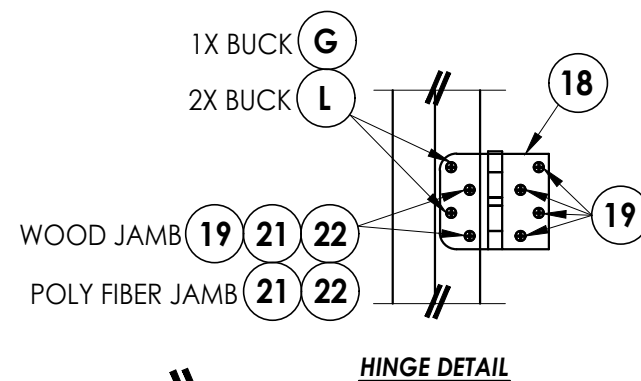[illegible]

Documents Prepared By:
Lyndon F. Schmidt
P.E. No. 43409

R^W BUILDING CONSULTANTS, INC.
P.O. Box 230, Valrico, FL 33595
Phone No.: 813.659.9197
FBPE Registry No. 9813

G:\2023 FBC Drawings 7.1.26\Taylor Entrance Systems\FL-15931 R4\FL-15931.5.dwg

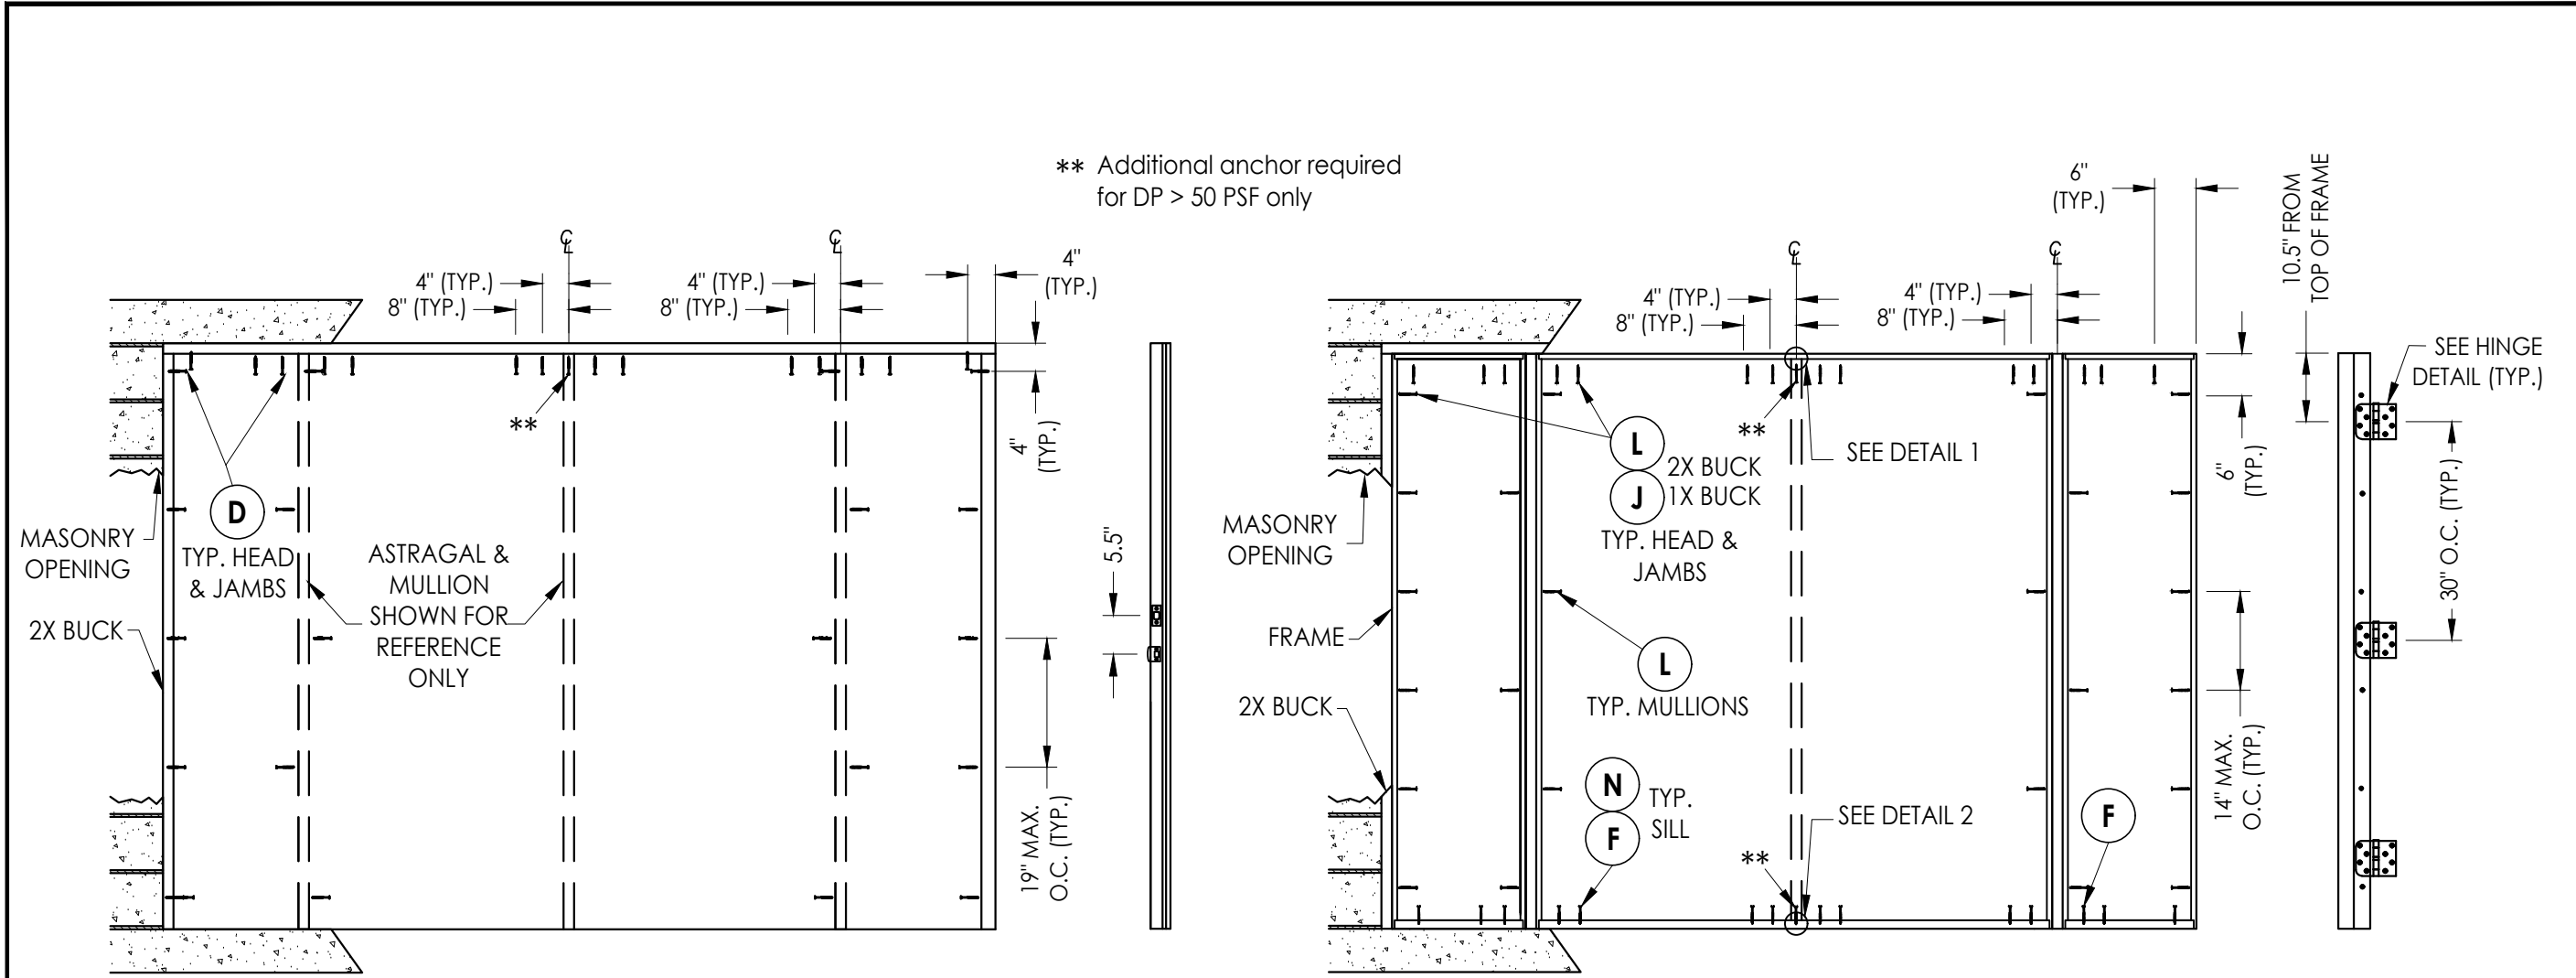

BUCK ANCHORING

ASTRAGAL

FRAME ANCHORING
Masonry construction

HINGE JAMB


CONCRETE ANCHOR NOTES:

- Concrete anchor locations at the corners may be adjusted to maintain the min. edge distance to mortar joints.
- Concrete anchor locations noted as "MAX. ON CENTER" must be adjusted to maintain the min. edge distance to mortar joints, additional concrete anchors may be required to ensure the "MAX. ON CENTER" dimension are not exceeded.
- Concrete anchor table:


ANCHOR TYPE	ANCHOR SIZE	MIN. EMBEDMENT	MIN. CLEARANCE TO MASONRY EDGE	MIN. CLEARANCE TO ADJACENT ANCHOR
ITW TAPCON®	1/4"	1-1/4"	2"	4"
DeWALT ULTRACON+	1/4"	1-1/4"	1"	4"
ITW TAPCON®	3/16"	1-1/4"	3"	1-1/2"

WOOD SCREW INSTALLATION NOTES:


- Maintain a minimum 5/8" edge distance, 1" end distance, & 1" o.c. spacing of wood screws to prevent the splitting of wood.

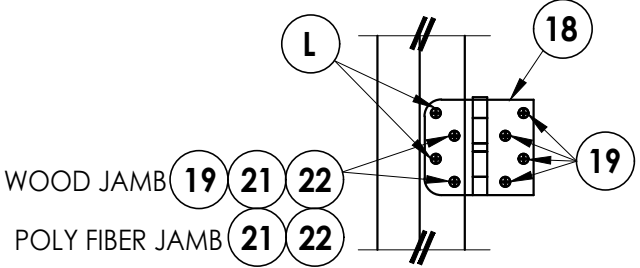


HINGE DETAIL

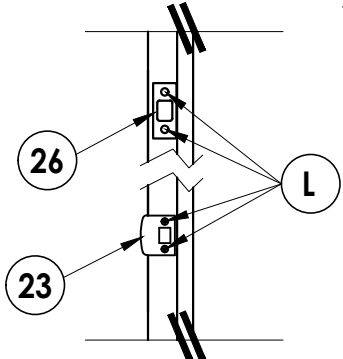


LATCH & DEADBOLT DETAIL

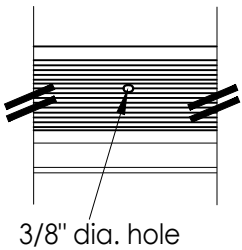

DETAIL 2
Astragal Bolt Hole
Outswing

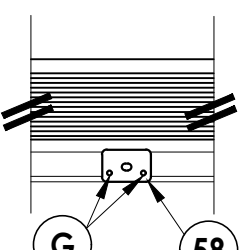

DETAIL 2
Astragal Strike Plate
Inswing

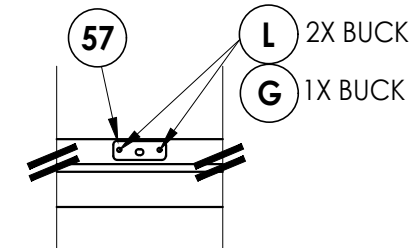

DETAIL 1
Astragal Strike Plate

Documents Prepared By:
Lyndon F. Schmidt
P.E. No. 43409

PRODUCT:
TAYLOR
FIBERGLASS DOOR

PART OR ASSEMBLY:
BUCK & FRAME ANCHORING
(OXXO)

DATE: 9/12/12

SCALE: N.T.S.

DWG. BY: JK

CHK. BY: LFS

DRAWING NO.: FL-15931.5

SHEET 9 OF 10

REVISIONS

NO.	DATE	BY	REVISIONS
5	7/02/26	UPDATE TO 9TH ED. (2026)	FBC LFS
4	7/06/23	UPDATE TO 8TH ED. (2023)	FBC LFS
3	7/15/20	UPDATE TO 7TH ED. (2020)	FBC LFS
2	7/17/17	UPDATE TO 6TH ED. (2017)	FBC JK
1	3/9/15	UPDATE TO 5TH ED. (2014)	FBC JK

BUILDING CONSULTANTS, INC.

P.O. Box 230, Valrico, FL 33595








Phone No.: 813.659.9197

FBPE Registry No. 9813

© 2012 R.W. BUILDING CONSULTANTS INC.

G:\2023 FBC Drawings 7.1.26\Taylor Entrance Systems\FL-15931 R4\FL-15931.5.dwg

BILL OF MATERIALS		
ITEM #	DESCRIPTION	MATERIAL
A	1X BUCK SG >= 0.55	WOOD
B	2X BUCK SG >= 0.55	WOOD
C	1/4" MAX. SHIM SPACE	-
D	1/4" X 2-3/4" DeWALT OR ITW CONCRETE SCREW	STEEL
E	MASONRY - 3,000 PSI MIN. CONCRETE CONFORMING TO ACI 301 OR HOLLOW BLOCK CONFORMING TO ASTM C90	CONCRETE
F	1/4" X 2-1/4" PFH DeWALT OR ITW CONCRETE SCREW	STEEL
G	3/16" X 3-1/4" PFH ITW CONCRETE SCREW	STEEL
J	1/4" X 3-3/4" PFH DeWALT OR ITW CONCRETE SCREW	STEEL
L	#10 X 2-1/2" PFH WOOD SCREW (1.15" MIN. EMBEDMENT)	STEEL
N	1/4" X 1-3/4" PFH DeWALT OR ITW CONCRETE SCREW	STEEL
1	JAMB - FINGERJOINT PINE	WOOD
2	JAMB - POLY FIBER	POLY FIBER
6	2X MULLION SG > = 0.55	WOOD
7	WEATHERSTRIP	FOAM
8	DOOR BOTTOM SWEEP	VINYL
18	4" X 4" HINGE	STEEL
19	#10 X 3/4" PFH WS	STEEL
20	1" BRAD NAIL	STEEL
21	#10-24 X 5/8" M.S. W/ 1/2" STAFast INSERT P/N D102413	STEEL
22	#10-24 X 5/8" M.S. W/ 3/8" STAFast PRONG TEE NUT	STEEL
23	LATCH STRIKEPLATE	STEEL
25	#8 X 2-1/2" PFH WOOD SCREW	STEEL
26	DEADBOLT STRIKE PLATE	STEEL
28	#8 X 1-1/2" PFH SMS	STEEL
30	INSWING THRESHOLD	ALUM/COMP
31	OUTSWING THRESHOLD	ALUM/WOOD
32	OUTSWING THRESHOLD	ALUM/WOOD
33	ADA THRESHOLD	ALUM
35	SIDELITE ADAPTER	VINYL
40	DOOR PANEL - SEE DOOR PANEL DETAIL SHEET FOR CONSTRUCTION DETAILS	-
50	SIDELITE PANEL - SEE SIDELITE PANEL DETAIL SHEET FOR CONSTRUCTION DETAILS	-
55	SIDELITE TRIM	WOOD
56	ASTRAGAL (IMPERIAL)	ALUMINUM
57	ASTRAGAL TOP STRIKE PLATE	STEEL
58	ASTRAGAL BOTTOM STRIKE PLATE	STEEL

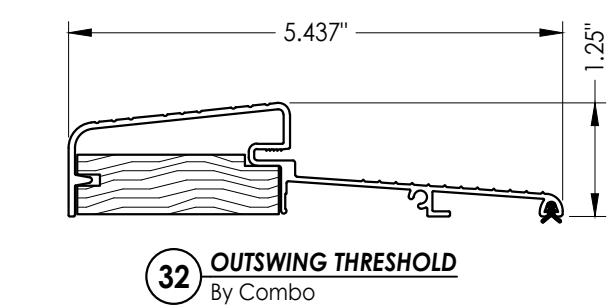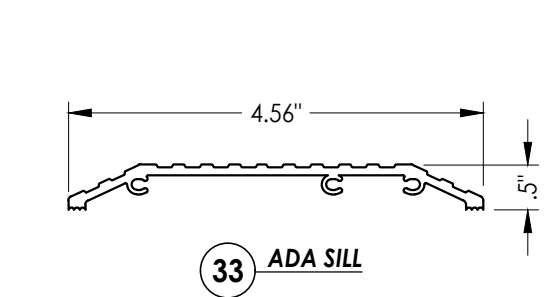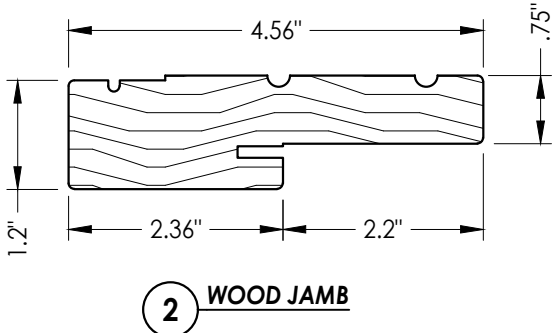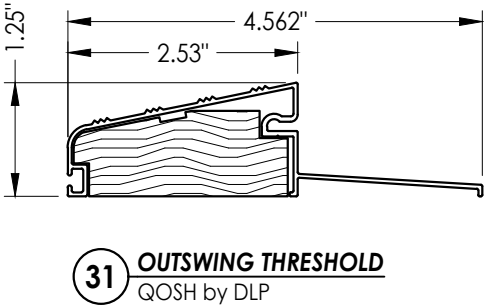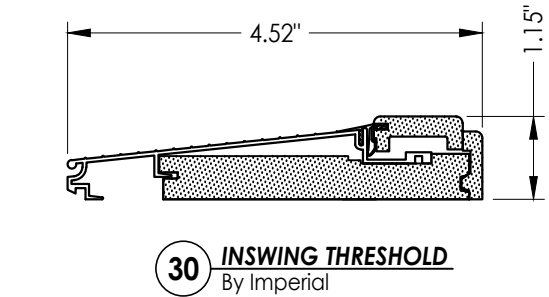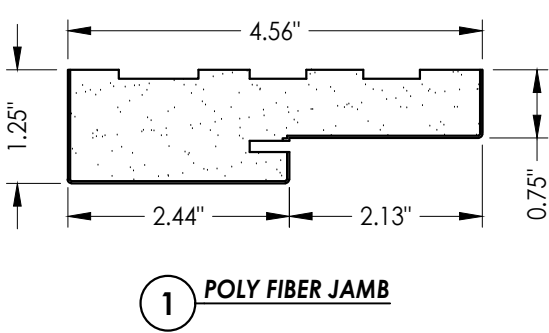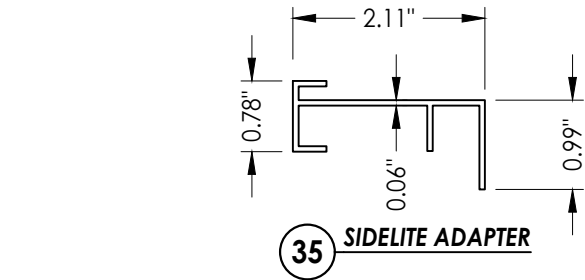

Documents Prepared By: Lyndon F. Schmidt P.E. No. 43409					BUILDING CONSULTANTS, INC. P.O. Box 230, Valrico, FL 33595 Phone No.: 813.659.9197 FBPE Registry No. 9813				
PRODUCT: TAYLOR FIBERGLASS DOOR					PART OR ASSEMBLY: BILL OF MATERIALS & COMPONENTS				
5	7/02/26	UPDATE TO 9TH ED. (2026)	FBC	LFS					
4	7/06/23	UPDATE TO 8TH ED. (2023)	FBC	LFS					
3	7/15/20	UPDATE TO 7th ED (2020)	FBC	LFS					
2	7/17/17	UPDATE TO 6TH ED. (2017)	FBC	JK					
1	3/9/15	UPDATE TO 5TH ED. (2014)	FBC	JK					
NO.	DATE			BY					
					REVISIONS				
DATE: 9/12/12									
SCALE: N.T.S.									
DWG. BY: JK									
CHK. BY: LFS									
DRAWING NO.: FL-15931.5									
SHEET 10 OF 10									