

YKK AP AMERICA, INC.

YTD 350 TH ALUMINUM OUTSWING TERRACE DOOR (HVHZ) (IMPACT)

INSTALLATION NOTES:

- ONE (1) INSTALLATION ANCHOR IS REQUIRED AT EACH ANCHOR LOCATION SHOWN.
- THE NUMBER OF INSTALLATION ANCHORS DEPICTED IS THE MINIMUM NUMBER OF ANCHORS TO BE USED FOR PRODUCT INSTALLATION.
- INSTALL INDIVIDUAL INSTALLATION ANCHORS WITHIN A TOLERANCE OF ±1/2 INCH OF THE DEPICTED LOCATION IN THE ANCHOR LAYOUT DETAIL (I.E., WITHOUT CONSIDERATION OF TOLERANCES). TOLERANCES ARE NOT CUMULATIVE FROM ONE INSTALLATION ANCHOR TO THE NEXT.
- SHIM AS REQUIRED AT EACH INSTALLATION ANCHOR WITH LOAD BEARING SHIM(S). MAXIMUM ALLOWABLE SHIM STACK TO BE 1/4 INCH. SHIM WHERE SPACE OF 1/16 INCH OR GREATER OCCURS. SHIM(S) SHALL BE CONSTRUCTED OF HIGH DENSITY PLASTIC OR BETTER.
- FOR INSTALLATION INTO WOOD FRAMING USE #14 WOOD SCREWS OF SUFFICIENT LENGTH TO ACHIEVE 1 1/2 INCH MINIMUM EMBEDMENT INTO WOOD SUBSTRATE.
- FOR INSTALLATION THROUGH 1X BUCK TO CONCRETE/MASONRY, OR DIRECTLY INTO CONCRETE/MASONRY, USE 1/4 INCH DIAMETER ITW TAPCONS OF SUFFICIENT LENGTH TO ACHIEVE 1 1/4 INCH MINIMUM EMBEDMENT.
- FOR INSTALLATION THROUGH STEEL STUD USE #14 SELF-TAPPING SCREW OR EQUIVALENT OF SUFFICIENT LENGTH TO ACHIEVE 3 THREADS MINIMUM PENETRATION BEYOND METAL FRAME SUBSTRATE.
- MINIMUM EMBEDMENT AND EDGE DISTANCE EXCLUDE WALL FINISHES, INCLUDING BUT NOT LIMITED TO STUCCO, FOAM, BRICK VENEER, AND SIDING.
- INSTALLATION ANCHORS AND ASSOCIATED HARDWARE MUST BE MADE OF CORROSION RESISTANT MATERIAL OR HAVE A CORROSION RESISTANT COATING.
 - FASTENERS USED WITHIN 3,000 FEET OF A SALTWATER COASTLINE AND INSTALLED IN ENCLOSED SPACES SHALL BE GALVANIZED IN ACCORDANCE WITH SECTION 1711.1.1 (E.G., ASTM A153 CLASS D, ASTM A641 CLASS 3S, OR EQUIVALENT CORROSION RESISTANCE).
 - CONNECTORS AND METAL PLATES USED WITHIN 3,000 FEET OF A SALTWATER COASTLINE SHALL BE STANDARD GALVANIZED IN ACCORDANCE WITH SECTION 1711.1.2 (E.G., ASTM A653 G90, ASTM A123, OR PROTECTIVE COATING PER TPI 1).
- FOR HOLLOW BLOCK AND GROUT FILLED BLOCK, DO NOT INSTALL INSTALLATION ANCHORS INTO MORTAR JOINTS. EDGE DISTANCE IS MEASURED FROM FREE EDGE OF BLOCK OR EDGE OF MORTAR JOINT INTO FACE SHELL OF BLOCK.
- INSTALLATION ANCHORS SHALL BE INSTALLED IN ACCORDANCE WITH ANCHOR MANUFACTURER'S INSTALLATION INSTRUCTIONS, AND ANCHORS SHALL NOT BE USED IN SUBSTRATES WITH STRENGTHS LESS THAN THE MINIMUM STRENGTH SPECIFIED BY THE ANCHOR MANUFACTURER.
- INSTALLATION ANCHOR CAPACITIES FOR PRODUCTS HEREIN ARE BASED ON SUBSTRATE MATERIALS WITH THE FOLLOWING PROPERTIES:
 - WOOD - MINIMUM SPECIFIC GRAVITY OF 0.55.
 - CONCRETE -MINIMUM COMPRESSIVE STRENGTH OF 3000 PSI.
 - MASONRY - STRENGTH CONFORMANCE TO ASTM C-90 WITH MINIMUM COMPRESSIVE STRENGTH OF 2000 PSI.
 - STEEL - MINIMUM YIELD STRENGTH OF 33 KSI. MINIMUM 18 GA. WALL THICKNESS.
 - ALUMINUM - MINIMUM 6063-T5 ALLOY. MINIMUM 1/16" WALL THICKNESS.
- INSTALLATION SHALL FOLLOW MANUFACTURERS RECOMMENDATIONS FOR SEALING PRODUCT AND ACCESSORY ITEMS.

GENERAL NOTES:

- THE PRODUCT SHOWN HEREIN IS DESIGNED AND MANUFACTURED TO COMPLY WITH THE CURRENT FLORIDA BUILDING CODE (FBC), **INCLUDING** HVHZ AND HAS BEEN EVALUATED ACCORDING TO THE FOLLOWING:
 - TAS 201-94
 - TAS 202-94
 - TAS 203-94
 - AAMA/WDMA/CSA 101/I.S.2/A440-22
- ADEQUACY OF THE EXISTING STRUCTURAL CONCRETE/MASONRY, 2X FRAMING AND METAL STUD FRAMING AS A MAIN WIND FORCE RESISTING SYSTEM CAPABLE OF WITHSTANDING AND TRANSFERRING APPLIED PRODUCT LOADS TO THE FOUNDATION IS THE RESPONSIBILITY OF THE ENGINEER OR ARCHITECT OF RECORD FOR THE PROJECT OF INSTALLATION.
- 1X AND 2X BUCKS (WHEN USED) SHALL BE DESIGNED AND ANCHORED TO PROPERLY TRANSFER ALL LOADS TO THE STRUCTURE. BUCK DESIGN AND INSTALLATION IS THE RESPONSIBILITY OF THE ENGINEER OR ARCHITECT OF RECORD FOR THE PROJECT OF INSTALLATION.
- THE INSTALLATION DETAILS DESCRIBED HEREIN ARE GENERIC AND MAY NOT REFLECT ACTUAL CONDITIONS FOR A SPECIFIC SITE. IF SITE CONDITIONS CAUSE INSTALLATION TO DEVIATE FROM THE REQUIREMENTS DETAILED HEREIN, A LICENSED ENGINEER OR ARCHITECT SHALL PREPARE SITE SPECIFIC DOCUMENTS FOR USE WITH THIS DOCUMENT.
- APPROVED IMPACT PROTECTIVE SYSTEM **IS NOT REQUIRED** ON THIS PRODUCT IN AREAS REQUIRING IMPACT RESISTANCE.
- DOOR FRAME MATERIAL: ALUMINUM 6063-T5
- DISSIMILAR METALS INCLUDING FASTENERS THAT MAY COME INTO CONTACT WITH ALUMINUM UNIT FRAMING SHALL BE PROTECTED IN ACCORDANCE WITH CHAPTER 20 OF THE FBC.
- GLASS SHALL MEET THE REQUIREMENTS OF ASTM E 1300 GLASS CHARTS. SEE SHEET 7 FOR GLAZING DETAILS.

TABLE OF CONTENTS	
SHEET	SHEET DESCRIPTION
1	INSTALLATION & GENERAL NOTES
2	ELEVATIONS & DESIGN PRESSURE TABLES
3	ANCHOR LAYOUTS & GLAZING DESIGN PRESSURE TABLES
4	VERTICAL SECTIONS
5	VERTICAL SECTIONS
6	HORIZONTAL SECTIONS
7	GLAZING DETAILS
8	CORNER DETAILS
9	COMPONENTS & BILL OF MATERIALS

MISSILE IMPACT RATING
LARGE & SMALL MISSILE IMPACT RATED

- NOTES:
- SEE SHEETS 2 & 3 FOR DESIGN PRESSURE LIMITATIONS.
 - SEE SHEET 7 FOR APPLICABLE GLAZING TYPES AND MISSILE IMPACT RATINGS.
 - LOW SILL OPTION QUALIFIED FOR WATER RESISTANCE TO +80 PSF DESIGN PRESSURE.
 - TYPICAL 3 ½" FRAME PROFILES SHOWN THROUGHOUT, 4 ½" FRAME PROFILE (ITEM #36, SEE B.O.M.) QUALIFIED FOR ALL RATINGS, INSTALLATION METHODS AND HARDWARE OPTIONS

YKK

ap

Quality
inspires™

YKK AP AMERICA, INC.
101 MARIETTA STREET NW, SUITE 2100
ATLANTA, GA 30303
PH: (678) 838-6000

TITLE: YTD 350 TH ALUMINUM
OUTSWING TERRACE DOOR
(HVHZ) (IMPACT)

INSTALLATION & GENERAL NOTES

PREPARED BY:
BUILDING DROPS, INC.
1900 NE MIAMI CT, SUITE 2-15
MIAMI, FL 33132
PH: (954)399-8478
FAX: (954)744-4738
WEB: www.buildingdrops.com

BD

BUILDING DROPS

REMARKS	BY	DATE
HINGE UPDATE	DB	02.04.26
MISC. UPDATE	SH	03.19.26
2026 CODE UPDATE	SH	07.29.26

THE INSTALLATION DETAILS DESCRIBED HEREIN ARE GENERIC AND MAY NOT REFLECT ACTUAL CONDITIONS FOR A SPECIFIC SITE. IF SITE CONDITIONS CAUSE INSTALLATION TO DEVIATE FROM THE REQUIREMENTS DETAILED HEREIN, A LICENSED ENGINEER OR ARCHITECT SHALL PREPARE SITE SPECIFIC DOCUMENTS FOR USE WITH THIS DOCUMENT.

Digitally signed by Hermes F. Norero, P.E.
Reason: I am approving this document
Date: 2026.08.06 14:16:58 -0400'

HERMES F. NORERO

LICENSE

No. 73778

STATE OF FLORIDA

PROFESSIONAL ENGINEER

HERMES F. NORERO, P.E.

01/19/95 - 11/01/24

BUILDING DROPS, INC.

1900 NE MIAMI CT, SUITE 2-15

MIAMI, FL 33132

FBPE CERT. OF AUTHORIZATION No. 29578

FL #:
FL15956

DATE: **07.11.19**

DWG. BY: **EG**CHK. BY: **HFN**


SCALE: **NTS**

DWG. #: **YKK012**

SHEET:
1

REV. **C**


OF 9

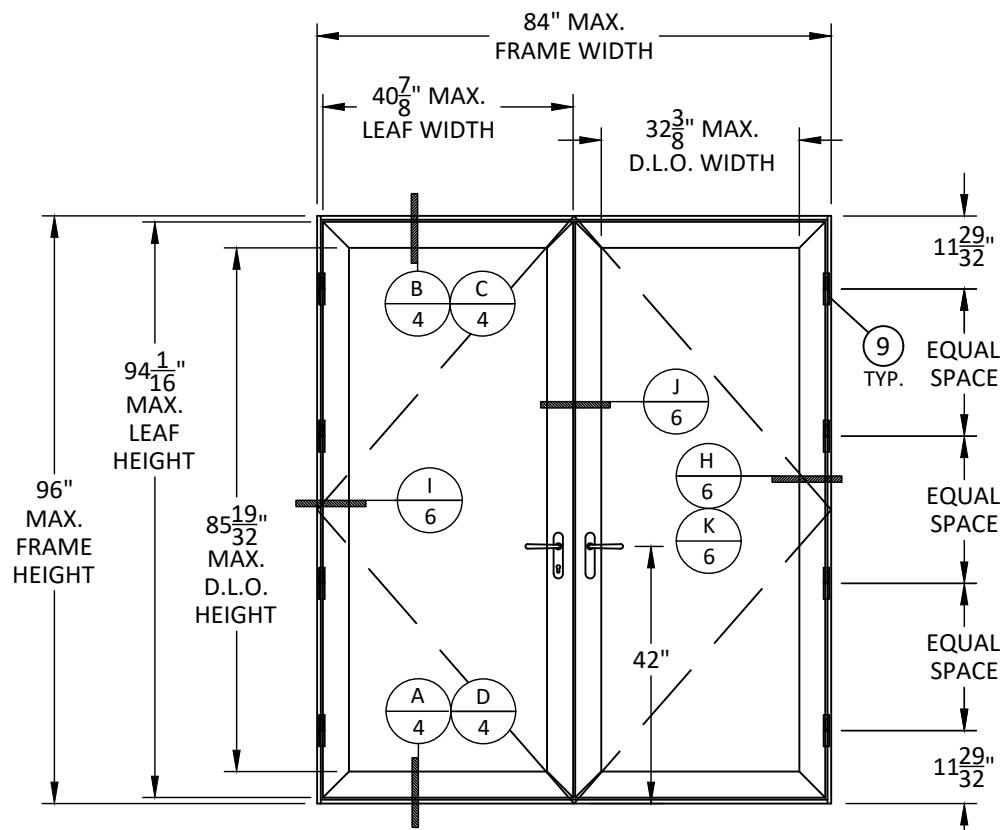

ELEVATION
STANDARD SILL ONLY

TABLE A.1 - PAIR DOOR DESIGN PRESSURE TABLE

TOTAL FRAME WIDTH (IN.)	TOTAL FRAME HEIGHT (IN.)	DESIGN PRESSURE (+/- PSF)
48.00	84.00	110.00
60.00		110.00
72.00		110.00
84.00		110.00
96.00	90.00	110.00
48.00		110.00
60.00		110.00
72.00		110.00
84.00	96.00	110.00
48.00		110.00
60.00		110.00
72.00		110.00
84.00	102.00	110.00
48.00		90.00
60.00		90.00
72.00		90.00
84.00	108.00	90.00
60.00		90.00
72.00		90.00
84.00		90.00

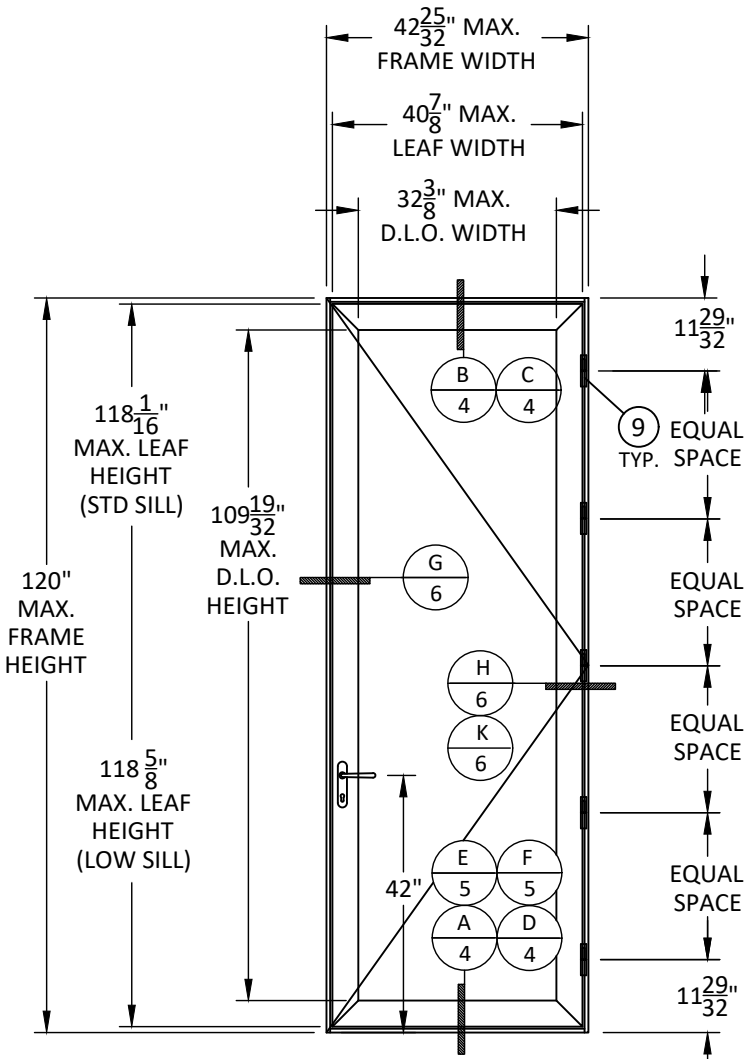

ELEVATION
STANDARD OR
LOW PROFILE SILL

- TABLE A.1 & A.2 - SIZE/CONFIGURATION/DESIGN PRESSURES:
- DESIGN LOADS HAVE BEEN LIMITED UPON FRAME SIZE OF UNIT. THE OVERALL DESIGN PRESSURE OF A UNIT SHALL BE TAKEN AS THE LESSER OF THE DESIGN PRESSURES INDICATED IN TABLE B.1 FOR GLAZING LIMITATIONS AND TABLES A.1 & A.2 FOR SIZE/CONFIGURATION LIMITATIONS.
 - SEE SHEET 3 FOR TABLE B.1 - GLAZING OPTION DESIGN PRESSURES.
 - SEE SHEET 7 FOR GLAZING DETAILS AND SPECIFIC CONSTRUCTION.

TABLE A.2 - SINGLE DOOR DESIGN PRESSURE TABLE

TOTAL FRAME WIDTH (IN.)	TOTAL FRAME HEIGHT (IN.)	DESIGN PRESSURE (+/- PSF)
24.00	84.00	110.00
30.00		110.00
36.00		110.00
42.78		110.00
48.00	90.00	98.04
24.00		110.00
30.00		110.00
36.00		110.00
42.78	96.00	110.00
48.00		110.00
24.00		110.00
30.00		110.00
36.00	102.00	110.00
42.78		110.00
48.00		98.04
24.00		110.00
30.00	108.00	110.00
36.00		110.00
42.78		110.00
48.00		110.00
24.00	114.00	110.00
30.00		110.00
36.00		110.00
42.78		110.00
24.00	120.00	110.00
30.00		110.00
36.00		110.00
42.78		110.00



YKK AP AMERICA, INC.
101 MARIETTA STREET NW, SUITE 2100
ATLANTA, GA 30303
PH: (678) 838-6000

TITLE: YTD 350 TH ALUMINUM
OUTSWING TERRACE DOOR
(HVHZ) (IMPACT)

ELEVATIONS & DESIGN
PRESSURE TABLES

PREPARED BY: BUILDING DROPS, INC.

1900 NE MIAMI CT, SUITE 2-15
MIAMI, FL 33132
PH: (954)399-8478
FAX: (954)744.4738
WEB: www.buildingdrops.com




REMARKS	BY	DATE
HINGE UPDATE	DB	02.04.26
MISC. UPDATE	SH	03.19.26
2026 CODE UPDATE	SH	07.29.26

THE INSTALLATION DETAILS DESCRIBED HEREIN ARE GENERIC AND MAY NOT REFLECT ACTUAL CONDITIONS FOR A SPECIFIC SITE. IF SITE CONDITIONS CAUSE INSTALLATION TO DEVIATE FROM THE REQUIREMENTS DETAILED HEREIN, A LICENSED ENGINEER OR ARCHITECT SHALL PREPARE SITE SPECIFIC DOCUMENTS FOR USE WITH THIS DOCUMENT.



FL #:	FL15956
DATE:	07.11.19
DWG. BY:	EG
CHK. BY:	HFN
SCALE:	NTS
DWG. #:	YKK012
SHEET:	2
REV.	C

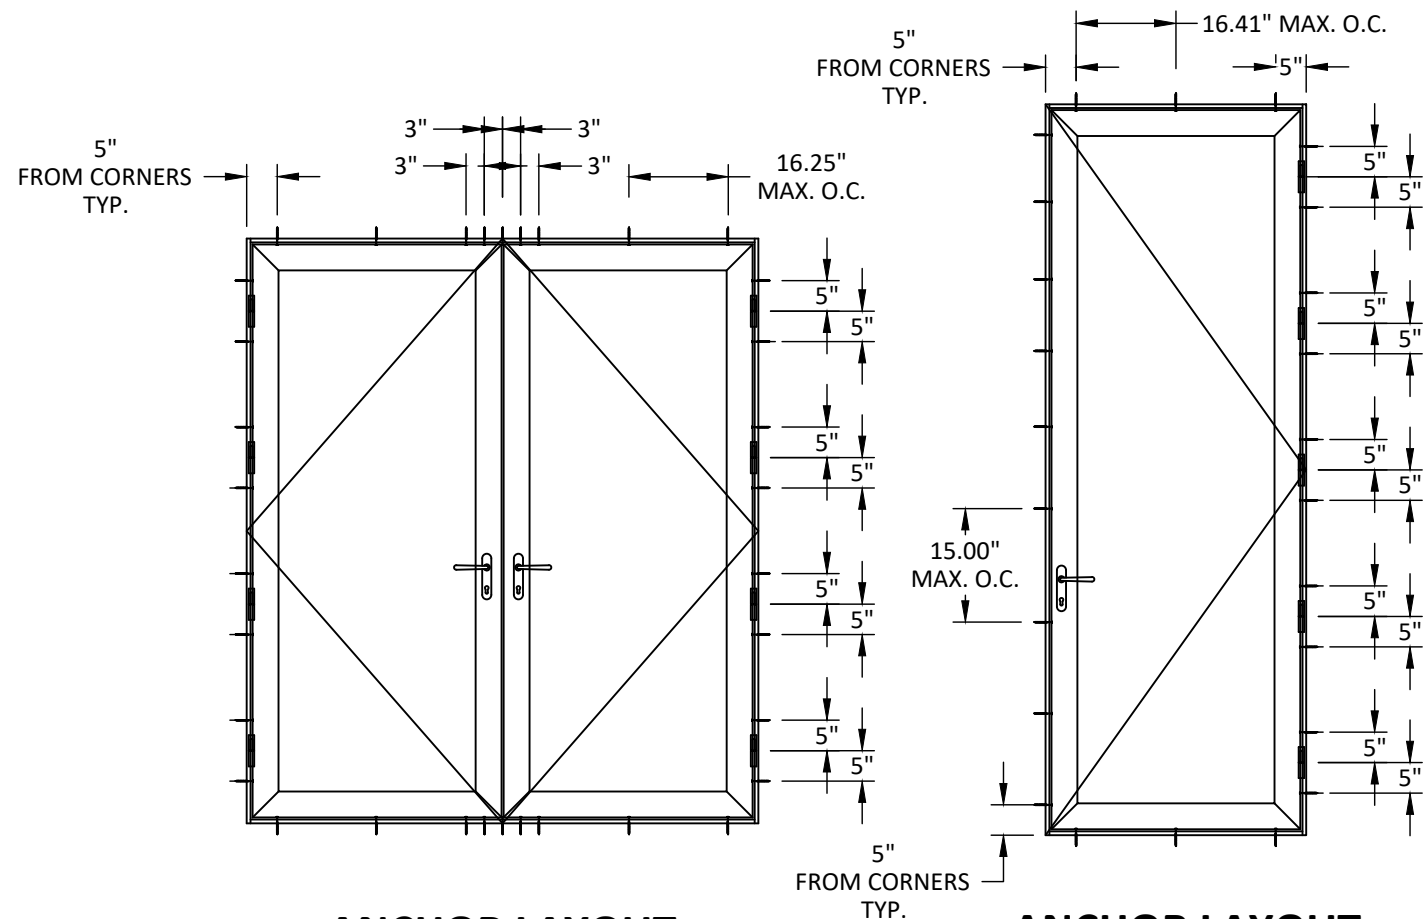

ANCHOR LAYOUT
TYPICAL

ANCHOR LAYOUT
TYPICAL

- HARDWARE NOTES:
- EUROGROOVE MULTI POINT LOCK SYSTEM
 - 8' TALL DOORS UTILIZE EUROGROOVE MULTI POINT LOCK SYSTEM WITH A TOTAL OF 7 LATCHING POINTS AT MEETING STILES, 3 LATCH POINTS AT HEAD OF EACH PANEL, AND 4 LATCH POINTS AT THE SILL OF EACH PANEL.
 - 9' TALL DOORS UTILIZE EUROGROOVE MULTI POINT LOCK SYSTEM WITH A TOTAL OF 8 LATCHING POINTS AT MEETING STILES, 3 LATCH POINTS AT HEAD OF EACH PANEL, AND 4 LATCH POINTS AT THE SILL OF EACH PANEL.
 - 10' TALL DOORS UTILIZE EUROGROOVE MULTI POINT LOCK SYSTEM WITH A TOTAL OF 9 LATCHING POINTS AT MEETING STILES, 3 LATCH POINTS AT HEAD OF EACH PANEL, AND 4 LATCH POINTS AT THE SILL OF EACH PANEL.
 - EUROGROOVE HINGES (ITEM #9)
 - 8' & 9' TALL DOORS SHALL UTILIZE A MINIMUM OF 4 HINGES ALONG HINGE STILE.
 - 10' TALL DOORS SHALL UTILIZE A MINIMUM OF 5 HINGES ALONG HINGE STILE.
 - INSTALLER SHALL FOLLOW INSTALLATION MANUAL FOR FURTHER DETAILS OF INSTALLATION OF APPLICABLE HARDWARE LISTED ABOVE.

NOTE:
ANCHOR LAYOUT IS THE SAME FOR ALL BOTTOM RAIL OPTION.

D.L.O. WIDTH (IN.)	D.L.O. HEIGHT (IN.)	LARGE MISSILE IMPACT RATED DESIGN PRESSURE RATING (+/- PSF)					SMALL MISSILE IMPACT RATED DESIGN PRESSURE RATING (+/- PSF)	
		GLAZING TYPE A	GLAZING TYPE B	GLAZING TYPE C	GLAZING TYPE D	GLAZING TYPE E	GLAZING TYPE F	GLAZING TYPE G
20.38	79.59	110.00	110.00	110.00	90.00	90.00	110.00	110.00
26.38		110.00	110.00	110.00	90.00	90.00	110.00	110.00
32.38		110.00	110.00	110.00	90.00	90.00	110.00	110.00
38.38		110.00	110.00	110.00	90.00	90.00	110.00	110.00
20.38	85.59	110.00	110.00	110.00	90.00	90.00	110.00	110.00
26.38		110.00	110.00	110.00	90.00	90.00	110.00	110.00
32.38		110.00	110.00	110.00	90.00	90.00	110.00	110.00
38.38		110.00	110.00	110.00	90.00	90.00	110.00	110.00
20.38	91.59	110.00	110.00	110.00	90.00	90.00	110.00	110.00
26.38		110.00	110.00	110.00	90.00	90.00	110.00	110.00
32.38		110.00	110.00	110.00	90.00	90.00	110.00	110.00
38.38		110.00	110.00	110.00	90.00	90.00	110.00	110.00
20.38	97.59	110.00	110.00	110.00	90.00	90.00	110.00	110.00
26.38		110.00	110.00	110.00	90.00	90.00	110.00	110.00
32.38		110.00	110.00	110.00	90.00	90.00	110.00	110.00
38.38		110.00	110.00	110.00	90.00	90.00	110.00	110.00
20.38	103.59	110.00	110.00	110.00	90.00	90.00	110.00	110.00
26.38		110.00	110.00	110.00	90.00	90.00	110.00	110.00
32.38		110.00	110.00	110.00	90.00	90.00	110.00	110.00
38.38		110.00	110.00	110.00	90.00	90.00	110.00	110.00
20.38	109.59	110.00	110.00	110.00	90.00	90.00	110.00	110.00
26.38		110.00	110.00	110.00	90.00	90.00	110.00	110.00
32.38		110.00	110.00	110.00	90.00	90.00	110.00	110.00
38.38		110.00	110.00	110.00	90.00	90.00	110.00	110.00

- TABLE B.1 - GLAZING OPTION TABLE NOTES:
- DESIGN LOADS HAVE BEEN LIMITED UPON DAYLIGHT OPENING OF SINGLE PANEL.
 - THE OVERALL DESIGN PRESSURE OF A UNIT SHALL BE TAKEN AS THE LESSER OF THE DESIGN PRESSURES INDICATED IN TABLE B.1 FOR GLAZING LIMITATIONS AND TABLES A.1 & A.2 FOR SIZE/CONFIGURATION LIMITATIONS.
 - SEE SHEET 2 FOR TABLES A.1 & A.2 FOR SIZE/CONFIGURATION DP LIMITATIONS.
 - SEE SHEET 7 FOR GLAZING DETAILS AND SPECIFIC CONSTRUCTION.



Quality
inspires[®]

YKK AP AMERICA, INC.
101 MARIETTA STREET NW, SUITE 2100
ATLANTA, GA 30303
PH: (678) 838-6000

TITLE: YTD 350 TH ALUMINUM
OUTSWING TERRACE DOOR
(HVHZ) (IMPACT)


ANCHOR LAYOUTS & GLAZING
DESIGN PRESSURE TABLES

PREPARED BY:



BUILDING DROPS, INC.
1900 NE MIAMI CT, SUITE 2-15
MIAMI, FL 33132
PH: (954) 399-8478
FAX: (954) 744-4738
WEB: www.buildingdrops.com

REMARKS	BY	DATE
HINGE UPDATE	DB	02.04.26
MISC. UPDATE	SH	03.19.26
2026 CODE UPDATE	SH	07.29.26
THE INSTALLATION DETAILS DESCRIBED HERE IN ARE GENERIC AND MAY NOT REFLECT ACTUAL CONDITIONS FOR A SPECIFIC SITE. IF SITE CONDITIONS CAUSE INSTALLATION TO DEVIATE FROM THE REQUIREMENTS DETAILED HEREIN, A LICENSED ENGINEER OR ARCHITECT SHALL PREPARE SITE SPECIFIC DOCUMENTS FOR USE WITH THIS DOCUMENT.		

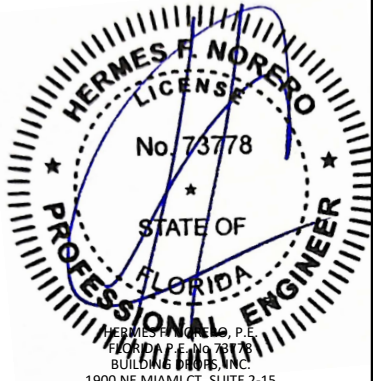

HERMES F. NORERO
LICENSE
No. 73778
STATE OF
FLORIDA
PROFESSIONAL ENGINEER
HERMES F. NORERO, P.E.
FLORIDA P.E. No. 73778
BUILDING DROPS, INC.
1900 NE MIAMI CT, SUITE 2-15
MIAMI, FL 33132
FBPE CERT. OF AUTHORIZATION No. 29578

FL #:
FL15956

DATE: **07.11.19**

DWG. BY:
EG

CHK. BY:
HFN


SCALE: **NTS**

DWG. #: **YKK012**


SHEET:
3

REV.
C

OF 9

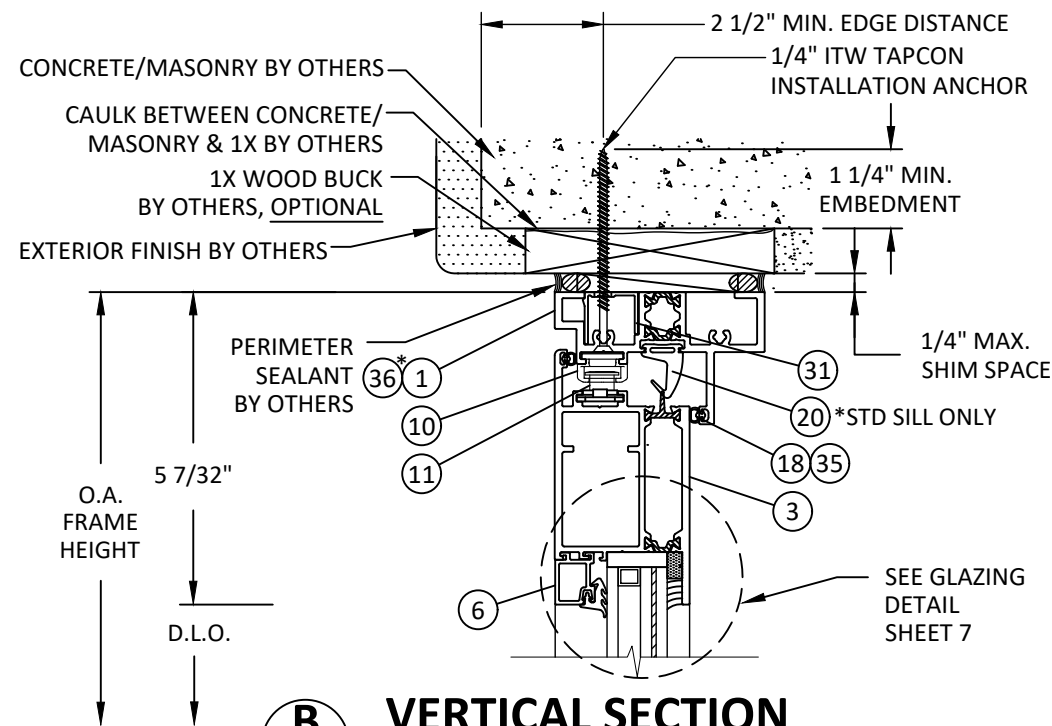


B
4 VERTICAL SECTION
HEAD - CONCRETE/MASONRY

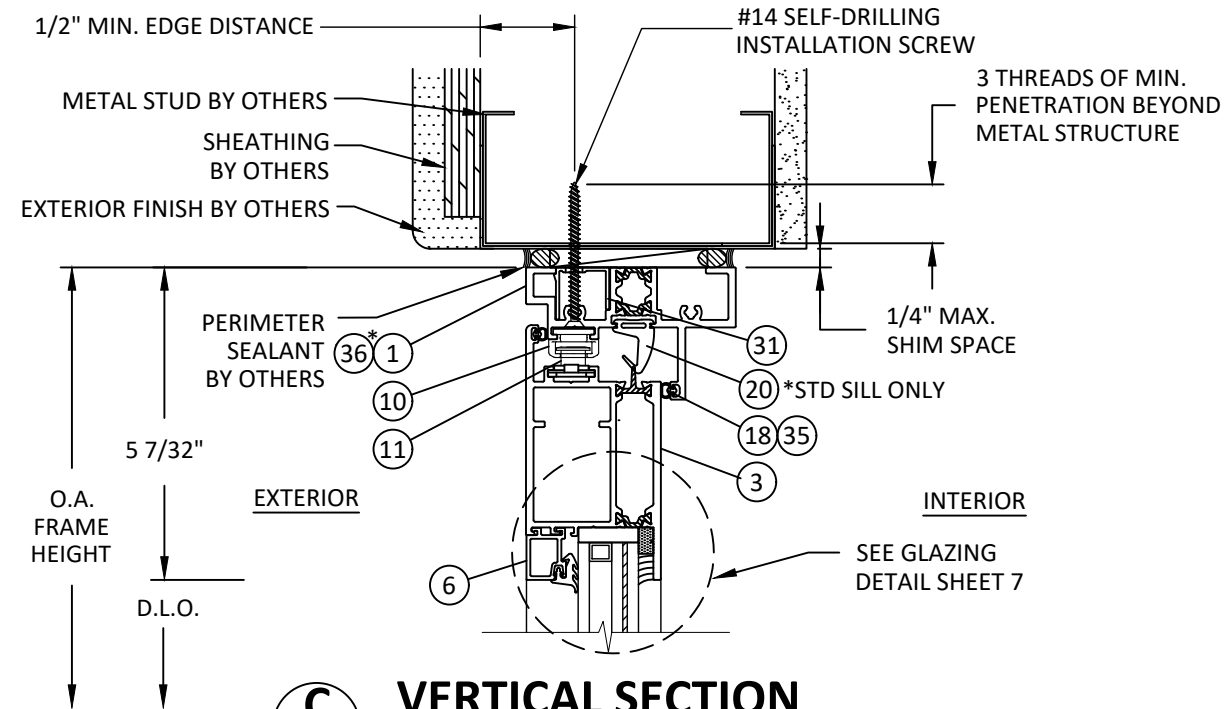


C
4 VERTICAL SECTION
HEAD - METAL STUD

*NOTE: 3 1/2" FRAME (ITEM #1) IS SHOWN. THE 4 1/2" FRAME (ITEM #36) CAN BE SUBSTITUTED FOR ALL RATINGS, INSTALLATION METHODS, AND HARDWARE OPTIONS.

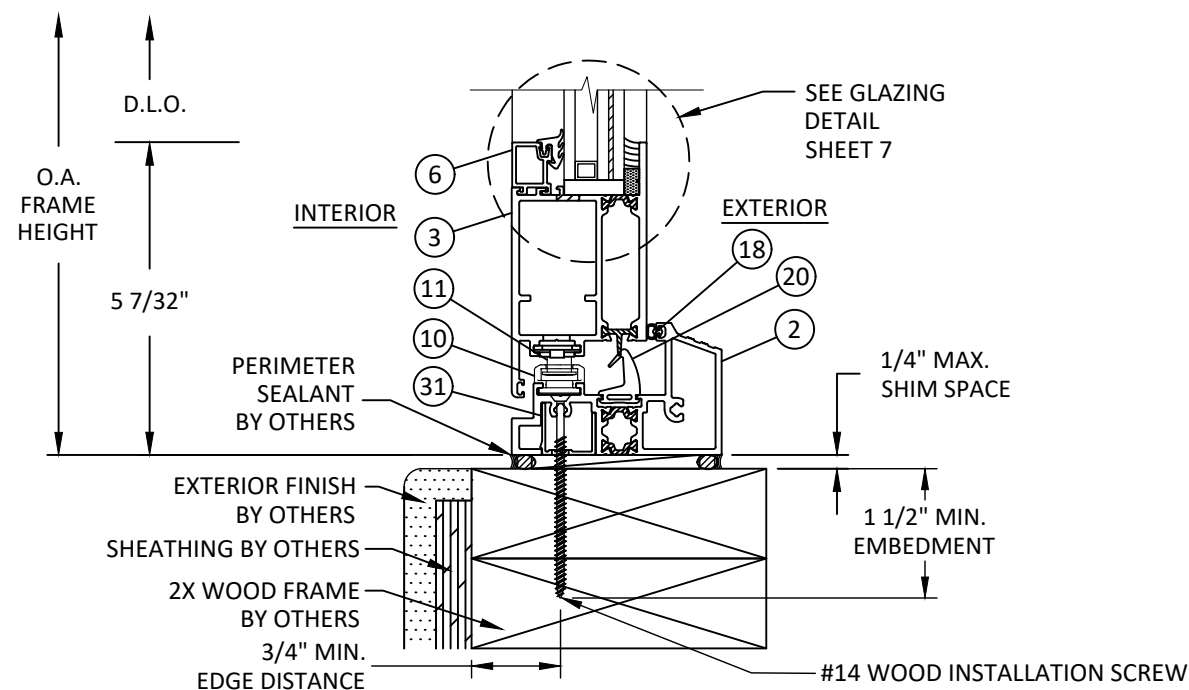

A
4 VERTICAL SECTION
SILL - 2X WOOD FRAME
STANDARD SILL

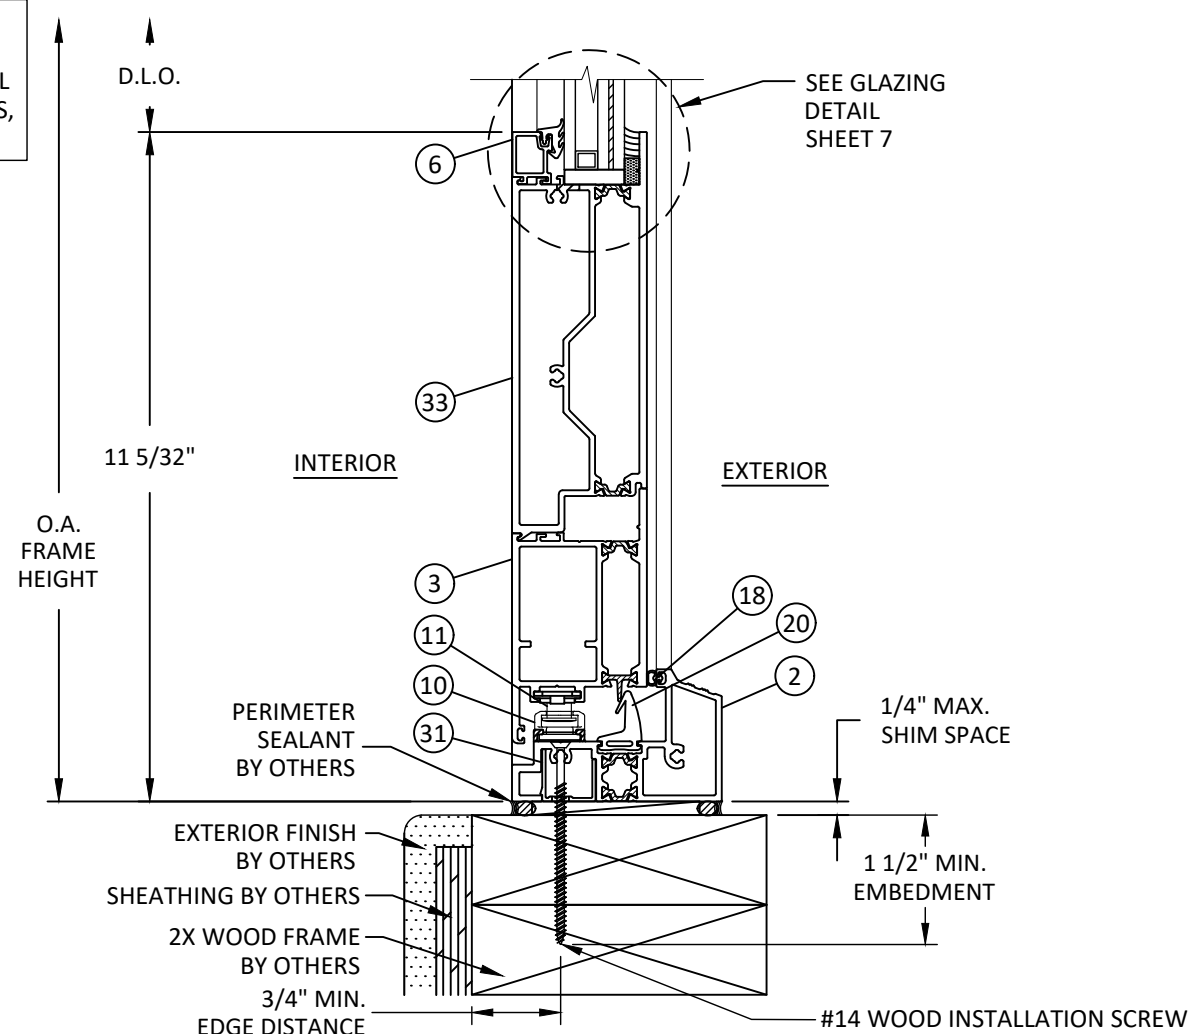

D
4 VERTICAL SECTION
SILL - 2X WOOD FRAME
10" BOTTOM RAIL W/ STANDARD SILL



YKK AP AMERICA, INC.
101 MARIETTA STREET NW, SUITE 2100
ATLANTA, GA 30303
PH: (678) 838-6000

TITLE: YTD 350 TH ALUMINUM
OUTSWING TERRACE DOOR
(HVHZ) (IMPACT)

VERTICAL SECTIONS


PREPARED BY: BUILDING DROPS, INC.

1900 NE MIAMI CT, SUITE 2-15
MIAMI, FL 33132
PH: (954) 399-8478
FAX: (954) 744-4738
WEB: www.buildingdrops.com



REMARKS	BY	DATE
HINGE UPDATE	DB	02.04.26
MISC. UPDATE	SH	03.19.26
2026 CODE UPDATE	SH	07.29.26

THE INSTALLATION DETAILS DESCRIBED HEREIN ARE GENERAL AND MAY NOT REFLECT ACTUAL CONDITIONS FOR A SPECIFIC SITE. IF SITE CONDITIONS CAUSE INSTALLATION TO DEVIATE FROM THE REQUIREMENTS DETAILED HEREIN, A LICENSED ENGINEER OR ARCHITECT SHALL PREPARE SITE SPECIFIC DOCUMENTS FOR USE WITH THIS DOCUMENT.

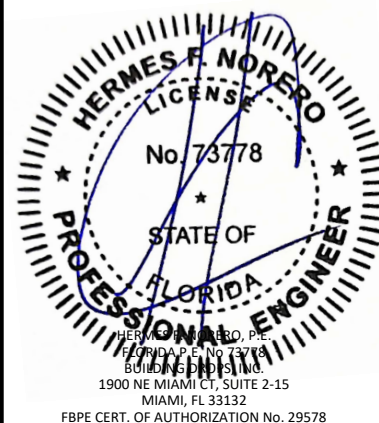

FL #:	FL15956
DATE:	07.11.19
DWG. BY:	EG
CHK. BY:	HFN
SCALE:	NTS
DWG. #:	YKK012
SHEET:	4
REV.:	C

TITLE: YTD 350 TH ALUMINUM
OUTSWING TERRACE DOOR
(HVHZ) (IMPACT)

VERTICAL SECTIONS


PREPARED BY:

BUILDING DROPS, INC.
1900 NE MIAMI CT, SUITE 2-15
MIAMI, FL 33132
PH: (954)399-8478
FAX: (954)744-4738
WEB: www.buildingdrops.com




REMARKS	BY	DATE
HINGE UPDATE	DB	02.04.26
MISC. UPDATE	SH	03.19.26
2026 CODE UPDATE	SH	07.29.26

THE INSTALLATION DETAILS DESCRIBED HEREIN ARE GENERIC AND MAY NOT REFLECT ACTUAL CONDITIONS FOR A SPECIFIC SITE. IF SITE CONDITIONS CAUSE INSTALLATION TO DEVIATE FROM THE REQUIREMENTS DETAILED HEREIN, A LICENSED ENGINEER OR ARCHITECT SHALL PREPARE SITE SPECIFIC DOCUMENTS FOR USE WITH THIS DOCUMENT.

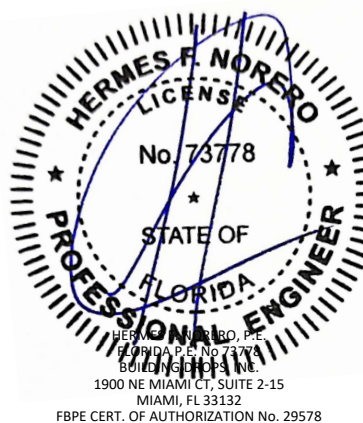

FL #:	FL15956
DATE:	07.11.19
DWG. BY:	EG
CHK. BY:	HFN
SCALE:	NTS
DWG. #:	YKK012
SHEET:	5
REV.	C


*NOTE: 3 1/2" SILL (ITEM #34) IS SHOWN. THE 4 1/2" SILL (ITEM #37) CAN BE SUBSTITUTED FOR ALL RATINGS, INSTALLATION METHODS, AND HARDWARE OPTIONS.

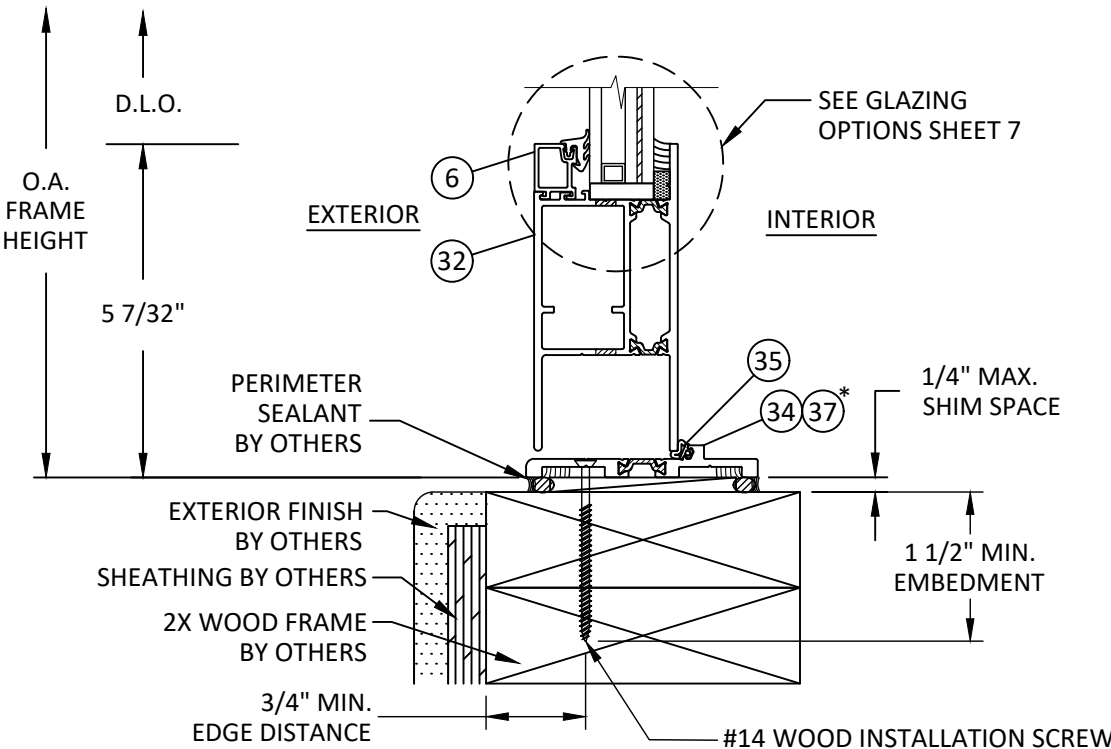

E
5

VERTICAL SECTION


SILL - 2X WOOD FRAME
LOW PROFILE SILL

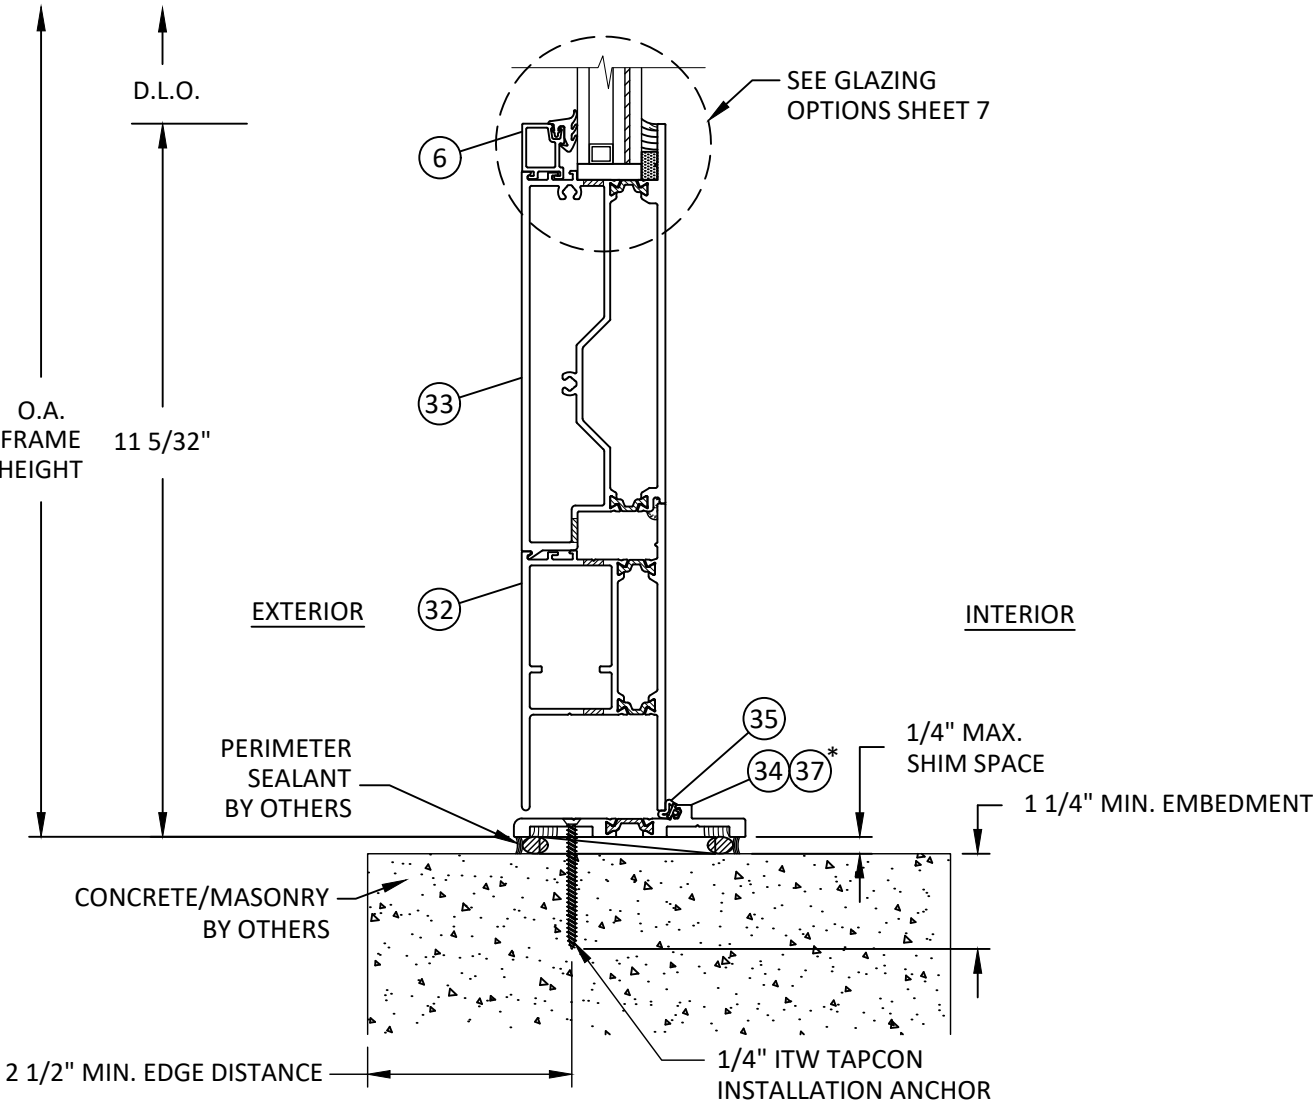


F
5

VERTICAL SECTION

SILL - CONCRETE/MASONRY
LOW PROFILE SILL

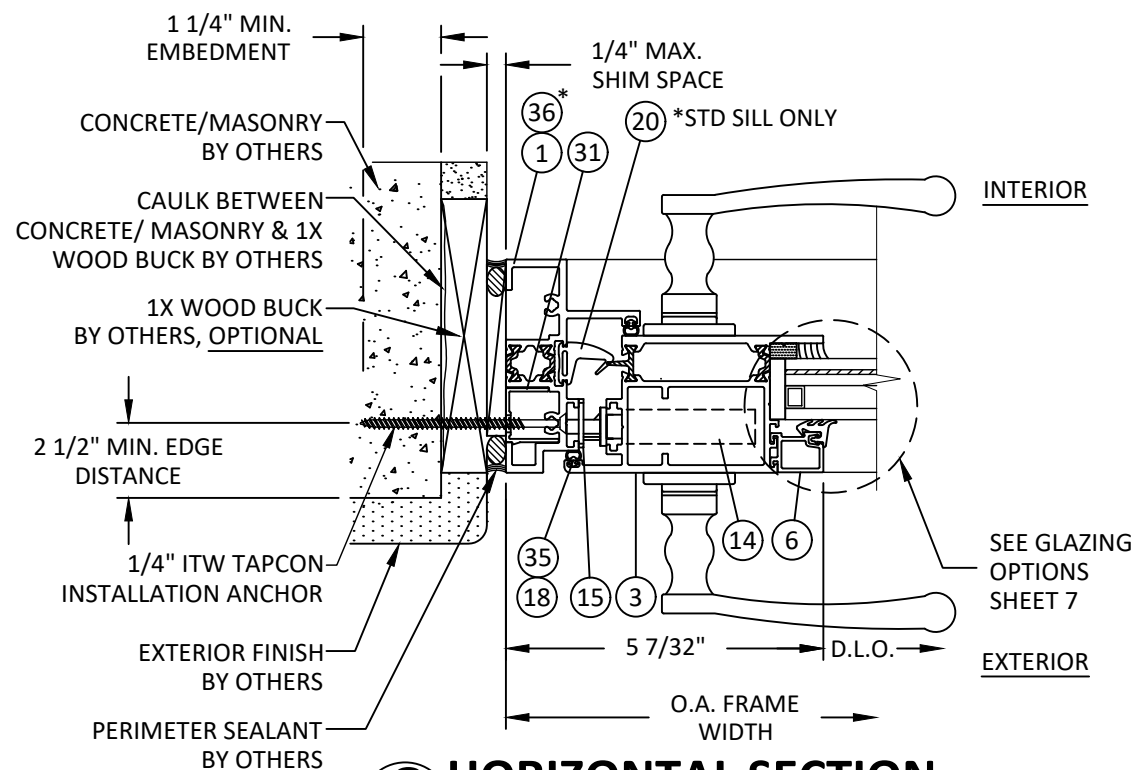


G HORIZONTAL SECTION
6 LOCK JAMB - CONCRETE/MASONRY

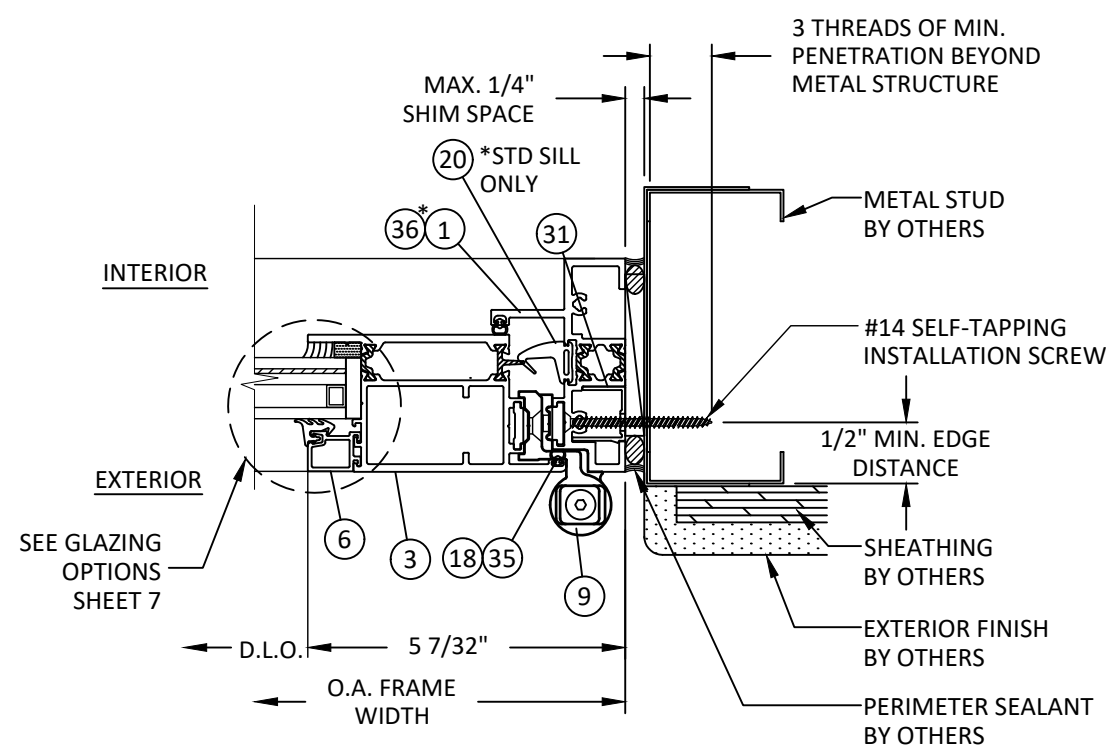


H HORIZONTAL SECTION
6 HINGE JAMB - METAL STUD


*NOTE: 3 1/2" FRAME (ITEM #1) IS SHOWN. THE 4 1/2" FRAME (ITEM #36) CAN BE SUBSTITUTED FOR ALL RATINGS, INSTALLATION METHODS, AND HARDWARE OPTIONS.

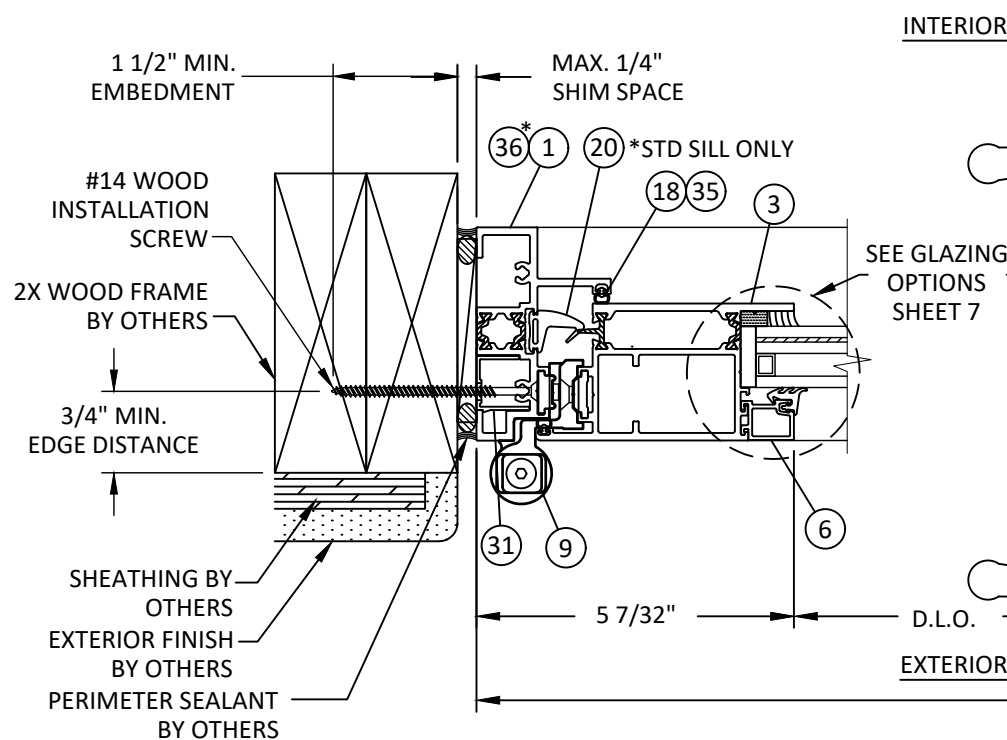

I HORIZONTAL SECTION
6 HINGE JAMB - WOOD FRAME

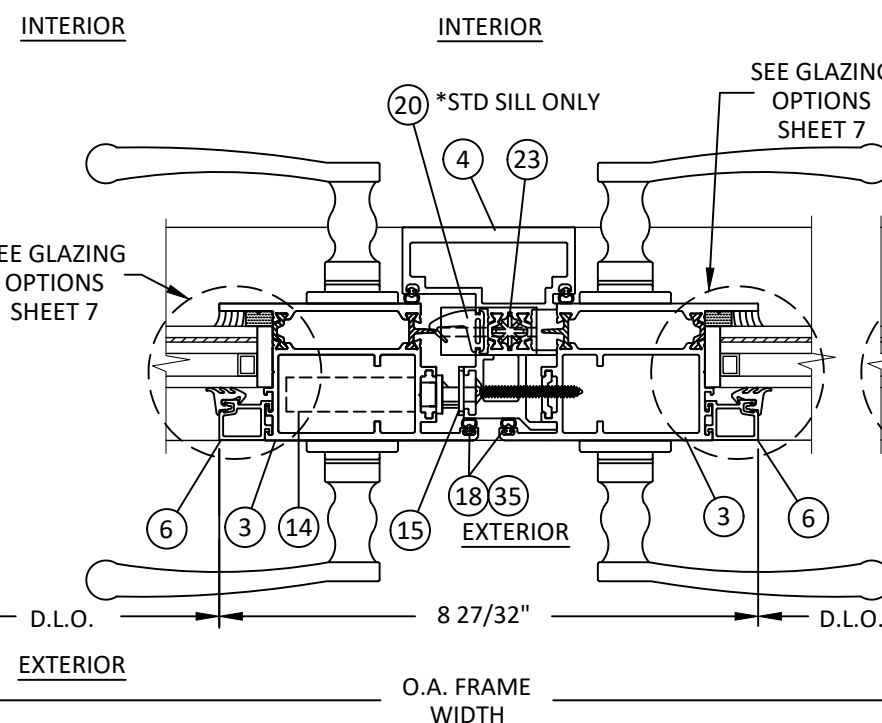

J HORIZONTAL SECTION
6 OUTSWING ASTRAGAL

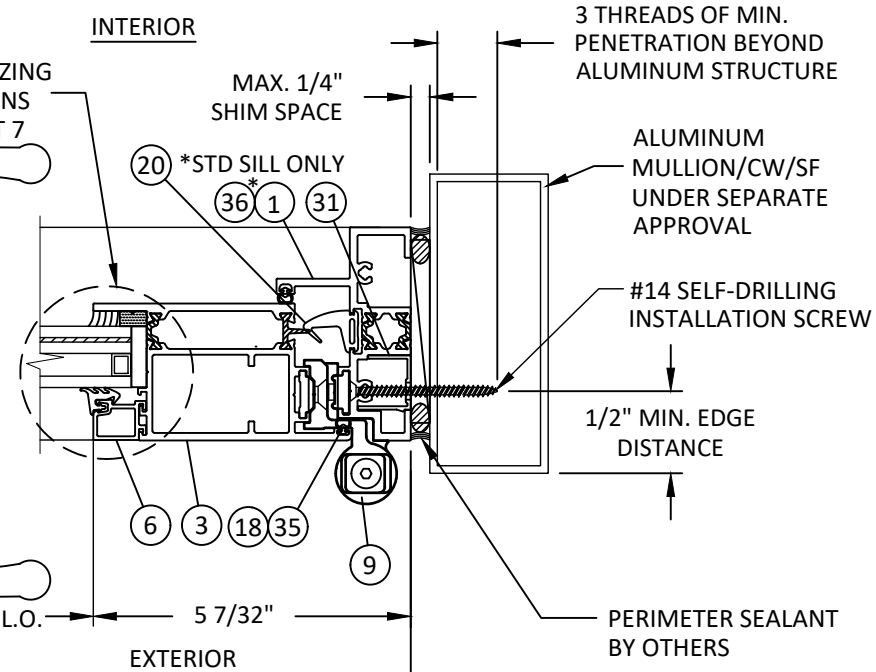

K HORIZONTAL SECTION
6 HINGE JAMB - ALUMINUM TUBE



YKK AP AMERICA, INC.
101 MARIETTA STREET NW, SUITE 2100
ATLANTA, GA 30303
PH: (678) 838-6000


TITLE: YTD 350 TH ALUMINUM
OUTSWING TERRACE DOOR
(HVHZ) (IMPACT)

HORIZONTAL SECTIONS

PREPARED BY:
BUILDING DROPS, INC.
1900 NE MIAMI CT, SUITE 2-15
MIAMI, FL 33132
PH: (954) 399-8478
FAX: (954) 744-4738
WEB: www.buildingdrops.com

REMARKS	BY	DATE
HINGE UPDATE	DB	02.04.26
MISC. UPDATE	SH	03.19.26
2026 CODE UPDATE	SH	07.29.26

THE INSTALLATION DETAILS DESCRIBED HEREIN ARE GENERIC AND MAY NOT REFLECT ACTUAL CONDITIONS FOR A SPECIFIC SITE. IF SITE CONDITIONS CAUSE INSTALLATION TO DEVIATE FROM THE REQUIREMENTS DETAILED HEREIN, A LICENSED ENGINEER OR ARCHITECT SHALL PREPARE SITE SPECIFIC DOCUMENTS FOR USE WITH THIS DOCUMENT.

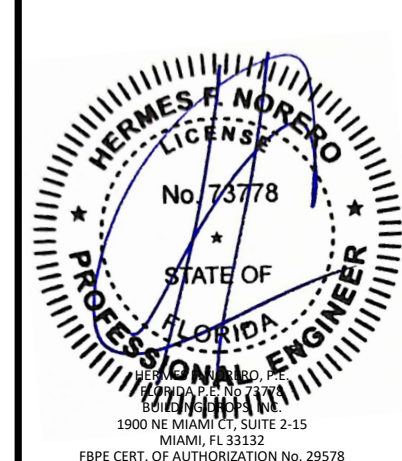

FL #:
FL15956

DATE: **07.11.19**





DWG. BY: **EG** CHK. BY: **HFN**

SCALE: **NTS**

DWG. #: **YKK012**

SHEET: **6** REV. **C**

LARGE MISSILE IMPACT

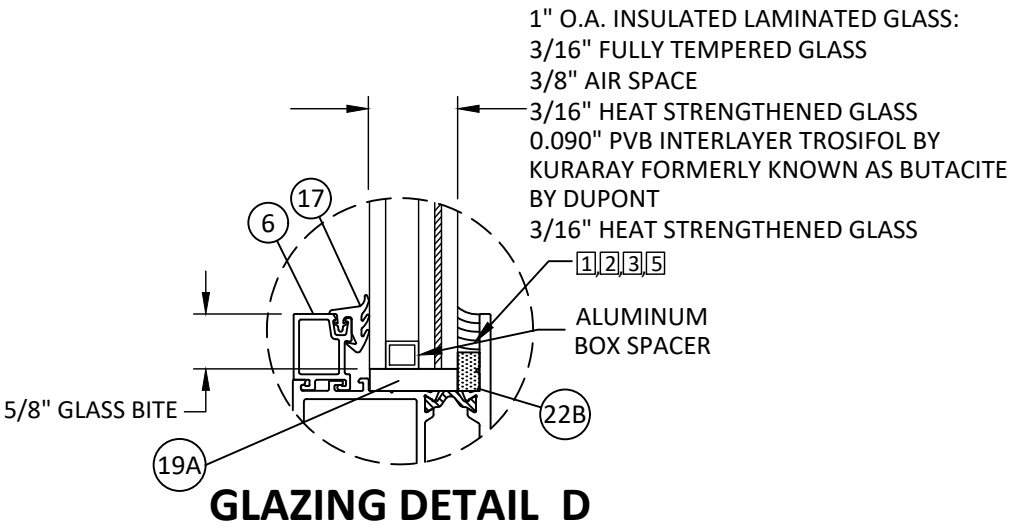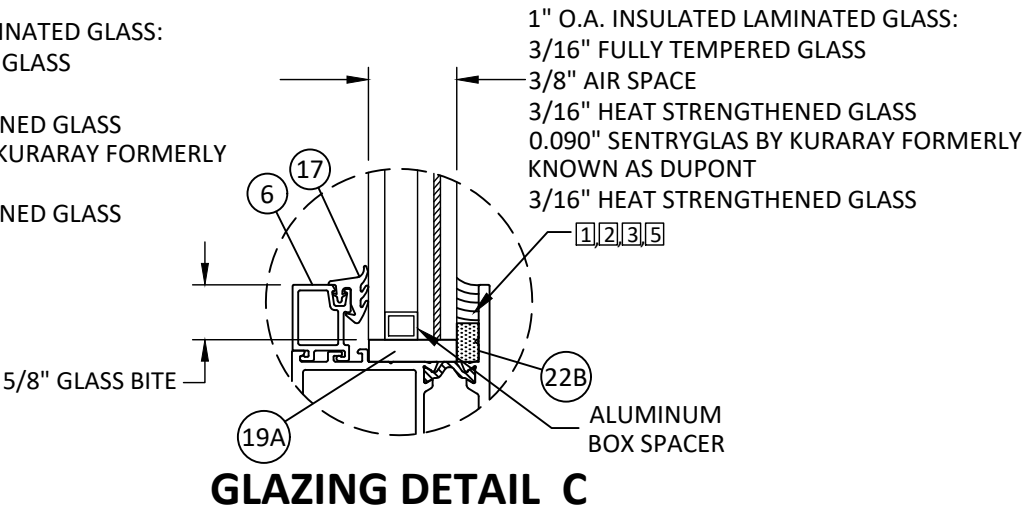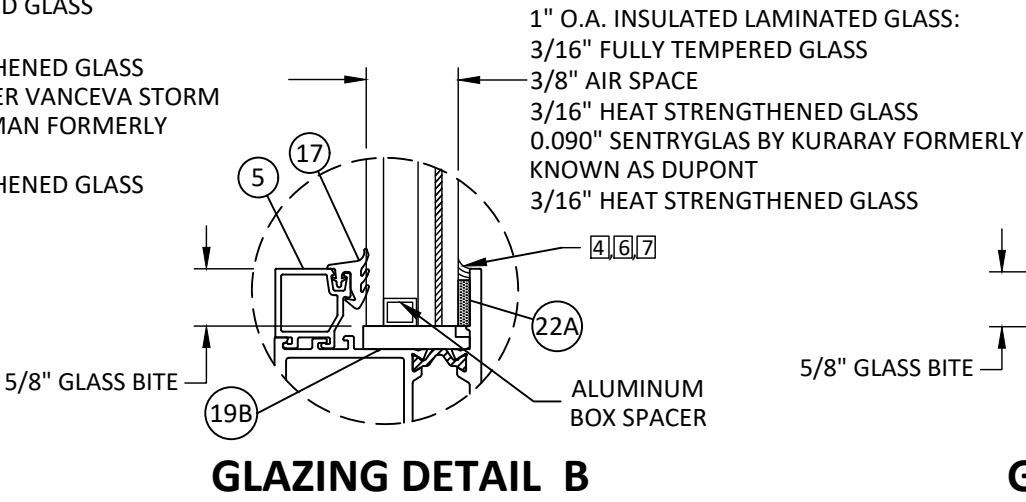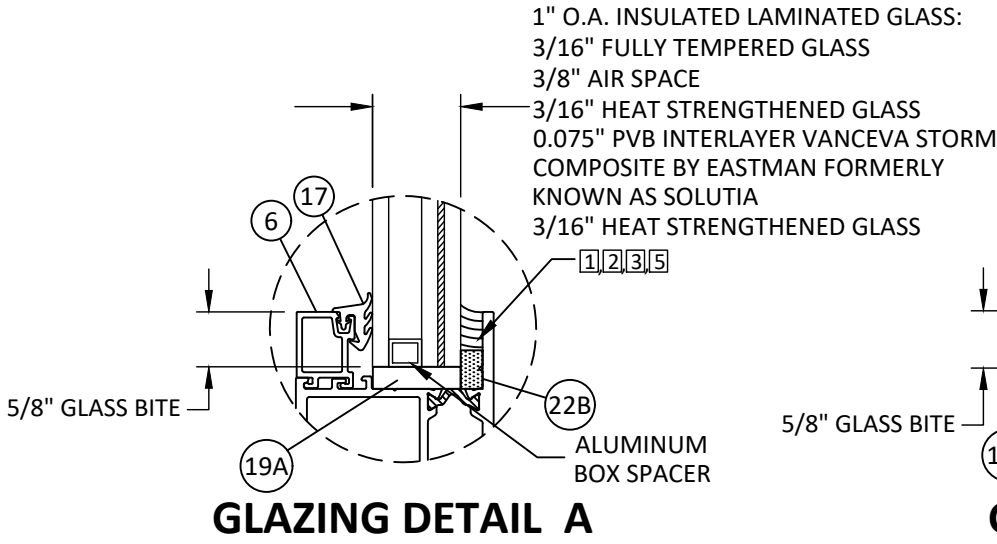


1/2" AIR SPACE CONSISTING OF :
- SPACER: ALUMINUM BOX SPACER.
- PRIMARY SEALANT: POLYISOBUTYLENE (PIB).
- SECONDARY SEALANT: STRUCTURAL SILICONE
INTENDED FOR FABRICATION OF INSULATING
GLASS UNITS.



SILICONE SEALANT LEGEND

- 1 DOW 995 BY DOW CORNING
- 2 PROGLAZE BY TREMCO
- 3 SPECTREM 2 BY TREMCO
- 4 TREMSIL 600 CAP BEAD AS NOTED
- 5 PECORA 895 NST BY PECORA
- 6 PECORA 896 FC
- 7 PECORA CONTRACTOR SILICONE

NOTE:
1. SEE SHEET 3 FOR GLAZING OPTION SIZE
AND DESIGN PRESSURE LIMITATIONS.

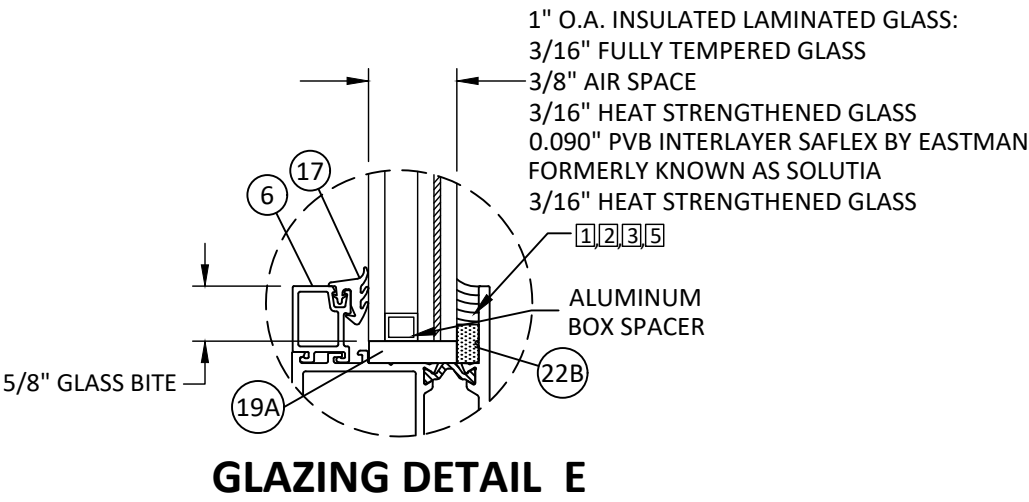

SMALL MISSILE IMPACT ONLY

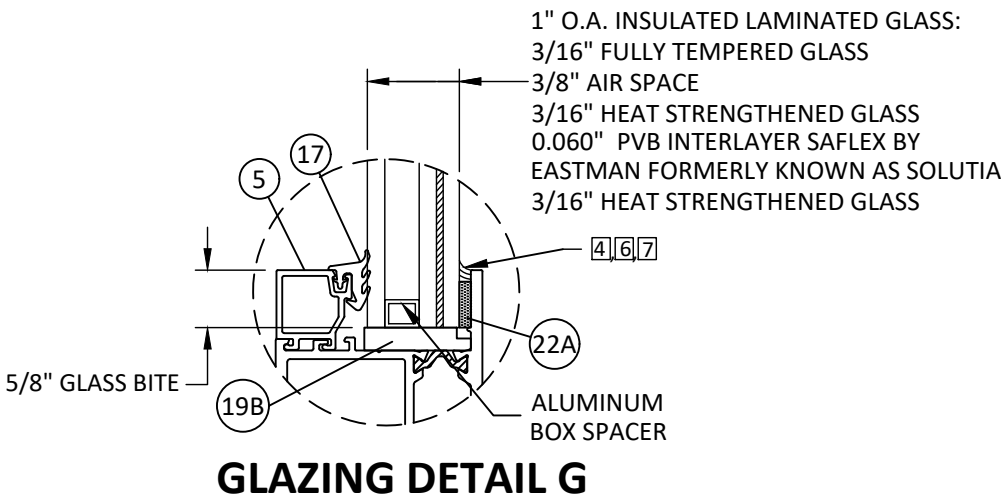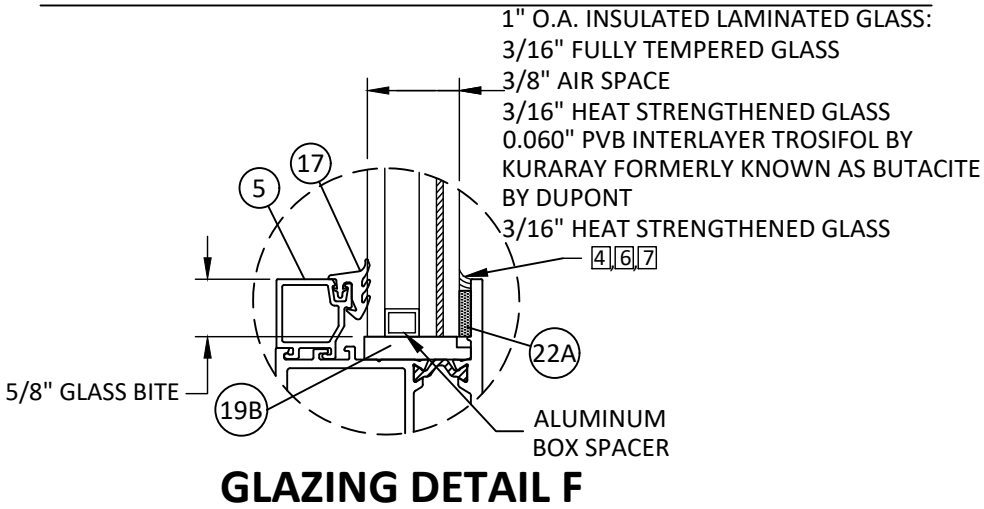

YKK AP AMERICA, INC.
101 MARIETTA STREET NW, SUITE 2100
ATLANTA, GA 30303
PH: (678) 838-6000

TITLE: YTD 350 TH ALUMINUM
OUTSWING TERRACE DOOR
(HVHZ) (IMPACT)

GLAZING DETAILS

PREPARED BY:

BUILDING DROPS, INC.
1900 NE MIAMI CT, SUITE 2-15
MIAMI, FL 33132
PH: (954)399-8478
FAX: (954)744-4738
WEB: www.buildingdrops.com



REMARKS	BY	DATE
HINGE UPDATE	DB	02.04.26
MISC. UPDATE	SH	03.19.26
2026 CODE UPDATE	SH	07.29.26

THE INSTALLATION DETAILS DESCRIBED HERE IN ARE GENERIC
AND MAY NOT REFLECT ACTUAL CONDITIONS FOR A SPECIFIC
SITE. IF SITE CONDITIONS CAUSE INSTALLATION TO DEVIATE
FROM THE REQUIREMENTS DETAILED HEREIN, A LICENSED
ENGINEER OR ARCHITECT SHALL PREPARE SITE SPECIFIC
DOCUMENTS FOR USE WITH THIS DOCUMENT.



FL #:	FL15956
DATE:	07.11.19
DWG. BY:	EG
CHK. BY:	HFN
SCALE:	NTS
DWG. #:	YKK012
SHEET:	7
REV.	C



YKK AP AMERICA, INC.
101 MARIETTA STREET NW, SUITE 2100
ATLANTA, GA 30303
PH: (678) 838-6000

TITLE: YTD 350 TH ALUMINUM
OUTSWING TERRACE DOOR
(HVHZ) (IMPACT)

CORNER DETAILS


PREPARED BY: BUILDING DROPS, INC.

1900 NE MIAMI CT, SUITE 2-15
MIAMI, FL 33132
PH: (954) 399-8478
FAX: (954) 744-4738
WEB: www.buildingdrops.com




REMARKS	BY	DATE
HINGE UPDATE	DB	02.04.26
MISC. UPDATE	SH	03.19.26
2026 CODE UPDATE	SH	07.29.26

THE INSTALLATION DETAILS DESCRIBED HERE IN ARE GENERIC AND MAY NOT REFLECT ACTUAL CONDITIONS FOR A SPECIFIC SITE. IF SITE CONDITIONS CAUSE INSTALLATION TO DEVIATE FROM THE REQUIREMENTS DETAILED HEREIN, A LICENSED ENGINEER OR ARCHITECT SHALL PREPARE SITE SPECIFIC DOCUMENTS FOR USE WITH THIS DOCUMENT.

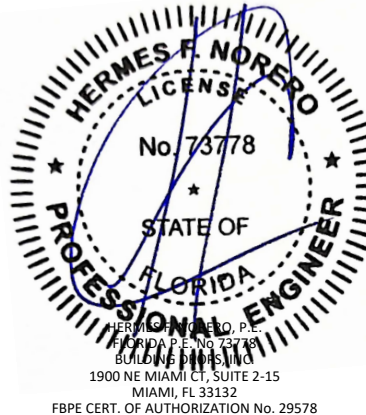


FL #:	FL15956
DATE:	07.11.19
DWG. BY:	EG
CHK. BY:	HFN
SCALE:	NTS
DWG. #:	YKK012
SHEET:	8
REV.	C

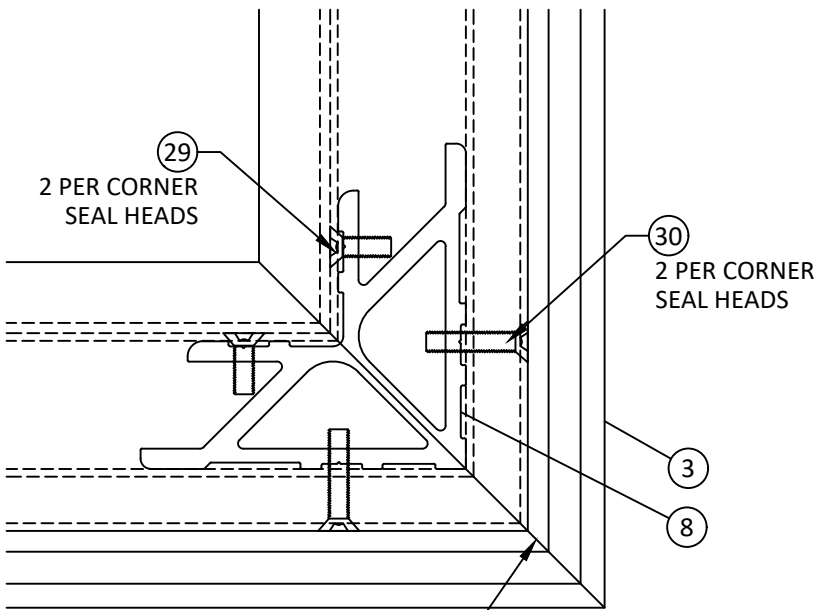


BUTTER ENDS WITH TREMCO TREMSIL 600,
PECORA 896FC, OR PECORA CONTRACTOR
SILICONE PRIOR TO ASSEMBLY


**TYPICAL DOOR
CORNER ASSEMBLY**

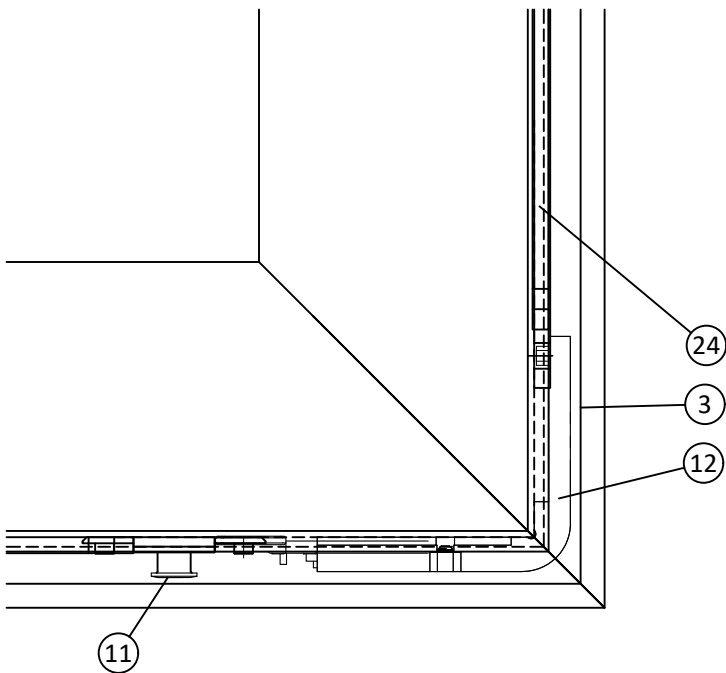

CORNER TRANSMISSION DETAIL
TYPICAL AT LOCK SIDE CORNERS TOP AND BOTTOM

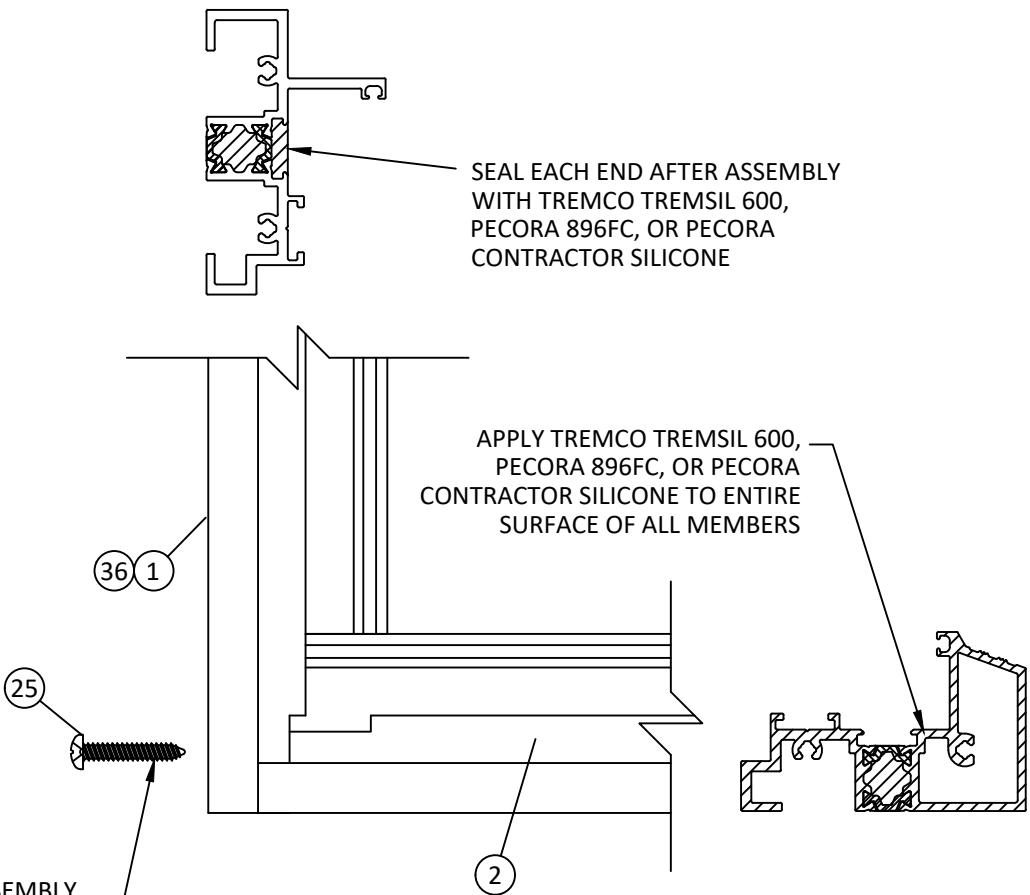

**TYPICAL FRAME
CORNER ASSEMBLY
STANDARD SILL**

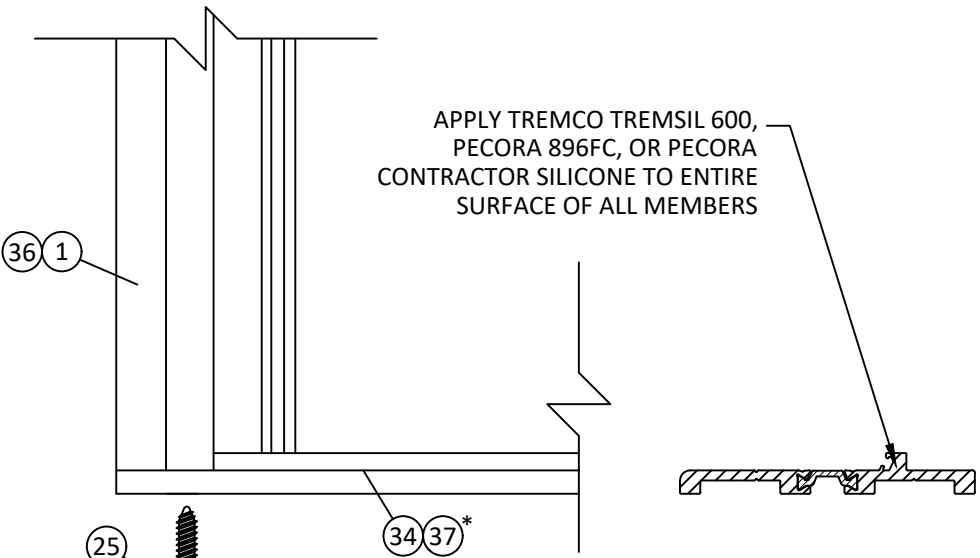


**TYPICAL FRAME
CORNER ASSEMBLY
LOW THRESHOLD**


SEAL THREADS AFTER ASSEMBLY
WITH TREMCO TREMSIL 600,
PECORA 896FC, OR PECORA
CONTRACTOR SILICONE

BILL OF MATERIALS				
ITEM NO.	PART #	DESCRIPTION	MATERIAL	MANUFACTURER
1	BE9-4801	FRAME HEAD/JAMB	6063-T5	YKK AP AMERICA INC.
2	BE9-4802	FRAME SILL (STD)	6063-T5	YKK AP AMERICA INC.
3	BE9-4811	DOOR STILE/RAIL	6063-T5	YKK AP AMERICA INC.
4	BE9-4805	HD ASTRAGAL	6063-T5	YKK AP AMERICA INC.
5	E9-4808	GLASS STOP	6063-T5	YKK AP AMERICA INC.
6	E9-4809	GLASS STOP	6063-T5	YKK AP AMERICA INC.
8	E1-1801	CORNER KEY (E9-4899)	6063-T5	YKK AP AMERICA INC.
9	TD-128001	EUROGROOVE HINGE	COMPOSITE	---
10	E1-1835	EUROGROOVE KEEPER	COMPOSITE	ADVANTAGE OR EQUAL
11	E1-1836	EUROGROOVE PAWL	COMPOSITE	ADVANTAGE OR EQUAL
12	E1-1837	EUROGROOVE CORNER TRANSMISSION	COMPOSITE	ADVANTAGE OR EQUAL
13	E1-1838	LIMIT DEVICE	COMPOSITE	ADVANTAGE OR EQUAL
14	TD-11742367	ACTIVE LOCK	COMPOSITE	HOPPE OR EQUAL
15	TD-40007565	STRIKE	COMPOSITE	HOPPE OR EQUAL
16	TD-11749763	INACTIVE LOCK	COMPOSITE	HOPPE OR EQUAL
17	E2-0083	GLAZING GASKET	EPDM	TRELLBORG OR EQUAL
18	E2-0625	AT GASKET (STD SILL)	SANTOPRENE	YKK AP AMERICA INC.
19A	E2-0704	SETTING BLOCK	PC EPDM	TRELLBORG OR EQUAL
19B	E2-0626	SETTING BLOCK	PC EPDM	TRELLBORG OR EQUAL
20	E2-0750	AIR TIGHT SEAL (STD SILL)	PC EPDM	TREMCO OR EQUAL
21	E2-0751	AIR TIGHT CORNER (STD SILL)	PC EPDM	TREMCO OR EQUAL
22A	E2-0752	GLAZING TAPE	POLYURETHANE	NORTON OR EQUAL
22B	E2-0732	GLAZING TAPE	POLYURETHANE	CAPITAL TAPE OR EQUAL
23	E2-0753	ASTRAGAL END CAP	PC EPDM	TREMCO OR EQUAL
25	PC-1220-SS	#12 X 1¼" PPHSMS	STAINLESS STEEL	---
26	FC-0812-SS	#8 X ¾" FPHSMS	STAINLESS STEEL	---
27	FC-1032-SS	#10 X 2" FPHSMS	STAINLESS STEEL	---
28	FC-1016-SS	#10 X 1" FPHSMS	STAINLESS STEEL	---
29	XM-2512-SS	¼-20 x ¾" FH MS	STAINLESS STEEL	---
30	XM-2520-SS	¼-20 x 1¼" FH MS	STAINLESS STEEL	---
31	E1-1824	ANCHOR FILLER (E9-4810)	6063-T5	YKK AP AMERICA INC.
32	BE9-4828	BOTTOM RAIL (LOW SILL)	6063-T5	YKK AP AMERICA INC.
33	BE9-4830	10" BOTTOM RAIL ADAPTOR	6063-T5	YKK AP AMERICA INC.
34	BE9-4824	LOW PROFILE SILL	6063-T5	YKK AP AMERICA INC.
35	E2-0726	AT GASKET (LOW SILL)	SANTOPRENE	TRELLEBORG OR EQUAL
36	BE9-4807	4 ½" FRAME HEAD/JAMB	6063-T5	YKK AP AMERICA INC.
37	BE9-4827	4 ½" LOW PROFILE SILL	6063-T5	YKK AP AMERICA INC.


1 FRAME HEAD/JAMB

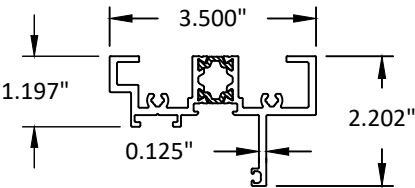


2 FRAME SILL (STD)

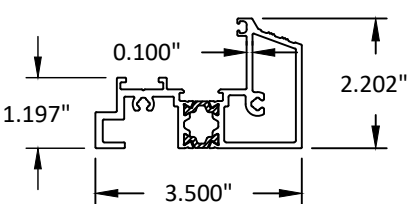


3 DOOR STILE/RAIL

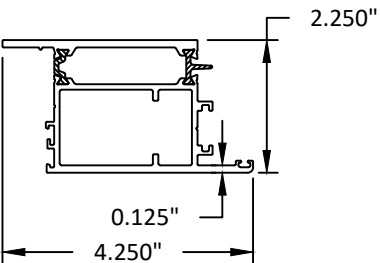


4 HD ASTRAGAL

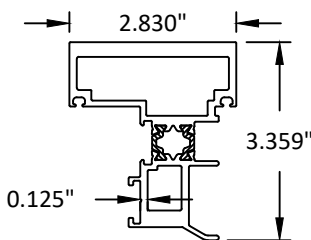


5 GLASS STOP

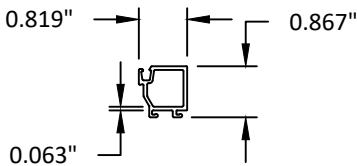


6 GLASS STOP

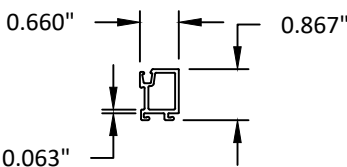


8 CORNER KEY

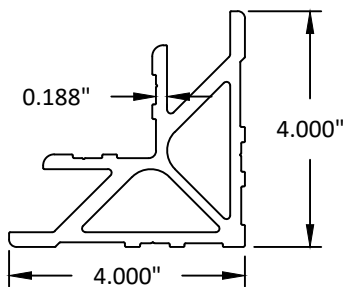


31 ANCHOR FILLER

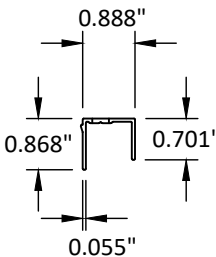


32 BOTTOM RAIL (LOW SILL)

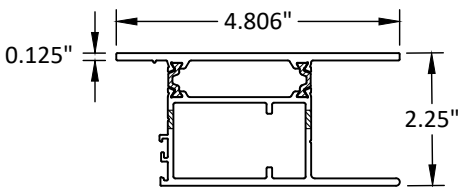


33 10" BOTTOM RAIL ADAPTOR

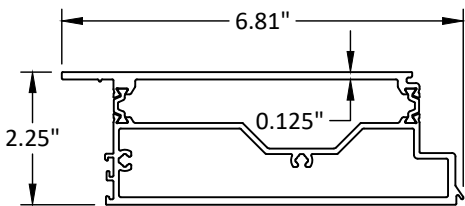


34 LOW PROFILE SILL

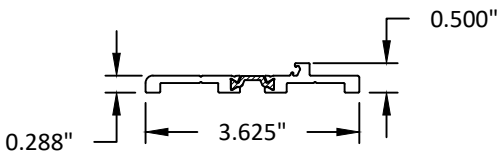

36 4 1/2" FRAME HEAD/JAMB

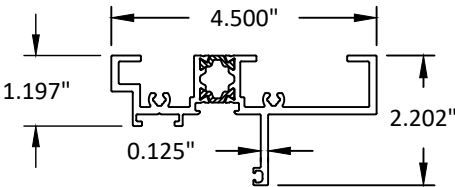

37 4 1/2" LOW PROFILE SILL

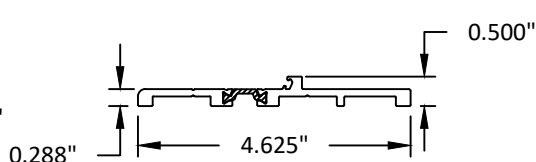

YKK AP AMERICA, INC.
101 MARIETTA STREET NW, SUITE 2100
ATLANTA, GA 30303
PH: (678) 838-6000

TITLE: YTD 350 TH ALUMINUM
OUTSWING TERRACE DOOR
(HVHZ) (IMPACT)

COMPONENTS & BILL OF MATERIALS


PREPARED BY: BUILDING DROPS, INC.

1900 NE MIAMI CT, SUITE 2-15
MIAMI, FL 33132
PH: (954) 399-8478
FAX: (954) 744-4738
WEB: www.buildingdrops.com



REMARKS	BY	DATE
HINGE UPDATE	DB	02.04.26
MISC. UPDATE	SH	03.19.26
2026 CODE UPDATE	SH	07.29.26

THE INSTALLATION DETAILS DESCRIBED HEREIN ARE GENERAL AND MAY NOT REFLECT ACTUAL CONDITIONS FOR A SPECIFIC SITE. IF SITE CONDITIONS CAUSE INSTALLATION TO DEVIATE FROM THE REQUIREMENTS DETAILED HEREIN, A LICENSED ENGINEER OR ARCHITECT SHALL PREPARE SITE SPECIFIC DOCUMENTS FOR USE WITH THIS DOCUMENT.

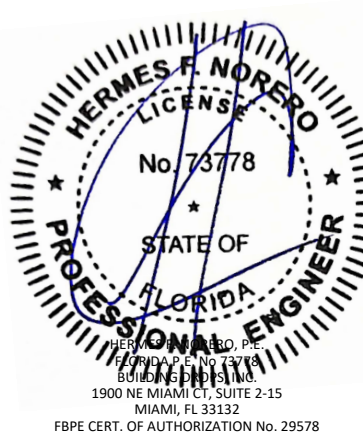

FL #:	FL15956
DATE:	07.11.19
DWG. BY:	EG
CHK. BY:	HFN
SCALE:	NTS
DWG. #:	YKK012
SHEET:	9
REV.	C
OF	9