

Amicorp, Inc.

400 Nut Tree Drive
DeLand, FL 32724

24 Ga Nailstrip, 16" Wide Roof Panel over 15/32" Plywood

Installation Instructions

**THIS ITEM HAS BEEN DIGITALLY SIGNED AND SEALED BY MICHAEL J. WOJTUNIAK, P.E. PRINTED COPIES OF THIS DOCUMENT ARE NOT CONSIDERED SIGNED AND SEALED AND THE SIGNATURE MUST BE VERIFIED ON ALL ELECTRONIC COPIES. **




Michael Wojtuniak, P.E.

Engineered Permits Inc.
311-A South Woodland Blvd.
DeLand, FL 32720
(386) 734-0830
PE Lic. No. 60934
COA # 26298


Michael J
Wojtuniak

Digitally signed by Michael J
Wojtuniak
DN: c=US, o=Florida,
dnQualifier=A01410C0000018617A1
406500025646, cn=Michael J
Wojtuniak
Date: 2024.04.22 15:08:35 -04'00'

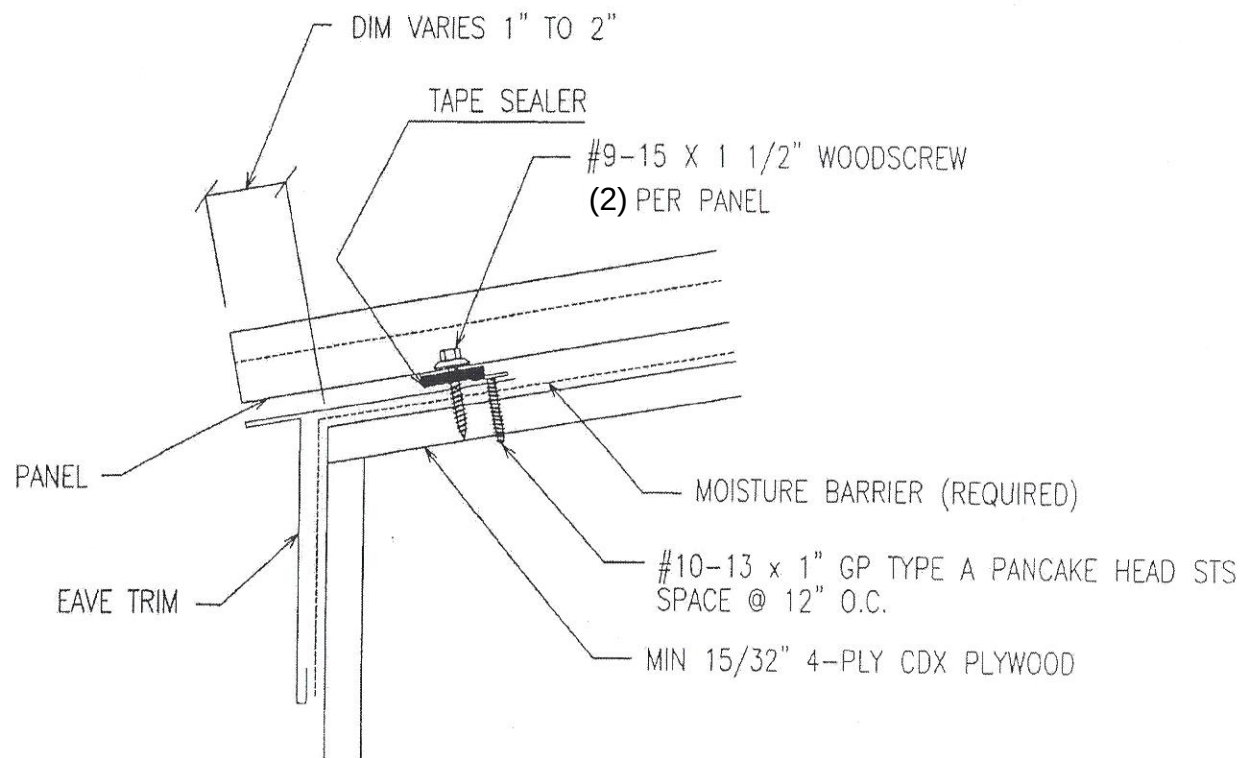


① SECTION THRU EAVE

AMICORP, INC.
400 Nut Tree Road
Deland, FL 32724
(386) 738-4272

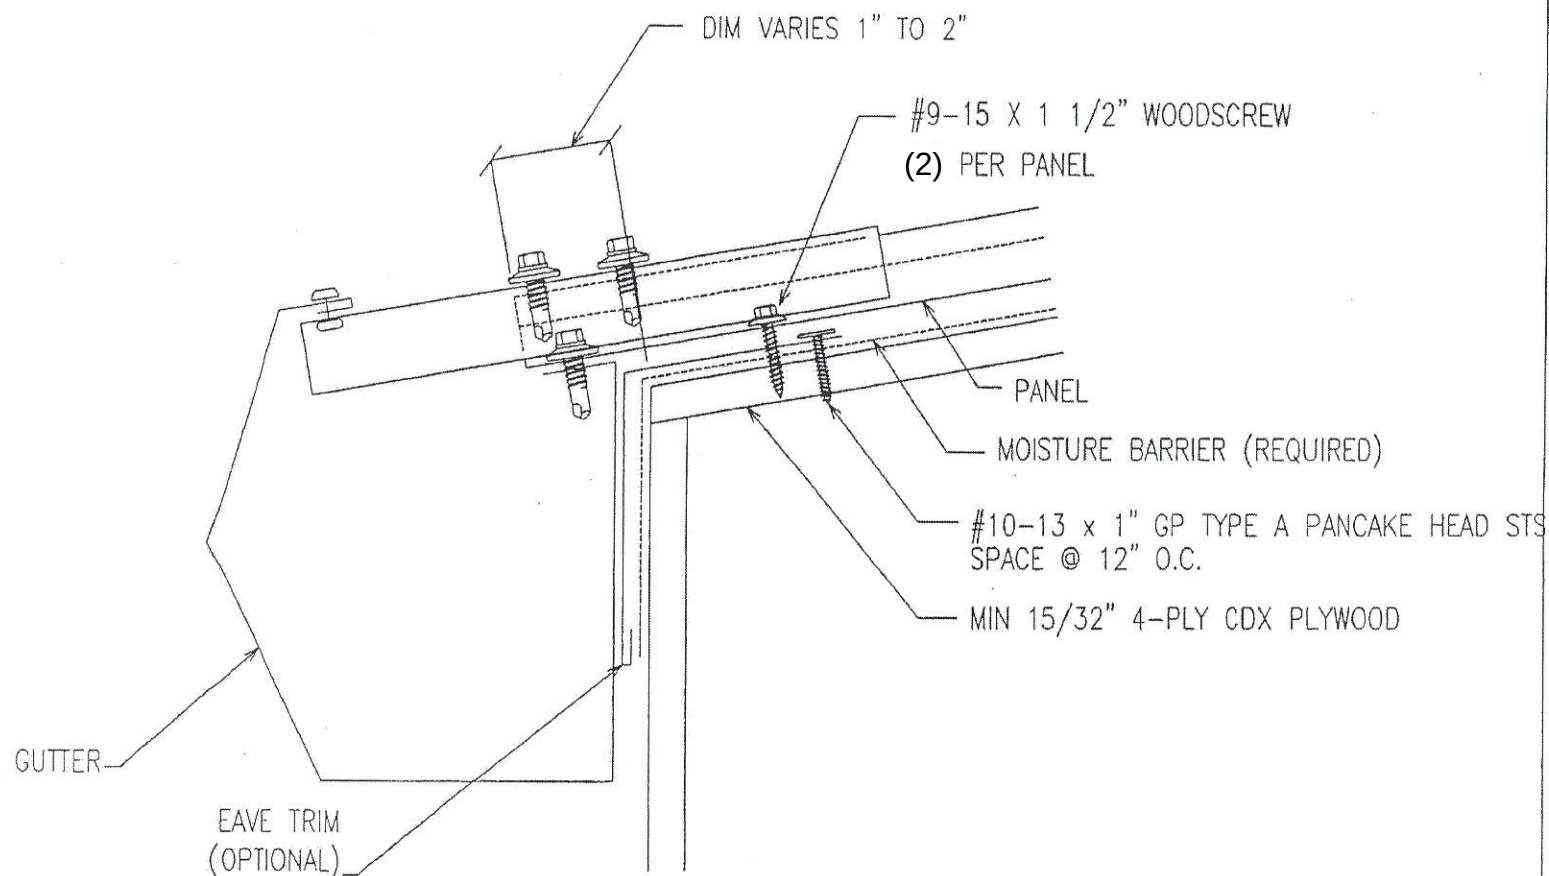


2 SECTION THRU EAVE W/ GUTTER

AMICORP, Inc.
400 Nut Tree Road
Deland, FL 32724
(386) 738-4272

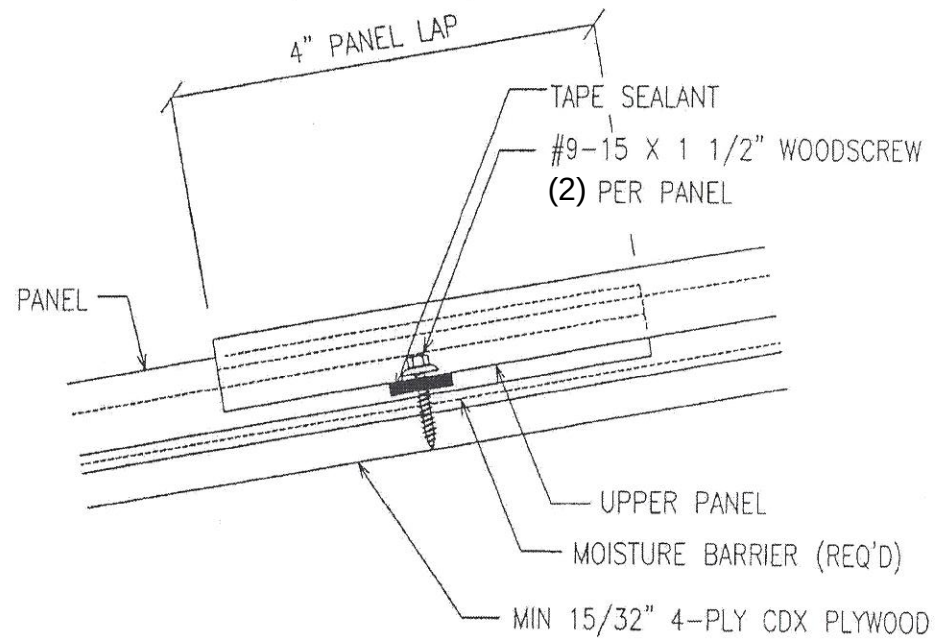


3 SECTION THRU PANEL ENDLAP

AMICORP, Inc.
400 Nut Tree Road
Deland, FL 32724
(386)-738-4272

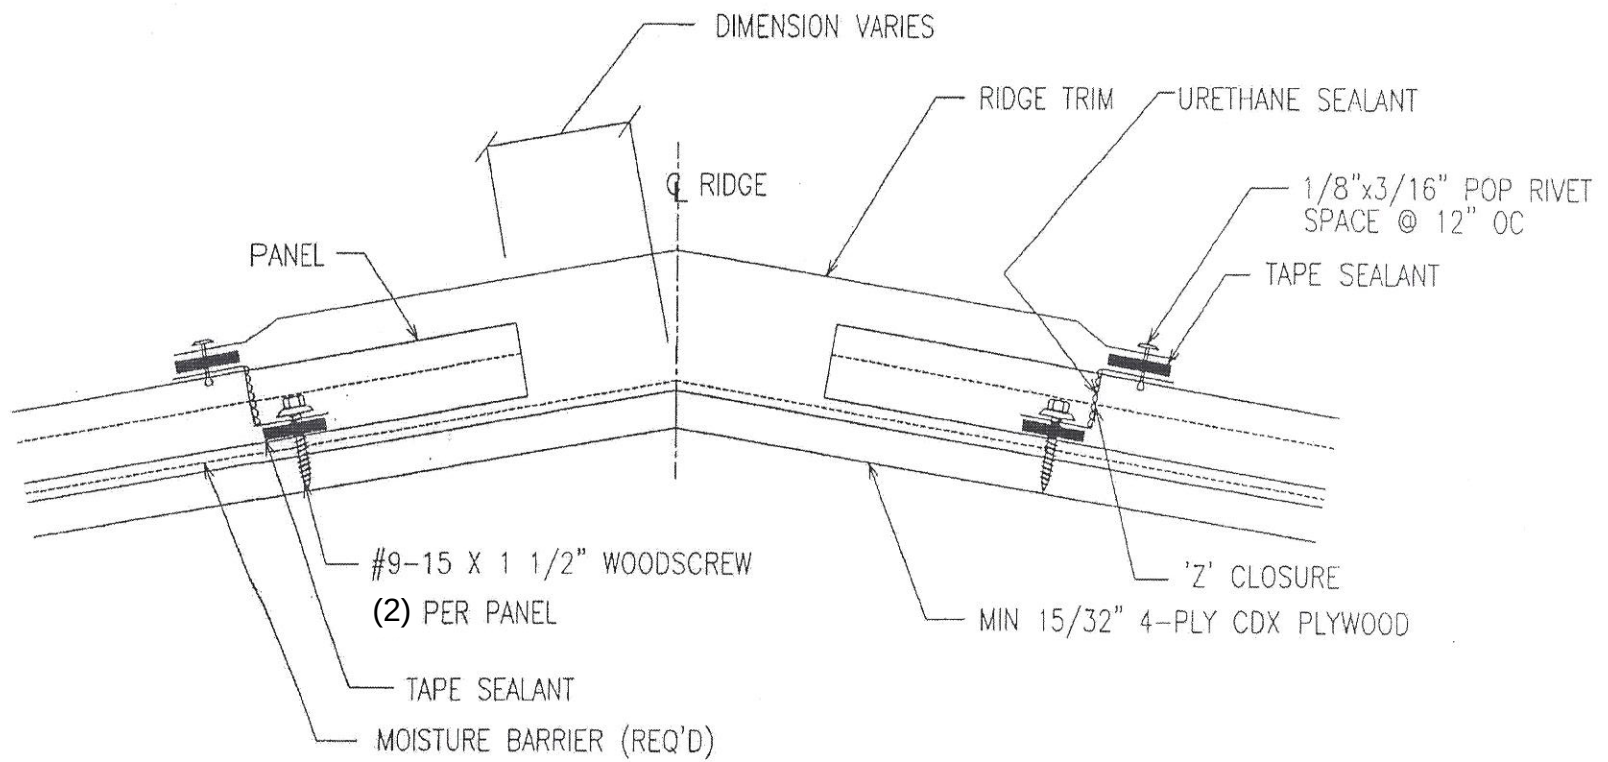


4 SECTION THRU RIDGE

AIMCORP, Inc.
 400 Nut Tree Road
 Deland, FL 32724
 (386) 738-4272

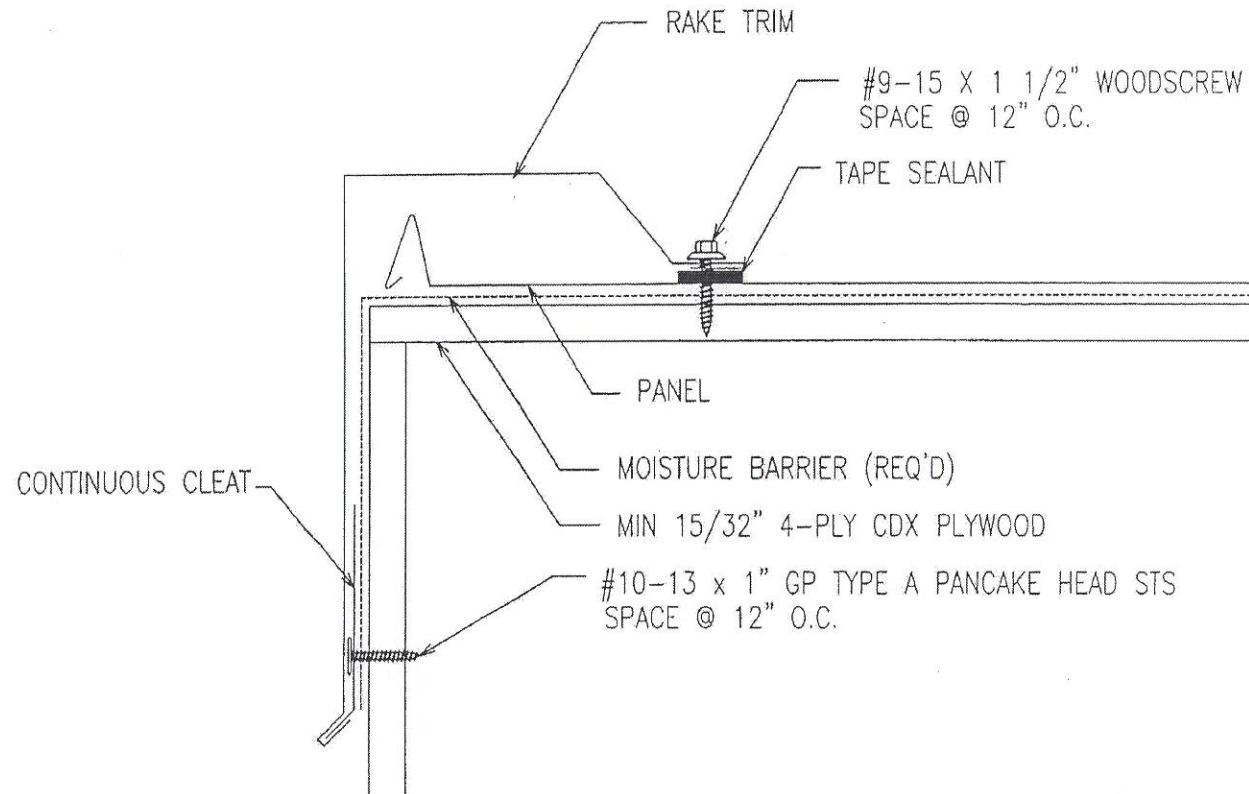


5 SECTION THRU RAKE

AMICORP, Inc.
400 Nut Tree Road
Deland, FL 32724
(386) 738-4272

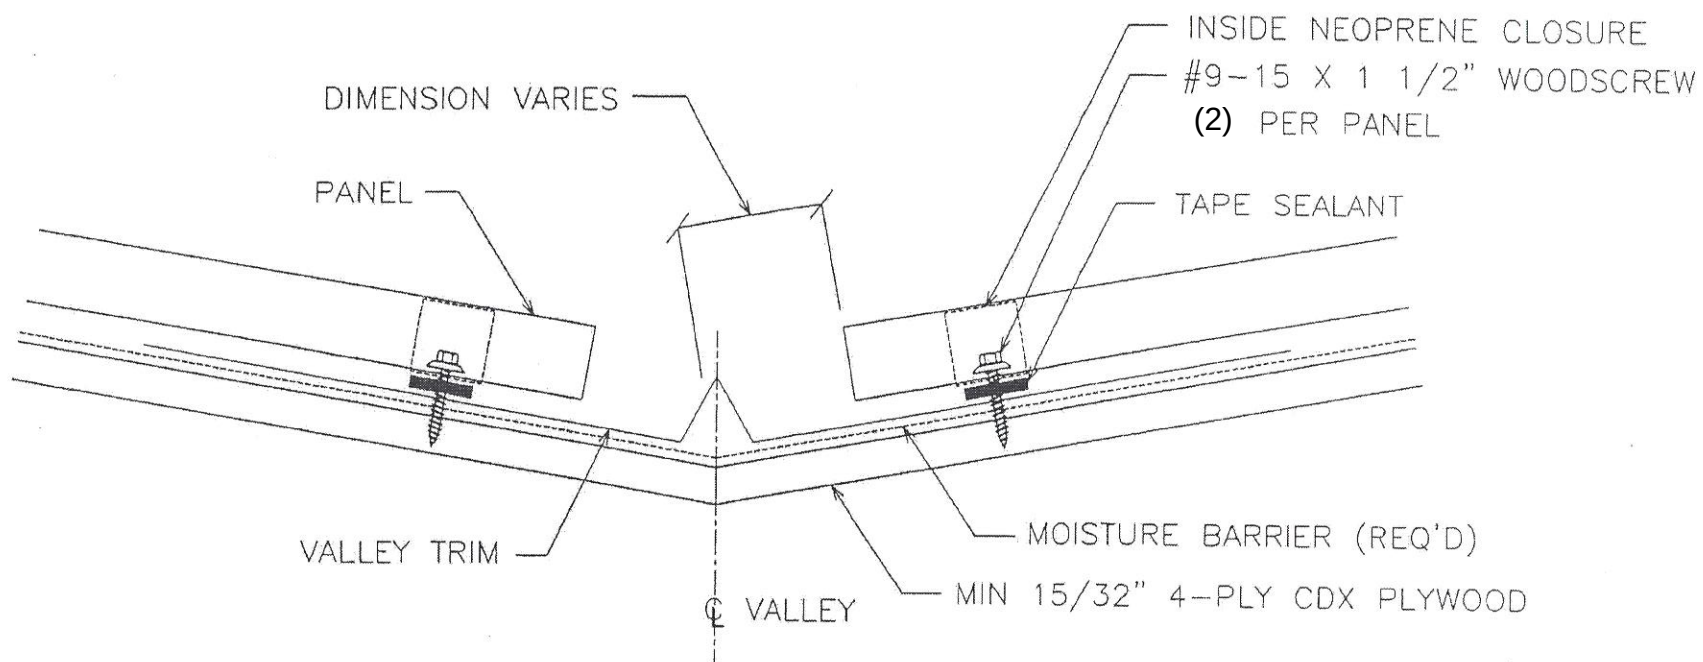


6 SECTION THRU VALLEY

AMICORP, Inc.
400 NUt Tree Road
Deland, FL 32724
(386) 738-4272

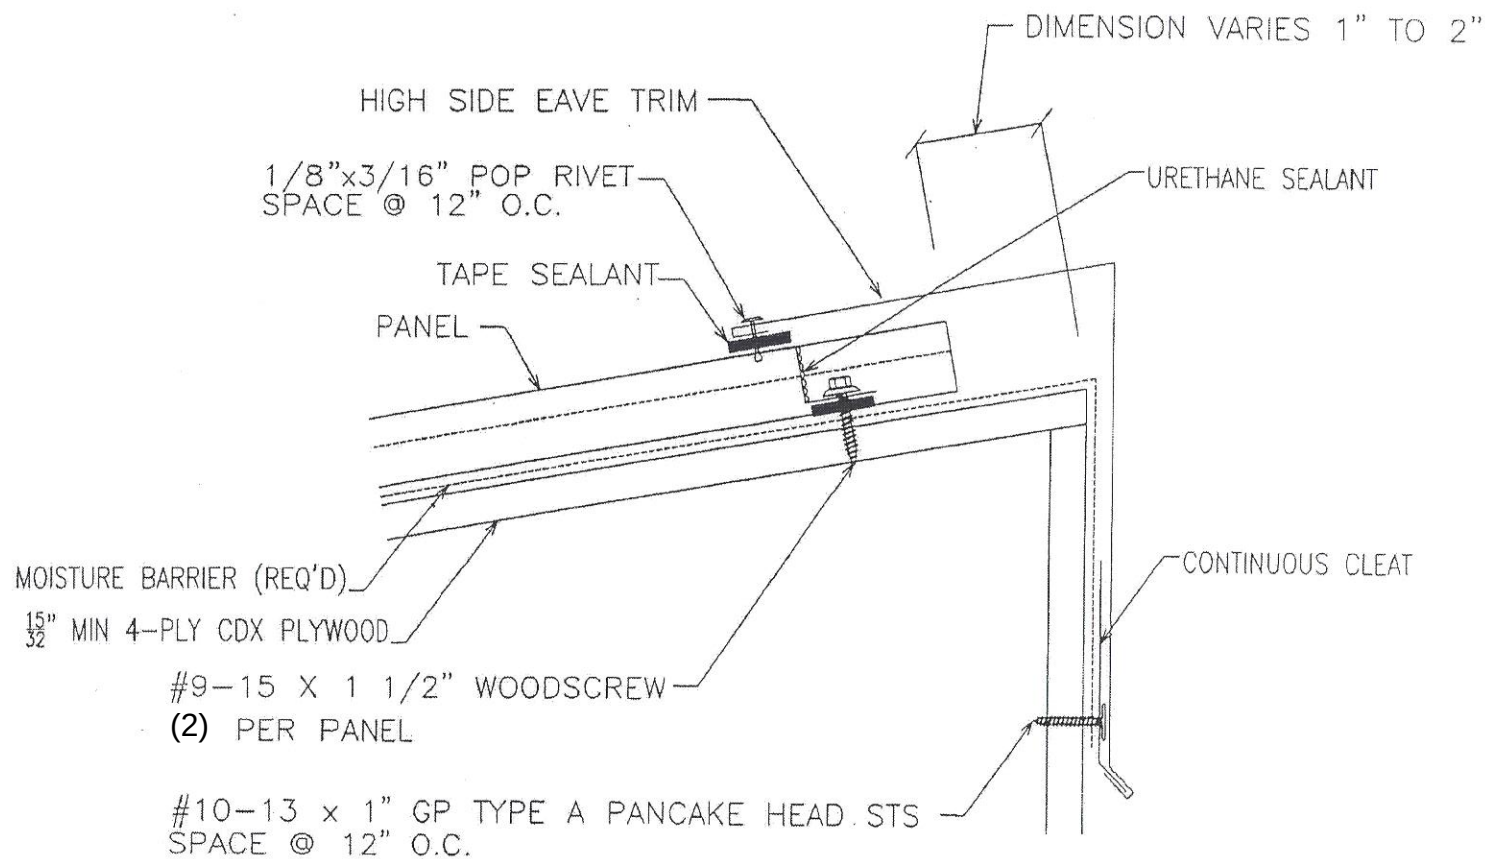


7 SECTION THRU HIGH EAVE

AMICORP, INC.
 400 Nut Tree Road
 Deland, FL 32724
 (386) 738-4272

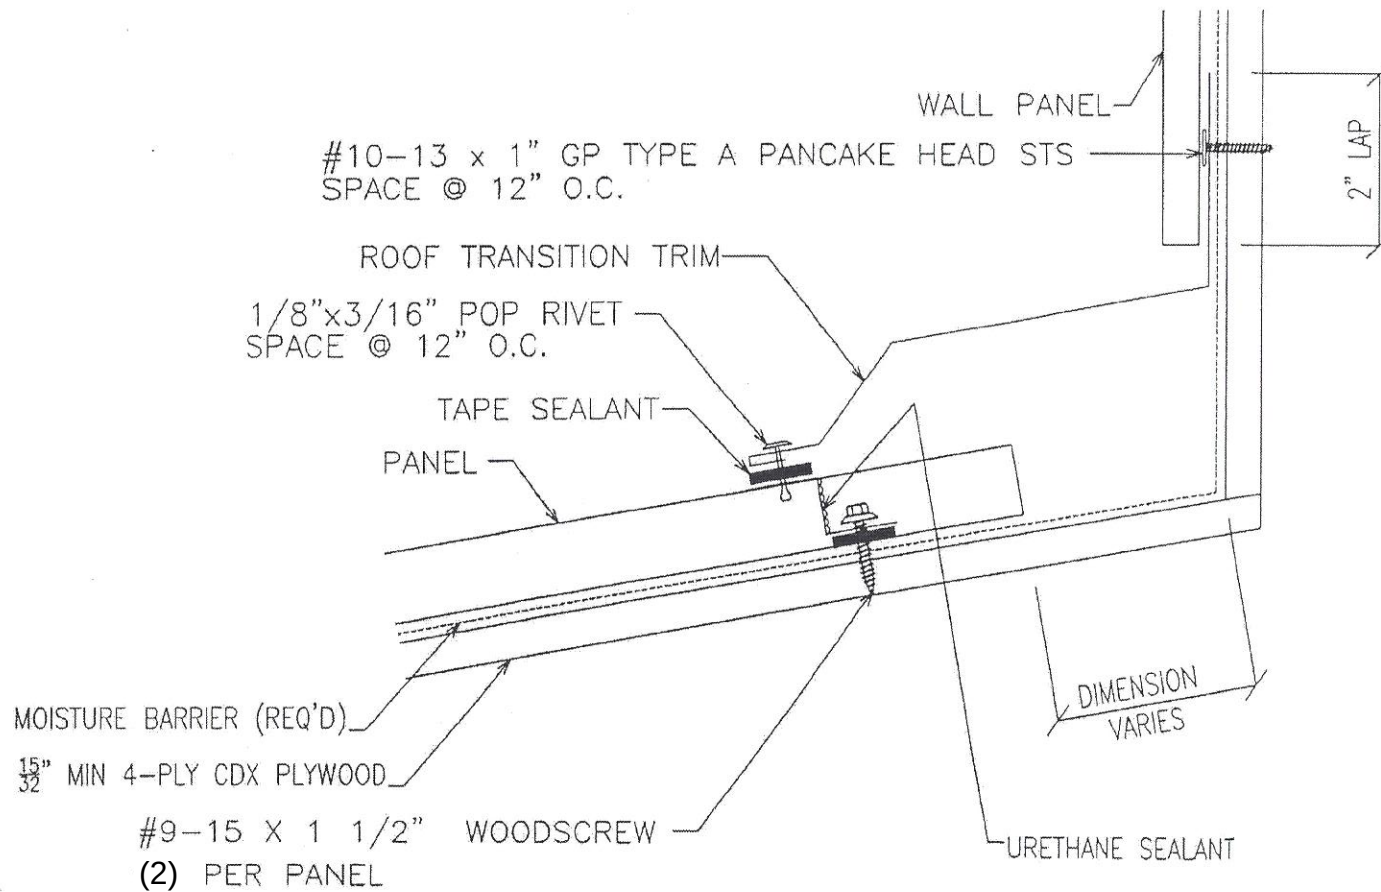


8 SECTION THRU HIGH SIDE TRANSITION

AMICORP, Inc.
 400 Nut Tree Road
 Deland, FL 32724
 (386) 738-4272

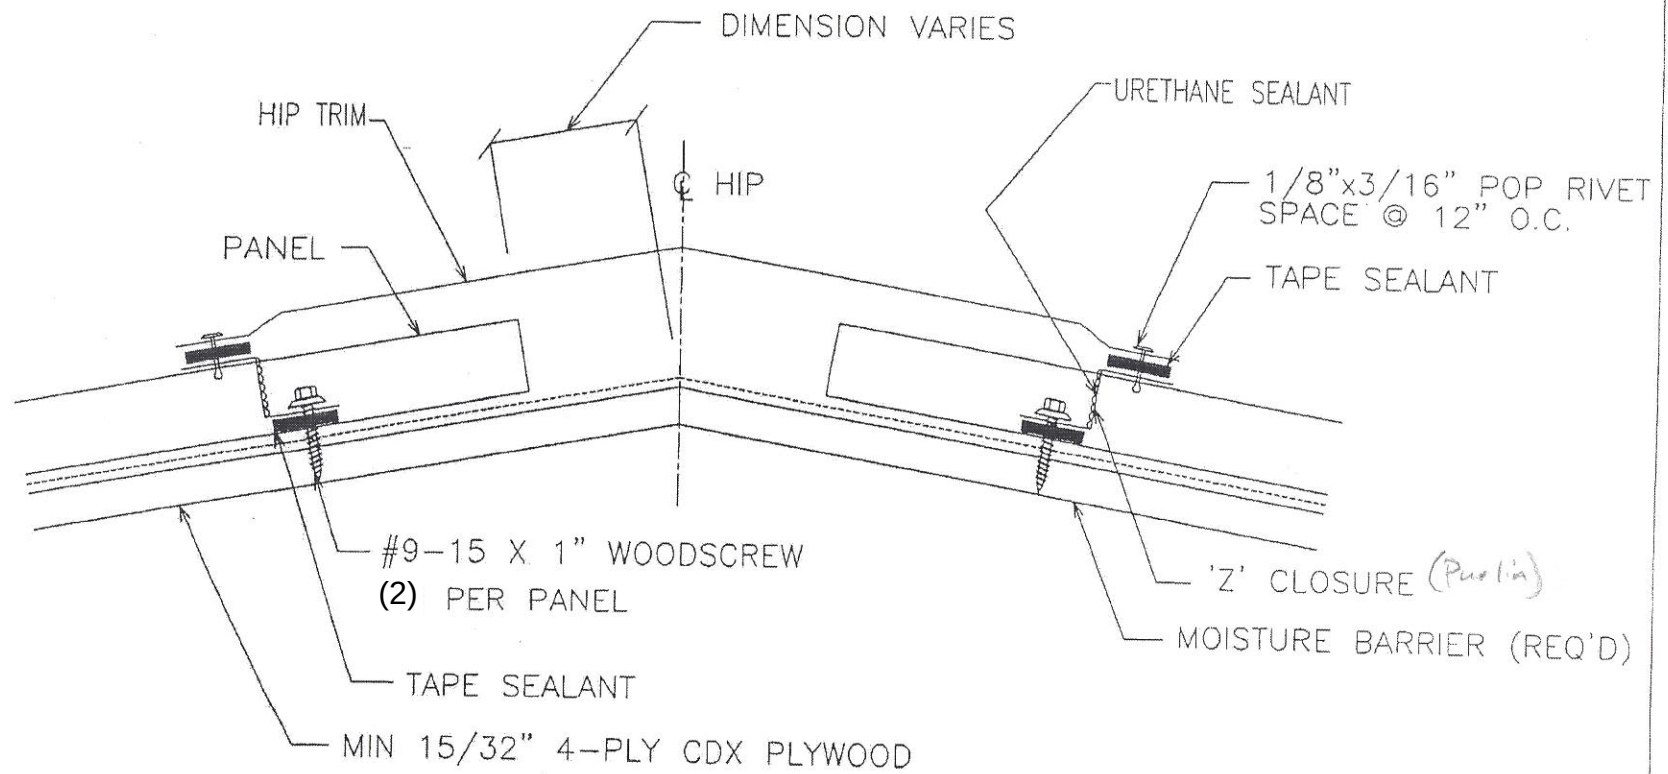



9 SECTION THRU HIP

AMICORP, Inc.
 400 Nut Tree Road
 Deland, FL 32724
 (386) 738-4272

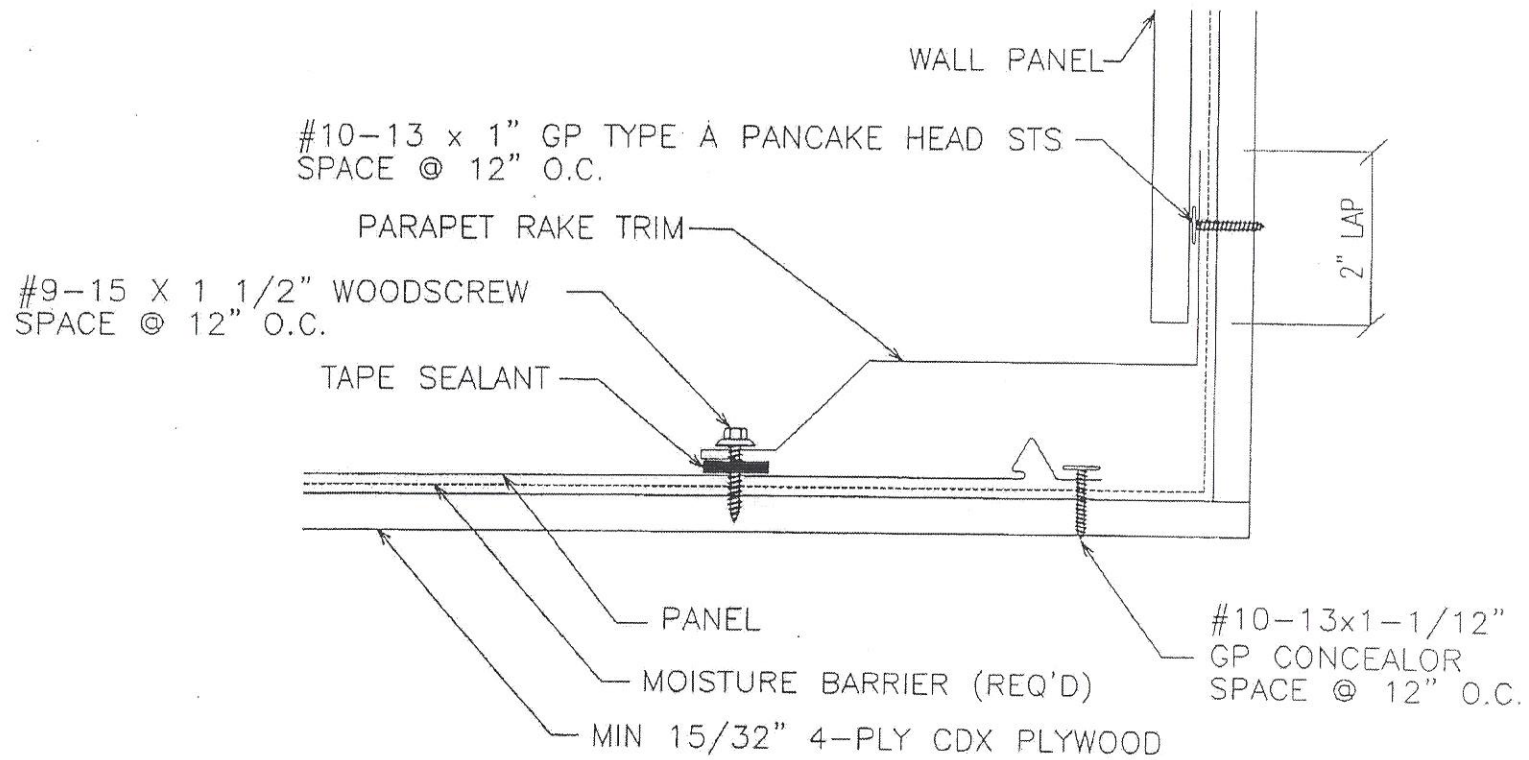

10 SECTION THRU RAKE PARAPET

AMICORP, Inc.
400 Nut Tree Road
Deland, FL 32724
(256) 232-8676

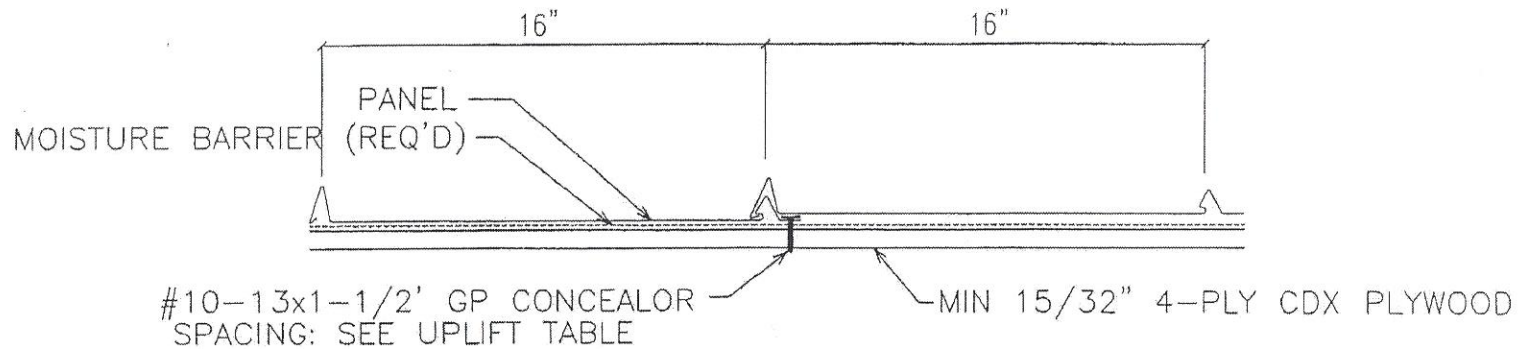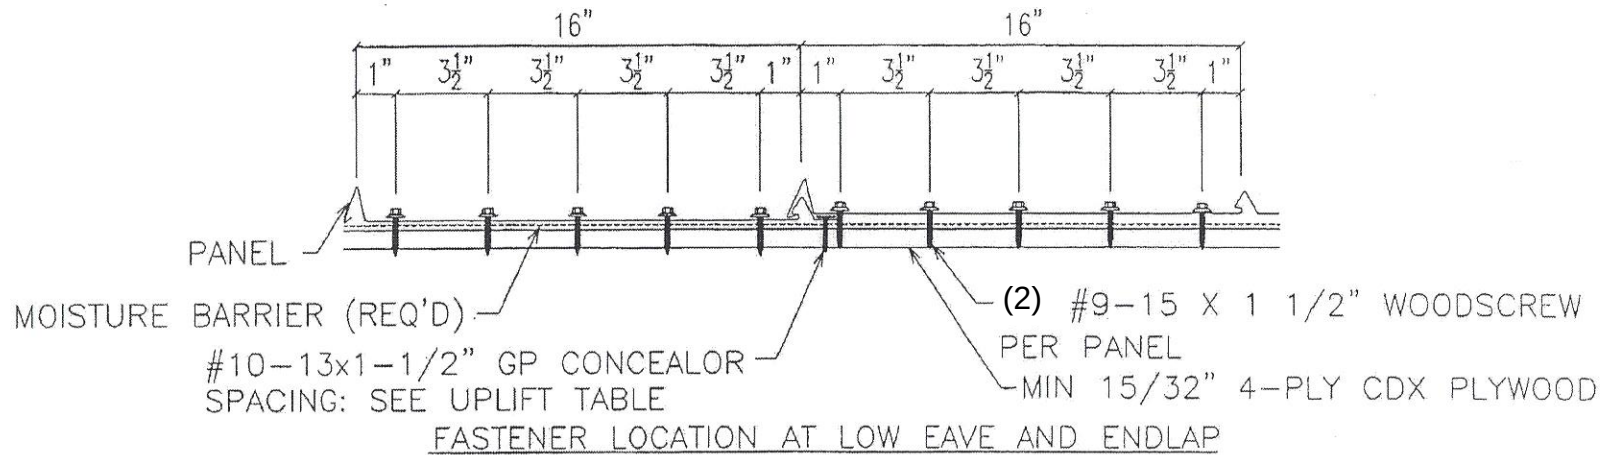

FASTENER LOCATION AT PANEL INTERIOR

⑪ 24 GA. NAIL STRIP, 16" WIDE, 7/8" RIB FASTENER SPACING

AMICORP, Inc.
400 Nut Tree Road
Deland, FL 32724
(386) 738-4272