

REVISIONS			
REV	DESCRIPTION	DATE	APPROVED
B	REVISED MANUFACTURER ADDRESS	07/22/2026	R.L.

NOTES:

1. THE PRODUCT SHOWN HEREIN IS DESIGNED AND MANUFACTURED TO COMPLY WITH REQUIREMENTS OF THE FLORIDA BUILDING CODE INCLUDING THE HVHZ.
2. WOOD FRAMING AND MASONRY OPENING TO BE DESIGNED AND ANCHORED TO PROPERLY TRANSFER ALL LOADS TO STRUCTURE. FRAMING AND MASONRY OPENING IS THE RESPONSIBILITY OF THE ARCHITECT OR ENGINEER OF RECORD.
3. 2X BUCK OVER MASONRY/CONCRETE TO BE PROPERLY SECURED TO BUILDING STRUCTURE. DESIGN AND ANCHORING OF 2X BUCK IS THE RESPONSIBILITY OF THE ARCHITECT OR ENGINEER OF RECORD.
4. ALLOWABLE STRESS INCREASE OF 1/3 WAS NOT USED IN THE DESIGN OF THE PRODUCT SHOWN HEREIN. WIND LOAD DURATION FACTOR Cd=1.6 WAS USED FOR WOOD ANCHOR CALCULATIONS.
5. JAMB EXTENSION MATERIAL: WOOD SPECIFIC GRAVITY G=0.59 MINIMUM (INCLUDES BUT IS NOT LIMITED TO: LARCH, SIPO, MERANTI, MAHOGANY, WHITE OAK, WALNUT)
6. APPROVED IMPACT PROTECTIVE SYSTEM IS NOT REQUIRED FOR THIS PRODUCT IN WIND BORNE DEBRIS REGIONS.
7. DESIGN PRESSURE AND INSTALLATION DETAILS SHOWN IN THIS DOCUMENT APPLY ONLY TO MULLION. WINDOWS MUST BE APPROVED UNDER SEPARATE APPROVAL.
8. WINDOWS OR DOORS TO BE MULLED ARE NOT LIMITED TO THOSE SHOWN IN THIS DRAWING. WINDOWS MUST BE MANUFACTURED BY BILDAU & BUSSMANN GMBH.
9. DESIGN PRESSURE OF MULLED UNIT SHALL BE CONTROLLED BY THE LESSER DESIGN PRESSURE OF THE MULLION OR THE INDIVIDUAL WINDOW OR DOOR UNIT.
10. UNITS MAY BE MULLED TOGETHER INDEFINITELY AS LONG AS SINGLE UNIT WIDTH AND HEIGHT ARE NOT EXCEEDED AND MULLION IS ANCHORED AS SHOWN HEREIN.

ANCHORING NOTES:

1. FOR ANCHORING INTO WOOD FRAMING OR 2X BUCK THROUGH INSTALLATION CLIP USE #12 WOOD SCREW WITH SUFFICIENT LENGTH TO ACHIEVE A 2" MINIMUM EMBEDMENT INTO SUBSTRATE. LOCATE ANCHORS AS SHOWN IN ELEVATIONS AND INSTALLATION DETAILS.
2. FOR ANCHORING INTO WOOD FRAMING OR 2X BUCK THROUGH FRAME USE #12 WOOD SCREWS WITH SUFFICIENT LENGTH TO ACHIEVE A 1 3/8" MINIMUM EMBEDMENT INTO SUBSTRATE. LOCATE ANCHORS AS SHOWN IN ELEVATIONS AND INSTALLATION DETAILS.
3. FOR ATTACHING INTO METAL STRUCTURE USE #12 SMS OR SELF DRILLING SCREWS WITH SUFFICIENT LENGTH TO ACHIEVE 3 THREADS MINIMUM BEYOND STRUCTURE INTERIOR WALL. LOCATE SCREWS AS SHOWN IN ELEVATIONS AND INSTALLATION DETAILS.
4. ALL FASTENERS TO BE CORROSION RESISTANT.
5. INSTALLATION ANCHORS SHALL BE INSTALLED IN ACCORDANCE WITH ANCHOR MANUFACTURER'S INSTALLATION INSTRUCTIONS AND ANCHORS SHALL NOT BE USED IN SUBSTRATES WITH STRENGTHS LESS THAN THE MINIMUM STRENGTH SPECIFIED BELOW:
A. WOOD – MINIMUM SPECIFIC GRAVITY OF G=0.42
B. METAL STRUCTURE: STEEL 16GA, 33KSI OR ALUMINUM 6063-T5 1/8" THICK MINIMUM

SIGNED: 07/22/2026

TABLE OF CONTENTS	
SHEET NO.	DESCRIPTION
1	NOTES
2	ELEVATION
3	APPROVED CONFIGURATIONS
4 – 6	INSTALLATION DETAILS
7	COMPONENTS

BILDAU & BUSSMANN NORTH AMERICA INC.
200 CONTINENTAL DRIVE, SUITE 401
NEWARK, DE 19713

DOUBLE TIMBER VERTICAL MULLION
IMPACT 120" SPAN
NOTES

DRAWN:
R.L.

DWG NO.
08-01851B

REV
B

SCALE NTS

DATE 07/24/12

SHEET 1 OF 7

L. ROBERTO LOMAS P.E.
208 7th Ave, INDIALANTIC, FL 32903
434-688-0609 rllomas@lrlomaspe.com

LUIS R. LOMAS

LICENSE

No. 62514


STATE OF

FLORIDA

PROFESSIONAL ENGINEER

Luis R. Lomas P.E.
FL No.: 62514

REVISIONS			
REV	DESCRIPTION	DATE	APPROVED
B	REVISED MANUFACTURER ADDRESS	07/22/2026	R.L.

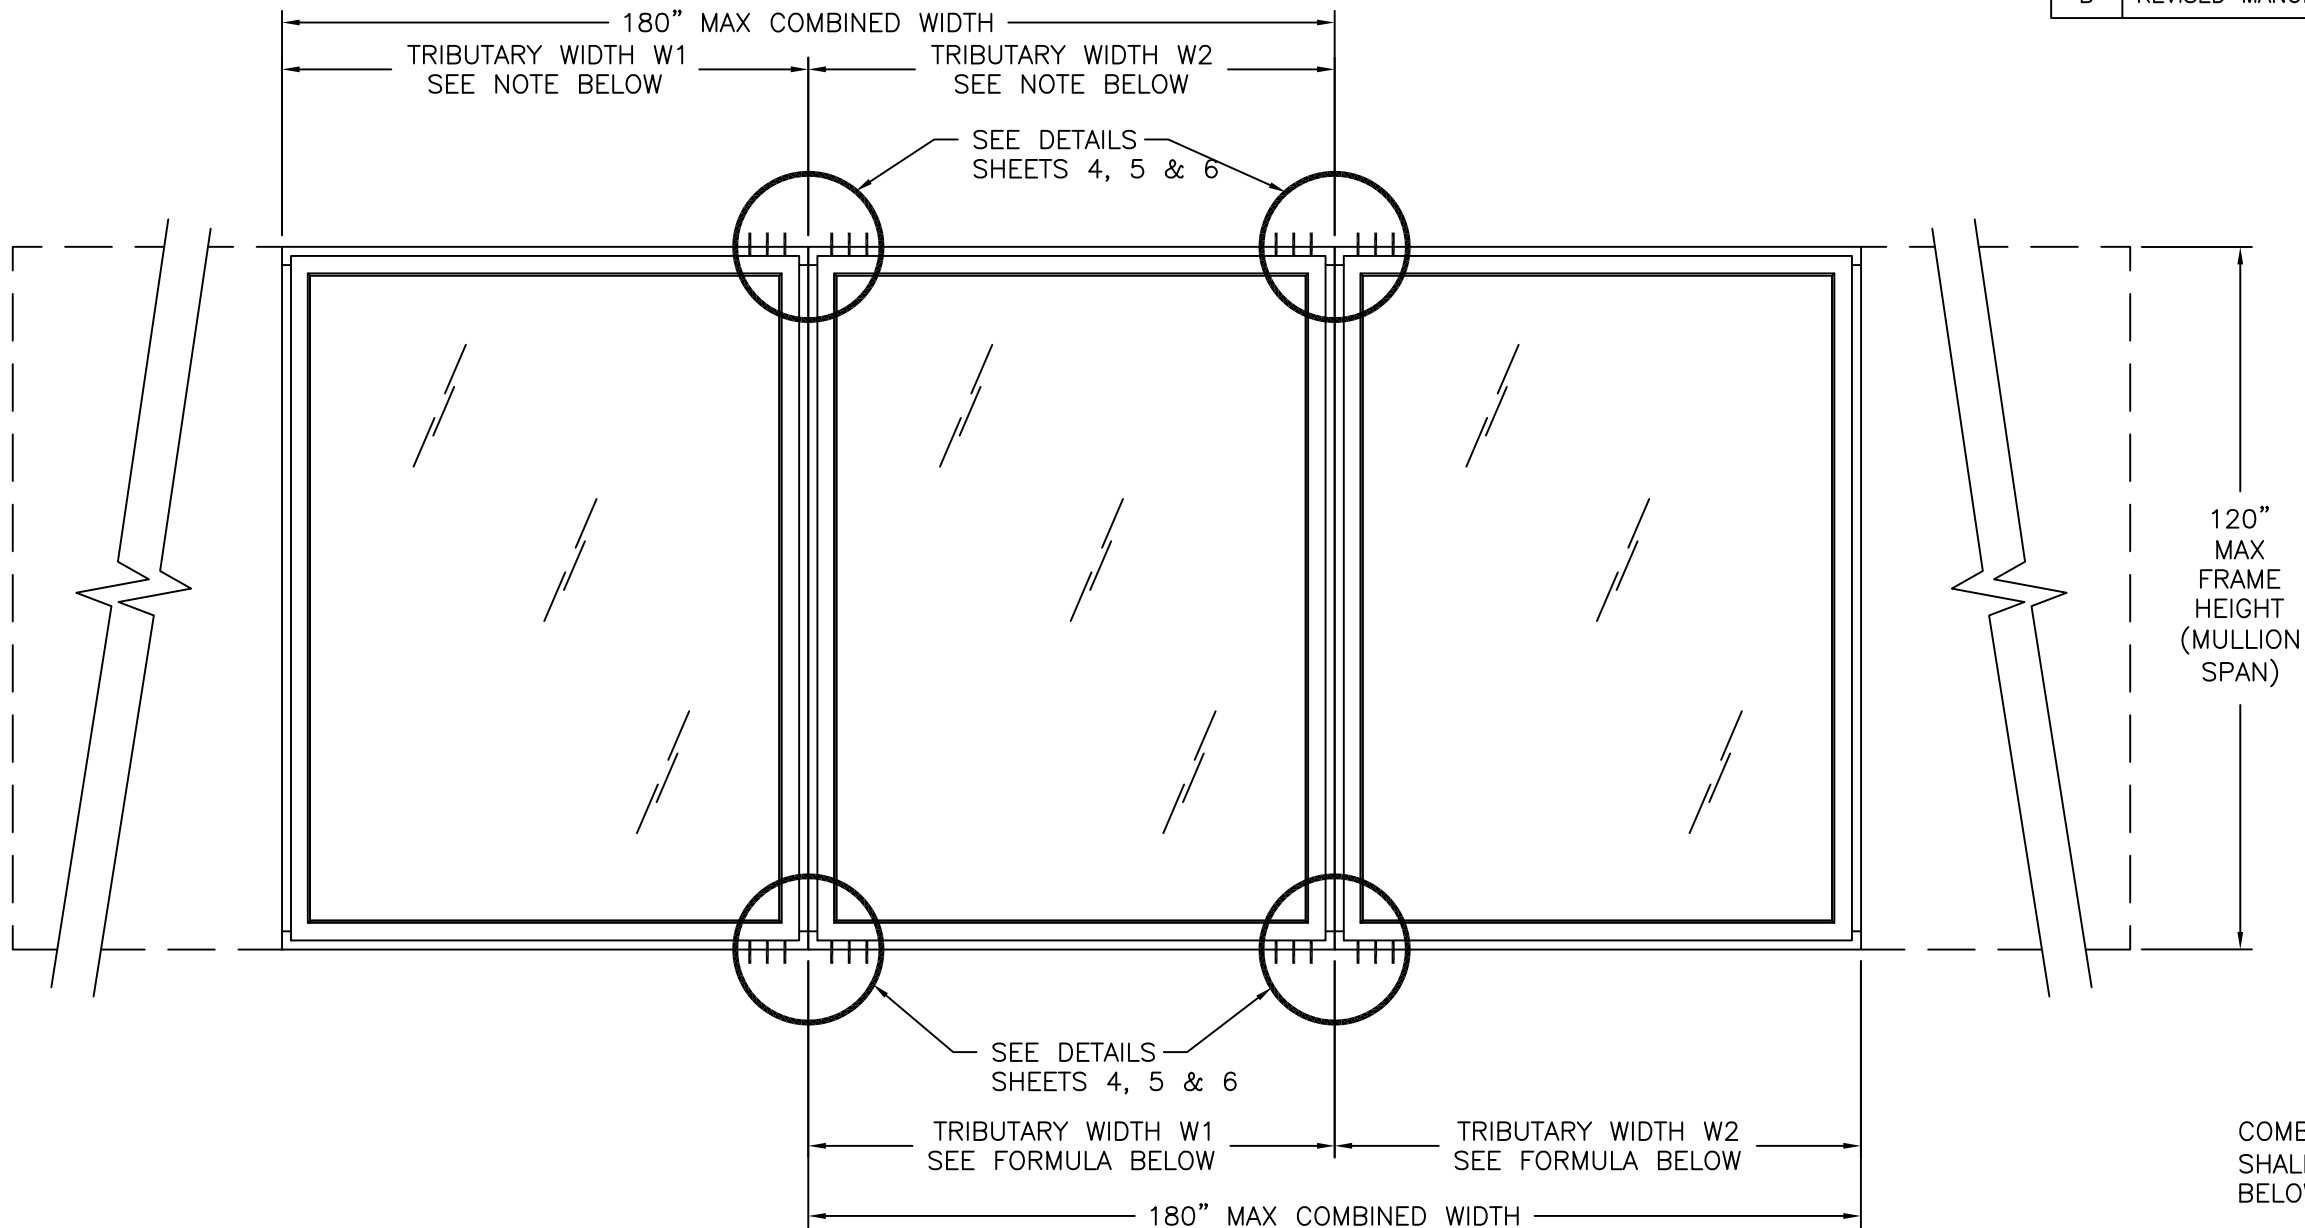

COMBINED WIDTH OF TWO ADJACENT UNITS SHALL NOT EXCEED 180". SEE FORMULA BELOW.

$$\text{COMBINED WIDTH} = W1 + W2 \leq 180$$

VERTICAL MULLION

FIXED WINDOWS SHOWN, SEE SHEET 3 FOR ADDITIONAL APPROVED CONFIGURATIONS
UNLIMITED NUMBER OF PANELS IS APPLICABLE AS LONG AS INDIVIDUAL PANEL SIZE DOES NOT EXCEED MAXIMUM PANEL SIZE AND ARE ANCHORED AS SHOWN.

DESIGN PRESSURE RATING	IMPACT RATING
$\pm 70\text{PSF}$	LARGE AND SMALL MISSILE IMPACT

MISSILE LEVEL D, WIND ZONE 4, AND HVHZ


SIGNED: 07/22/2026

BILDAU & BUSSMANN NORTH AMERICA INC.
200 CONTINENTAL DRIVE, SUITE 401
NEWARK, DE 19713

DOUBLE TIMBER VERTICAL MULLION
IMPACT 120" SPAN
ELEVATION

DRAWN: R.L.	DWG NO. 08-01851B	REV B
SCALE NTS	DATE 07/24/12	SHEET 2 OF 7


L. ROBERTO LOMAS P.E.
208 7th Ave, INDIALANTIC, FL 32903
434-688-0609 rllomas@lrlomaspe.com

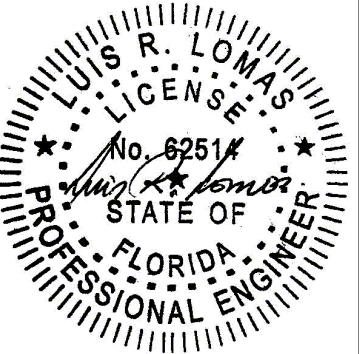


Luis R. Lomas P.E.
FL No.: 62514

REVISIONS			
REV	DESCRIPTION	DATE	APPROVED
B	REVISED MANUFACTURER ADDRESS	07/22/2026	R.L.


APPROVED CONFIGURATIONS

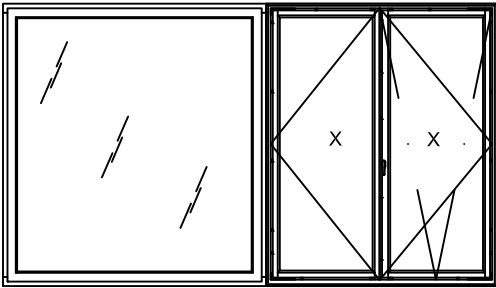


DOUBLE CASEMENT WITH FIXED WINDOW

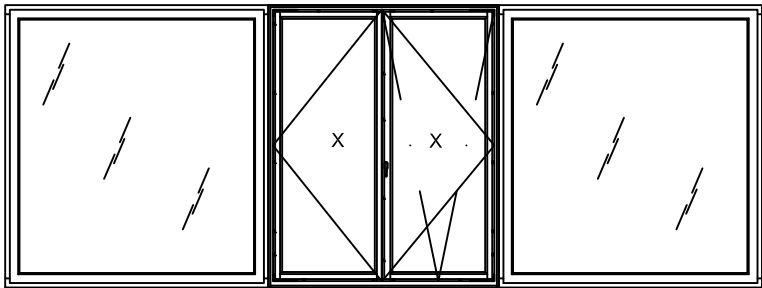


DOUBLE CASEMENT WITH FIXED WINDOWS

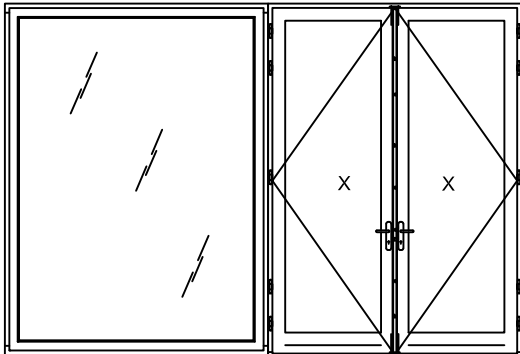


DOUBLE DOOR WITH FIXED WINDOW

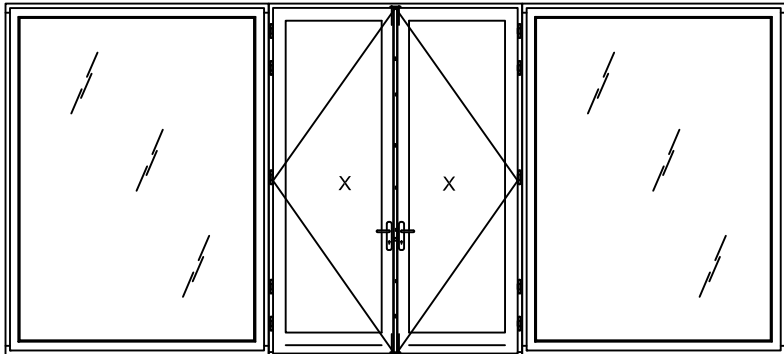


DOUBLE DOOR WITH FIXED WINDOWS

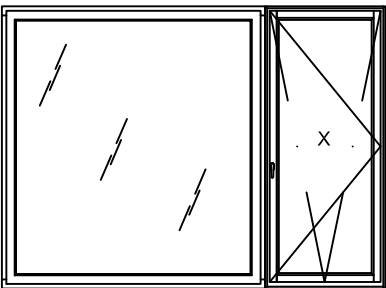


SINGLE CASEMENT WITH FIXED WINDOW

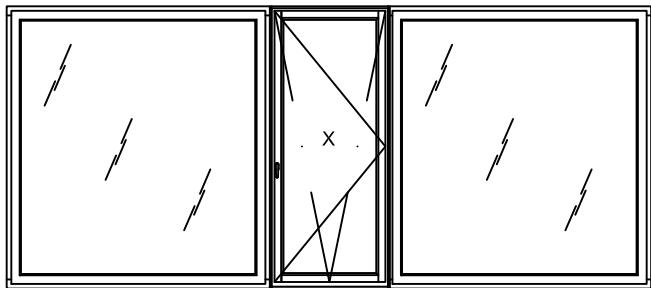

SINGLE CASEMENT WITH FIXED WINDOWS

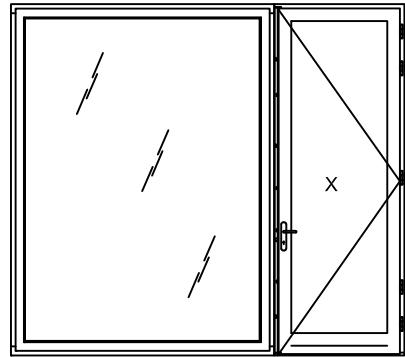

SINGLE DOOR WITH FIXED WINDOW

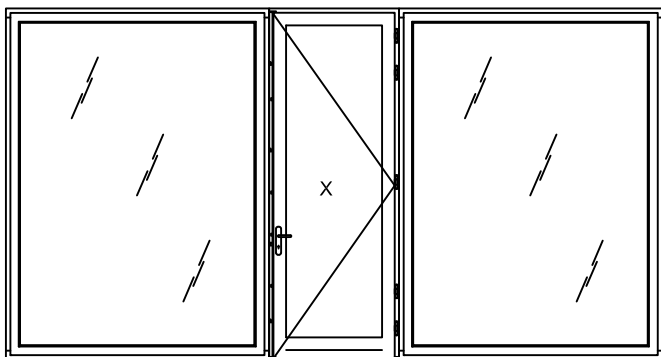

SINGLE DOOR WITH FIXED WINDOWS

BILDAU & BUSSMANN NORTH AMERICA INC.
200 CONTINENTAL DRIVE, SUITE 401
NEWARK, DE 19713


DOUBLE TIMBER VERTICAL MULLION
IMPACT 120" SPAN
APPROVED CONFIGURATIONS

DRAWN: R.L. DWG NO. 08-01851B REV B






SCALE NTS DATE 07/24/12 SHEET 3 OF 7

L. ROBERTO LOMAS P.E.
208 7th Ave, INDIALANTIC, FL 32903
434-688-0609 rllomas@lrlomaspe.com

SIGNED: 07/22/2026

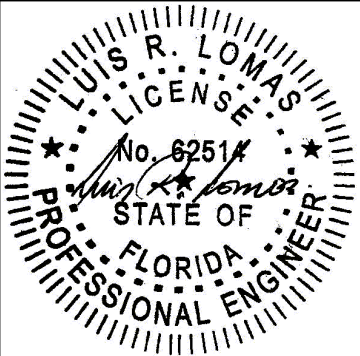

Luis R. Lomas P.E.
FL No.: 62514

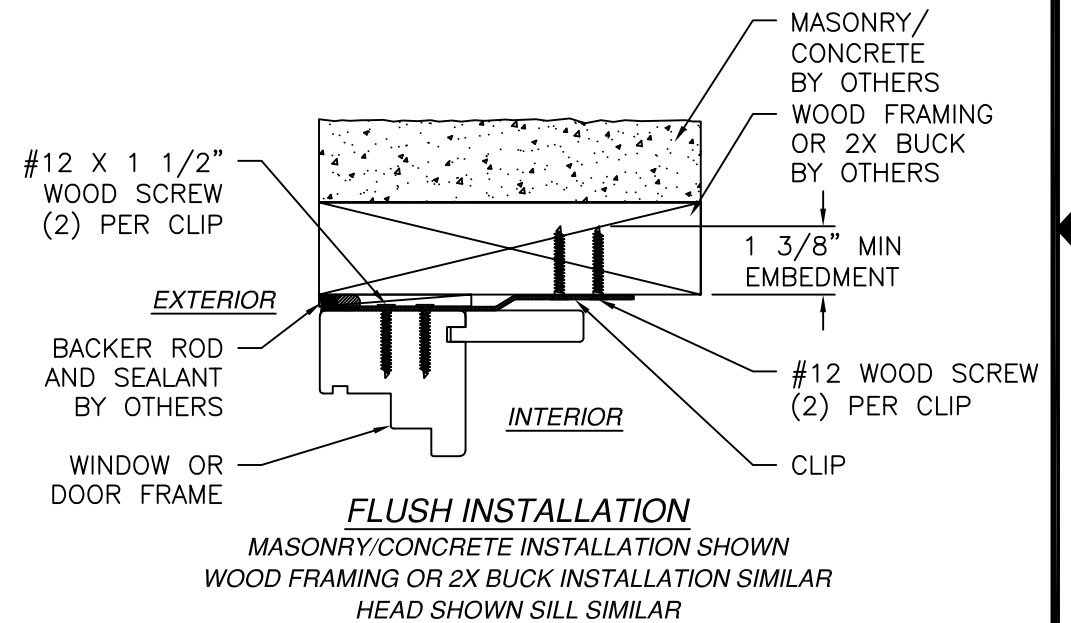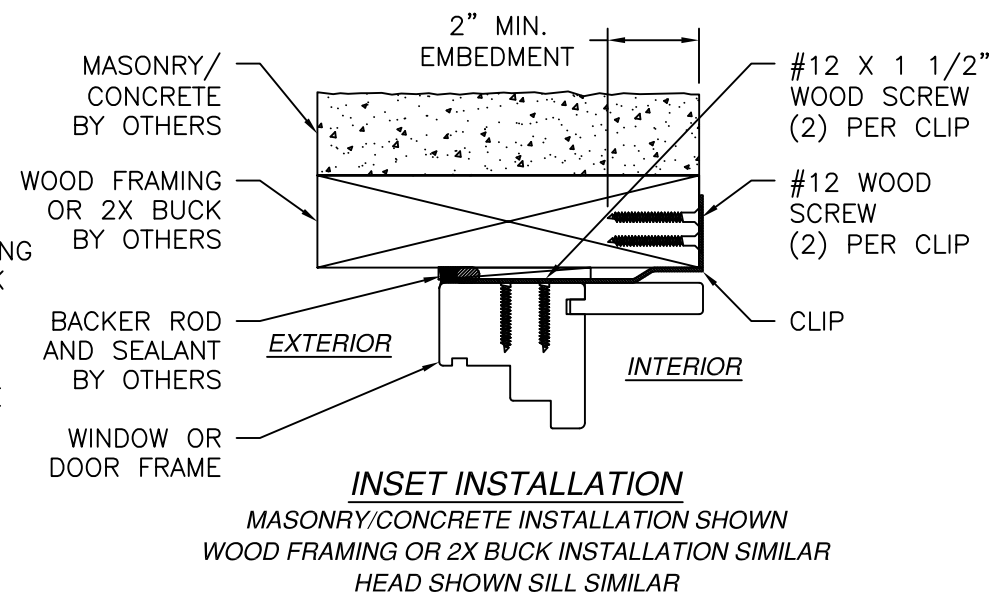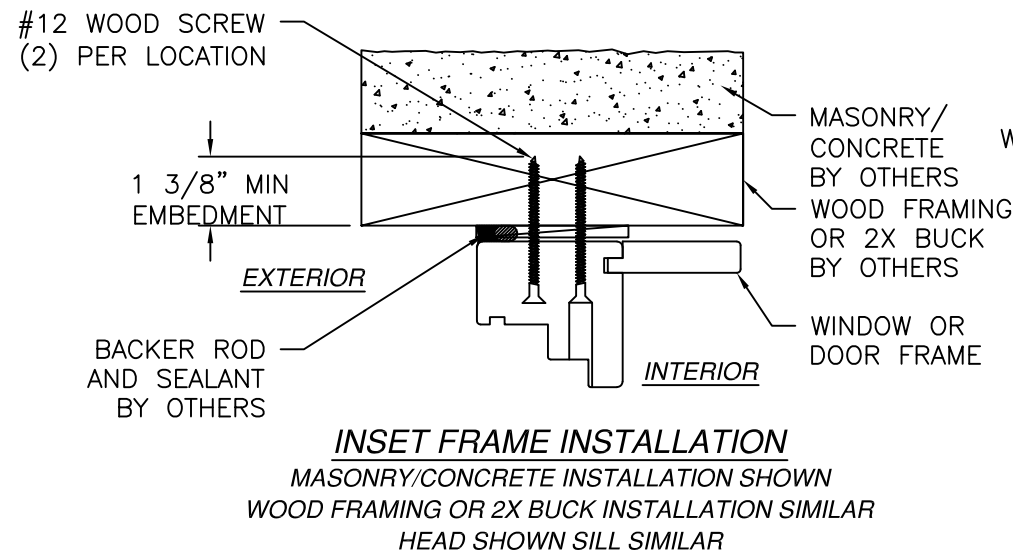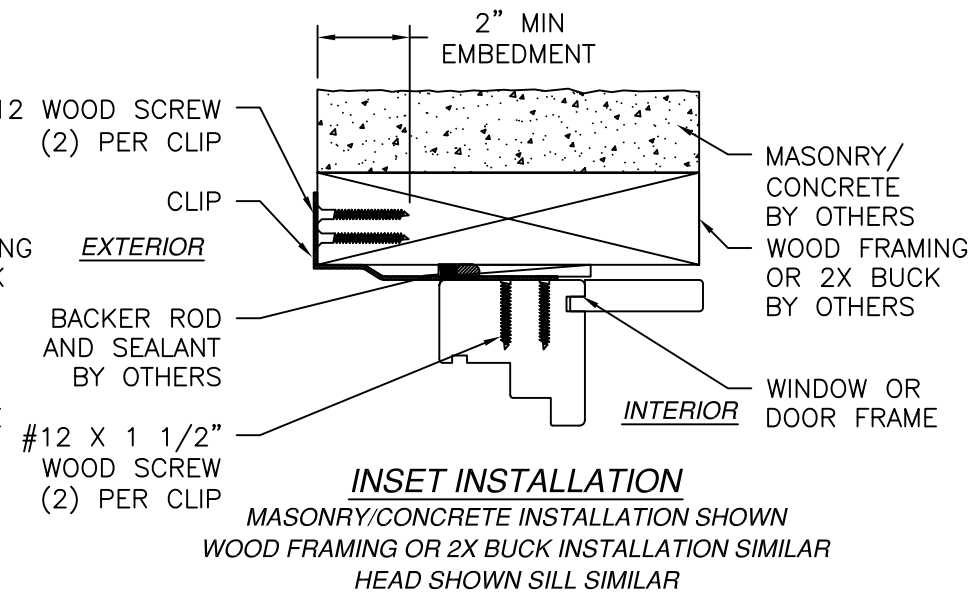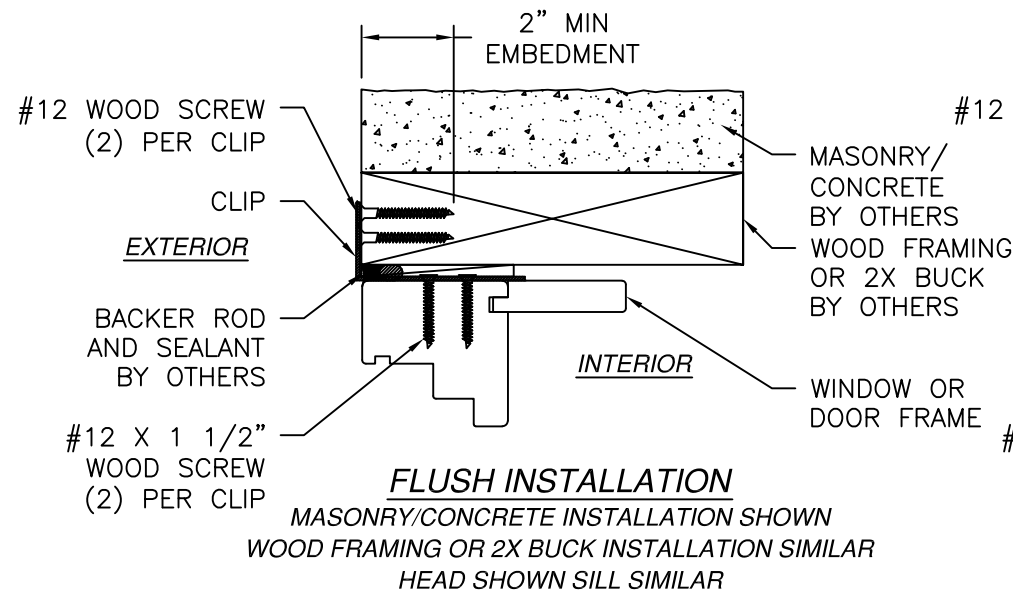

REVISIONS			
REV	DESCRIPTION	DATE	APPROVED
B	REVISED MANUFACTURER ADDRESS	07/22/2026	R.L.

NOTE:
INTERIOR AND EXTERIOR TRIM, BY OTHERS, NOT SHOWN FOR CLARITY.
WHEN INSTALLING INTO MASONRY OR CONCRETE 2X BUCK TO BE USED. 2X BUCK TO BE PROPERLY SECURED TO STRUCTURE


BILDAU & BUSSMANN NORTH AMERICA INC.
200 CONTINENTAL DRIVE, SUITE 401
NEWARK, DE 19713

DOUBLE TIMBER VERTICAL MULLION
IMPACT 120" SPAN
INSTALLATION DETAILS

DRAWN: R.L.	DWG NO. 08-01851B	REV B
SCALE NTS	DATE 07/24/12	SHEET 5 OF 7






L. ROBERTO LOMAS P.E.
208 7th Ave, INDIALANTIC, FL 32903
434-688-0609 rllomas@lrlomaspe.com

SIGNED: 07/22/2026

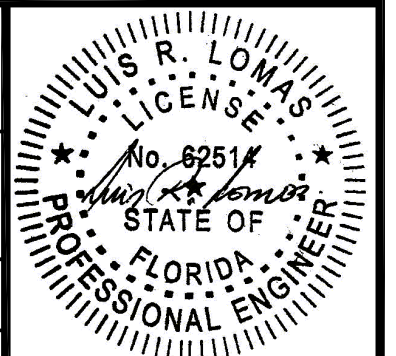

Luis R. Lomas P.E.
FL No.: 62514

REVISIONS			
REV	DESCRIPTION	DATE	APPROVED
B	REVISED MANUFACTURER ADDRESS	07/22/2026	R.L.

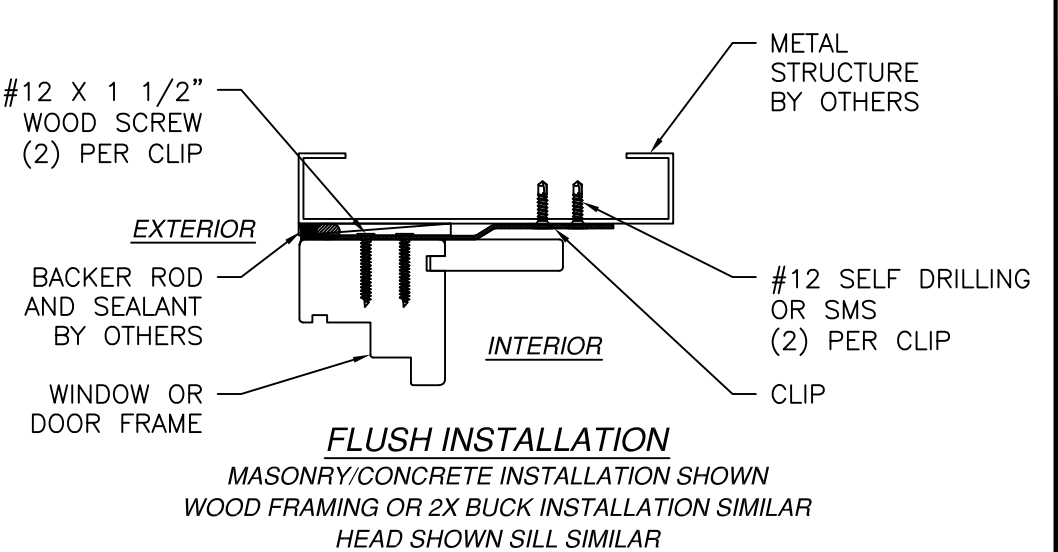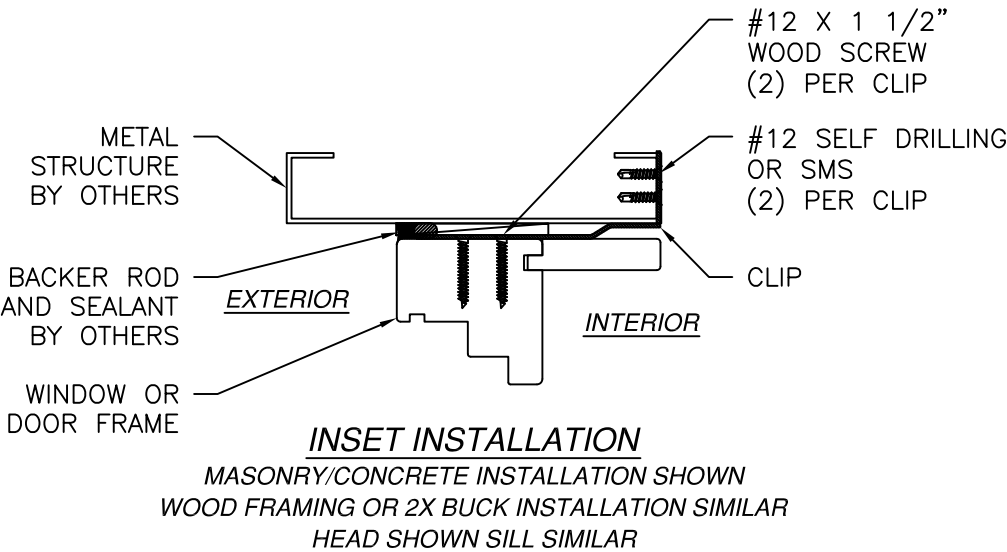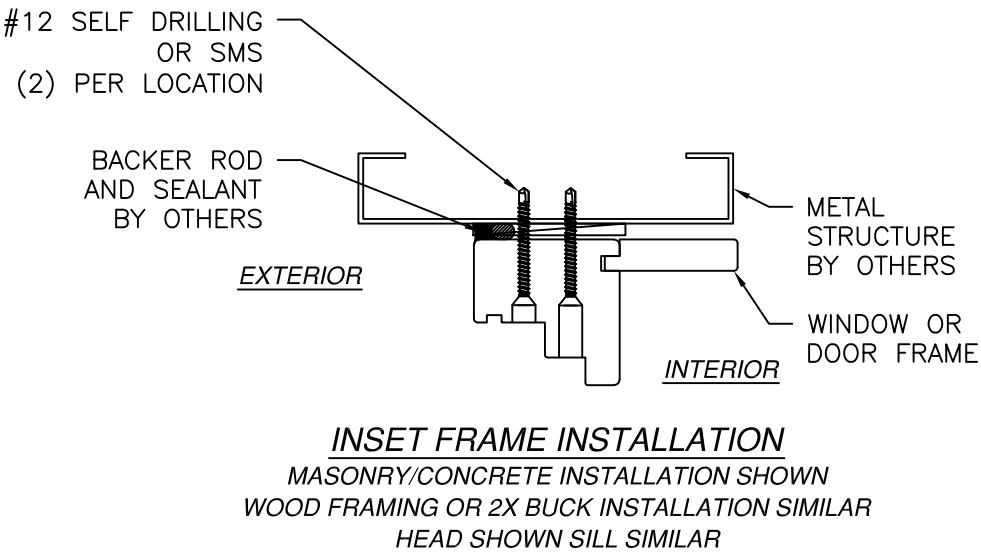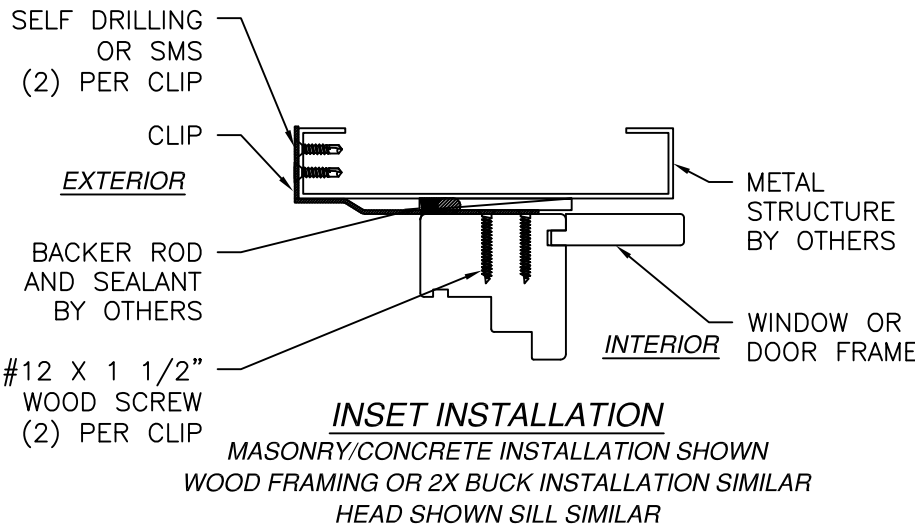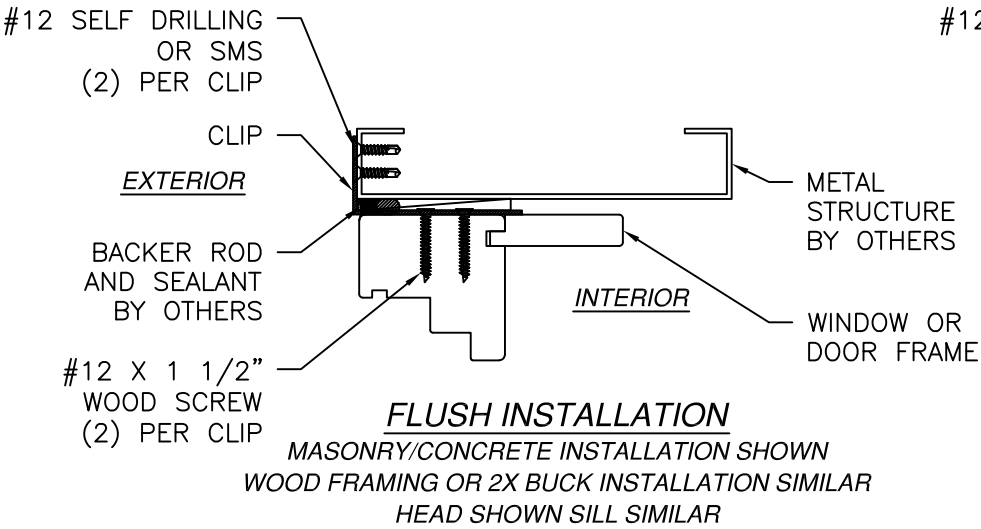

NOTE:
INTERIOR AND EXTERIOR TRIM, BY OTHERS, NOT
SHOWN FOR CLARITY.
WHEN INSTALLING INTO MASONRY OR CONCRETE 2X
BUCK TO BE USED. 2X BUCK TO BE PROPERLY
SECURED TO STRUCTURE


BILDAU & BUSSMANN NORTH AMERICA INC.
200 CONTINENTAL DRIVE, SUITE 401
NEWARK, DE 19713

DOUBLE TIMBER VERTICAL MULLION
IMPACT 120" SPAN
INSTALLATION DETAILS

DRAWN: R.L.	DWG NO. 08-01851B	REV B
SCALE NTS	DATE 07/24/12	SHEET 6 OF 7


L. ROBERTO LOMAS P.E.
208 7th Ave, INDIALANTIC, FL 32903
434-688-0609 rllomas@lrlomaspe.com

SIGNED: 07/22/2026

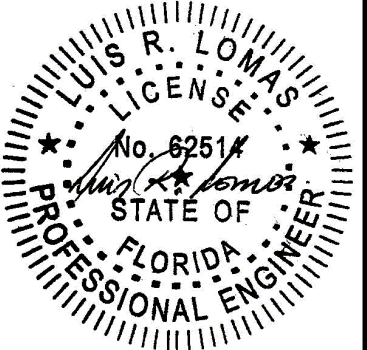

Luis R. Lomas P.E.
FL No.: 62514

REVISIONS			
REV	DESCRIPTION	DATE	APPROVED
B	REVISED MANUFACTURER ADDRESS	07/22/2026	R.L.

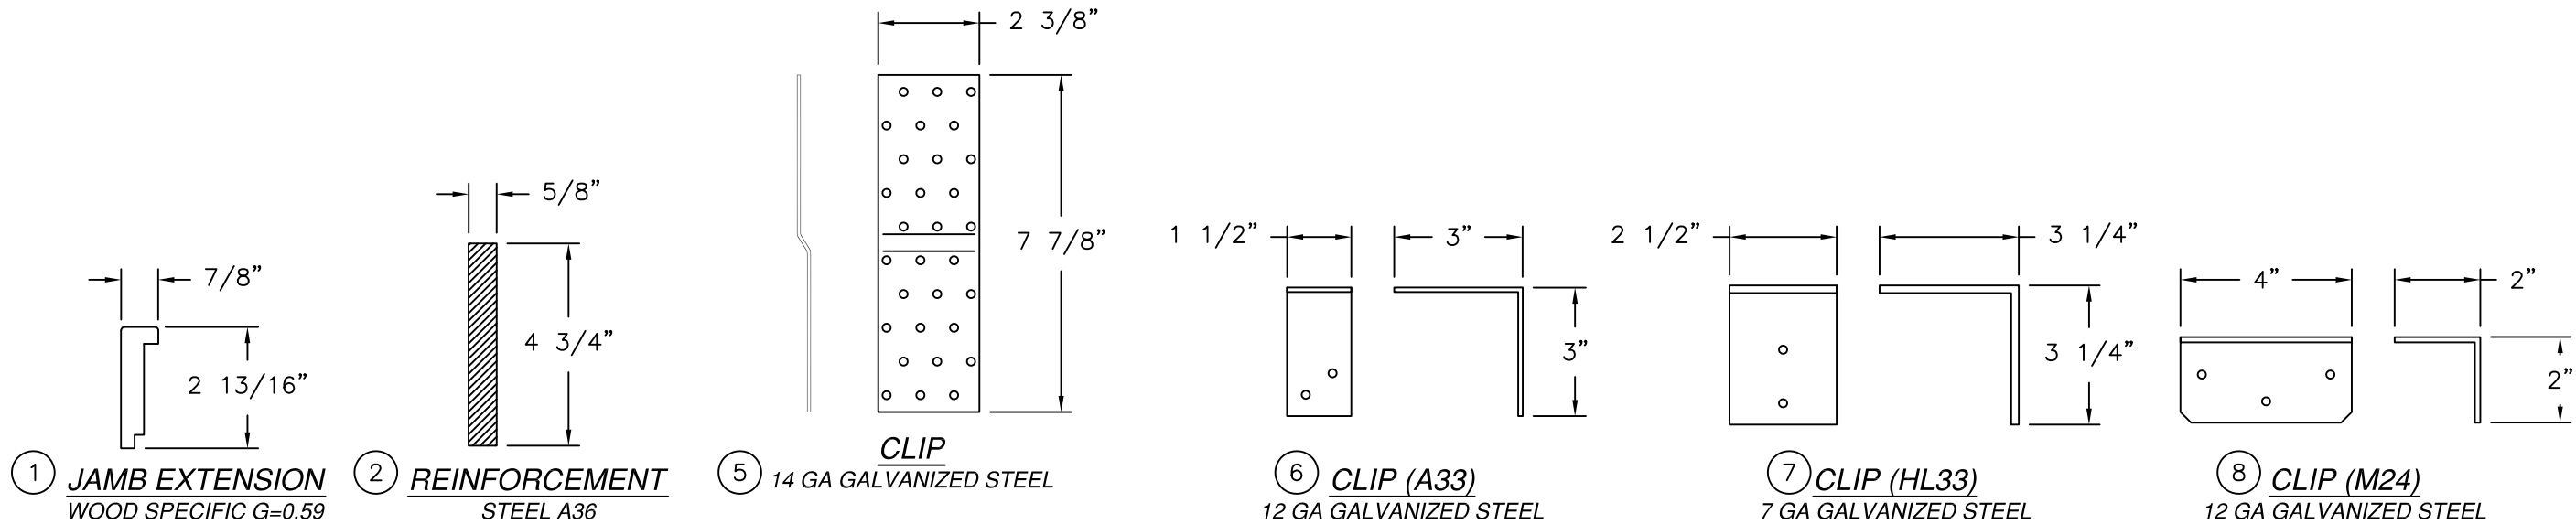

SIGNED: 07/22/2026

BILDAU & BUSSMANN NORTH AMERICA INC. 200 CONTINENTAL DRIVE, SUITE 401 NEWARK, DE 19713		
DOUBLE TIMBER VERTICAL MULLION IMPACT 120" SPAN COMPONENTS		
DRAWN: R.L.	DWG NO. 08-01851B	REV B
SCALE NTS	DATE 07/24/12	SHEET 7 OF 7
L. ROBERTO LOMAS P.E. 208 7th Ave, INDIALANTIC, FL 32903 434-688-0609 rllomas@lrlomaspe.com		

Luis R. Lomas P.E.
FL No.: 62514