


KAYCAN LTD

A circular professional engineer seal for Robert James Amoroso. The outer ring contains the text "ROBERT JAMES AMOROSO" at the top and "PROFESSIONAL ENGINEER" at the bottom, separated by two stars. Inside the ring, the word "LICENSE" is at the top, "No 49752" is in the center, and "STATE OF FLORIDA" is at the bottom. A signature is written across the center of the seal.

SINGLE 7 TIMBERCREST PERFECTION POLYPROPYLENE SHINGLE SIDING

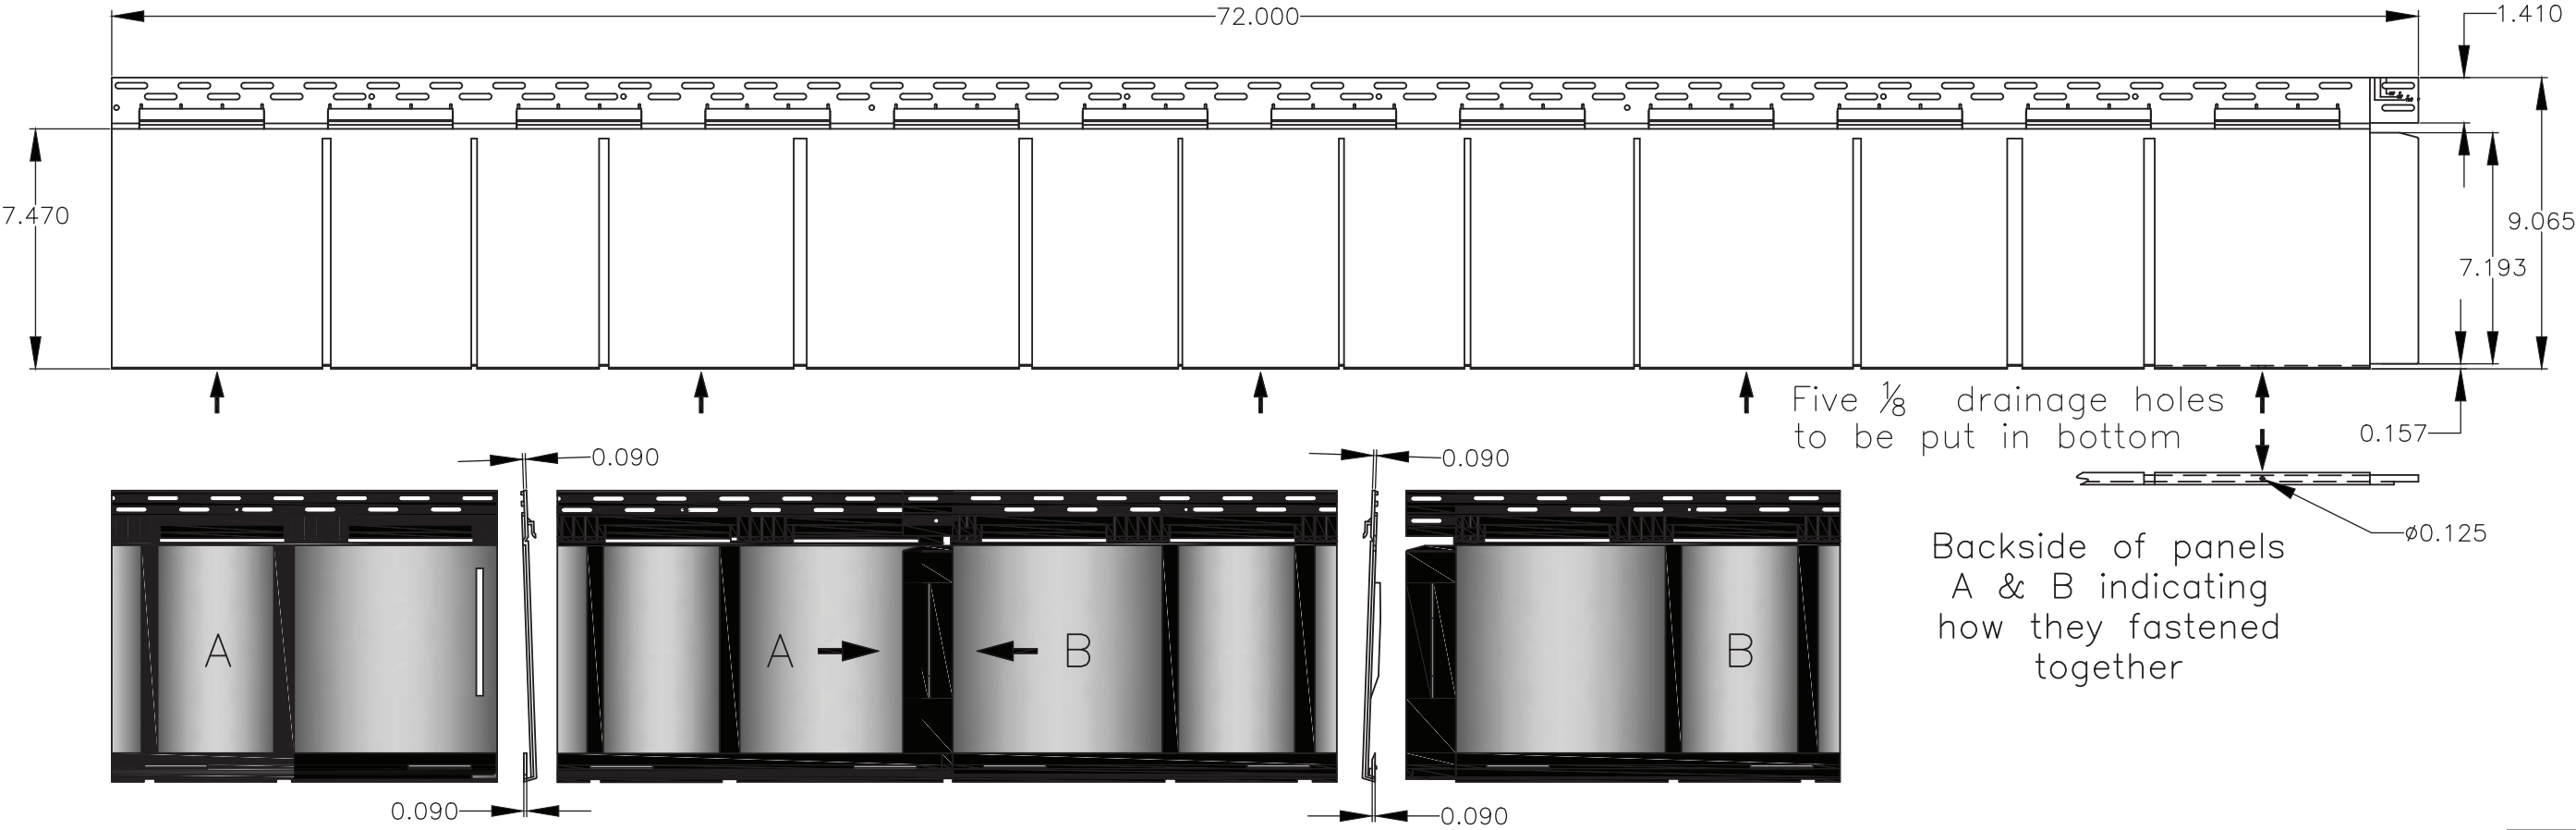


PROJECT #422-0908				RJA	BY
			9/2/23		DATE
		UPDATE TO 8TH EDITION (2023) FBC			
		UPDATE TO CURRENT EDITION OF THE FBC	11/27/17	RJA	
		REV			
KAYCAN LTD. 1 MEMORIAL DRIVE RICHFORD, VT 05476		DATE: 05/23/16		2 OF 7	
		DRAWING NO: KAY0008			
		SHEET: 2 OF 7			
SINGLE 7 & DOUBLE 7 TIMBERCREST PERFECTION POLYPROPYLENE SHINGLE SIDING SINGLE 7 PERFECTION SHINGLE SIDING PROFILE		DATE: 05/23/16		2 OF 7	
		DRAWING NO: KAY0008			
		SHEET: 2 OF 7			
PREPARED BY:		DATE: 05/23/16		2 OF 7	
		DRAWING NO: KAY0008			
		SHEET: 2 OF 7			
PTC PRODUCT DESIGN GROUP, LLC P.O. Box 520775 Longwood, FL 32752-0775 FBPE Cert. of Auth. No. 25935		DATE: 05/23/16		2 OF 7	
		DRAWING NO: KAY0008			
		SHEET: 2 OF 7			

Robert J. Amoruso, P.E.
Florida P.E. No. 49752

Digitally signed by
Robert J Amoruso
Date: 2023.10.13
18:22:52 -04'00'

DOUBLE 7 TIMBERCREST PERFECTION POLYPROPYLENE SHINGLE SIDING

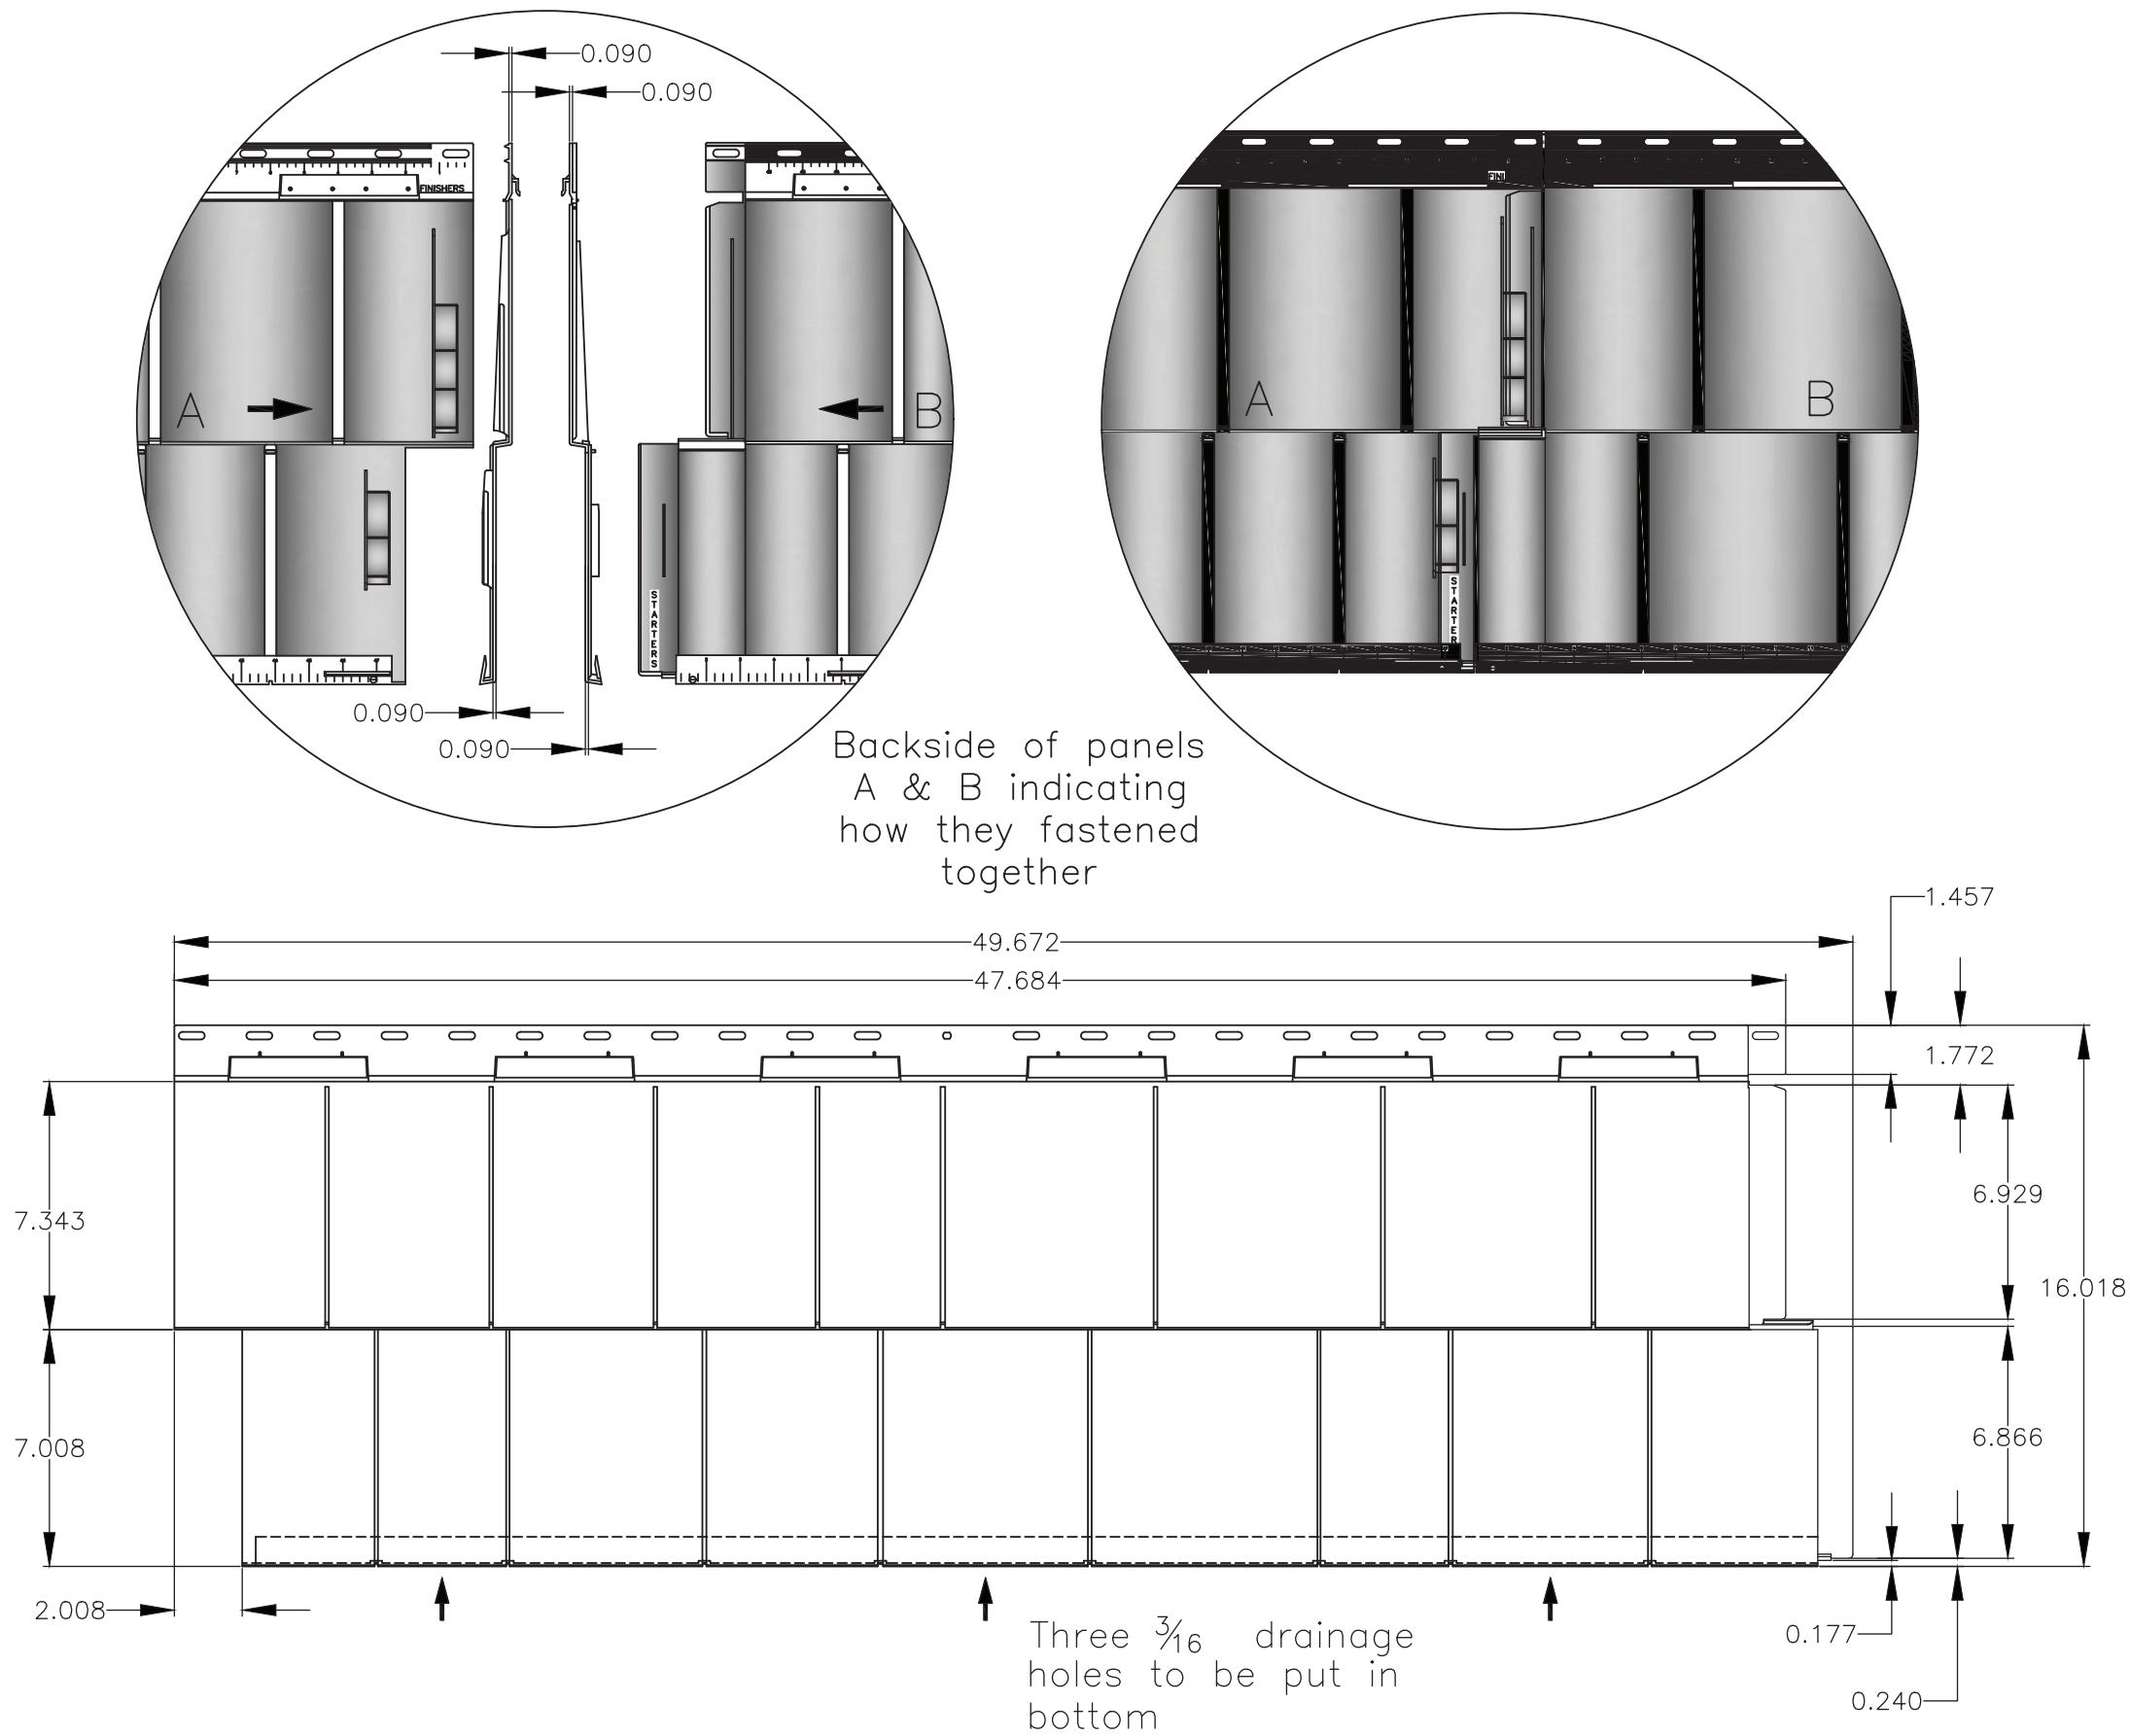

PROJECT #422-0908

REV	DESCRIPTION	DATE	BY
B	UPDATE TO 8TH EDITION (2023) FBC	9/2/23	RJA
A	UPDATE TO CURRENT EDITION OF THE FBC	11/27/17	RJA


KAYCAN LTD.
1 MEMORIAL DRIVE
RICHFORD, VT 05476

SINGLE 7 & DOUBLE 7 TIMBERCREST PERFECTION POLYPROPYLENE SHINGLE SIDING
DOUBLE 7 PERFECTION SHINGLE SIDING PROFILE

DRAWN BY:	RJA	DATE:	05/23/16
SCALE:	N.T.S.	DRAWING NO.:	KAY0008
REV:	B	SHEET:	3 OF 7


PTC PRODUCT DESIGN GROUP, LLC
P.O. Box 52075
Longwood, FL 32752-0775
Phone: 321.690.1788
Fax: 321.690.1789
Email: info@ptc-corp.com
FBPE Cert. of Auth. No. 25935

Robert J. Amoruso, P.E.
Florida P.E. No. 49752

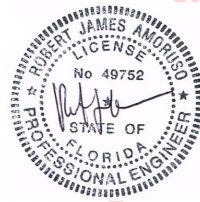


Digitally
signed by
Robert J
Amoruso
Date:
2023.10.13
18:23:04
-04'00'

VERTICAL INSTALLATION SECTIONS

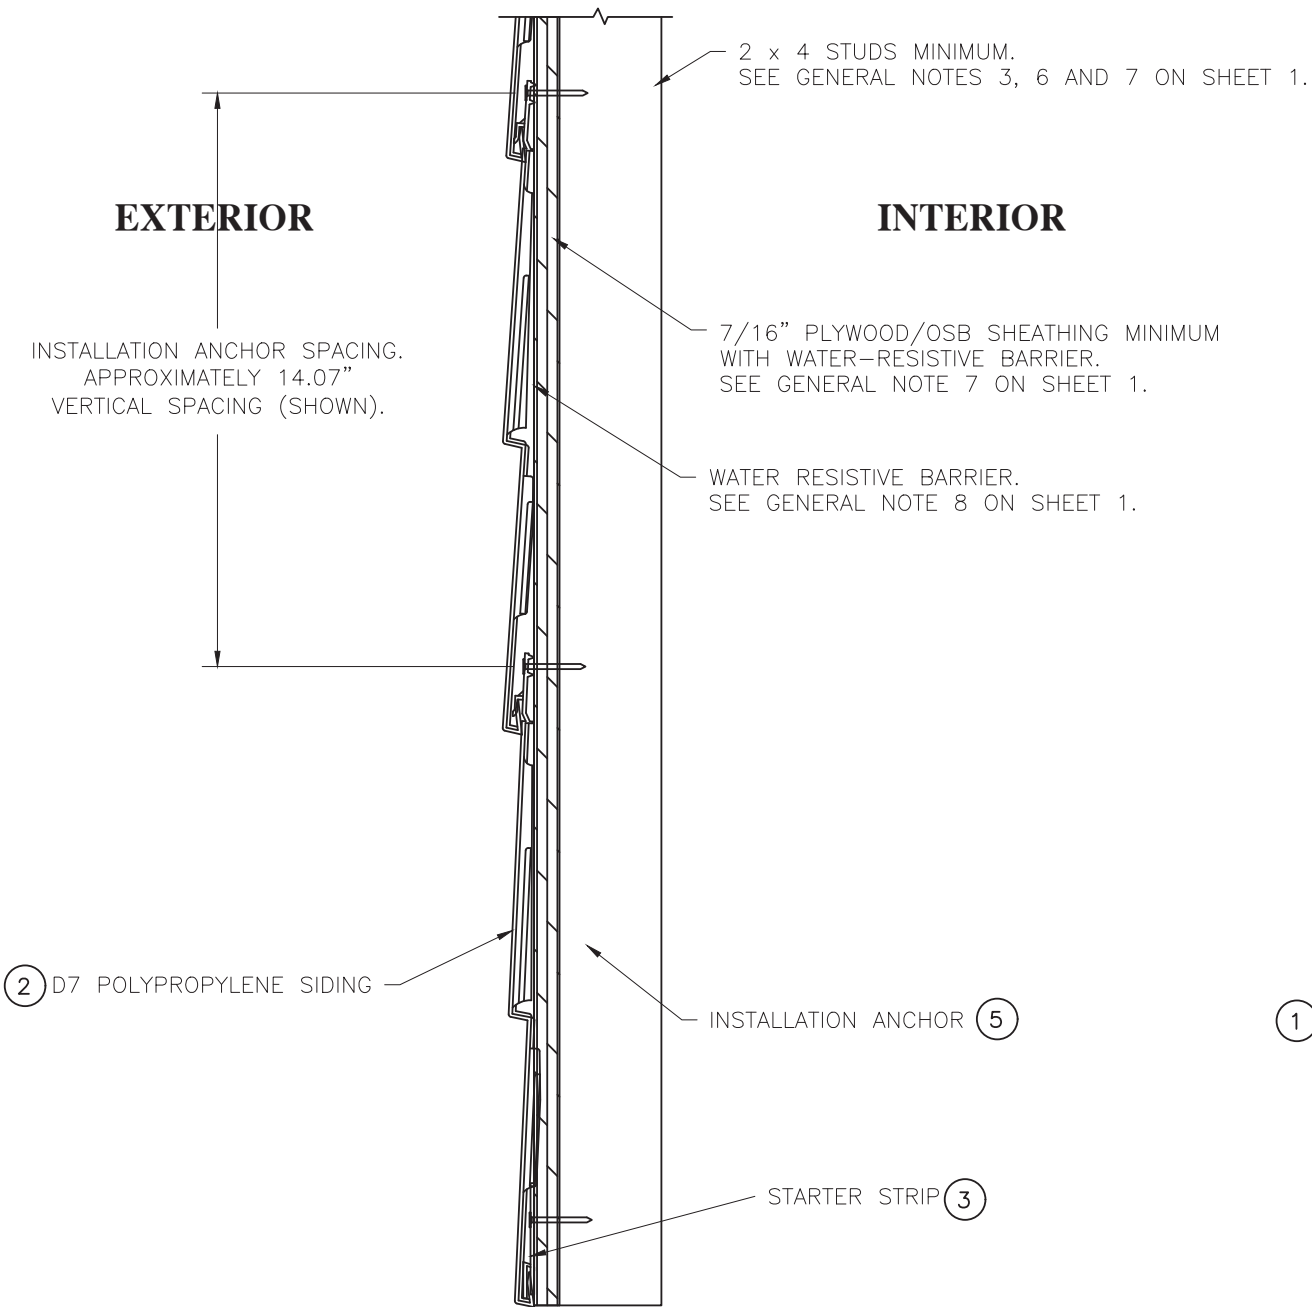

**DOUBLE 7 TIMBERCREST PERFECTION
POLYPROPYLENE SHINGLE SIDING
VERTICAL INSTALLATION**

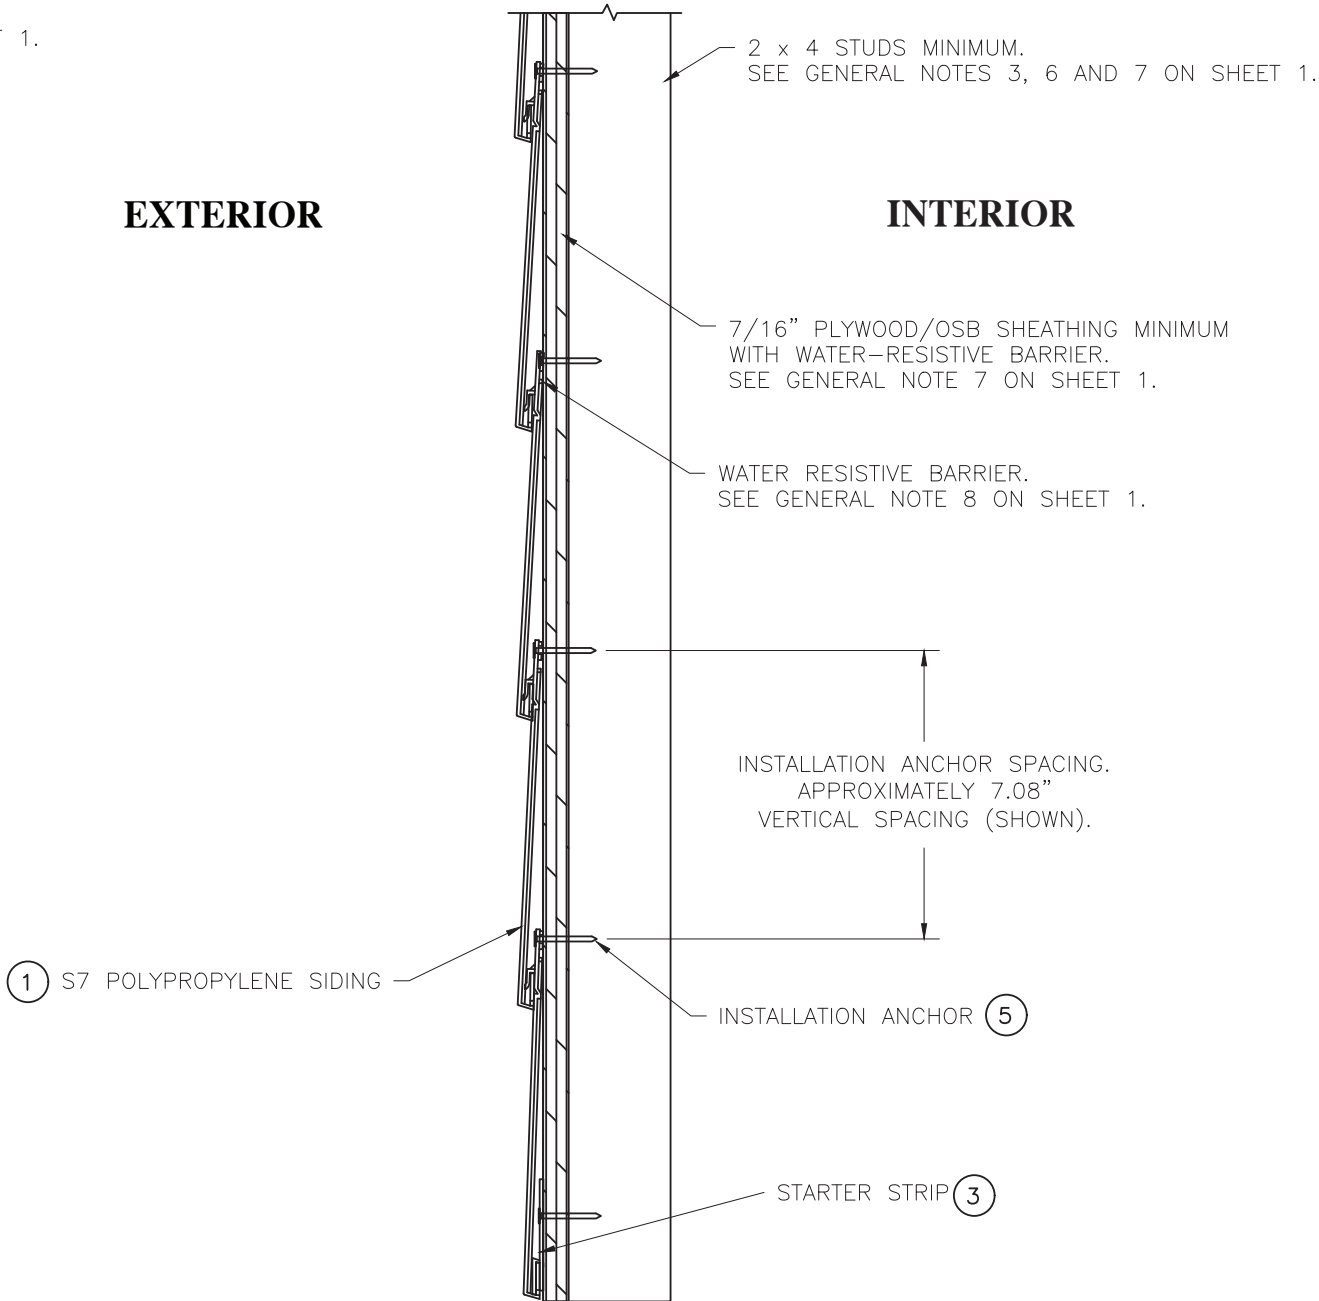

**SINGLE 7 TIMBERCREST PERFECTION
POLYPROPYLENE SHINGLE SIDING
VERTICAL INSTALLATION**

PROJECT #422-0908

REV	DESCRIPTION	DATE	BY
B	UPDATE TO 8TH EDITION (2023) FBC	9/2/23	RJA
A	UPDATE TO CURRENT EDITION OF THE FBC	11/27/17	RJA

KAYCAN LTD.

1 MEMORIAL DRIVE
RICHFORD, VT 05476

SINGLE 7 & DOUBLE 7 TIMBERCREST PERFECTION POLYPROPYLENE SHINGLE SIDING
VERTICAL INSTALLATION SECTIONS

PREPARED BY: **PTC**

DATE: 05/23/16

DRAWN BY: RJA

SCALE: N.T.S.


REV: B

DRAWING NO: KAY0008

SHEET: 4 OF 7


PTC PRODUCT DESIGN GROUP, LLC
P.O. Box 520775
Longwood, FL 32752-0775
Phone: 321.690.1788
Fax: 321.690.1789
Email: info@ptc-corp.com

Robert J. Amoruso, P.E.
Florida P.E. No. 49752

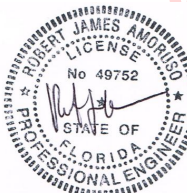

Digitally
signed by
Robert J
Amoruso
Date:
2023.10.13
18:23:16
-04'00'

VERTICAL INSTALLATION SECTIONS

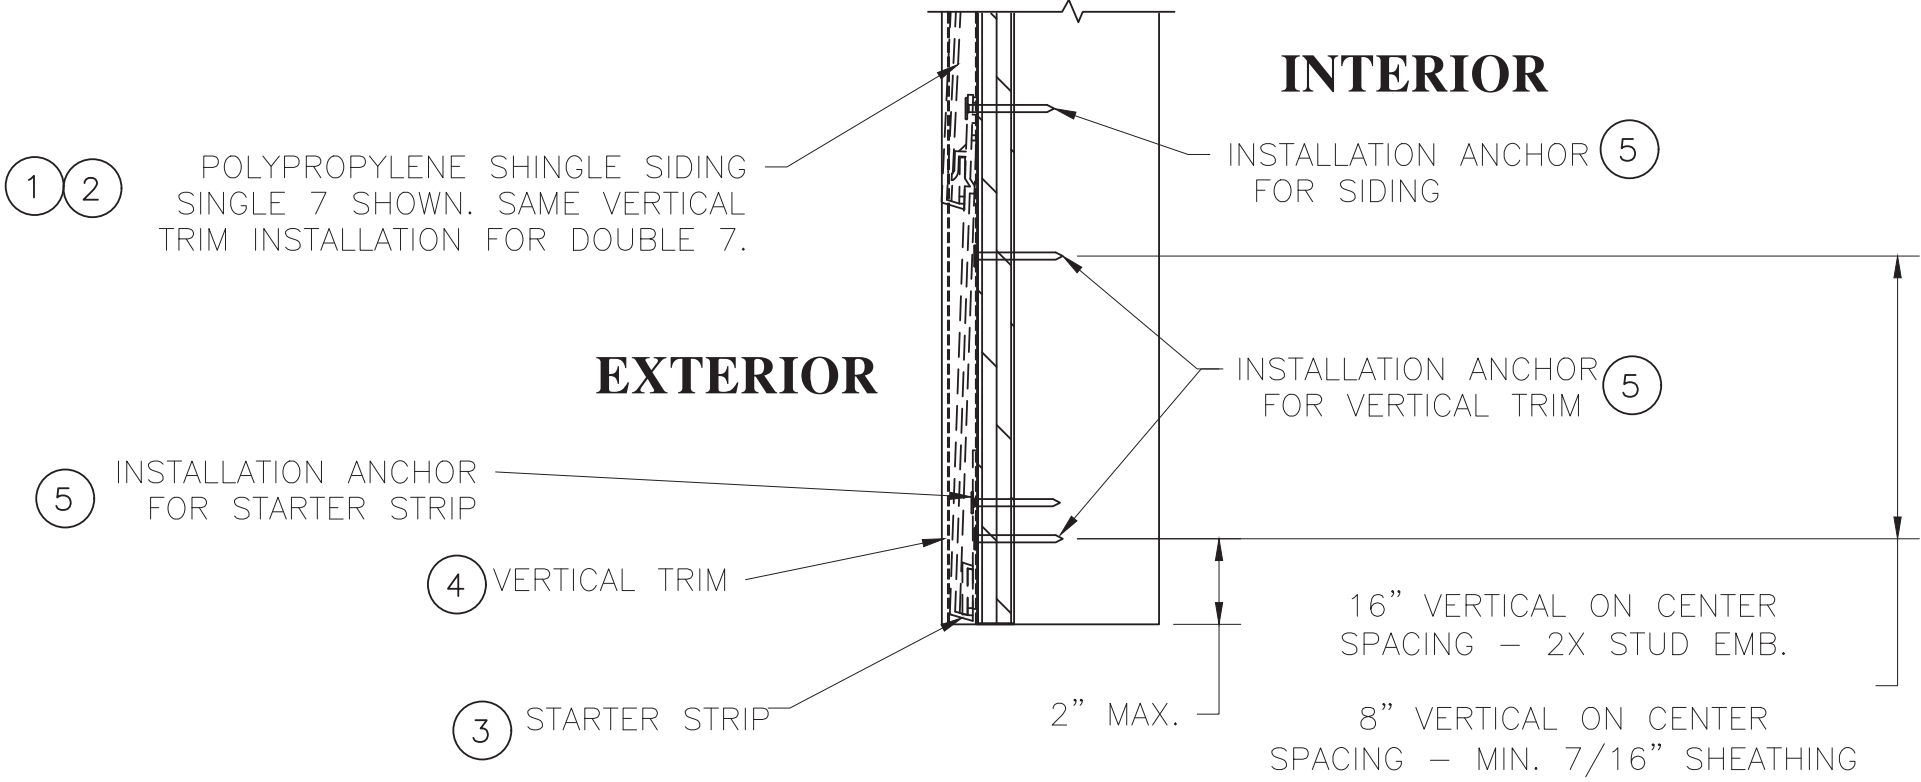

3/4" CORNER POST, MOLDED CORNER PIECE OR J-CHANNEL VERTICAL TRIM INSTALLATION

BILL OF MATERIALS		
ITEM	DESCRIPTION	MATERIAL
1	SINGLE 7 TIMBERCREST PERFECTION POLYPROPYLENE SHINGLE SIDING	POLYPROPYLENE
2	DOUBLE 7 TIMBERCREST PERFECTION POLYPROPYLENE SHINGLE SIDING	POLYPROPYLENE
3	KAYCAN STARTER STRIP	1018 MAT'L TO BE ADDED
4	KAYCAN 3/4" CORNER POST, MOLDED CORNER PIECE OR J-CHANNEL VERTICAL TRIM	VINYL OR POLYPROPYLENE
5	INSTALLATION ANCHOR: 0.118" MIN. SHANK DIA. x 1-1/2" LONG RING SHANK ROOFING NAIL WITH 0.36" MIN. DIA. HEAD	GALV. STEEL OR STAINLESS STEEL
6	KAYCAN UTILITY TRIM	VINYL OR POLYPROPYLENE

PROJECT #422-0908


		RJA	BY
		9/2/23	DATE
	UPDATE TO 8TH EDITION (2023) FBC		
B			
	UPDATE TO CURRENT EDITION OF THE FBC		
A			
REV	DESCRIPTION		

KAYCAN LTD.
1 MEMORIAL DRIVE
RICHFORD, VT 05476


SINGLE 7 & DOUBLE 7 TIMBERCREST PERFECTION POLYPROPYLENE SHINGLE SIDING
VERTICAL INSTALLATION SECTIONS & BILL OF MATERIALS

DATE:	05/23/16	DRAWN BY:	RJA
DRAWING NO:	KAY0008	SCALE:	N.T.S.
SHEET:	5 OF 7	REV:	B
PREPARED BY:			
PTC PRODUCT DESIGN GROUP, LLC P.O. Box 520775 Longwood, FL 32752-0775 FBPE Cert. of Auth. No. 25935			
Phone: 321.690.1788 Fax: 321.690.1789 Email: info@ptc-corp.com			

Robert J. Amoruso, P.E.
Florida P.E. No. 49752

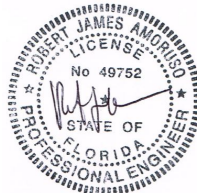

Digitally signed by Robert J Amoruso
Date: 2023.10.13 18:23:30 -04'00'

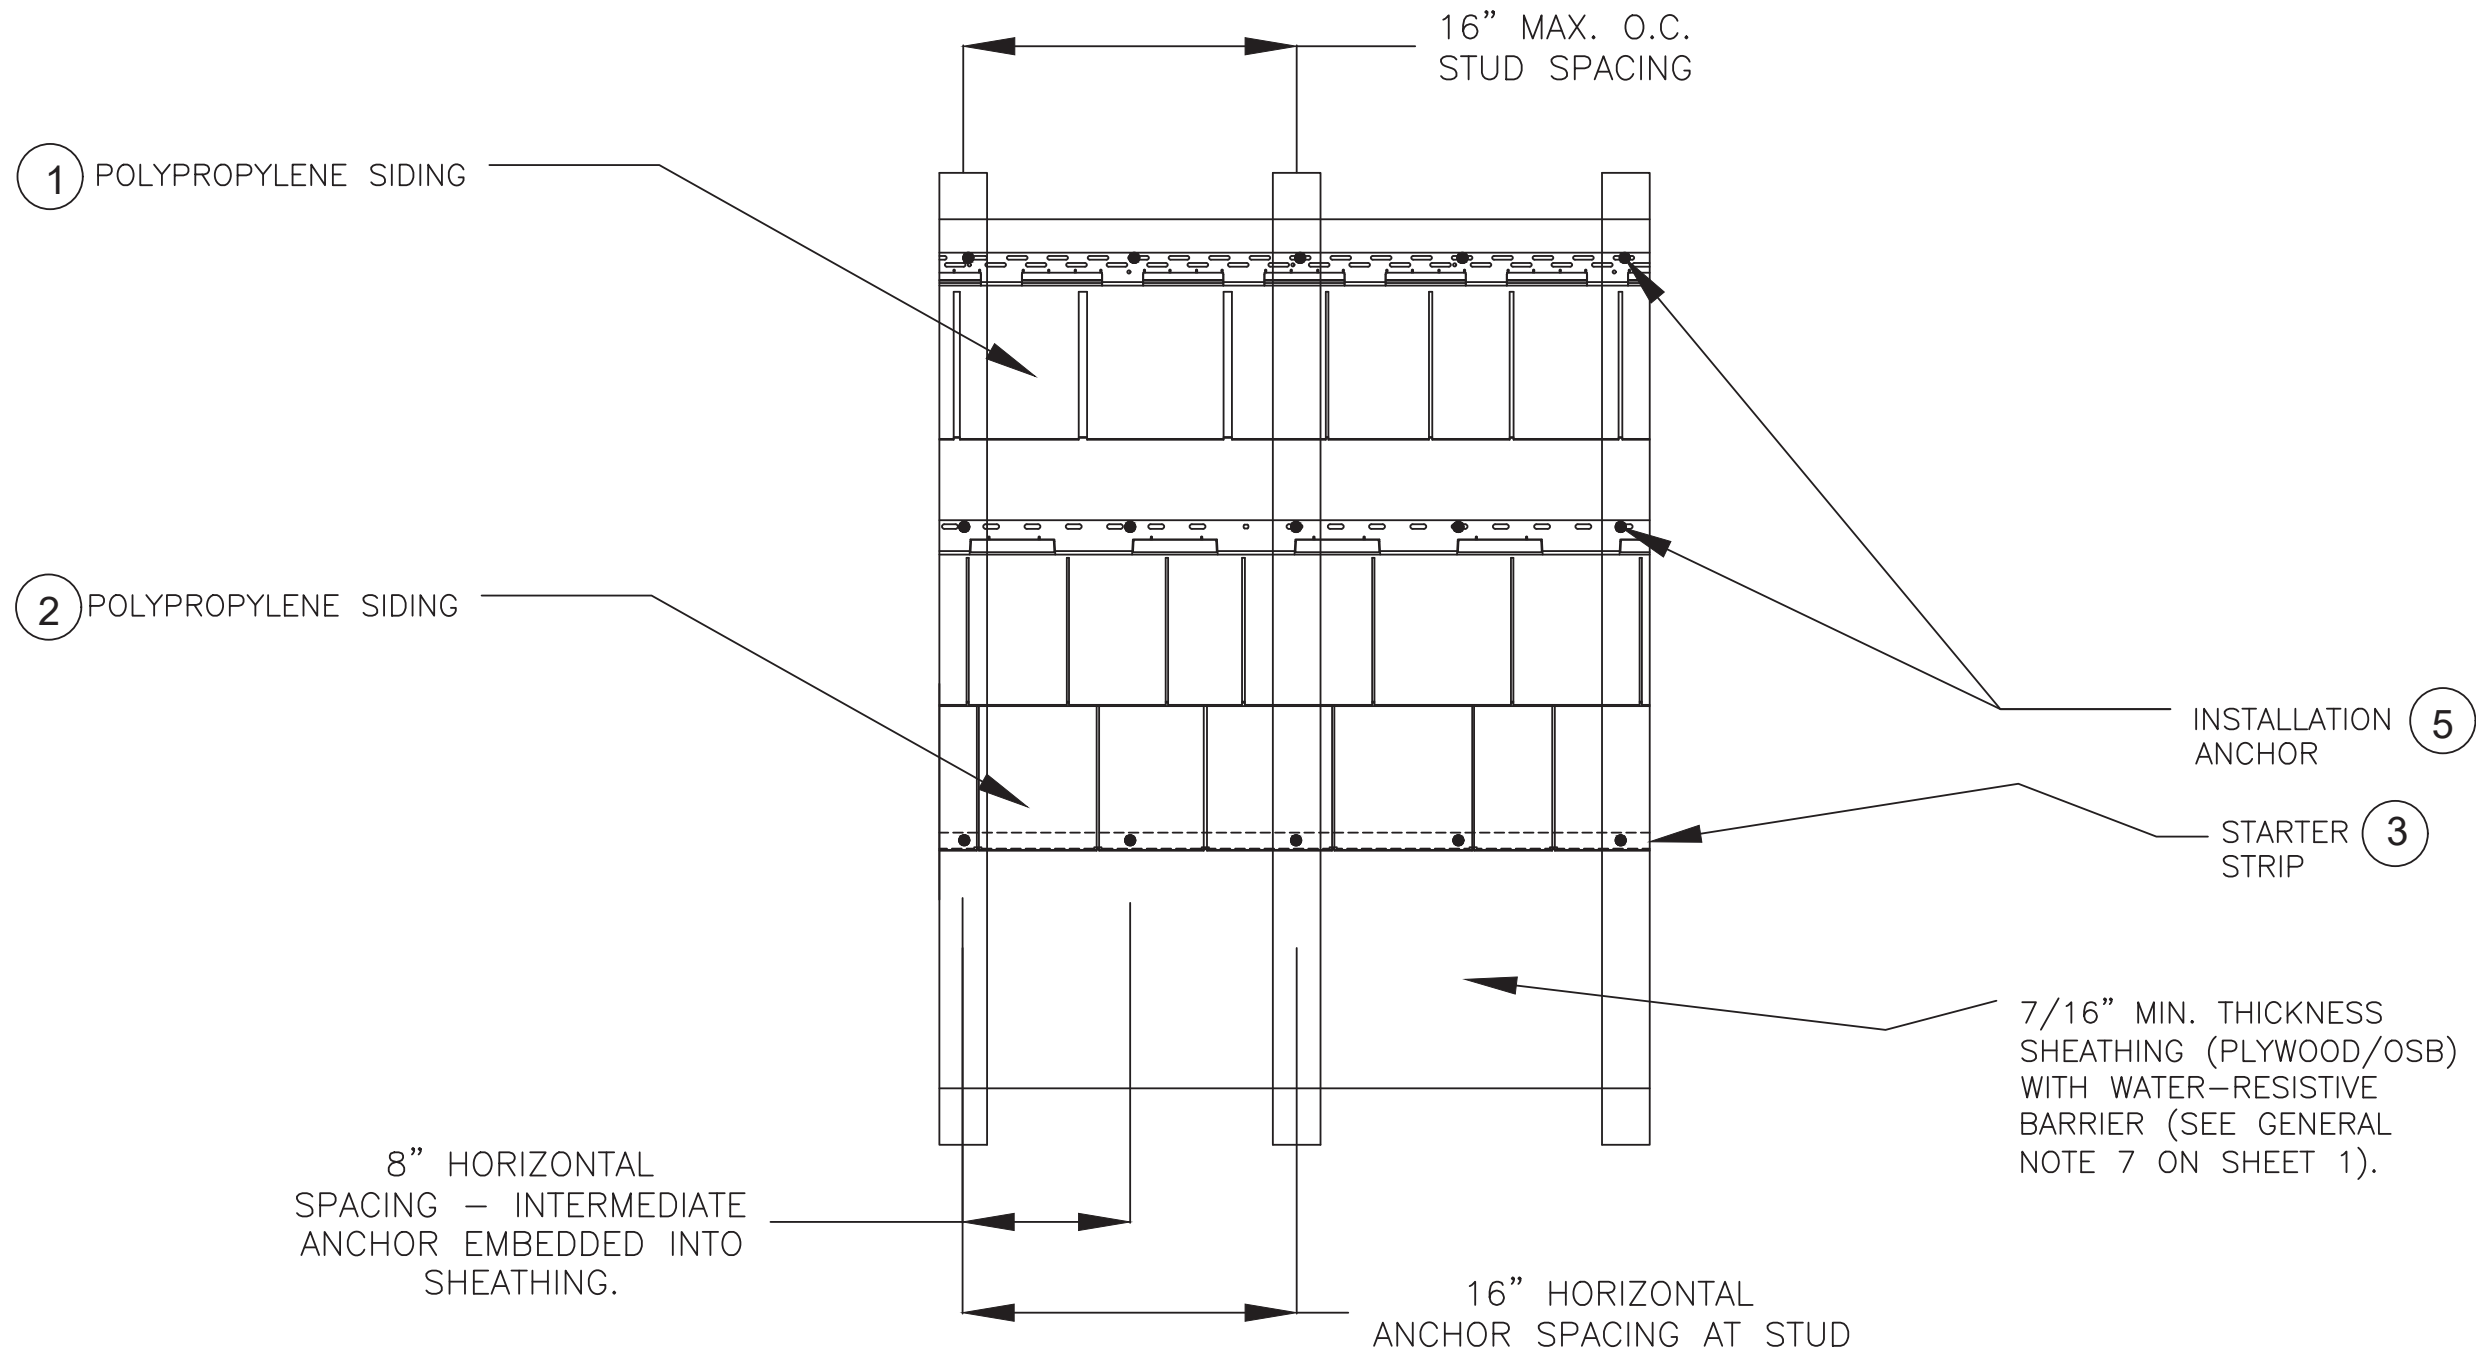

INSTALLATION ANCHORING – SIDING (SHOWN) AND STARTER STRIP
INSTALLATION ANCHOR EMBEDMENT INTO 2X STUBS AND $\frac{7}{16}$ " MIN. THK.
PLYWOOD/OSB AT 8" ON CENTER SPACING

SINGLE 7 & DOUBLE 7 TIMBERCREST
PERFECTION POLYPROPYLENE SHINGLE SIDING
HORIZONTAL INSTALLATION

PROJECT #422-0908

REV	DESCRIPTION	DATE	BY
B	UPDATE TO 8TH EDITION (2023) FBC	9/2/23	RJA
A	UPDATE TO CURRENT EDITION OF THE FBC	11/27/17	RJA


KAYCAN LTD.
1 MEMORIAL DRIVE
RICHFORD, VT 05476

SINGLE 7 & DOUBLE 7 TIMBERCREST PERFECTION POLYPROPYLENE SHINGLE SIDING
HORIZONTAL INSTALLATION SECTIONS



DATE:	05/23/16
DRAWING NO:	KAY0008
SHEET:	6 OF 7
DRAWN BY:	RJA
SCALE:	N.T.S.
REV:	B

PREPARED BY:
PTC PRODUCT DESIGN GROUP, LLC
P.O. Box 520775
Longwood, FL 32752-0775
Phone: 321.690.1788
Fax: 321.690.1789
Email: info@ptc-corp.com
FBPE Cert. of Auth. No. 25935

Robert J. Amoruso, P.E.
Florida P.E. No. 49752

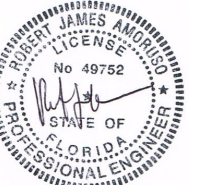


Digitally signed by
Robert J Amoruso
Date: 2023.10.13
18:23:42 -04'00'

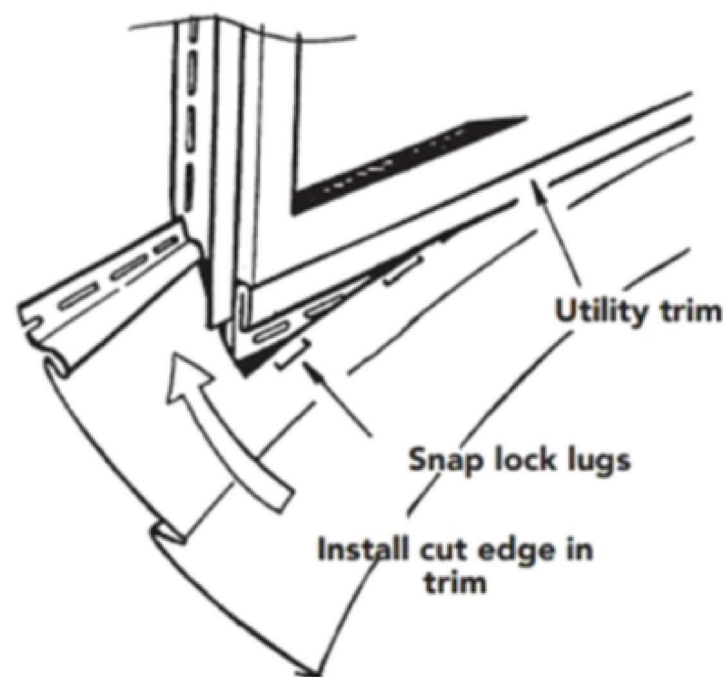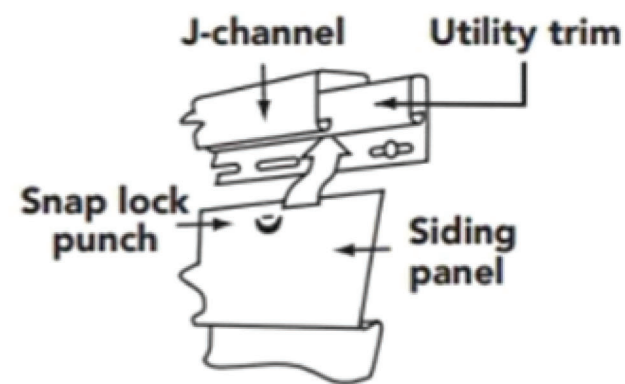


UTILITY TRIM INSTALLATION DETAIL PER 2023 FBC, SECTION 1405.14.2.2 AND 2023 FRC, SECTION R703.11.1.5. (ILLUSTRATION FROM 2023 FRC, SECTION R703.11.1.5)

UTILITY TRIM (ITEM NO. 6) SHALL BE ATTACHED USING 0.118" DIAMETER ROOFING NAIL (BOM ITEM NO. 5) 8" O.C. SPACING. FASTENER SPACING SHALL BE THE SAME AS SHOWN ON SHEET 6 FOR STARTER STRIP.

FOR ADDITIONAL DETAILS, SEE KAYCAN VINYL SIDING ESTIMATING & INSTALLATION GUIDE, KP-EIG21A (101-7383) OR LATER EDITIONS.

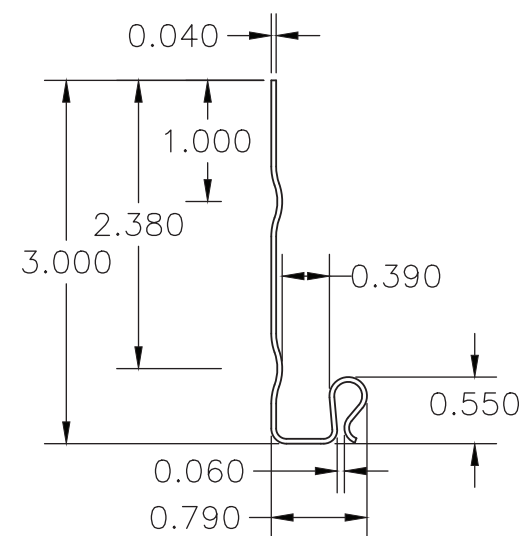

3 KAYCAN ALUMINUM STARTER STRIP

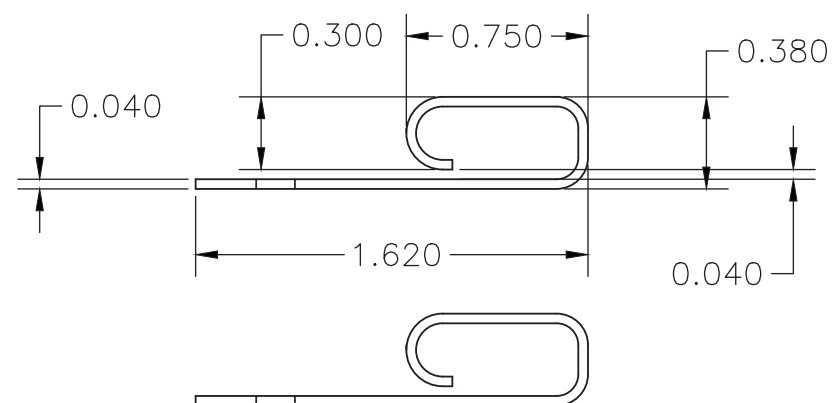

6 KAYCAN VINYL UTILITY TRIM

PROJECT #422-0908

		RJA	BY
	9/2/23		DATE
UPDATE TO 8TH EDITION (2023) FBC			
UPDATE TO CURRENT EDITION OF THE FBC	11/27/17	RJA	
DESCRIPTION			


KAYCAN LTD.
1 MEMORIAL DRIVE
RICHFORD, VT 05476

SINGLE 7 & DOUBLE 7 TIMBERCREST PERFECTION POLYPROPYLENE SHINGLE SIDING
UTILITY TRIM INSTALLATION DETAILS - COMPONENT DETAILS

DATE:	05/23/16	DRAWING NO:	KAY0008	SHEET:	7 OF 7
DRAWN BY:	RJA	SCALE:	N.T.S.	REV:	B
PREPARED BY:					

PTC PRODUCT DESIGN GROUP, LLC
P.O. Box 520775
Longwood, FL 32752-0775
Phone: 321.690.1788
Fax: 321.690.1789
Email: info@ptc-corp.com
FBPE Cert. of Auth. No. 25935

Robert J. Amoruso, P.E.
Florida P.E. No. 49752

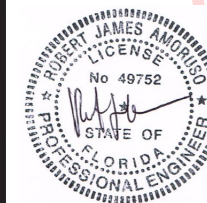

Digitally signed by Robert J Amoruso

Date: 2023.10.13 18:23:55 -04'00'