



1. ONE (1) INSTALLATION ANCHOR IS REQUIRED AT EACH ANCHOR LOCATION SHOWN UNLESS OTHERWISE SPECIFIED.
2. THE NUMBER OF INSTALLATION ANCHORS DEPICTED IS THE MINIMUM NUMBER OF ANCHORS TO BE USED FOR PRODUCT INSTALLATION.
3. INSTALL INDIVIDUAL INSTALLATION ANCHORS WITHIN A TOLERANCE OF $\pm 1/2$ INCH OF THE DEPICTED LOCATION IN THE ANCHOR LAYOUT DETAIL (I.E., WITHOUT CONSIDERATION OF TOLERANCES). TOLERANCES ARE NOT CUMULATIVE FROM ONE INSTALLATION ANCHOR TO THE NEXT.
4. SHIM AS REQUIRED AT EACH INSTALLATION ANCHOR WITH LOAD BEARING SHIM(S). MAXIMUM ALLOWABLE SHIM STACK TO BE 3/8 INCH. SHIM WHERE SPACE OF 1/16 INCH OR GREATER OCCURS. SHIM(S) SHALL BE CONSTRUCTED OF HIGH DENSITY PLASTIC OR BETTER.
5. FOR INSTALLATION INTO WOOD FRAMING USE #14 WOOD SCREWS OF SUFFICIENT LENGTH TO ACHIEVE 1 1/2 INCH MINIMUM EMBEDMENT INTO WOOD SUBSTRATE.
6. FOR INSTALLATION THROUGH 1X BUCK TO CONCRETE/MASONRY, OR DIRECTLY INTO CONCRETE/MASONRY, USE 1/4 INCH DIAMETER ITW TAPCONS OF SUFFICIENT LENGTH TO ACHIEVE 1 1/4 INCH MINIMUM EMBEDMENT.
7. FOR INSTALLATION THROUGH METAL STUD USE 1/4 INCH DIAMETER SELF-DRILLING SCREWS, GR. 5 OF SUFFICIENT LENGTH TO ACHIEVE 3 THREADS MINIMUM PENETRATION BEYOND METAL FRAME SUBSTRATE.
8. FOR INSTALLATION THROUGH ALUMINUM USE 1/4 INCH DIAMETER SELF-DRILLING SCREWS, GR. 5 OF SUFFICIENT LENGTH TO ACHIEVE 3 THREADS MINIMUM PENETRATION BEYOND METAL FRAME SUBSTRATE.
9. MINIMUM EMBEDMENT AND EDGE DISTANCE EXCLUDE WALL FINISHES, INCLUDING BUT NOT LIMITED TO STUCCO, FOAM, BRICK VENEER, AND SIDING.
10. INSTALLATION ANCHORS AND ASSOCIATED HARDWARE MUST BE MADE OF CORROSION RESISTANT MATERIAL OR HAVE A CORROSION RESISTANT COATING.
11. FOR HOLLOW BLOCK AND GROUT FILLED BLOCK, DO NOT INSTALL INSTALLATION ANCHORS INTO MORTAR JOINTS. EDGE DISTANCE IS MEASURED FROM FREE EDGE OF BLOCK OR EDGE OF MORTAR JOINT INTO FACE SHELL OF BLOCK.
12. INSTALLATION ANCHORS SHALL BE INSTALLED IN ACCORDANCE WITH ANCHOR MANUFACTURER'S INSTALLATION INSTRUCTIONS, AND ANCHORS SHALL NOT BE USED IN SUBSTRATES WITH STRENGTHS LESS THAN THE MINIMUM STRENGTH SPECIFIED BY THE ANCHOR MANUFACTURER.
13. INSTALLATION ANCHOR CAPACITIES FOR PRODUCTS HEREIN ARE BASED ON SUBSTRATE MATERIALS WITH THE FOLLOWING PROPERTIES:
 - A. WOOD - MINIMUM SPECIFIC GRAVITY OF 0.55.
 - B. CONCRETE - MINIMUM COMPRESSIVE STRENGTH OF 3000 PSI.
 - C. MASONRY - UNIT STRENGTH CONFORMS TO ASTM C-90 WITH MINIMUM COMPRESSIVE STRENGTH OF 2000 PSI AND GROUT CONFORMS TO ASTM C476, MINIMUM GROUT COMPRESSIVE STRENGTH OF 2000 PSI.
 - D. STEEL - MINIMUM YIELD STRENGTH OF 33 KSI. MINIMUM 18 GA. WALL THICKNESS.
 - E. ALUMINUM - MINIMUM 0.067" INCH THICK, 6063-T5 ALUMINUM.
14. INSTALLATION SHALL FOLLOW MANUFACTURERS RECOMMENDATIONS FOR SEALING WINDOWS AND ACCESSORY ITEMS.

OF 21


s:\projects\ykk ap america, inc\fbc-24-0246 - fbc submittal - fl16312.yk246.dwg
2/26/2024 2:06 PM
s:\projects\ykk ap america, inc\fbc-24-0246 - fbc submittal - fl16312.yk246.dwg
2/26/2024 2:06 PM

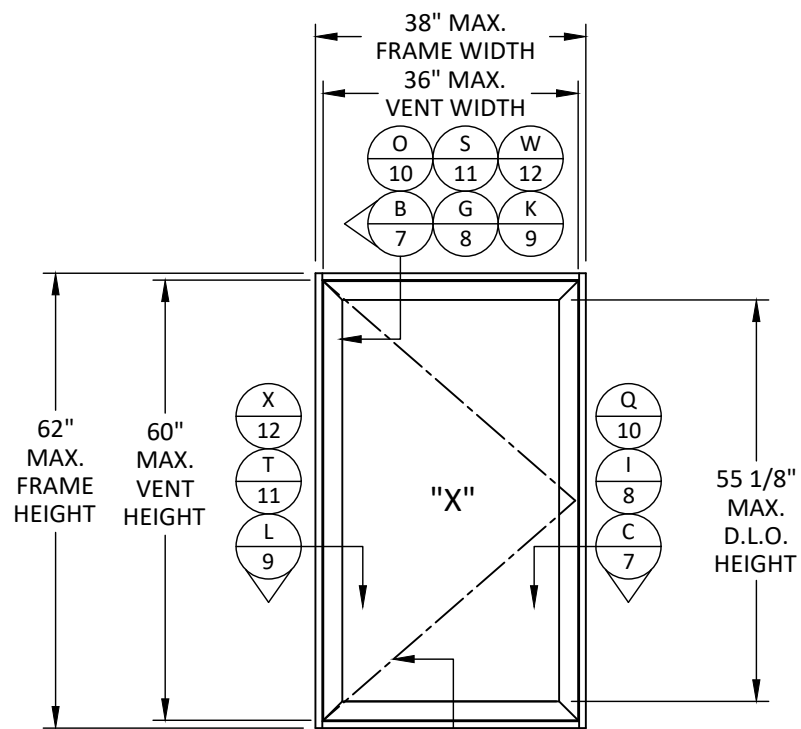

ELEVATION

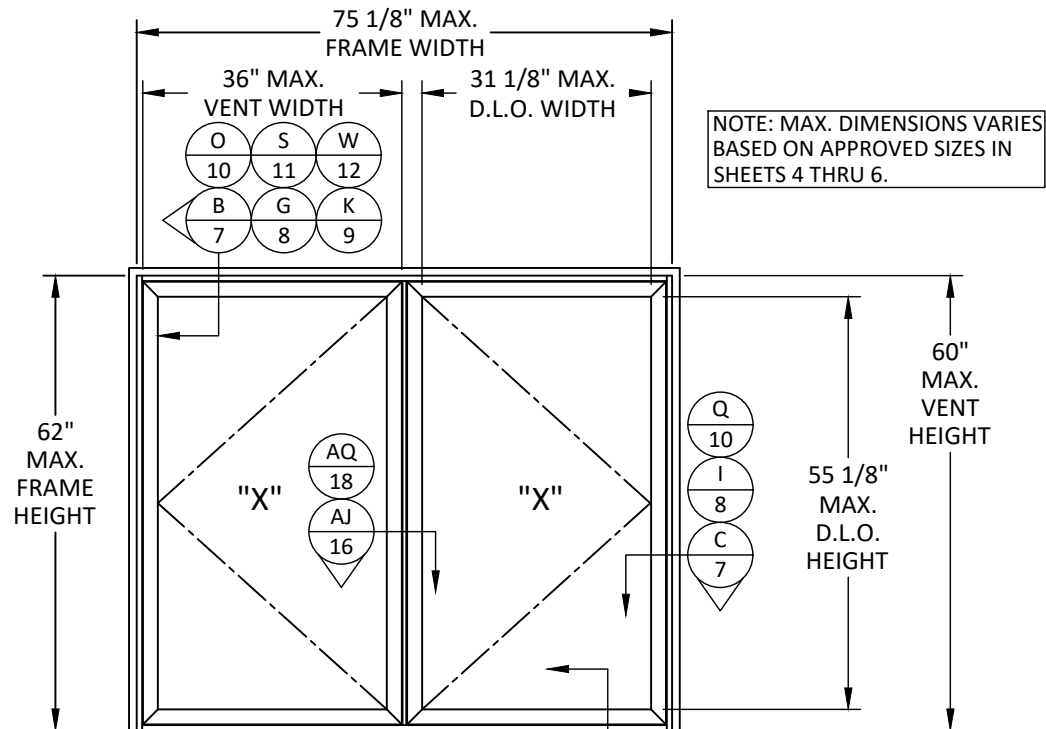


ELEVATION

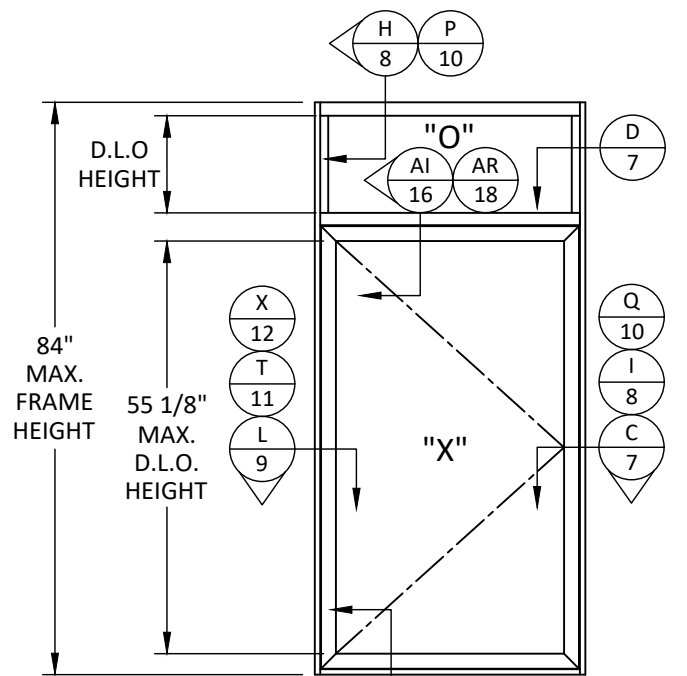

ELEVATION

NOTE: ELEVATIONS SHOWN INCLUDE CASEMENT OUTSWING AND CASEMENT INSWING WINDOWS. DETAILS SHOWN ARE REPRESENTATIVE OF BOTH APPLICATIONS

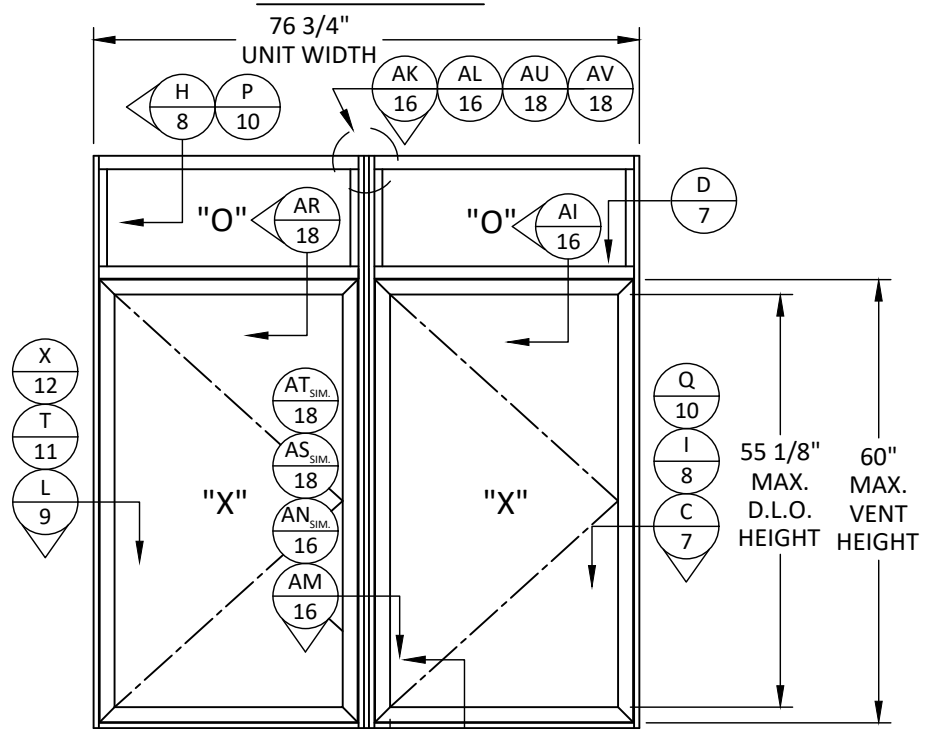


ELEVATION


NOTE: MAX. DIMENSIONS SHOWN MAY EXCLUDE RECEPTOR DIMENSIONS. SEE DETAILS SHEET 7 FOR O.A. DIMENSION LOCATIONS.

NOTE: MAX. DIMENSIONS VARIES BASED ON APPROVED SIZES IN SHEETS 4 THRU 6.


QUALIFIED CONFIGURATIONS

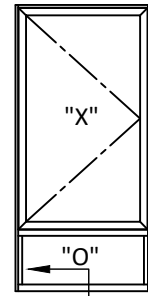


NOTE: UNITS MAY UTILIZE INTEGRAL MULLS FOR FIXED OVER CASEMENT OR CASEMENT OVER FIXED CONFIGURATIONS

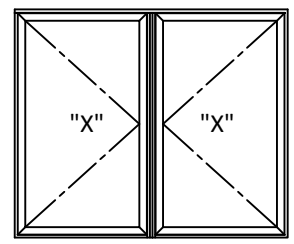

NOTE: LEFT HAND & RIGHT HAND UNITS ARE INTERCHANGABLE. DETAILS SHALL BE SIMILAR TO THOSE SHOWN HEREIN.

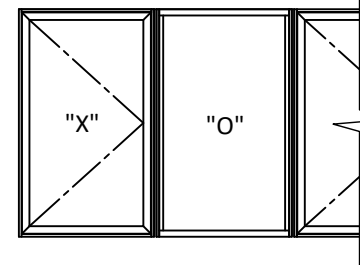

NOTE: UNITS MAY BE MULLED SIDE BY SIDE IN COMBINATIONS OF CASEMENT/FIXED, CASEMENT/CASEMENT, CASEMENT/PROJECTED, AND/OR OTHER APPROVED PRODUCTS. MULLS SHALL BE AS SHOWN HEREIN OR APPROVED UNDER SEPARATE APPROVAL. FIXED WINDOWS AND OTHER ALTERNATE WINDOW TYPES UNDER SEPARATE APPROVAL.

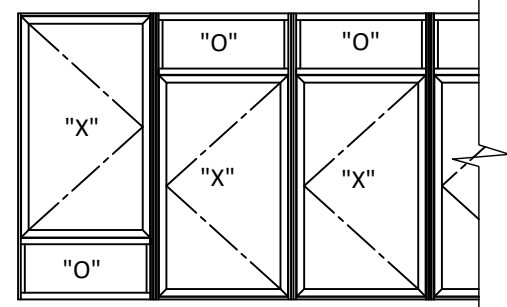


YKK AP America Inc.
1229 HWY 441 BYPASS
DUBLIN, GEORGIA 31021
PH: (478)277-1955 FAX: (678)838-6001

TITLE: YOW 225 NON-THERMAL ALUMINUM CASEMENT OUTSWING / INSWING WINDOW (NON-HVHZ) (NON-IMPACT) ELEVATIONS & QUALIFIED CONFIGURATIONS


PREPARED BY: BUILDING DROPS, INC.
1900 NE MIAMI COURT, STE. 2-15
MIAMI, FL 33132
PH: (954)399-8478
FAX: (954)744-4738
WEB: www.buildingdrops.com

REMARKS	BY	DATE
2023 FBC CODE UPDATE	MS	05.05.23
MISC. UPDATE	SH	02.26.24

THE INSTALLATION DETAILS DESCRIBED HEREIN ARE GENERIC AND MAY NOT REFLECT ACTUAL CONDITIONS FOR A SPECIFIC SITE. IF SITE CONDITIONS CAUSE INSTALLATION TO DEVIATE FROM THE REQUIREMENTS DETAILED HEREIN, A LICENSED ENGINEER OR ARCHITECT SHALL PREPARE SITE SPECIFIC DOCUMENTS FOR USE WITH THIS DOCUMENT.

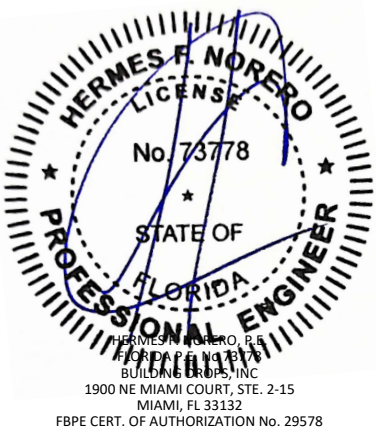


FL #:	FL16312
DATE:	9.01.17
DWG. BY:	FM
CHK. BY:	HFN
SCALE:	NTS
DWG. #:	YKK246
SHEET:	2

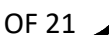

s:\projects\ykk ap america, inc\bc-24-0246 - fbc submittal - fl16312, fl16313, fl16314 - yow revisions\dwgs\fl16312\ykk246.dwg 2/26/2024 2:06 PM

APPROVED VENT SIZES
CASEMENT INSWING

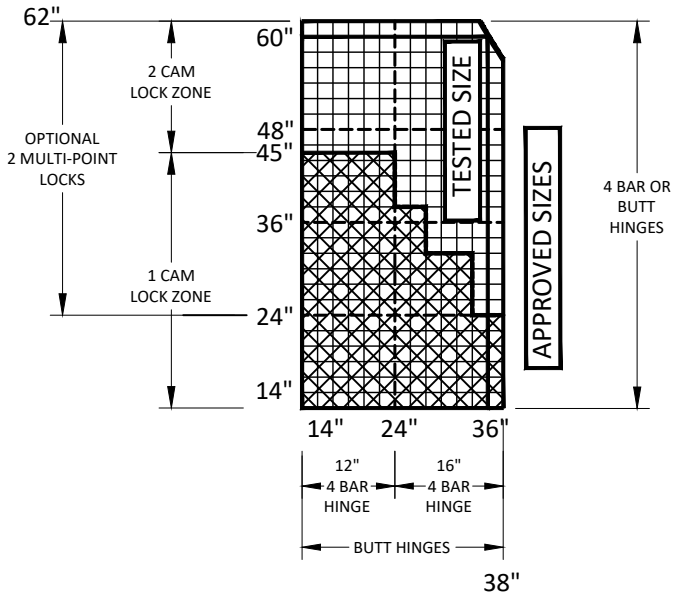

HARDWARE SCHEDULE
CASEMENT INSWING

HARDWARE TYPE	OPTION#	DESCRIPTION
LOCK OPTIONS	1	BRONZECRAFT CAM HANDLES (E1-1503/1504) AT LOCK STILE OF VENT, 8" FROM EA. END SECURED WITH (2) #10 X 1/2" FH SMS. BRONZECRAFT KEEPERS (E1-1707) SECURED WITH (2) #10 X 1/2" FH SMS.
	2	MULTI-POINT LOCK ASSEMBLY (E1-1703(UPPER), E1-1701(LOWER)). LOCK KEEPERS (E1-1707) LOCATED AT 8" FROM EACH END, SECURED WITH (2) #10 X 1/2" FH SMS. ACTUATED BY E1-1505 MULTI LOCK HANDLE.
HINGE OPTIONS	1	BUTT HINGE (E1-1714/1715), EA. HINGE FASTENED TO FRAME WITH (3) #10-24 X 7/16" PL PH MS AND TO L-ANGLE WITH (3) #10-24 X 7/16" PL PH MS. L-ANGLE SECURED TO VENT WITH (3) #10-24 X 1/2" PL PH SMS. SEE BUTT HINGE SCHEDULE FOR REQUIRED QUANTITIES.
	2	16", 4-BAR HINGE (4K-14208) SECURED TO BASE WITH (3) #10-24 X 3/8" PL PH SMS AND TO VENT WITH (3) #10-24 X 3/8" PL FH SMS.
	3	12", 4-BAR HINGE (4K-14207) SECURED TO BASE WITH (3) #10-24 X 3/8" PL PH SMS AND TO VENT WITH (3) #10-24 X 3/8" PL FH SMS.


BUTT HINGE SCHEDULE
INSWING

NUMBER OF REQUIRED BUTT HINGES	VENT HEIGHT (H)
3	72" > H > 44"
4	44" > H

NOTES:

- VENT SIZES SHOWN IN DIAGRAM ABOVE ARE APPROVED FOR USE AT +65 / -65 PSF.
- MULLS SHALL BE AS SHOWN HEREIN OR APPROVED UNDER SEPARATE APPROVAL.
- VENT SIZE MAY NOT EXCEED OVERALL SQUARE FOOTAGE OF TESTED SIZE.
- FRAME SIZE MAY NOT EXCEED OVERALL SQUARE FOOTAGE OF TESTED SIZE.
- 1 CAM AND 2 CAM LOCK ZONE REPRESENTS SIZES WHICH MAY USE ONLY 1 CAM LOCK INSTEAD OF 2 AS-TESTED. SEE HARDWARE SCHEDULE FOR ALTERNATE MULTI-POINT LOCK HARDWARE REQUIREMENTS.
- GLASS TYPE SHALL COMPLY WITH ASTM E1300.
- UNITS SHALL FOLLOW HARDWARE REQUIREMENTS SHOWN.

APPROVED VENT SIZES
CASEMENT OUTSWING

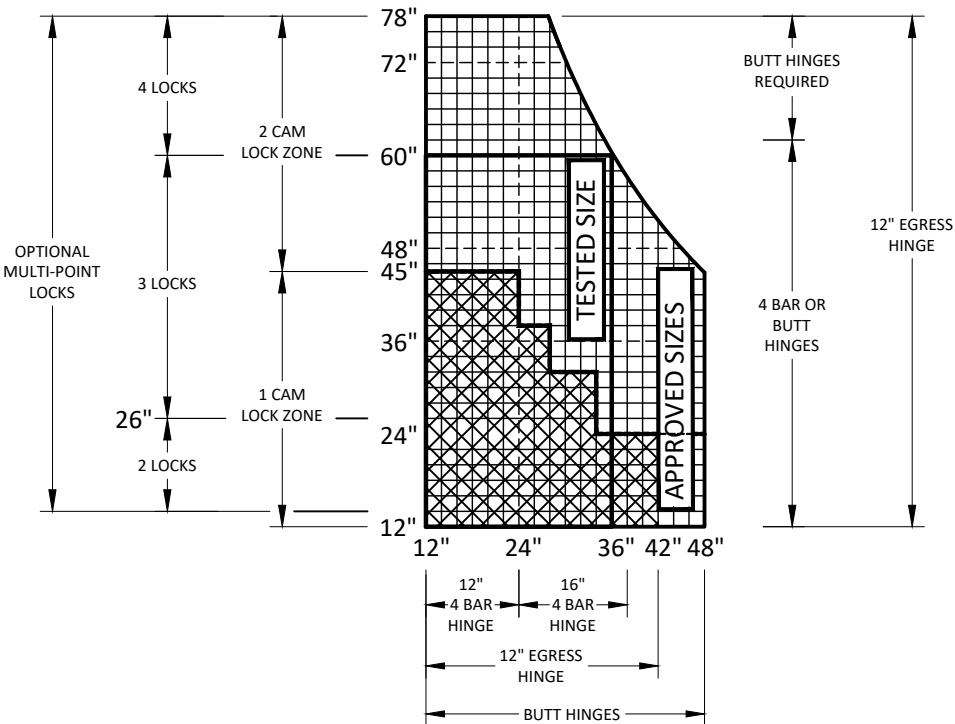

HARDWARE SCHEDULE
CASEMENT OUTSWING

HARDWARE TYPE	OPTION#	DESCRIPTION
LOCK OPTIONS	1	BRONZECRAFT CAM HANDLES (E1-1541/1542) AT LOCK STILE OF VENT, 8" FROM EA. END SECURED WITH (2) #10 X 1/2" FH SMS. BRONZECRAFT KEEPERS (E1-519) SECURED WITH (2) #10 X 1/2" FH SMS.
	2	MULTI-POINT LOCK ASSEMBLY (E1-1505 OR E1-1966 OR E1-1994, E1-1954, E1-1955, E1-1952, E9-4593), SEE MULTI-POINT TABLE FOR REQUIRED LOCK POINT SCHEDULE. LOCK KEEPERS (E1-1954, E1-1955) SECURED WITH (2) #10 X 1/2" FH SMS.
HINGE OPTIONS	1	BUTT HINGE (E1-1714/1715), EA. HINGE FASTENED TO FRAME WITH (3) #10-24 X 7/16" PL PH MS AND TO L-ANGLE WITH (3) #10-24 X 7/16" PL PH MS. L-ANGLE SECURED TO VENT WITH (3) #10-24 X 1/2" PL PH SMS. SEE BUTT HINGE SCHEDULE FOR REQUIRED QUANTITIES.
	2	16", 4-BAR HINGE (4K-14208) SECURED TO BASE WITH (3) #10-24 X 3/8" PL PH SMS AND TO VENT WITH (3) #10-24 X 3/8" PL FH SMS.
	3	12", 4-BAR HINGE (4K-14207) SECURED TO BASE WITH (3) #10-24 X 3/8" PL PH SMS AND TO VENT WITH (3) #10-24 X 3/8" PL FH SMS.
	4	12", 4-BAR EGRESS HINGE ASSEMBLY (E1-1957/1960) SECURED TO BASE WITH (3) #10-24 X 3/8" PL PH SMS AND TO VENT WITH (3) #10-24 X 3/8" PL FH SMS.

BUTT HINGE SCHEDULE
INSWING

NUMBER OF REQUIRED BUTT HINGES	VENT HEIGHT (H)
3	72" > H > 44"
4	44" > H

HINGE LIMITS

- 12" 4 BAR - MAX. 20° OPENING (W/ LIMIT) 90 LB. MAX. VENT
- 16" 5 BAR - MAX. 30° OPENING (W/O LIMIT) 130 LB. MAX. VENT
- 22" 4 BAR - MAX. 45° OPENING (W/ LIMIT) 140 LB. MAX. VENT

FRAME HEIGHT = VENT HEIGHT + 2"
FRAME WIDTH = VENT WIDTH + 2"
GLASS WIDTH = VENT WIDTH - 3/8"
GLASS HEIGHT = VENT HEIGHT - 3/8"



YKK AP America Inc.

1229 HWY 441 BYPASS
DUBLIN, GEORGIA 31021
PH: (478)277-1955 FAX: (678)838-6001

TITLE:
YOW 225 NON-THERMAL ALUMINUM
CASEMENT OUTSWING / INSWING WINDOW
(NON-HVHZ) (NON-IMPACT)

SCHEDULE & APPROVED SIZES
HARDWARE

PREPARED BY:

BUILDING DROPS, INC.

1900 NE MIAMI COURT, STE. 2-15
MIAMI, FL 33132


PH: (954)399-8478
FAX: (954)744-4738

WEB: www.buildingdrops.com



REMARKS	BY	DATE
2023 FBC CODE UPDATE	MS	05.05.23
MISC. UPDATE	SH	02.26.24

THE INSTALLATION DETAILS DESCRIBED HEREIN ARE GENERIC AND MAY NOT REFLECT ACTUAL CONDITIONS FOR A SPECIFIC SITE. IF SITE CONDITIONS CAUSE INSTALLATION TO DEVIATE FROM THE REQUIREMENTS DETAILED HEREIN, A LICENSED ENGINEER OR ARCHITECT SHALL PREPARE SITE SPECIFIC DOCUMENTS FOR USE WITH THIS DOCUMENT.

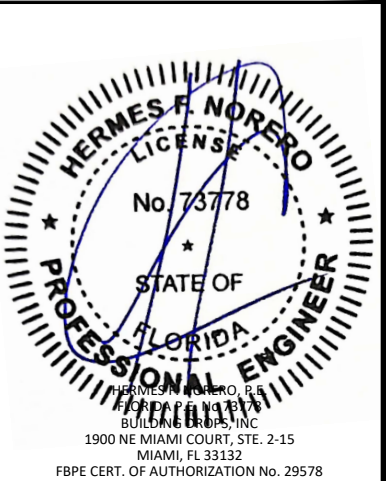

FL #:

FL16312

DATE: 9.01.17

DWG. BY:
FM

CHK. BY:
HFN

SCALE: NTS


DWG. #: YKK246

SHEET:

4

OF 21

ACCESSIBLE WINDOW SYSTEM - (AAMA 513-14)
VENT SIZES SHOWN

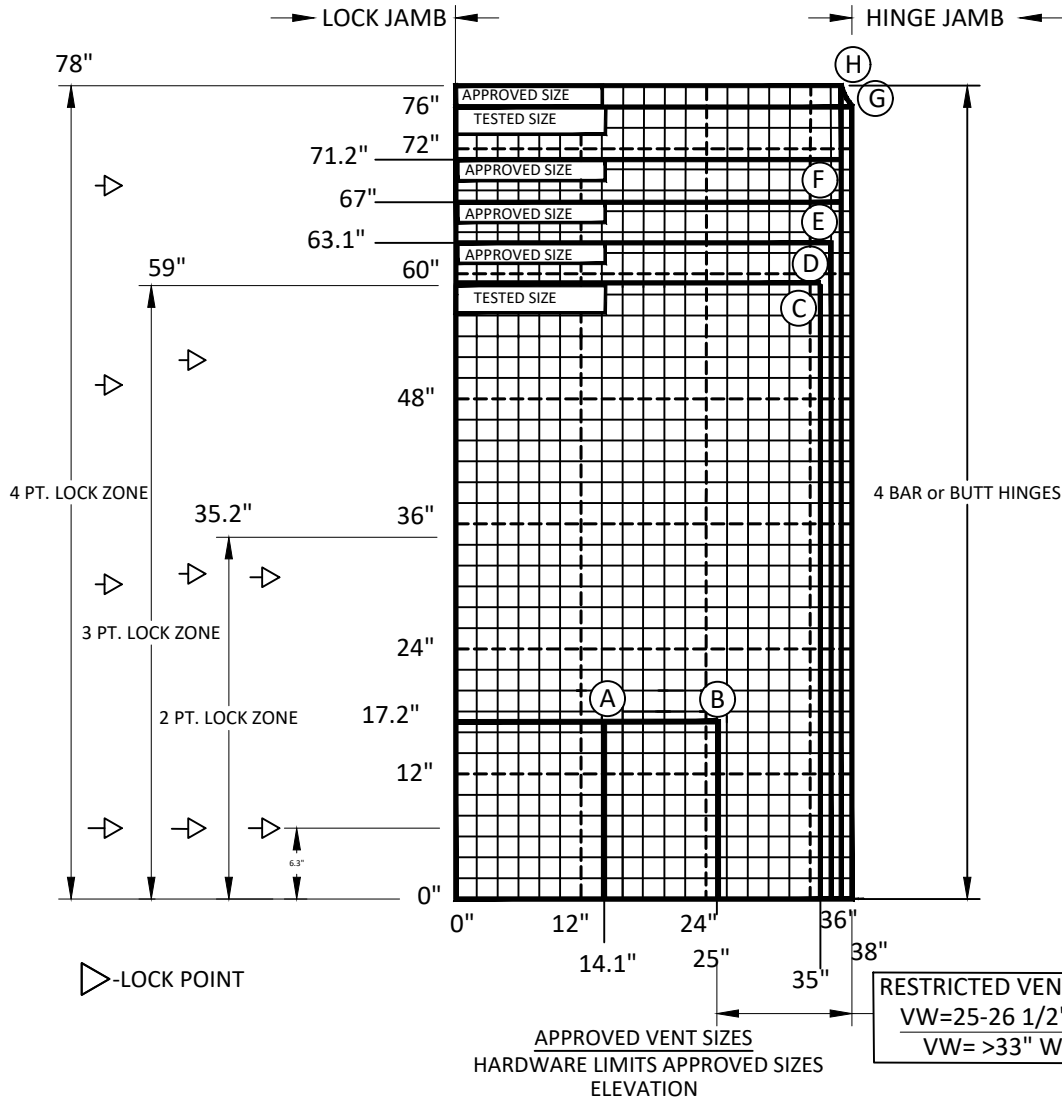

APPROVED VENT SIZES
CASEMENT OUTSWING (ACCESSIBLE HARDWARE)

APPROVED VENT SIZE RANGES BASED ON 45 PSF & 65 PSF WITH ROTARY OPERATOR					
	VENT SIZE	VENT SQUARE FEET	ALLOWABLE DESIGN PRESSURE	VENT WEIGHT @ 7.1 Lbs. PER SQ. FT.	ROTATIONAL LOAD (REQ'D FOR 4 BAR HINGE ONLY) USING 1" IG (1/4" X 1/4")
A	MINIMUM SIZE: (BUTT HINGE ONLY) 14 1/8"[358.8] X 17 1/4"[438.1]	1.7	65	12.6	NOT REQUIRED
B	MINIMUM SIZE: (4 BAR HINGE ONLY) 25"[635] X 17 1/4"[438.1]	3.0	65	21.3	15.4 Lbs.
C	TESTED SIZE: 35"[889.0] X 59"[1499]	14.3	65	101.8	30.2 Lbs.
D	36"[914.4] X 63 1/8"[1603]	15.7	60	112.0	31.9Lbs.
E	37"[939.8] X 67"[1702]	17.2	55	122.2	33.8 Lbs.
F	37 1/2"[952.5] X 71 1/4"[1810]	18.6	50	131.7	34.7 Lbs.
G	TESTED SIZE: 38"[965.2] X 76"[1930]	20.1	45	142.4	35.6 Lbs.
H	MAXIMUM SIZE: 37"[939.8] X 78"[1981]	20.0	45	142.3	33.8 Lbs.

LOCK-POINT SCHEDULE

NUMBER OF REQUIRED LOCK ENGAGEMENTS	VENT HEIGHT (H)
2	> 17.2"-35.2"H
3	> 35.25"-59.2"H
4	> 59.25"-78"H

BUTT HINGE SCHEDULE

NUMBER OF REQUIRED BUTT HINGES	VENT HEIGHT (H)
2	< 59.2" H
3	> 59.25"-78"H

OPERATOR SCHEDULE

REQUIRED OPERATOR (1 PER VENT)	VENT WIDTH (W)		VENT OPENING ANGLE	
	4 BAR HINGE	BUTT HINGE	4 BAR HINGE	BUTT HINGE
8" SINGLE ARM E1-1987 LH OR E1-1988 RH WITH LARGE HANDLE CRANK E1-1983	(RESTRICTED) WITH 4 BAR HINGE 25"-26 1/2"W	14 1/8"-22"W	45° ± 5°	90° - 5°
14" SINGLE ARM E1-1989 LH OR E1-1990 RH WITH LARGE HANDLE CRANK E1-1983	(RESTRICTED) WITH 4 BAR HINGE ≥ 33"-38 W	≥ 22"-38W	45° ± 5°	90° - 5°

OUTSWING HARDWARE SCHEDULE

HARDWARE TYPE	OPTION#	DESCRIPTION
LOCK	1	MULTI-POINT BASE LOCK BAR (E1-2001), LOCK EXTENSION BAR (E1-2002). LOCK KEEPERS (4K-18584) LOCATED AT 6.3" FROM BOTTOM OF STILE AND MAX. OF 22.3" THERE AFTER, SECURED WITH (2) #8 X 7/16" PH SMS. ACTUATED BY E1-1966 4" STANDARD HANDLE OR E1-1994 8" EXTENDED HANDLE SECURED TO FRAME JAMB.
HINGE OPTIONS	1	BUTT HINGE (E1-1714/1715), EA. HINGE FASTENED TO FRAME WITH (3) #10-24 X 7/16" PL PH MS AND TO L-ANGLE WITH (3) #10-24 X 7/16" PL PH MS. L-ANGLE SECURED TO VENT WITH (3) #10-24 X 1/2" PL PH SMS. SEE BUTT HINGE SCHEDULE FOR REQUIRED QUANTITIES.
	2	12", 4-BAR HINGE (E1-1957) SECURED TO BASE WITH (3) #10-24 X 3/8" PL PH SMS AND TO VENT WITH (3) #10-24 X 3/8" PL FH SMS. NOTE: RESTRICTED VENTS WIDTHS
OPERATOR	1	BASED ON VENT WIDTH. AN 8" OR 14" SINGLE ARM OPERATOR IS MOUNTED TO THE FRAME SILL, SECURED WITH (4) #10 X 3/8" PPH SMS

FMPL SYSTEM - ACCESSIBILITY - HARDWARE MATRIX							
YOW 225 - CASEMENT OUTSWING WITH E1-1957 12" 4 BAR HINGE or BUTT HINGES							
MINIMUM VENT HEIGHT DIMENSION	MAX. VENT WEIGHT RANGE			LOCK POINTS			
	4 BAR HINGE (per pair)	BUTT HINGE (58# CAPACITY)		BASE BAR	BASE BAR PART NUMBER	EXTENSION BAR	EXTENSION BAR PART NUMBER
17.25" - 23.24"	155# [70.3 Kg]	116# [52.6 Kg]	-	12"	E1-2001-0100	NONE	
23.25" - 29.24"	155# [70.3 Kg]	116# [52.6 Kg]	-	12"	E1-2001-0100	6"	E1-2002-0006
29.25" - 35.24"	155# [70.3 Kg]	116# [52.6 Kg]	-	24"	E1-2001-0200	NONE	
35.25" - 41.24"	155# [70.3 Kg]	116# [52.6 Kg]	-	24"	E1-2001-0200	6"	E1-2002-0006
41.25" - 47.24"	155# [70.3 Kg]	116# [52.6 Kg]	-	36"	E1-2001-0300	NONE	
47.25" - 53.24"	155# [70.3 Kg]	116# [52.6 Kg]	-	36"	E1-2001-0300	6"	E1-2002-0006
53.25" - 59.24"	155# [70.3 Kg]	116# [52.6 Kg]	-	48"	E1-2001-0400	NONE	
59.25" - 65.24"	155# [70.3 Kg]	-	174# [78.9 Kg]	48"	E1-2001-0400	6"	E1-2002-0006
65.25" - 72.24"	155# [70.3 Kg]	-	174# [78.9 Kg]	48"	E1-2001-0400	12"	E1-2002-0100
72.25" - 75.24"	155# [70.3 Kg]	-	174# [78.9 Kg]	48"	E1-2001-0400	18"	E1-2002-0106
75.25" - 78"	155# [70.3 Kg]	-	174# [78.9 Kg]	48"	E1-2001-0400	22"	E1-2002-0110




YKK AP America Inc.
1229 HWY 441 BYPASS
DUBLIN, GEORGIA 31021
PH: (478)277-1955 FAX: (678)838-6001

TITLE:
YOW 225 NON-THERMAL ALUMINUM
CASEMENT OUTSWING / INSWING WINDOW
(NON-HVHZ) (NON-IMPACT)
HARDWARE
SCHEDULE & APPROVED SIZES

PREPARED BY:
BUILDING DROPS, INC.
1900 NE MIAMI COURT, STE. 2-15
MIAMI, FL 33132
PH: (954)399-8478
FAX: (954)744-4738
WEB: www.buildingdrops.com

REMARKS	BY	DATE
2023 FBC CODE UPDATE	MS	05.05.23
MISC. UPDATE	SH	02.26.24

THE INSTALLATION DETAILS DESCRIBED HEREIN ARE GENERIC AND MAY NOT REFLECT ACTUAL CONDITIONS FOR A SPECIFIC SITE. IF SITE CONDITIONS CAUSE INSTALLATION TO DEVIATE FROM THE REQUIREMENTS DETAILED HEREIN, A LICENSED ENGINEER OR ARCHITECT SHALL PREPARE SITE SPECIFIC DOCUMENTS FOR USE WITH THIS DOCUMENT.

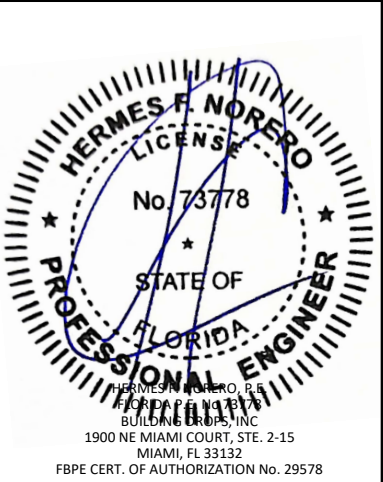

FL #:
FL16312

DATE:
9.01.17

DWG. BY:
FM

CHK. BY:
HFN


SCALE:
NTS

DWG. #:
YKK246

SHEET:
5

OF 21

ACCESSIBLE WINDOW SYSTEM - (AAMA 513-14)
VENT SIZES SHOWN

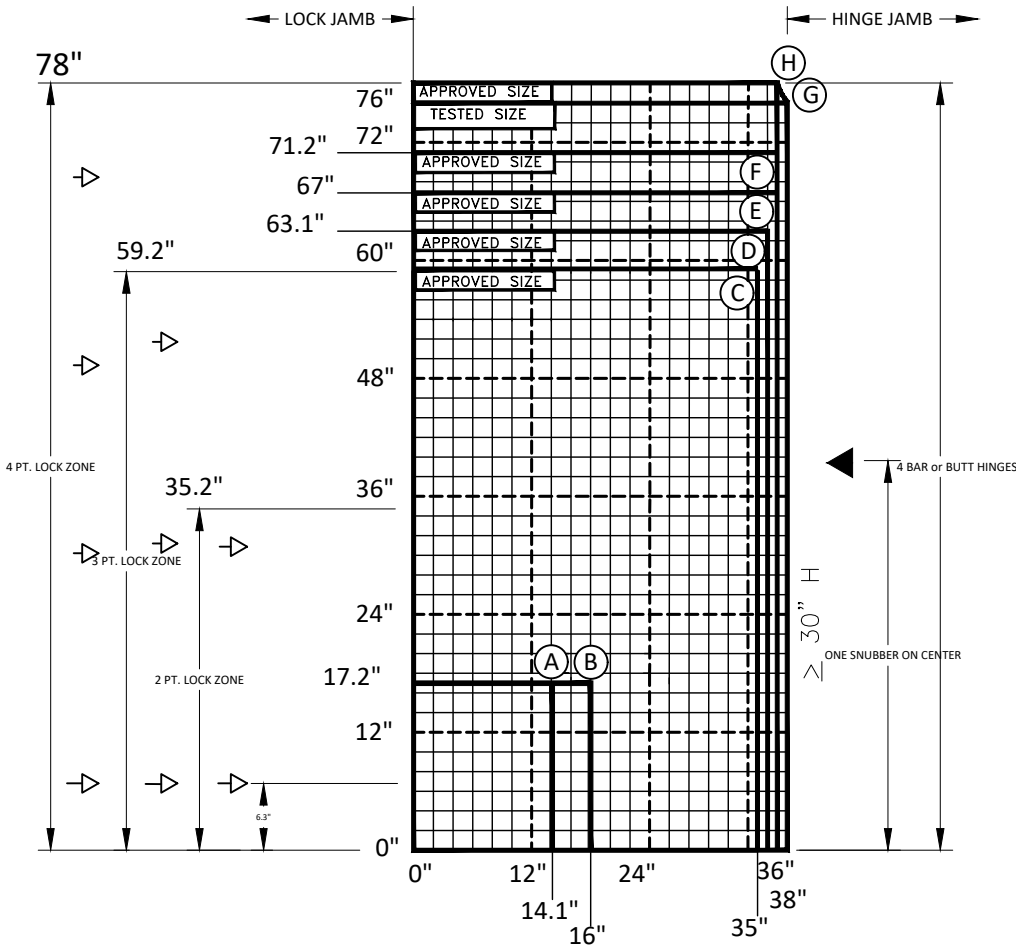

APPROVED VENT SIZES
DESIGN LOADS LIMIT APPROVED MAX
SIZE

INSWING HARDWARE SCHEDULE

HARDWARE TYPE	OPTION#	DESCRIPTION
LOCK	1	MULTI-POINT BASE LOCK BAR (E1-2001), LOCK EXTENSION BAR (E1-2002). LOCK KEEPERS (4K-18584) LOCATED AT 6.3" FROM BOTTOM OF VENT AND MAX. OF 22.3" THERE AFTER, SECURED WITH (2) #8 X 7/16" PH SMS. ACTUATED BY H-1906(LH) OR H-1907(RH) EXTENDED LOCK HANDLE SECURED TO VENT STILE.
HINGE OPTIONS	1	BUTT HINGE (E1-1714/1715), EA. HINGE FASTENED TO FRAME WITH (3) #10-24 X 7/16" PL PH MS AND TO L-ANGLE WITH (3) #10-24 X 7/16" PL PH MS. L-ANGLE SECURED TO VENT WITH (3) #10-24 X 1/2" PL PH SMS. SEE BUTT HINGE SCHEDULE FOR REQUIRED QUANTITIES.
	2	12", 4-BAR HINGE (E1-1957) SECURED TO BASE WITH (3) #10-24 X 3/8" PL PH SMS AND TO VENT WITH (3) #10-24 X 3/8" PL FH SMS.
LIMIT DEVICE	1	REQUIRED FOR BUTT HINGE ONLY LIMIT DEVICE E1-1904 LOCATED IN FRAME HEAD

APPROVED VENT SIZES
CASEMENT INSWING (ACCESSIBLE HARDWARE)

APPROVED VENT SIZE RANGES BASED ON 45 PSF					
	VENT SIZE	VENT SQUARE FEET	ALLOWABLE DESIGN PRESSURE	VENT WEIGHT @ 7.2 Lbs. PER SQ. FT.	ROTATIONAL LOAD (REQ'D FOR 4 BAR HINGE ONLY) USING 1" IG (1/4" X 1/4")
A	MINIMUM SIZE: (BUTT HINGE ONLY) 14 1/8"[358.8] X 17 1/4"[438.2]	1.7	65	12.2	NOT REQUIRED
B	MINIMUM SIZE: (4 BAR HINGE ONLY) 16"[406.4] X 17 1/4"[438.2]	1.9	65	13.8	6.4 Lbs.
C	35"[889.0] X 59 1/4"[1505]	14.3	65	103.7	30.6
D	36"[914.4] X 63 1/8"[1603.4]	15.7	60	113.6	32.4
E	37"[939.8] X 67"[1701.8]	17.2	55	124.0	34.2
F	37 1/2"[952.5] X 71 1/4"[1809.8]	18.6	50	134.0	35.2
G	TESTED SIZE: 38"[965.2] X 76"[1930.4]	20.1	45	144.0	36.1
H	MAXIMUM SIZE: 37"[939.8] X 78"[1981.2]	20.1	45	144.0	34.2

LOCK-POINT SCHEDULE

NUMBER OF REQUIRED LOCK ENGAGEMENTS	VENT HEIGHT (H)
2	> 17.2"-35.2"H
3	≥ 35.25"-59.2"H
4	≥ 59.25"-78"H

SNUBBER SCHEDULE

NUMBER OF REQUIRED SNUBBERS AT HINGE JAMB	VENT HEIGHT (H)
1	≥ 30" H

BUTT HINGE SCHEDULE

NUMBER OF REQUIRED BUTT HINGES	VENT HEIGHT (H)
3	≥ 61.25"-78"H
2	< 61.2 H

VMPL SYSTEM - ACCESSIBILITY - HARDWARE MATRIX								
YOW 225 - CASEMENT INSWING WITH E1-1957 12" 4 BAR HINGE or BUTT HINGES								
MINIMUM VENT HEIGHT DIMENSION	MAX. VENT WEIGHT RANGE			LOCK POINTS				
	4 BAR HINGE (per pair)	BUTT HINGE (58# CAPACITY) (2 HINGES)	(3 HINGES)	BASE BAR	BASE BAR PART NUMBER	EXTENSION BAR	EXTENSION BAR PART NUMBER	NUMBER OF LOCK POINTS
17.25" - 23.24"	155# [70.3 Kg]	116# [52.6 Kg]	-	12"	E1-2001-0100	NONE		2
23.25" - 29.24"	155# [70.3 Kg]	116# [52.6 Kg]	-	12"	E1-2001-0100	6"	E1-2002-0006	3
29.25" - 35.24"	155# [70.3 Kg]	116# [52.6 Kg]	-	24"	E1-2001-0200	NONE		2
35.25" - 41.24"	155# [70.3 Kg]	116# [52.6 Kg]	-	24"	E1-2001-0200	6"	E1-2002-0006	3
41.25" - 47.24"	155# [70.3 Kg]	116# [52.6 Kg]	-	36"	E1-2001-0300	NONE		3
47.25" - 53.24"	155# [70.3 Kg]	116# [52.6 Kg]	-	36"	E1-2001-0300	6"	E1-2002-0006	4
53.25" - 59.24"	155# [70.3 Kg]	116# [52.6 Kg]	-	48"	E1-2001-0400	NONE		3
59.25" - 65.24"	155# [70.3 Kg]	-	174# [78.9 Kg]	48"	E1-2001-0400	6"	E1-2002-0006	4
65.25" - 72.24"	155# [70.3 Kg]	-	174# [78.9 Kg]	48"	E1-2001-0400	12"	E1-2002-0100	4
72.25" - 75.24"	155# [70.3 Kg]	-	174# [78.9 Kg]	48"	E1-2001-0400	18"	E1-2002-0106	4
75.25" - 78"	155# [70.3 Kg]	-	174# [78.9 Kg]	48"	E1-2001-0400	22"	E1-2002-0110	4



YKK AP America Inc.
1229 HWY 441 BYPASS
DUBLIN, GEORGIA 31021
PH: (478)277-1955 FAX: (678)838-6001

TITLE:
YOW 225 NON-THERMAL ALUMINUM
CASEMENT OUTSWING / INSWING WINDOW
(NON-HVHZ) (NON-IMPACT)

SCHEDULE & APPROVED SIZES
HARDWARE

PREPARED BY:

BUILDING DROPS, INC.


1900 NE MIAMI COURT, STE. 2-15
MIAMI, FL 33132

PH: (954)399-8478
FAX: (954)744-4738
WEB: www.buildingdrops.com



REMARKS	BY	DATE
2023 FBC CODE UPDATE	MS	05.05.23
MISC. UPDATE	SH	02.26.24

THE INSTALLATION DETAILS DESCRIBED HEREIN ARE GENERIC AND MAY NOT REFLECT ACTUAL CONDITIONS FOR A SPECIFIC SITE. IF SITE CONDITIONS CAUSE INSTALLATION TO DEVIATE FROM THE REQUIREMENTS DETAILED HEREIN, A LICENSED ENGINEER OR ARCHITECT SHALL PREPARE SITE SPECIFIC DOCUMENTS FOR USE WITH THIS DOCUMENT.

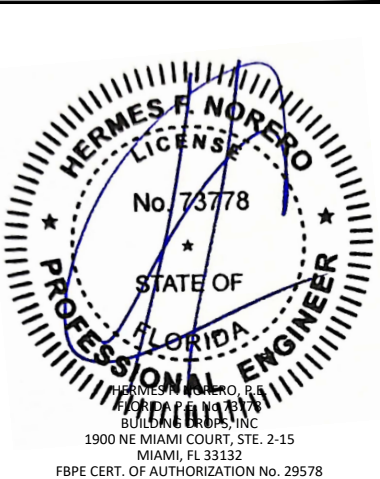

FL #:
FL16312

DATE: **9.01.17**

DWG. BY: **FM** CHK. BY: **HFN**

SCALE: **NTS**


DWG. #: **YKK246**

SHEET:


6

OF 21


2/26/2024 2:06 PM
s:\projects\ykk ap america, inc\bc-24-0246 - fbc submittal - fl16312 - yow revisions\dwgs\fl16312\ykk246.dwg

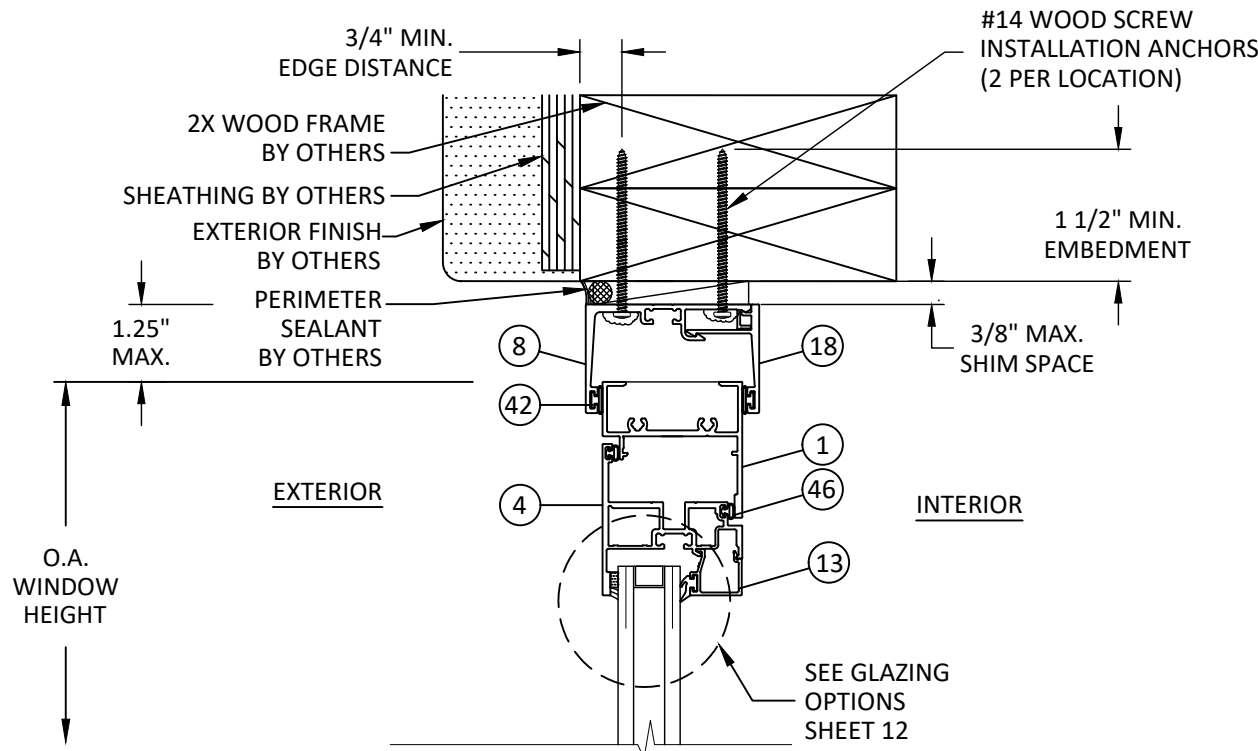

B7 VERTICAL SECTION
VENT HEAD - 2X WOOD FRAME
INT. SET RECEPTOR - TYP. "OUTSWING"

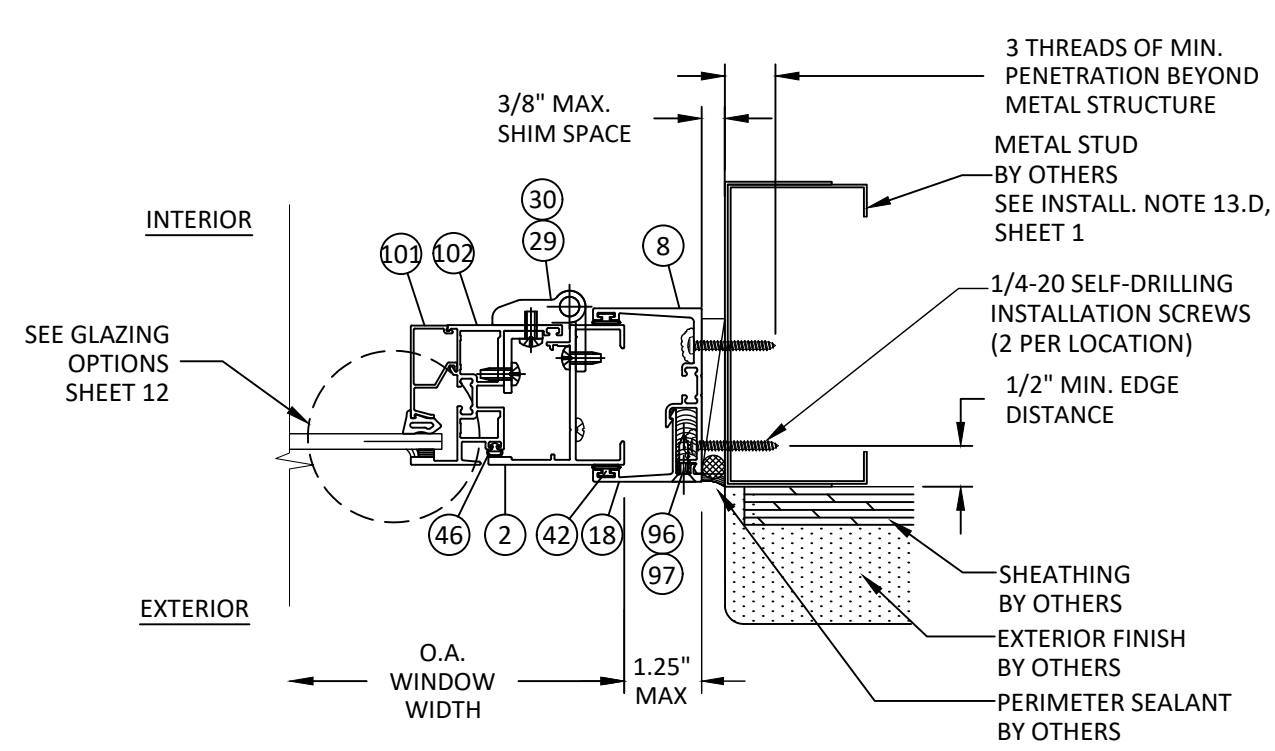


C7 HORIZONTAL SECTION
VENT JAMB - METAL STUD FRAME
INT. SET RECEPTOR - TYP. "INSWING"

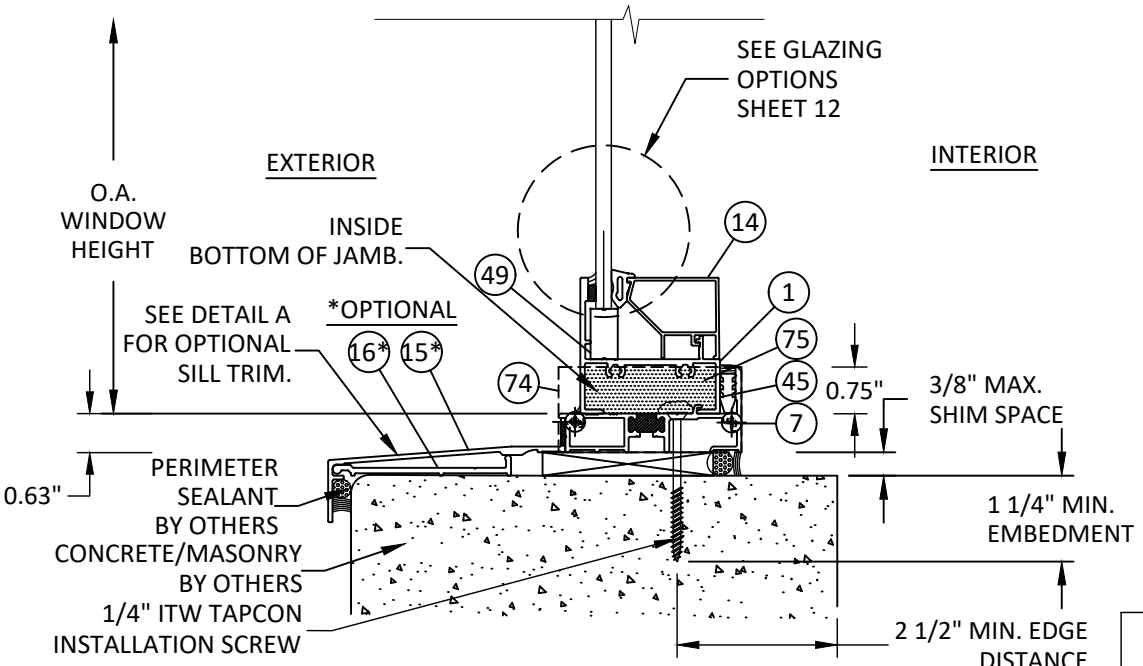

A7 VERTICAL SECTION
FIXED SILL - CONCRETE/MASONRY
SILL FLASHING - TYP. "FIXED"



OPTIONAL SILL TRIM
DETAIL A

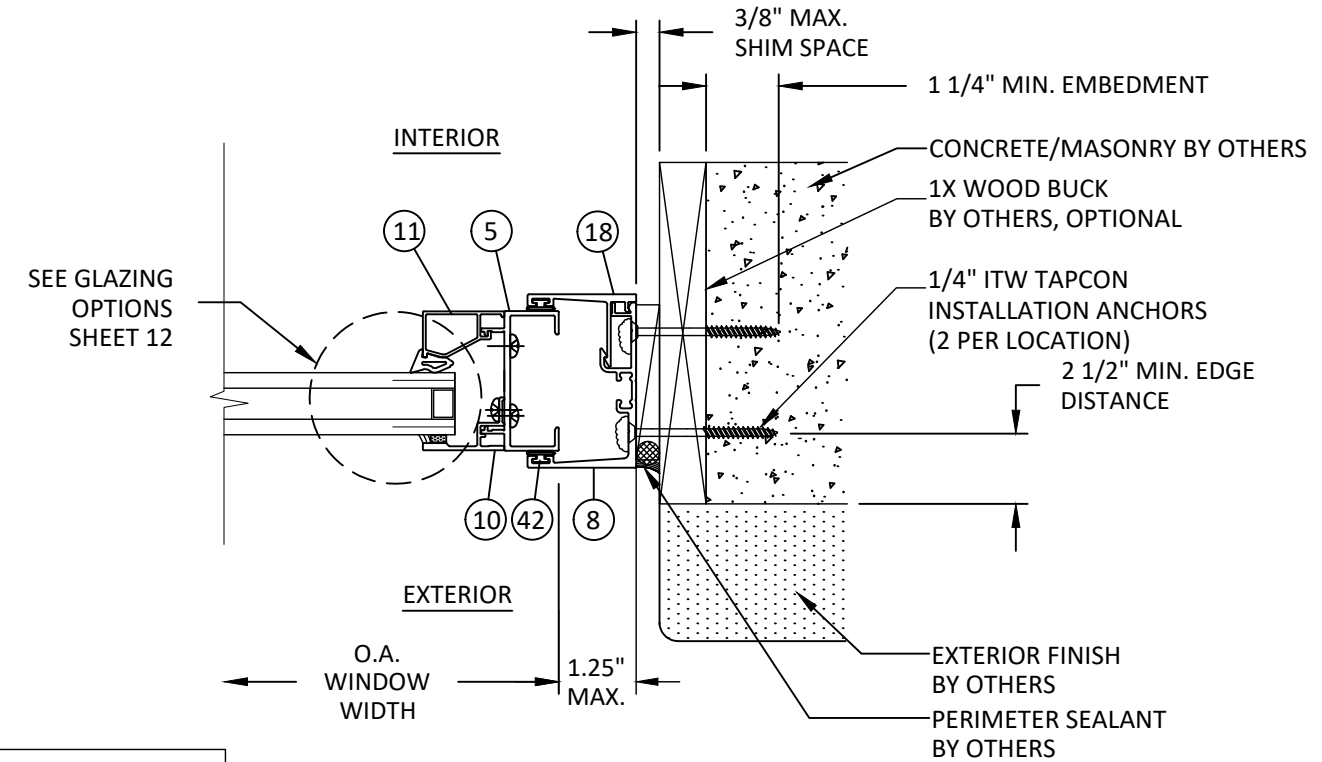

D7 HORIZONTAL SECTION
FIXED JAMB - 1X/CONCRETE/MASONRY
EXT. SET RECEPTOR - TYP. "FIXED"

NOTE: UNITS MAY BE INTERIOR OR
EXTERIOR SET INSTALLATIONS. ITEMS
#96 & 97 NOT REQUIRED FOR INTERIOR
SET INSTALLATIONS.

Quality
inspires™

YKK AP America Inc.
1229 HWY 441 BYPASS
DUBLIN, GEORGIA 31021
PH: (478)277-1955 FAX: (678)838-6001

TITLE: YOW 225 NON-THERMAL ALUMINUM CASEMENT OUTSWING / INSWING WINDOW (NON-HVHZ) (NON-IMPACT) RECEPTOR INSTALLATION DETAILS

PREPARED BY: BUILDING DROPS, INC.
1900 NE MIAMI COURT, STE. 2-15
MIAMI, FL 33132
PH: (954)399-8478
FAX: (954)744-4738
WEB: www.buildingdrops.com

REMARKS	BY	DATE
2023 FBC CODE UPDATE	MS	05.05.23
MISC. UPDATE	SH	02.26.24

THE INSTALLATION DETAILS DESCRIBED HEREIN ARE GENERIC AND MAY NOT REFLECT ACTUAL CONDITIONS FOR A SPECIFIC SITE. IF SITE CONDITIONS CAUSE INSTALLATION TO DEVIATE FROM THE REQUIREMENTS DETAILED HEREIN, A LICENSED ENGINEER OR ARCHITECT SHALL PREPARE SITE SPECIFIC DOCUMENTS FOR USE WITH THIS DOCUMENT.

HERMES F. NORERO
LICENSE
No. 73778
STATE OF
FLORIDA
PROFESSIONAL ENGINEER
HERMES F. NORERO, P.E.
BUILDING DROPS, INC.
1900 NE MIAMI COURT, STE. 2-15
MIAMI, FL 33132
FBPE CERT. OF AUTHORIZATION No. 29578

FL #:

FL16312

DATE: **9.01.17**

DWG. BY:	CHK. BY:
FM	HFN

SCALE: **NTS**


DWG. #: **YKK246**

SHEET:


7

OF 21


2/26/2024 2:06 PM
s:\projects\ykk ap america, inc\bc-24-0246 - fbc submittal - fl16312.ykk246.dwg

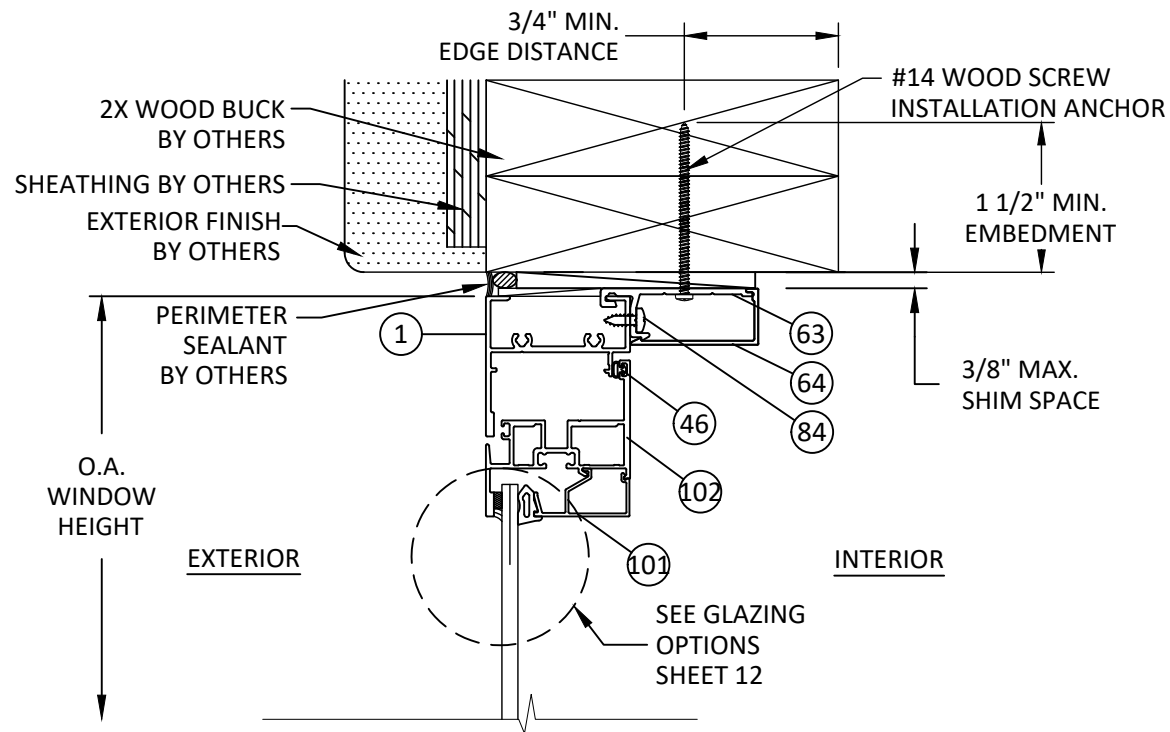


G
8 VERTICAL SECTION
VENT HEAD - 2X WOOD FRAME
CLIP ANCHOR - TYP. "INSWING"

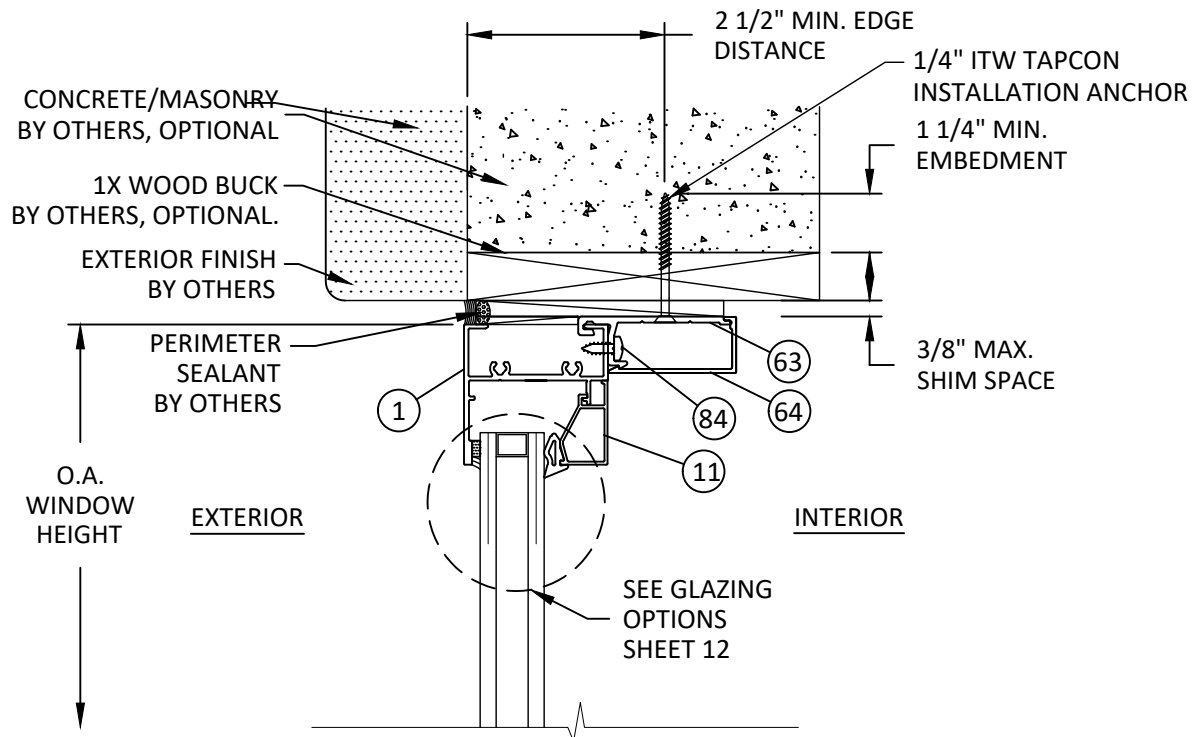

H
8 VERTICAL SECTION
FIXED HEAD - 1X/CONCRETE/MASONRY
CLIP ANCHOR - TYP. "FIXED"

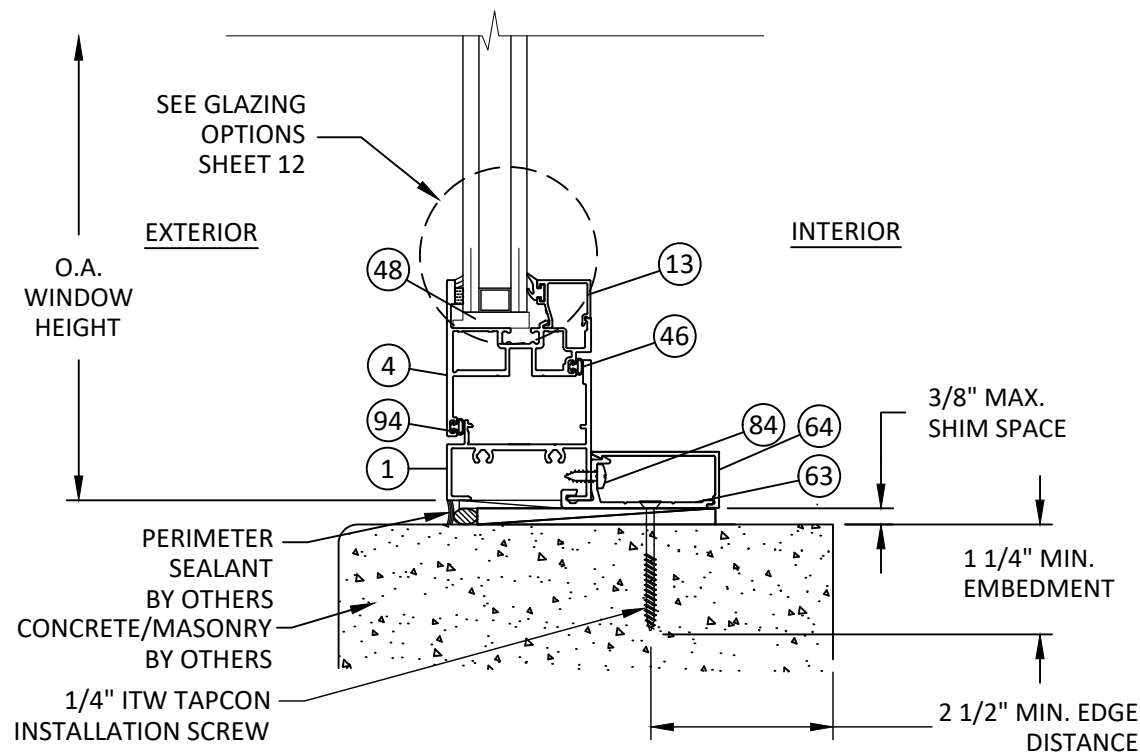

F
8 VERTICAL SECTION
VENT SILL - CONCRETE/MASONRY
CLIP ANCHOR - TYP. "OUTSWING"

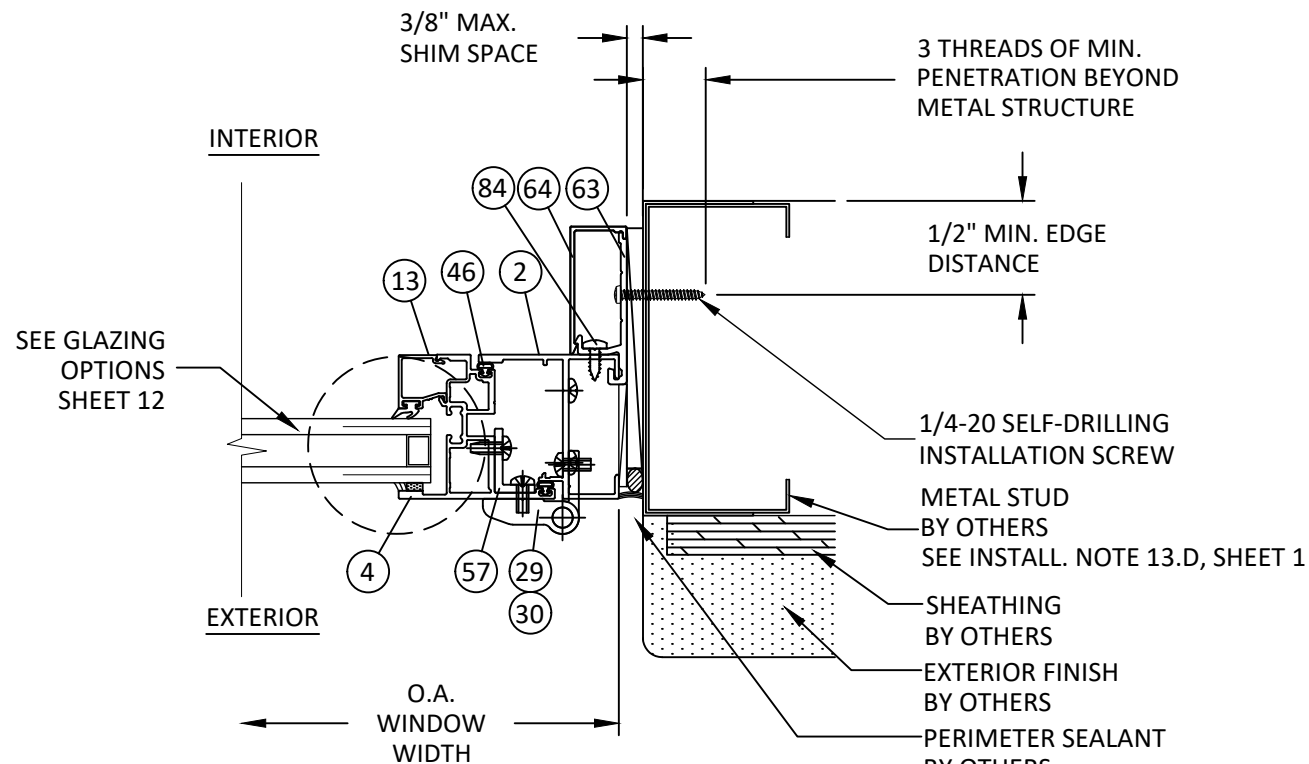


I
8 HORIZONTAL SECTION
VENT JAMB - METAL STUD FRAME
CLIP ANCHOR - TYP. "OUTSWING"



YKK AP America Inc.
1229 HWY 441 BYPASS
DUBLIN, GEORGIA 31021
PH: (478)277-1955 FAX: (678)838-6001


TITLE:
YOW 225 NON-THERMAL ALUMINUM
CASEMENT OUTSWING / INSWING WINDOW
(NON-HVHZ) (NON-IMPACT)
CLIP INSTALLATION DETAILS

PREPARED BY:
BUILDING DROPS, INC.
1900 NE MIAMI COURT, STE. 2-15
MIAMI, FL 33132
PH: (954)399-8478
FAX: (954)744-4738
WEB: www.buildingdrops.com

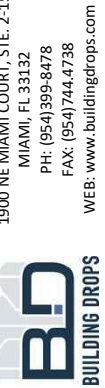

REMARKS	BY	DATE
2023 FBC CODE UPDATE	MS	05.05.23
MISC. UPDATE	SH	02.26.24

THE INSTALLATION DETAILS DESCRIBED HEREIN ARE GENERIC AND MAY NOT REFLECT ACTUAL CONDITIONS FOR A SPECIFIC SITE. IF SITE CONDITIONS CAUSE INSTALLATION TO DEVIATE FROM THE REQUIREMENTS DETAILED HEREIN, A LICENSED ENGINEER OR ARCHITECT SHALL PREPARE SITE SPECIFIC DOCUMENTS FOR USE WITH THIS DOCUMENT.

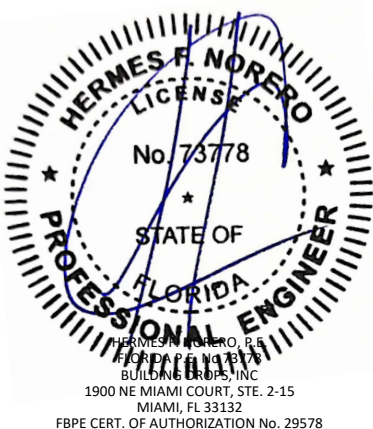

FL #:

FL16312

DATE: 9.01.17

DWG. BY: FM
CHK. BY: HFN


SCALE: NTS

DWG. #: YKK246


SHEET:

8


s:\projects\ykk ap america, inc\fbc-24-0246 - fbc submittal - fl16312, fl16313, fl16314 - yow revisions\dwg\fl16312\ykk246.dwg
2/26/2024 2:06 PM

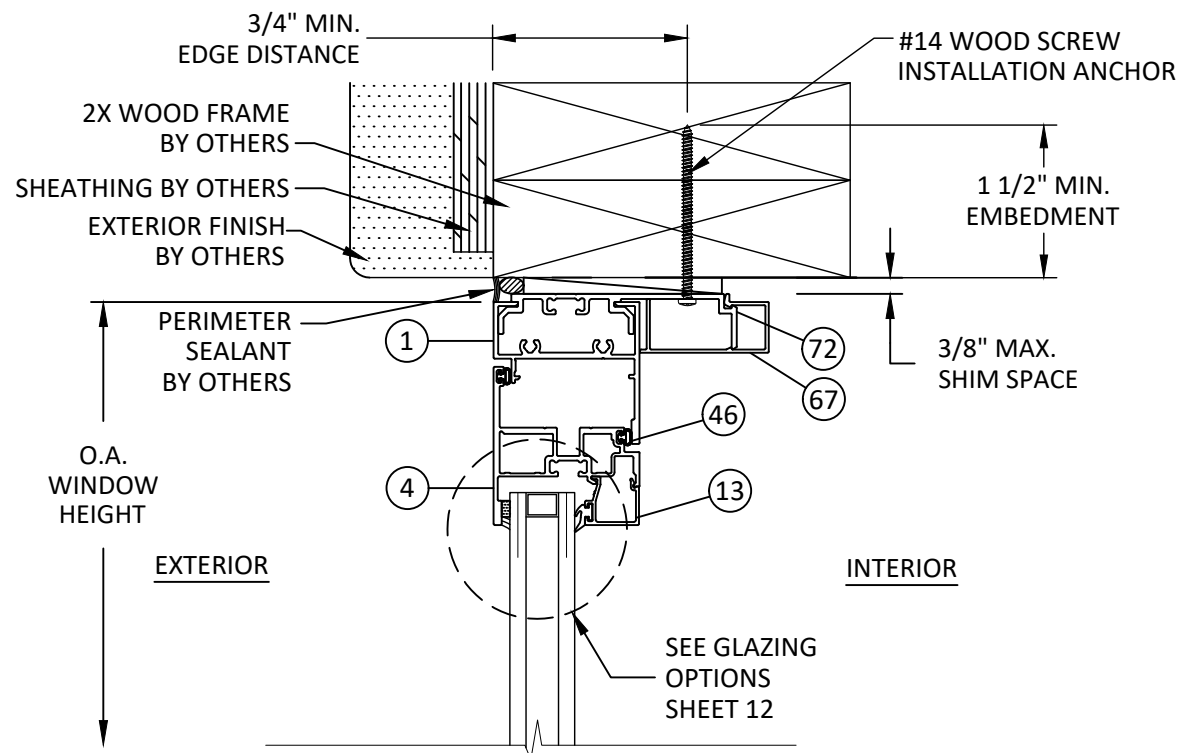


K
9 **VERTICAL SECTION**
VENT HEAD - 2X WOOD FRAME
STRAP ANCHOR - TYP. "OUTSWING"

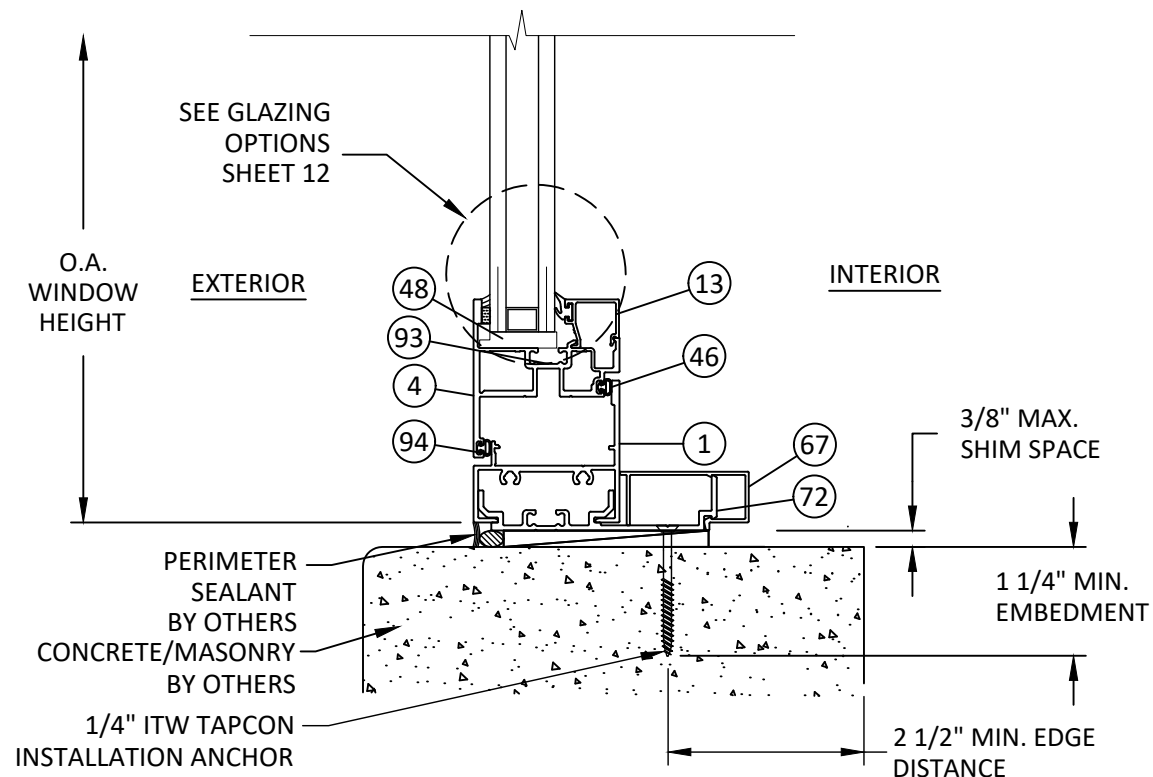

J
9 **VERTICAL SECTION**
VENT SILL - CONCRETE/MASONRY
STRAP ANCHOR - TYP. "OUTSWING"

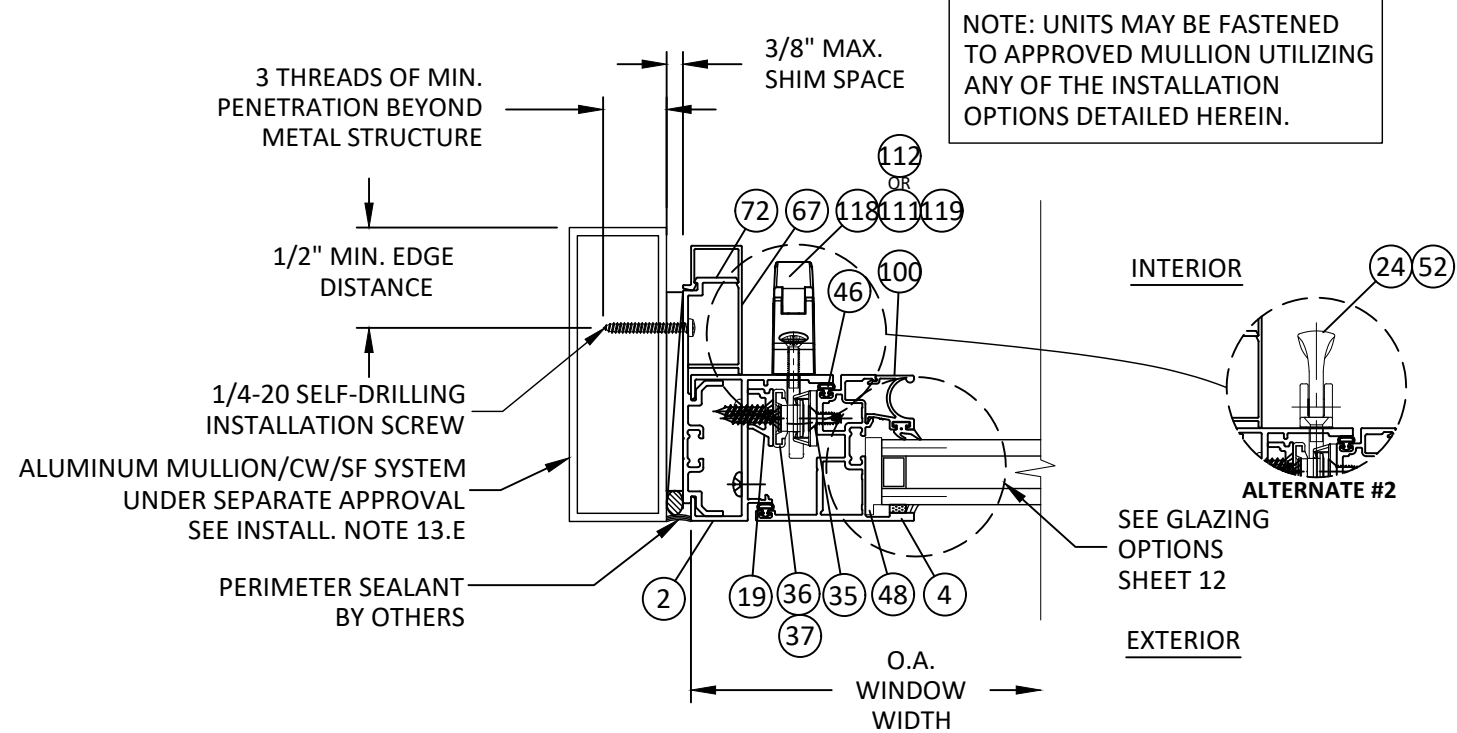

L
9 **HORIZONTAL SECTION**
VENT JAMB - MULL TUBE FRAME
STRAP ANCHOR - TYP. "OUTSWING"
ALTERNATE #1

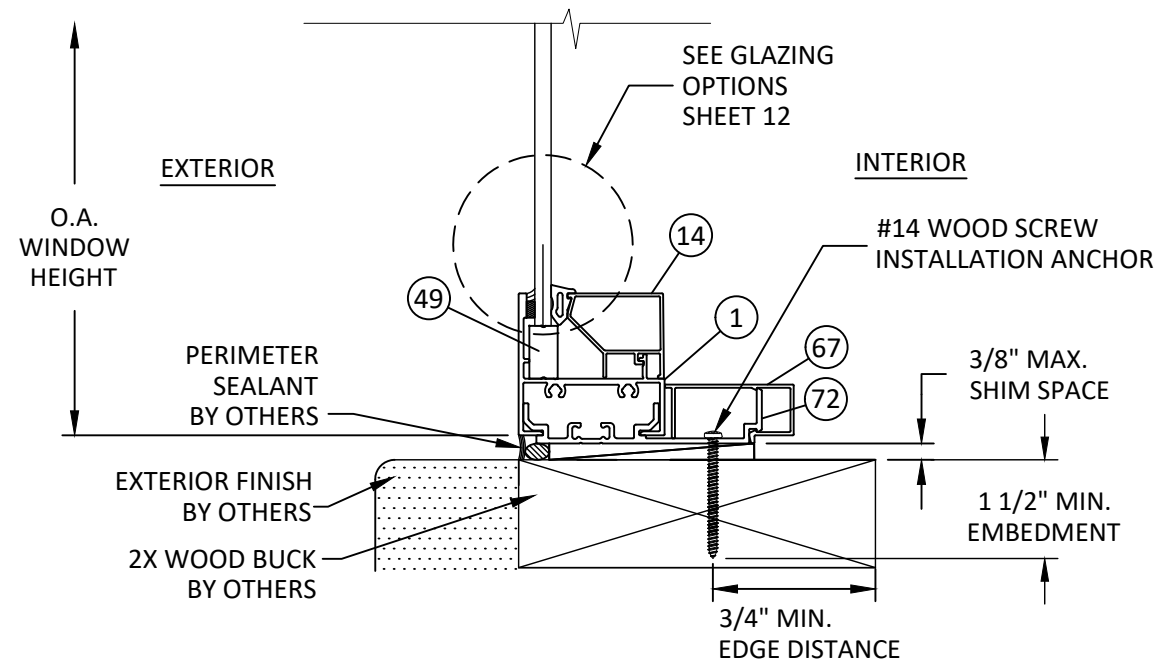

M
9 **VERTICAL SECTION**
FIXED SILL - 2X WOOD BUCK
STRAP ANCHOR - TYP. "FIXED"



YKK AP America Inc.
1229 HWY 441 BYPASS
DUBLIN, GEORGIA 31021
PH: (478)277-1955 FAX: (678)838-6001

TITLE:
YOW 225 NON-THERMAL ALUMINUM
CASEMENT OUTSWING / INSWING WINDOW
(NON-HVHZ) (NON-IMPACT)


STRAP INSTALLATION DETAILS

PREPARED BY:
BUILDING DROPS, INC.
1900 NE MIAMI COURT, STE. 2-15
MIAMI, FL 33132
PH: (954)399-8478
FAX: (954)744-4738
WEB: www.buildingdrops.com



REMARKS	BY	DATE
2023 FBC CODE UPDATE	MS	05.05.23
MISC. UPDATE	SH	02.26.24

THE INSTALLATION DETAILS DESCRIBED HEREIN ARE GENERIC AND MAY NOT REFLECT ACTUAL CONDITIONS FOR A SPECIFIC SITE. IF SITE CONDITIONS CAUSE INSTALLATION TO DEVIATE FROM THE REQUIREMENTS DETAILED HEREIN, A LICENSED ENGINEER OR ARCHITECT SHALL PREPARE SITE SPECIFIC DOCUMENTS FOR USE WITH THIS DOCUMENT.

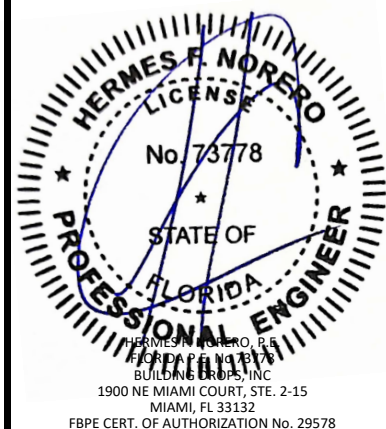

FL #:

FL16312

DATE: **9.01.17**

DWG. BY: **FM** CHK. BY: **HFN**


SCALE: **NTS**

DWG. #: **YKK246**


SHEET:

9


s:\projects\ykk ap america, inc\bc-24-0246 - fbc submittal - fl16312, fl16313, fl16314 - yow revisions\dwg\fl16312\ykk246.dwg
2/26/2024 2:06 PM
s:\projects\ykk ap america, inc\bc-24-0246 - fbc submittal - fl16312, fl16313, fl16314 - yow revisions\dwg\fl16312\ykk246.dwg

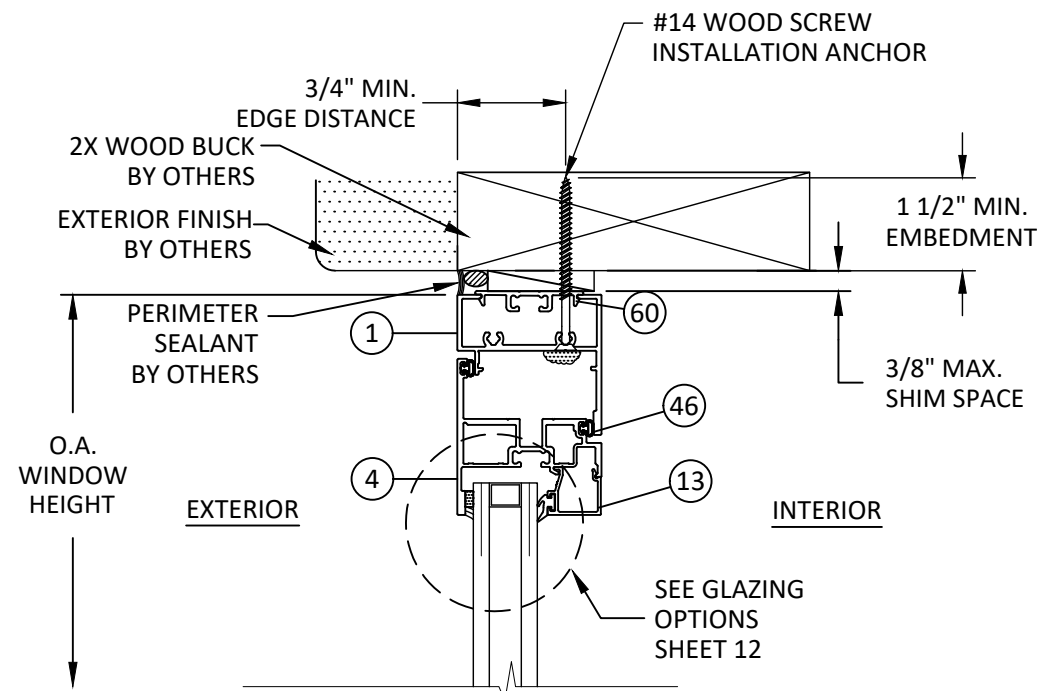


**O
10** VERTICAL SECTION
VENT HEAD - 2X WOOD BUCK
THROUGH FRAME- TYP. "OUTSWING"

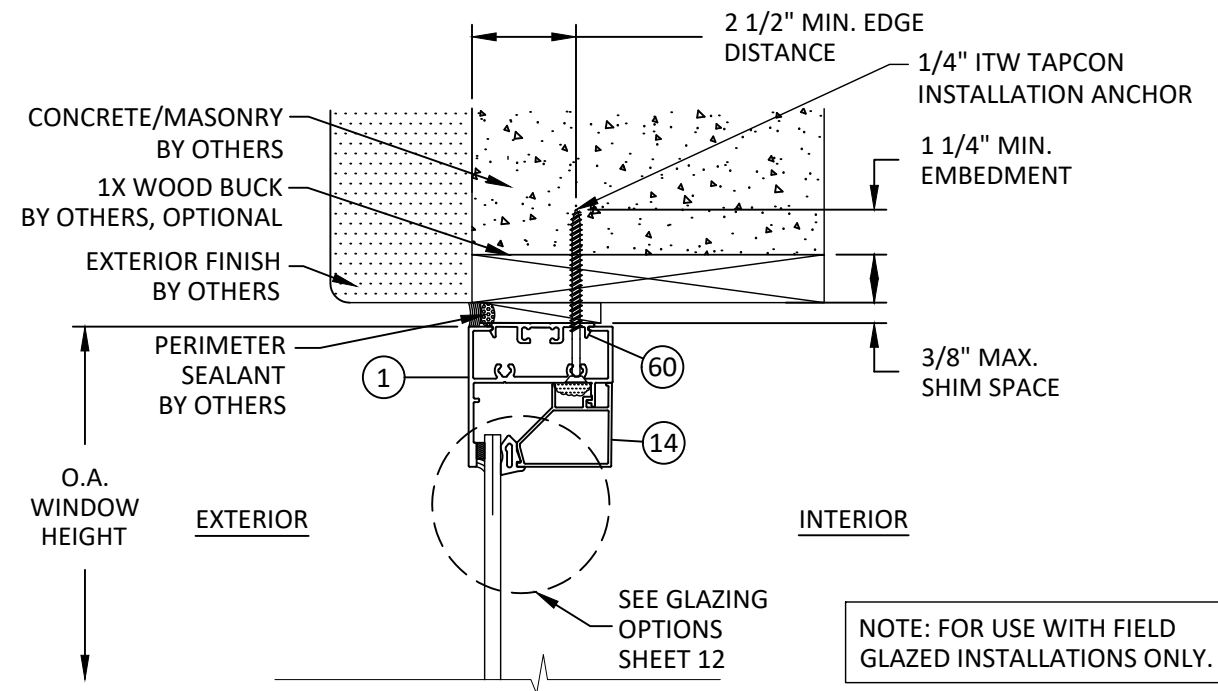

**P
10** VERTICAL SECTION
FIXED HEAD - 1X/CONCRETE/MASONRY
THROUGH FRAME - TYP. "FIXED"

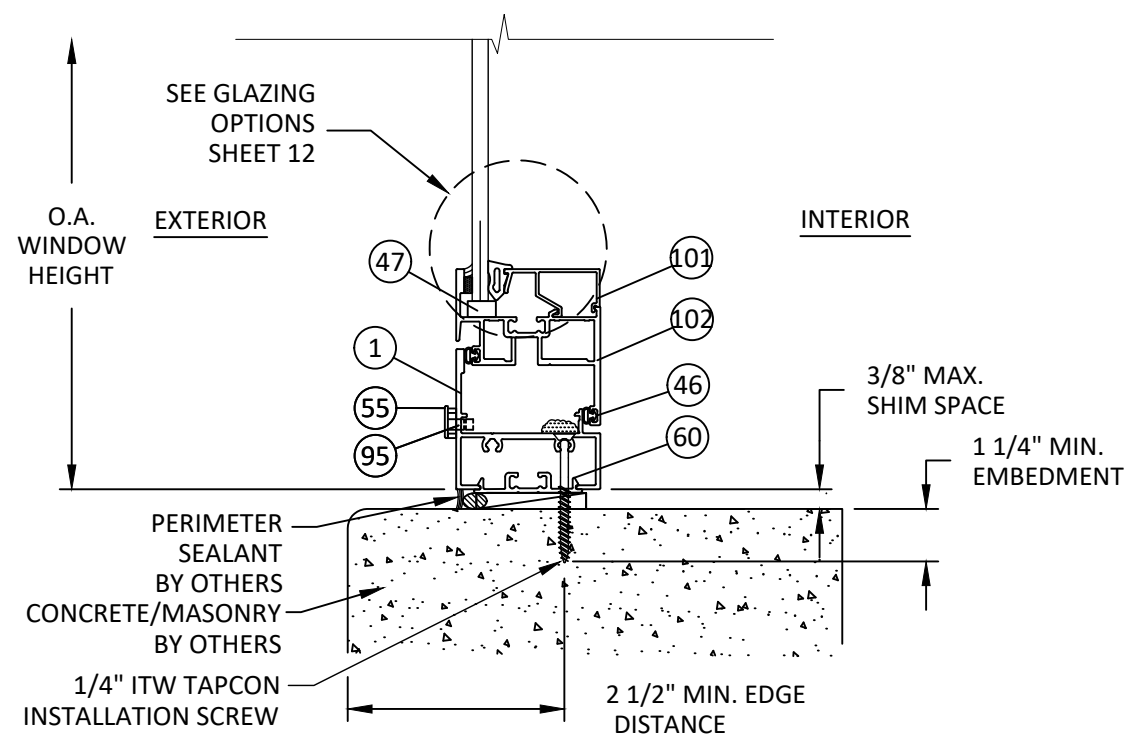

**N
10** VERTICAL SECTION
VENT SILL - CONCRETE/MASONRY
THROUGH FRAME - TYP. "INSWING"

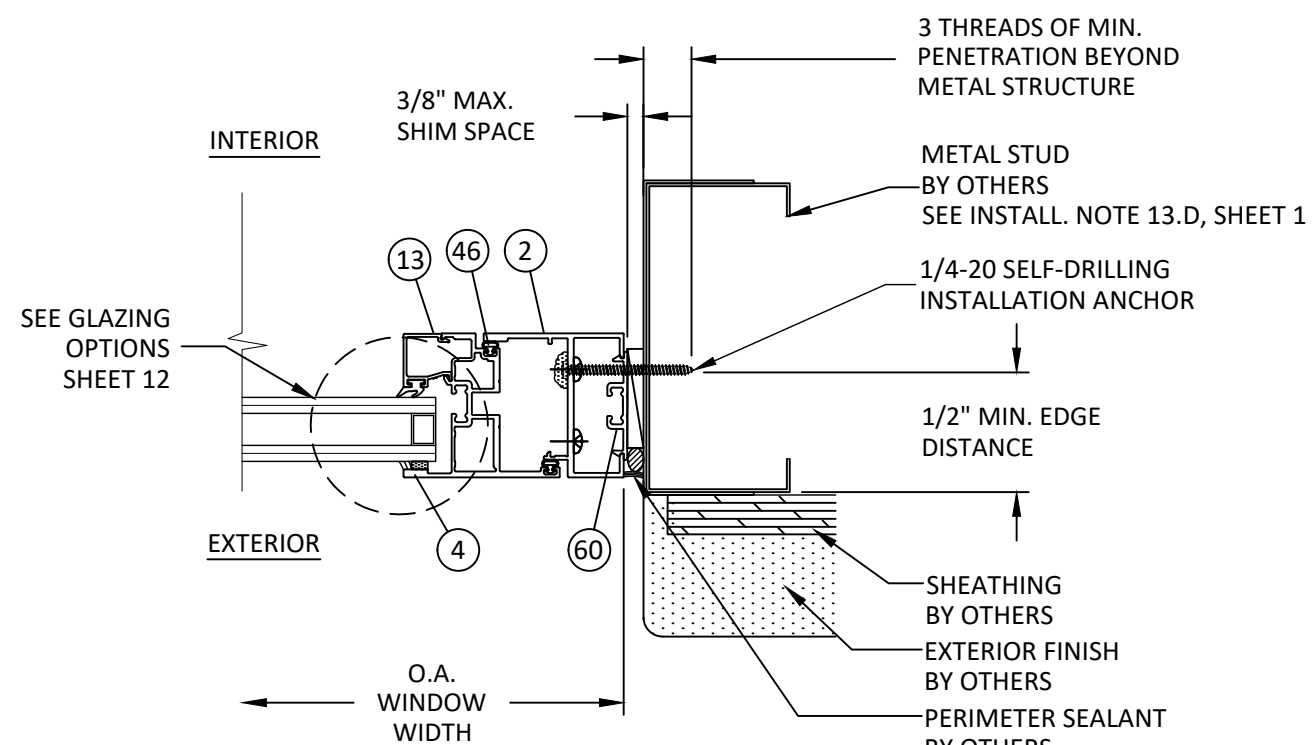

**Q
10** HORIZONTAL SECTION
VENT JAMB - METAL STUD FRAME
THROUGH FRAME - TYP. "OUTSWING"



YKK AP America Inc.
1229 HWY 441 BYPASS
DUBLIN, GEORGIA 31021
PH: (478)277-1955 FAX: (678)838-6001


TITLE:
YOW 225 NON-THERMAL ALUMINUM
CASEMENT OUTSWING / INSWING WINDOW
(NON-HVHZ) (NON-IMPACT)
THROUGH FRAME
INSTALLATION DETAILS

PREPARED BY:
BUILDING DROPS, INC.
1900 NE MIAMI COURT, STE. 2-15
MIAMI, FL 33132
PH: (954)399-8478
FAX: (954)744-4738
WEB: www.buildingdrops.com




REMARKS	BY	DATE
2023 FBC CODE UPDATE	MS	05.05.23
MISC. UPDATE	SH	02.26.24

THE INSTALLATION DETAILS DESCRIBED HEREIN ARE GENERIC
AND MAY NOT REFLECT ACTUAL CONDITIONS FOR A SPECIFIC
SITE. IF SITE CONDITIONS CAUSE INSTALLATION TO DEVIATE
FROM THE REQUIREMENTS DETAILED HEREIN, A LICENSED
ENGINEER OR ARCHITECT SHALL PREPARE SITE SPECIFIC
DOCUMENTS FOR USE WITH THIS DOCUMENT.

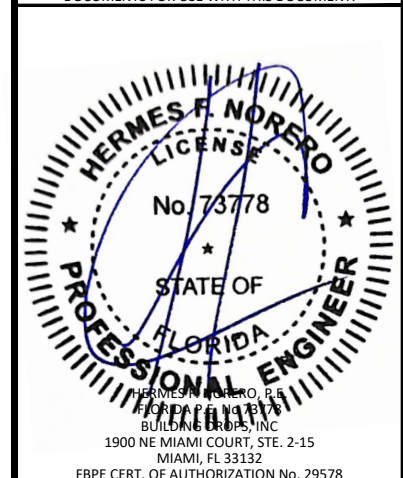


FL #:	FL16312
DATE:	9.01.17
DWG. BY:	FM
CHK. BY:	HFN
SCALE:	NTS
DWG. #:	YKK246
SHEET:	10


s:\projects\ykk ap america, inc\bc-240246 - fbc submittal - fl16312.yk246.dwg
2/26/2024 2:06 PM

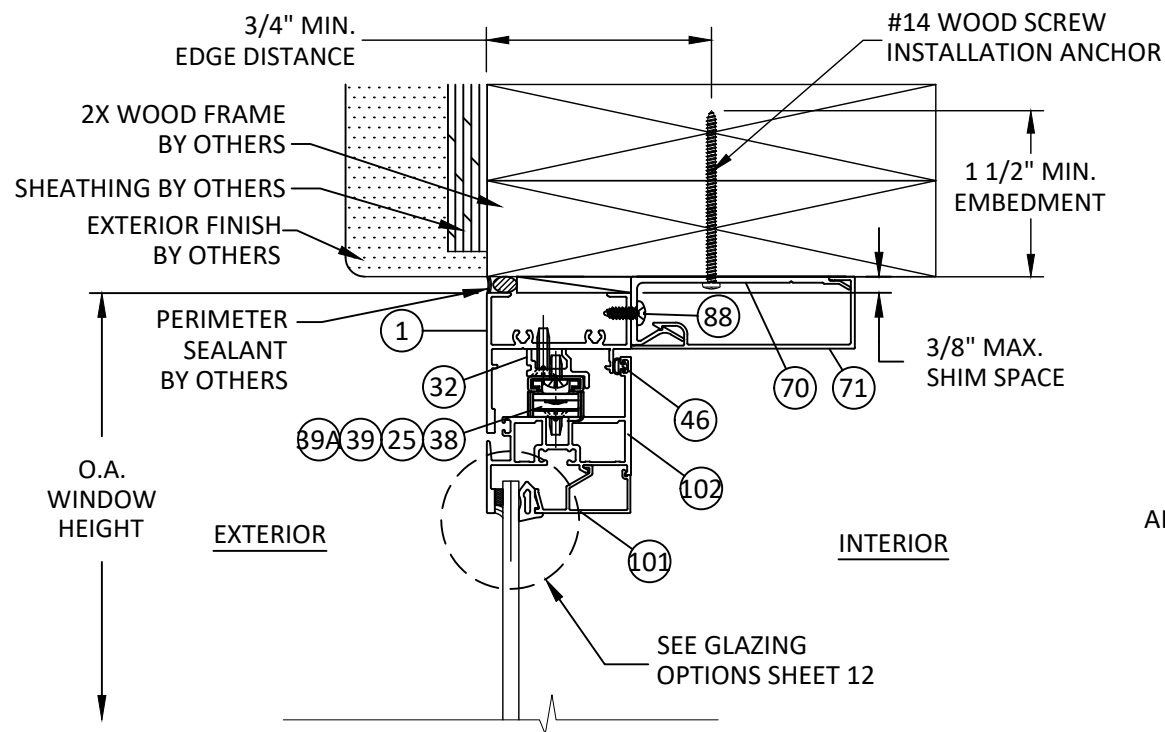


S
11 **VERTICAL SECTION**
VENT HEAD - 2X WOOD FRAME
TRIM CLIP ANCHOR - TYP. "INSWING"

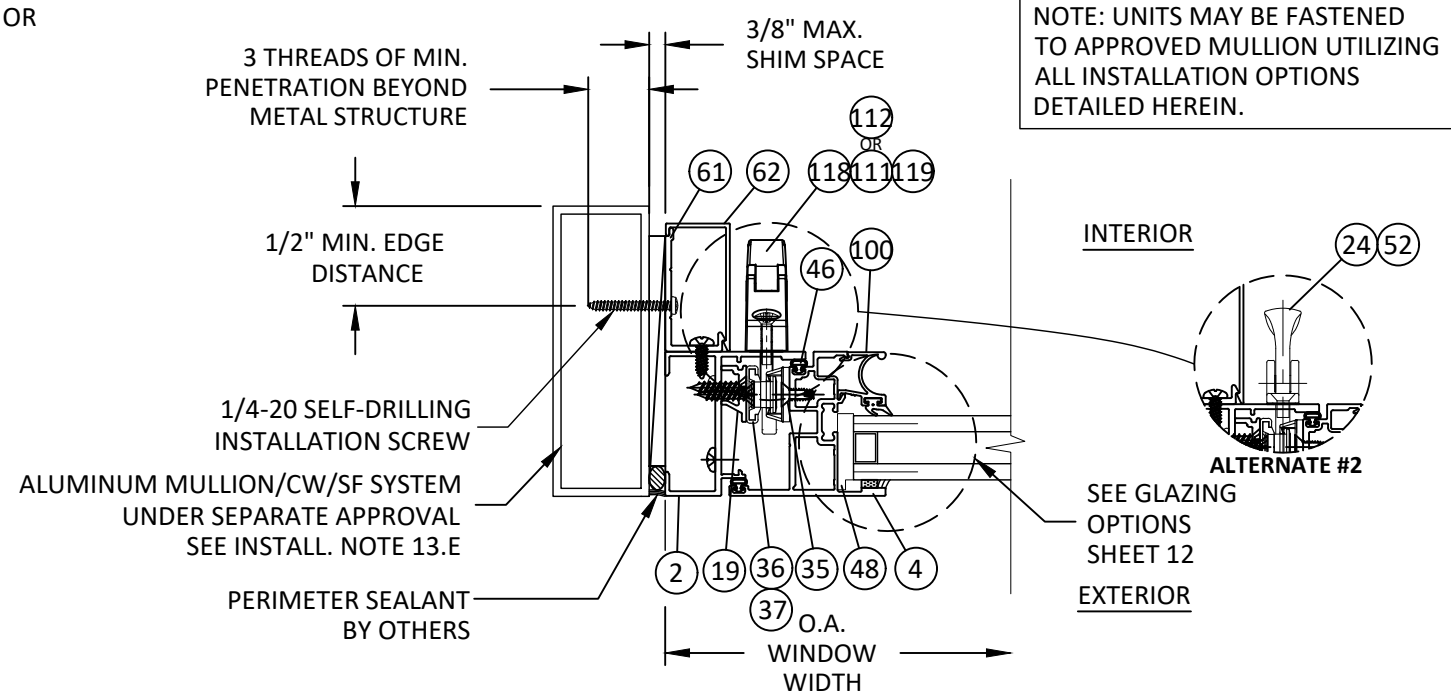

T
11 **HORIZONTAL SECTION**
VENT JAMB - MULL TUBE FRAME
TRIM CLIP ANCHOR - TYP. "OUTSWING"
ALTERNATE #1

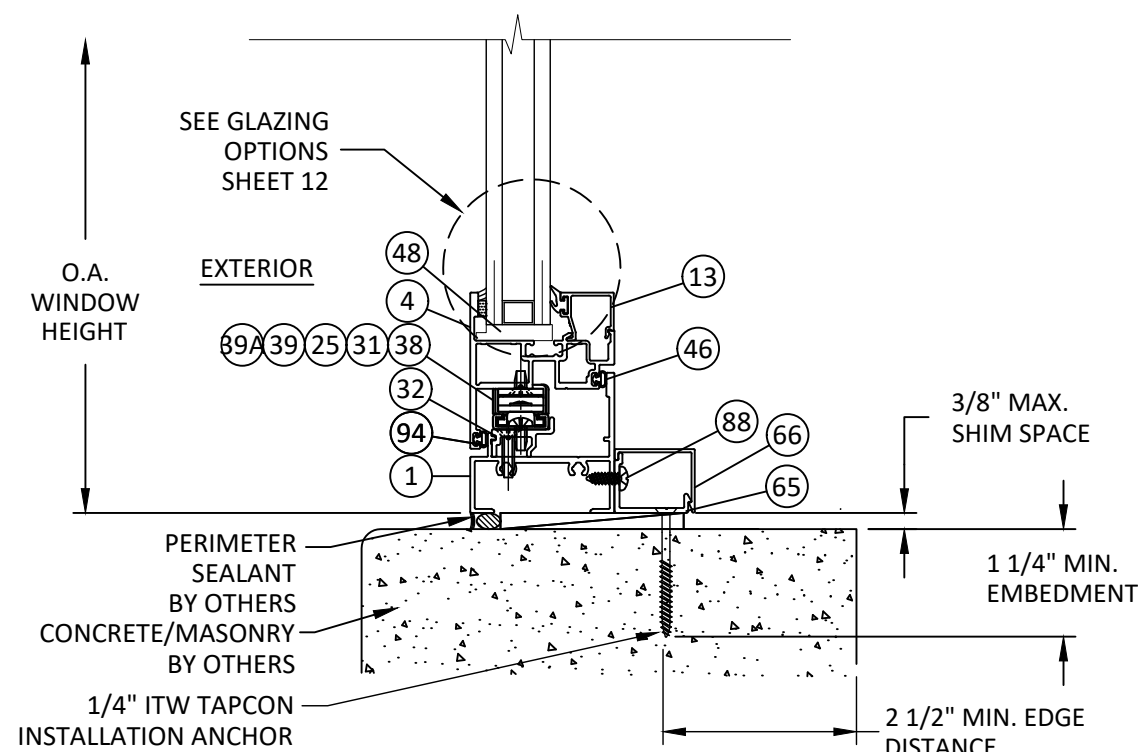

R
11 **VERTICAL SECTION**
VENT SILL - CONCRETE/MASONRY
TRIM CLIP ANCHOR - TYP. "OUTSWING"

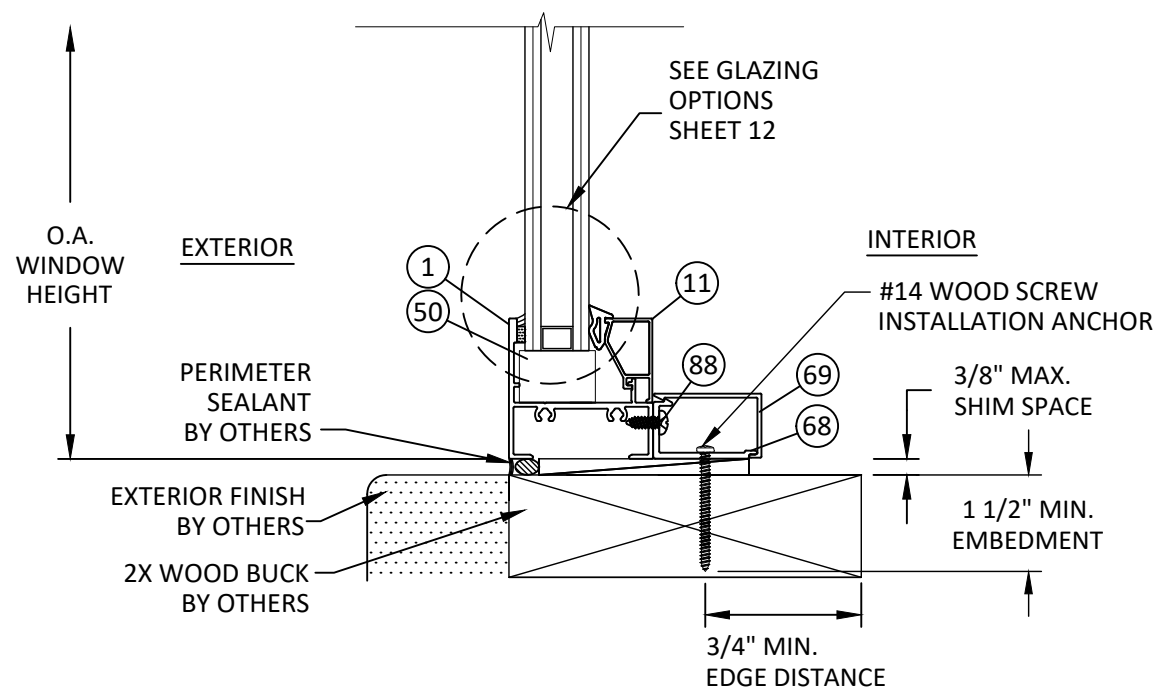

U
11 **VERTICAL SECTION**
FIXED SILL - 2X WOOD BUCK
TRIM CLIP ANCHOR - TYP. "FIXED"


NOTE: UNITS MAY BE FASTENED TO APPROVED MULLION UTILIZING ALL INSTALLATION OPTIONS DETAILED HEREIN.

YKK
ap Quality inspires™
YKK AP America Inc.
1229 HWY 441 BYPASS
DUBLIN, GEORGIA 31021
PH: (478)277-1955 FAX: (678)838-6001

TITLE: YOW 225 NON-THERMAL ALUMINUM CASEMENT OUTSWING / INSWING WINDOW (NON-HVHZ) (NON-IMPACT)
TRIM CLIP ANCHOR INSTALLATION
PREPARED BY: BUILDING DROPS, INC.
1900 NE MIAMI COURT, STE. 2-15
MIAMI, FL 33132
PH: (954)399-8478
FAX: (954)744-4738
WEB: www.buildingdrops.com

REMARKS	BY	DATE
2023 FBC CODE UPDATE	MS	05.05.23
MISC. UPDATE	SH	02.26.24


THE INSTALLATION DETAILS DESCRIBED HEREIN ARE GENERIC AND MAY NOT REFLECT ACTUAL CONDITIONS FOR A SPECIFIC SITE. IF SITE CONDITIONS CAUSE INSTALLATION TO DEVIATE FROM THE REQUIREMENTS DETAILED HEREIN, A LICENSED ENGINEER OR ARCHITECT SHALL PREPARE SITE SPECIFIC DOCUMENTS FOR USE WITH THIS DOCUMENT.

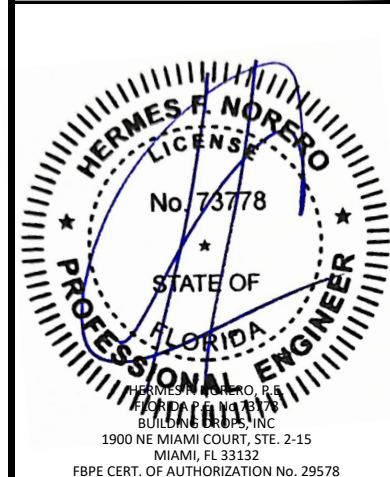


FL #: **FL16312**
DATE: **9.01.17**
DWG. BY: **FM** CHK. BY: **HFN**
SCALE: **NTS**
DWG. #: **YKK246**
SHEET:

11


s:\projects\ykk ap america, inc\pbc-24-0246 - fbc submittal - fl16312, fl16313, fl16314 - yow revisions\dwg\fl16312\ykk246.dwg
2/26/2024 2:06 PM

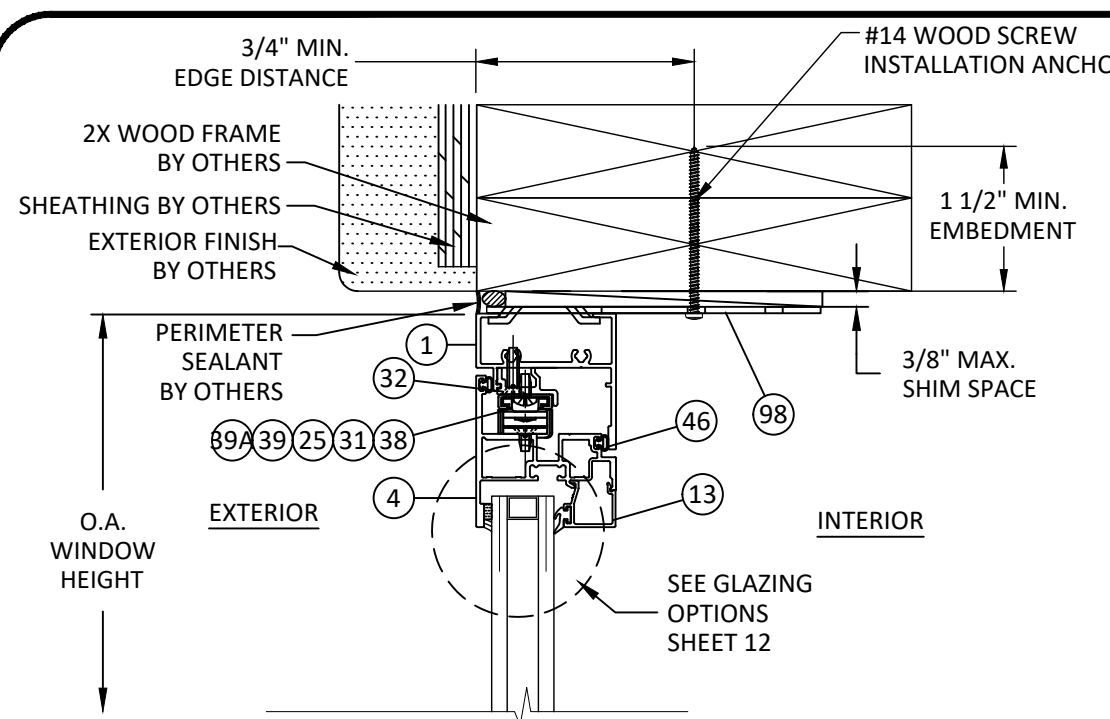


W 12 VERTICAL SECTION
VENT HEAD - 2X WOOD FRAME
TWIST ANCHOR - TYP. "OUTSWING"

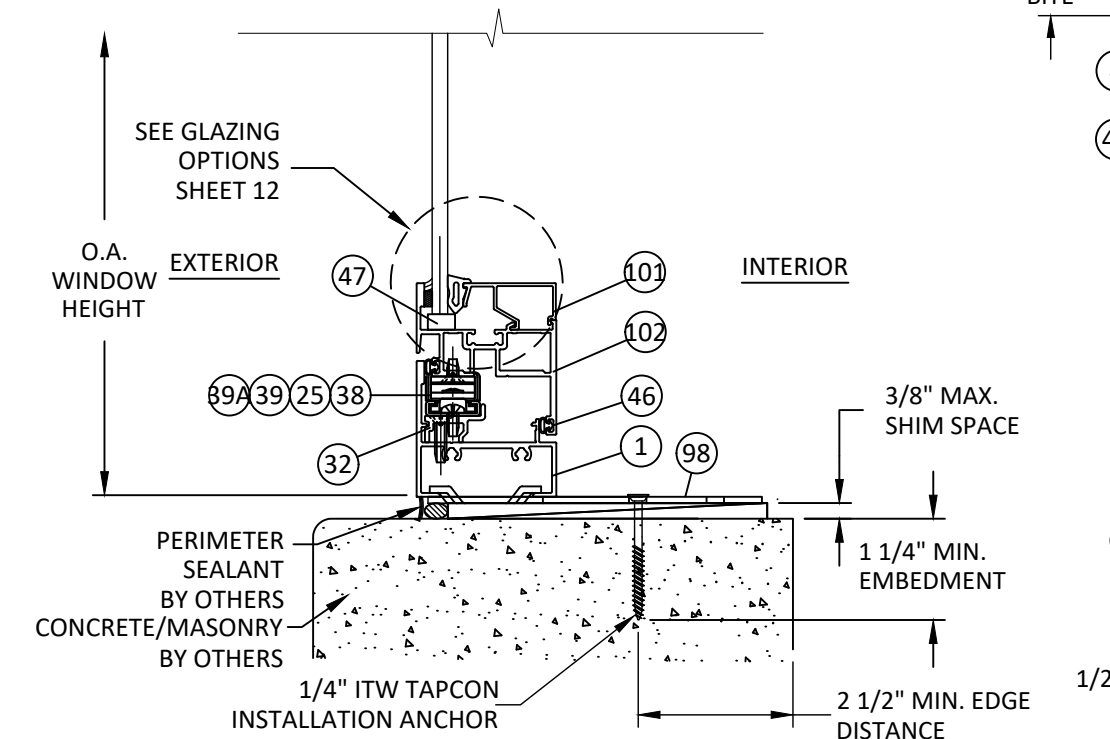


V 12 VERTICAL SECTION
VENT SILL - CONCRETE/MASONRY
TWIST ANCHOR - TYP. "INSWING"

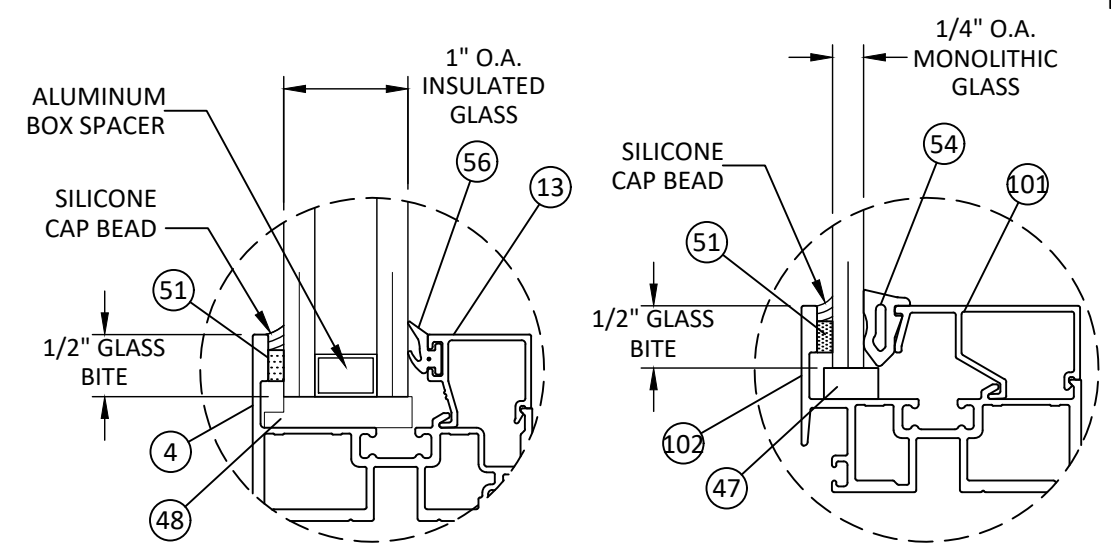

VENT GLAZING DETAILS

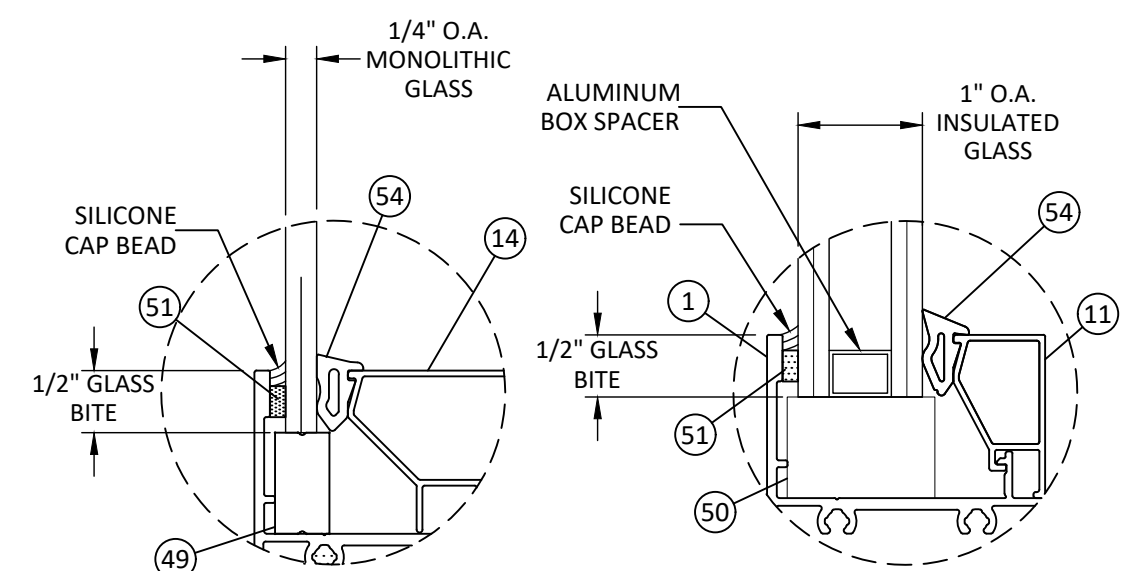

FIXED GLAZING DETAILS

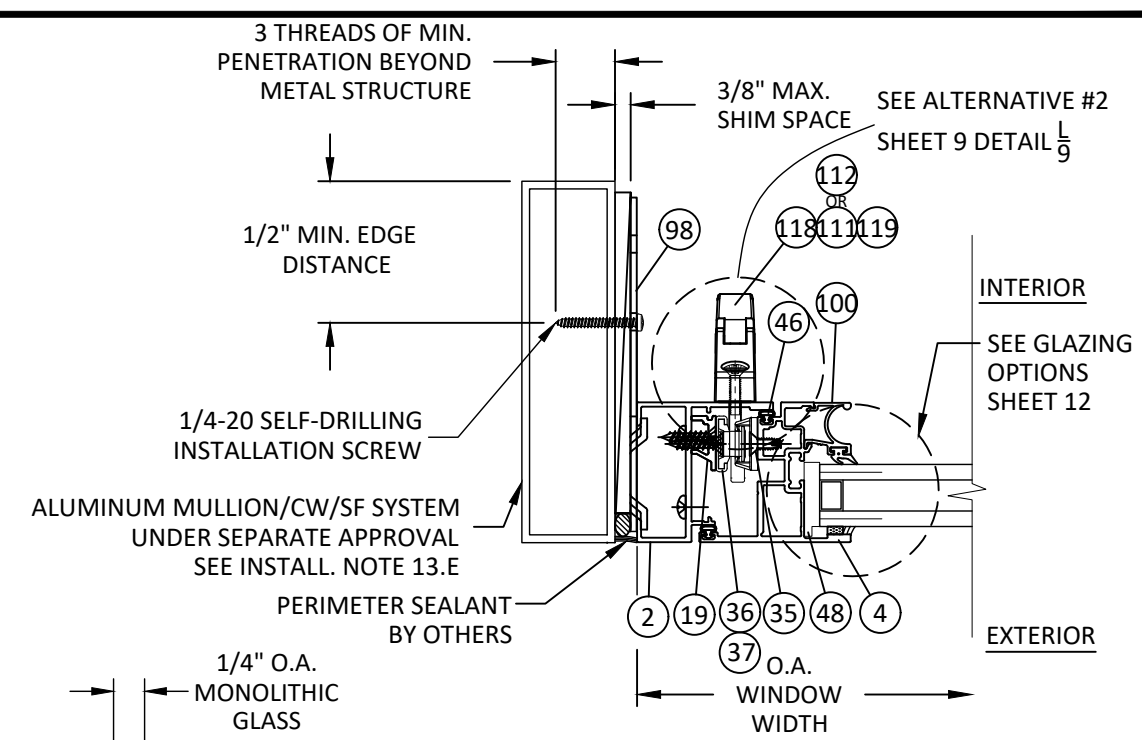

X 12 HORIZONTAL SECTION
VENT JAMB - MULL TUBE FRAME
TWIST ANCHOR - TYP. "OUTSWING"
ALTERNATE #1

- NOTES:
1. GLASS THICKNESS AND TYPE SHALL COMPLY WITH ASTM E 1300 GLASS CHART REQUIREMENTS.
 2. ALL GLAZING CONFIGURATIONS SHALL COMPLY WITH SAFETY GLAZING REQUIREMENTS OUTLINED IN THE FBC.
 3. ALL LITES GREATER THAN 36" IN WIDTH SHALL UTILIZE SETTING BLOCKS IN ACCORDANCE WITH THE FBC.
 4. SETTING BLOCK DUROMETER HARDNESS OF 70-90 (SHORE A) AS REFERENCED IN CHAPTER 24.

ALUMINUM BOX SPACER:
AROUND THE PERIMETER OF THE GLASS

PRIMARY SEALANT:
POLYISOBUTYLENE (PIB)

SECONDARY SEALANT:
STRUCTURAL SILICONE INTENDED FOR
FABRICATION OF INSULATED GLASS
UNITS.



YKK AP America Inc.
1229 HWY 441 BYPASS
DUBLIN, GEORGIA 31021
PH: (478)277-1955 FAX: (678)838-6001


TITLE:
YOW 225 NON-THERMAL ALUMINUM
CASEMENT OUTSWING / INSWING WINDOW
(NON-HVHZ) (NON-IMPACT)
TWIST ANCHOR DETAILS
& GLAZING DETAILS

PREPARED BY:
BUILDING DROPS, INC.
1900 NE MIAMI COURT, STE. 2-15
MIAMI, FL 33132
PH: (954)399-8478
FAX: (954)744-4738
WEB: www.buildingdrops.com



REMARKS	BY	DATE
2023 FBC CODE UPDATE	MS	05.05.23
MISC. UPDATE	SH	02.26.24

THE INSTALLATION DETAILS DESCRIBED HEREIN ARE GENERIC
AND MAY NOT REFLECT ACTUAL CONDITIONS FOR A SPECIFIC
SITE. IF SITE CONDITIONS CAUSE INSTALLATION TO DEVIATE
FROM THE REQUIREMENTS DETAILED HEREIN, A LICENSED
ENGINEER OR ARCHITECT SHALL PREPARE SITE SPECIFIC
DOCUMENTS FOR USE WITH THIS DOCUMENT.

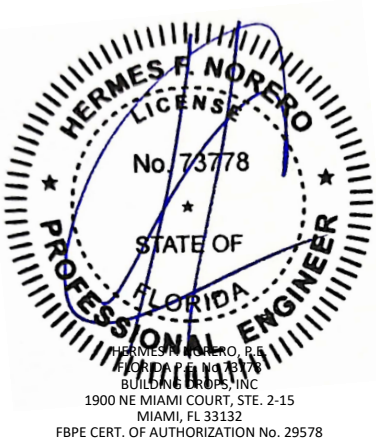

HERMES F. NORERO
LICENSE
No. 73778
STATE OF
FLORIDA
PROFESSIONAL ENGINEER
HERMES F. NORERO, P.E.
BUILDING DROPS, INC.
1900 NE MIAMI COURT, STE. 2-15
MIAMI, FL 33132
FBPE CERT. OF AUTHORIZATION No. 29578

FL #:

FL16312

DATE: **9.01.17**

DWG. BY:	CHK. BY:
FM	HFN

SCALE: **NTS**

DWG. #: **YKK246**

SHEET:

12

OF 21

s:\projects\ykk ap america, inc\fbc-24-0246 - fbc submittal - fl16312, fl16313, fl16314 - yow revisions\dwgs\fl16312\ykk246.dwg
2/26/2024 2:06 PM




YKK AP America Inc.
1229 HWY 441 BYPASS
DUBLIN, GEORGIA 31021
PH: (478)277-1955 FAX: (678)838-6001

TITLE:
YOW 225 NON-THERMAL ALUMINUM
CASEMENT OUTSWING / INSWING WINDOW
(NON-HVHZ) (NON-IMPACT)
ACCESSIBILITY HARDWARE
INSTALLATION DETAILS


PREPARED BY:
BUILDING DROPS, INC.
1900 NE MIAMI COURT, STE. 2-15
MIAMI, FL 33132
PH: (954)399-8478
FAX: (954)744-4738
WEB: www.buildingdrops.com

REMARKS	BY	DATE
2023 FBC CODE UPDATE	MS	05.05.23
MISC. UPDATE	SH	02.26.24


THE INSTALLATION DETAILS DESCRIBED HEREIN ARE GENERIC AND MAY NOT REFLECT ACTUAL CONDITIONS FOR A SPECIFIC SITE. IF SITE CONDITIONS CAUSE INSTALLATION TO DEVIATE FROM THE REQUIREMENTS DETAILED HEREIN, A LICENSED ENGINEER OR ARCHITECT SHALL PREPARE SITE SPECIFIC DOCUMENTS FOR USE WITH THIS DOCUMENT.

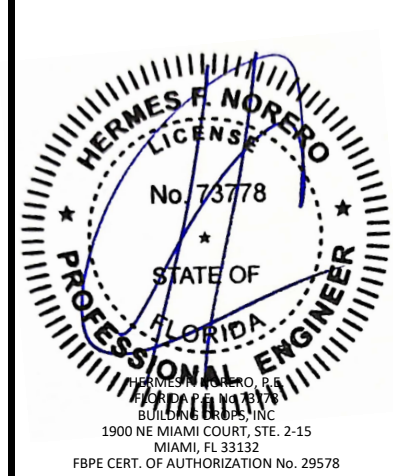


FL #:		FL16312	
DATE:		9.01.17	
DWG. BY:		CHK. BY:	
FM		HFN	
SCALE:		NTS	
DWG. #:		YKK246	
SHEET:			

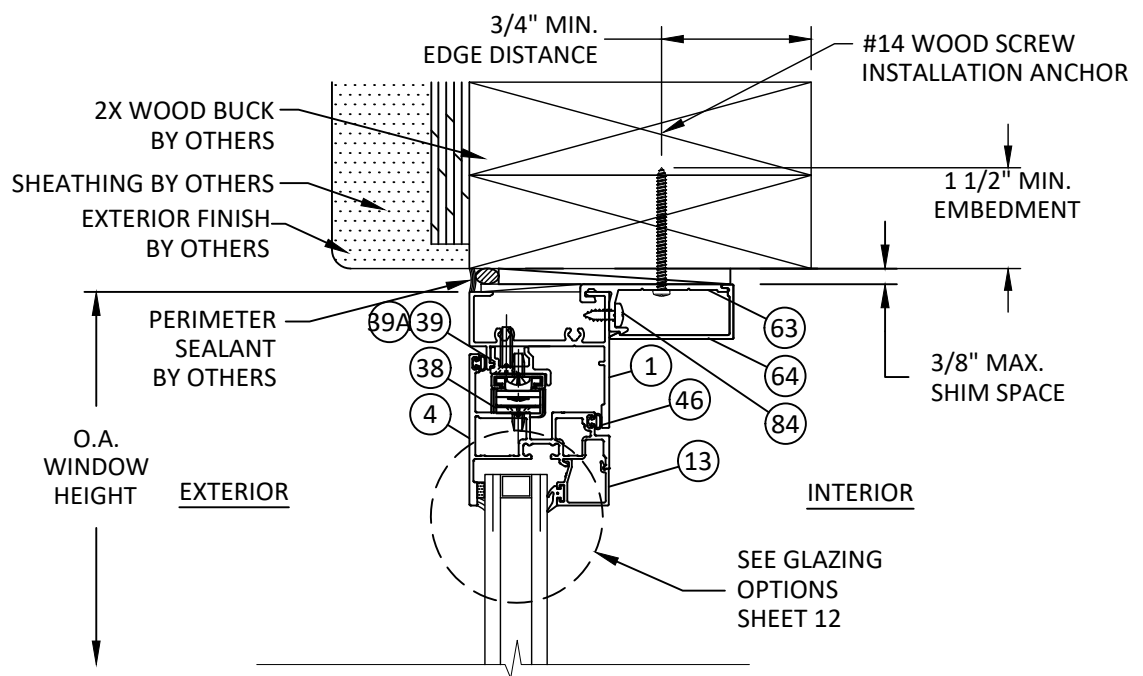


Z 13 VERTICAL SECTION
VENT HEAD - 2X WOOD FRAME
CLIP ANCHOR - TYP. "OUTSWING" - ACCESSIBLE HARDWARE

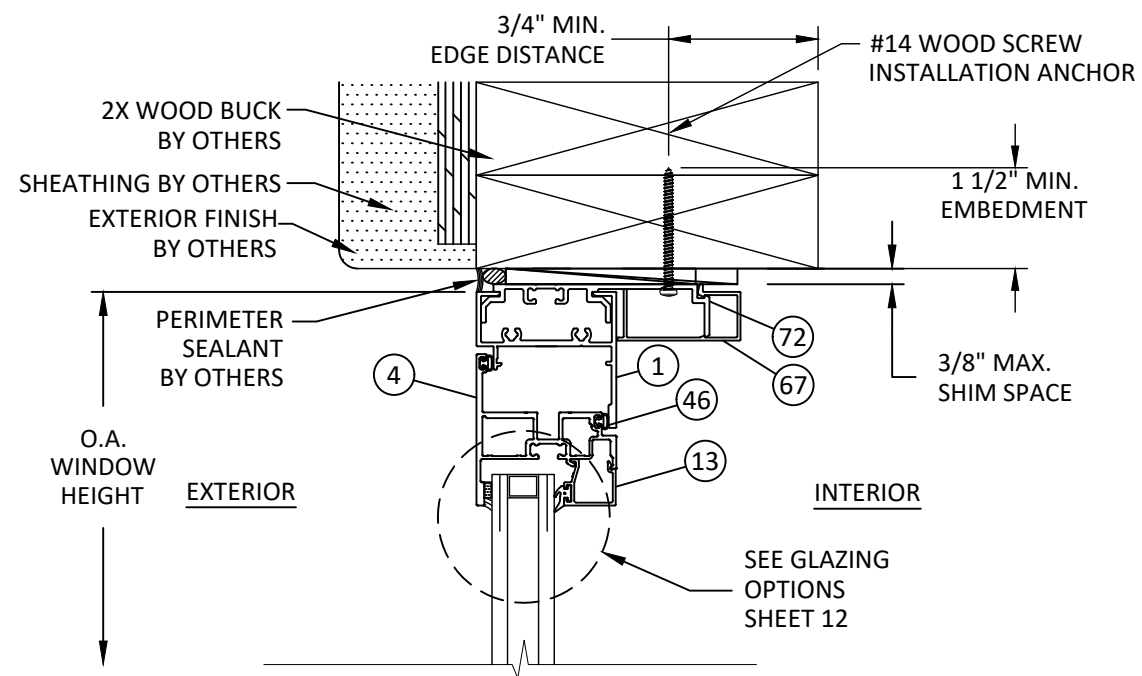

AA 13 VERTICAL SECTION
VENT HEAD - 2X WOOD FRAME
STRAP ANCHOR - TYP. "OUTSWING" - ACCESSIBLE HARDWARE

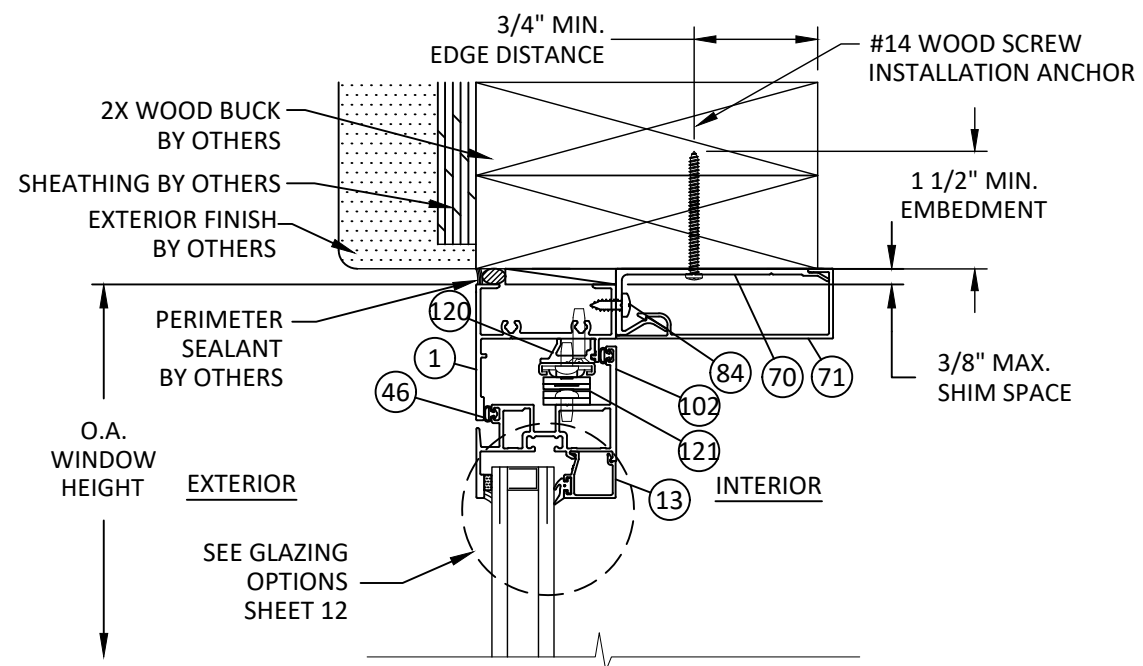

AB 13 VERTICAL SECTION
VENT HEAD - 2X WOOD FRAME
TRIM CLIP ANCHOR - TYP. "INSWING" - ACCESSIBLE HARDWARE

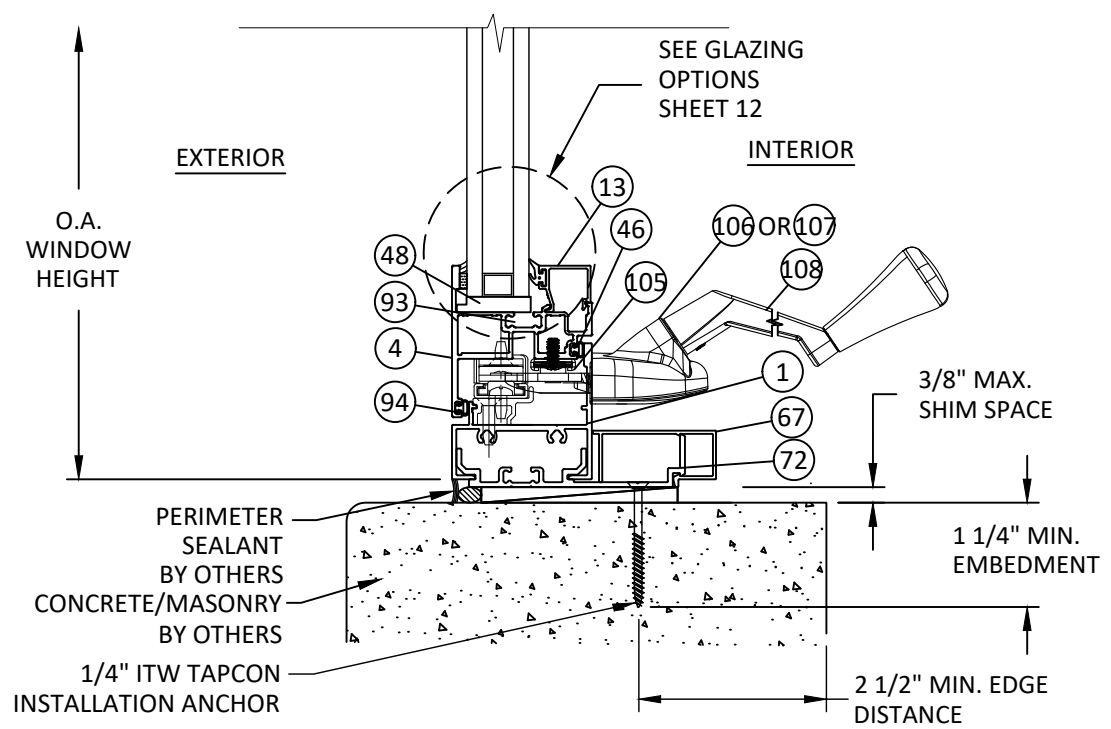

AC 13 VERTICAL SECTION
VENT SILL - CONCRETE/MASONRY
STRAP ANCHOR - TYP. "OUTSWING" - ACCESSIBLE HARDWARE

s:\projects\ykk ap america, inc\pbc-24-0246 - fbc submittal - fl16312\ykk246.dwg
2/26/2024 2:06 PM



YKK AP America Inc.
1229 HWY 441 BYPASS
DUBLIN, GEORGIA 31021
PH: (478)277-1955 FAX: (678)838-6001


TITLE: YOW 225 NON-THERMAL ALUMINUM CASEMENT OUTSWING / INSWING WINDOW (NON-HVHZ) (NON-IMPACT) ACCESSIBILITY HARDWARE INSTALLATION DETAILS

PREPARED BY: BUILDING DROPS, INC.
1900 NE MIAMI COURT, STE. 2-15
MIAMI, FL 33132
PH: (954)399-8478
FAX: (954)744-4738
WEB: www.buildingdrops.com




REMARKS	BY	DATE
2023 FBC CODE UPDATE	MS	05.05.23
MISC. UPDATE	SH	02.26.24


THE INSTALLATION DETAILS DESCRIBED HEREIN ARE GENERIC AND MAY NOT REFLECT ACTUAL CONDITIONS FOR A SPECIFIC SITE. IF SITE CONDITIONS CAUSE INSTALLATION TO DEVIATE FROM THE REQUIREMENTS DETAILED HEREIN, A LICENSED ENGINEER OR ARCHITECT SHALL PREPARE SITE SPECIFIC DOCUMENTS FOR USE WITH THIS DOCUMENT.

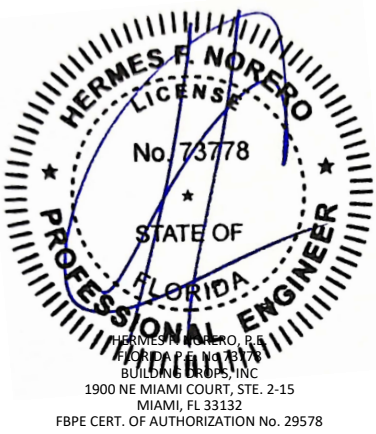

FL #:		FL16312
DATE:		9.01.17
DWG. BY:	CHK. BY:	
FM	HFN	
SCALE:		NTS
DWG. #:		YKK246
SHEET:		14
		OF 21

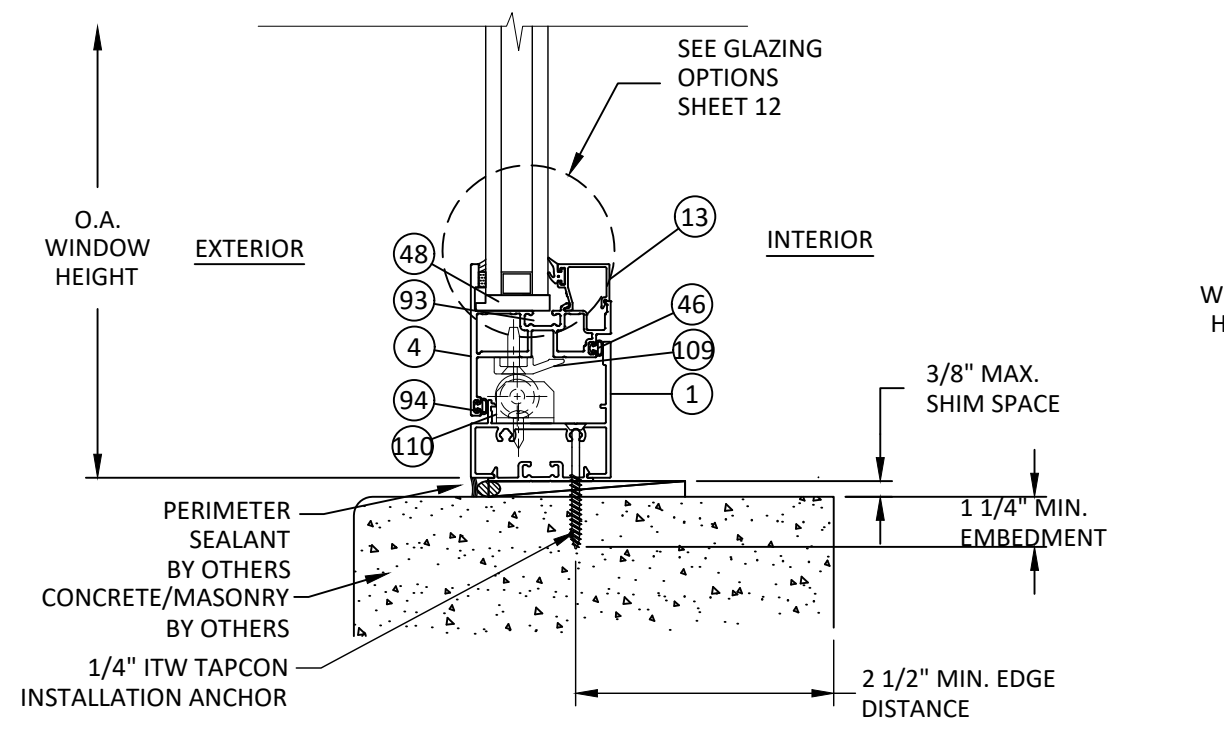


AD 14 VERTICAL SECTION
VENT SILL - CONCRETE/MASONRY
THROUGH FRAME ANCHOR - TYP. "OUTSWING" - ACCESSIBLE HARDWARE

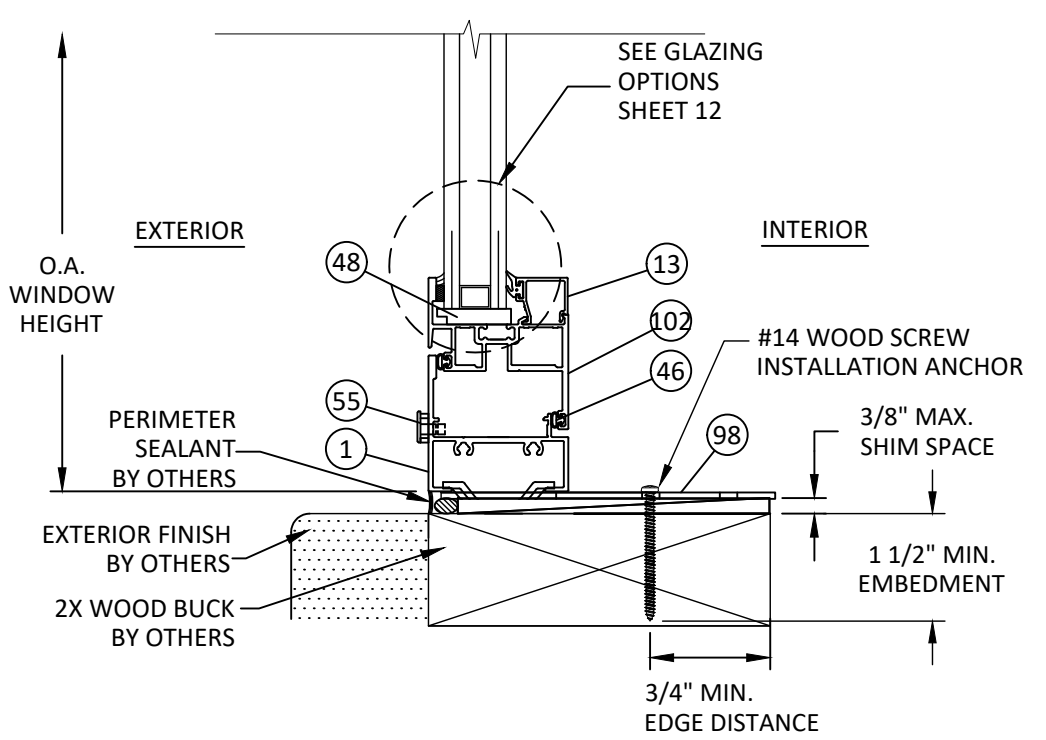


AF 14 VERTICAL SECTION
VENT SILL - 2X WOOD BUCK
TWIST ANCHOR - TYP. "INSWING" - ACCESSIBLE HARDWARE

s:\projects\ykk ap america, inc\pbc-24-0246 - fbc submittal - fl16312\ykk246.dwg
2/26/2024 2:06 PM

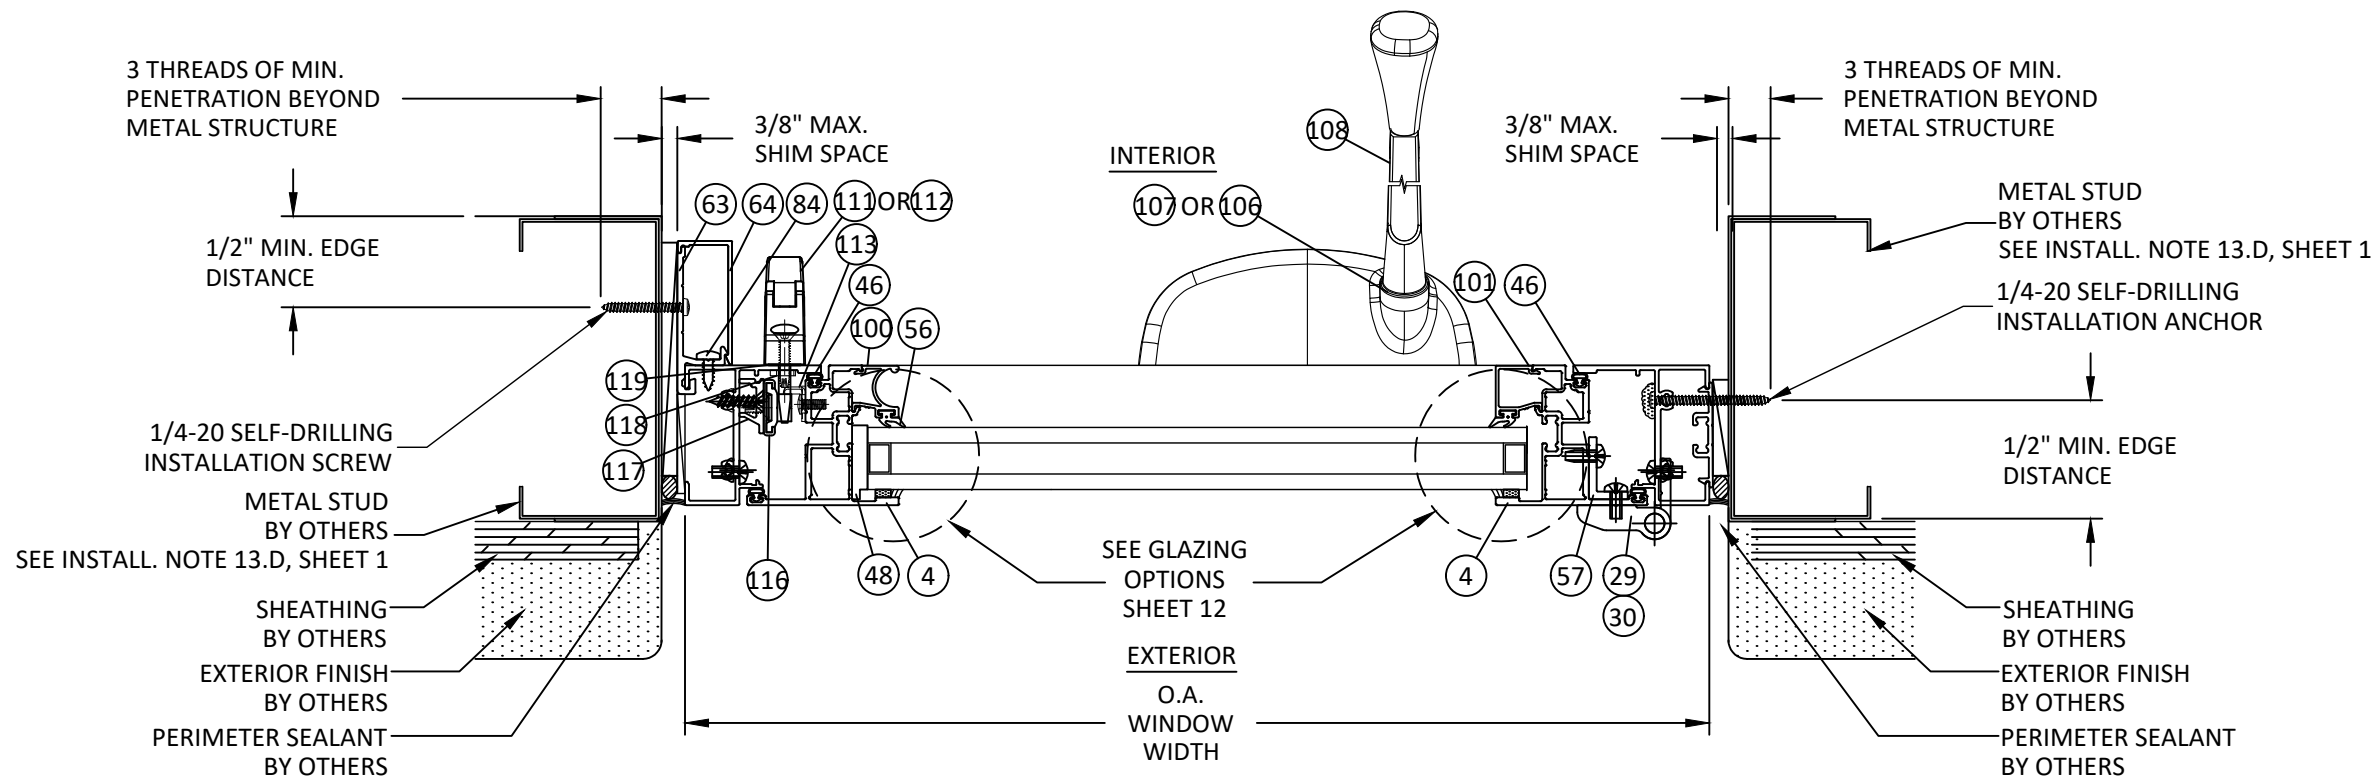

AG HORIZONTAL SECTION
15 VENT JAMB - MULL TUBE FRAME
THROUGH FRAME/CLIP ANCHOR - TYP. "OUTSWING"
ACCESSIBLE HARDWARE

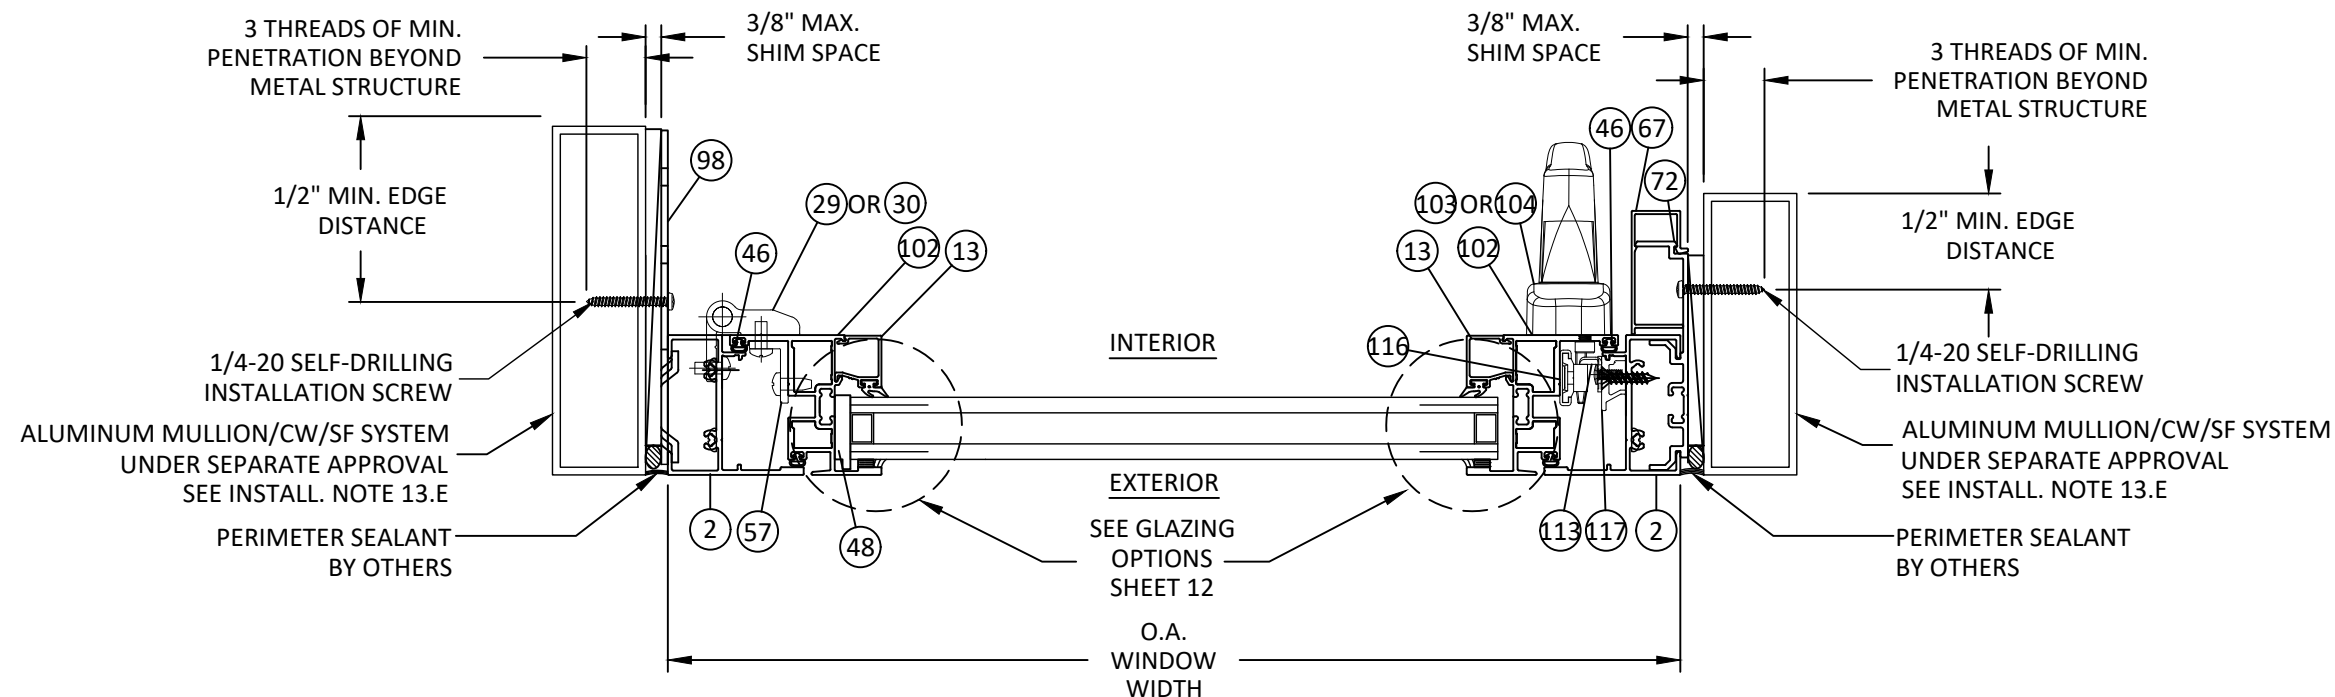

AH HORIZONTAL SECTION
15 VENT JAMB - MULL TUBE FRAME
STRAP/TWIST ANCHOR - TYP. "INSWING"
ACCESSIBLE HARDWARE



YKK AP America Inc.
1229 HWY 441 BYPASS
DUBLIN, GEORGIA 31021
PH: (478)277-1955 FAX: (678)838-6001


TITLE:
YOW 225 NON-THERMAL ALUMINUM
CASEMENT OUTSWING / INSWING WINDOW
(NON-HVHZ) (NON-IMPACT)
ACCESSIBILITY HARDWARE
INSTALLATION DETAILS

PREPARED BY:
BUILDING DROPS, INC.
1900 NE MIAMI COURT, STE. 2-15
MIAMI, FL 33132
PH: (954)399-8478
FAX: (954)744-4738
WEB: www.buildingdrops.com



REMARKS	BY	DATE
2023 FBC CODE UPDATE	MS	05.05.23
MISC. UPDATE	SH	02.26.24

THE INSTALLATION DETAILS DESCRIBED HEREIN ARE GENERIC
AND MAY NOT REFLECT ACTUAL CONDITIONS FOR A SPECIFIC
SITE. IF SITE CONDITIONS CAUSE INSTALLATION TO DEVIATE
FROM THE REQUIREMENTS DETAILED HEREIN, A LICENSED
ENGINEER OR ARCHITECT SHALL PREPARE SITE SPECIFIC
DOCUMENTS FOR USE WITH THIS DOCUMENT.

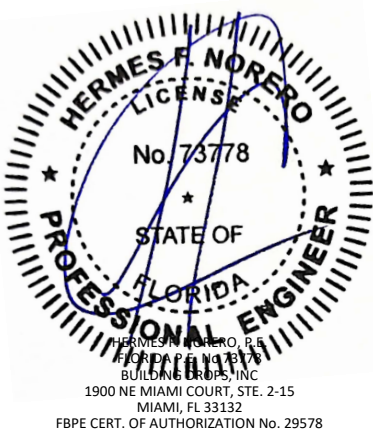

FL #:

FL16312

DATE: **9.01.17**

DWG. BY:
FM

CHK. BY:
HFN

SCALE: **NTS**


DWG. #: **YKK246**

SHEET:


15

OF 21


s:\projects\ykk ap america, inc\bc-24-0246 - fbc submittal - fl16312, fl16313, fl16314 - yow revisions\dwgs\fl16312\ykk246.dwg
2/26/2024 2:06 PM

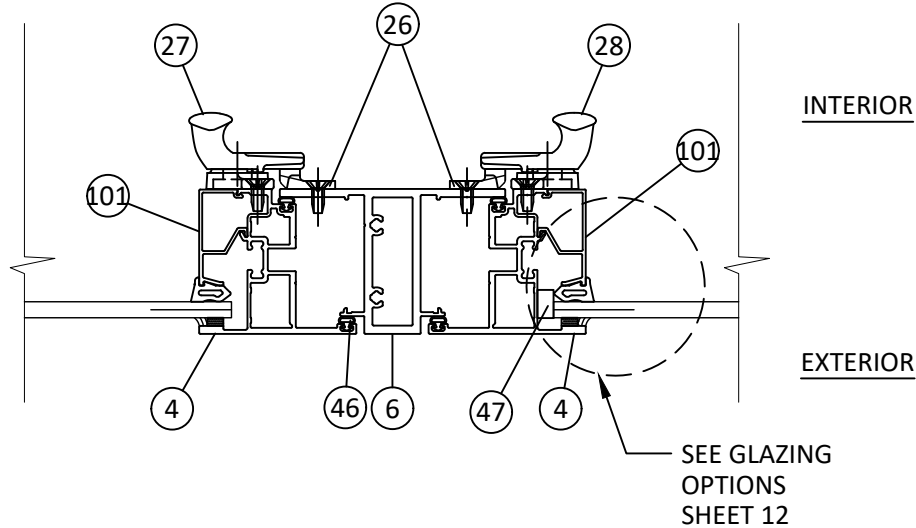


AJ **HORIZONTAL SECTION**
16 MEETING STILE "OUTSWING"

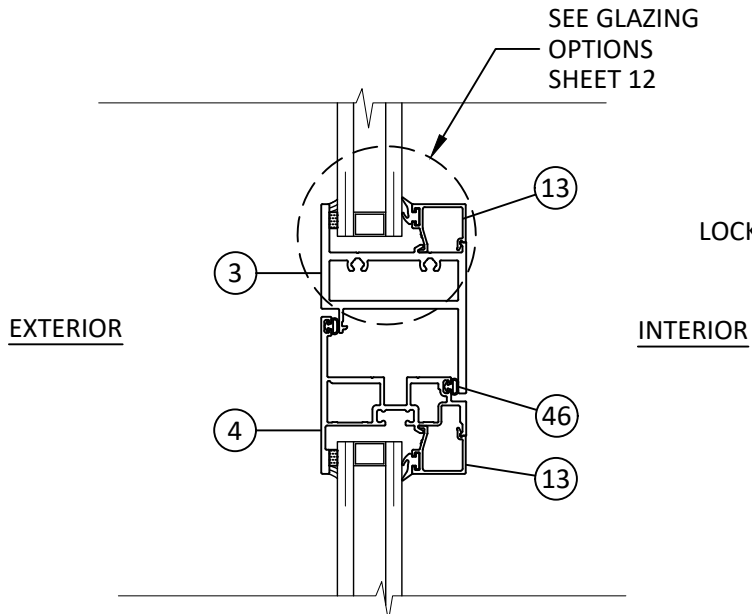


AI **VERTICAL SECTION**
16 INTEGRAL MULLION-TYP.
FIXED OVER CASEMENT "OUTSWING"

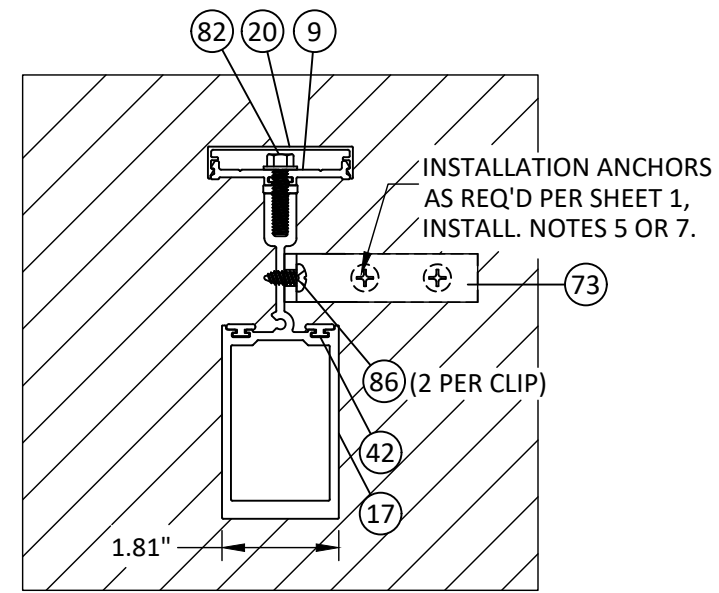


AK **HORIZONTAL SECTION**
16 STACK MULLION - TYP. JAMB INSTALLATION
INSTALL TO WOOD/METAL FRAME

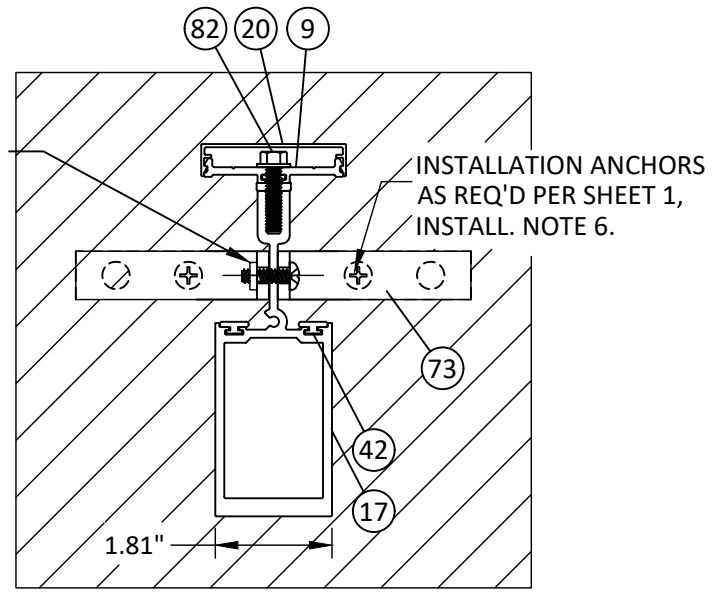

AL **HORIZONTAL SECTION**
16 STACK MULLION - TYP. INTERMEDIATE INSTALLATION
INSTALL TO CONCRETE/MASONRY

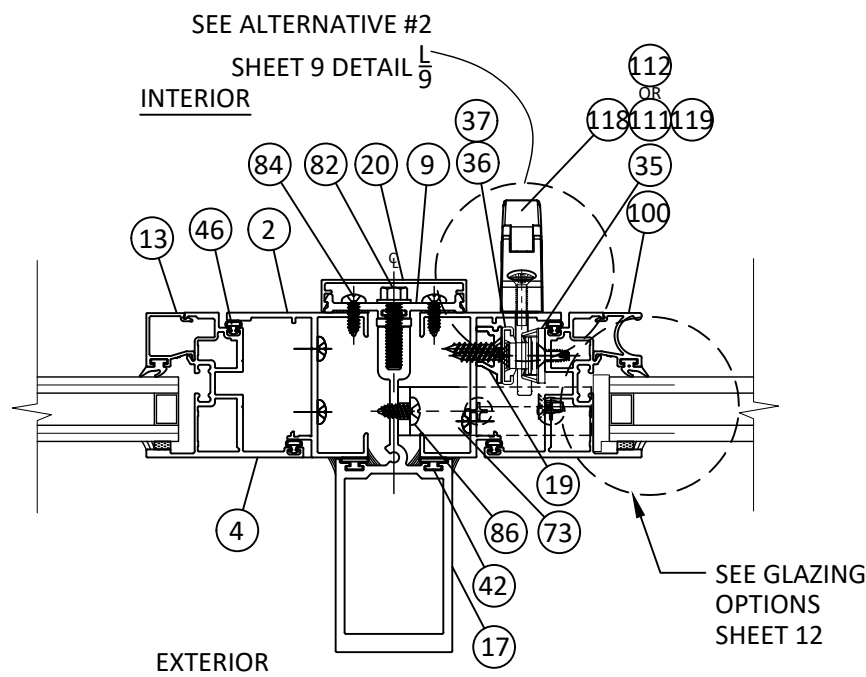

AM **HORIZONTAL SECTION**
16 STACK MULLION - TYP.
CASEMENT TO CASEMENT "OUTSWING"
ALTERNATE #1

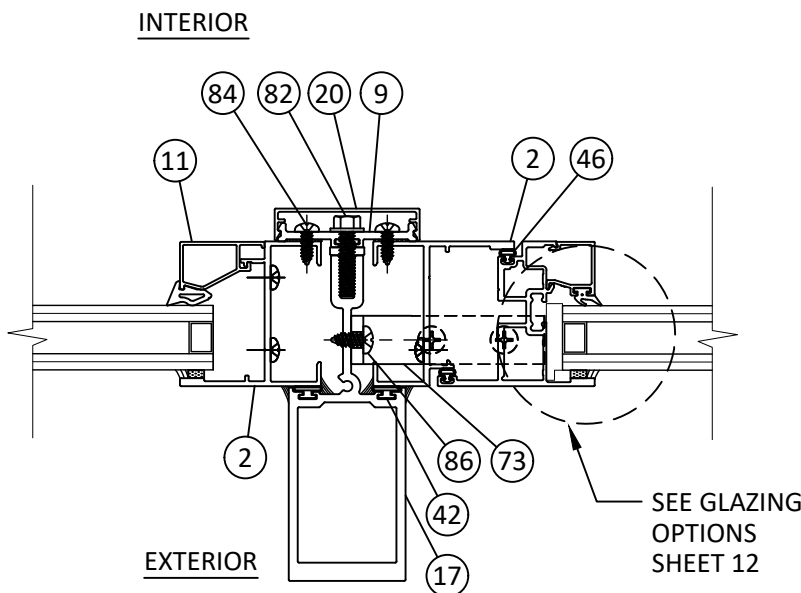

AN **HORIZONTAL SECTION**
16 STACK MULLION - TYP.
FIXED TO CASEMENT "OUTSWING"



Quality
inspires™

YKK AP America Inc.
1229 HWY 441 BYPASS
DUBLIN, GEORGIA 31021
PH: (478)277-1955 FAX: (678)838-6001


TITLE: YOW 225 NON-THERMAL ALUMINUM CASEMENT OUTSWING / INSWING WINDOW (NON-HVHZ) (NON-IMPACT) INTEGRAL & STACK MULL DETAILS - CASEMENT OUTSWING

PREPARED BY: BUILDING DROPS, INC.
1900 NE MIAMI COURT, STE. 2-15
MIAMI, FL 33132
PH: (954)399-8478
FAX: (954)744-4738
WEB: www.buildingdrops.com



REMARKS	BY	DATE
2023 FBC CODE UPDATE	MS	05.05.23
MISC. UPDATE	SH	02.26.24

THE INSTALLATION DETAILS DESCRIBED HEREIN ARE GENERIC AND MAY NOT REFLECT ACTUAL CONDITIONS FOR A SPECIFIC SITE. IF SITE CONDITIONS CAUSE INSTALLATION TO DEVIATE FROM THE REQUIREMENTS DETAILED HEREIN, A LICENSED ENGINEER OR ARCHITECT SHALL PREPARE SITE SPECIFIC DOCUMENTS FOR USE WITH THIS DOCUMENT.

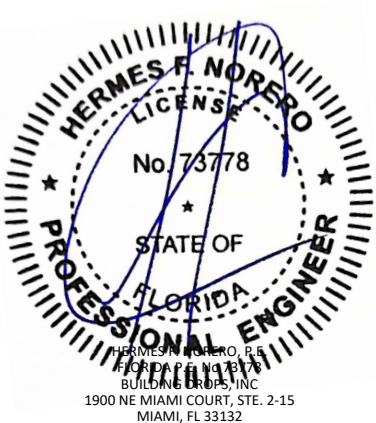

HERMES F. NORERO
LICENSE
No. 73778
STATE OF
FLORIDA
PROFESSIONAL ENGINEER
HERMES F. NORERO, P.E.
BUILDING DROPS, INC.
1900 NE MIAMI COURT, STE. 2-15
MIAMI, FL 33132
FBPE CERT. OF AUTHORIZATION No. 29578

FL #:

FL16312

DATE: **9.01.17**

DWG. BY: FM	CHK. BY: HFN
-----------------------	------------------------

SCALE: **NTS**


DWG. #: **YKK246**

SHEET:


16

OF 21

"I" MULLION DESIGN PRESSURE		
VENT WIDTH	"MULL SPAN"	DESIGN PRESSURE
28	80	65.0
30	74	65.0
32	70	65.0
34	66	65.0
36	62	65.0
38	59	65.0
40	56	65.0
42	53	65.0
44	51	65.0
46	49	65.0
48	47	65.0


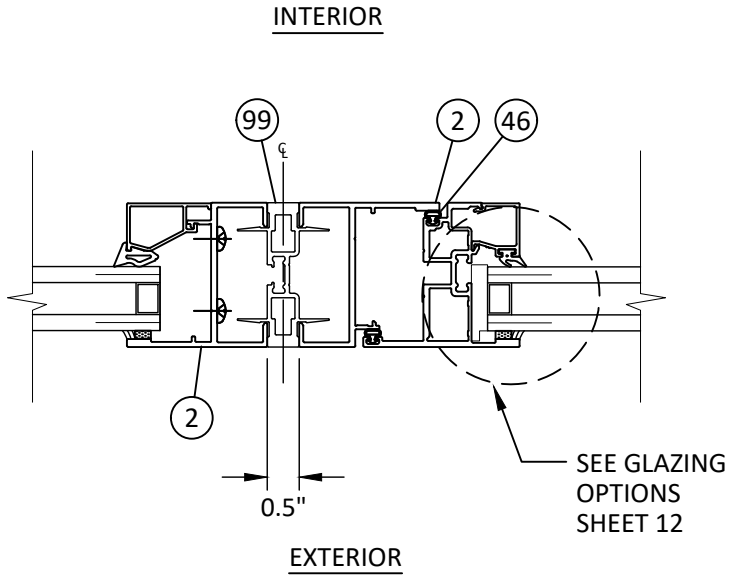


AO 17 HORIZONTAL SECTION
"I" MULLION - TYP.
FIXED TO CASEMENT "OUTSWING"

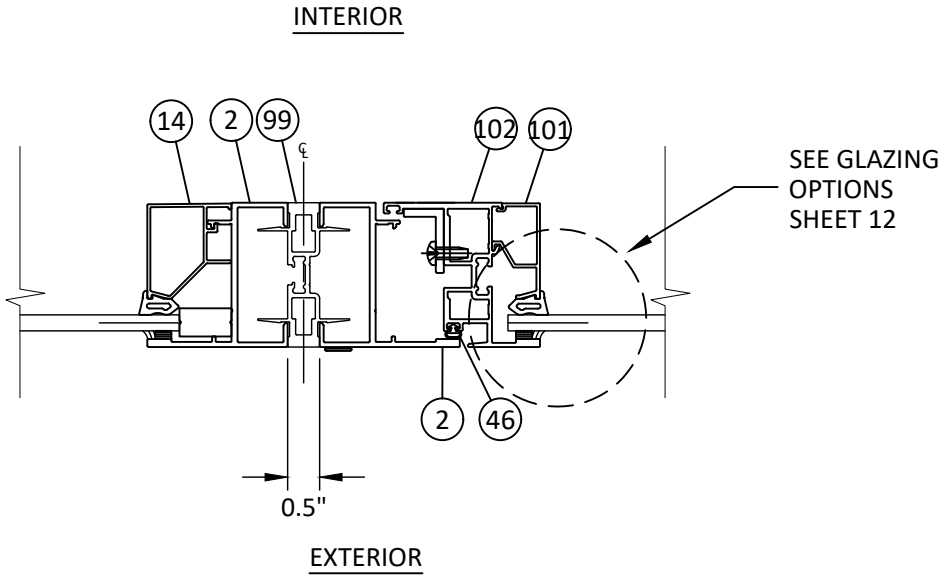

AP 17 HORIZONTAL SECTION
"I" MULLION - TYP.
FIXED TO CASEMENT "INSWING"

- NOTES:
- "I" MULLION MAY BE USED ON A SINGLE ROW OF WINDOWS UP TO THE MAXIMUM APPROVED CASEMENT VENT HEIGHT OF 78" AT +/- 65 PSF.
 - CONFIGURATIONS OF FIXED WINDOWS OVER CASEMENT WINDOWS OR CASEMENT WINDOWS OVER FIXED WINDOWS MULLED TO ADJACENT WINDOWS ARE QUALIFIED UP TO THE MAXIMUM FRAME HEIGHT OF 80.375" SHOWN ON SHEET 2 FOR +/-65 PSF SUCH THAT CONTINUOUS FRAMES ARE USED.
 - OTHER CONFIGURATIONS SHALL BE EVALUATED FOR STRUCTURAL ADEQUACY ON A SITE BY SITE BASIS.
 - MULL SPAN = VENT HEIGHT + 2"

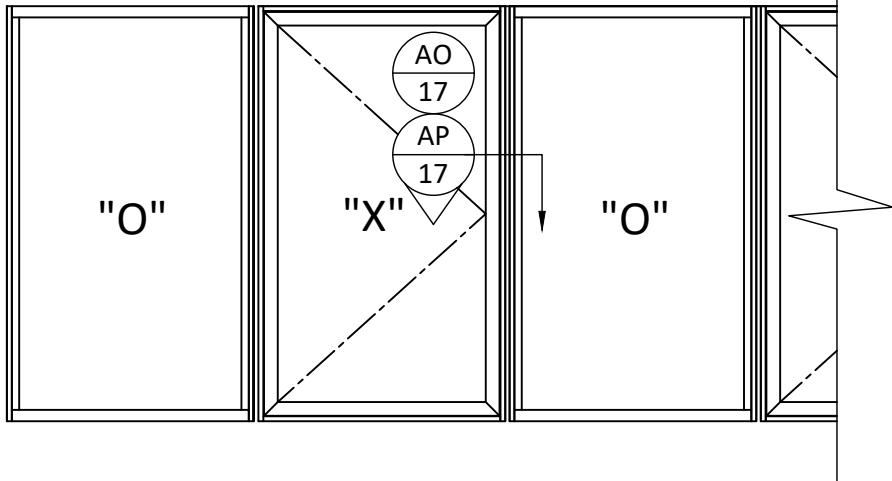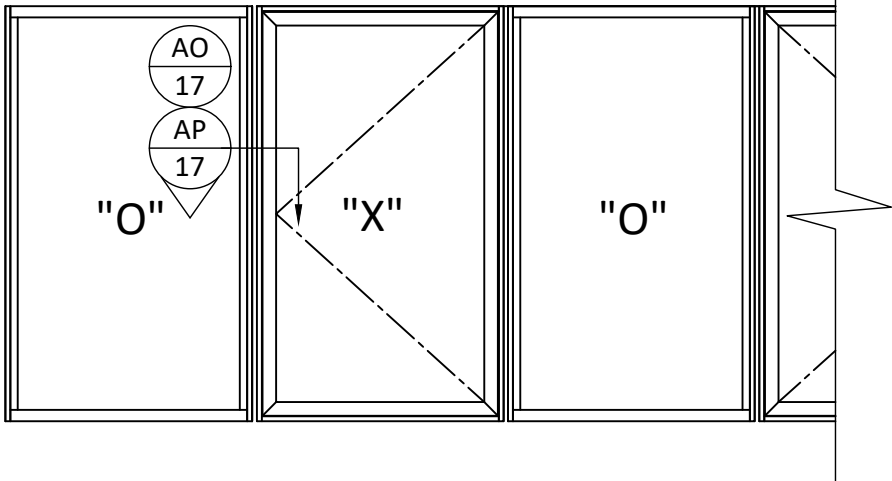

YKK AP America Inc.
1229 HWY 441 BYPASS
DUBLIN, GEORGIA 31021
PH: (478)277-1955 FAX: (678)838-6001

TITLE:
YOW 225 NON-THERMAL ALUMINUM
CASEMENT OUTSWING / INSWING WINDOW
(NON-HVHZ) (NON-IMPACT)

"I" MULLION DETAILS

PREPARED BY:

BUILDING DROPS, INC.

1900 NE MIAMI COURT, STE. 2-15

MIAMI, FL 33132

PH: (954)399-8478


FAX: (954)744-4738

WEB: www.buildingdrops.com




REMARKS	BY	DATE
2023 FBC CODE UPDATE	MS	05.05.23
MISC. UPDATE	SH	02.26.24

THE INSTALLATION DETAILS DESCRIBED HEREIN ARE GENERIC AND MAY NOT REFLECT ACTUAL CONDITIONS FOR A SPECIFIC SITE. IF SITE CONDITIONS CAUSE INSTALLATION TO DEVIATE FROM THE REQUIREMENTS DETAILED HEREIN, A LICENSED ENGINEER OR ARCHITECT SHALL PREPARE SITE SPECIFIC DOCUMENTS FOR USE WITH THIS DOCUMENT.

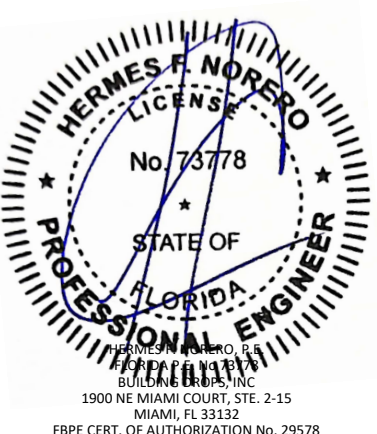


FL #:	FL16312
DATE:	9.01.17
DWG. BY:	FM
CHK. BY:	HFN
SCALE:	NTS
DWG. #:	YKK246
SHEET:	17


s:\projects\ykk ap america, inc\bc-24-0246 - fbc submittal - fl16312, fl16313, fl16314 - yow revisions\dwgs\fl16312\ykk246.dwg
2/26/2024 2:06 PM

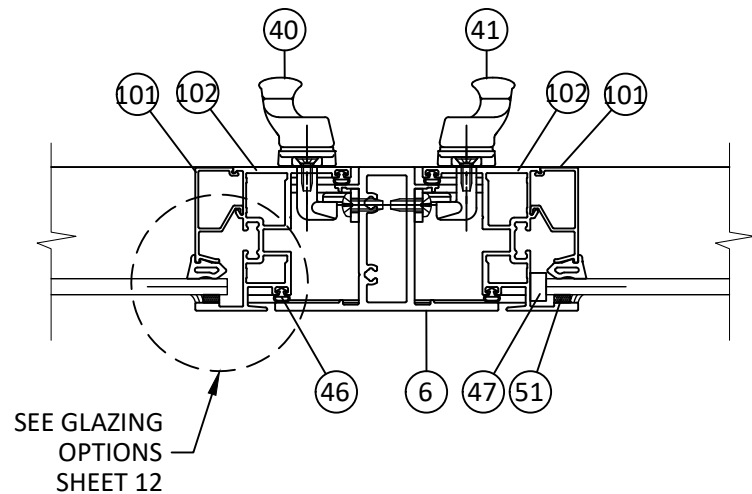


AQ
18 **HORIZONTAL SECTION**
MEETING STILE
"INSWING"

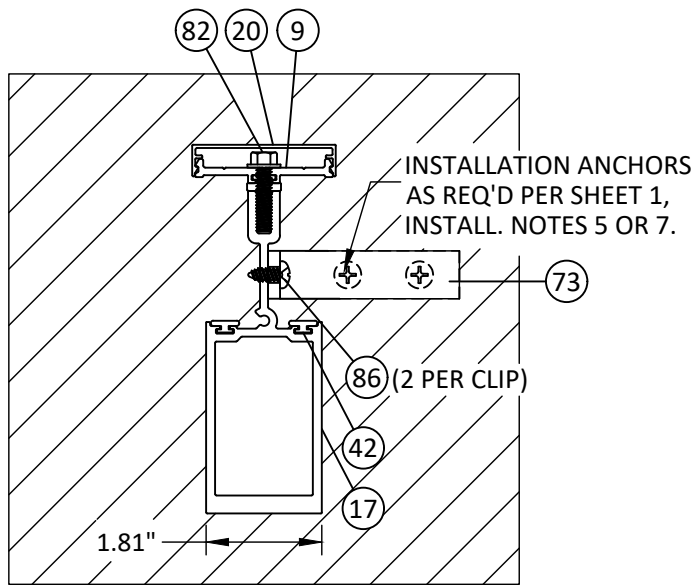


AU
18 **HORIZONTAL SECTION**
STACK MULLION - TYP. JAMB INSTALLATION
INSTALL TO WOOD/METAL FRAME

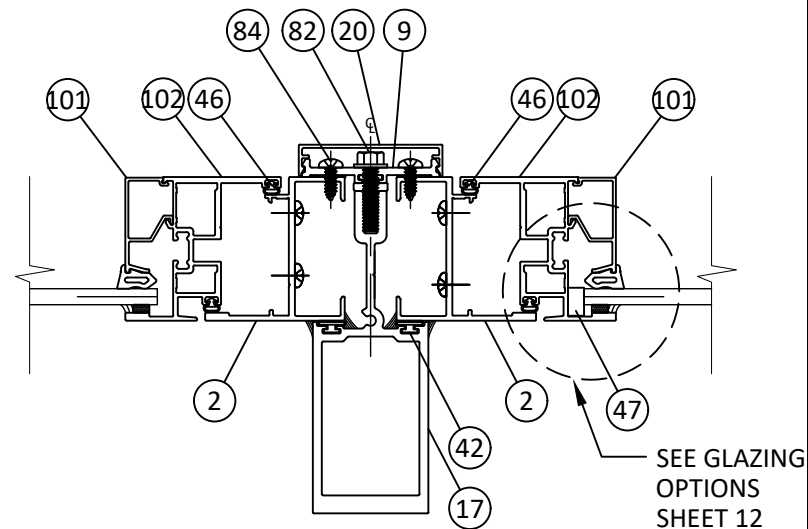


AS
18 **HORIZONTAL SECTION**
STACK MULLION - TYP. "INSWING"
CASEMENT TO CASEMENT

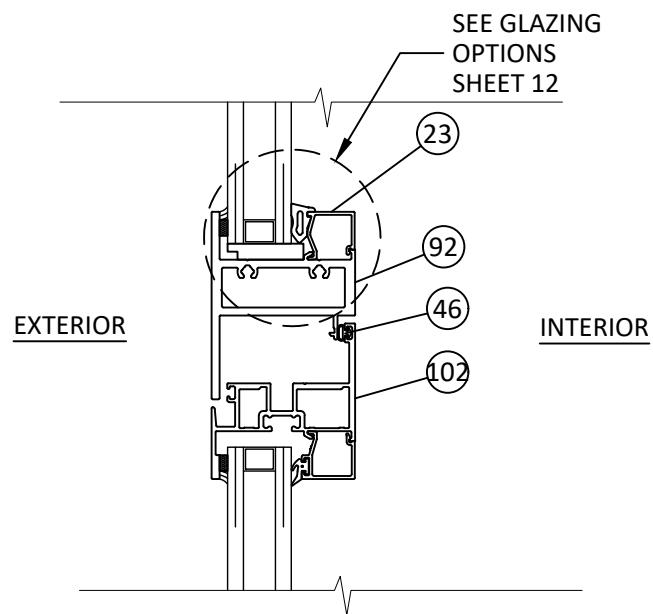

AR
18 **VERTICAL SECTION**
INTEGRAL MULLION-TYP.
FIXED OVER CASEMENT "INSWING"

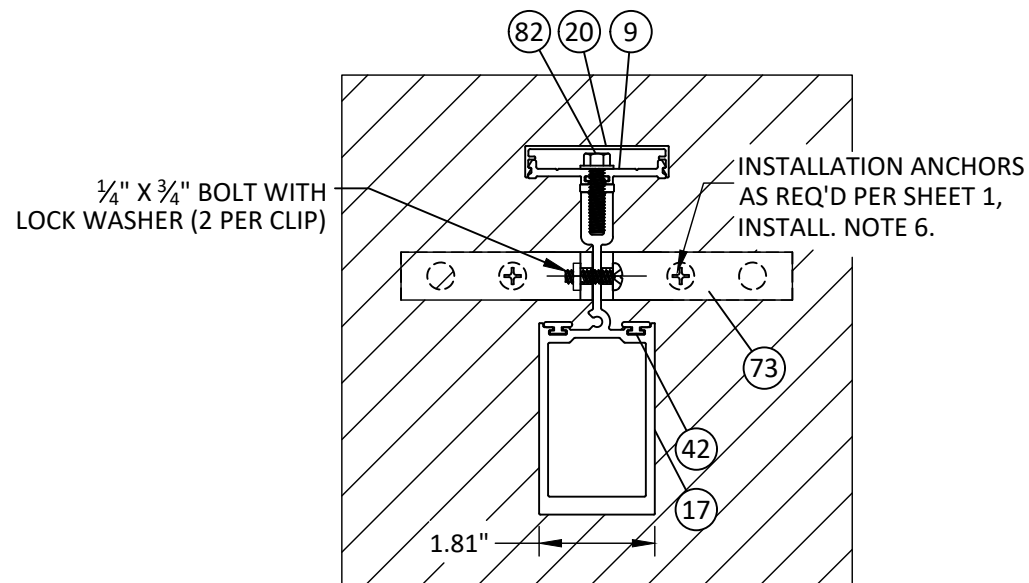

AV
18 **HORIZONTAL SECTION**
STACK MULLION - TYP. INTERMEDIATE INSTALLATION
INSTALL TO CONCRETE/MASONRY

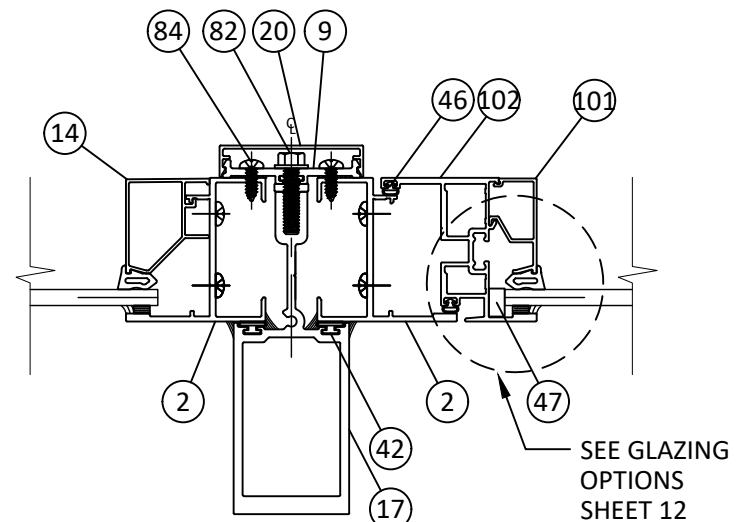

AT
18 **HORIZONTAL SECTION**
STACK MULLION - TYP. "INSWING"
FIXED TO CASEMENT



YKK AP America Inc.
1229 HWY 441 BYPASS
DUBLIN, GEORGIA 31021
PH: (478)277-1955 FAX: (678)838-6001

TITLE:
YOW 225 NON-THERMAL ALUMINUM
CASEMENT OUTSWING / INSWING WINDOW
(NON-HVHZ) (NON-IMPACT)
INTEGRAL & STACK MULL DETAILS
- CASEMENT INTSWING

PREPARED BY:

BUILDING DROPS, INC.

1900 NE MIAMI COURT, STE. 2-15
MIAMI, FL 33132


PH: (954)399-8478
FAX: (954)744-4738

WEB: www.buildingdrops.com



REMARKS	BY	DATE
2023 FBC CODE UPDATE	MS	05.05.23
MISC. UPDATE	SH	02.26.24

THE INSTALLATION DETAILS DESCRIBED HEREIN ARE GENERIC
AND MAY NOT REFLECT ACTUAL CONDITIONS FOR A SPECIFIC
SITE. IF SITE CONDITIONS CAUSE INSTALLATION TO DEVIATE
FROM THE REQUIREMENTS DETAILED HEREIN, A LICENSED
ENGINEER OR ARCHITECT SHALL PREPARE SITE SPECIFIC
DOCUMENTS FOR USE WITH THIS DOCUMENT.

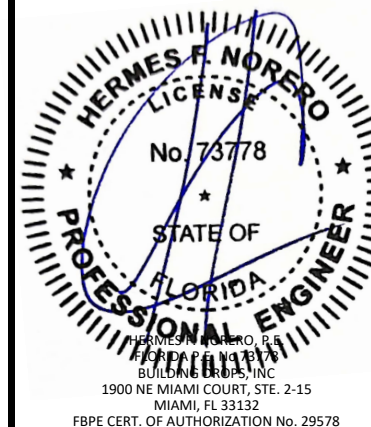

FL #:
FL16312

DATE: **9.01.17**

DWG. BY:	CHK. BY:
FM	HFN

SCALE: **NTS**





DWG. #: **YKK246**

SHEET:

18

OF 21

s:\projects\ykk ap america, inc\fbc-24-0246 - fbc submittal - fl16312, fl16313, fl16314 - yow revisions\dwgs\fl16312\ykk246.dwg
2/26/2024 2:06 PM

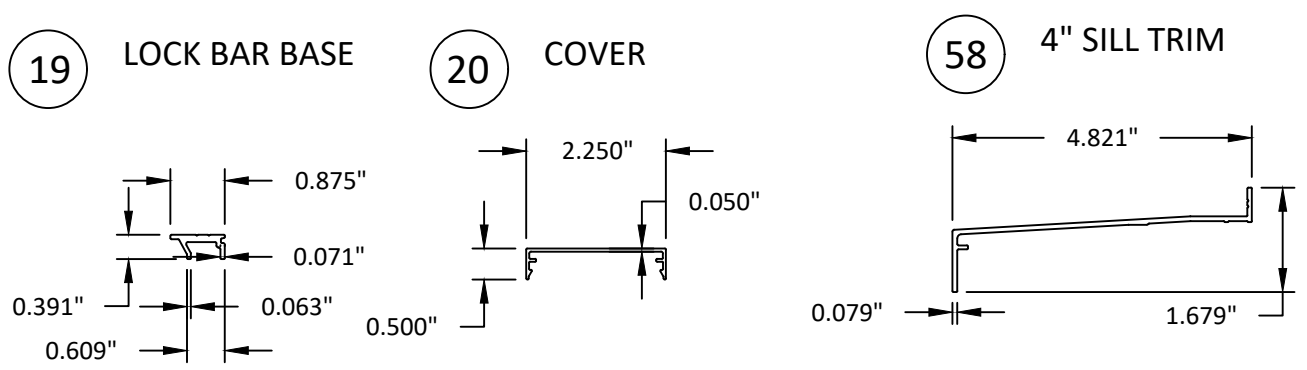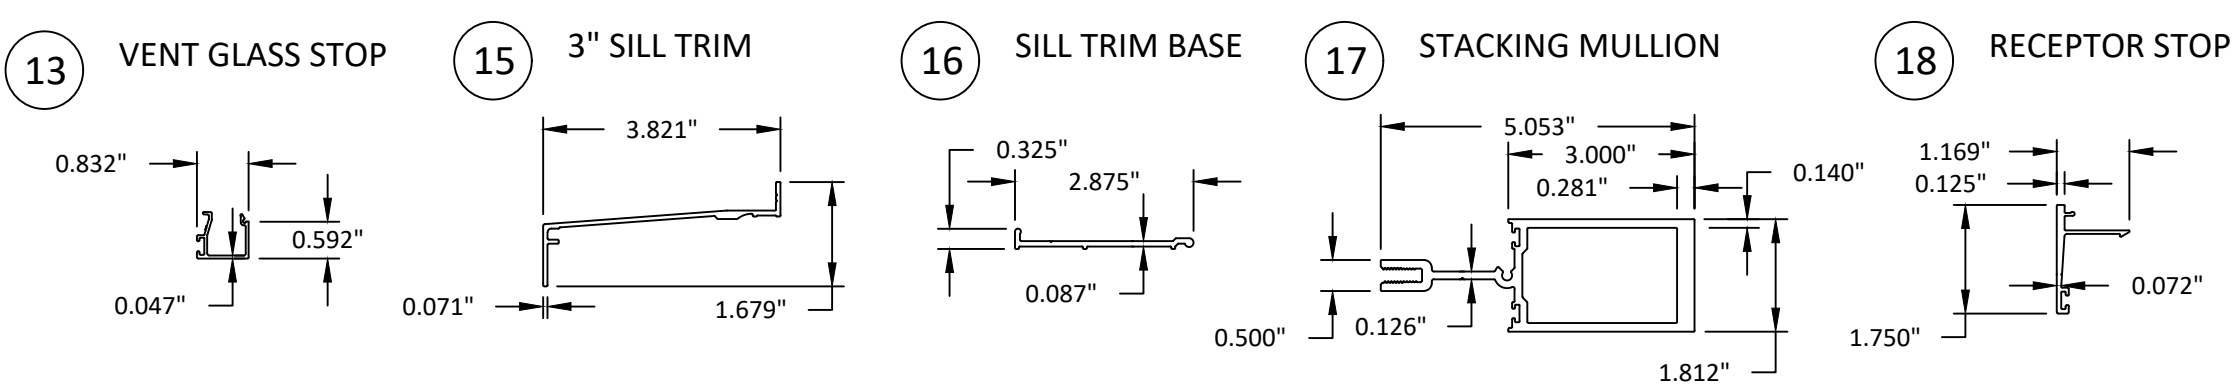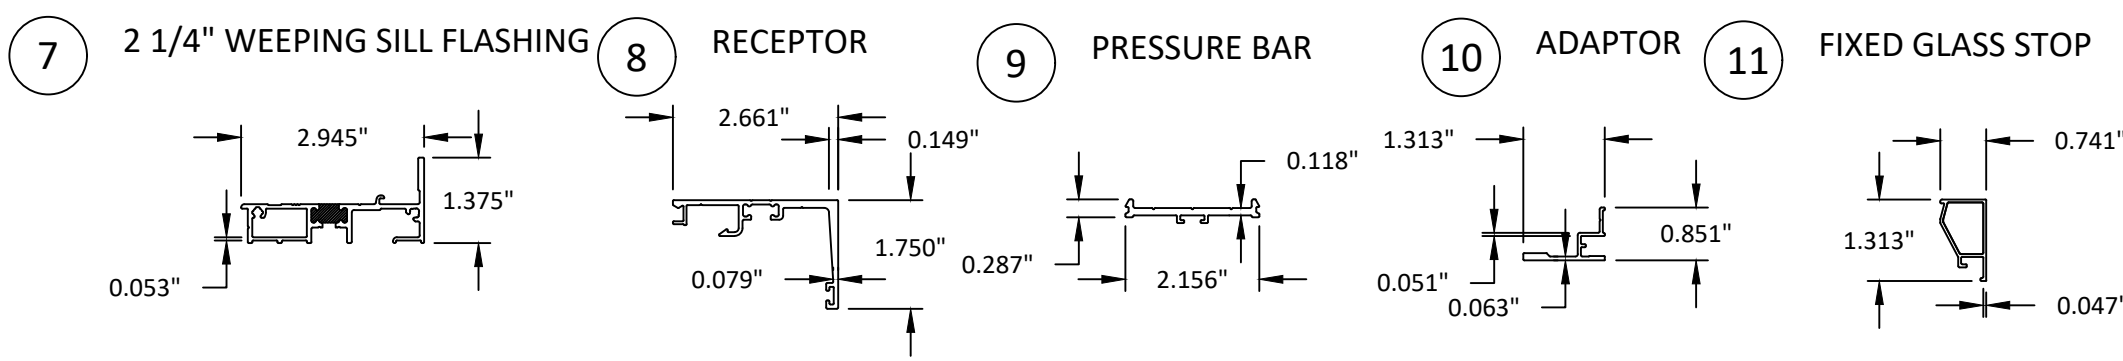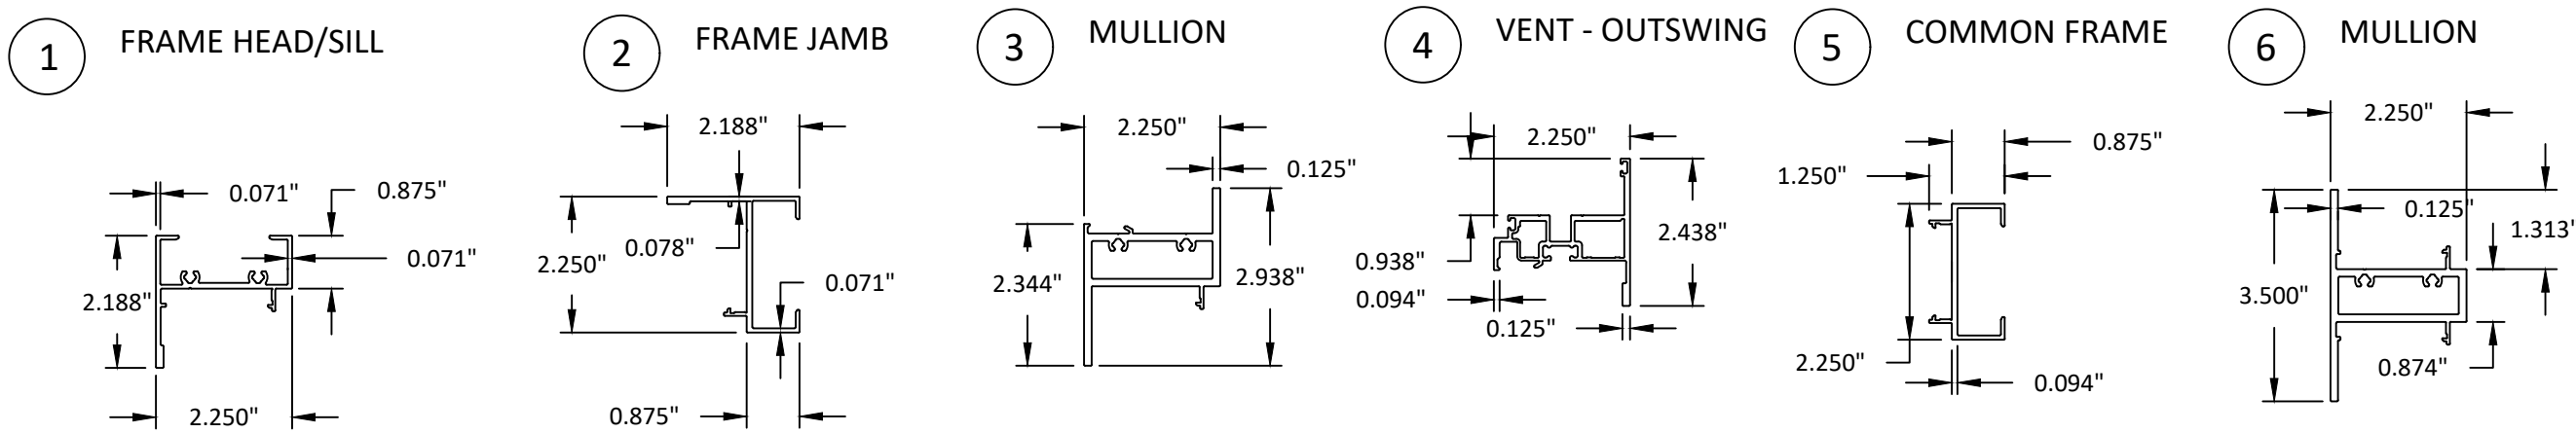

YKK AP America Inc.
1229 HWY 441 BYPASS
DUBLIN, GEORGIA 31021
PH: (478)277-1955 FAX: (678)838-6001

TITLE: YOW 225 NON-THERMAL ALUMINUM CASEMENT OUTSWING / INSWING WINDOW (NON-HVHZ) (NON-IMPACT) COMPONENTS 1

PREPARED BY: BUILDING DROPS, INC.
1900 NE MIAMI COURT, STE. 2-15
MIAMI, FL 33132
PH: (954)399-8478
FAX: (954)744-4738
WEB: www.buildingdrops.com

REMARKS	BY	DATE
2023 FBC CODE UPDATE	MS	05.05.23
MISC. UPDATE	SH	02.26.24


THE INSTALLATION DETAILS DESCRIBED HEREIN ARE GENERIC AND MAY NOT REFLECT ACTUAL CONDITIONS FOR A SPECIFIC SITE. IF SITE CONDITIONS CAUSE INSTALLATION TO DEVIATE FROM THE REQUIREMENTS DETAILED HEREIN, A LICENSED ENGINEER OR ARCHITECT SHALL PREPARE SITE SPECIFIC DOCUMENTS FOR USE WITH THIS DOCUMENT.

HERMES F. NORERO, P.E.
BUILDING DROPS, INC.
1900 NE MIAMI COURT, STE. 2-15
MIAMI, FL 33132
FBPE CERT. OF AUTHORIZATION No. 29578


FL #:	
FL16312	
DATE: 9.01.17	
DWG. BY: FM	CHK. BY: HFN
SCALE: NTS	
DWG. #: YKK246	
SHEET:	
19	
OF 21	

s:\projects\ykk ap america, inc\fbc-24-0246 - fbc submittal - fl16312.ykk246.dwg
2/26/2024 2:06 PM


60 THROUGH FRAME FILLER PLATE

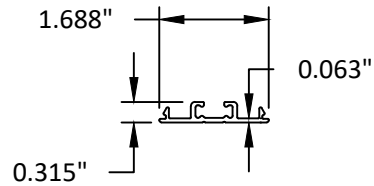


63 ANCHOR CLIP

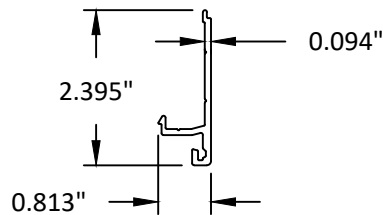


64 ANCHOR CLIP COVER

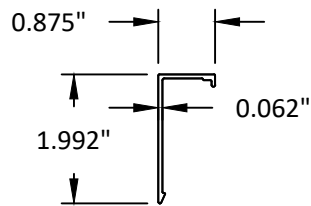


65 1 1/4" X 1" CLIP

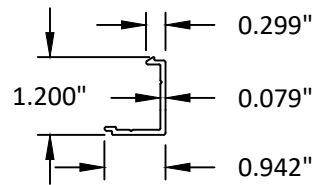


66 1 1/4" X 1" COVER

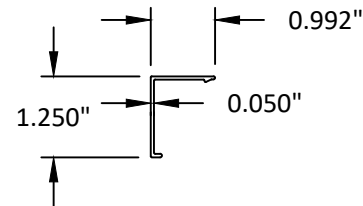


67 STRAP ANCHOR COVER

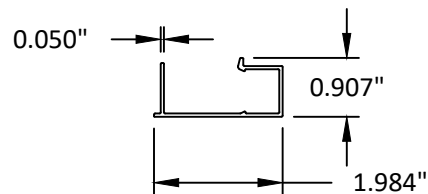


68 1" X 1 11/16" CLIP

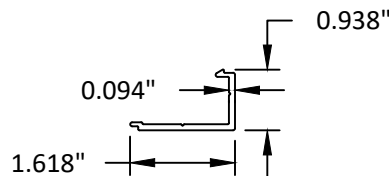


69 1" X 1 11/16" COVER

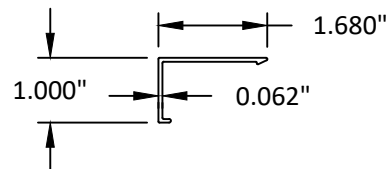


70 1 1/8" X 3 1/2" CLIP

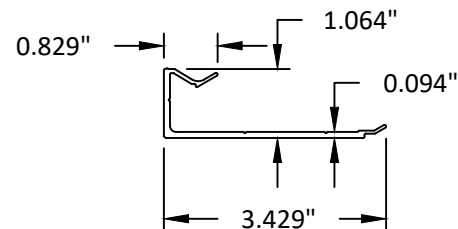


71 1 1/8" X 3 1/2" COVER

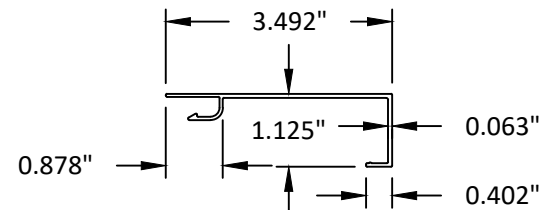


72 STRAP ANCHOR
MINIMUM 4 1/2" LENGTH

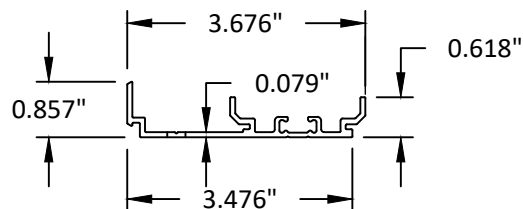


73 MULLION CLIP

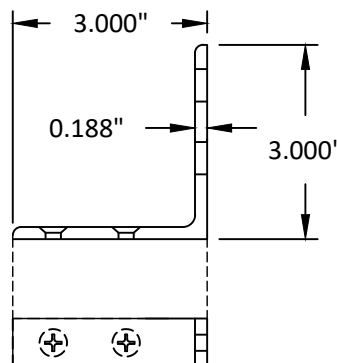


98 TWIST ANCHOR

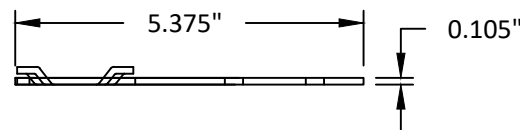


99 I MULLION

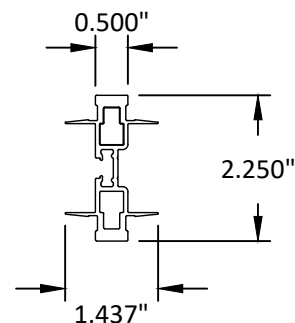


100 VENT GLASS STOP WITH PULL

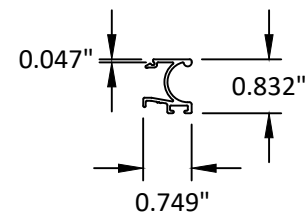


101 VENT GLASS STOP

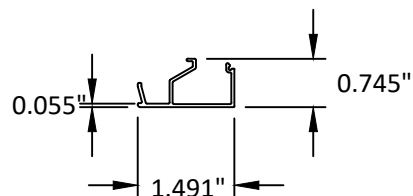

102 VENT - INSWING

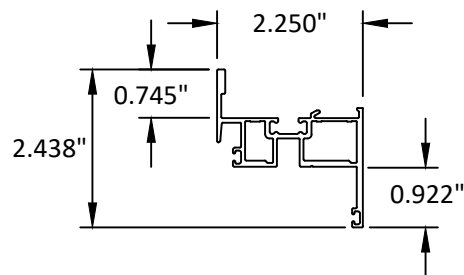

92 MULLION

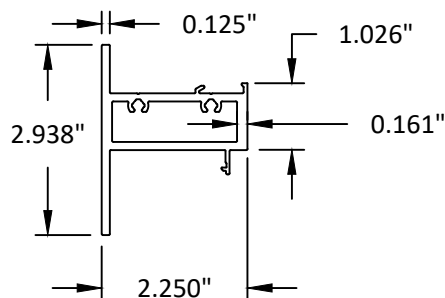

YKK AP America Inc.
1229 HWY 441 BYPASS
DUBLIN, GEORGIA 31021
PH: (478)277-1955 FAX: (678)838-6001

TITLE:
YOW 225 NON-THERMAL ALUMINUM
CASEMENT OUTSWING / INSWING WINDOW
(NON-HVHZ) (NON-IMPACT)

COMPONENTS 2

PREPARED BY:


BUILDING DROPS, INC.

1900 NE MIAMI COURT, STE. 2-15
MIAMI, FL 33132
PH: (954)399-8478
FAX: (954)744-4738
WEB: www.buildingdrops.com



REMARKS	BY	DATE
2023 FBC CODE UPDATE	MS	05.05.23
MISC. UPDATE	SH	02.26.24

THE INSTALLATION DETAILS DESCRIBED HEREIN ARE GENERIC
AND MAY NOT REFLECT ACTUAL CONDITIONS FOR A SPECIFIC
SITE. IF SITE CONDITIONS CAUSE INSTALLATION TO DEVIATE
FROM THE REQUIREMENTS DETAILED HEREIN, A LICENSED
ENGINEER OR ARCHITECT SHALL PREPARE SITE SPECIFIC
DOCUMENTS FOR USE WITH THIS DOCUMENT.

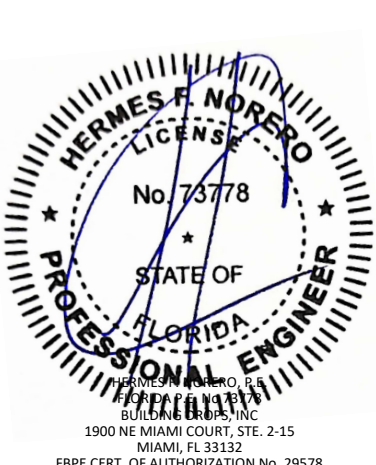

FL #:	FL16312
DATE:	9.01.17
DWG. BY:	FM
CHK. BY:	HFN
SCALE:	NTS
DWG. #:	YKK246
SHEET:	20
OF 21	

s:\projects\ykk ap america, inc\fbc-24-0246 - fbc submittal - fl16312, fl16313, fl16314 - yow revisions\dws\fl16312\ykk246.dwg
2/26/2024 2:06 PM

BILL OF MATERIALS			
ITEM	PART No.	DESCRIPTION	MATERIAL
1	E9-4536	FRAME HEAD/SILL	6063-T5
2	E9-4537	FRAME JAMB	6063-T5
3	E9-4570	MULLION	6063-T5
4	E9-4534	VENT - OUTSWING	6063-T5
5	E9-4538	COMMON FRAME	6063-T5
6	E9-4539	MULLION	6063-T5
7	BE9-4583	2 1/4" WEEPING SILL FLASHING	6063-T5
8	E9-4577	RECEPTOR	6063-T5
9	E9-4231	PRESSURE BAR	6063-T5
10	E9-4513	ADAPTOR	6063-T5
11	E9-4507	FIXED GLASS STOP	6063-T5
12	-	-	-
13	E9-5218	VENT GLASS STOP	6063-T5
14	E9-4522	GLASS STOP	6063-T5
15	E9-4586	3" SILL TRIM	6063-T5
16	E9-4559	SILL TRIM BASE	6063-T5
17	E9-4562	STACKING MULLION	6063-T5
18	E9-4578	RECEPTOR STOP	6063-T5
19	E9-4593	LOCK BAR BASE	6063-T5
20	E9-5111	COVER	6063-T5
21	E9-7318	FIXED GLASS STOP	6063-T5
22	E9-7319	FIXED GLASS SNAP COVER	6063-T5
23	E9-4506	GLASS STOP	6063-T5
24	E1-1505	MULTI LOCK HANDLE	WHITE BRONZE
25	4K-14208	16" 4 BAR HINGE	STAINLESS STEEL
26	E1-1519	KEEPER	WHITE BRONZE
27	E1-1541	CAM HANDLE - (RH) OUTSWING	WHITE BRONZE
28	E1-1542	CAM HANDLE - (LH) OUTSWING	WHITE BRONZE
29	E1-1714	BUTT HINGE (TOP)	6063-T5
30	E1-1715	BUTT HINGE (BOTTOM)	6063-T5
31	E1-1957	12" EGRESS 4 BAR HINGE - OUTSWING ONLY	STAINLESS STEEL
32	E1-1782	HINGE BASE	6063-T5
33	E1-1786	CORNER BLOCK	6063-T5
34	E1-1787	CORNER BLOCK	6063-T5
35	E1-1955	KEEPER	-
36	E1-1954	LOCK BAR BASE	-
37	E1-1955	LOCK BAR EXTENSION	-
38	4K-14207	12" 4 BAR HINGE	STAINLESS STEEL
39	E1-1780	4 BAR HINGE BASE - 12"	-
39A	E1-1781	4 BAR HINGE BASE - 16"	-
40	E1-1504	CAM HANDLE - (RH) INSWING	WHITE BRONZE
41	E1-1503	CAM HANDLE - (LH) INSWING	WHITE BRONZE
42	E2-0051	AT GASKET	SANTOPRENE
43	E2-0653	SIDE BLOCK	EPDM
44	E2-0359	PUSH-IN SPACER	SCR 900
45	E2-0367	PUSH-IN SPACER	SCR 900
46	E2-0625	AT GASKET	SANTOPRENE
47	E2-0623	SETTING BLOCK (+/- 80 DUROMETER)	EPDM
48	E2-0626	SETTING BLOCK	-
49	E2-0652	SETTING BLOCK (+/- 80 DUROMETER)	EPDM
50	E2-0646	SETTING BLOCK	EPDM
51	E2-0670	BACKER TAPE	POLYURETHANE FOAM
52	E2-0682	GASKET - RUBBER	BUTYL

BILL OF MATERIALS			
ITEM	PART No.	DESCRIPTION	MATERIAL
53	E2-0671	WEDGE GASKET	EPDM
54	E2-0672	WEDGE GASKET	EPDM
55	E3-1132	WEEP COVER	MOLDED POLYAMIDE 6
56	E2-0050	PRESET GASKET	EPDM
57	E1-1723	BUTT HINGE ANGLE	6063-T5
58	E9-4587	4" SILL TRIM	6063-T5
59	-	-	-
60	E9-4566	THROUGH FRAME FILLER PLATE	6063-T5
61	E9-4031	1" X 2" CLIP	6063-T5
62	E9-4032	1" X 2" COVER	6063-T5
63	E1-1922	ANCHOR CLIP	6063-T5
64	E9-4035	ANCHOR CLIP COVER	6063-T5
65	E9-4556	1-1/4" X 1" CLIP	6063-T5
66	E9-4557	1-1/4" X 1" COVER	6063-T5
67	E9-8431	STRAP ANCHOR COVER	6063-T5
68	E9-8537	1" X 1-11/16" CLIP	6063-T5
69	E9-8538	1" X 1-11/16" COVER	6063-T5
70	E9-8562	1 1/8" X 3 1/2" CLIP	6063-T5
71	E9-8563	1-1/8" X 3-1/2" COVER	6063-T5
72	E9-4529	STRAP ANCHOR MIN. LENGTH: 4-1/2"	6063-T5
73	E1-1965	MULLION CLIP AT 3/4"	6063-T5
74	E1-2003	END DAM	-
75	E2-0768	JAMB BLOCK	-
76	-	-	-
77	-	-	-
78	-	-	-
79	FF-1012-SS	#10-24 X-3/4" FH MS SS F	300 SS
80	-	-	-
81	-	-	-
82	HD-2516-W3	1/4" - 20 X 1¼" HWHMS	300 SS
83	-	-	-
84	PC-1008-SS	#10 X 1/2" PH SMS SS AB	300 SS
85	PC-1016-SS	#10 X 1" PH SMS SS AB	300 SS
86	PC-1208-SS	#12 X 1/2" PH SMS SS AB	300 SS
87	PC-1006-SS	#10-24 X 3/8" FM MS SS F	300 SS
88	PC-1008	#10 X 1/2" PH SMS	SAE GR.5
89	-	-	-
90	PS-0808-SS	#8 X 1/2" PH SMS SS SELF DRILLING	410 SS
91	PS-1016-SS	#10 X 1" PH SMS SS SELF DRILLING	410 SS
92	E9-4571	MULLION	6063-T5
93	-	9/32" Ø WEEP HOLE	-
94	-	1-1/16" X ¼" WEEP SLOT	-
95	-	(2) 1/4" Ø WEEP HOLE	-
96	-	#10-16 X 3/4" SSMS (PH OR FH)	-
97	-	DOW 995 SILICONE ADHESIVE	SILICONE
98	E1-1970	TWIST ANCHOR	GALVANIZED STEEL
99	E9-4579	I MULLION	6063-T5
100	E9-5219	VENT GLASS STOP WITH PULL	-
101	E9-4521	VENT GLASS STOP	6063-T5
102	E9-4535	VENT - INSWING	6063-T5

BILL OF MATERIALS			
ITEM	PART No.	DESCRIPTION	MATERIAL
103	H-1906	EXTENDED HANDLE - LH	ZAMACK/STEEL
104	H-1907	EXTENDED HANDLE - RH	ZAMACK/STEEL
105	E1-1982	TRACK	STAINLESS STEEL
106	E1-1989	SINGLE ARM OPERATOR LH	ZAMACK/STEEL
107	E1-1990	SINGLE ARM OPERATOR RH	ZAMACK/STEEL
108	E1-1983	LARGE HANDLE CRANK	ZAMACK
109	E1-1713	ROLLER GUIDE	6063-T5
110	K 10639	GUIDE ROLLER	STAINLESS/NYLON
111	E1-1966	STANDARD MPL HANDLE	ZAMACK/STEEL
112	E1-1994	EXTENDED MPL HANDLE	ZAMACK/STEEL
113	4K-18584	KEEPER	PLATED STEEL
114			
115			
116	E1-2001	LOCK BAR	STAINLESS/ALUM.
117	E1-1993	KEEPER BASE	6063-T5
118	E1-1980	BACKER PLATE	STAINLESS STEEL
119	E1-1979	HANDLE GASKET	RUBBER/BUTYL
120	E1-1906	LIMIT BASE	6063-T5
121	E1-1904	LIMIT DEVICE	STAINLESS STEEL



Quality
inspires™

YKK AP America Inc.
1229 HWY 441 BYPASS
DUBLIN, GEORGIA 31021
PH: (478)277-1955 FAX: (678)838-6001

TITLE:
YOW 225 NON-THERMAL ALUMINUM
CASEMENT OUTSWING / INSWING WINDOW
(NON-HVHZ) (NON-IMPACT)

BILL OF MATERIALS

PREPARED BY:
BUILDING DROPS, INC.
1900 NE MIAMI COURT, STE. 2-15
MIAMI, FL 33132
PH: (954)399-8478
FAX: (954)744-4738
WEB: www.buildingdrops.com



REMARKS	BY	DATE
2023 FBC CODE UPDATE	MS	05.05.23
MISC. UPDATE	SH	02.26.24

THE INSTALLATION DETAILS DESCRIBED HEREIN ARE GENERIC AND MAY NOT REFLECT ACTUAL CONDITIONS FOR A SPECIFIC SITE. IF SITE CONDITIONS CAUSE INSTALLATION TO DEVIATE FROM THE REQUIREMENTS DETAILED HEREIN, A LICENSED ENGINEER OR ARCHITECT SHALL PREPARE SITE SPECIFIC DOCUMENTS FOR USE WITH THIS DOCUMENT.



HERMES F. NORERO, P.E.
BUILDING DROPS, INC.
1900 NE MIAMI COURT, STE. 2-15
MIAMI, FL 33132
FBPE CERT. OF AUTHORIZATION No. 29578

FL #:

FL16312

DATE:

9.01.17

DWG. BY:

FM

CHK. BY:

HFN

SCALE:

NTS

DWG. #:

YKK246

SHEET:

21

OF 21