

REVISIONS			
REV	DESCRIPTION	DATE	APPROVED
A	REVISED INSTALLATION DETAILS	07/27/15	R.L.

NOTES:


1. THE PRODUCT SHOWN HEREIN IS DESIGNED AND MANUFACTURED TO COMPLY WITH REQUIREMENTS OF THE FLORIDA BUILDING CODE.
2. WOOD FRAMING AND MASONRY OPENING TO BE DESIGNED AND ANCHORED TO PROPERLY TRANSFER ALL LOADS TO STRUCTURE. FRAMING AND MASONRY OPENING IS THE RESPONSIBILITY OF THE ARCHITECT OR ENGINEER OF RECORD.
3. 1X BUCK OVER MASONRY/CONCRETE IS OPTIONAL. WHERE 1X BUCK IS NOT USED DISSIMILAR MATERIALS MUST BE SEPARATED WITH APPROVED COATING OR MEMBRANE. SELECTION OF COATING OR MEMBRANE IS THE RESPONSIBILITY OF THE ARCHITECT OR ENGINEER OF RECORD.
4. ALLOWABLE STRESS INCREASE OF 1/3 WAS NOT USED IN THE DESIGN OF THE PRODUCT SHOWN HEREIN. WIND LOAD DURATION FACTOR Cd=1.6 WAS USED FOR WOOD ANCHOR CALCULATIONS.
5. FRAME MATERIAL: EXTRUDED RIGID PVC.
6. UNITS MUST BE GLAZED PER ASTM E1300-04, SEE SHEET 3 FOR GLASS DETAILS.
7. APPROVED IMPACT PROTECTIVE SYSTEM IS NOT REQUIRED FOR THIS PRODUCT IN WIND BORNE DEBRIS REGIONS.
8. SHIM AS REQUIRED AT EACH INSTALLATION ANCHOR WITH LOAD BEARING SHIM. SHIM WHERE SPACE OF 1/16" OR GREATER OCCURS. MAXIMUM ALLOWABLE SHIM STACK TO BE 1/4".
9. FOR ANCHORING INTO WOOD FRAMING OR 2X BUCK USE #8 WOOD SCREWS WITH SUFFICIENT LENGTH TO ACHIEVE A 1 1/4" MINIMUM EMBEDMENT INTO SUBSTRATE. LOCATE ANCHORS AS SHOWN IN ELEVATIONS AND INSTALLATION DETAILS.
10. FOR ANCHORING INTO MASONRY/CONCRETE USE 3/16" TAPCONS WITH SUFFICIENT LENGTH TO ACHIEVE A 1 1/4" MINIMUM EMBEDMENT INTO SUBSTRATE WITH 2 1/2" MINIMUM EDGE DISTANCE. LOCATE ANCHORS AS SHOWN IN ELEVATIONS AND INSTALLATION DETAILS.
11. FOR ANCHORING INTO METAL STRUCTURE USE #8 SMS OR SELF DRILLING SCREWS WITH SUFFICIENT LENGTH TO ACHIEVE 3 THREADS MINIMUM BEYOND STRUCTURE INTERIOR WALL. LOCATE ANCHORS AS SHOWN IN ELEVATIONS AND INSTALLATION DETAILS.
12. ALL FASTENERS TO BE CORROSION RESISTANT.
13. INSTALLATION ANCHORS SHALL BE INSTALLED IN ACCORDANCE WITH ANCHOR MANUFACTURER'S INSTALLATION INSTRUCTIONS AND ANCHORS SHALL NOT BE USED IN SUBSTRATES WITH STRENGTHS LESS THAN THE MINIMUM STRENGTH SPECIFIED BELOW:
 - A. WOOD – MINIMUM SPECIFIC GRAVITY OF G=0.42
 - B. CONCRETE – MINIMUM COMPRESSIVE STRENGTH OF 3,192 PSI.
 - C. MASONRY – STRENGTH CONFORMANCE TO ASTM C-90, GRADE N, TYPE 1 (OR GREATER).
 - D. METAL STRUCTURE: STEEL 18GA, 33KSI OR ALUMINUM 6063-T5 1/8" THICK MINIMUM
14. MAXIMUM PANEL SIZE: 35" X 33 1/16"

SIGNED: 07/28/2015


TABLE OF CONTENTS	
SHEET NO.	DESCRIPTION
1 – 2	ELEVATION, ANCHORING AND NOTES
3	CROSS SECTIONS AND B.O.M.
4 – 6	INSTALLATION DETAILS
7	COMPONENTS

VIWINCO INC. P.O. BOX 499 MORGANTOWN, PA 19543		
OCEANVIEW IMPACT AWNING/FIXED COMBINATION ASSEMBLY 144" X 36" NOTES		
DRAWN: A.S.	DWG NO. 08-01473	REV A
SCALE NTS	DATE 04/16/12	SHEET 1 OF 7



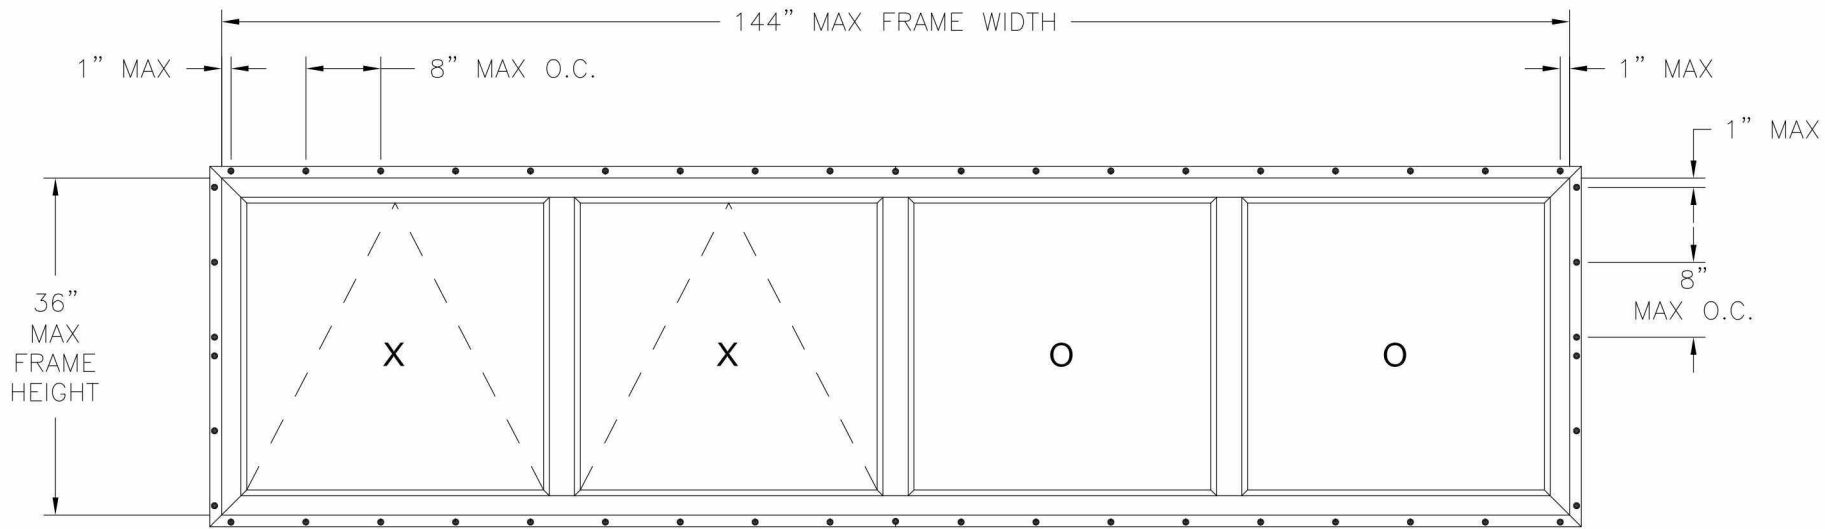

OCEANVIEW IMPACT AWNING/FIXED COMBINATION ASSEMBLY
EXTERIOR VIEW
FIN INSTALLATION

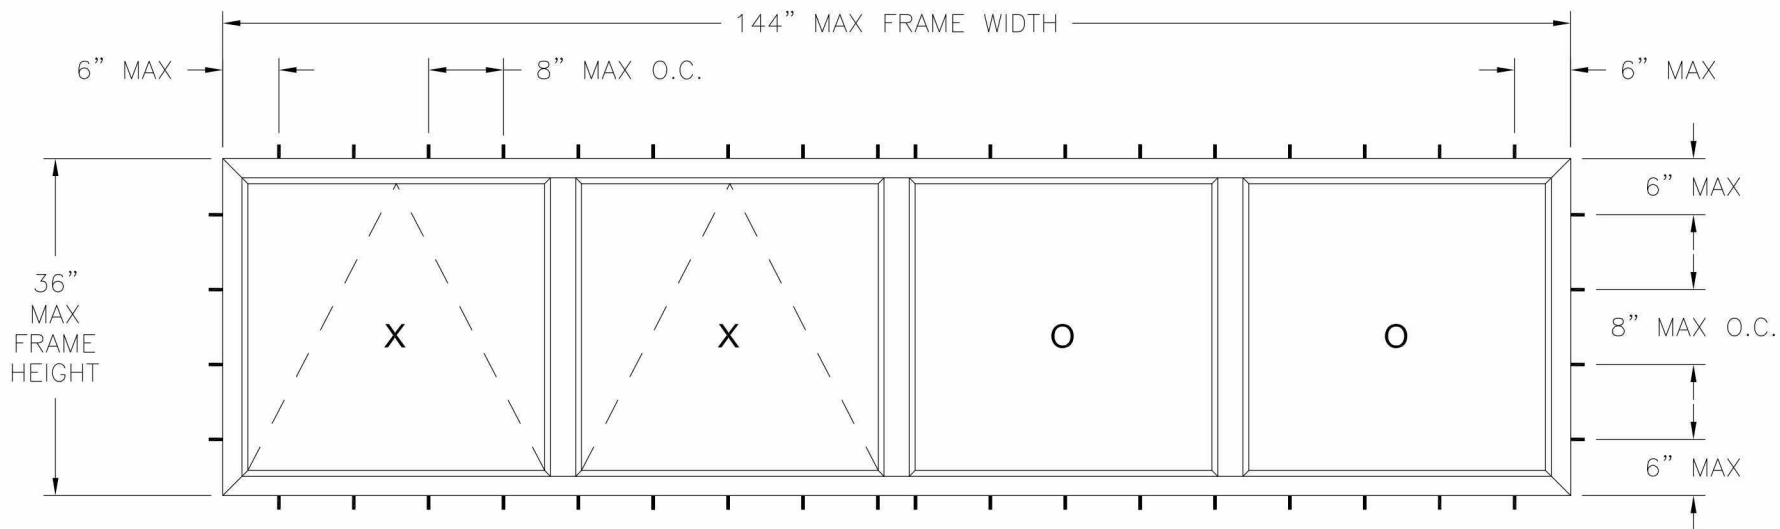

OCEANVIEW IMPACT AWNING/FIXED COMBINATION ASSEMBLY
EXTERIOR VIEW
FRAME FLUSH INSTALLATION

DESIGN PRESSURE RATING	IMPACT RATING
± 50.0 PSF	LARGE AND SMALL MISSILE IMPACT

MISSILE LEVEL D, WIND ZONE 3


REVISIONS			
REV	DESCRIPTION	DATE	APPROVED
A	REVISED INSTALLATION DETAILS	07/27/15	R.L.

VIWINCO INC. P.O. BOX 499 MORGANTOWN, PA 19543		
OCEANVIEW IMPACT AWNING/FIXED COMBINATION ASSEMBLY 144" X 36" ELEVATIONS		
DRAWN: A.S.	DWG NO. 08-01473	REV A
SCALE NTS	DATE 04/16/12	SHEET 2 OF 7




SIGNED: 07/28/2015



ITEM NO.:	PART NUMBER	DESCRIPTION	MANUFACTURER	MATERIAL
1	8925	FRAME	DECEUNINCK	PVC
2	6180	UNDER HINGE ALUM REINFORCEMENT	PENNEX	ALUMINUM 6105-T5
3	6182	UNDER OPERATOR ALUM REINFORCEMENT	PENNEX	ALUMINUM 6105-T5
4	5434	SASH	DECEUNINCK	PVC
5	5144	GLAZING BEAD	DECEUNINCK	PVC
6	6170	SASH REINFORCEMENT	PENNEX	ALUMINUM 6105-T5
7	6190	SASH REINFORCEMENT	PENNEX	ALUMINUM 6105-T5
8	5739	ASTRAGAL FRAME	DECEUNINCK	PVC
9	10300028	ASTRAGAL REINFORCEMENT	PENNEX	ALUMINUM 6105-T5
10	6021HE	OPERATOR, ENCORE	TRUTH	DIE CAST
11	10300095	SNUBBER - FRAME	DECEUNINCK	ALUMINUM 6105-T5
12	10300094	SNUBBER - SASH	DECEUNINCK	ALUMINUM 6105-T5
13	7240T	SETTING BLOCK	TB PHILLY	PLASTIC
14	3462	SILICONE (INSTAGLAZE)	DOW	SILICONE
15	3215	SCREEN RAIL	HYGRADE	ALUMINUM 6105-T5
16	3270	FIBERGLASS SCREEN	PHIFER	FIBERGLASS
17	3260	SPLINE	DAPA	PLASTIC
18	1200	SPACER	DECEUNINCK	PVC

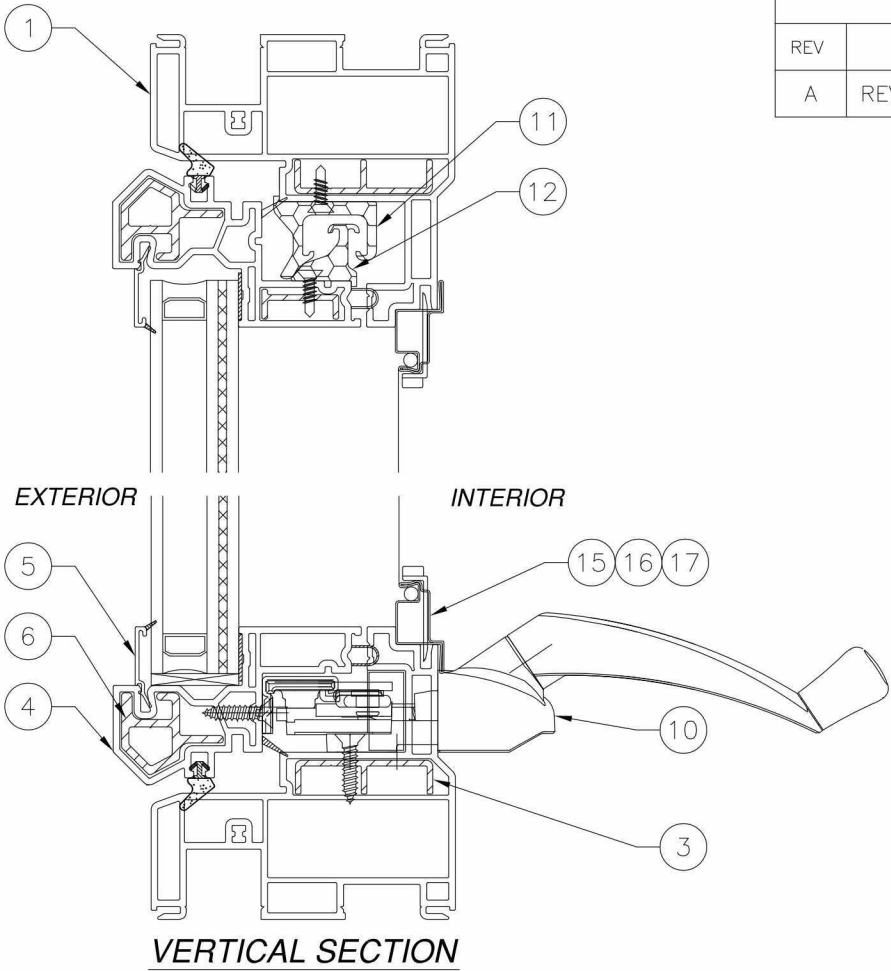


REVISIONS			
REV	DESCRIPTION	DATE	APPROVED
A	REVISED INSTALLATION DETAILS	07/27/15	R.L.

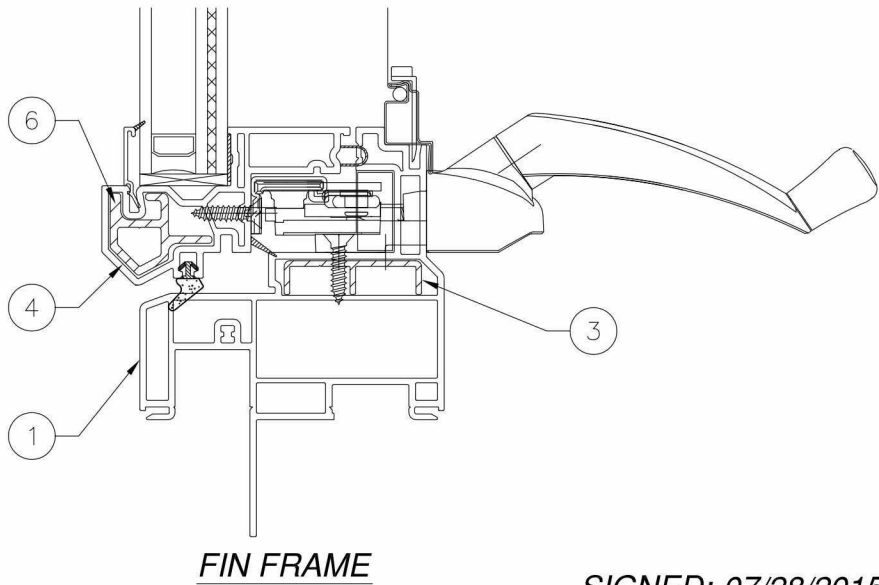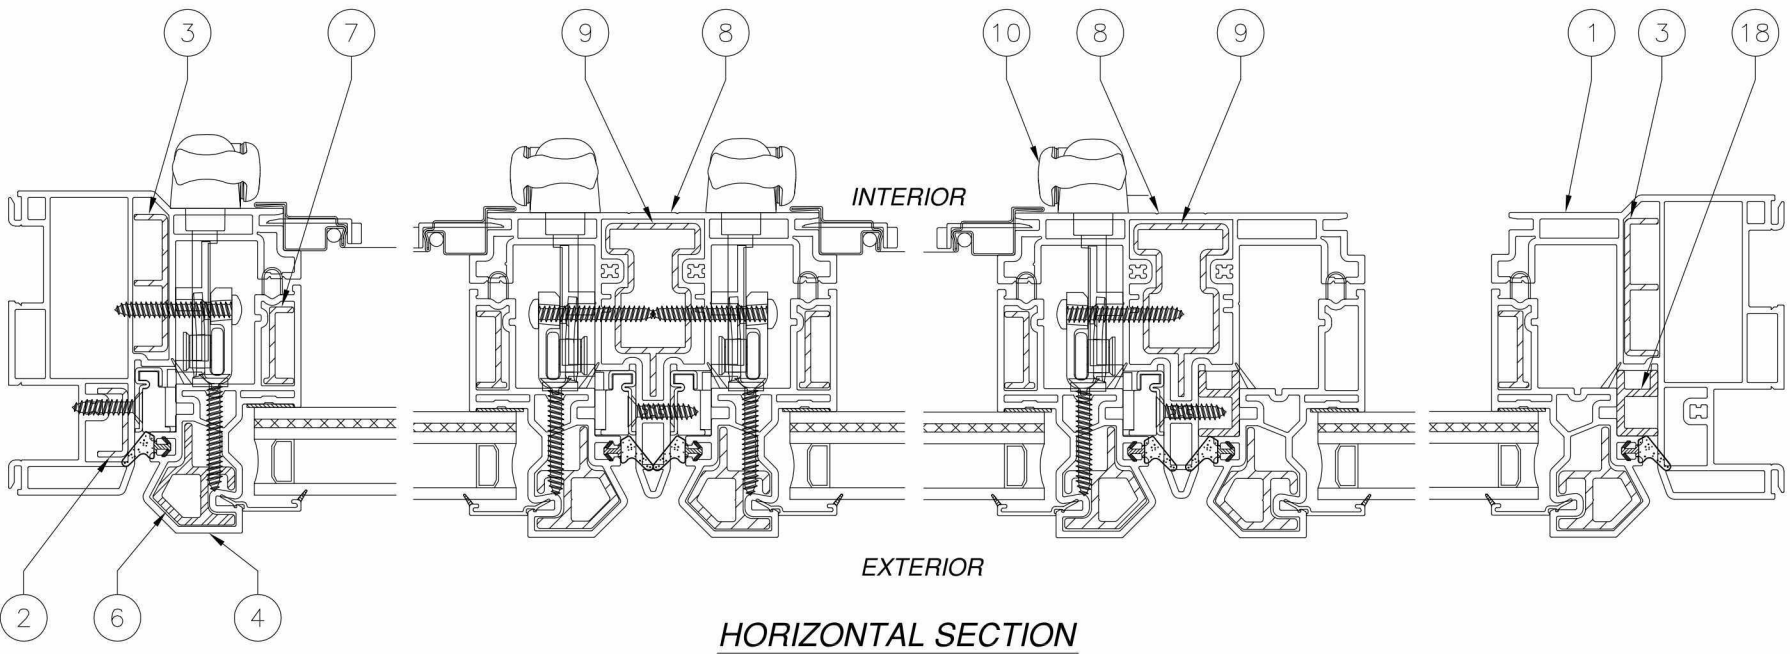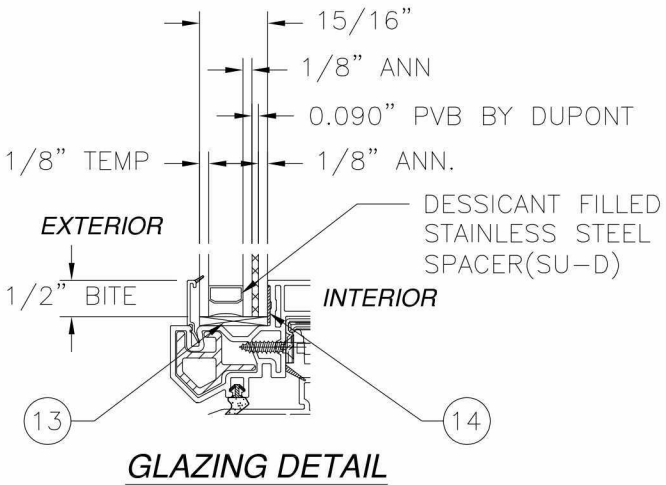


SIGNED: 07/28/2015

VIWINCO INC. P.O. BOX 499 MORGANTOWN, PA 19543		
OCEANVIEW IMPACT AWNING/FIXED COMBINATION ASSEMBLY 144" X 36" CROSS SECTIONS, GLAZING DETAIL AND B.O.M.		
DRAWN: A.S.	DWG NO. 08-01473	REV A
SCALE NTS	DATE 04/16/12	SHEET 3 OF 7



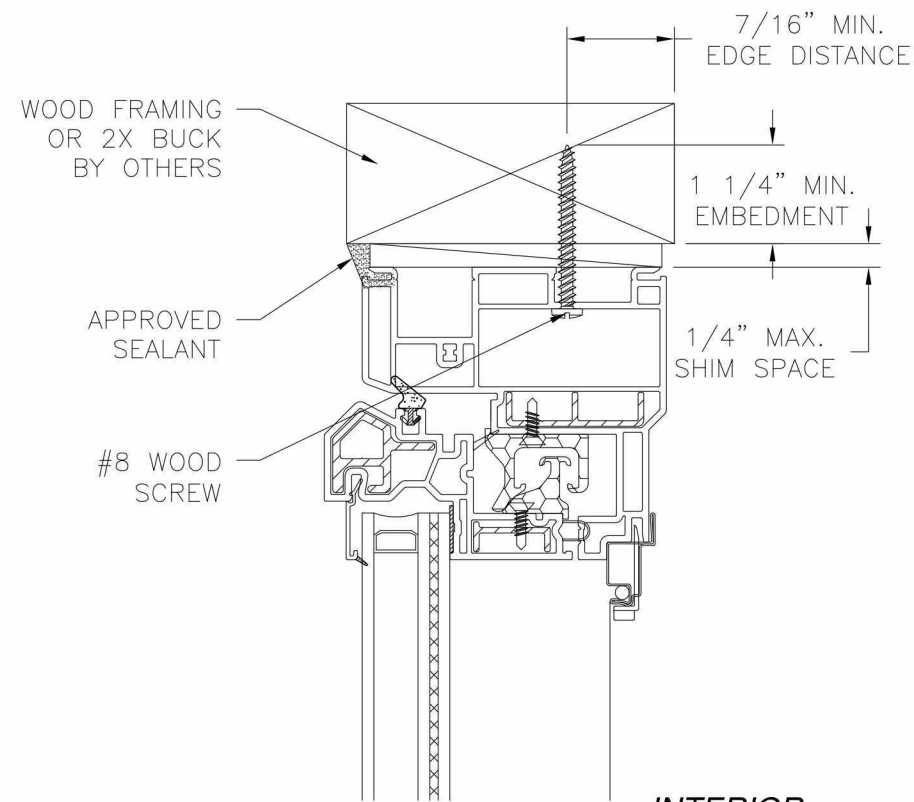


INTERIOR

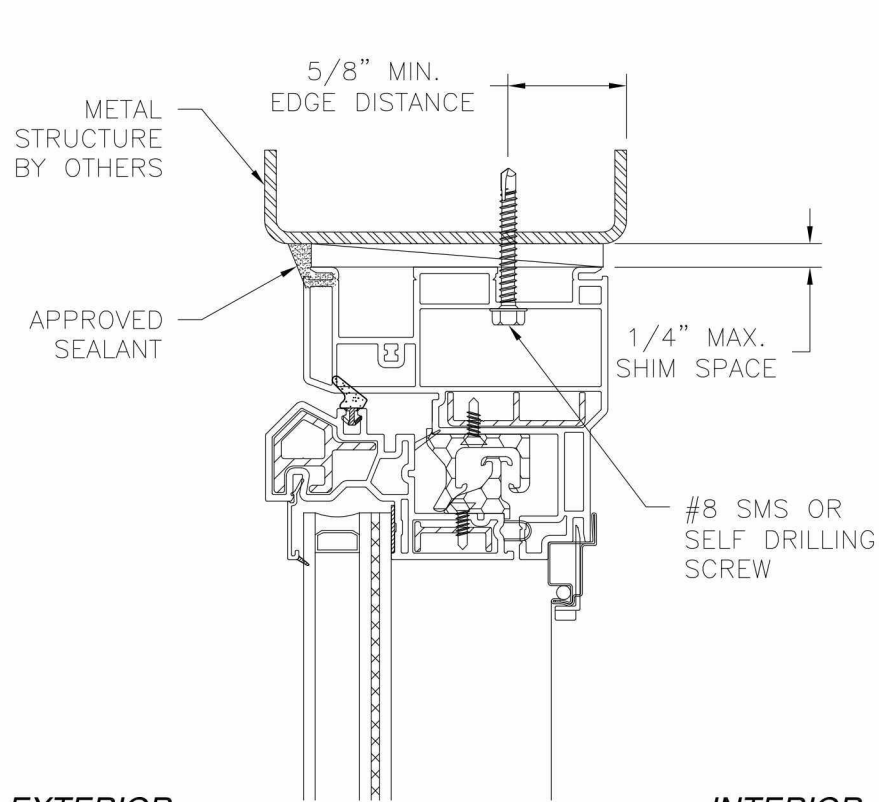


EXTERIOR

EXTERIOR

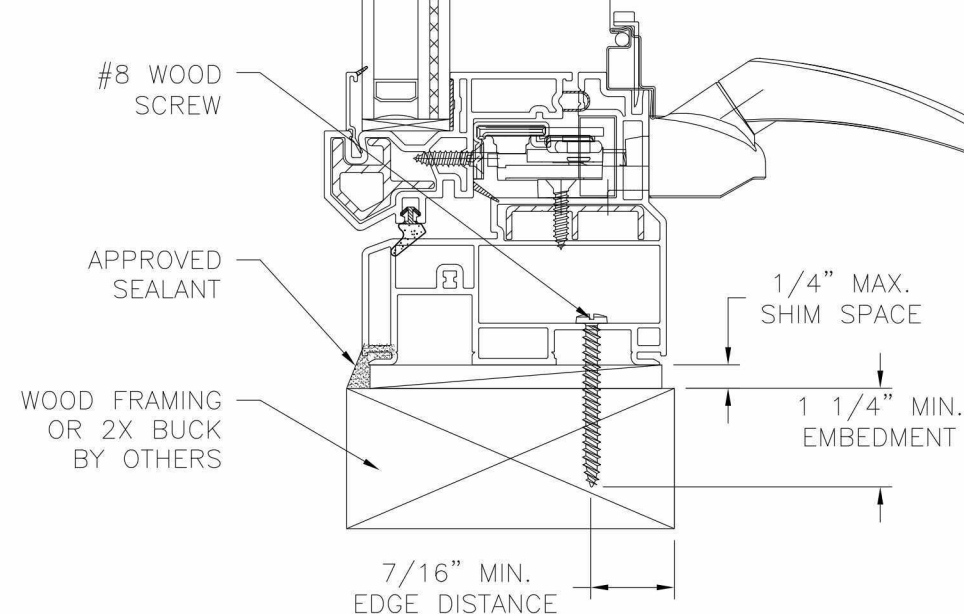

VERTICAL CROSS SECTION
WOOD FRAMING OR 2X BUCK INSTALLATION

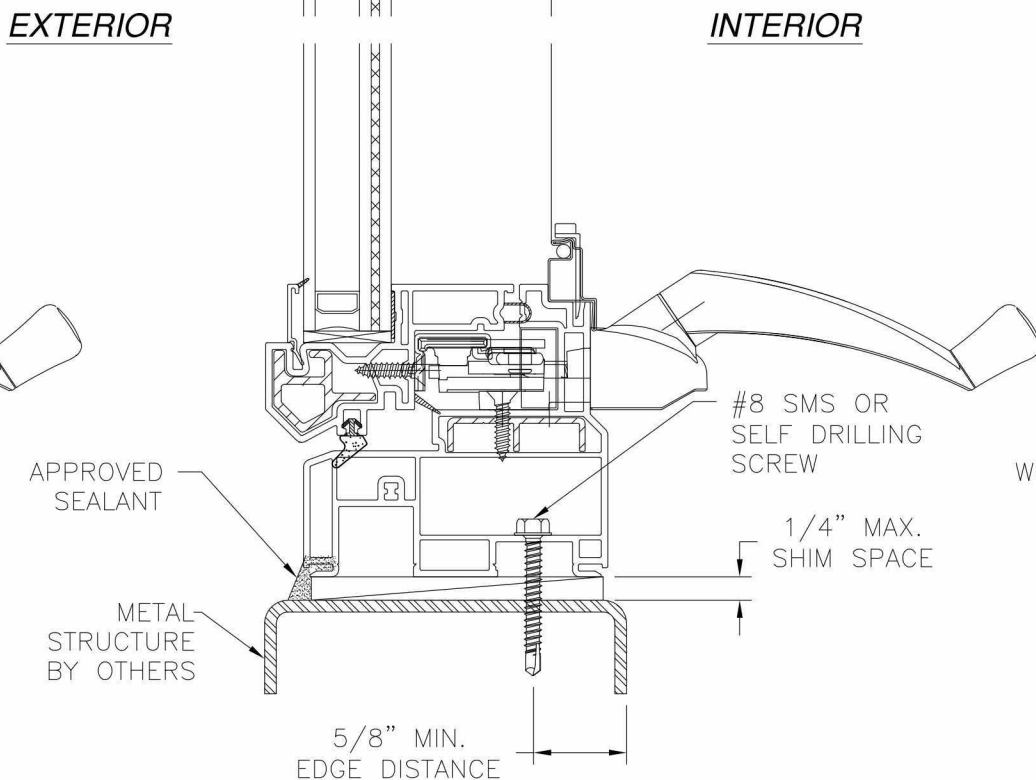


INTERIOR


VERTICAL CROSS SECTION
METAL STRUCTURE INSTALLATION

- NOTES:
1. INTERIOR AND EXTERIOR FINISHES, BY OTHERS, NOT SHOWN FOR CLARITY.
 2. PERIMETER AND JOINT SEALANT BY OTHERS TO BE DESIGNED IN ACCORDANCE WITH ASTM E2112

REVISIONS			
REV	DESCRIPTION	DATE	APPROVED
A	REVISED INSTALLATION DETAILS	07/27/15	R.L.

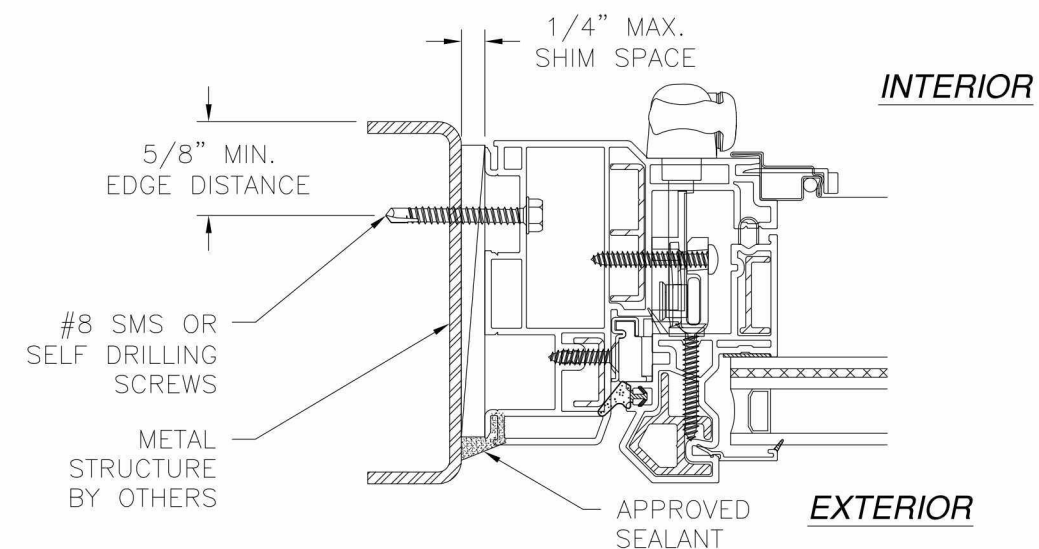


JAMB INSTALLATION DETAIL
METAL STRUCTURE INSTALLATION


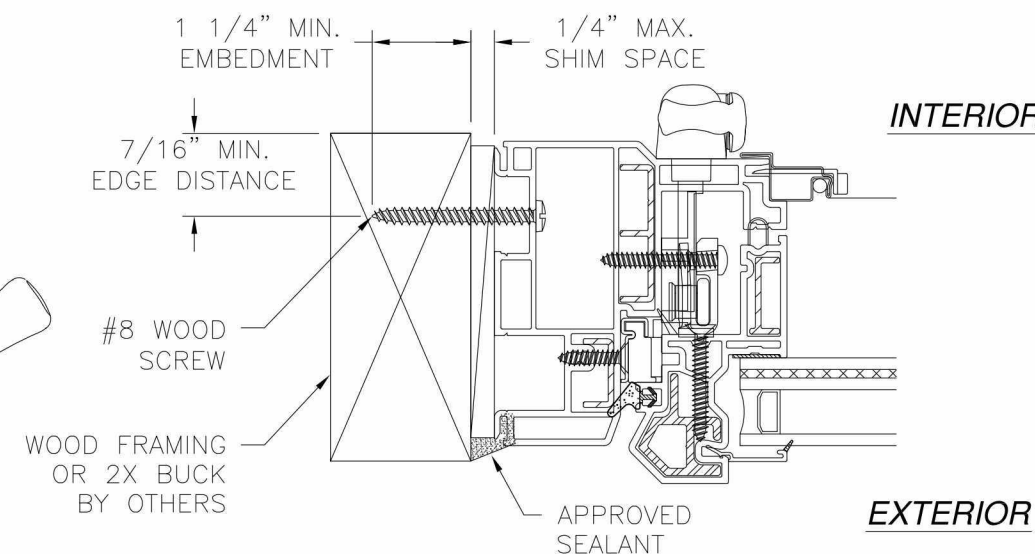


JAMB INSTALLATION DETAIL
WOOD FRAMING OR 2X BUCK INSTALLATION


SIGNED: 07/28/2015

VIWINCO INC. P.O. BOX 499 MORGANTOWN, PA 19543		
OCEANVIEW IMPACT AWNING/FIXED COMBINATION ASSEMBLY 144" X 36" INSTALLATION DETAILS		
DRAWN: A.S.	DWG NO. 08-01473	REV A
SCALE NTS	DATE 04/16/12	SHEET 4 OF 7

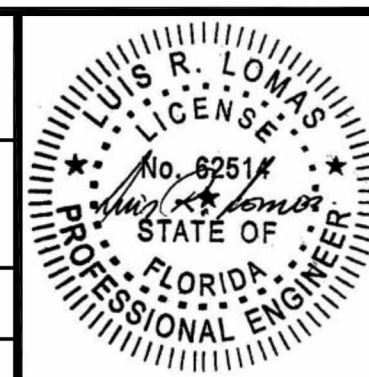

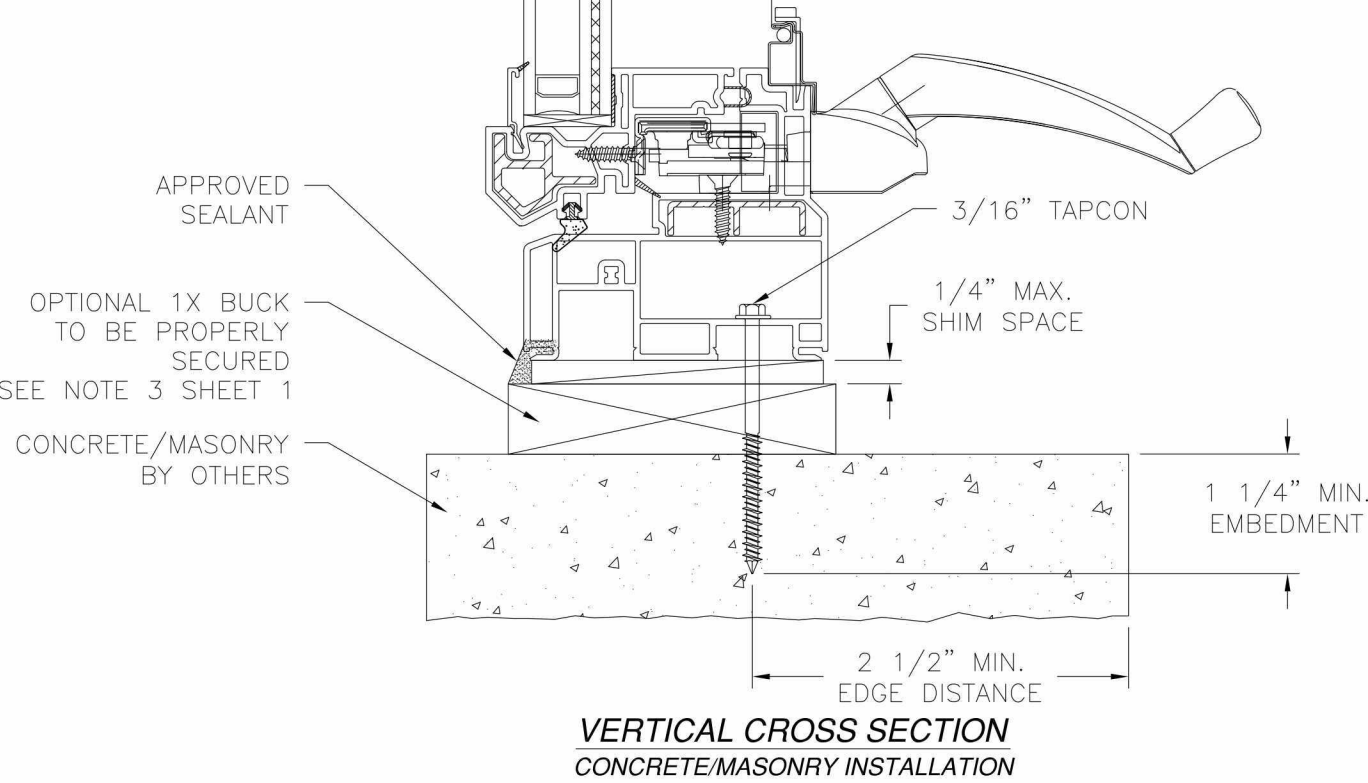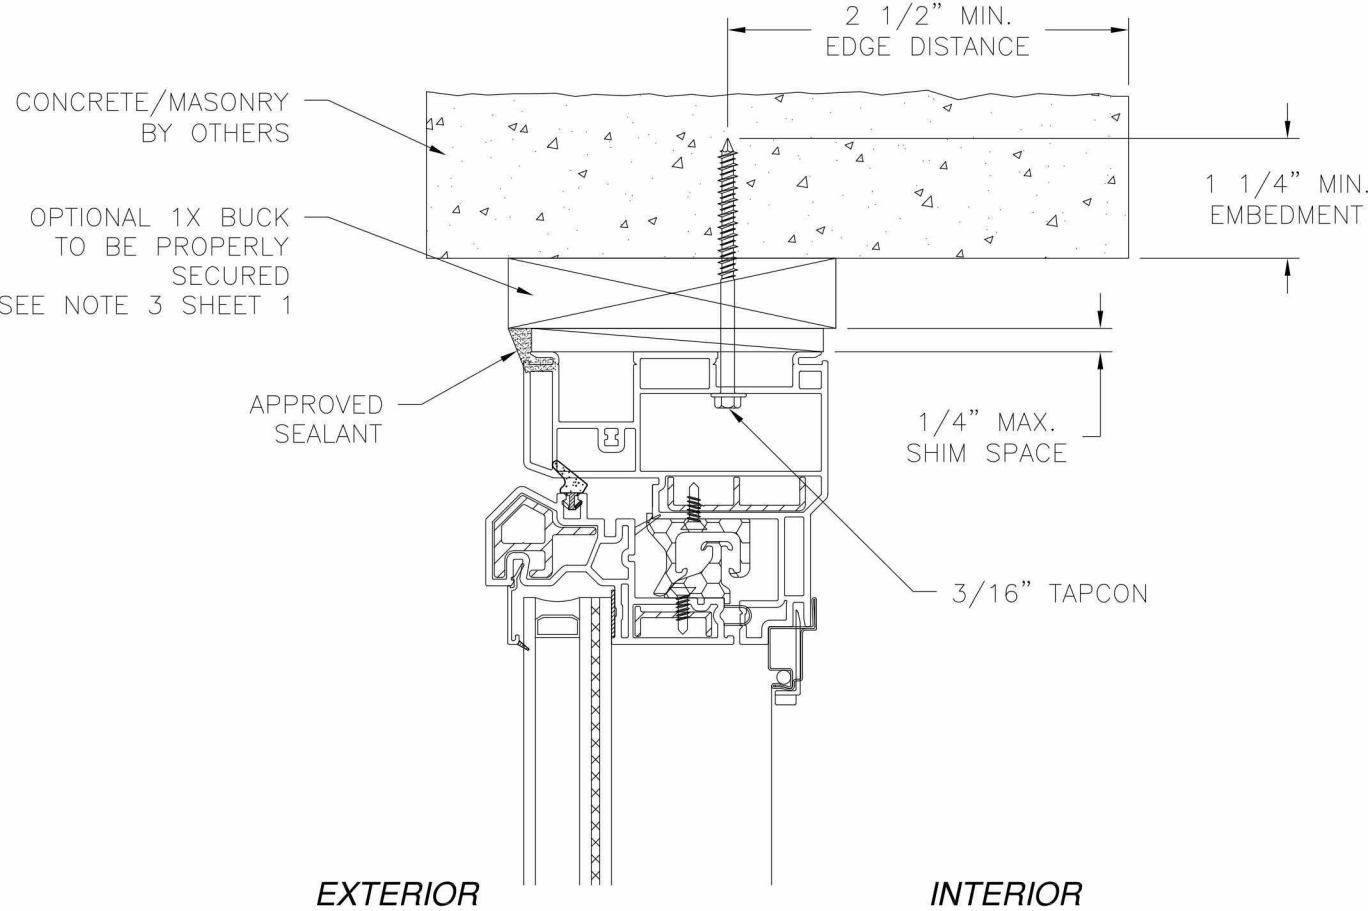

REVISIONS			
REV	DESCRIPTION	DATE	APPROVED
A	REVISED INSTALLATION DETAILS	07/27/15	R.L.

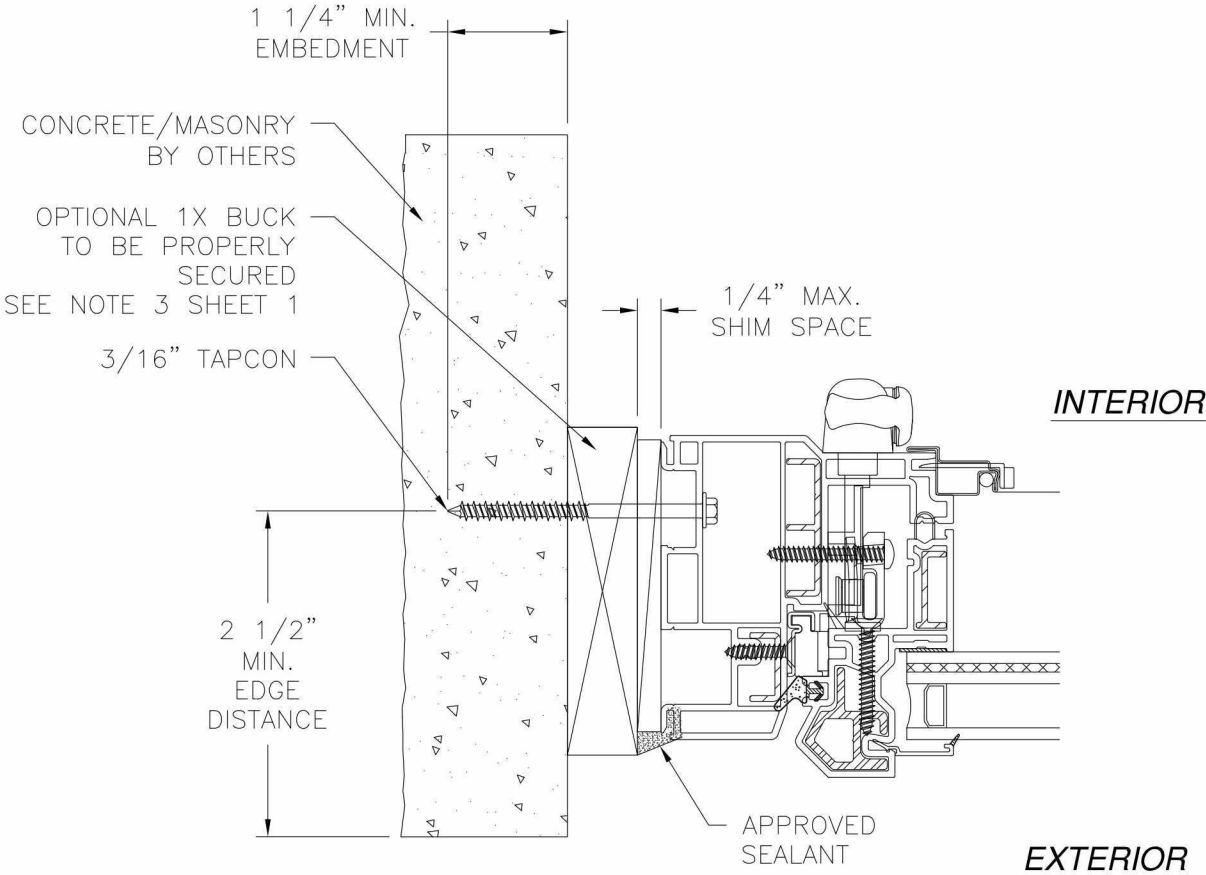



JAMB INSTALLATION DETAIL
CONCRETE/MASONRY INSTALLATION

- NOTES:
- INTERIOR AND EXTERIOR FINISHES, BY OTHERS, NOT SHOWN FOR CLARITY.
 - PERIMETER AND JOINT SEALANT BY OTHERS TO BE DESIGNED IN ACCORDANCE WITH ASTM E2112


SIGNED: 07/28/2015

VIWINCO INC. P.O. BOX 499 MORGANTOWN, PA 19543		
OCEANVIEW IMPACT AWNING/FIXED COMBINATION ASSEMBLY 144" X 36" INSTALLATION DETAILS		
DRAWN: A.S.	DWG NO. 08-01473	REV A
SCALE NTS	DATE 04/16/12	SHEET 5 OF 7



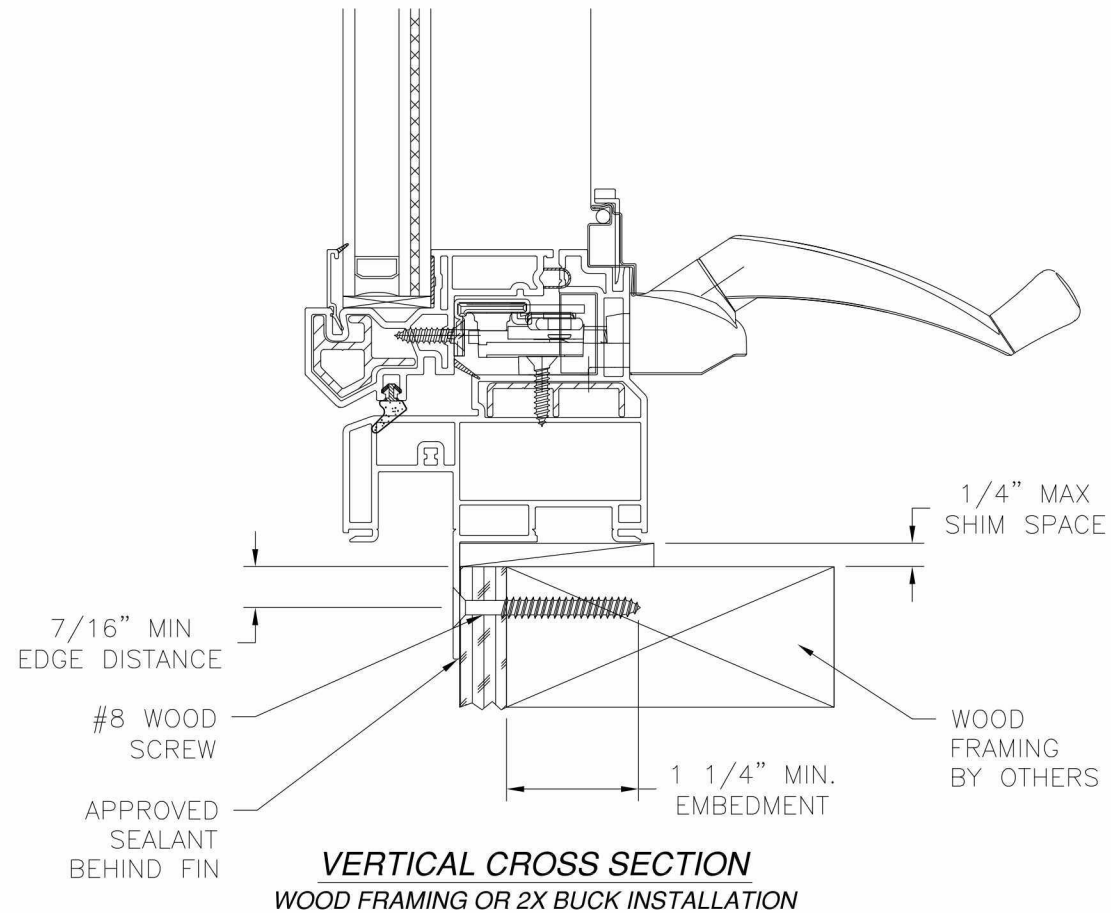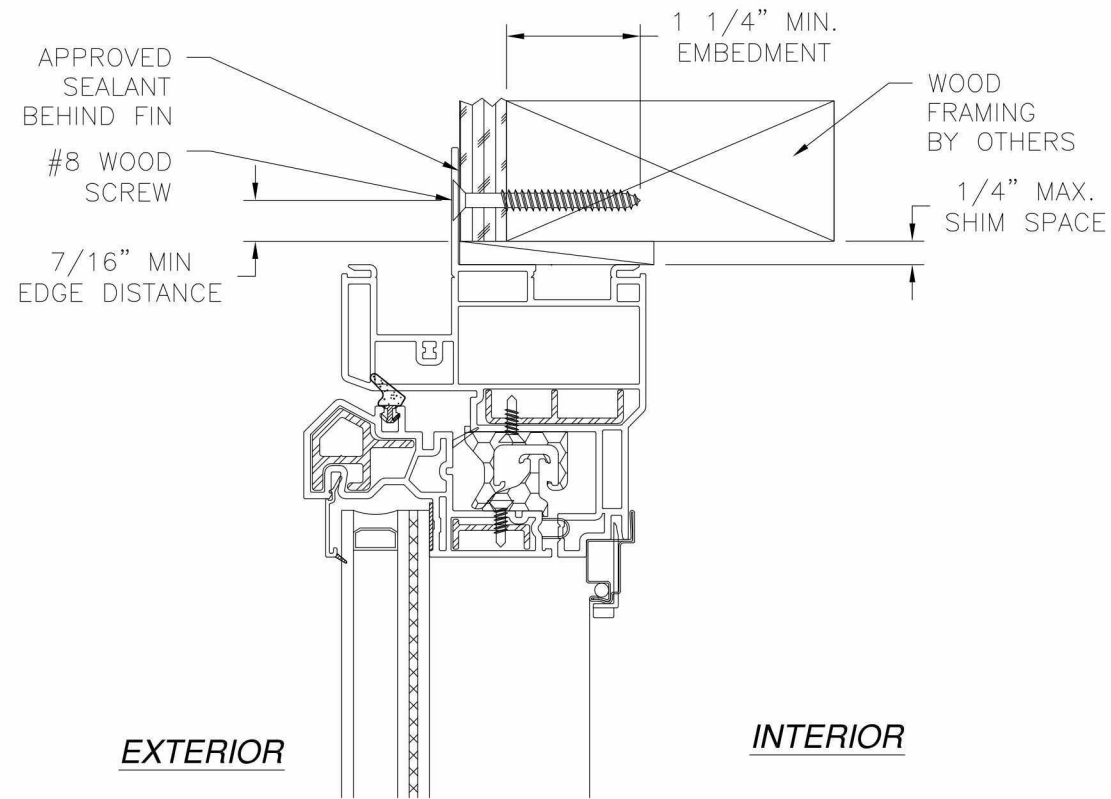

VERTICAL CROSS SECTION
WOOD FRAMING OR 2X BUCK INSTALLATION

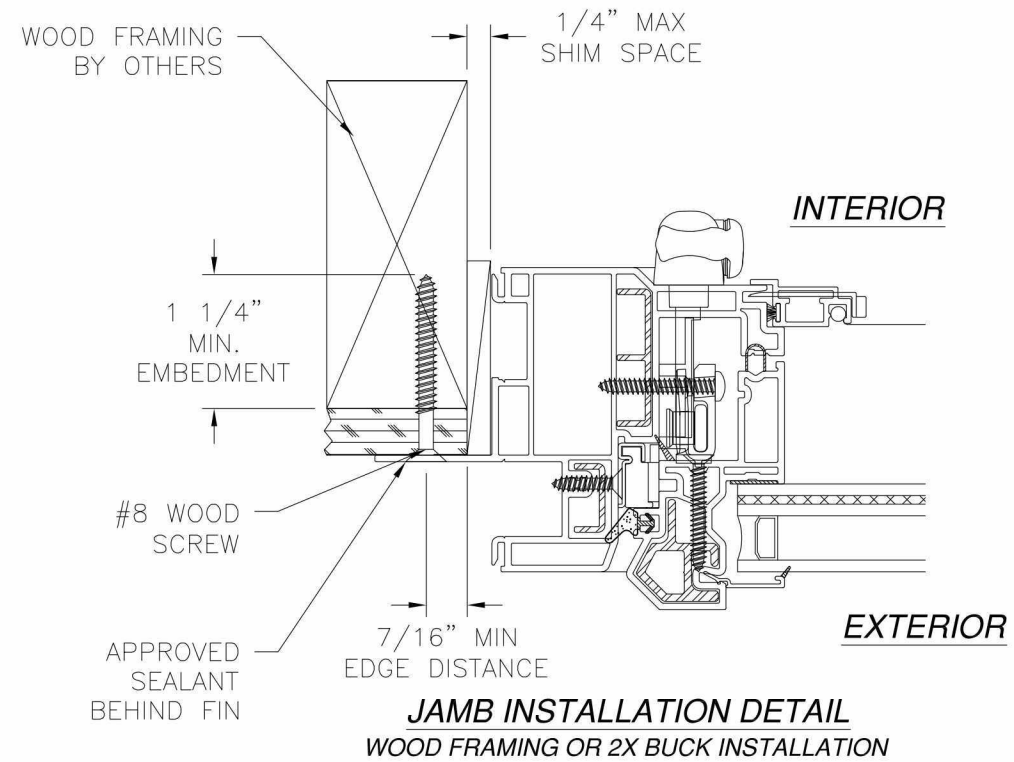


JAMB INSTALLATION DETAIL
WOOD FRAMING OR 2X BUCK INSTALLATION

REVISIONS			
REV	DESCRIPTION	DATE	APPROVED
A	REVISED INSTALLATION DETAILS	07/27/15	R.L.












- NOTES:
1. INTERIOR AND EXTERIOR FINISHES, BY OTHERS, NOT SHOWN FOR CLARITY.
 2. PERIMETER AND JOINT SEALANT BY OTHERS TO BE DESIGNED IN ACCORDANCE WITH ASTM E2112

VIWINCO INC. P.O. BOX 499 MORGANTOWN, PA 19543		
OCEANVIEW IMPACT AWNING/FIXED COMBINATION ASSEMBLY 144" X 36" INSTALLATION DETAILS		
DRAWN: A.S.	DWG NO. 08-01473	REV A
SCALE NTS	DATE 04/16/12	SHEET 6 OF 7

SIGNED: 07/28/2015

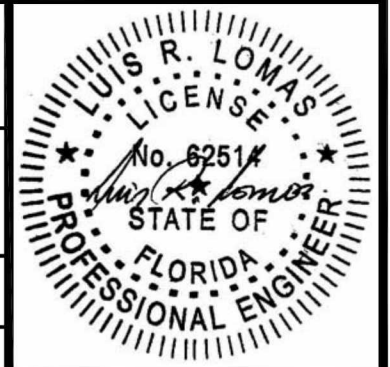

REVISIONS			
REV	DESCRIPTION	DATE	APPROVED
A	REVISED INSTALLATION DETAILS	07/27/15	R.L.

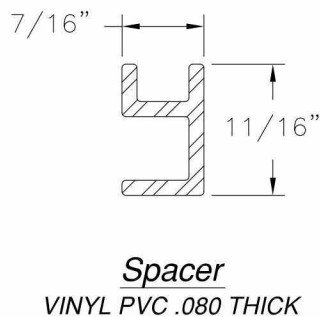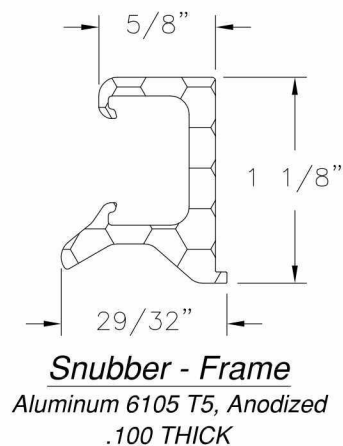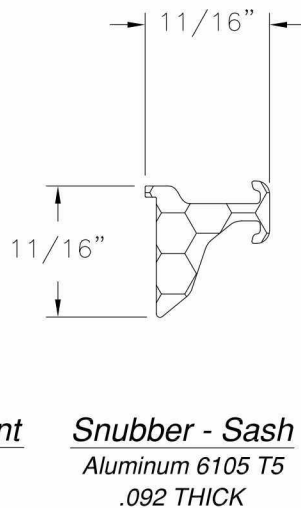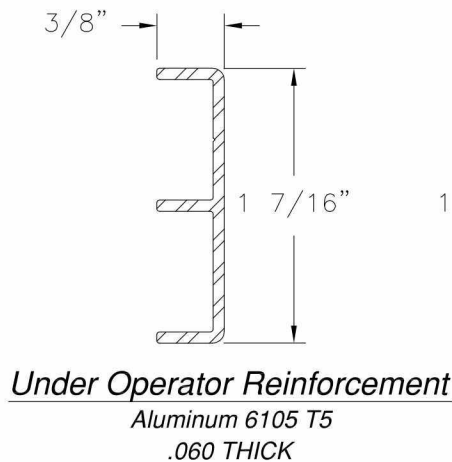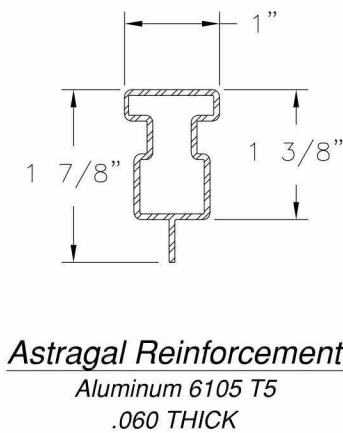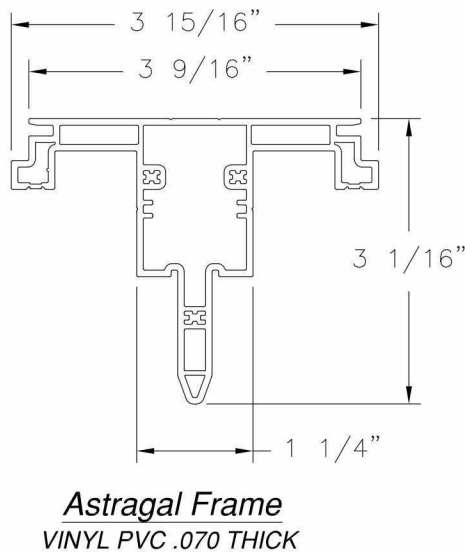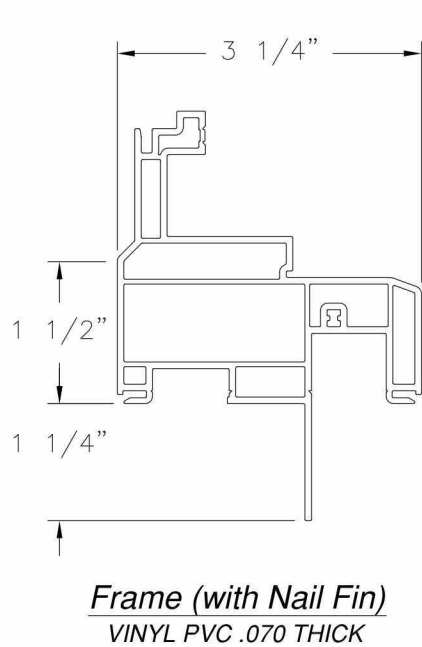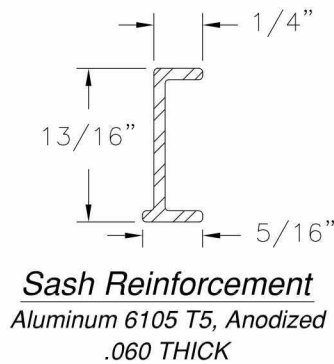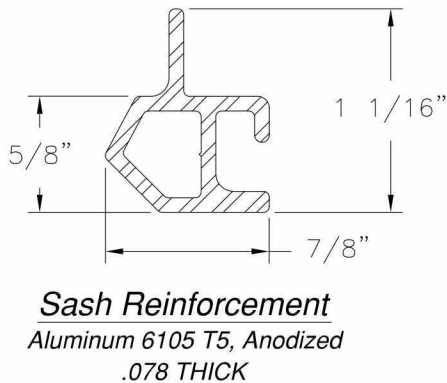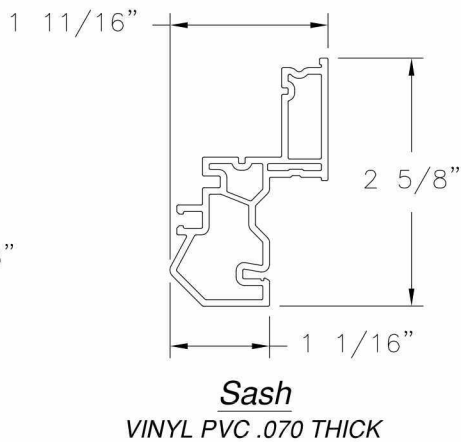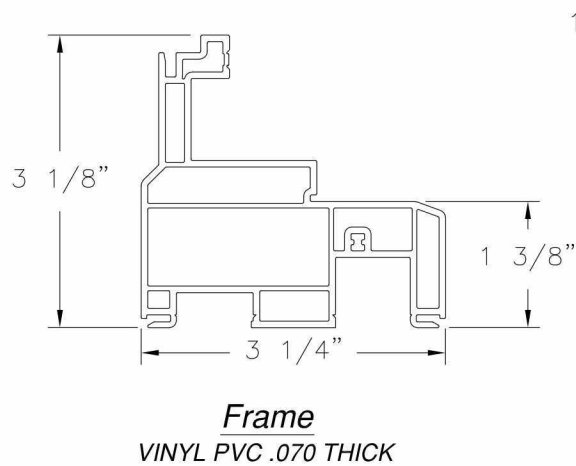

SIGNED: 07/28/2015

VIWINCO INC. P.O. BOX 499 MORGANTOWN, PA 19543		
OCEANVIEW IMPACT AWNING/FIXED COMBINATION ASSEMBLY 144" X 36" COMPONENTS		
DRAWN: A.S.	DWG NO. 08-01473	REV A
SCALE NTS	DATE 04/16/12	SHEET 7 OF 7

