

| REVISIONS |                                 |            |          |
|-----------|---------------------------------|------------|----------|
| REV       | DESCRIPTION                     | DATE       | APPROVED |
| J         | REVISE TO ADD ODL KEYSTONE TRIM | 08/20/2024 | R.L.     |

NOTES:

1. THE PRODUCT SHOWN HEREIN IS DESIGNED AND MANUFACTURED TO COMPLY WITH REQUIREMENTS OF THE FLORIDA BUILDING CODE.
2. WOOD FRAMING, METAL STRUCTURE AND MASONRY OPENING TO BE DESIGNED AND ANCHORED TO PROPERLY TRANSFER ALL LOADS TO STRUCTURE. FRAMING AND MASONRY OPENING IS THE RESPONSIBILITY OF THE ARCHITECT OR ENGINEER OF RECORD.
3. WHERE 1X BUCK IS NOT USED DISSIMILAR MATERIALS MUST BE SEPARATED WITH APPROVED COATING OR MEMBRANE. SELECTION OF COATING OR MEMBRANE IS THE RESPONSIBILITY OF THE ARCHITECT OR ENGINEER OF RECORD.
4. BUCKS SHALL EXTEND BEYOND UNIT FRAME INTERIOR FACE SO THAT FULL FRAME SUPPORT IS PROVIDED.
5. ALLOWABLE STRESS INCREASE OF 1/3 WAS NOT USED IN THE DESIGN OF THE PRODUCT SHOWN HEREIN. WIND LOAD DURATION FACTOR Cd=1.6 WAS USED FOR WOOD ANCHOR CALCULATIONS.
6. FRAME MATERIAL: WOOD WITH G=.46 MINIMUM SPECIFIC GRAVITY, OR COMPOSITE, OR FRAMESAVER, OR FUSION FRAME.  
DOOR SKIN MATERIAL: STEEL .033" THICK (MINIMUM)  
SIDELITE SKIN MATERIAL: STEEL .022" THICK (MINIMUM)
7. UNITS MUST BE GLAZED PER ASTM E1300, SEE SHEET 13 FOR GLASS DETAILS.
8. APPROVED IMPACT PROTECTIVE SYSTEM IS NOT REQUIRED FOR THIS PRODUCT IN WIND BORNE DEBRIS REGIONS UP TO WIND ZONE 3.
9. SHIM AS REQUIRED AT EACH INSTALLATION ANCHOR WITH LOAD BEARING SHIM. SHIM WHERE SPACE OF 1/16" OR GREATER OCCURS. MAXIMUM ALLOWABLE SHIM STACK TO BE 1/4".

10. FOR ANCHORING INTO WOOD FRAMING OR 2X BUCK USE #10 WOOD SCREWS WITH SUFFICIENT LENGTH TO ACHIEVE A 1 3/8" MINIMUM EMBEDMENT INTO SUBSTRATE. LOCATE ANCHORS AS SHOWN IN ELEVATIONS AND INSTALLATION DETAILS.
11. FOR ANCHORING INTO MASONRY/CONCRETE USE 3/16" TAPCONS WITH SUFFICIENT LENGTH TO ACHIEVE A 1 3/4" MINIMUM EMBEDMENT INTO SUBSTRATE WITH 2" MINIMUM EDGE DISTANCE. LOCATE ANCHORS AS SHOWN IN ELEVATIONS AND INSTALLATION DETAILS.
12. FOR ANCHORING INTO METAL STRUCTURE USE #10 SMS OR SELF DRILLING SCREWS WITH SUFFICIENT LENGTH TO ACHIEVE 3 THREADS MINIMUM BEYOND STRUCTURE INTERIOR WALL. LOCATE ANCHORS AS SHOWN IN ELEVATIONS AND INSTALLATION DETAILS.
13. ALL FASTENERS TO BE CORROSION RESISTANT.
14. INSTALLATION ANCHORS SHALL BE INSTALLED IN ACCORDANCE WITH ANCHOR MANUFACTURER'S INSTALLATION INSTRUCTIONS AND ANCHORS SHALL NOT BE USED IN SUBSTRATES WITH STRENGTHS LESS THAN THE MINIMUM STRENGTH SPECIFIED BELOW:
  - 14.1. WOOD – MINIMUM SPECIFIC GRAVITY OF G=0.42
  - 14.2. CONCRETE – MINIMUM COMPRESSIVE STRENGTH OF 3,192 PSI.
  - 14.3. MASONRY – GROUT FILLED STRENGTH CONFORMANCE TO ASTM C-90, GRADE N, TYPE 1 (OR GREATER).
  - 14.4. METAL STRUCTURE: STEEL 18GA, 33KSI OR ALUMINUM 6063-T5 .048" THICK MINIMUM
15. DOOR CONSTRUCTION MAYBE CONTINUOUS HEAD FRAME AND CONTINUOUS THRESHOLD OR BOX CONSTRUCTION.

| TABLE OF CONTENTS |                                                |
|-------------------|------------------------------------------------|
| SHEET NO.         | DESCRIPTION                                    |
| 1                 | NOTES                                          |
| 2 – 4             | ELEVATIONS AND APPROVED CONFIGURATIONS         |
| 5                 | ANCHORING LAYOUTS                              |
| 6 – 12            | INSTALLATION DETAILS                           |
| 13                | GLAZING DETAILS                                |
| 14 – 18           | APPROVED SLABS, MULLION DETAILS AND COMPONENTS |

PROVIA, LLC.  
2150 STATE ROUTE 39 WEST  
SUGARCREEK, OH 44681

STEEL OUTSWING GLAZED DOUBLE DOOR  
W/SIDELITES & TRANSOM – IMPACT  
NOTES

DRAWN:  
J.L.

DWG NO.  
08-02024

REV  
J


SCALE NTS

DATE 04/23/13

SHEET 1 OF 18


L. ROBERTO LOMAS P.E.  
208 7th Ave, INDIALANTIC, FL 32903  
434-688-0609 rllomas@lrlomaspe.com

SIGNED: 08/27/2024

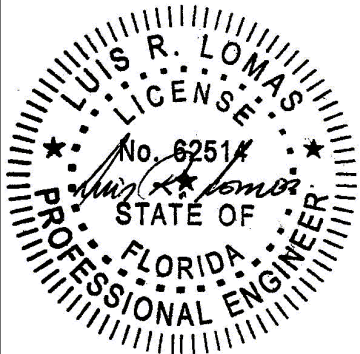


Luis R. Lomas P.E.  
FL No.: 62514

| REVISIONS |                                 |            |          |
|-----------|---------------------------------|------------|----------|
| REV       | DESCRIPTION                     | DATE       | APPROVED |
| J         | REVISE TO ADD ODL KEYSTONE TRIM | 08/20/2024 | R.L.     |

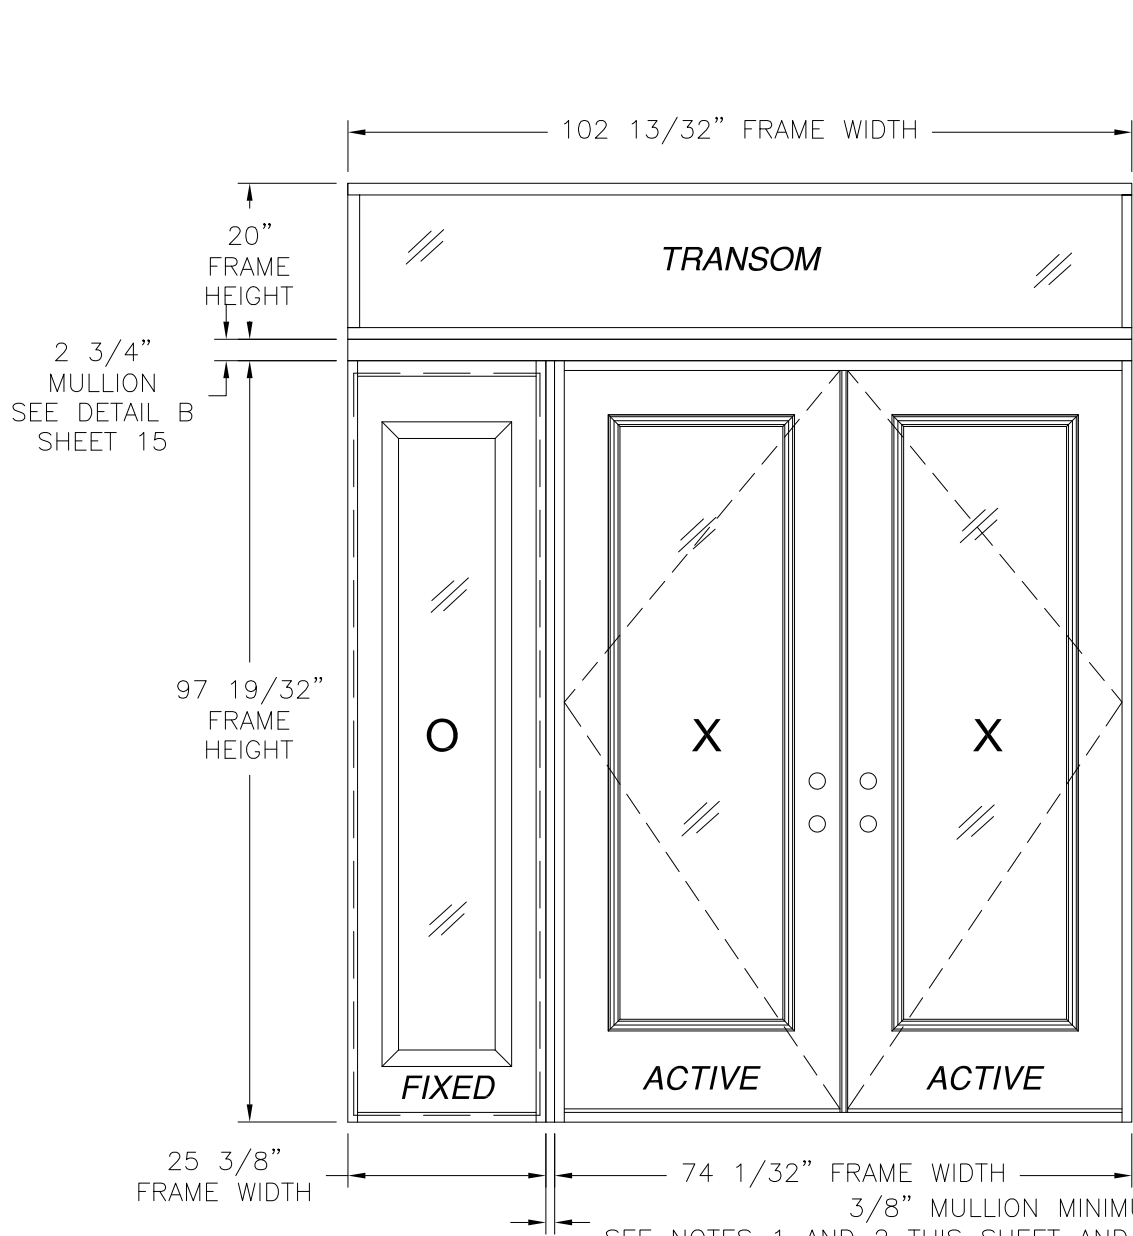


**DOUBLE DOOR W/ STD SIDELITE AND TRANSOM**  
EXTERIOR VIEW  
OXX SHOWN XXO ALSO APPROVED

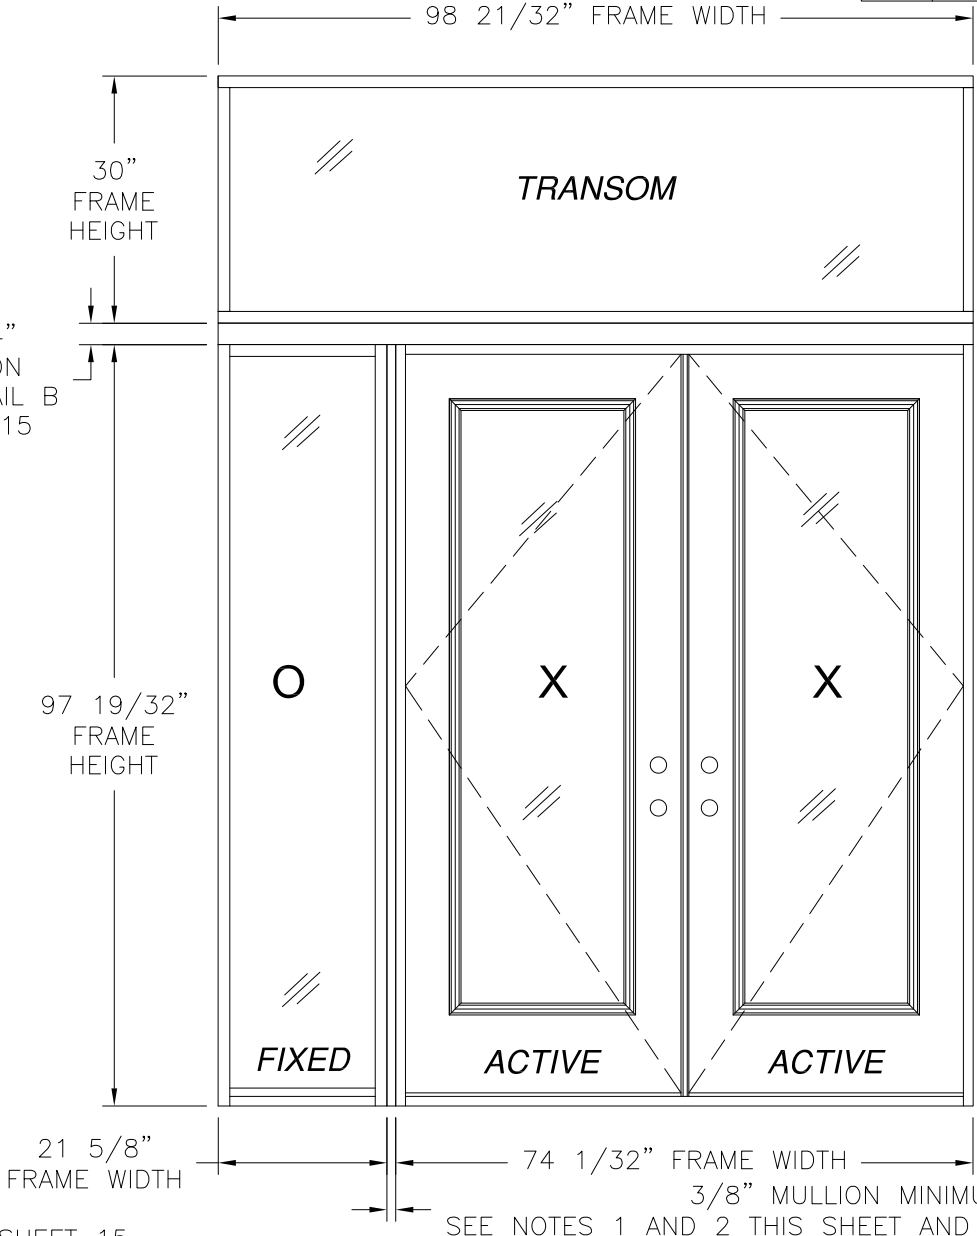

**DOUBLE DOOR W/ DIRECT SET SIDELITE AND TRANSOM**  
EXTERIOR VIEW  
OXX SHOWN XXO ALSO APPROVED

**APPROVED LITE CONFIGURATIONS**

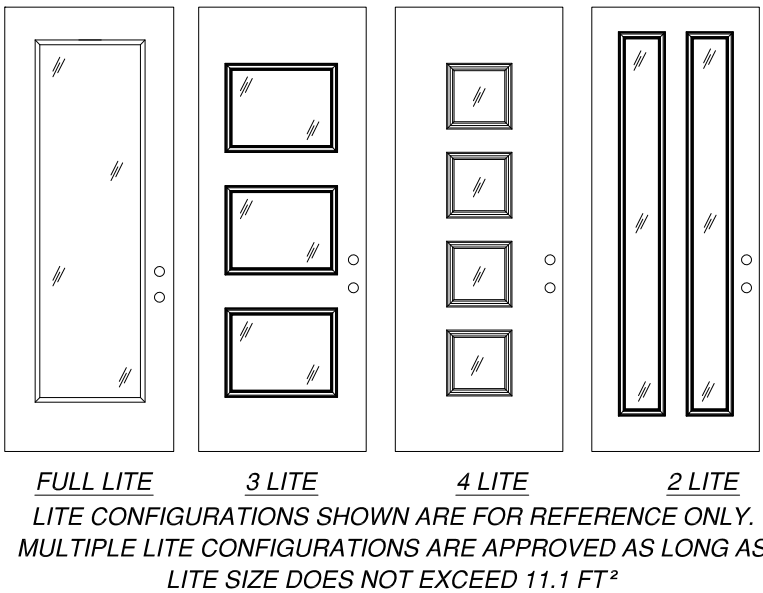

- NOTES:
1. MAXIMUM ALLOWED BUILD UP TO BE 3" AT VERTICAL MULLION.
  2. IF SIDELITE WIDTH IS 16" OR LESS NO VERTICAL MULLION IS REQUIRED.
  3. DOOR PANEL SIZE: 35 3/4" X 94 15/16"
  4. SIDELITE PANEL SIZE: 23 7/8" X 95 1/8"
  5. DOOR PANEL D.L.O.: 20 3/8" X 78 1/2"
  6. SIDELITE PANEL D.L.O.: 12 3/8" X 78 3/8"
  7. DIRECT SET D.L.O.: 18 5/8" X 93 25/32"

| DESIGN PRESSURE RATING       | IMPACT RATING        |
|------------------------------|----------------------|
| ±55.0PSF                     | LARGE MISSILE IMPACT |
| MISSILE LEVEL D, WIND ZONE 3 |                      |
| WITH PANOLOCK MULTI-POINT    |                      |
| DESIGN PRESSURE RATING       | IMPACT RATING        |
| ±50.0PSF                     | LARGE MISSILE IMPACT |
| MISSILE LEVEL D, WIND ZONE 3 |                      |

PROVIA, LLC.  
2150 STATE ROUTE 39 WEST  
SUGARCREEK, OH 44681

STEEL OUTSWING GLAZED DOUBLE DOOR  
W/SIDELITES & TRANSOM – IMPACT  
ELEVATIONS


|                |                     |                  |
|----------------|---------------------|------------------|
| DRAWN:<br>J.L. | DWG NO.<br>08-02024 | REV<br>J         |
| SCALE<br>NTS   | DATE<br>04/23/13    | SHEET<br>2 OF 18 |

L. ROBERTO LOMAS P.E.  
208 7th Ave, INDIALANTIC, FL 32903  
434-688-0609 rllomas@lrlomaspe.com


SIGNED: 08/27/2024

Luis R. Lomas P.E.  
FL No.: 62514

| REVISIONS |                                 |            |          |
|-----------|---------------------------------|------------|----------|
| REV       | DESCRIPTION                     | DATE       | APPROVED |
| J         | REVISE TO ADD ODL KEYSTONE TRIM | 08/20/2024 | R.L.     |

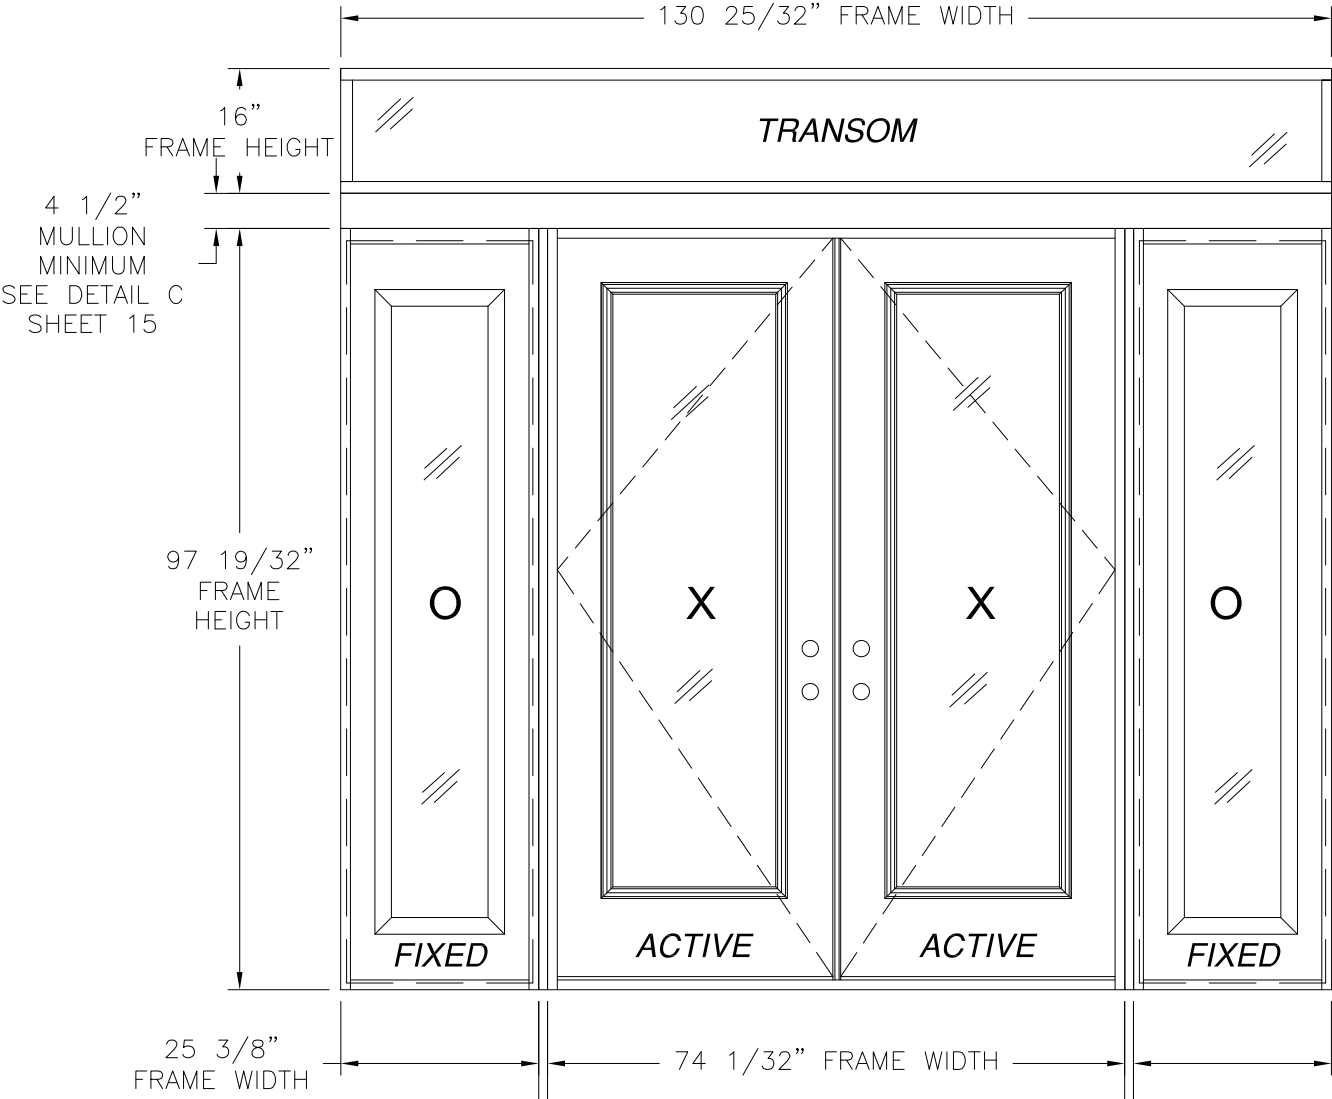

**DOUBLE DOOR W/ STD SIDELITES AND TRANSOM**  
EXTERIOR VIEW

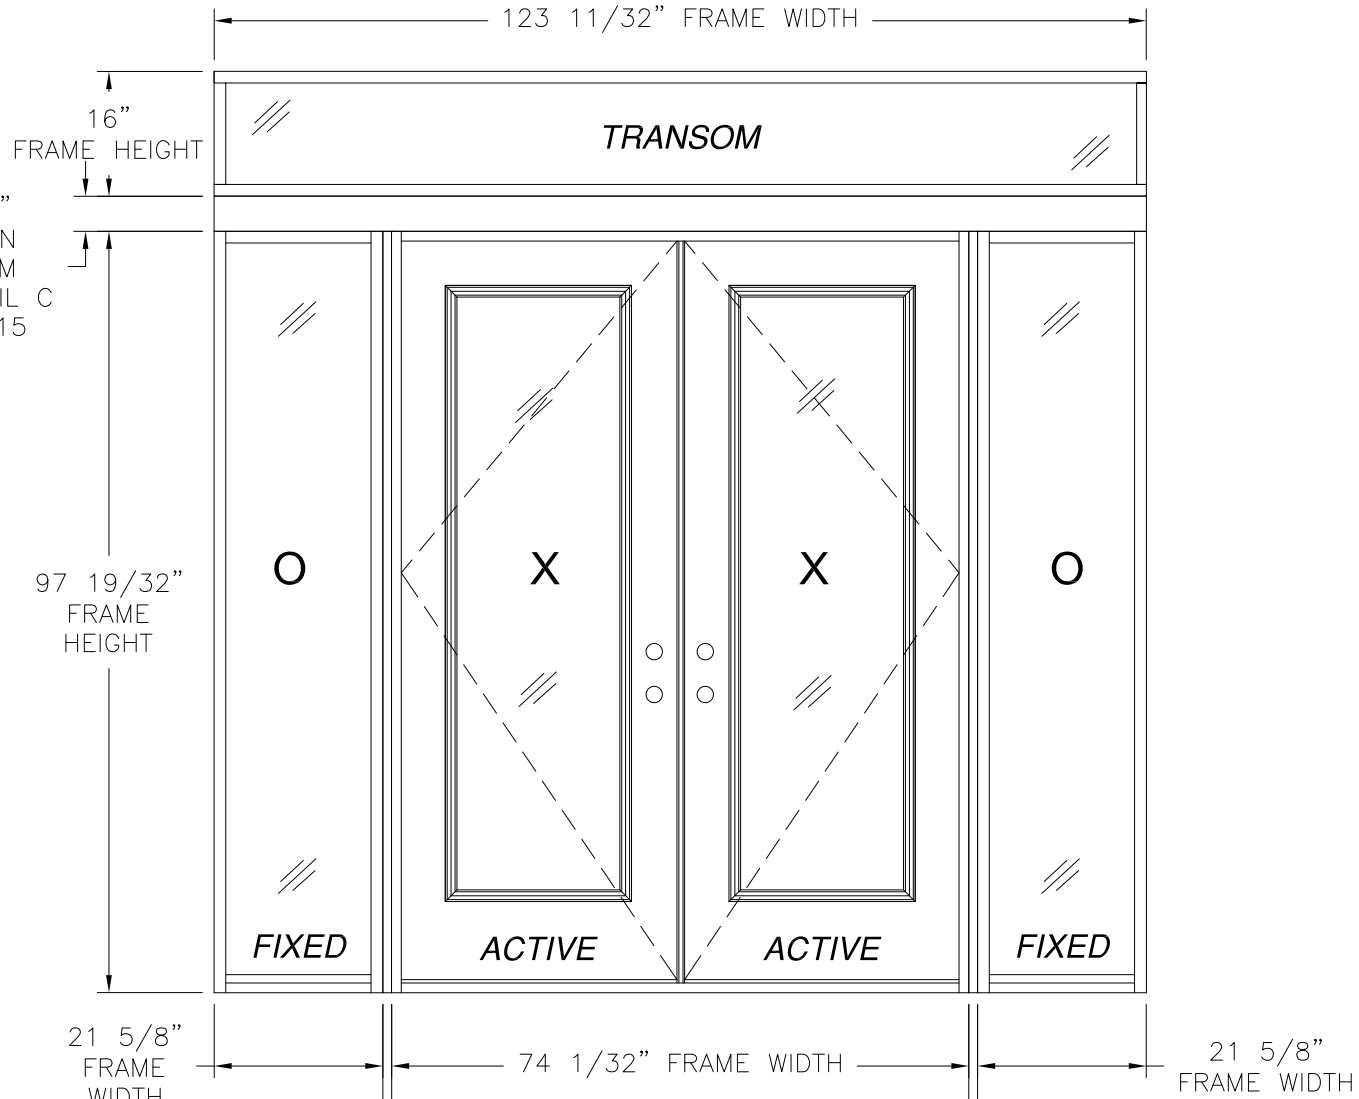

**DOUBLE DOOR W/ DIRECT SET SIDELITES AND TRANSOM**  
EXTERIOR VIEW

SIGNED: 08/27/2024

- NOTES:
1. MAXIMUM ALLOWED BUILD UP TO BE 3" AT VERTICAL MULLION.
  2. IF SIDELITE WIDTH IS 16" OR LESS NO VERTICAL MULLION IS REQUIRED.
  3. DOOR PANEL SIZE: 35 3/4" X 94 15/16"
  4. SIDELITE PANEL SIZE: 23 7/8" X 95 1/8"
  5. DOOR PANEL D.L.O.: 20 3/8" X 78 1/2"
  6. SIDELITE PANEL D.L.O.: 12 3/8" X 78 3/8"
  7. DIRECT SET D.L.O.: 18 5/8" X 93 25/32"

| DESIGN PRESSURE RATING | IMPACT RATING        |
|------------------------|----------------------|
| ±55.0PSF               | LARGE MISSILE IMPACT |

MISSILE LEVEL D, WIND ZONE 3

WITH PANOLOCK MULTI-POINT

| DESIGN PRESSURE RATING | IMPACT RATING        |
|------------------------|----------------------|
| ±50.0PSF               | LARGE MISSILE IMPACT |

MISSILE LEVEL D, WIND ZONE 3

PROVIA, LLC.  
2150 STATE ROUTE 39 WEST  
SUGARCREEK, OH 44681

STEEL OUTSWING GLAZED DOUBLE DOOR  
W/SIDELITES & TRANSOM – IMPACT  
ELEVATION AND APPROVED CONFIGURATIONS

DRAWN:  
J.L.

DWG NO.  
08-02024


REV  
J

SCALE  
NTS

DATE  
04/23/13



SHEET  
3 OF 18

L. ROBERTO LOMAS P.E.  
208 7th Ave, INDIALANTIC, FL 32903  
434-688-0609 rllomas@rlomaspe.com

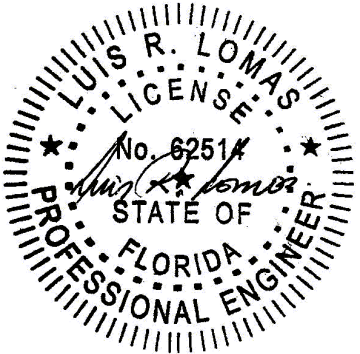

Luis R. Lomas P.E.  
FL No.: 62514

| REVISIONS |                                 |            |          |
|-----------|---------------------------------|------------|----------|
| REV       | DESCRIPTION                     | DATE       | APPROVED |
| J         | REVISE TO ADD ODL KEYSTONE TRIM | 08/20/2024 | R.L.     |

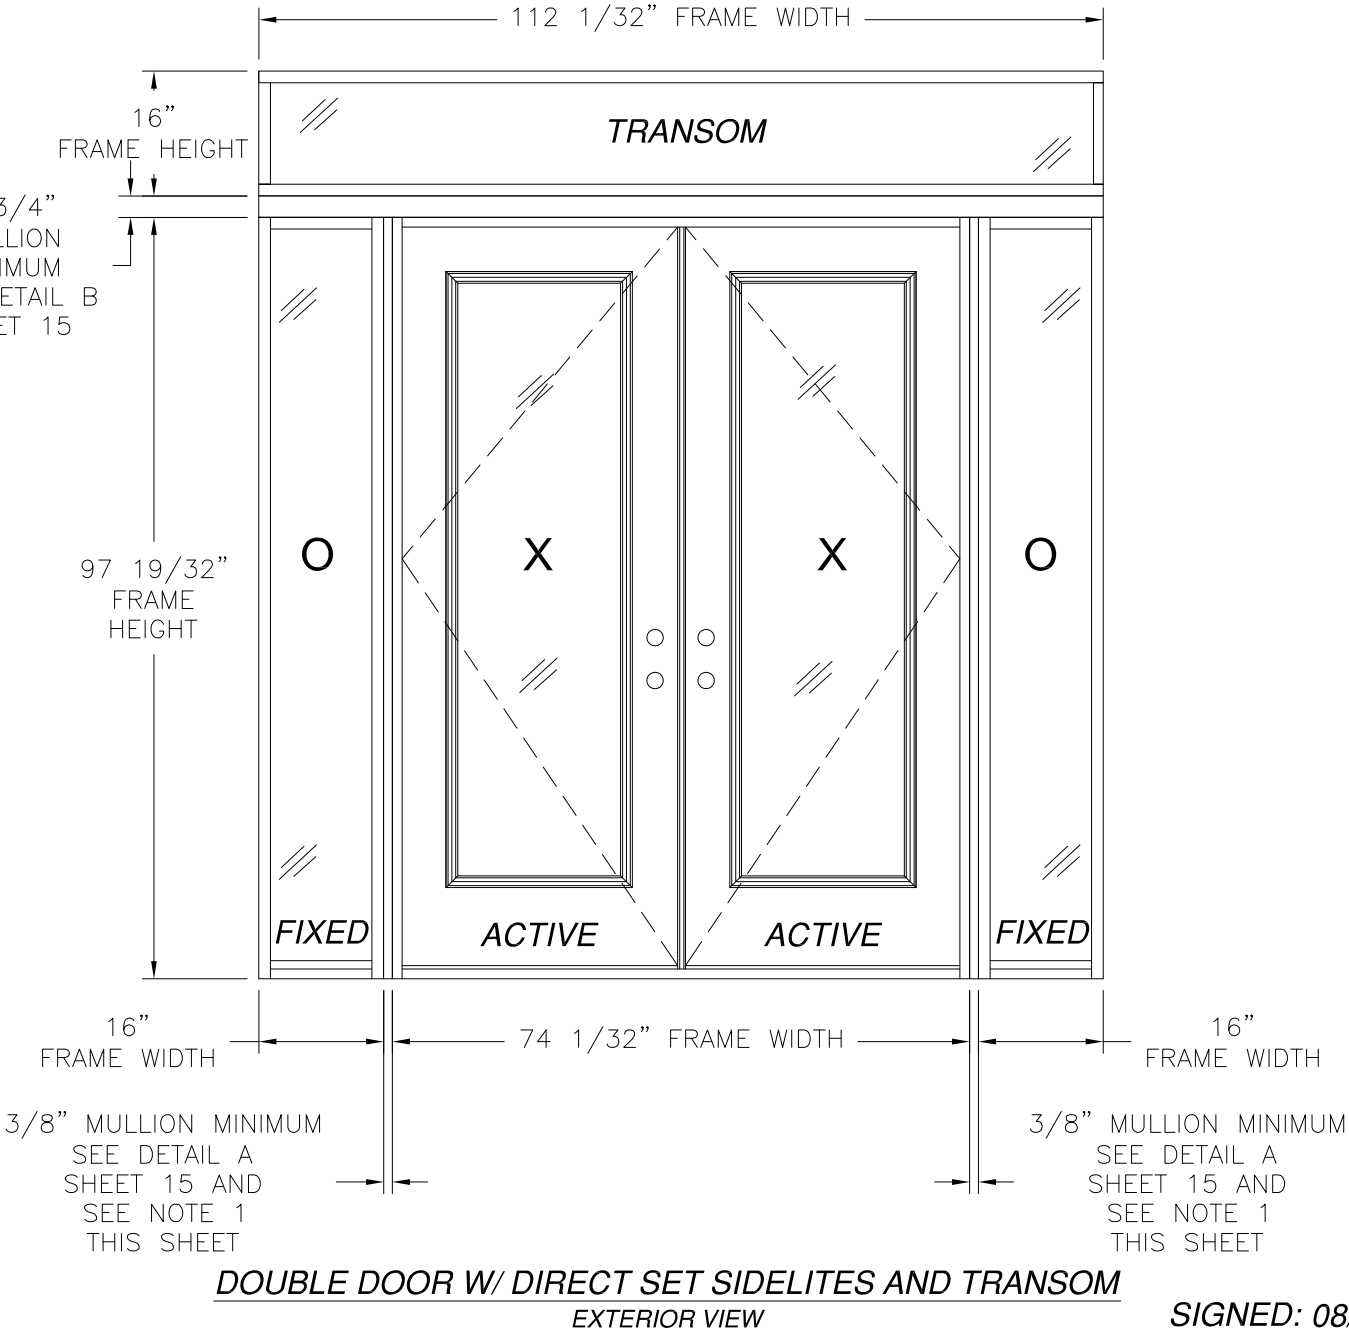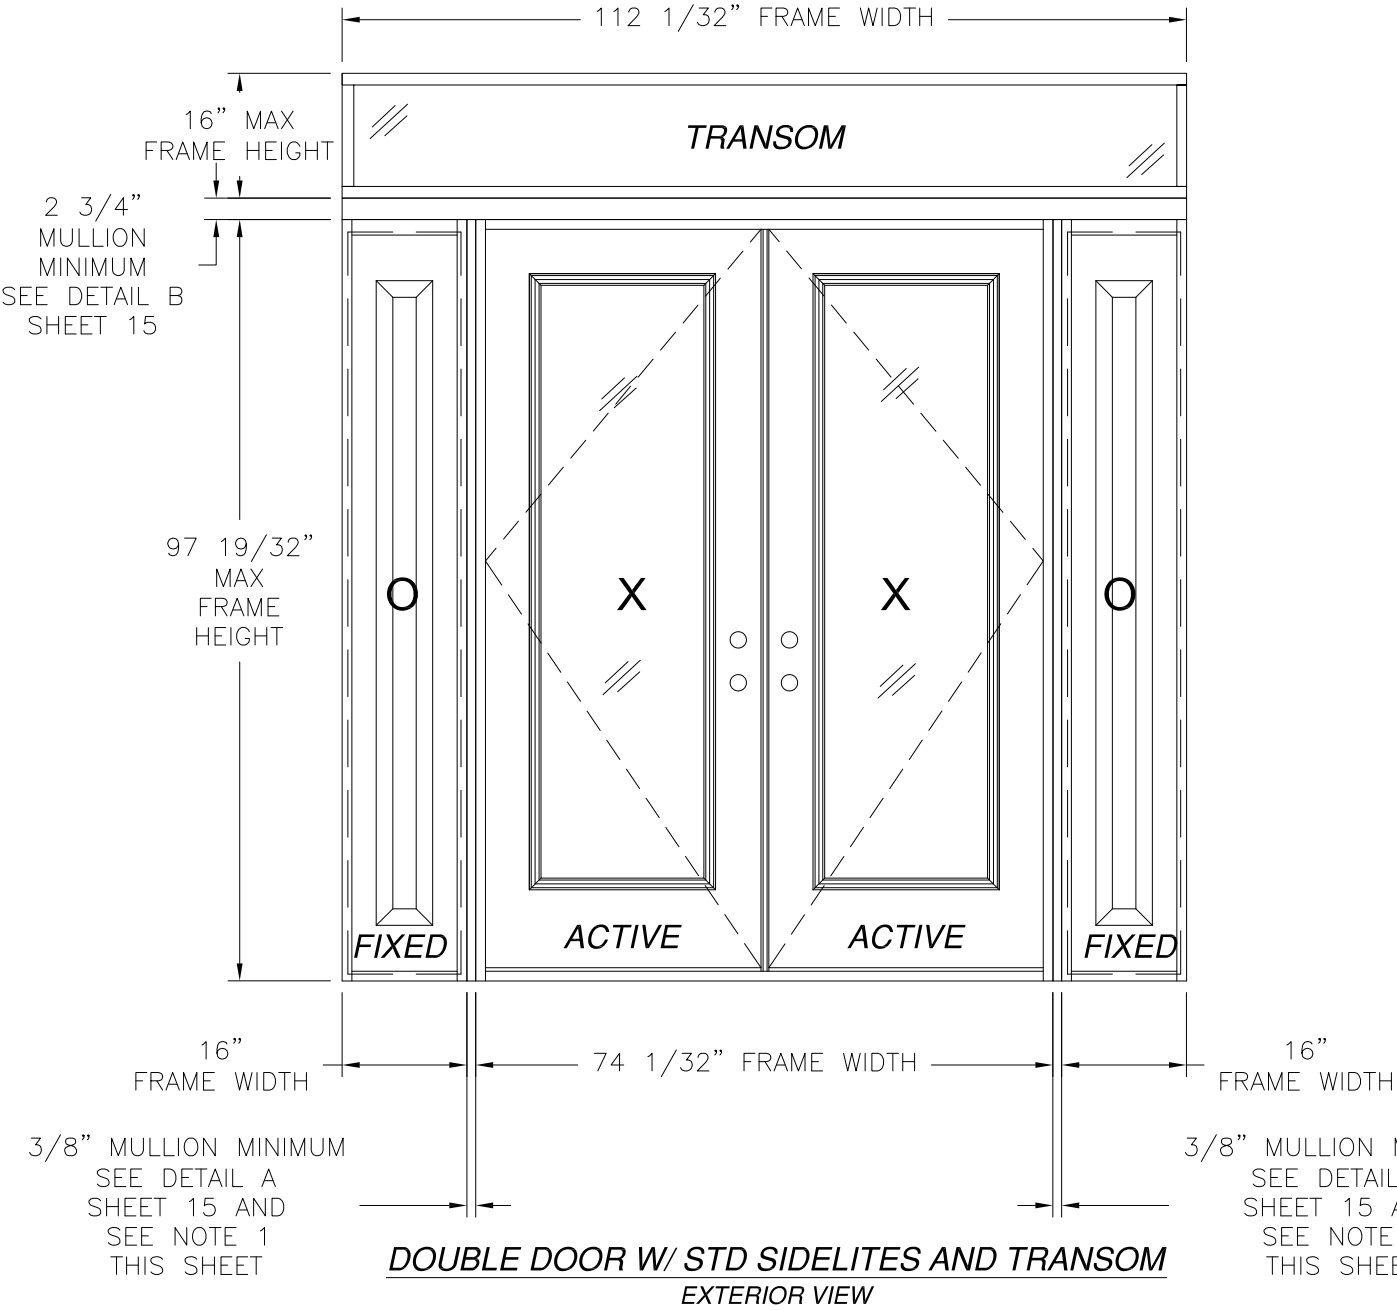

SIGNED: 08/27/2024

- NOTES:
1. MAXIMUM ALLOWED BUILD UP TO BE 3" AT VERTICAL MULLION.
  2. DOOR PANEL SIZE: 35 3/4" X 94 15/16"
  3. SIDELITE PANEL SIZE: 16" X 95 1/8"
  4. DOOR PANEL D.L.O.: 20 3/8" X 78 1/2"
  5. SIDELITE PANEL D.L.O.: 3" X 78 3/8"
  6. DIRECT SET D.L.O.: 13" X 93 25/32"

| DESIGN PRESSURE RATING | IMPACT RATING        |
|------------------------|----------------------|
| ±55.0PSF               | LARGE MISSILE IMPACT |

MISSILE LEVEL D, WIND ZONE 3

WITH PANOLOCK MULTI-POINT

| DESIGN PRESSURE RATING | IMPACT RATING        |
|------------------------|----------------------|
| ±50.0PSF               | LARGE MISSILE IMPACT |

MISSILE LEVEL D, WIND ZONE 3

PROVIA, LLC.  
2150 STATE ROUTE 39 WEST  
SUGARCREEK, OH 44681

STEEL OUTSWING GLAZED DOUBLE DOOR  
W/SIDELITES & TRANSOM – IMPACT  
ELEVATION AND APPROVED CONFIGURATIONS

DRAWN:  
J.L.

DWG NO.  
08-02024


REV  
J

SCALE  
NTS

DATE  
04/23/13


SHEET  
4 OF 18

L. ROBERTO LOMAS P.E.  
208 7th Ave, INDIALANTIC, FL 32903  
434-688-0609 rllomas@lrlomaspe.com

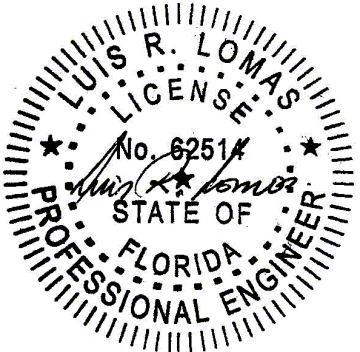


Luis R. Lomas P.E.  
FL No.: 62514

| REVISIONS |                                 |            |          |
|-----------|---------------------------------|------------|----------|
| REV       | DESCRIPTION                     | DATE       | APPROVED |
| J         | REVISE TO ADD ODL KEYSTONE TRIM | 08/20/2024 | R.L.     |

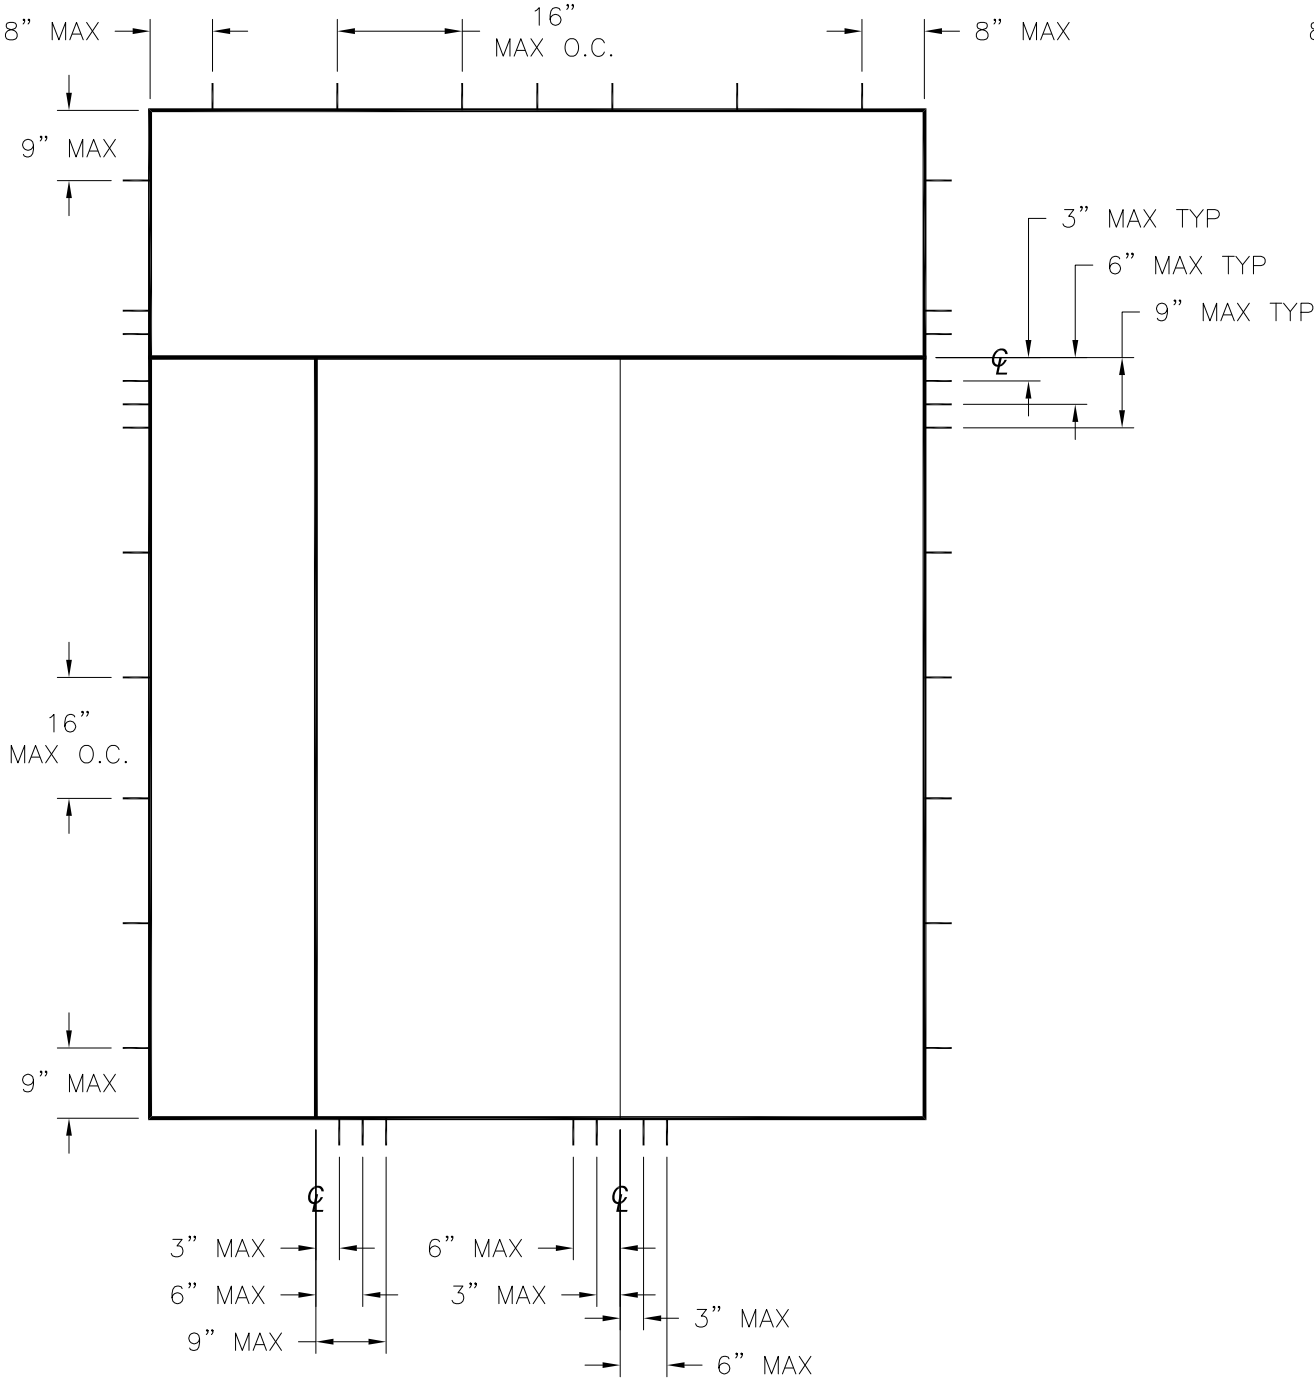

**DOUBLE DOOR W/SIDELITE AND TRANSOM**  
ANCHORING LAYOUT

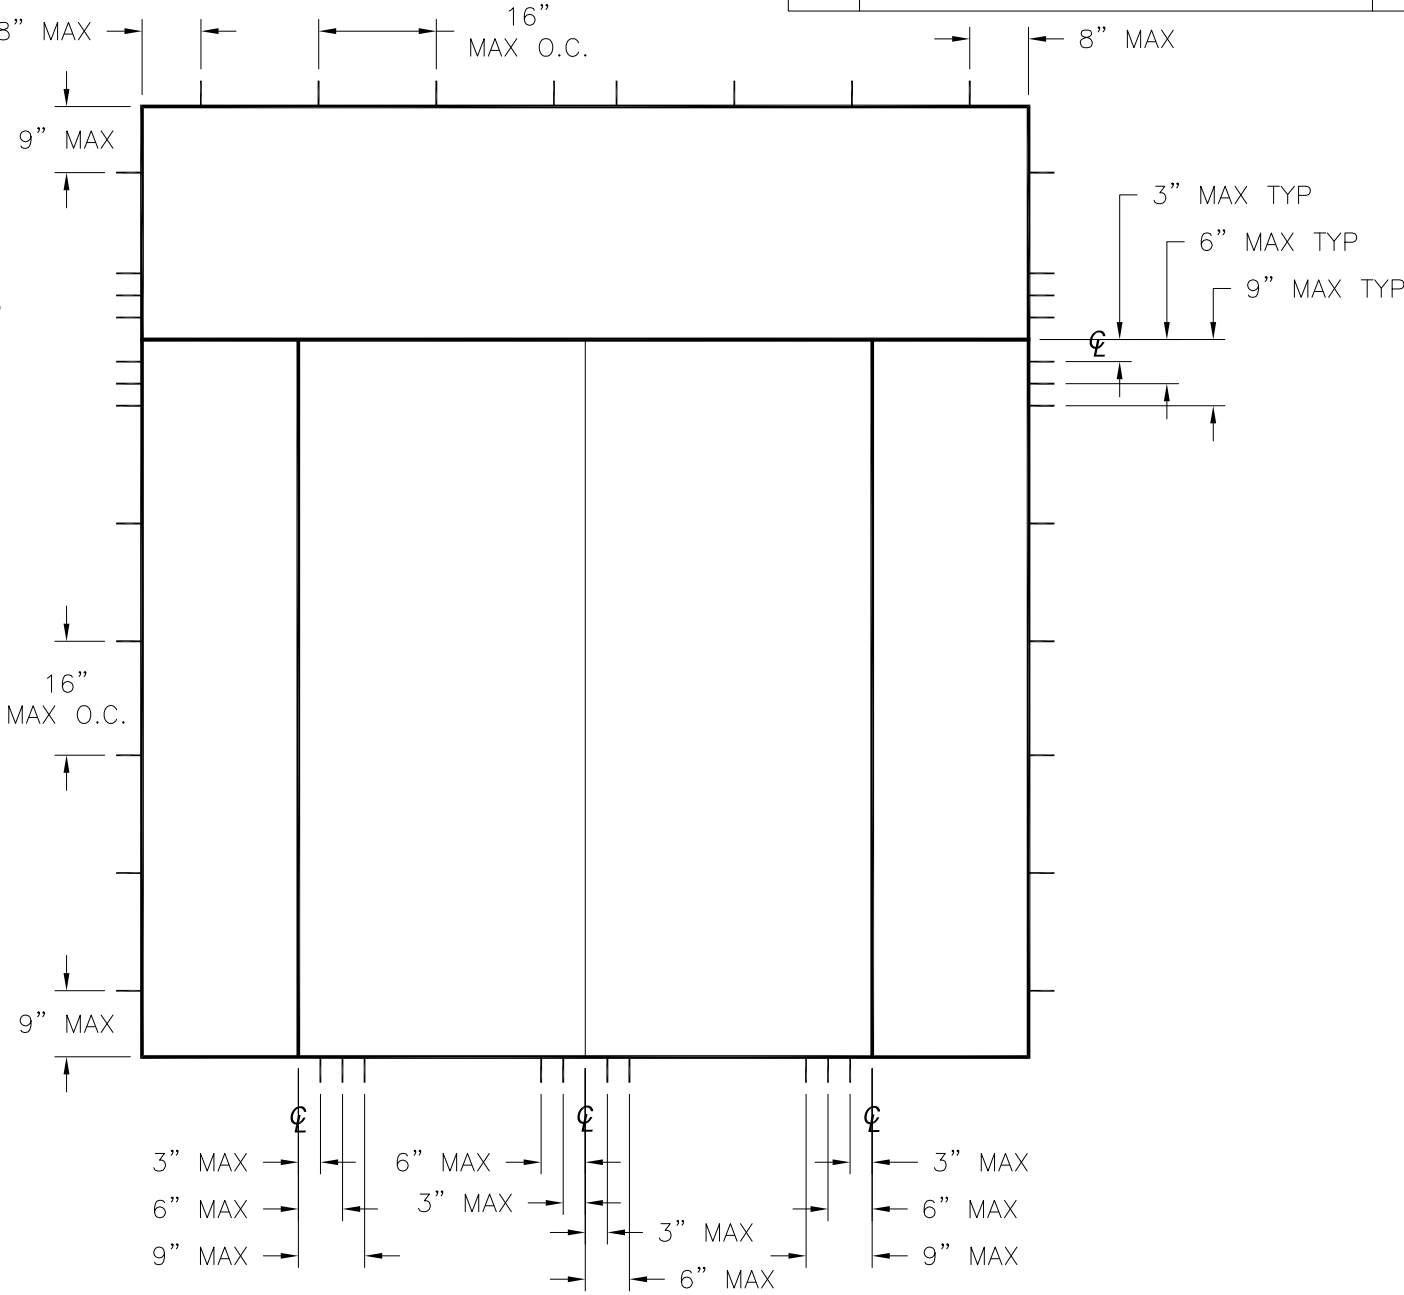


**DOUBLE DOOR W/SIDELITES AND TRANSOM**  
ANCHORING LAYOUT



SIGNED: 08/27/2024

| HARDWARE SCHEDULE |                                                             |
|-------------------|-------------------------------------------------------------|
| A.                | F-SERIES LOCK ASSEMBLY DOOR KNOB BY SCHLAGE                 |
| B.                | B-SERIES DEADBOLT ASSEMBLY BY SCHLAGE                       |
| C.                | F-SERIES DEADBOLT ASSEMBLY BY SCHLAGE                       |
| D.                | RESIDENTIAL GRADE DOOR HANDLE ASSEMBLY BY EMTEK (ALTERNATE) |
| E.                | MULTI-POINT LOCK HANDLE ASSEMBLY BY TRILENNIUM (ALTERNATE)  |
| F.                | PANOLOCK MULTI-POINT LOCK ASSEMBLY (ALTERNATE)              |
| G.                | (3) 4" X 4" BALL BEARING HINGES BY PENROD                   |
| H.                | (3) 4" X 4" SPRING BOMMER HINGES BY PENROD (ALTERNATE)      |



|                                                                                                   |                     |               |
|---------------------------------------------------------------------------------------------------|---------------------|---------------|
| PROVIA, LLC.<br>2150 STATE ROUTE 39 WEST<br>SUGARCREEK, OH 44681                                  |                     |               |
| STEEL OUTSWING GLAZED DOUBLE DOOR<br>W/SIDELITES & TRANSOM – IMPACT<br>ANCHORING LAYOUTS          |                     |               |
| DRAWN:<br>J.L.                                                                                    | DWG NO.<br>08-02024 | REV<br>J      |
| SCALE NTS                                                                                         | DATE 04/23/13       | SHEET 5 OF 18 |
| L. ROBERTO LOMAS P.E.<br>208 7th Ave, INDIALANTIC, FL 32903<br>434-688-0609 rllomas@lrlomaspe.com |                     |               |

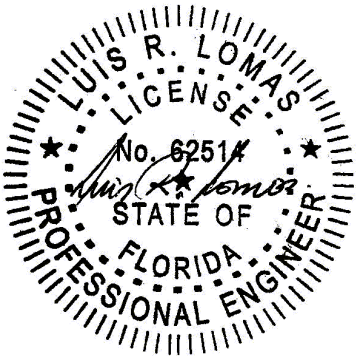

Luis R. Lomas P.E.  
FL No.: 62514

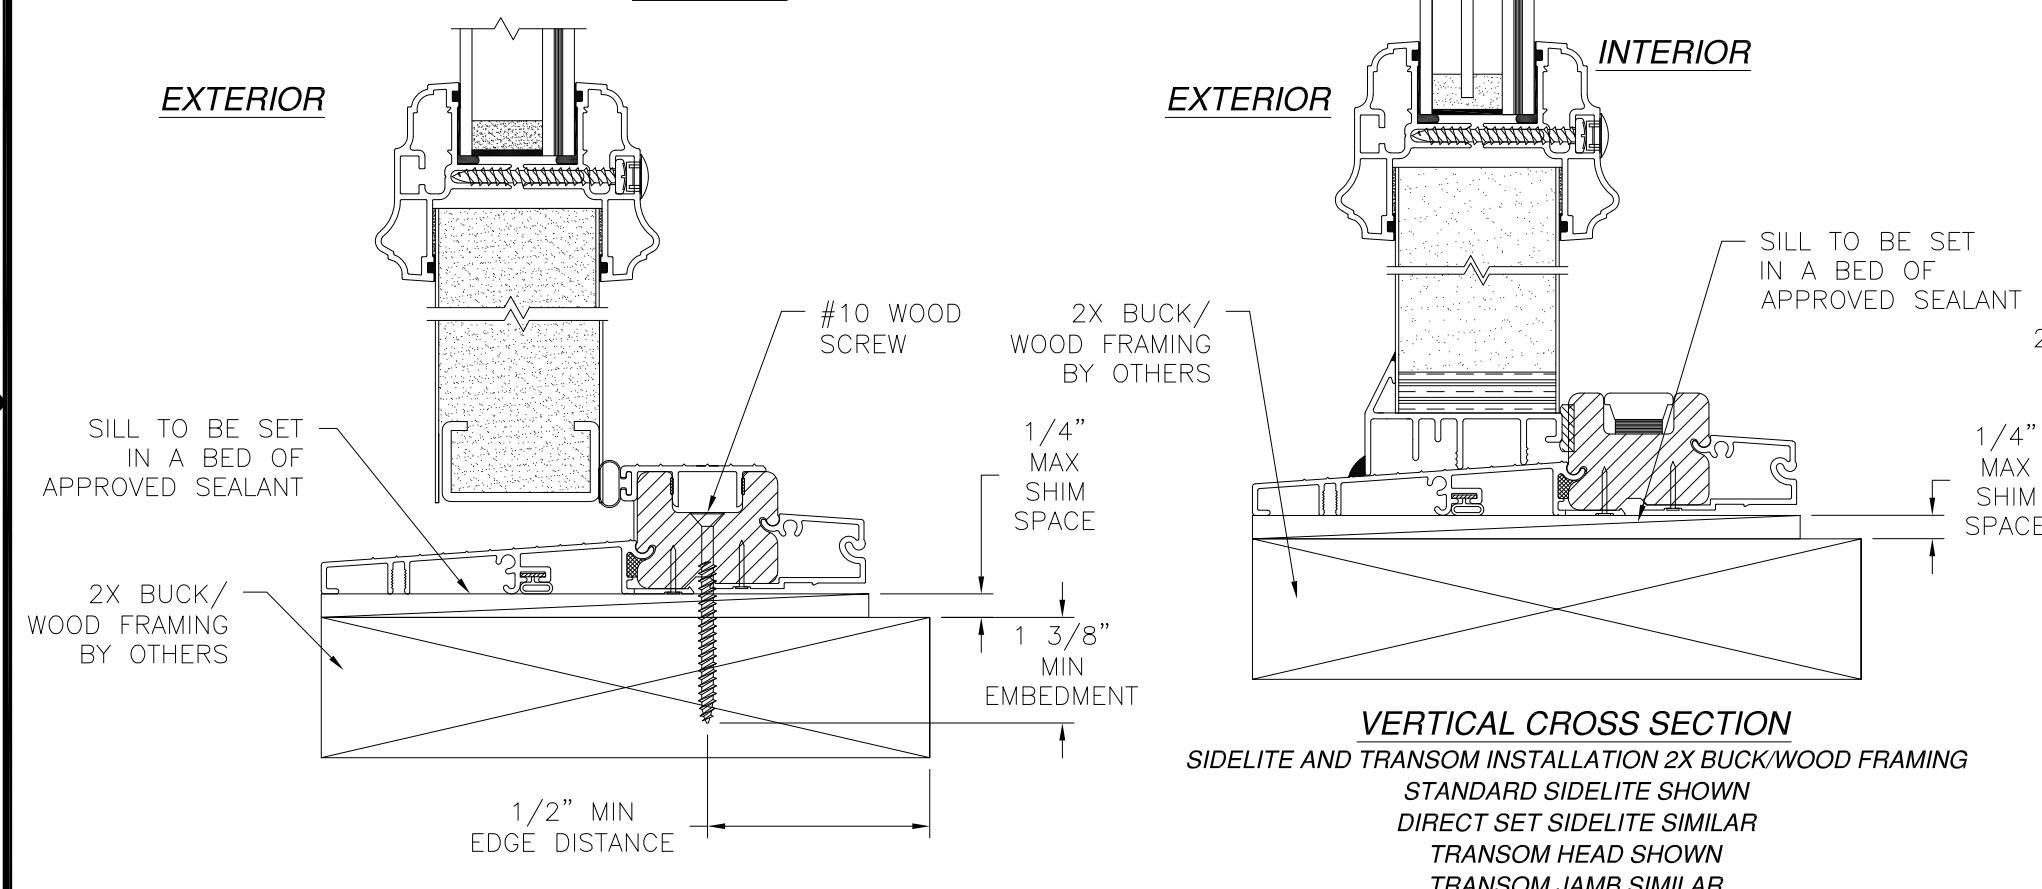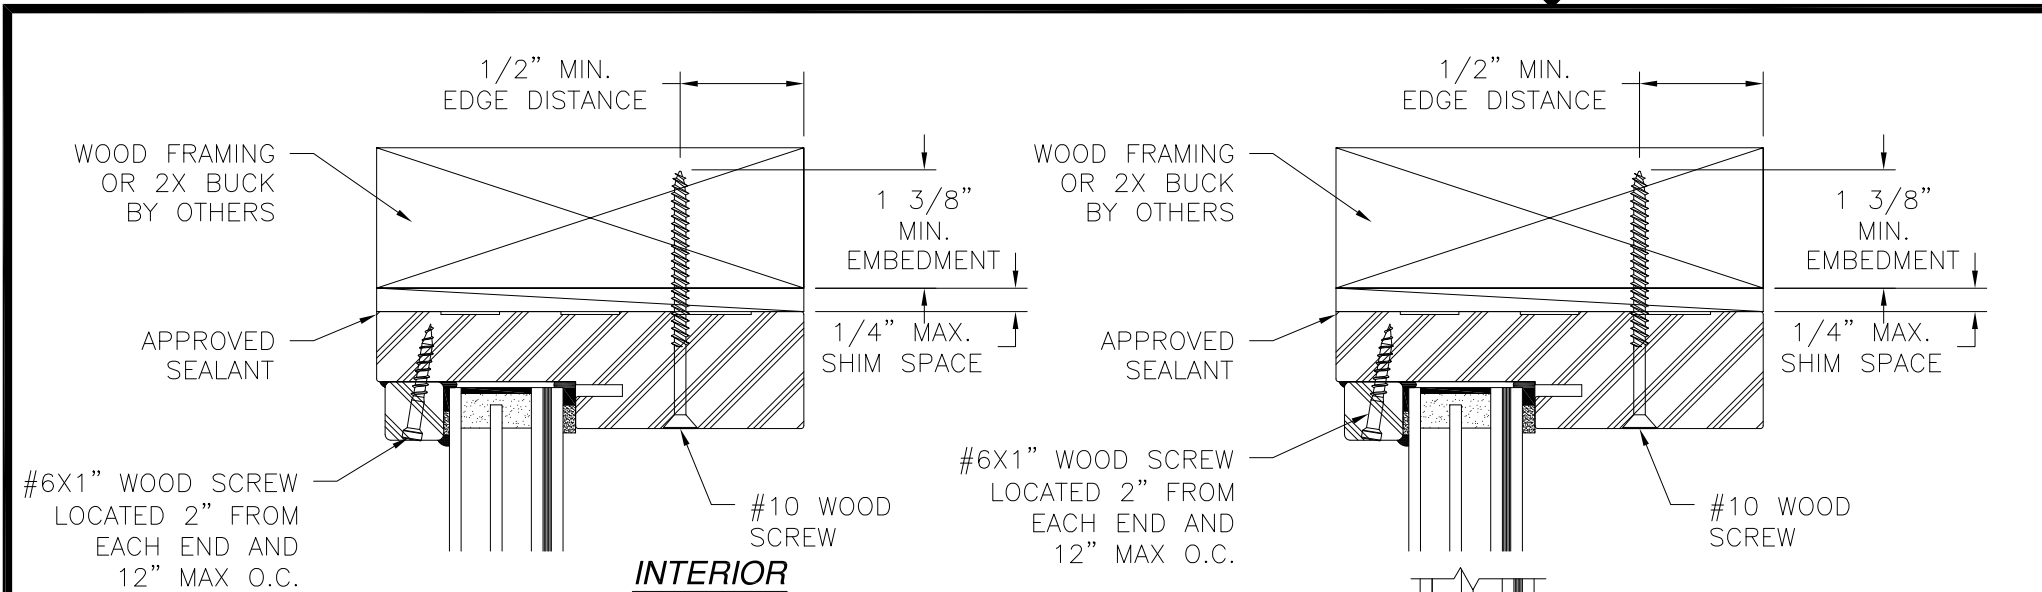

| REVISIONS |                                 |            |          |
|-----------|---------------------------------|------------|----------|
| REV       | DESCRIPTION                     | DATE       | APPROVED |
| J         | REVISE TO ADD ODL KEYSTONE TRIM | 08/20/2024 | R.L.     |

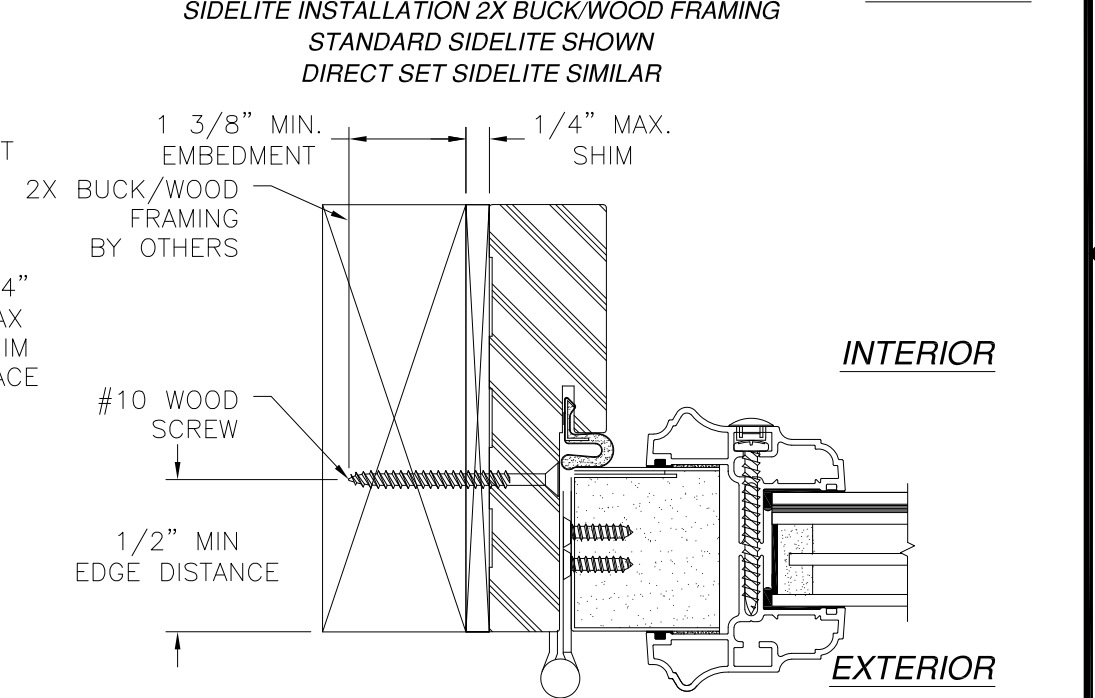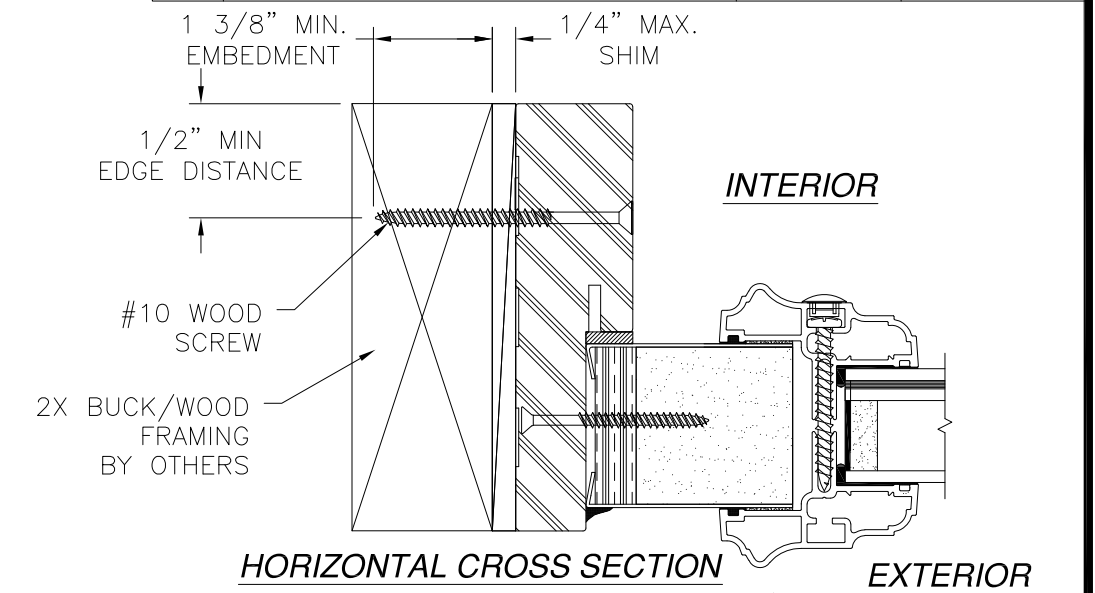

- NOTES:
1. INTERIOR AND EXTERIOR FINISHES, BY OTHERS, NOT SHOWN FOR CLARITY.
  2. PERIMETER AND JOINT SEALANT BY OTHERS TO BE DESIGNED IN ACCORDANCE WITH ASTM E2112

PROVIA, LLC.  
2150 STATE ROUTE 39 WEST  
SUGARCREEK, OH 44681

STEEL OUTSWING GLAZED DOUBLE DOOR  
W/SIDELITES & TRANSOM – IMPACT  
INSTALLATION DETAILS


|                |                     |                  |
|----------------|---------------------|------------------|
| DRAWN:<br>J.L. | DWG NO.<br>08-02024 | REV<br>J         |
| SCALE<br>NTS   | DATE<br>04/23/13    | SHEET<br>6 OF 18 |

L. ROBERTO LOMAS P.E.  
208 7th Ave, INDIALANTIC, FL 32903  
434-688-0609 rllomas@lrlomaspe.com


LUIS R. LOMAS  
P.E.  
No. 62514  
STATE OF  
FLORIDA  
PROFESSIONAL ENGINEER

Luis R. Lomas P.E.  
FL No.: 62514


| REVISIONS |                                 |            |          |
|-----------|---------------------------------|------------|----------|
| REV       | DESCRIPTION                     | DATE       | APPROVED |
| J         | REVISE TO ADD ODL KEYSTONE TRIM | 08/20/2024 | R.L.     |

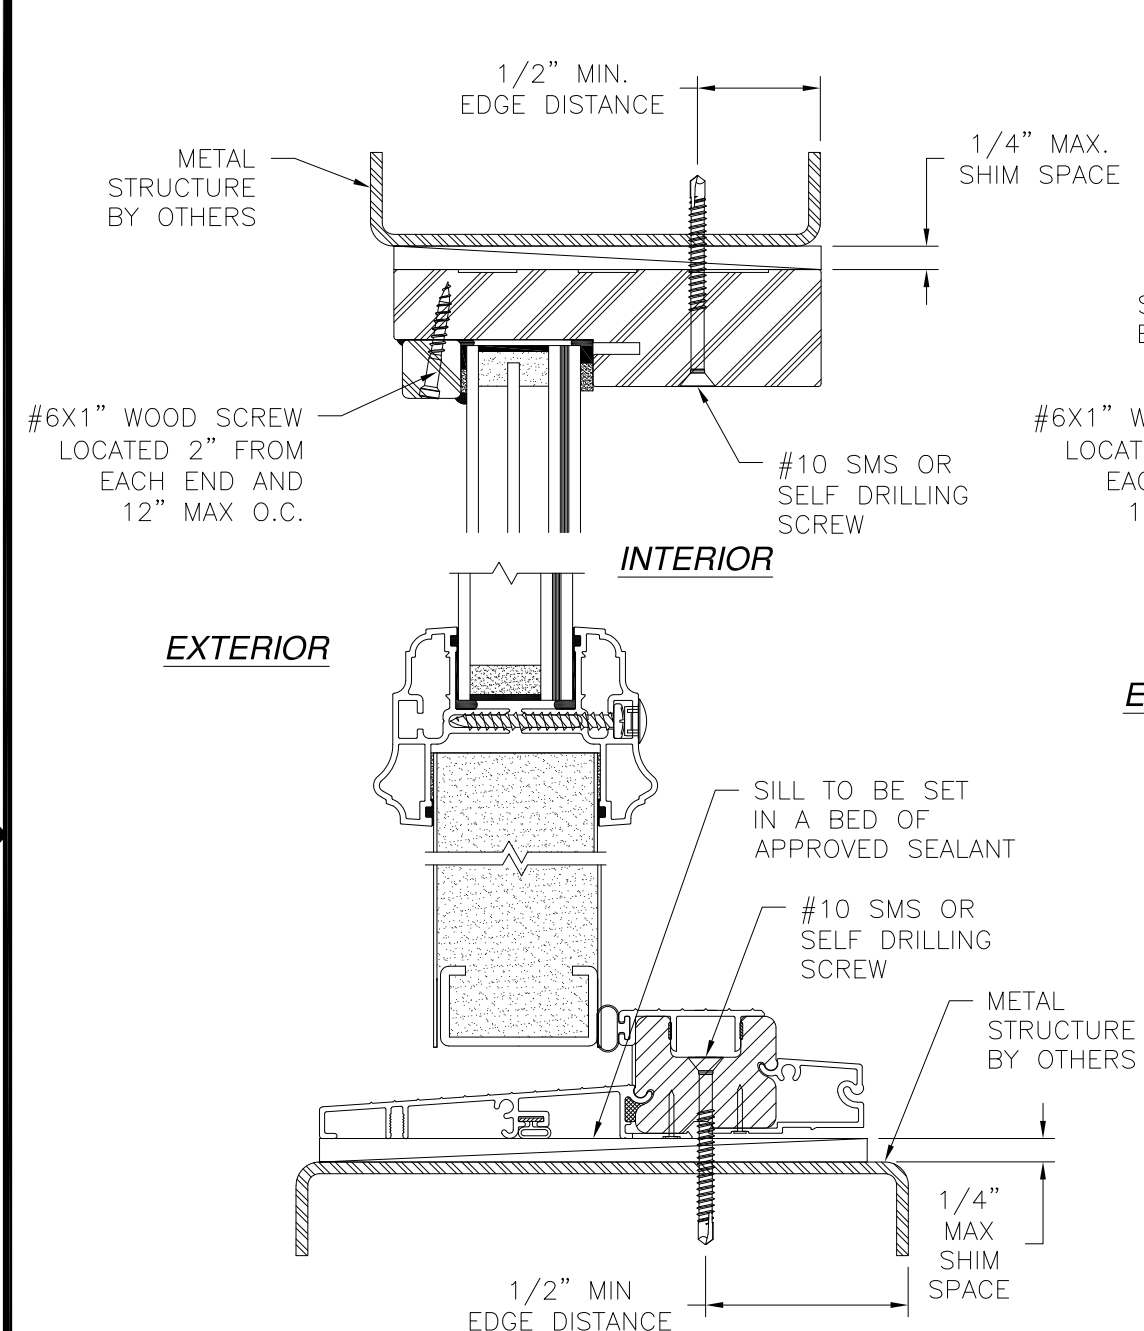

**VERTICAL CROSS SECTION**  
DOOR AND TRANSOM INSTALLATION METAL STRUCTURE  
TRANSOM HEAD SHOWN  
TRANSOM JAMB SIMILAR

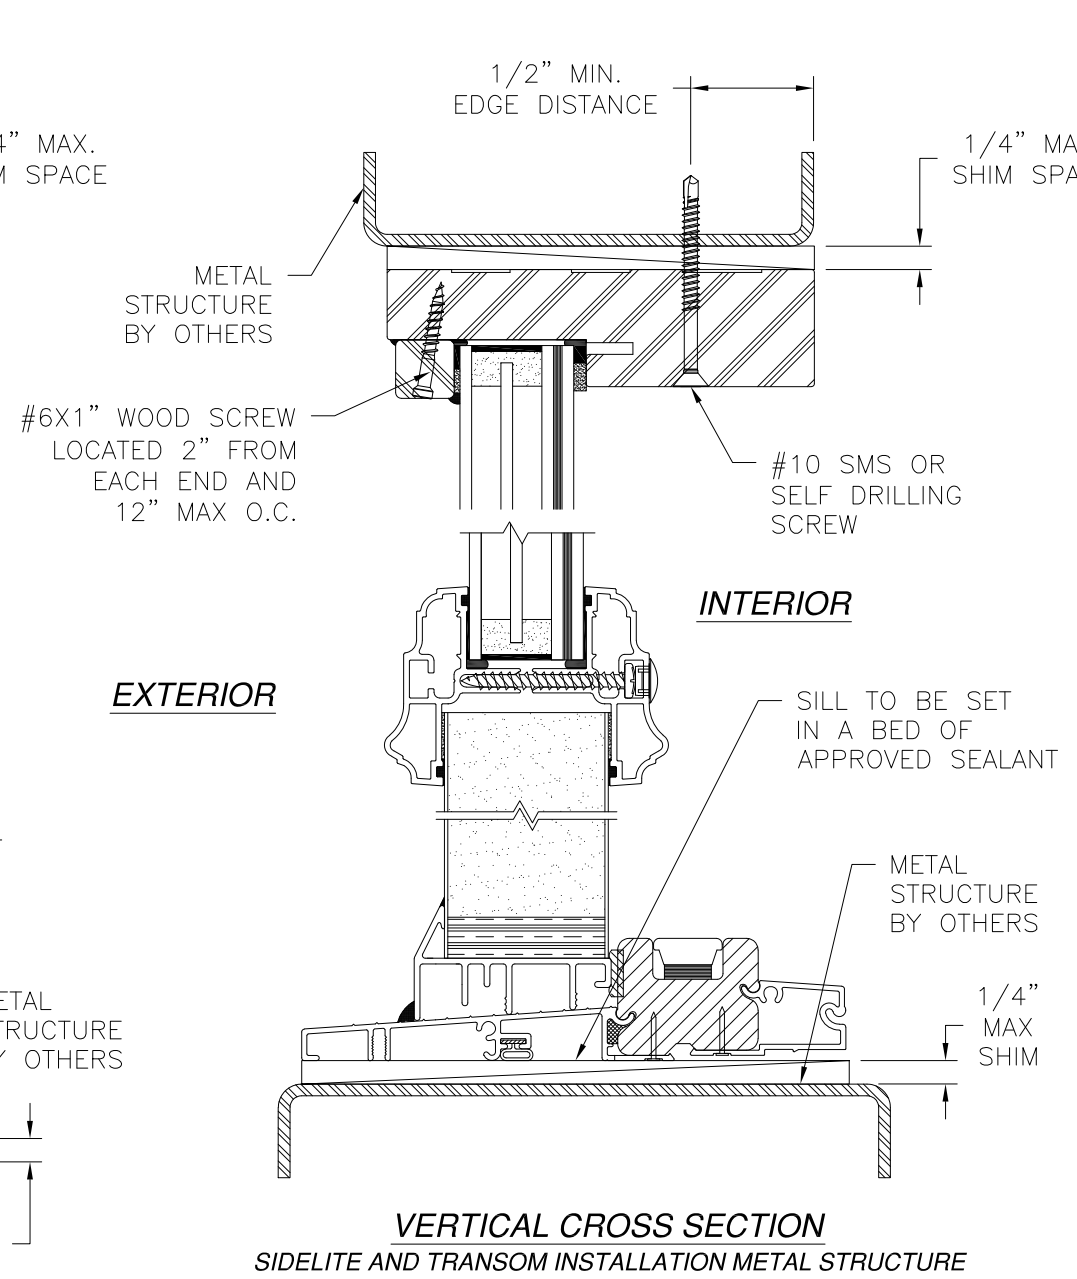

**VERTICAL CROSS SECTION**  
SIDELITE AND TRANSOM INSTALLATION METAL STRUCTURE  
STANDARD SIDELITE SHOWN  
DIRECT SET SIDELITE SIMILAR  
TRANSOM HEAD SHOWN  
TRANSOM JAMB SIMILAR

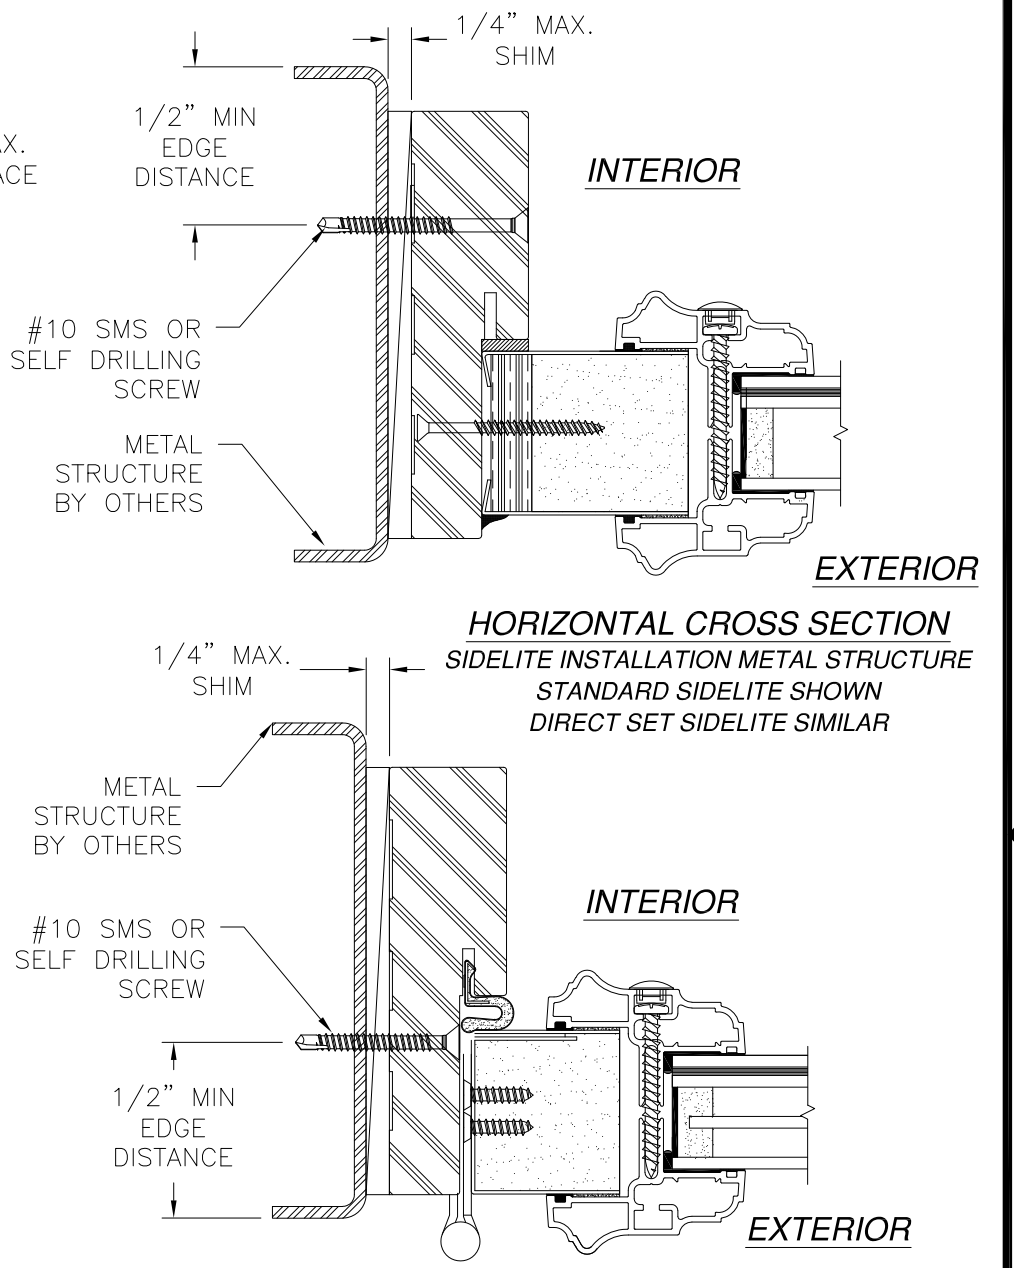

**HORIZONTAL CROSS SECTION**  
DOOR INSTALLATION METAL STRUCTURE  
SIGNED: 08/27/2024

- NOTES:
1. INTERIOR AND EXTERIOR FINISHES, BY OTHERS, NOT SHOWN FOR CLARITY.
  2. PERIMETER AND JOINT SEALANT BY OTHERS TO BE DESIGNED IN ACCORDANCE WITH ASTM E2112

PROVIA, LLC.  
2150 STATE ROUTE 39 WEST  
SUGARCREEK, OH 44681


STEEL OUTSWING GLAZED DOUBLE DOOR  
W/SIDELITES & TRANSOM – IMPACT  
INSTALLATION DETAILS

|                |                     |                  |
|----------------|---------------------|------------------|
| DRAWN:<br>J.L. | DWG NO.<br>08-02024 | REV<br>J         |
| SCALE<br>NTS   | DATE<br>04/23/13    | SHEET<br>7 OF 18 |

L. ROBERTO LOMAS P.E.  
208 7th Ave, INDIALANTIC, FL 32903  
434-688-0609 rllomas@lrlomaspe.com

LUIS R. LOMAS  
P.E.  
No. 62514  
STATE OF  
FLORIDA  
PROFESSIONAL ENGINEER

Luis R. Lomas P.E.  
FL No.: 62514

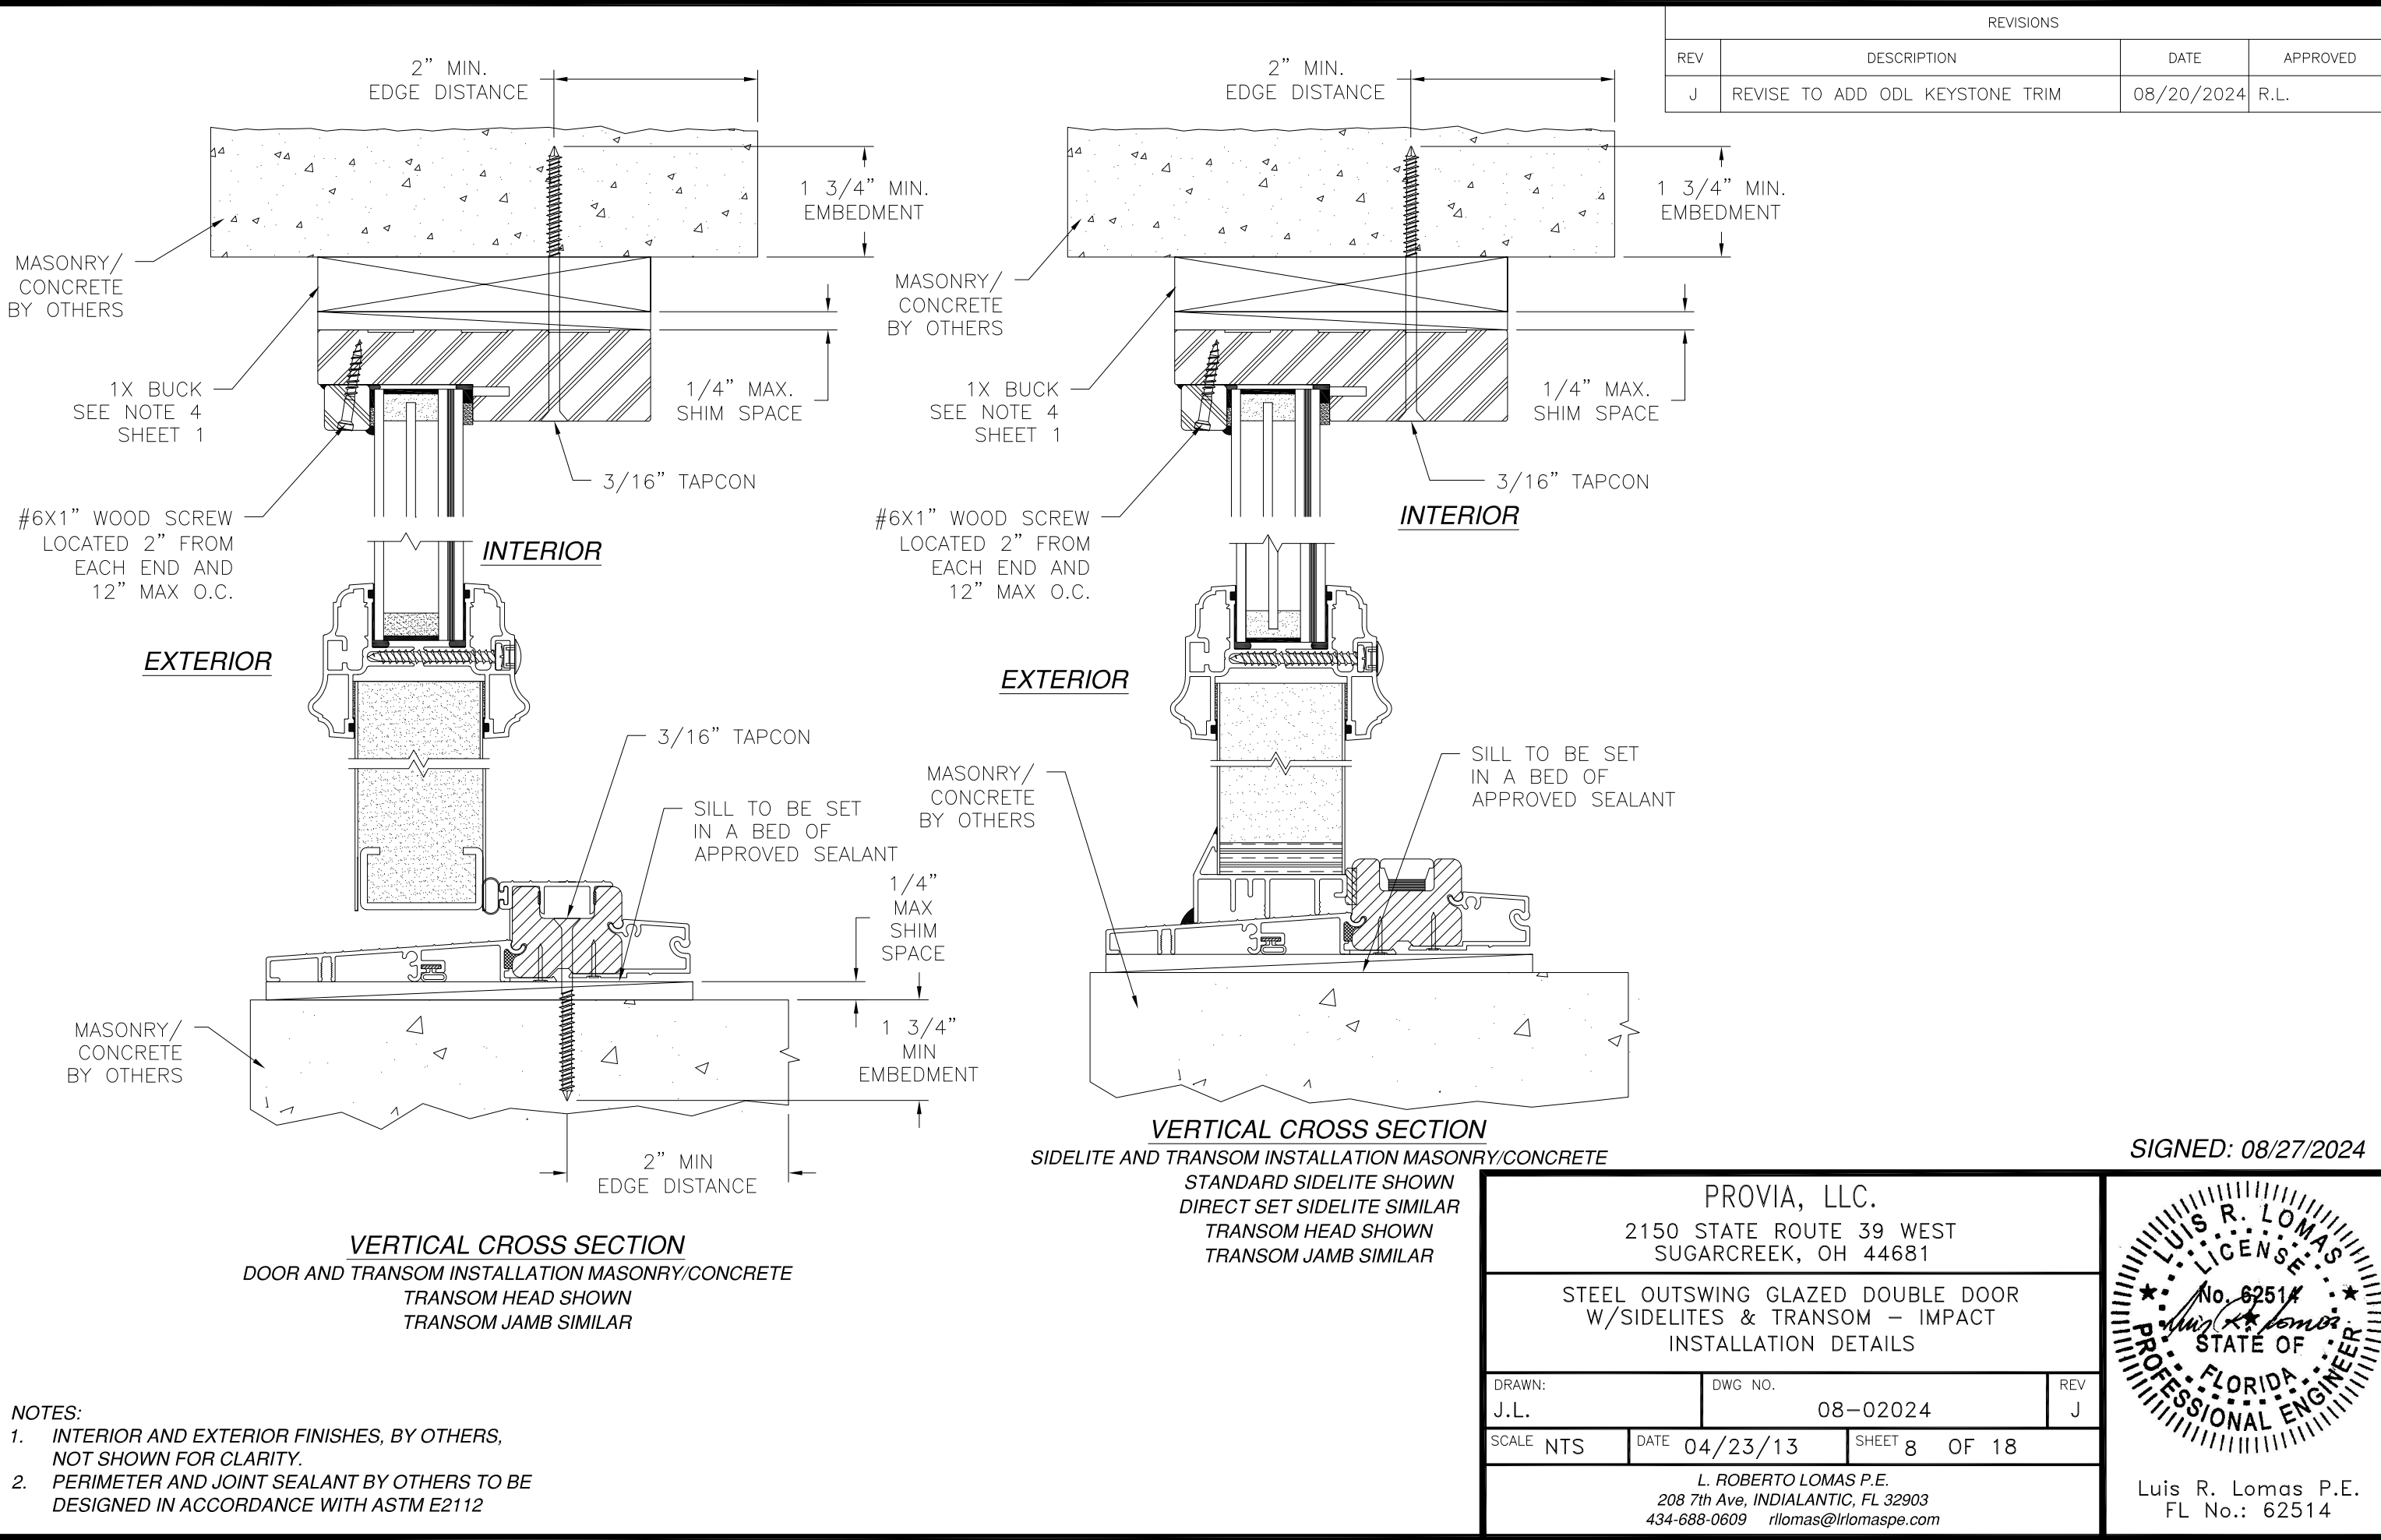


| REVISIONS |                                 |            |          |
|-----------|---------------------------------|------------|----------|
| REV       | DESCRIPTION                     | DATE       | APPROVED |
| J         | REVISE TO ADD ODL KEYSTONE TRIM | 08/20/2024 | R.L.     |


- NOTES:
- INTERIOR AND EXTERIOR FINISHES, BY OTHERS, NOT SHOWN FOR CLARITY.
  - PERIMETER AND JOINT SEALANT BY OTHERS TO BE DESIGNED IN ACCORDANCE WITH ASTM E2112

SIGNED: 08/27/2024


|                                                                                                   |                     |                  |
|---------------------------------------------------------------------------------------------------|---------------------|------------------|
| PROVIA, LLC.<br>2150 STATE ROUTE 39 WEST<br>SUGARCREEK, OH 44681                                  |                     |                  |
| STEEL OUTSWING GLAZED DOUBLE DOOR<br>W/SIDELITES & TRANSOM - IMPACT<br>INSTALLATION DETAILS       |                     |                  |
| DRAWN:<br>J.L.                                                                                    | DWG NO.<br>08-02024 | REV<br>J         |
| SCALE<br>NTS                                                                                      | DATE<br>04/23/13    | SHEET<br>8 OF 18 |
| L. ROBERTO LOMAS P.E.<br>208 7th Ave, INDIALANTIC, FL 32903<br>434-688-0609 rllomas@lrlomaspe.com |                     |                  |

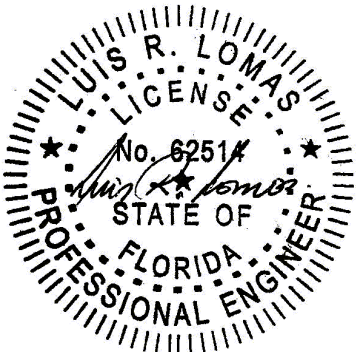

Luis R. Lomas P.E.  
FL No.: 62514

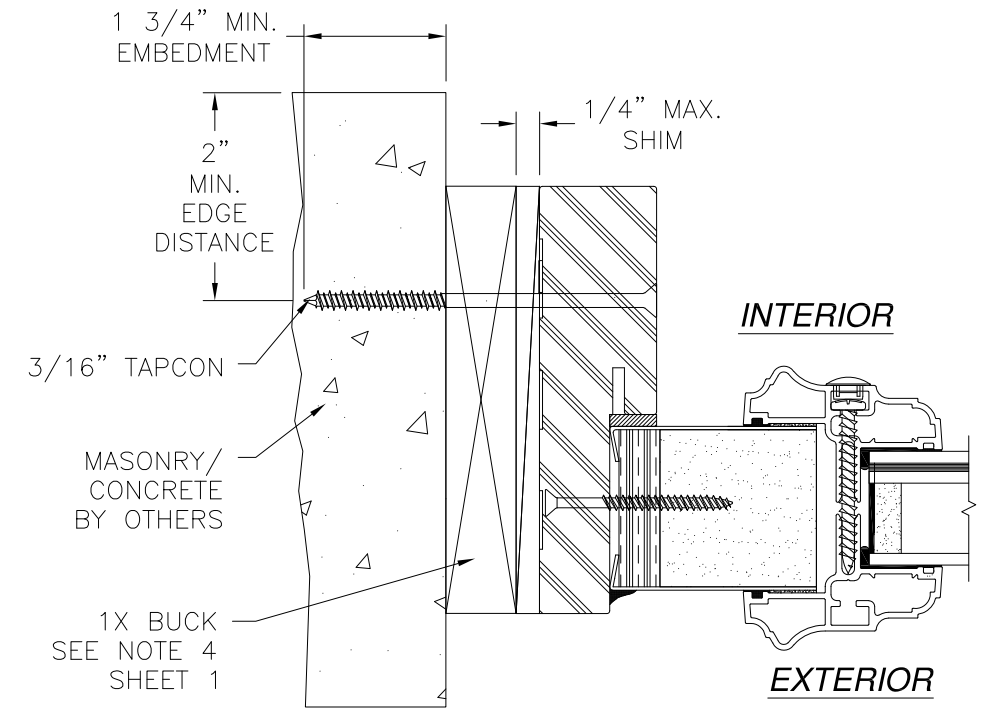

**HORIZONTAL CROSS SECTION**  
SIDELITE INSTALLATION CONCRETE/MASONRY  
STANDARD SIDELITE SHOWN  
DIRECT SET SIDELITE SIMILAR

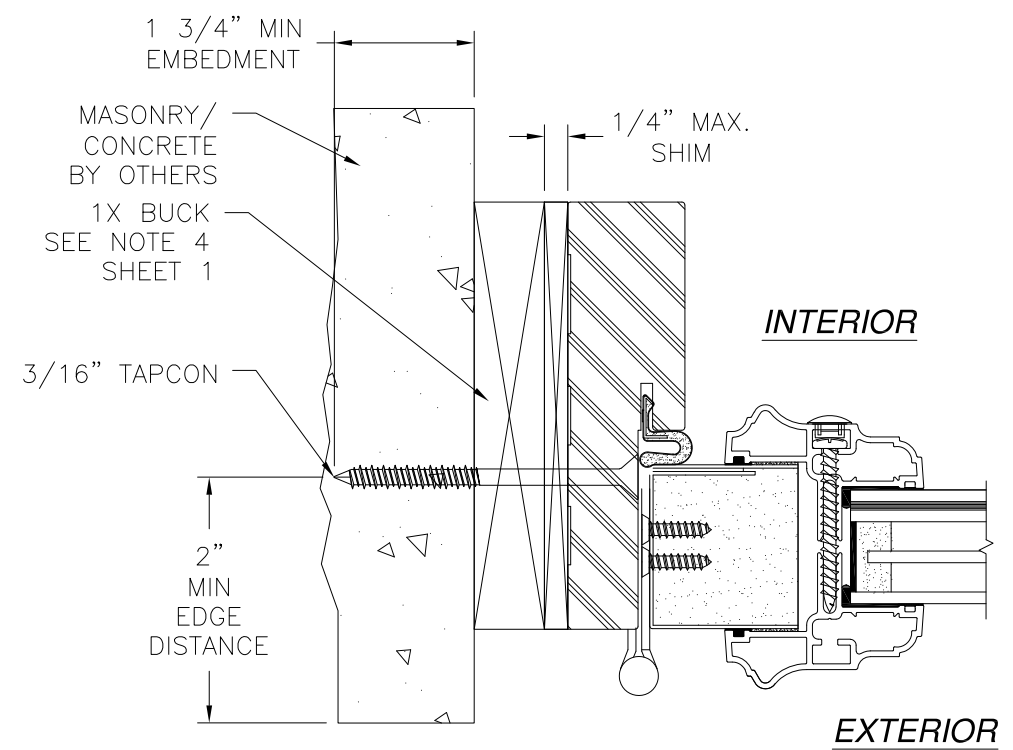

**HORIZONTAL CROSS SECTION**  
DOOR INSTALLATION CONCRETE/MASONRY

| REVISIONS |                                 |            |          |
|-----------|---------------------------------|------------|----------|
| REV       | DESCRIPTION                     | DATE       | APPROVED |
| J         | REVISE TO ADD ODL KEYSTONE TRIM | 08/20/2024 | R.L.     |




- NOTES:
- INTERIOR AND EXTERIOR FINISHES, BY OTHERS, NOT SHOWN FOR CLARITY.
  - PERIMETER AND JOINT SEALANT BY OTHERS TO BE DESIGNED IN ACCORDANCE WITH ASTM E2112

SIGNED: 08/27/2024

|                                                                                                   |                     |               |
|---------------------------------------------------------------------------------------------------|---------------------|---------------|
| PROVIA, LLC.<br>2150 STATE ROUTE 39 WEST<br>SUGARCREEK, OH 44681                                  |                     |               |
| STEEL OUTSWING GLAZED DOUBLE DOOR<br>W/SIDELITES & TRANSOM – IMPACT<br>INSTALLATION DETAILS       |                     |               |
| DRAWN:<br>J.L.                                                                                    | DWG NO.<br>08-02024 | REV<br>J      |
| SCALE NTS                                                                                         | DATE 04/23/13       | SHEET 9 OF 18 |
| L. ROBERTO LOMAS P.E.<br>208 7th Ave, INDIALANTIC, FL 32903<br>434-688-0609 rllomas@lrlomaspe.com |                     |               |

Luis R. Lomas P.E.  
FL No.: 62514

| REVISIONS |                                 |            |          |
|-----------|---------------------------------|------------|----------|
| REV       | DESCRIPTION                     | DATE       | APPROVED |
| J         | REVISE TO ADD ODL KEYSTONE TRIM | 08/20/2024 | R.L.     |

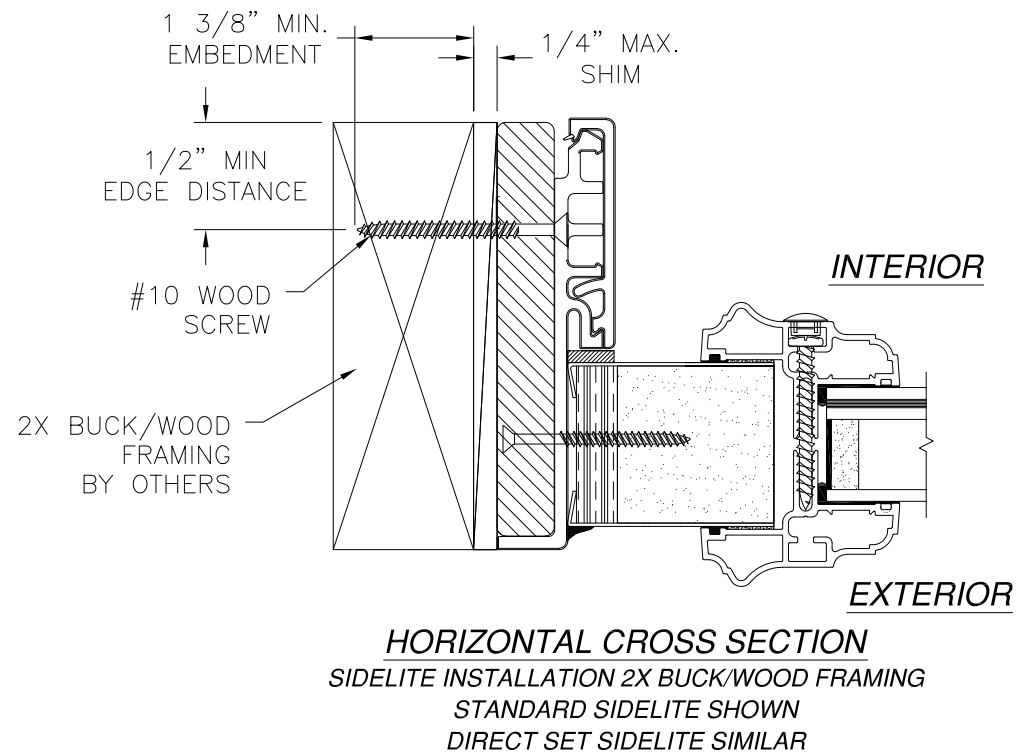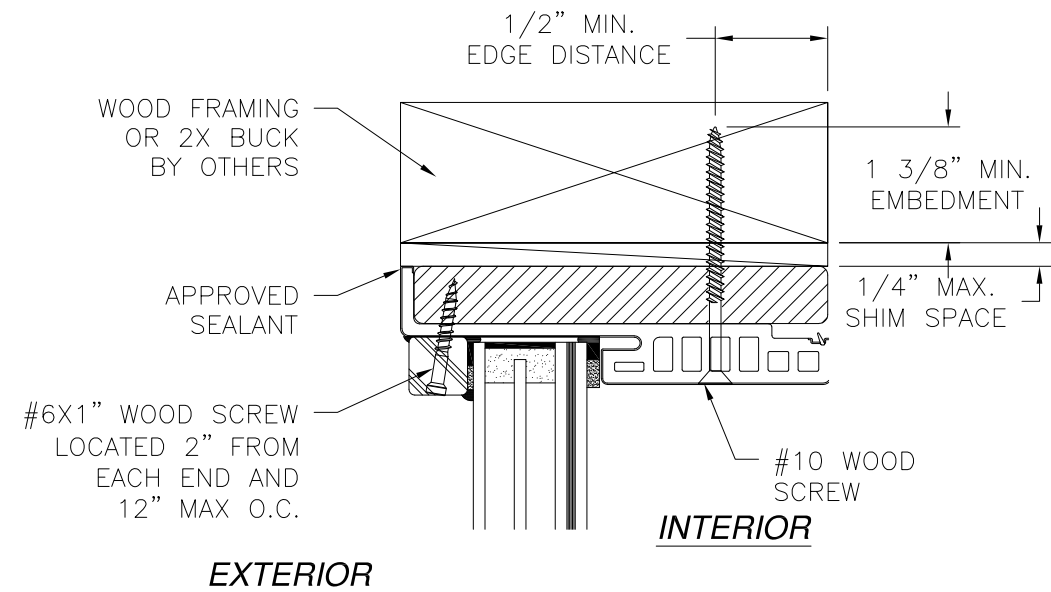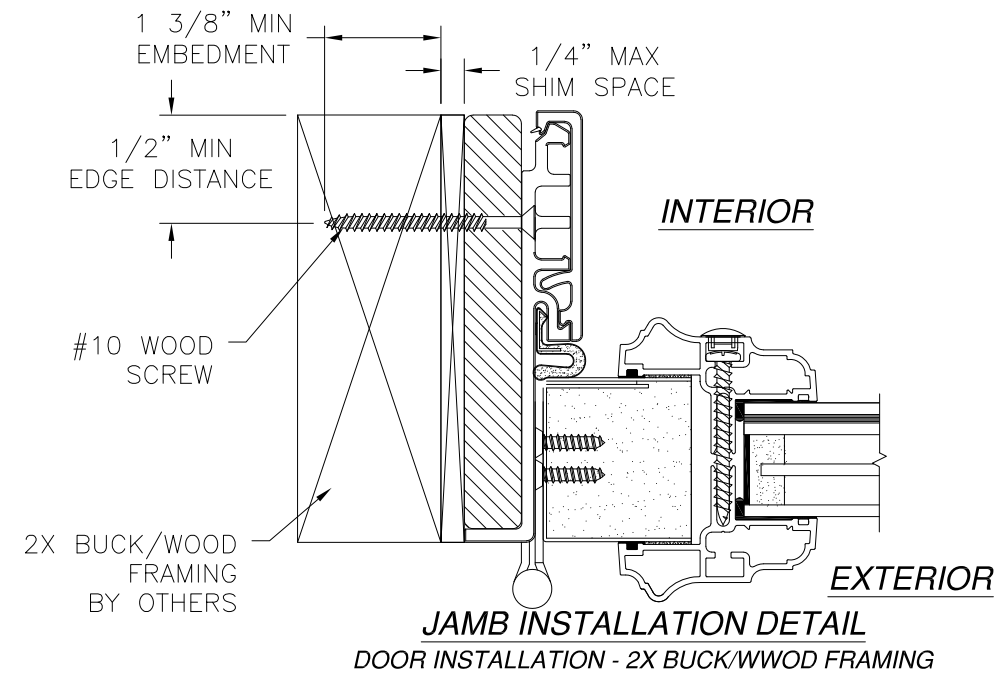


- NOTES:
- INTERIOR AND EXTERIOR FINISHES, BY OTHERS, NOT SHOWN FOR CLARITY.
  - PERIMETER AND JOINT SEALANT BY OTHERS TO BE DESIGNED IN ACCORDANCE WITH ASTM E2112

|   |                     |                   |
|---|---------------------|-------------------|
| PROVIA, LLC.<br>2150 STATE ROUTE 39 WEST<br>SUGARCREEK, OH 44681                                           |                     |                   |
| STEEL OUTSWING GLAZED DOUBLE DOOR<br>W/SIDELITES & TRANSOM – IMPACT<br>INSTALLATION DETAILS W/FUSION FRAME |                     |                   |
| DRAWN:<br>J.L.                                                                                             | DWG NO.<br>08-02024 | REV<br>J          |
| SCALE<br>NTS                                                                                               | DATE<br>04/23/13    | SHEET<br>10 OF 18 |
| L. ROBERTO LOMAS P.E.<br>208 7th Ave, INDIALANTIC, FL 32903<br>434-688-0609 rllomas@lrlomaspe.com          |                     |                   |


SIGNED: 08/27/2024

Luis R. Lomas P.E.  
FL No.: 62514


| REVISIONS |                                 |            |          |
|-----------|---------------------------------|------------|----------|
| REV       | DESCRIPTION                     | DATE       | APPROVED |
| J         | REVISE TO ADD ODL KEYSTONE TRIM | 08/20/2024 | R.L.     |

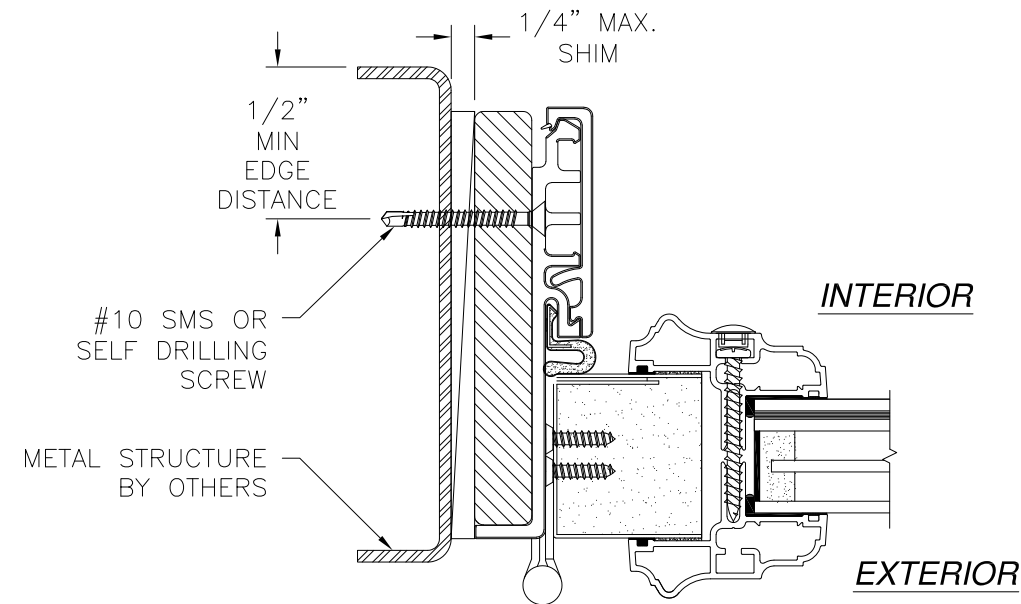

**JAMB INSTALLATION DETAIL**  
DOOR INSTALLATION - METAL STRUCTURE

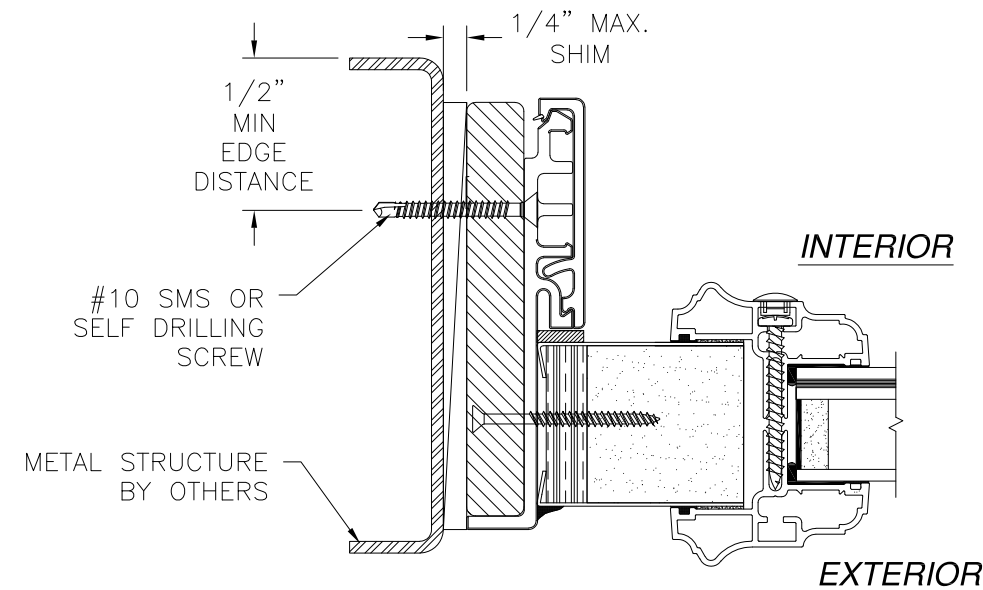

**HORIZONTAL CROSS SECTION**  
SIDELITE INSTALLATION METAL STRUCTURE  
STANDARD SIDELITE SHOWN  
DIRECT SET SIDELITE SIMILAR

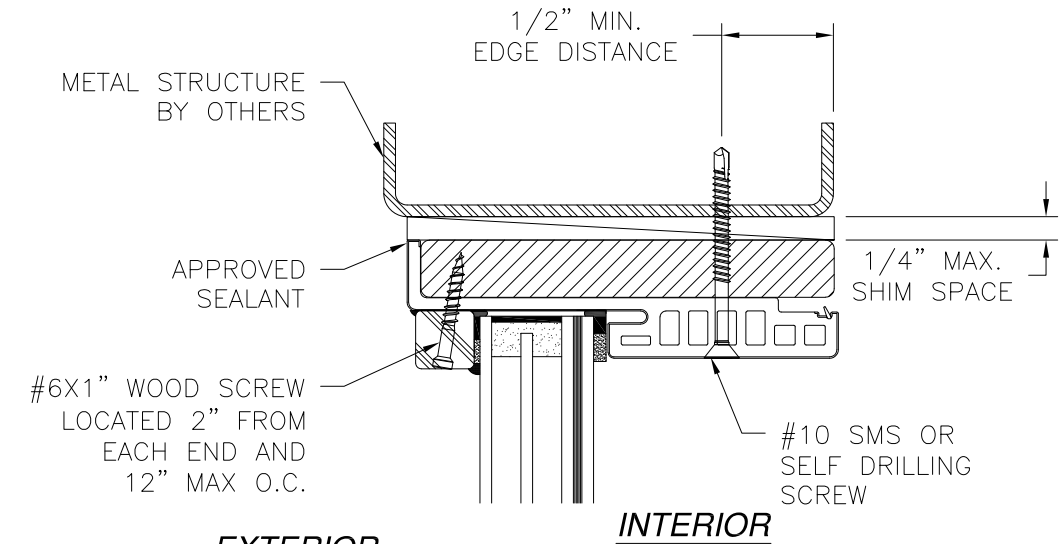


**VERTICAL CROSS SECTION**  
TRANSOM INSTALLATION - METAL STRUCTURE  
TRANSOM HEAD SHOWN  
TRANSOM JAMB SIMILAR

- NOTES:
- INTERIOR AND EXTERIOR FINISHES, BY OTHERS, NOT SHOWN FOR CLARITY.
  - PERIMETER AND JOINT SEALANT BY OTHERS TO BE DESIGNED IN ACCORDANCE WITH ASTM E2112


SIGNED: 08/27/2024

|   |                     |                   |
|---|---------------------|-------------------|
| PROVIA, LLC.<br>2150 STATE ROUTE 39 WEST<br>SUGARCREEK, OH 44681                                           |                     |                   |
| STEEL OUTSWING GLAZED DOUBLE DOOR<br>W/SIDELITES & TRANSOM – IMPACT<br>INSTALLATION DETAILS W/FUSION FRAME |                     |                   |
| DRAWN:<br>J.L.                                                                                             | DWG NO.<br>08-02024 | REV<br>J          |
| SCALE<br>NTS                                                                                               | DATE<br>04/23/13    | SHEET<br>11 OF 18 |
| L. ROBERTO LOMAS P.E.<br>208 7th Ave, INDIALANTIC, FL 32903<br>434-688-0609 rllomas@lrlomaspe.com          |                     |                   |

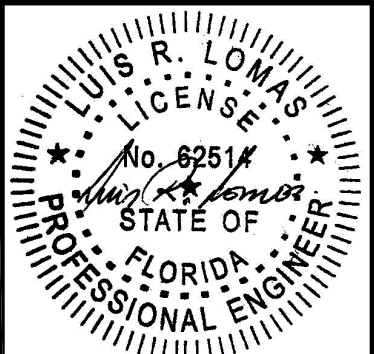


Luis R. Lomas P.E.  
FL No.: 62514

| REVISIONS |                                 |            |          |
|-----------|---------------------------------|------------|----------|
| REV       | DESCRIPTION                     | DATE       | APPROVED |
| J         | REVISE TO ADD ODL KEYSTONE TRIM | 08/20/2024 | R.L.     |

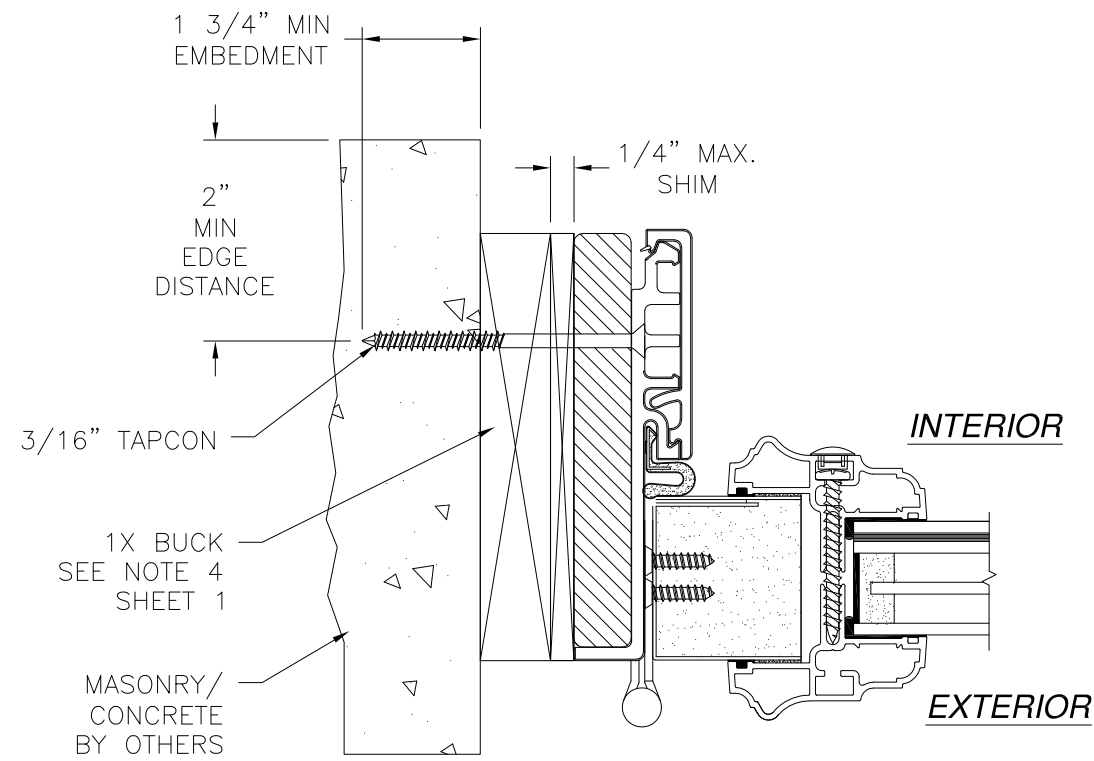


**JAMB INSTALLATION DETAIL**  
DOOR INSTALLATION - CONCRETE/MASONRY

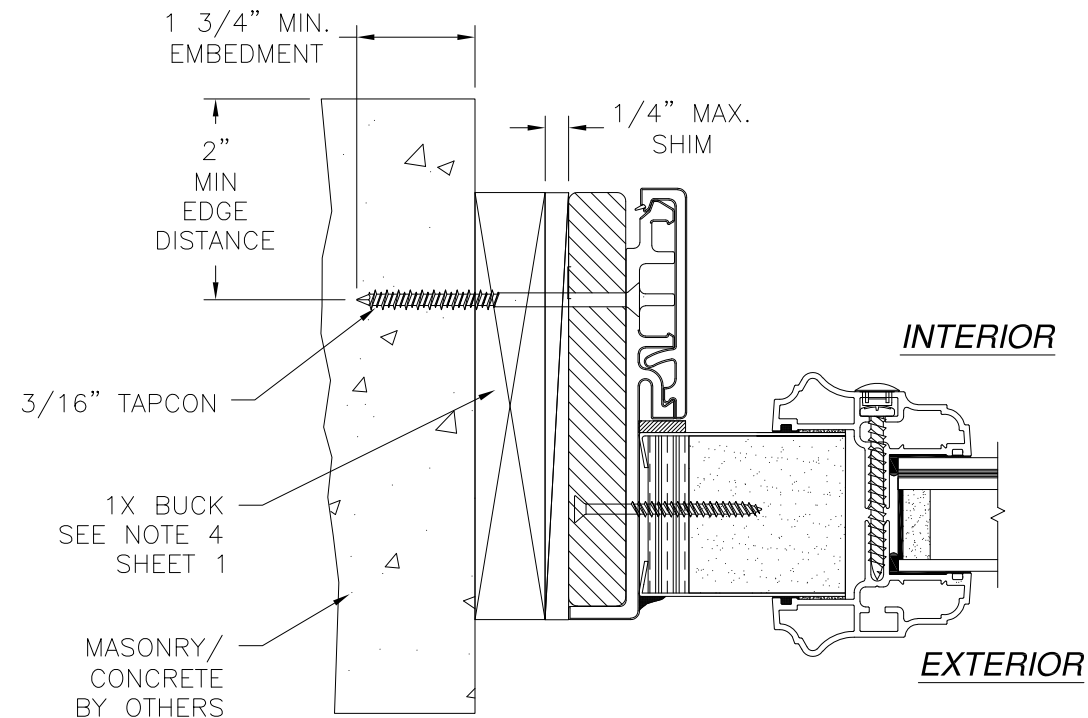

**HORIZONTAL CROSS SECTION**  
SIDELITE INSTALLATION CONCRETE/MASONRY  
STANDARD SIDELITE SHOWN  
DIRECT SET SIDELITE SIMILAR

- NOTES:
- INTERIOR AND EXTERIOR FINISHES, BY OTHERS, NOT SHOWN FOR CLARITY.
  - PERIMETER AND JOINT SEALANT BY OTHERS TO BE DESIGNED IN ACCORDANCE WITH ASTM E2112

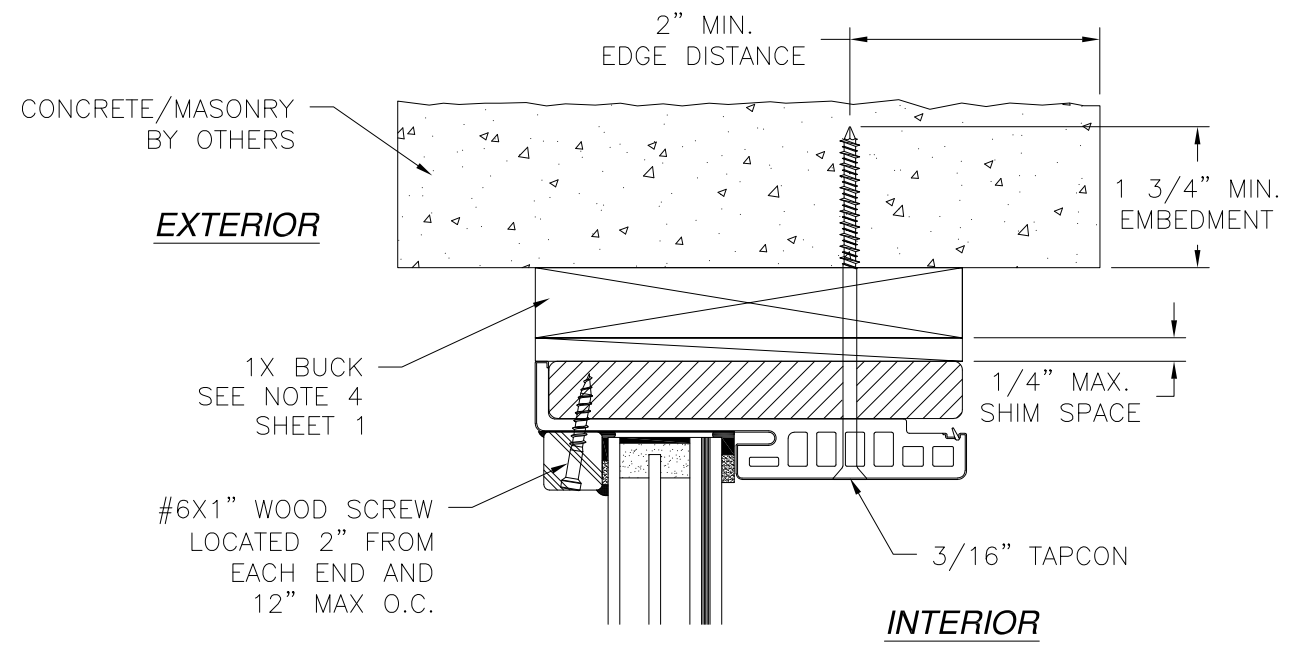

**VERTICAL CROSS SECTION**  
TRANSOM INSTALLATION - CONCRETE/MASONRY  
TRANSOM HEAD SHOWN  
TRANSOM JAMB SIMILAR


PROVIA, LLC.  
2150 STATE ROUTE 39 WEST  
SUGARCREEK, OH 44681

STEEL OUTSWING GLAZED DOUBLE DOOR  
W/SIDELITES & TRANSOM – IMPACT  
INSTALLATION DETAILS W/FUSION FRAME

|                |                     |                   |
|----------------|---------------------|-------------------|
| DRAWN:<br>J.L. | DWG NO.<br>08-02024 | REV<br>J          |
| SCALE<br>NTS   | DATE<br>04/23/13    | SHEET<br>12 OF 18 |





L. ROBERTO LOMAS P.E.  
208 7th Ave, INDIALANTIC, FL 32903  
434-688-0609 rllomas@lrlomaspe.com

SIGNED: 08/27/2024

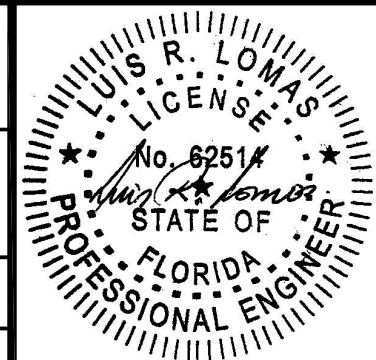


Luis R. Lomas P.E.  
FL No.: 62514

| REVISIONS |                                 |            |          |
|-----------|---------------------------------|------------|----------|
| REV       | DESCRIPTION                     | DATE       | APPROVED |
| J         | REVISE TO ADD ODL KEYSTONE TRIM | 08/20/2024 | R.L.     |

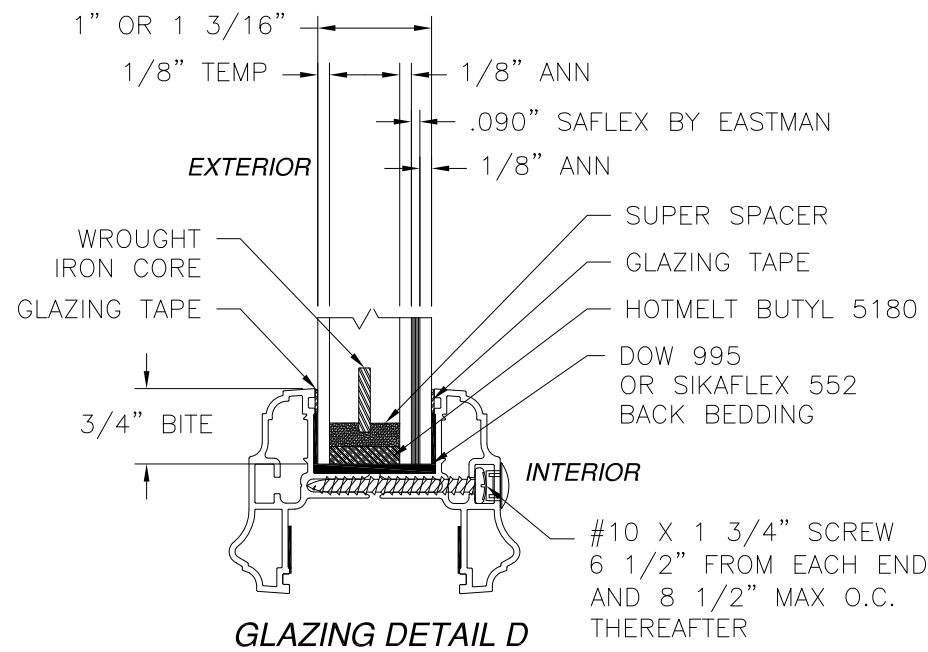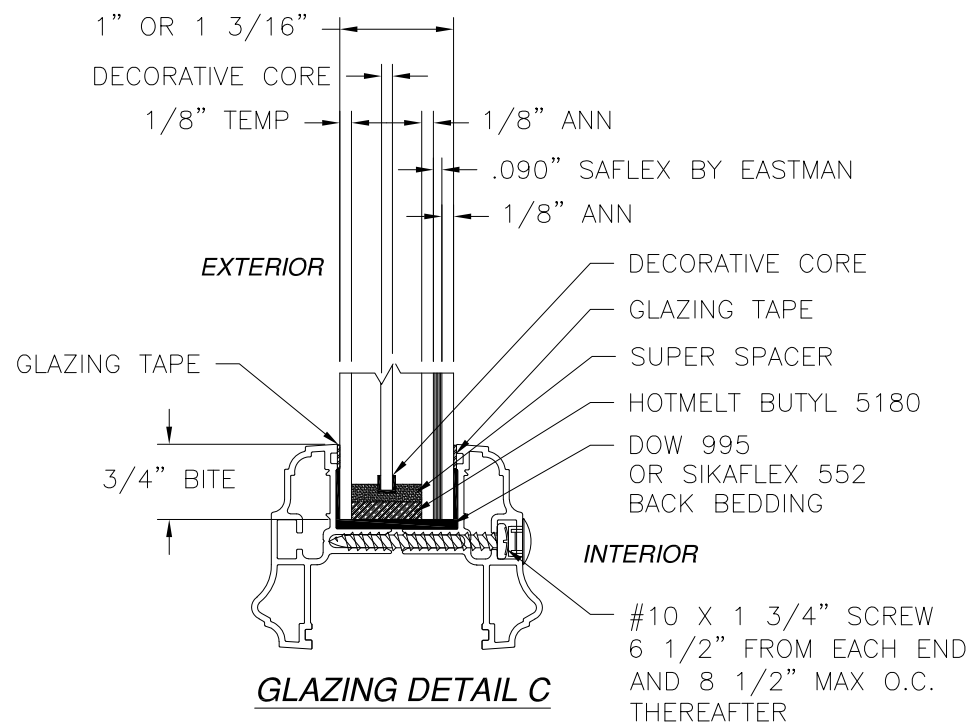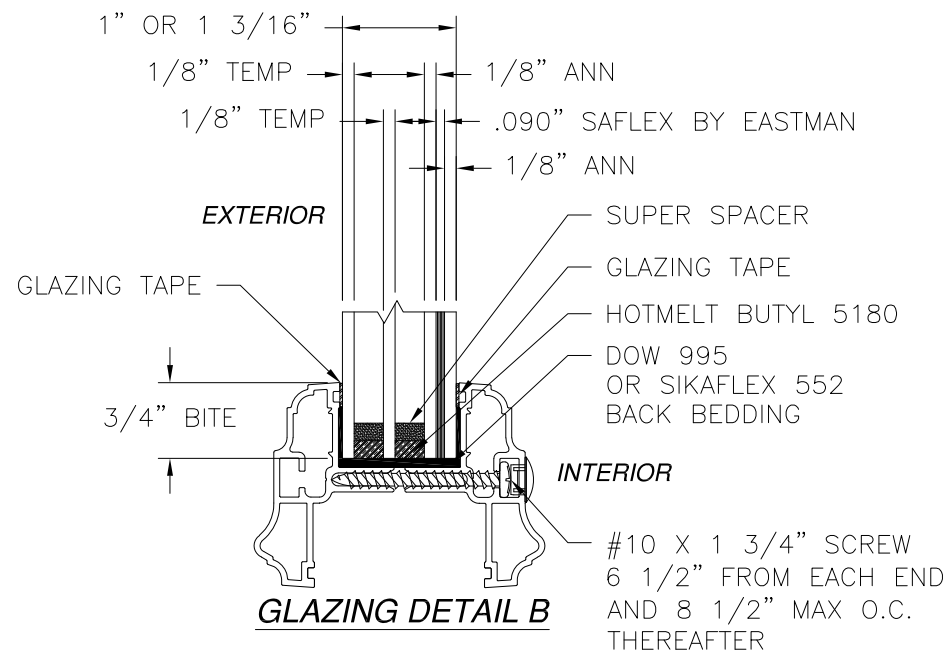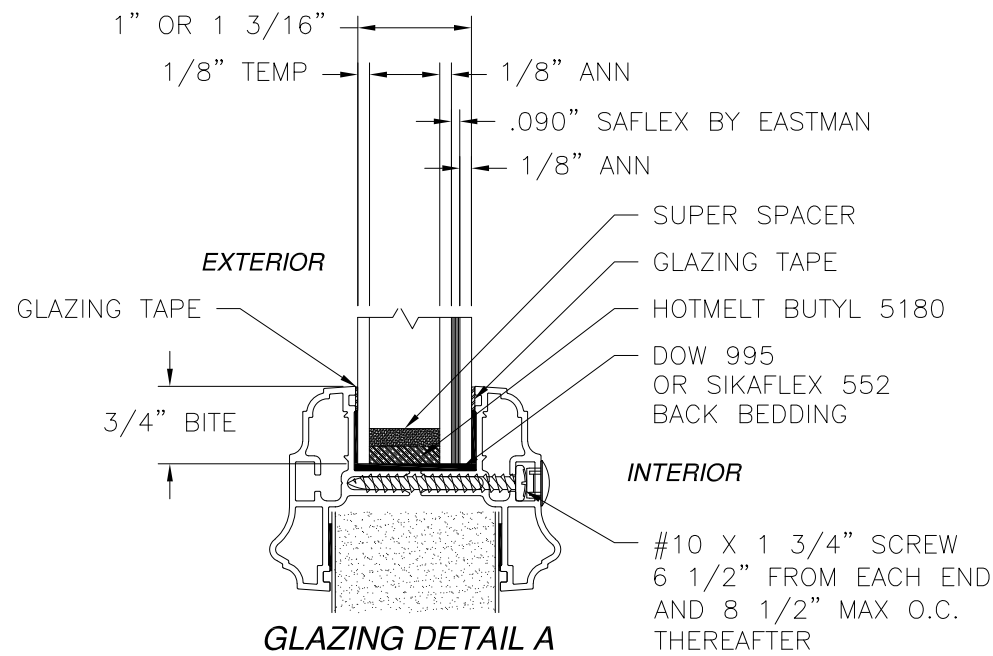


|                                                                                                   |                     |                   |
|---------------------------------------------------------------------------------------------------|---------------------|-------------------|
| PROVIA, LLC.<br>2150 STATE ROUTE 39 WEST<br>SUGARCREEK, OH 44681                                  |                     |                   |
| STEEL OUTSWING GLAZED DOUBLE DOOR<br>W/SIDELITES & TRANSOM - IMPACT<br>GLAZING DETAILS            |                     |                   |
| DRAWN:<br>J.L.                                                                                    | DWG NO.<br>08-02024 | REV<br>J          |
| SCALE<br>NTS                                                                                      | DATE<br>04/23/13    | SHEET<br>13 OF 18 |
| L. ROBERTO LOMAS P.E.<br>208 7th Ave, INDIALANTIC, FL 32903<br>434-688-0609 rllomas@lrlomaspe.com |                     |                   |

SIGNED: 08/27/2024

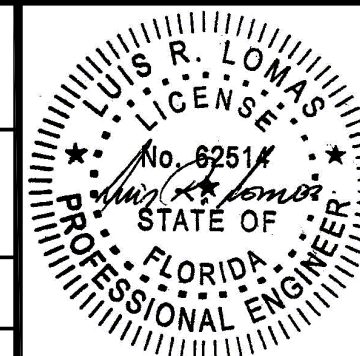


Luis R. Lomas P.E.  
FL No.: 62514


| REVISIONS |                                 |            |          |
|-----------|---------------------------------|------------|----------|
| REV       | DESCRIPTION                     | DATE       | APPROVED |
| J         | REVISE TO ADD ODL KEYSTONE TRIM | 08/20/2024 | R.L.     |

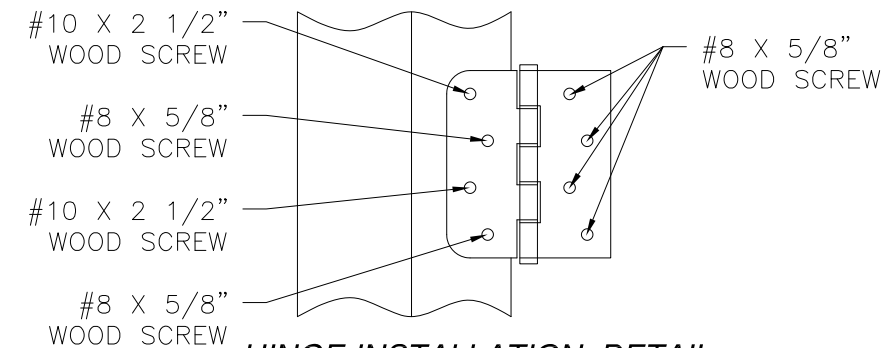


**HINGE INSTALLATION DETAIL**  
2X BUCK/WOOD FRAMING

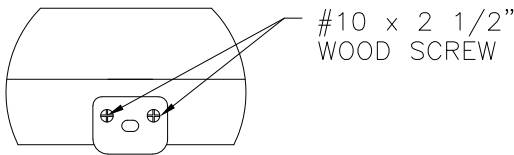


**ASTRAGAL HEAD STRIKE DETAIL**  
2X BUCK/WOOD FRAMING

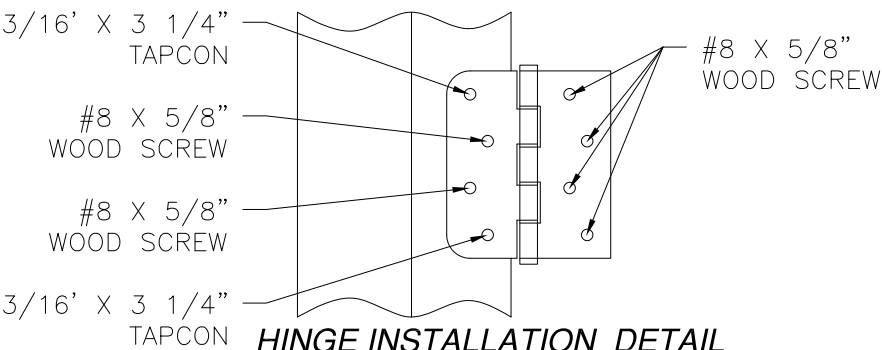


**HINGE INSTALLATION DETAIL**  
MASONRY/CONCRETE

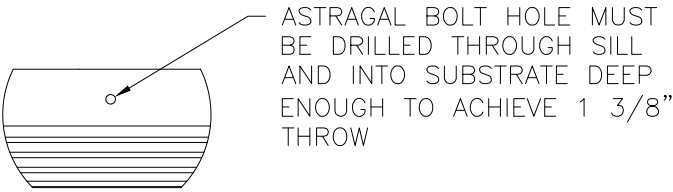

**ASTRAGAL SILL DETAIL**

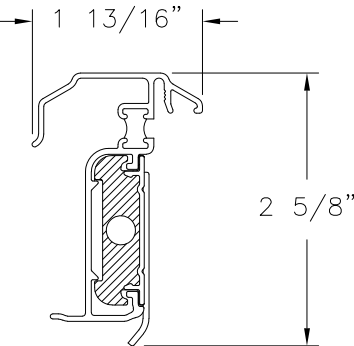


**HURRICANE ASTRAGAL DETAIL**

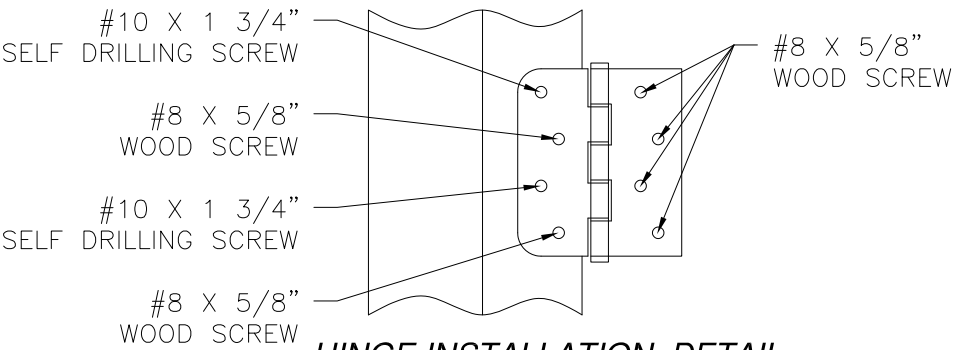

**HINGE INSTALLATION DETAIL**  
METAL STRUCTURE






SIGNED: 08/27/2024

|                                                                                                   |                     |                   |
|---------------------------------------------------------------------------------------------------|---------------------|-------------------|
| PROVIA, LLC.<br>2150 STATE ROUTE 39 WEST<br>SUGARCREEK, OH 44681                                  |                     |                   |
| STEEL OUTSWING GLAZED DOUBLE DOOR<br>W/SIDELITES & TRANSOM – IMPACT<br>COMPONENTS DETAILS         |                     |                   |
| DRAWN:<br>J.L.                                                                                    | DWG NO.<br>08-02024 | REV<br>J          |
| SCALE<br>NTS                                                                                      | DATE<br>04/23/13    | SHEET<br>14 OF 18 |
| L. ROBERTO LOMAS P.E.<br>208 7th Ave, INDIALANTIC, FL 32903<br>434-688-0609 rllomas@lrlomaspe.com |                     |                   |

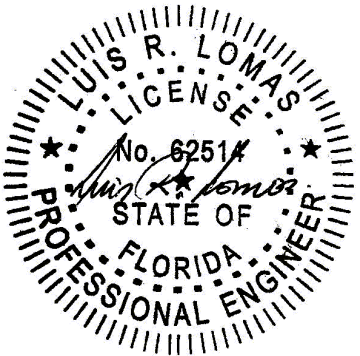


Luis R. Lomas P.E.  
FL No.: 62514

| REVISIONS |                                 |            |          |
|-----------|---------------------------------|------------|----------|
| REV       | DESCRIPTION                     | DATE       | APPROVED |
| J         | REVISE TO ADD ODL KEYSTONE TRIM | 08/20/2024 | R.L.     |

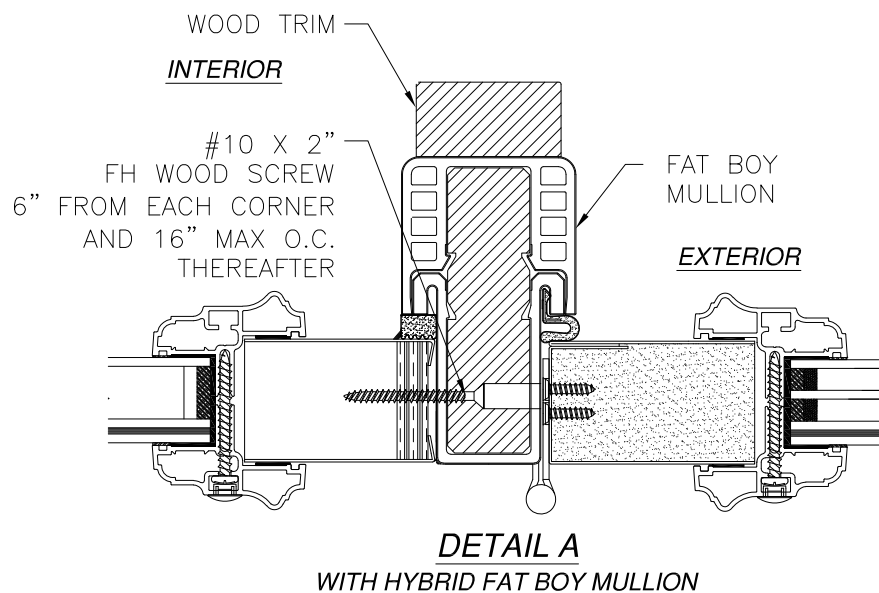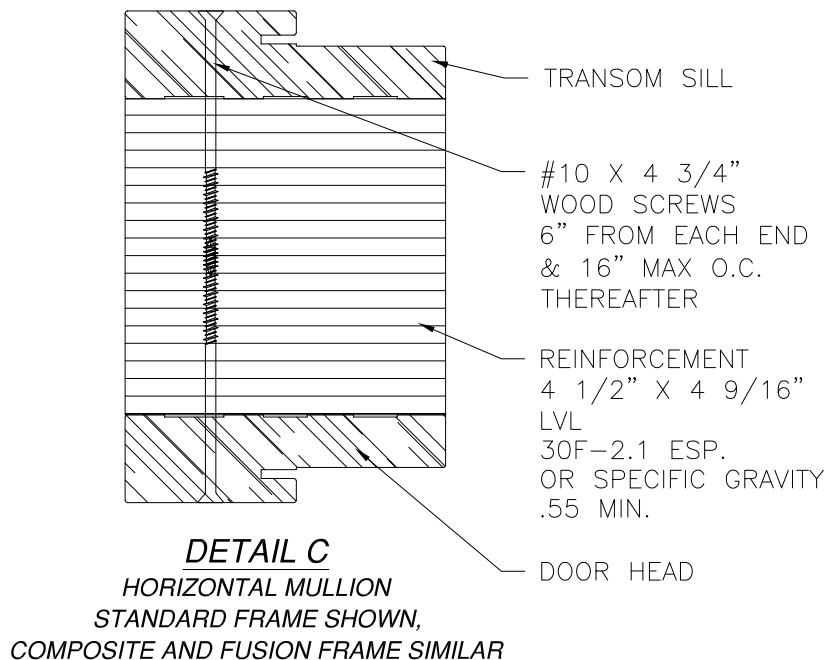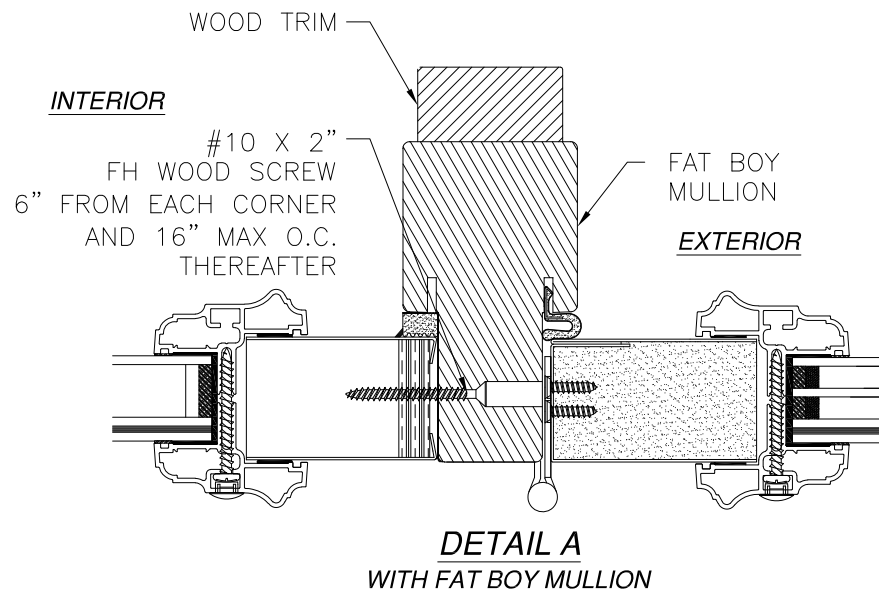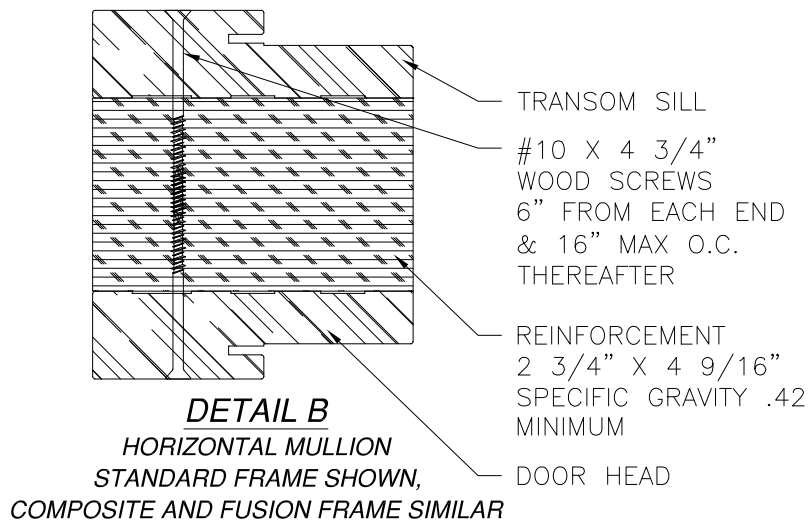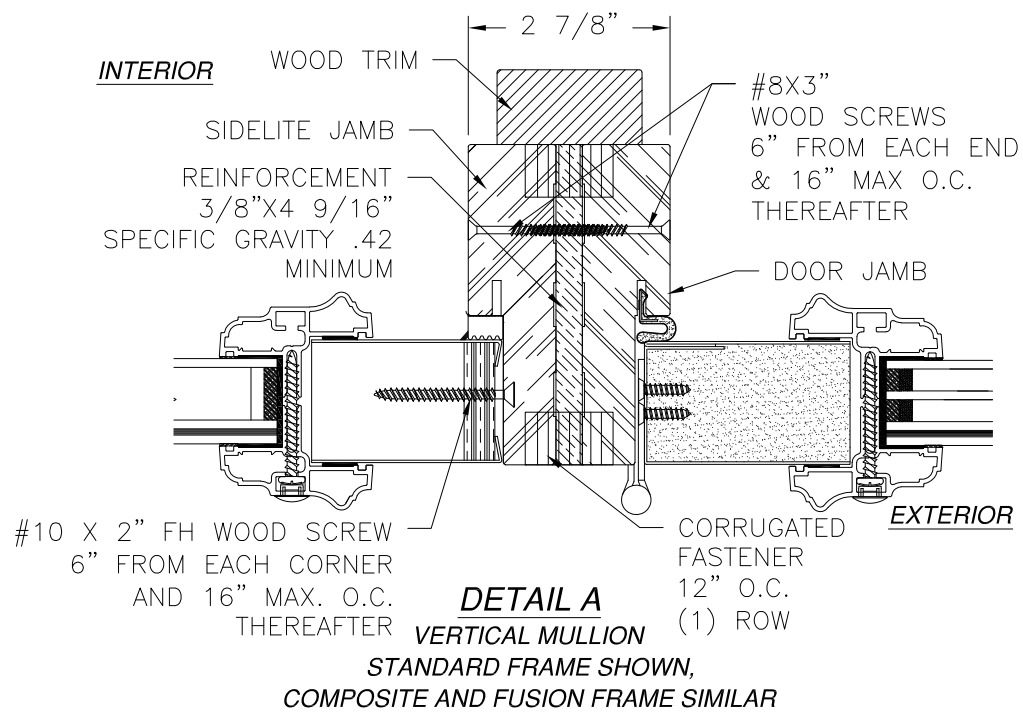

SIGNED: 08/27/2024


|                                                                                                   |                     |                   |
|---------------------------------------------------------------------------------------------------|---------------------|-------------------|
| PROVIA, LLC.<br>2150 STATE ROUTE 39 WEST<br>SUGARCREEK, OH 44681                                  |                     |                   |
| STEEL OUTSWING GLAZED DOUBLE DOOR<br>W/SIDELITES & TRANSOM - IMPACT<br>MULLION DETAILS            |                     |                   |
| DRAWN:<br>J.L.                                                                                    | DWG NO.<br>08-02024 | REV<br>J          |
| SCALE<br>NTS                                                                                      | DATE<br>04/23/13    | SHEET<br>15 OF 18 |
| L. ROBERTO LOMAS P.E.<br>208 7th Ave, INDIALANTIC, FL 32903<br>434-688-0609 rllomas@lrlomaspe.com |                     |                   |

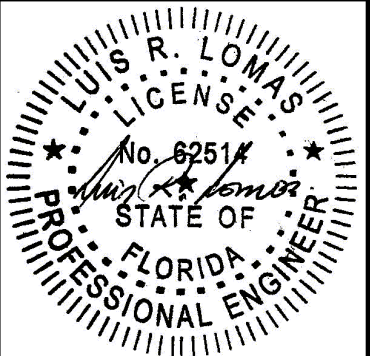


Luis R. Lomas P.E.  
FL No.: 62514

APPROVED SLABS AND TRIMS


| REVISIONS |                                 |            |          |
|-----------|---------------------------------|------------|----------|
| REV       | DESCRIPTION                     | DATE       | APPROVED |
| J         | REVISE TO ADD ODL KEYSTONE TRIM | 08/20/2024 | R.L.     |

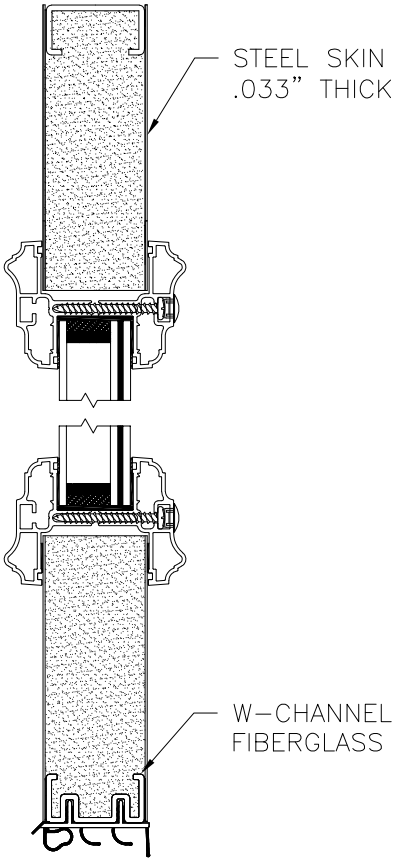


PANEL OPTION 1

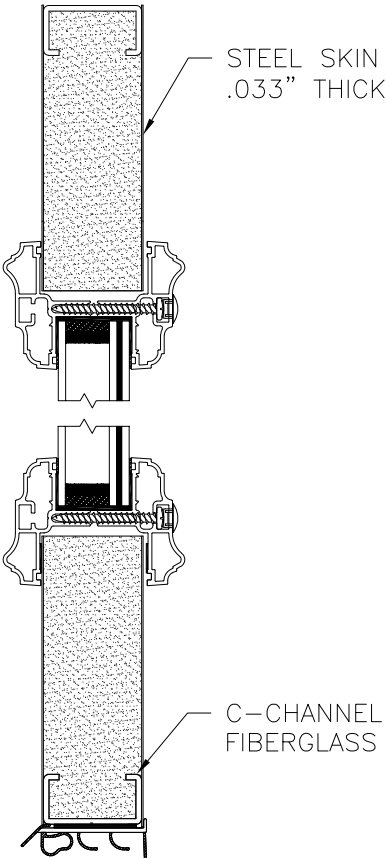


PANEL OPTION 2

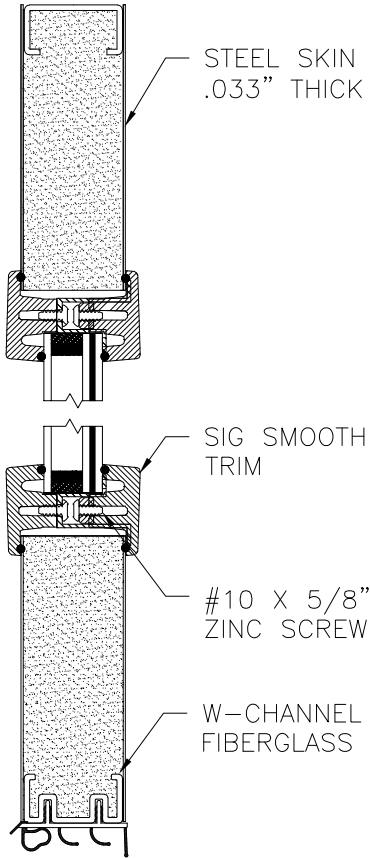


PANEL OPTION 3

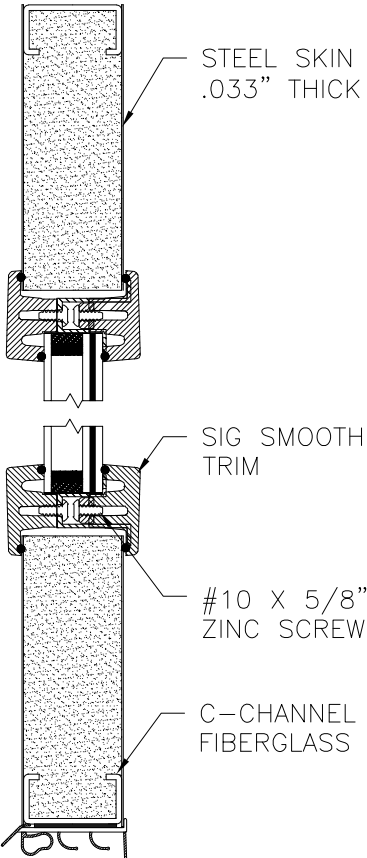


PANEL OPTION 4

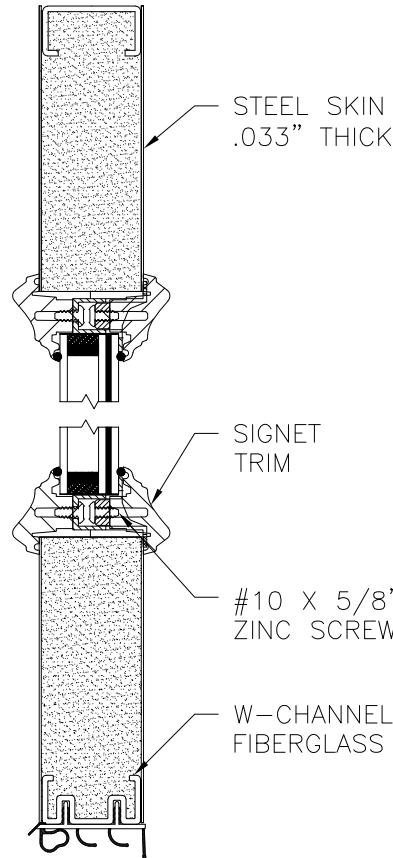


PANEL OPTION 5

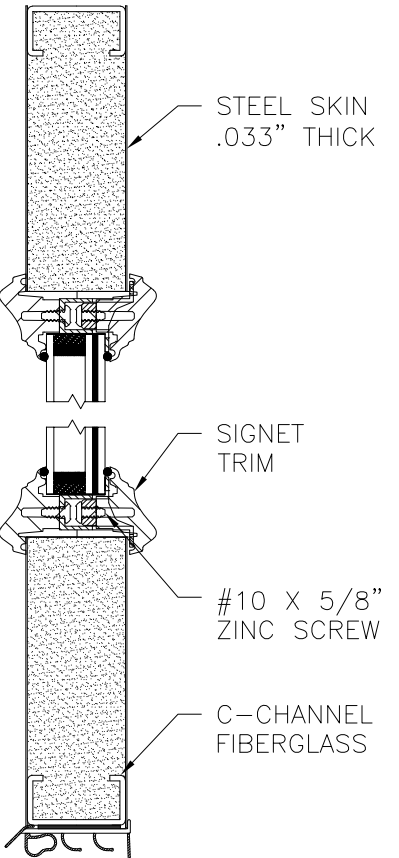


PANEL OPTION 6

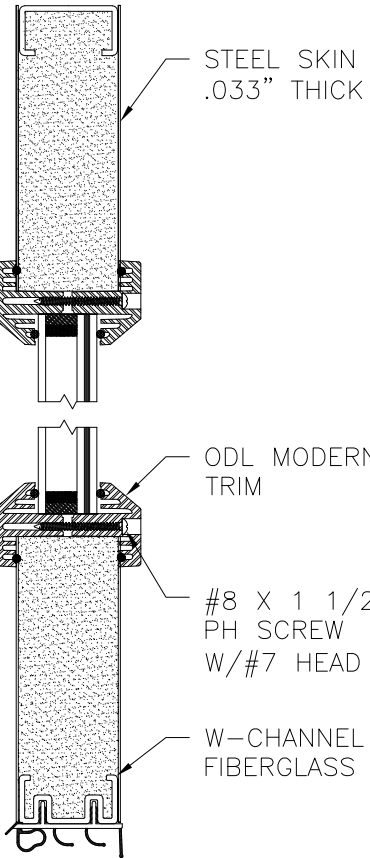


PANEL OPTION 7

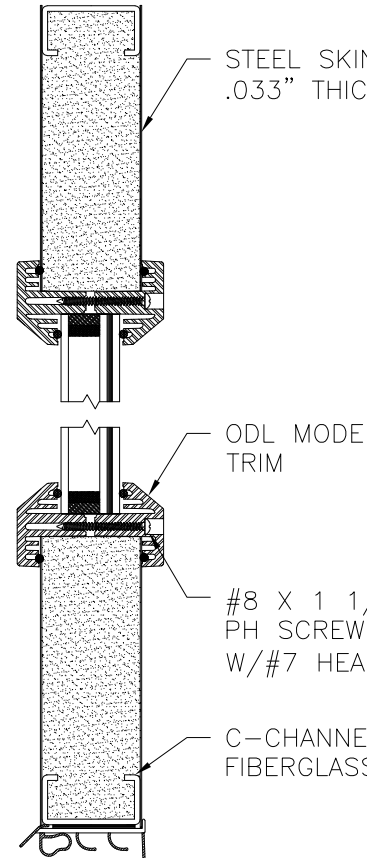

PANEL OPTION 8

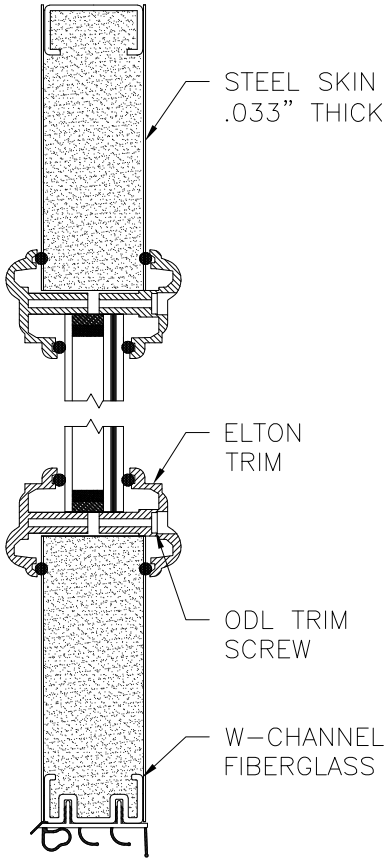


PANEL OPTION 9

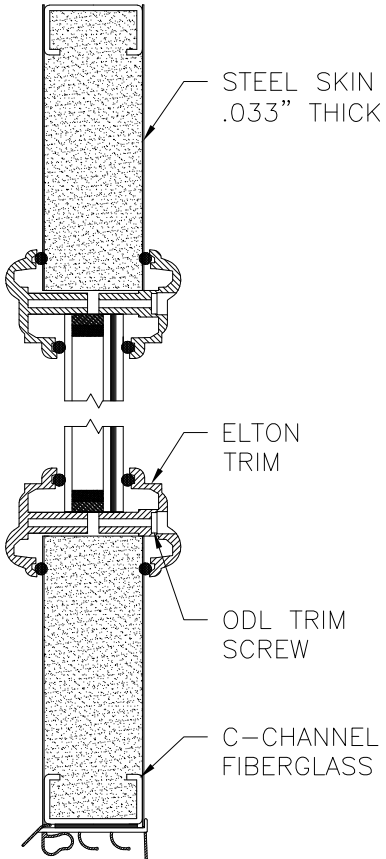

PANEL OPTION 10

|                                                                                                   |                     |                   |
|---------------------------------------------------------------------------------------------------|---------------------|-------------------|
| PROVIA, LLC.<br>2150 STATE ROUTE 39 WEST<br>SUGARCREEK, OH 44681                                  |                     |                   |
| STEEL OUTSWING GLAZED DOUBLE DOOR<br>W/SIDELITES & TRANSOM - IMPACT<br>APPROVED SLABS             |                     |                   |
| DRAWN:<br>J.L.                                                                                    | DWG NO.<br>08-02024 | REV<br>J          |
| SCALE<br>NTS                                                                                      | DATE<br>04/23/13    | SHEET<br>16 OF 18 |
| L. ROBERTO LOMAS P.E.<br>208 7th Ave, INDIALANTIC, FL 32903<br>434-688-0609 rllomas@lrlomaspe.com |                     |                   |


SIGNED: 08/27/2024

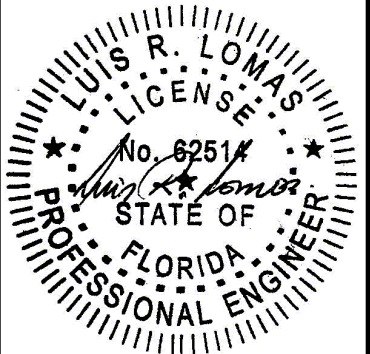


Luis R. Lomas P.E.  
FL No.: 62514

APPROVED SLABS AND TRIMS


| REVISIONS |                                 |            |          |
|-----------|---------------------------------|------------|----------|
| REV       | DESCRIPTION                     | DATE       | APPROVED |
| J         | REVISE TO ADD ODL KEYSTONE TRIM | 08/20/2024 | R.L.     |

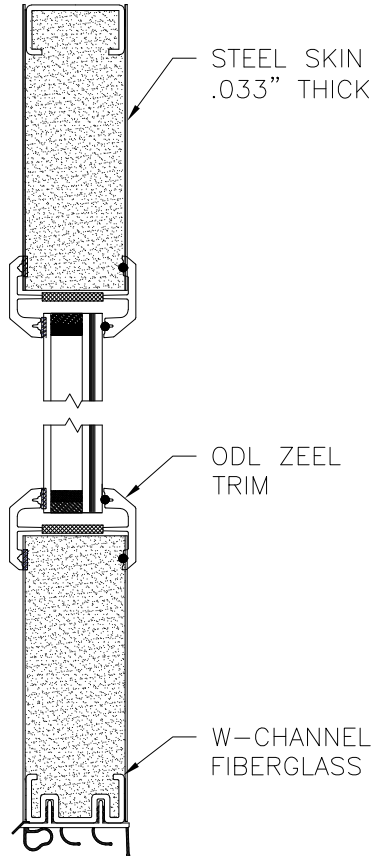


PANEL OPTION 11

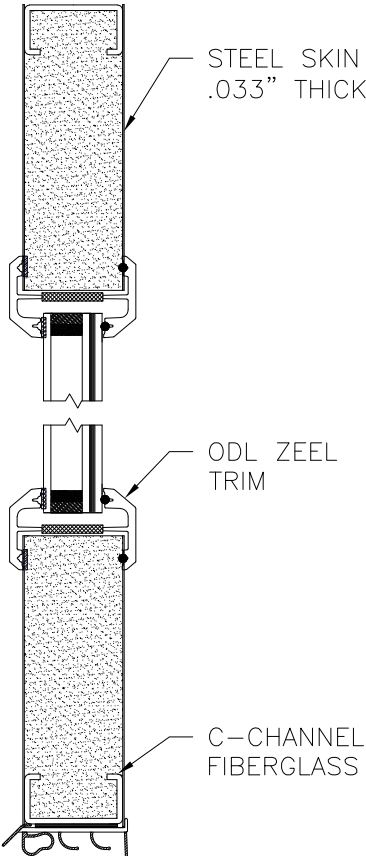


PANEL OPTION 12

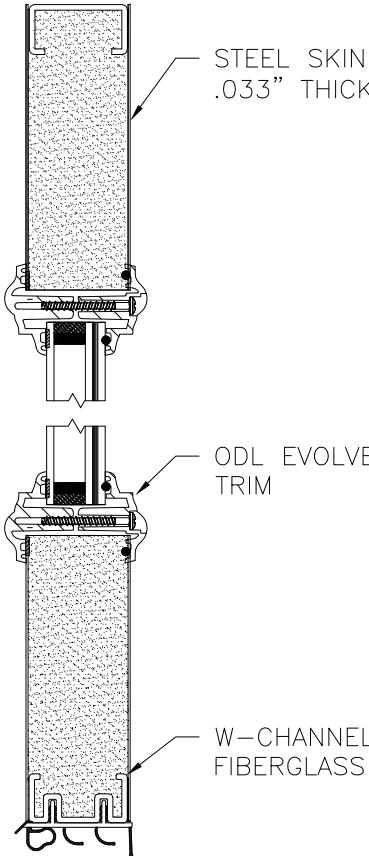


PANEL OPTION 13

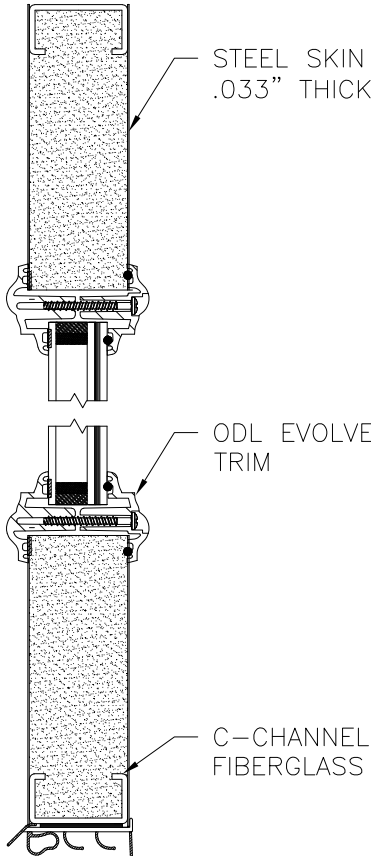


PANEL OPTION 14

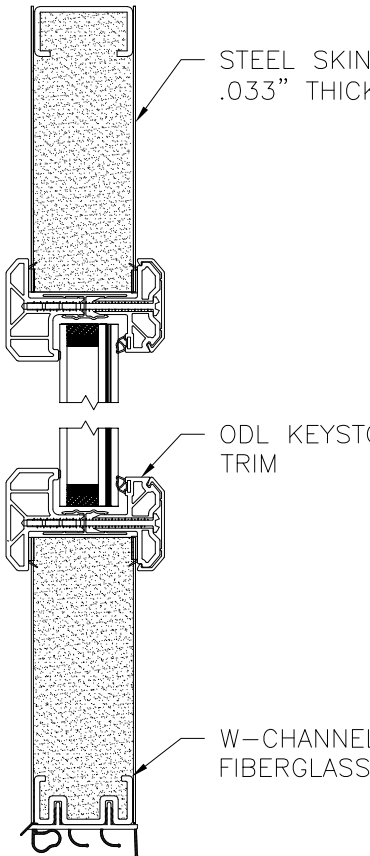


PANEL OPTION 17

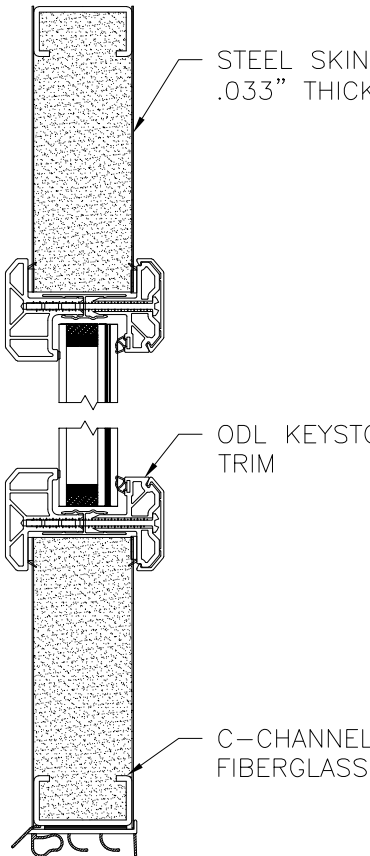

PANEL OPTION 18

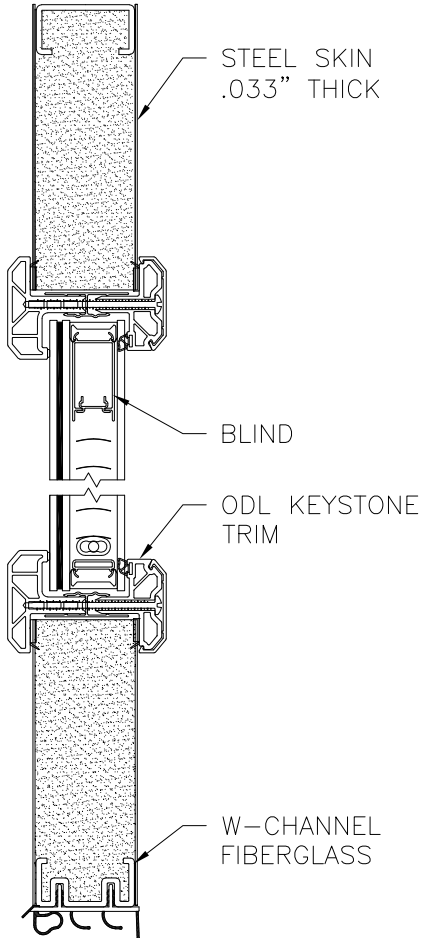

PANEL OPTION 15

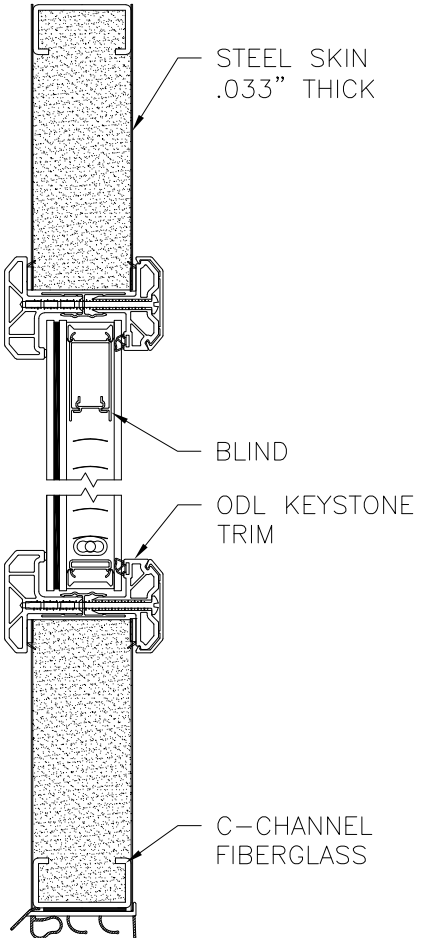

PANEL OPTION 16


PROVIA, LLC.  
2150 STATE ROUTE 39 WEST  
SUGARCREEK, OH 44681

STEEL OUTSWING GLAZED DOUBLE DOOR  
W/SIDELITES & TRANSOM – IMPACT  
APPROVED SLABS

|                |                     |                   |
|----------------|---------------------|-------------------|
| DRAWN:<br>J.L. | DWG NO.<br>08-02024 | REV<br>J          |
| SCALE<br>NTS   | DATE<br>04/23/13    | SHEET<br>17 OF 18 |


L. ROBERTO LOMAS P.E.  
208 7th Ave, INDIALANTIC, FL 32903  
434-688-0609 rllomas@lrlomaspe.com

SIGNED: 08/27/2024

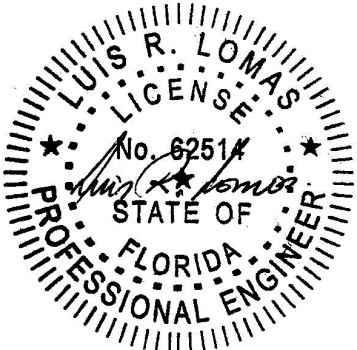


Luis R. Lomas P.E.  
FL No.: 62514


| REVISIONS |                                 |            |          |
|-----------|---------------------------------|------------|----------|
| REV       | DESCRIPTION                     | DATE       | APPROVED |
| J         | REVISE TO ADD ODL KEYSTONE TRIM | 08/20/2024 | R.L.     |

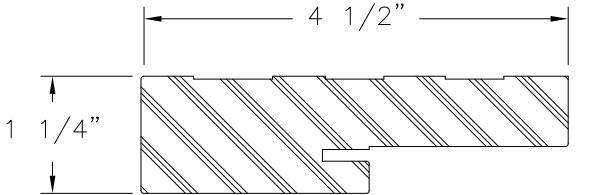


COMPOSITE FRAME PROFILE

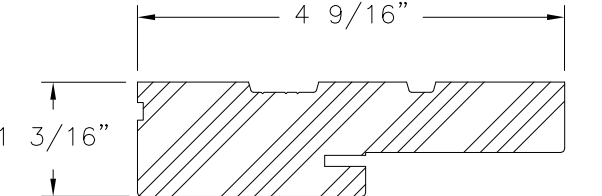


WOOD FRAME PROFILE

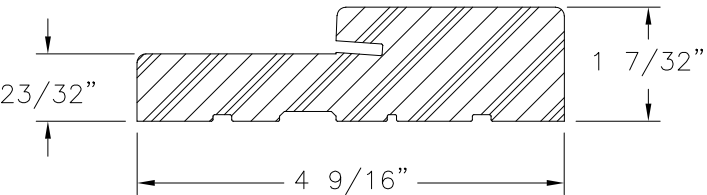


FRAMESAVER  
COMPOSITE

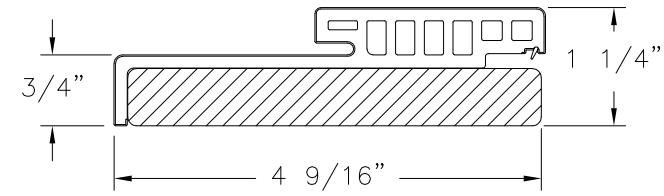


HYBRID HEAD  
WOOD/COMPOSITE

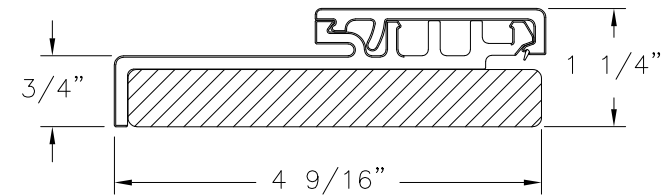


HYBRID JAMB  
WOOD/COMPOSITE

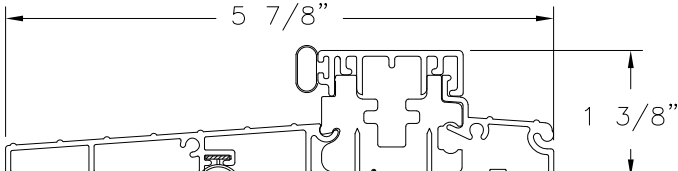


STANDARD OUTSWING THRESHOLD

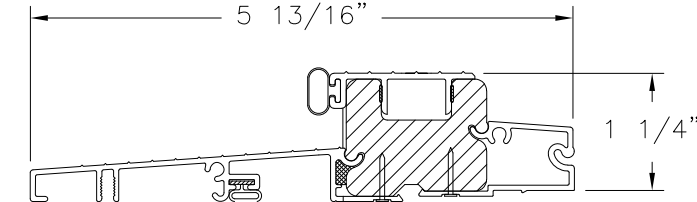


SAHARA OUTSWING THRESHOLD

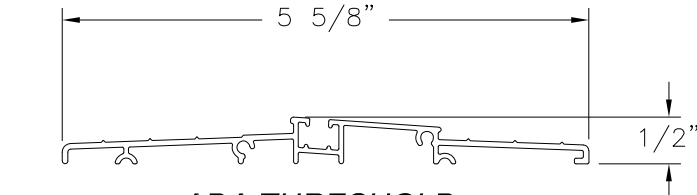


ADA THRESHOLD

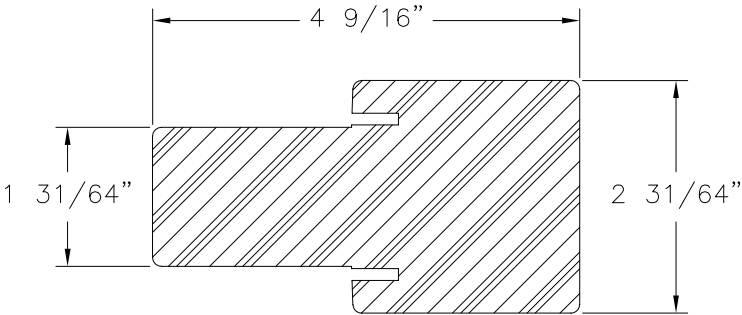


FAT BOY MULLION  
COMPOSITE

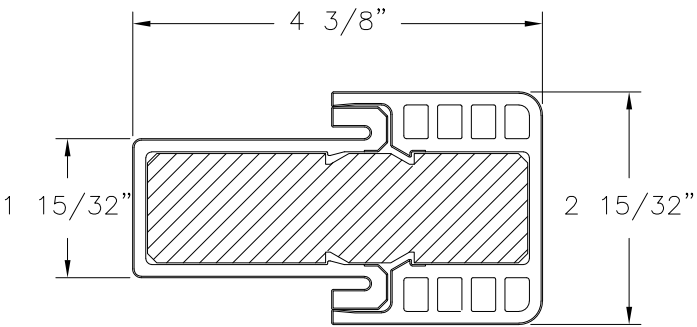


HYBRID FAT BOY MULLION  
COMPOSITE

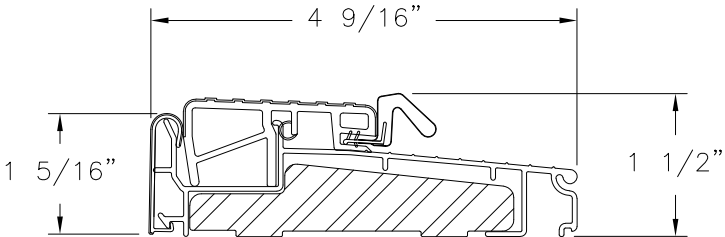

OUTSWING SILL ZOBL4565

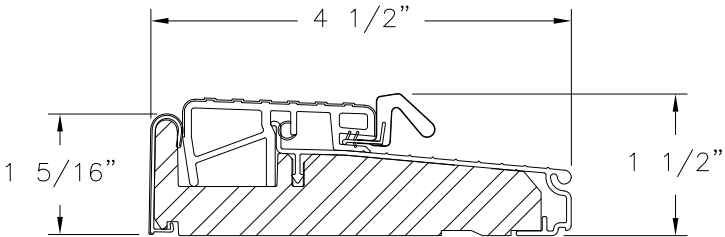

OUTSWING SILL ZOB4565F

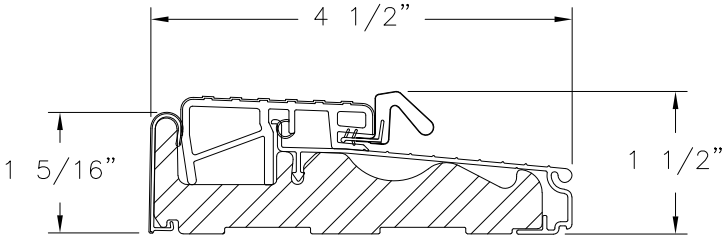

OUTSWING SILL ZOBLH4565

SIGNED: 08/27/2024

PROVIA, LLC.  
2150 STATE ROUTE 39 WEST  
SUGARCREEK, OH 44681

STEEL OUTSWING GLAZED DOUBLE DOOR  
W/SIDELITES & TRANSOM – IMPACT  
COMPONENTS

DRAWN:  
J.L.

DWG NO.  
08-02024


REV  
J

SCALE NTS

DATE 04/23/13

SHEET 18 OF 18

L. ROBERTO LOMAS P.E.  
208 7th Ave, INDIALANTIC, FL 32903  
434-688-0609 rllomas@lrlomaspe.com

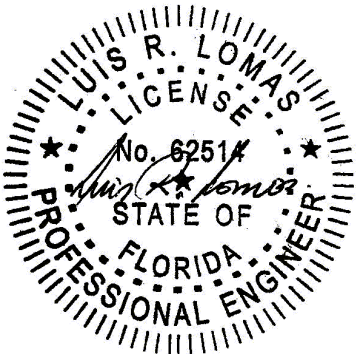

Luis R. Lomas P.E.  
FL No.: 62514