

REVISIONS			
REV	DESCRIPTION	DATE	APPROVED
K	REVISED HARDWARE SCHEDULE	09/10/26	R.L.

NOTES:

1. THE PRODUCT SHOWN HEREIN IS DESIGNED AND MANUFACTURED TO COMPLY WITH REQUIREMENTS OF THE FLORIDA BUILDING CODE.
2. WOOD FRAMING, METAL STRUCTURE AND MASONRY OPENING TO BE DESIGNED AND ANCHORED TO PROPERLY TRANSFER ALL LOADS TO STRUCTURE. FRAMING AND MASONRY OPENING IS THE RESPONSIBILITY OF THE ARCHITECT OR ENGINEER OF RECORD.
3. WHERE 1X BUCK IS NOT USED DISSIMILAR MATERIALS MUST BE SEPARATED WITH APPROVED COATING OR MEMBRANE. SELECTION OF COATING OR MEMBRANE IS THE RESPONSIBILITY OF THE ARCHITECT OR ENGINEER OF RECORD.
4. BUCKS SHALL EXTEND BEYOND UNIT FRAME INTERIOR FACE SO THAT FULL FRAME SUPPORT IS PROVIDED.
5. ALLOWABLE STRESS INCREASE OF 1/3 WAS NOT USED IN THE DESIGN OF THE PRODUCT SHOWN HEREIN. WIND LOAD DURATION FACTOR Cd=1.6 WAS USED FOR WOOD ANCHOR CALCULATIONS.
6. FRAME MATERIAL: WOOD WITH G=.46 MINIMUM SPECIFIC GRAVITY, OR COMPOSITE, OR FRAMESAVER, OR FUSION FRAME.
DOOR SKIN MATERIAL: STEEL .033" THICK (MINIMUM)
SIDELITE SKIN MATERIAL: STEEL .022" THICK (MINIMUM)
7. UNITS MUST BE GLAZED PER ASTM E1300, SEE SHEET 13 FOR GLASS DETAILS.
8. APPROVED IMPACT PROTECTIVE SYSTEM IS NOT REQUIRED FOR THIS PRODUCT IN WIND BORNE DEBRIS REGIONS UP TO WIND ZONE 3.
9. SHIM AS REQUIRED AT EACH INSTALLATION ANCHOR WITH LOAD BEARING SHIM. SHIM WHERE SPACE OF 1/16" OR GREATER OCCURS. MAXIMUM ALLOWABLE SHIM STACK TO BE 1/4".

10. FOR ANCHORING INTO WOOD FRAMING OR 2X BUCK USE #10 WOOD SCREWS WITH SUFFICIENT LENGTH TO ACHIEVE A 1 3/8" MINIMUM EMBEDMENT INTO SUBSTRATE. LOCATE ANCHORS AS SHOWN IN ELEVATIONS AND INSTALLATION DETAILS.
11. FOR ANCHORING INTO MASONRY/CONCRETE USE 3/16" TAPCONS WITH SUFFICIENT LENGTH TO ACHIEVE A 1 3/4" MINIMUM EMBEDMENT INTO SUBSTRATE WITH 2" MINIMUM EDGE DISTANCE. LOCATE ANCHORS AS SHOWN IN ELEVATIONS AND INSTALLATION DETAILS.
12. FOR ANCHORING INTO METAL STRUCTURE USE #10 SMS OR SELF DRILLING SCREWS WITH SUFFICIENT LENGTH TO ACHIEVE 3 THREADS MINIMUM BEYOND STRUCTURE INTERIOR WALL. LOCATE ANCHORS AS SHOWN IN ELEVATIONS AND INSTALLATION DETAILS.
13. ALL FASTENERS TO BE CORROSION RESISTANT.
14. INSTALLATION ANCHORS SHALL BE INSTALLED IN ACCORDANCE WITH ANCHOR MANUFACTURER'S INSTALLATION INSTRUCTIONS AND ANCHORS SHALL NOT BE USED IN SUBSTRATES WITH STRENGTHS LESS THAN THE MINIMUM STRENGTH SPECIFIED BELOW:
 - 14.1. WOOD – MINIMUM SPECIFIC GRAVITY OF G=0.42
 - 14.2. CONCRETE – MINIMUM COMPRESSIVE STRENGTH OF 3,192 PSI.
 - 14.3. MASONRY – GROUT FILLED STRENGTH CONFORMANCE TO ASTM C-90, GRADE N, TYPE 1 (OR GREATER).
 - 14.4. METAL STRUCTURE: STEEL 18GA, 33KSI OR ALUMINUM 6063-T5 .048" THICK MINIMUM
15. DOOR CONSTRUCTION MAYBE CONTINUOUS HEAD FRAME AND CONTINUOUS THRESHOLD OR BOX CONSTRUCTION.

TABLE OF CONTENTS	
SHEET NO.	DESCRIPTION
1	NOTES
2 – 4	ELEVATIONS AND APPROVED CONFIGURATIONS
5	ANCHORING LAYOUTS
6 – 12	INSTALLATION DETAILS
13	GLAZING DETAILS
14 – 18	APPROVED SLABS, MULLION DETAILS AND COMPONENTS

PROVIA, LLC.
2150 STATE ROUTE 39 WEST
SUGARCREEK, OH 44681

STEEL OUTSWING GLAZED DOUBLE DOOR
W/SIDELITES & TRANSOM – IMPACT
NOTES

DRAWN:
J.L.

DWG NO.
08-02024

REV
K


SCALE NTS

DATE 04/23/13

SHEET 1 OF 18


L. ROBERTO LOMAS P.E.
208 7th Ave, INDIALANTIC, FL 32903
434-688-0609 rllomas@rlomaspe.com

SIGNED: 09/10/2026

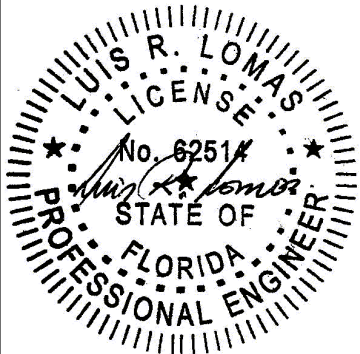


Luis R. Lomas P.E.
FL No.: 62514

REVISIONS			
REV	DESCRIPTION	DATE	APPROVED
K	REVISED HARDWARE SCHEDULE	09/10/26	R.L.

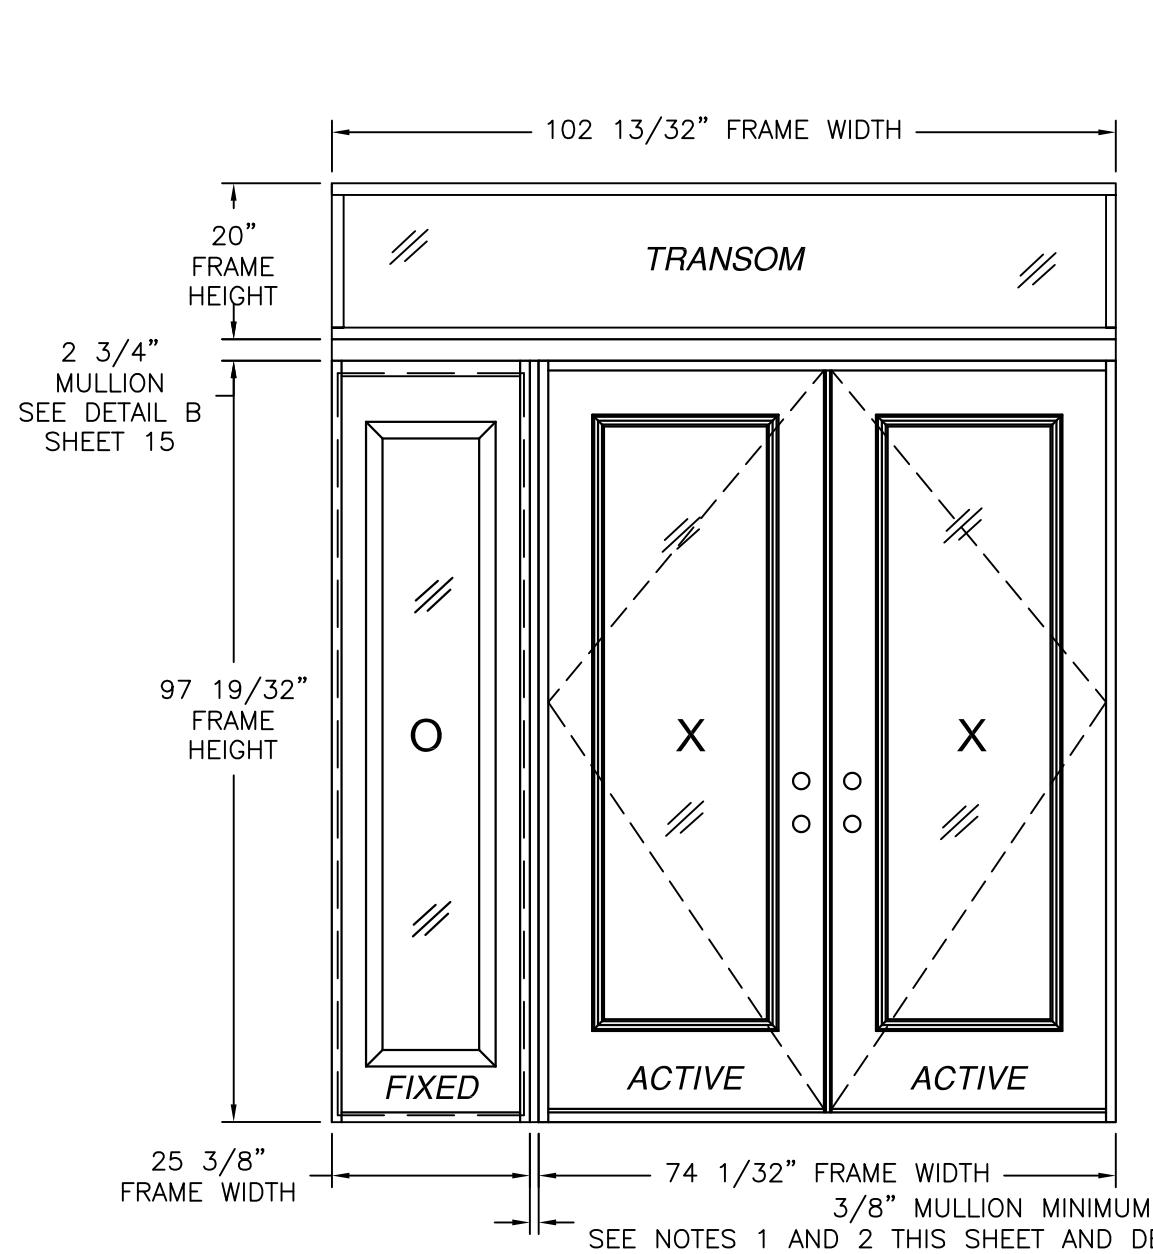


DOUBLE DOOR W/ STD SIDELITE AND TRANSOM
EXTERIOR VIEW
OXX SHOWN XXO ALSO APPROVED

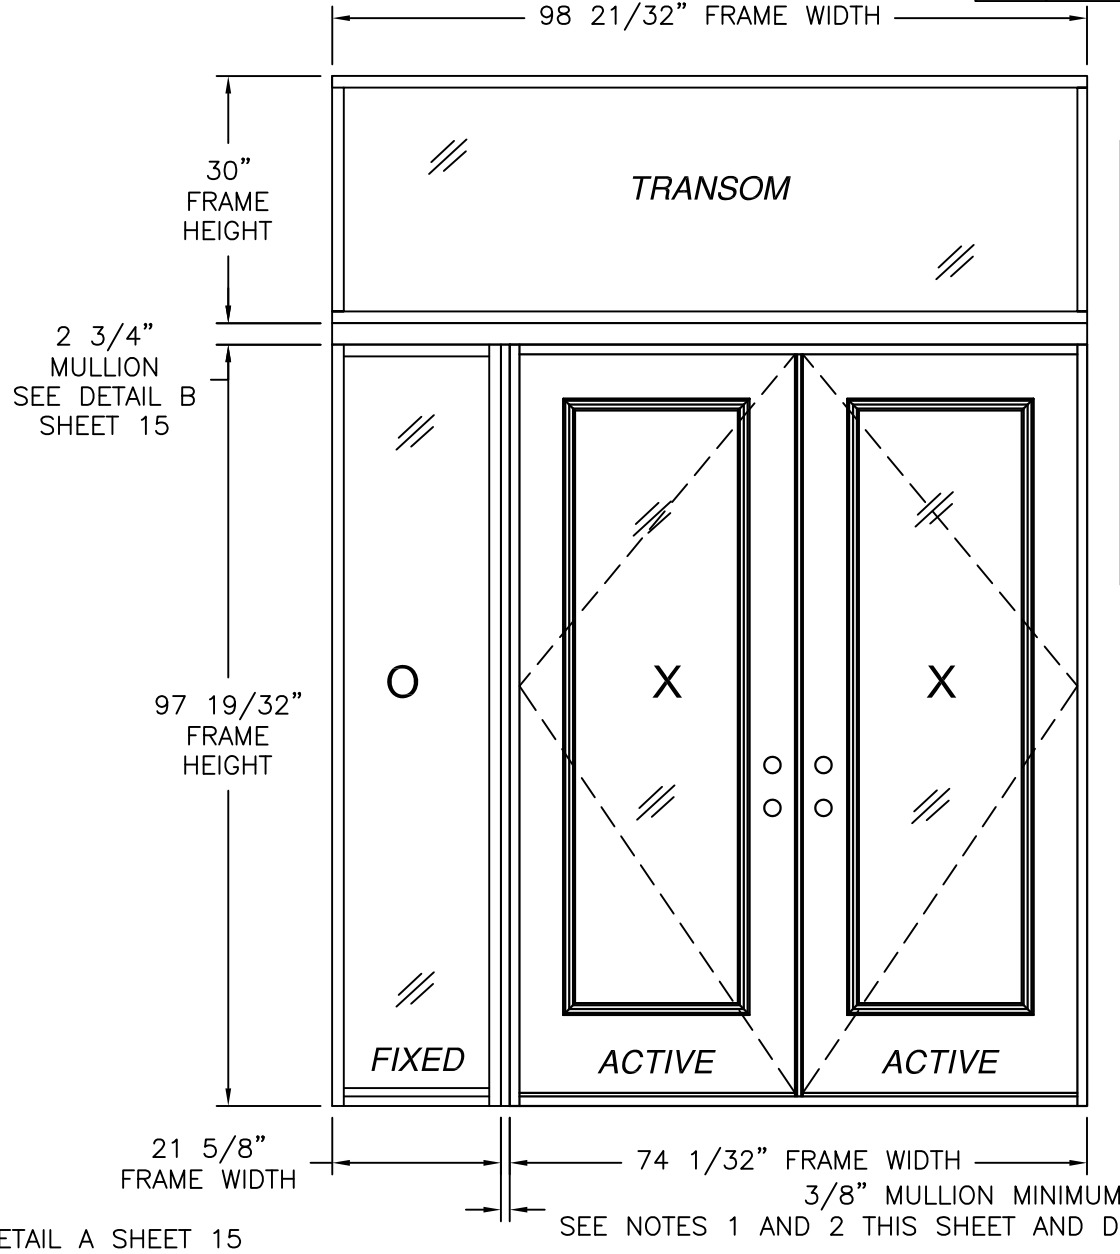

DOUBLE DOOR W/ DIRECT SET SIDELITE AND TRANSOM
EXTERIOR VIEW
OXX SHOWN XXO ALSO APPROVED

APPROVED LITE CONFIGURATIONS

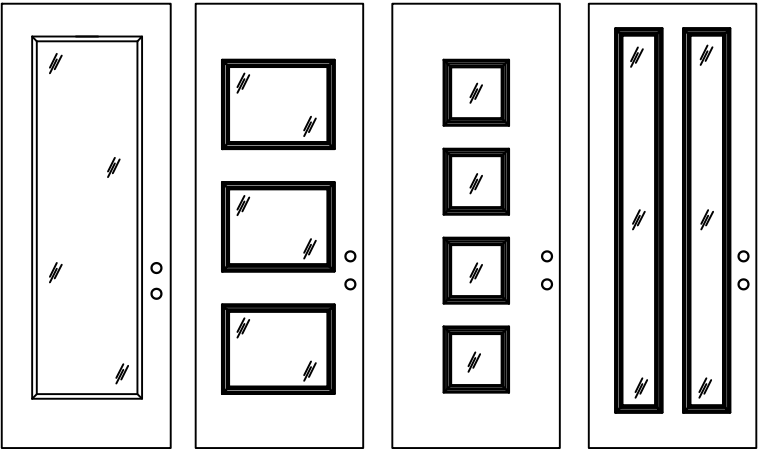

FULL LITE 3 LITE 4 LITE 2 LITE
LITE CONFIGURATIONS SHOWN ARE FOR REFERENCE ONLY.
MULTIPLE LITE CONFIGURATIONS ARE APPROVED AS LONG AS
LITE SIZE DOES NOT EXCEED 11.1 FT²

- NOTES:**
1. MAXIMUM ALLOWED BUILD UP TO BE 3" AT VERTICAL MULLION.
 2. IF SIDELITE WIDTH IS 16" OR LESS NO VERTICAL MULLION IS REQUIRED.
 3. DOOR PANEL SIZE: 35 3/4" X 94 15/16"
 4. SIDELITE PANEL SIZE: 23 7/8" X 95 1/8"
 5. DOOR PANEL D.L.O.: 20 3/8" X 78 1/2"
 6. SIDELITE PANEL D.L.O.: 12 3/8" X 78 3/8"
 7. DIRECT SET D.L.O.: 18 5/8" X 93 25/32"

HARDWARE SCHEDULE	
A.	F-SERIES & FC-SERIES LOCK ASSEMBLY DOOR KNOB BY SCHLAGE
B.	B-SERIES DEADBOLT ASSEMBLY BY SCHLAGE
C.	F-SERIES & FC-SERIES DEADBOLT ASSEMBLY BY SCHLAGE
D.	RESIDENTIAL GRADE DOOR HANDLE ASSEMBLY BY EMTEK (ALTERNATE)
E.	MULTI-POINT HANDLE ASSEMBLY BY TRILENNIUM (ALTERNATE)
F.	PANOLOCK MULTI-POINT LOCK ASSEMBLY (ALTERNATE)
G.	(3) 4" X 4" BALL BEARING HINGES BY PENROD
H.	(3) 4" X 4" SPRING BOMMER HINGES BY PENROD (ALTERNATE)

DESIGN PRESSURE RATING	IMPACT RATING
±55.0PSF	LARGE MISSILE IMPACT

MISSILE LEVEL D, WIND ZONE 3
WITH PANOLOCK MULTI-POINT

DESIGN PRESSURE RATING	IMPACT RATING
±50.0PSF	LARGE MISSILE IMPACT

MISSILE LEVEL D, WIND ZONE 3


PROVIA, LLC.
2150 STATE ROUTE 39 WEST
SUGARCREEK, OH 44681

**STEEL OUTSWING GLAZED DOUBLE DOOR
W/SIDELITES & TRANSOM – IMPACT
ELEVATIONS**

DRAWN: J.L.	DWG NO. 08-02024	REV K
SCALE NTS	DATE 04/23/13	SHEET 2 OF 18


L. ROBERTO LOMAS P.E.
208 7th Ave, INDIALANTIC, FL 32903
434-688-0609 rllomas@lrlomaspe.com

SIGNED: 09/10/2026

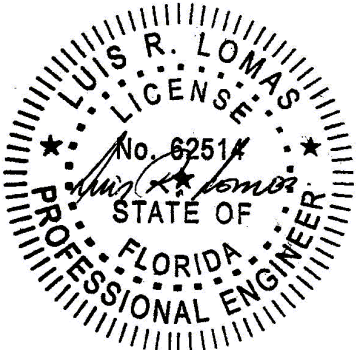


Luis R. Lomas P.E.
FL No.: 62514

REVISIONS			
REV	DESCRIPTION	DATE	APPROVED
K	REVISED HARDWARE SCHEDULE	09/10/26	R.L.

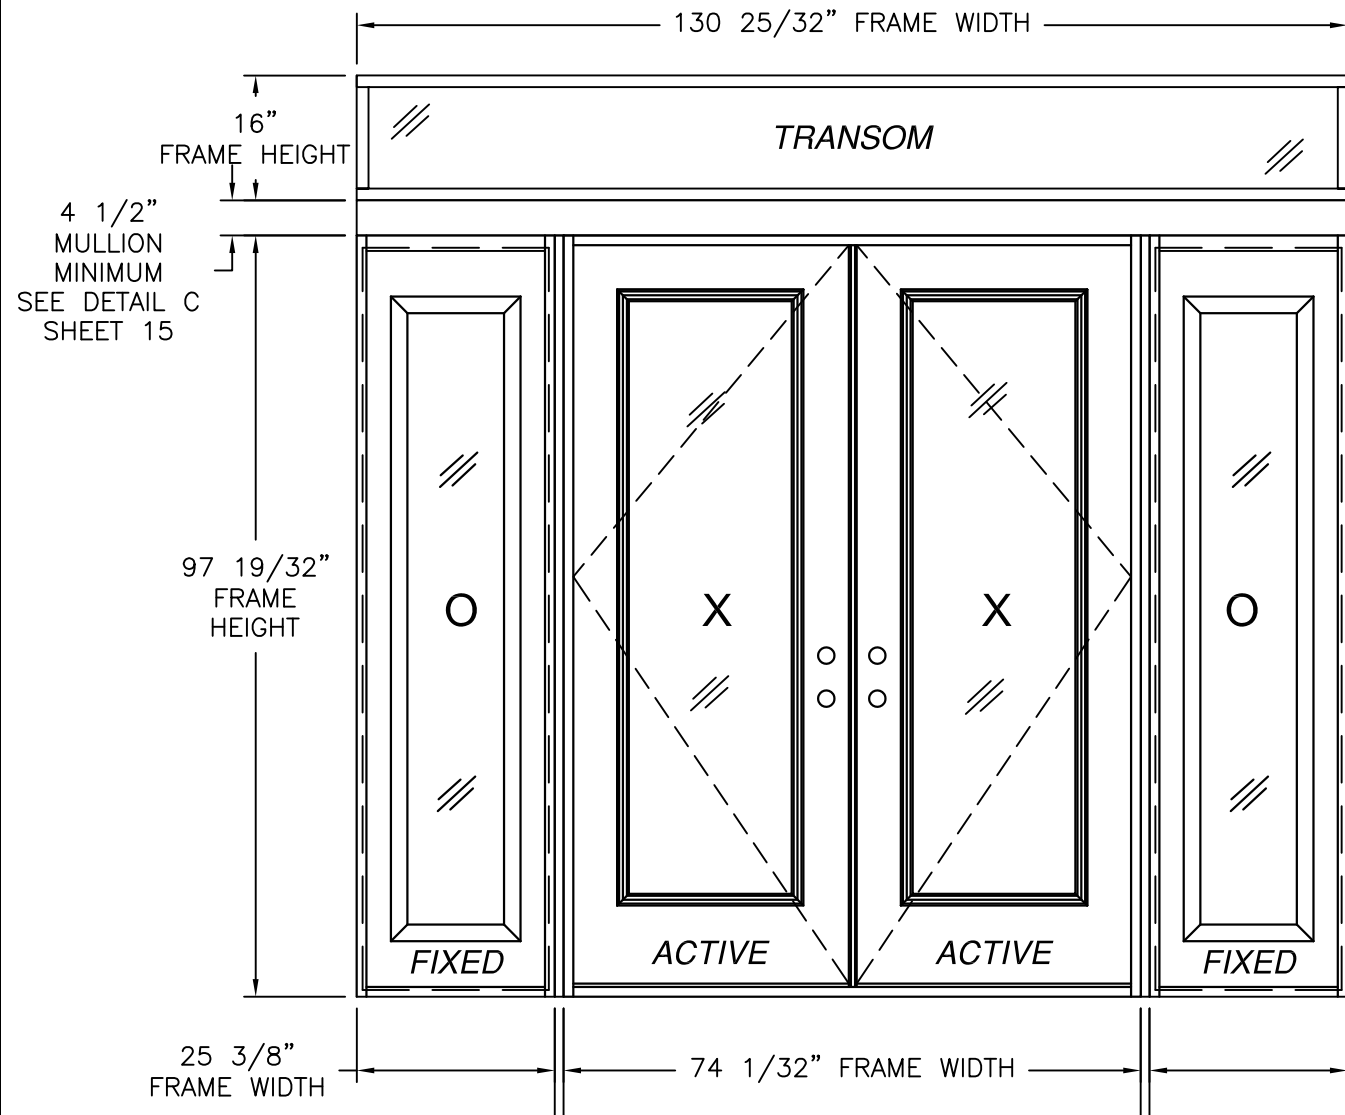

DOUBLE DOOR W/ STD SIDELITES AND TRANSOM
EXTERIOR VIEW

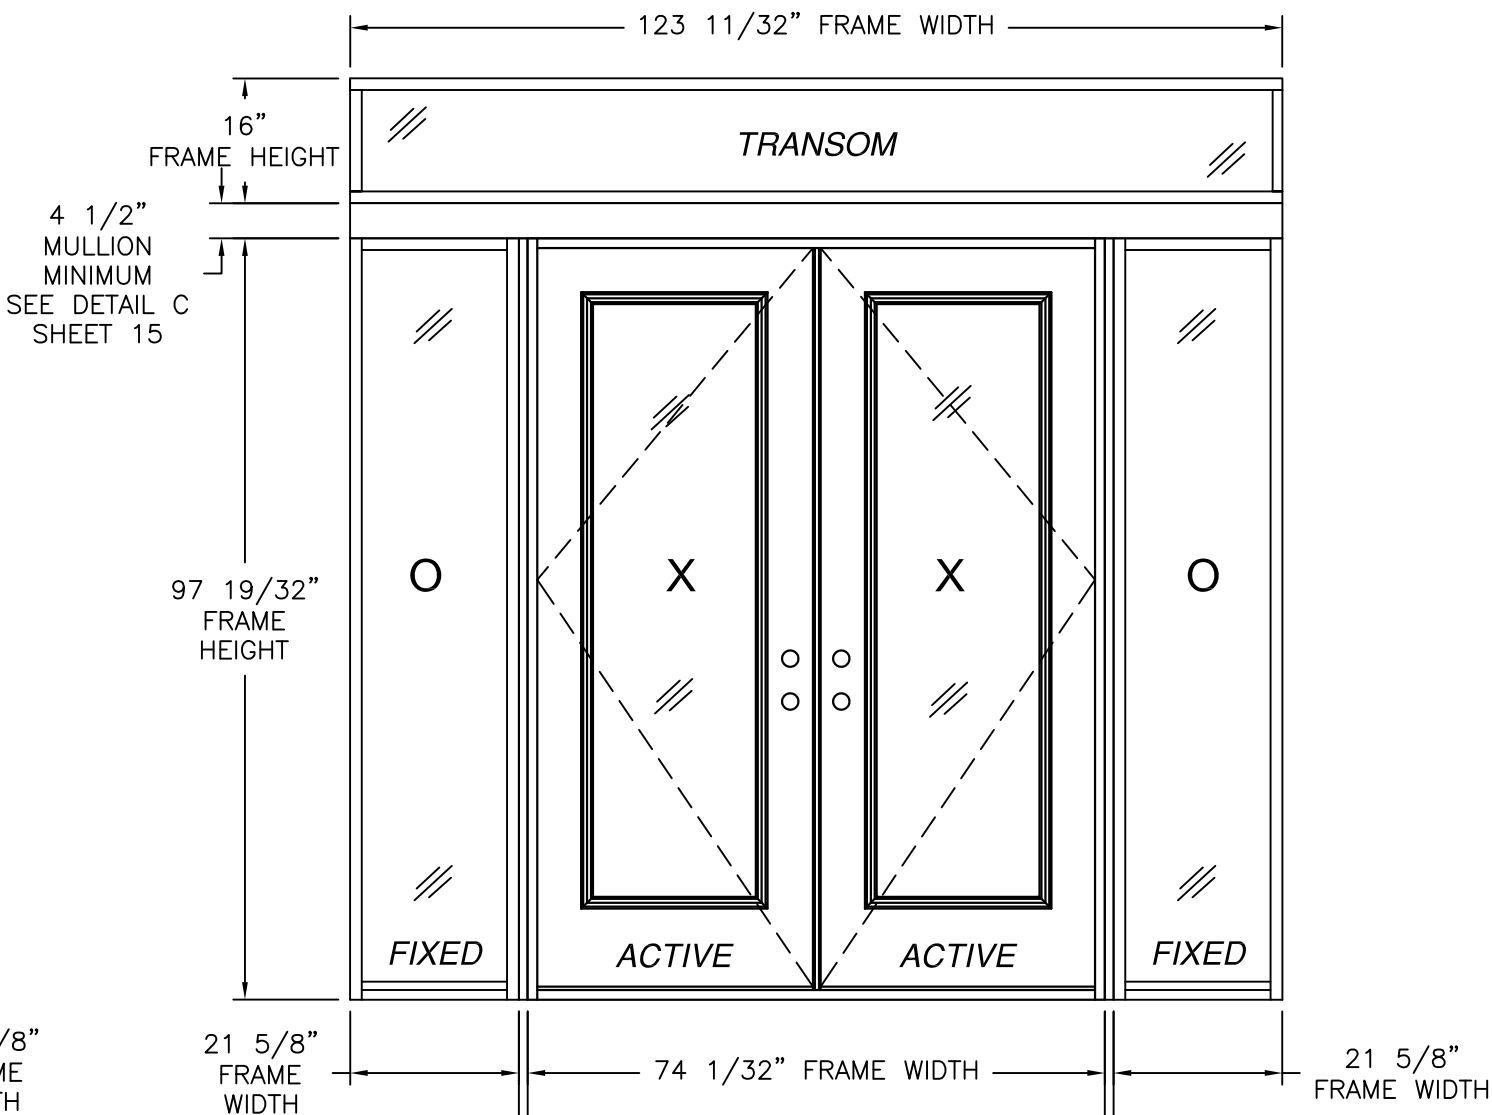

DOUBLE DOOR W/ DIRECT SET SIDELITES AND TRANSOM
EXTERIOR VIEW

SIGNED: 09/10/2026

- NOTES:
1. MAXIMUM ALLOWED BUILD UP TO BE 3" AT VERTICAL MULLION.
 2. IF SIDELITE WIDTH IS 16" OR LESS NO VERTICAL MULLION IS REQUIRED.
 3. DOOR PANEL SIZE: 35 3/4" X 94 15/16"
 4. SIDELITE PANEL SIZE: 23 7/8" X 95 1/8"
 5. DOOR PANEL D.L.O.: 20 3/8" X 78 1/2"
 6. SIDELITE PANEL D.L.O.: 12 3/8" X 78 3/8"
 7. DIRECT SET D.L.O.: 18 5/8" X 93 25/32"

DESIGN PRESSURE RATING	IMPACT RATING
±55.0PSF	LARGE MISSILE IMPACT


MISSILE LEVEL D, WIND ZONE 3

WITH PANOLOCK MULTI-POINT

DESIGN PRESSURE RATING	IMPACT RATING
±50.0PSF	LARGE MISSILE IMPACT


MISSILE LEVEL D, WIND ZONE 3

PROVIA, LLC. 2150 STATE ROUTE 39 WEST SUGARCREEK, OH 44681		
STEEL OUTSWING GLAZED DOUBLE DOOR W/SIDELITES & TRANSOM - IMPACT ELEVATION AND APPROVED CONFIGURATIONS		
DRAWN: J.L.	DWG NO. 08-02024	REV K
SCALE NTS	DATE 04/23/13	SHEET 3 OF 18
L. ROBERTO LOMAS P.E. 208 7th Ave, INDIALANTIC, FL 32903 434-688-0609 rllomas@rlomaspe.com		

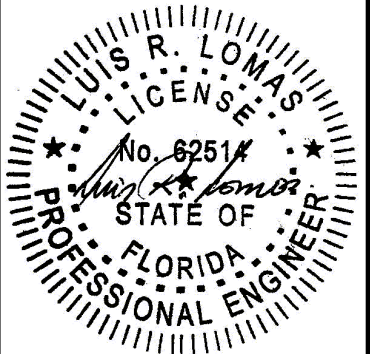


Luis R. Lomas P.E.
FL No.: 62514

REVISIONS			
REV	DESCRIPTION	DATE	APPROVED
K	REVISED HARDWARE SCHEDULE	09/10/26	R.L.

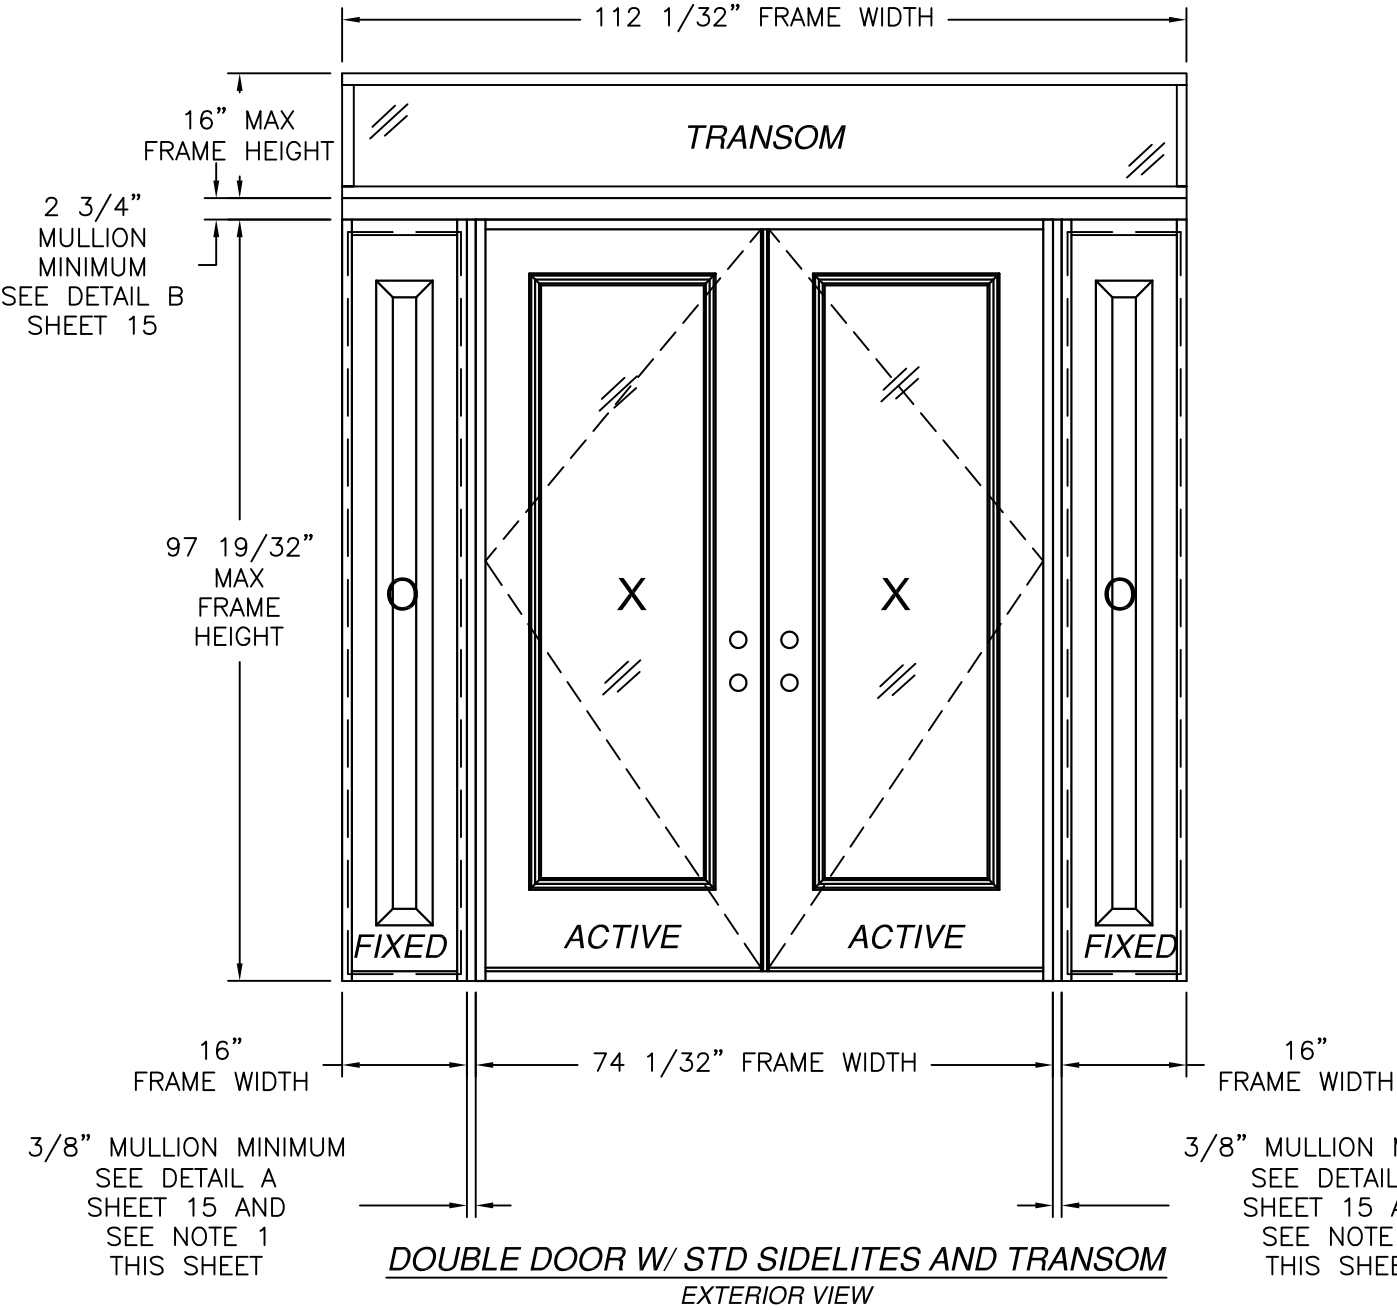

DOUBLE DOOR W/ STD SIDELITES AND TRANSOM
EXTERIOR VIEW

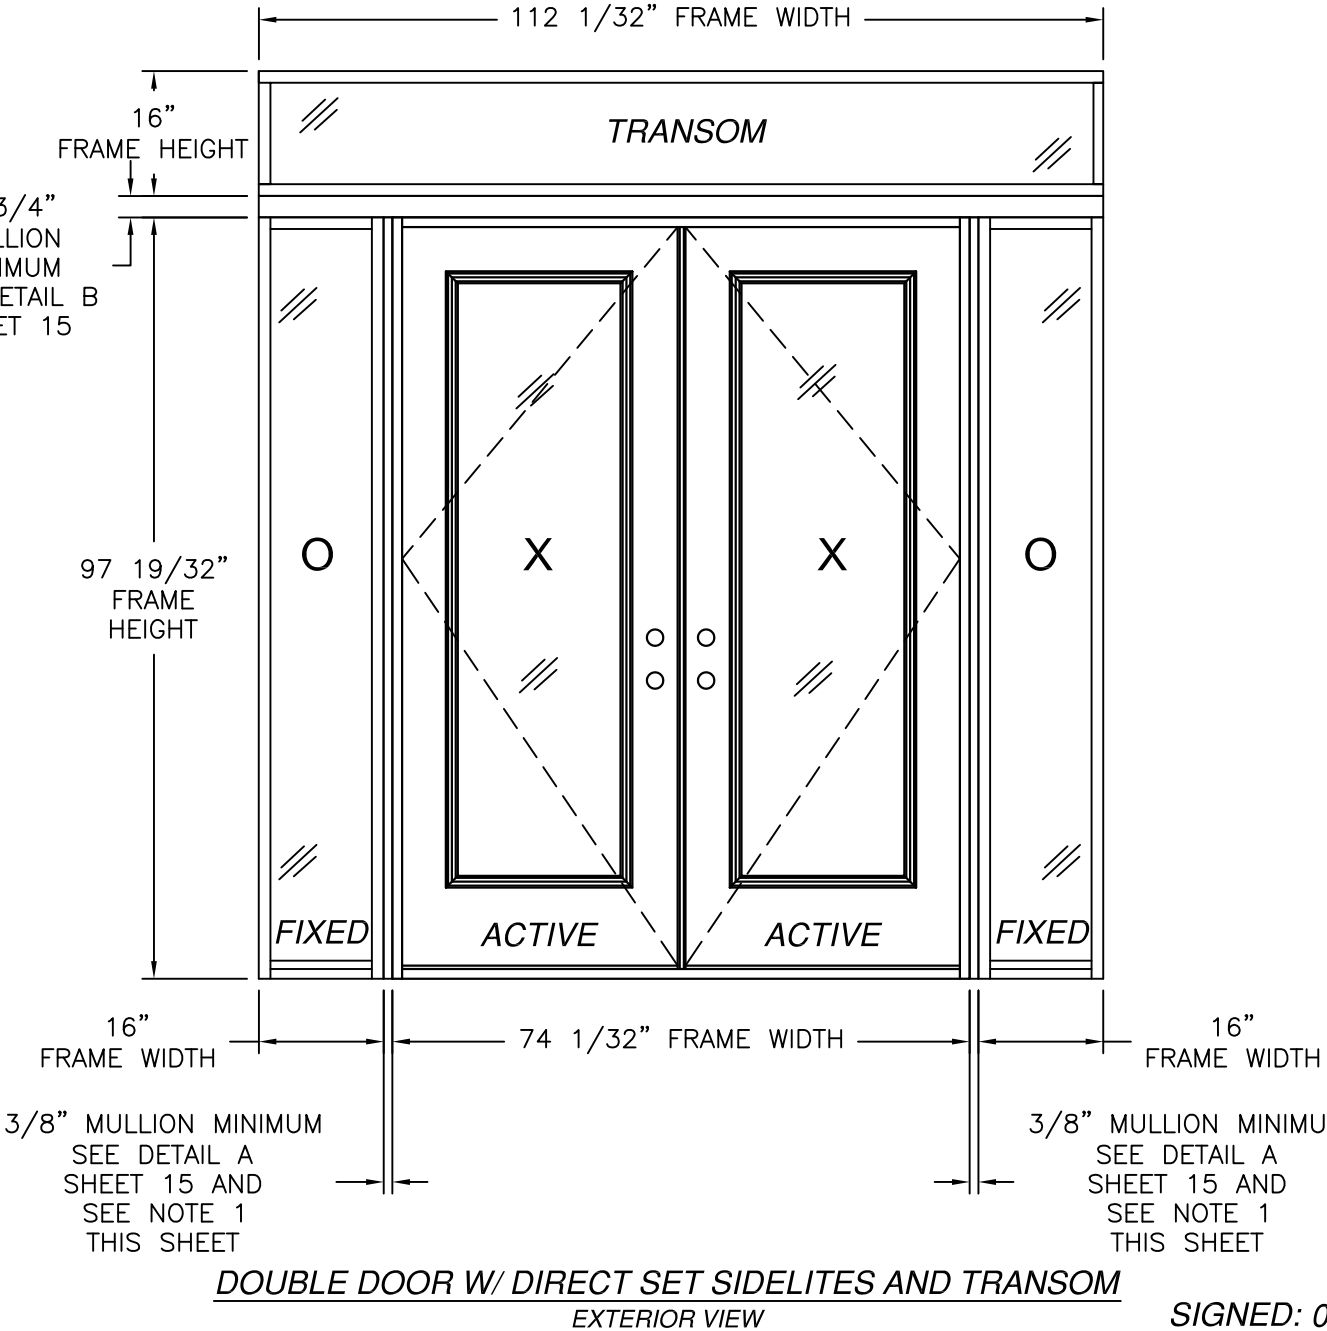

DOUBLE DOOR W/ DIRECT SET SIDELITES AND TRANSOM
EXTERIOR VIEW

SIGNED: 09/10/2026

- NOTES:
1. MAXIMUM ALLOWED BUILD UP TO BE 3" AT VERTICAL MULLION.
 2. DOOR PANEL SIZE: 35 3/4" X 94 15/16"
 3. SIDELITE PANEL SIZE: 16" X 95 1/8"
 4. DOOR PANEL D.L.O.: 20 3/8" X 78 1/2"
 5. SIDELITE PANEL D.L.O.: 3" X 78 3/8"
 6. DIRECT SET D.L.O.: 13" X 93 25/32"

DESIGN PRESSURE RATING	IMPACT RATING
±55.0PSF	LARGE MISSILE IMPACT

MISSILE LEVEL D, WIND ZONE 3

DESIGN PRESSURE RATING	IMPACT RATING
±50.0PSF	LARGE MISSILE IMPACT

MISSILE LEVEL D, WIND ZONE 3

PROVIA, LLC.
2150 STATE ROUTE 39 WEST
SUGARCREEK, OH 44681

STEEL OUTSWING GLAZED DOUBLE DOOR
W/SIDELITES & TRANSOM – IMPACT
ELEVATION AND APPROVED CONFIGURATIONS

DRAWN:
J.L.

DWG NO.
08-02024


REV
K

SCALE
NTS


DATE
04/23/13

SHEET
4 OF 18


L. ROBERTO LOMAS P.E.
208 7th Ave, INDIALANTIC, FL 32903
434-688-0609 rllomas@lrlomaspe.com

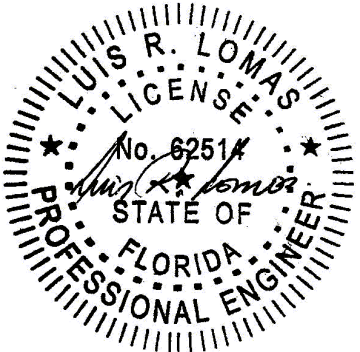

Luis R. Lomas P.E.
FL No.: 62514

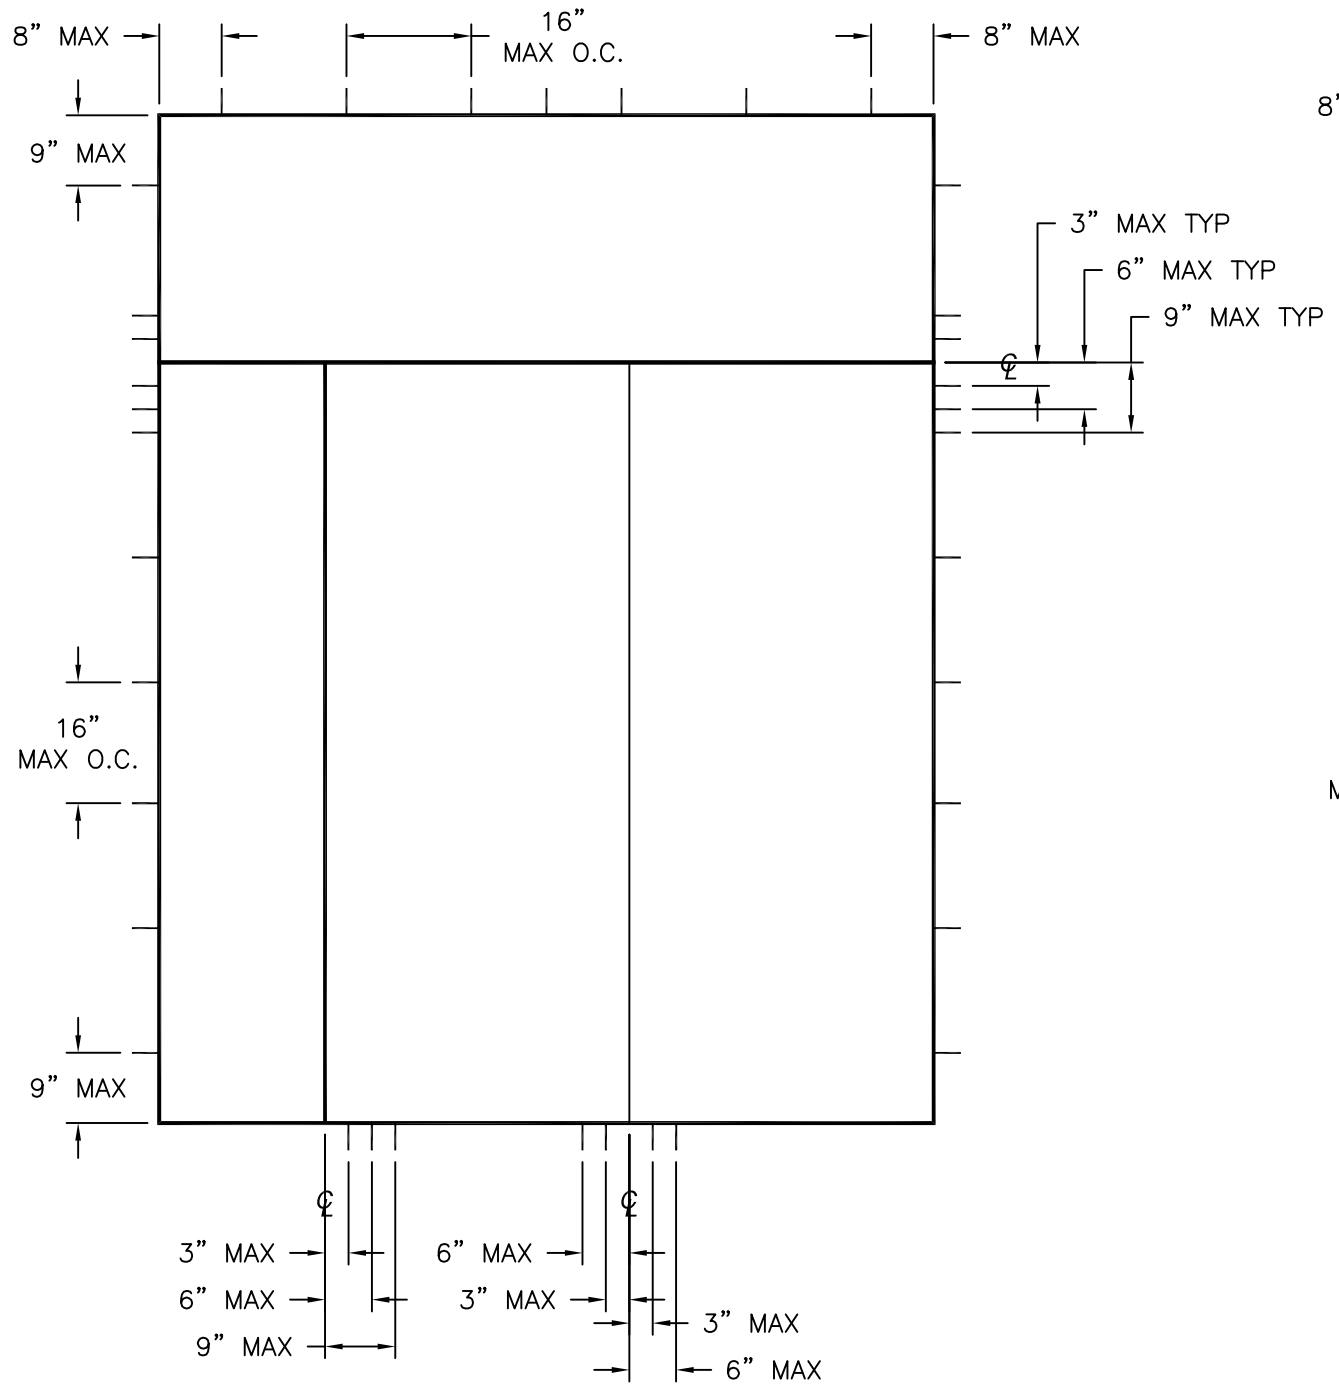

DOUBLE DOOR W/SIDELITE AND TRANSOM
ANCHORING LAYOUT

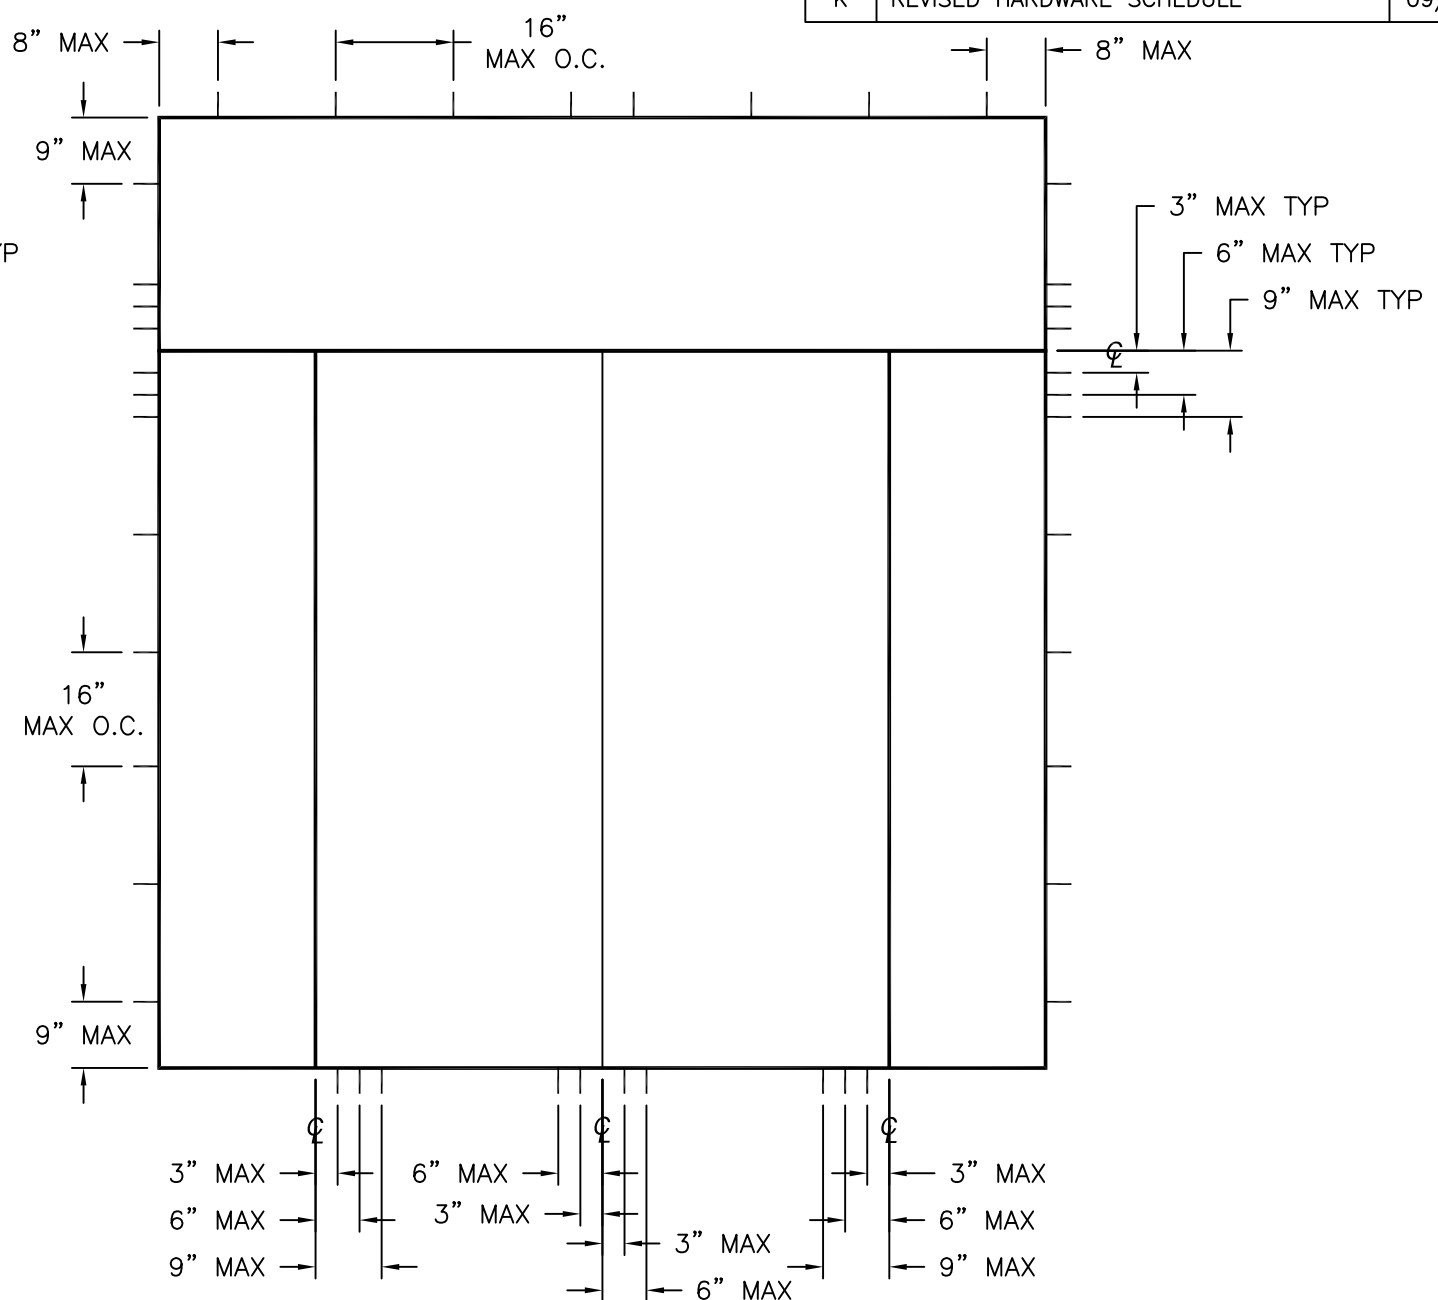

DOUBLE DOOR W/SIDELITES AND TRANSOM
ANCHORING LAYOUT

REVISIONS			
REV	DESCRIPTION	DATE	APPROVED
K	REVISED HARDWARE SCHEDULE	09/10/26	R.L.

Anchors and anchor connectors corrosion resistance chart

Exposure	Distance from coastal shoreline	
	0' up to 300'	>300' up to 3000'
Exterior - partially sheltered	304 or A305 or 306 Stainless steel per ASTM A240	Galvanized per ASTM A153 class D or ASTM A641 class 3S
Exterior - open exposed	304 or A305 or 306 Stainless steel per ASTM A240	Galvanized per ASTM A153 class D or ASTM A641 class 3S
Unconditioned interior-vented enclosed	Galvanized per ASTM A153 class D or ASTM A641 class 3S	Galvanized per ASTM A153 class D or ASTM A641 class 3S
Unconditioned interior-unvented enclosed	Galvanized per ASTM A153 class D or ASTM A641 class 3S	Galvanized per ASTM A153 class D or ASTM A641 class 3S

PROVIA, LLC.
2150 STATE ROUTE 39 WEST
SUGARCREEK, OH 44681

STEEL OUTSWING GLAZED DOUBLE DOOR
W/SIDELITES & TRANSOM – IMPACT
ANCHORING LAYOUTS

DRAWN:
J.L.

DWG NO.
08-02024

REV
K

SCALE NTS



DATE 04/23/13

SHEET 5 OF 18

L. ROBERTO LOMAS P.E.
208 7th Ave, INDIALANTIC, FL 32903
434-688-0609 rllomas@lrlomaspe.com



SIGNED: 09/10/2026

Luis R. Lomas P.E.
FL No.: 62514

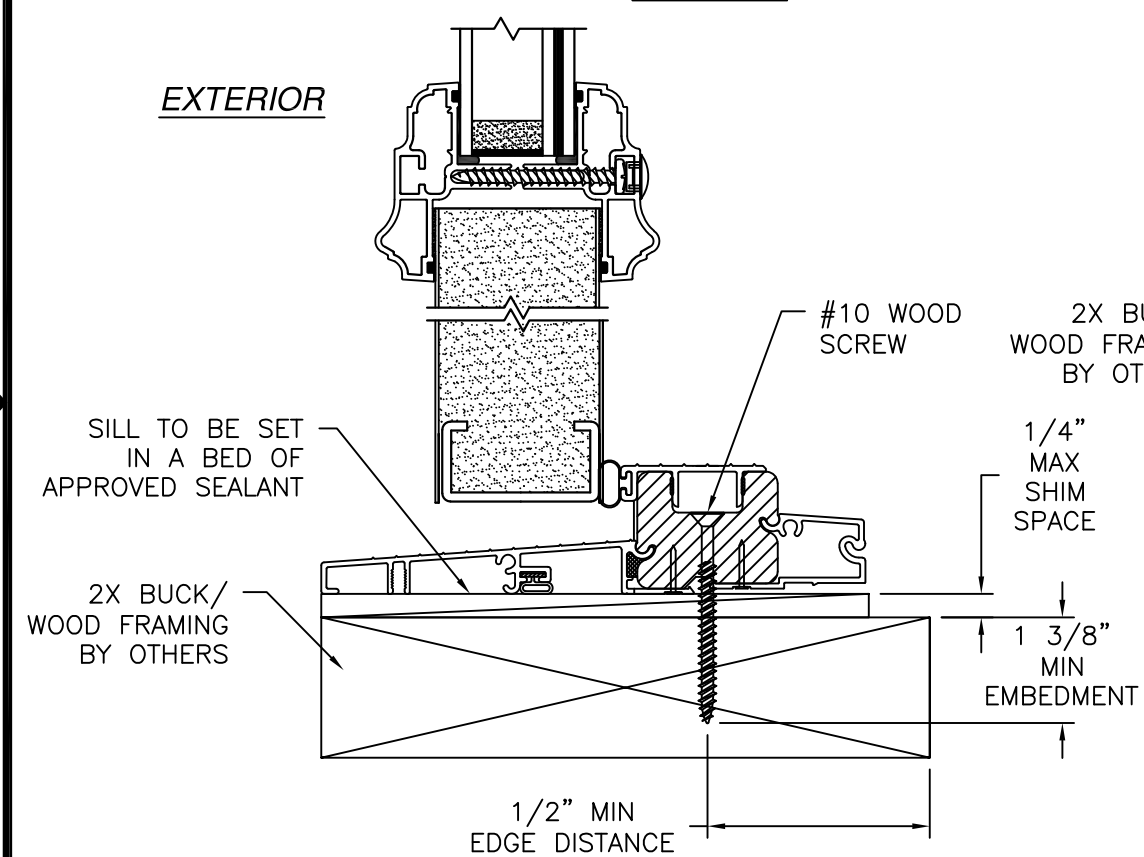
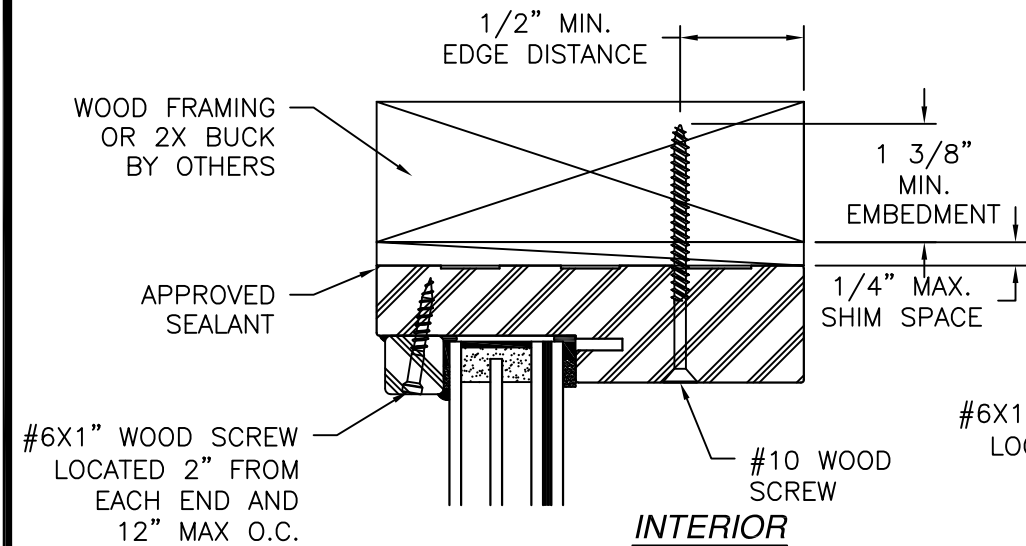


VERTICAL CROSS SECTION
DOOR AND TRANSOM INSTALLATION - 2X BUCK/WOOD FRAMING
TRANSOM HEAD SHOWN
TRANSOM JAMB SIMILAR

- NOTES:
1. INTERIOR AND EXTERIOR FINISHES, BY OTHERS, NOT SHOWN FOR CLARITY.
 2. PERIMETER AND JOINT SEALANT BY OTHERS TO BE DESIGNED IN ACCORDANCE WITH ASTM E2112

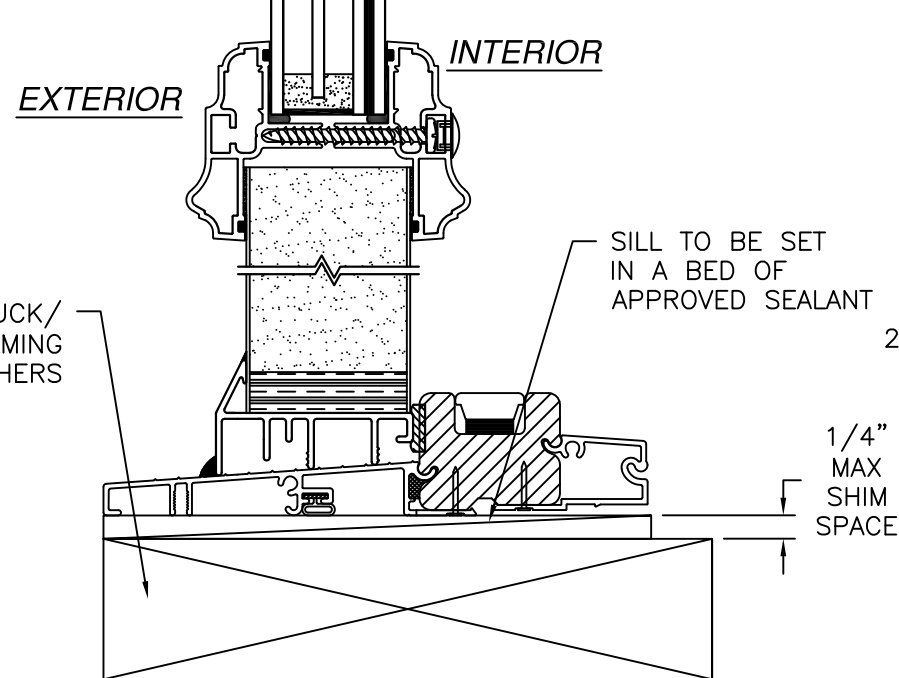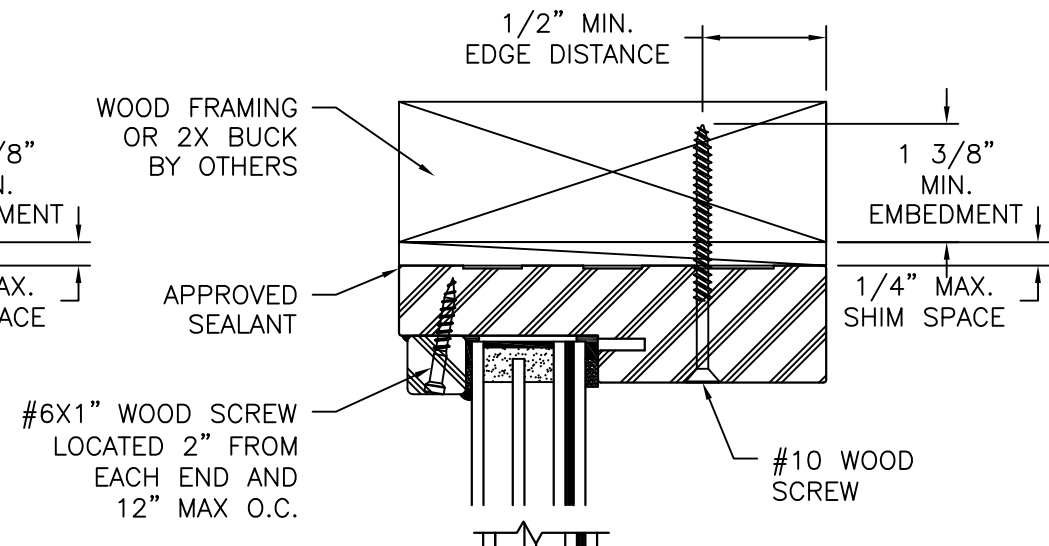

VERTICAL CROSS SECTION
SIDELITE AND TRANSOM INSTALLATION 2X BUCK/WOOD FRAMING
STANDARD SIDELITE SHOWN
DIRECT SET SIDELITE SIMILAR
TRANSOM HEAD SHOWN
TRANSOM JAMB SIMILAR

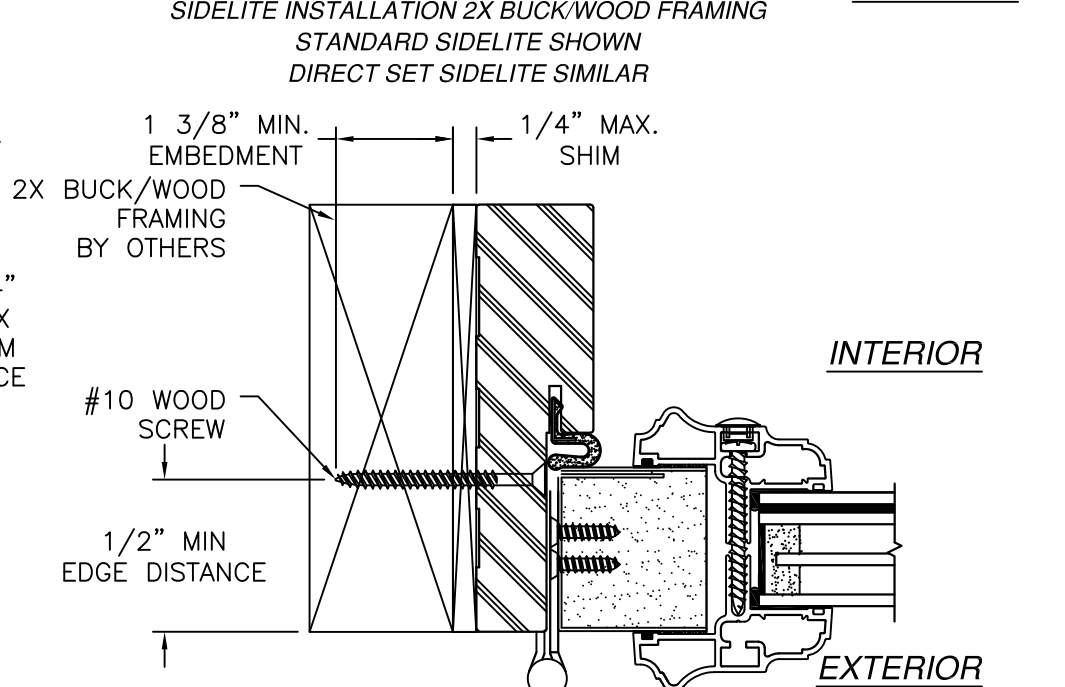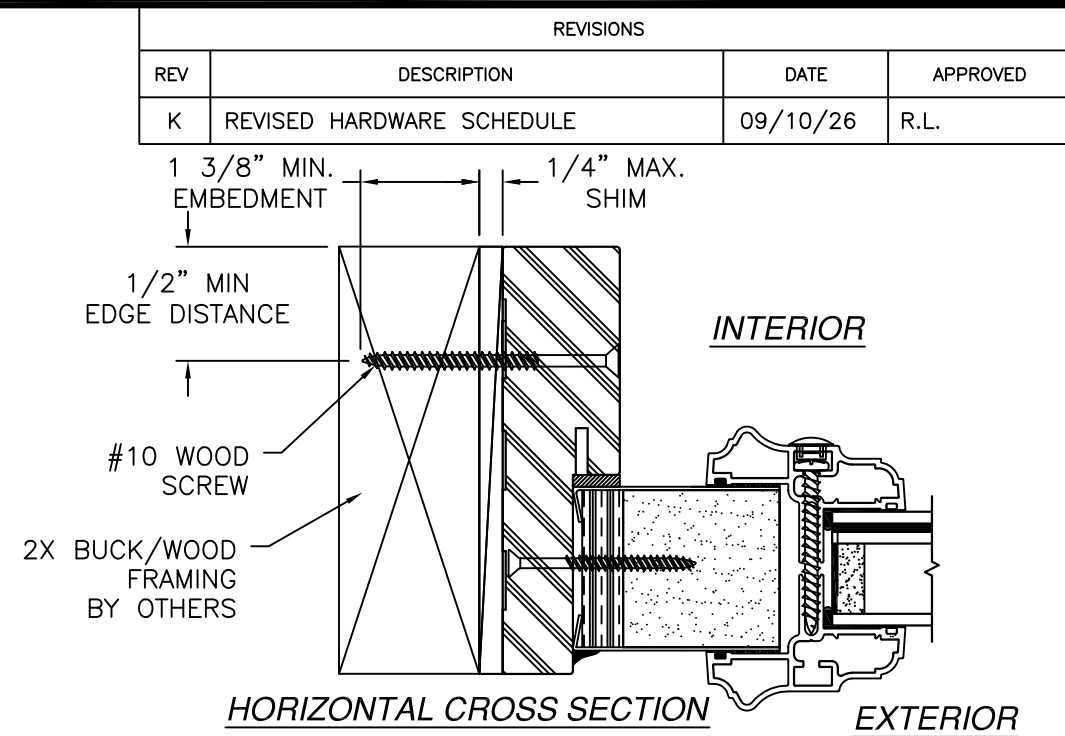

HORIZONTAL CROSS SECTION
DOOR INSTALLATION - 2X BUCK/WOOD FRAMING
STANDARD SIDELITE SHOWN
DIRECT SET SIDELITE SIMILAR
TRANSOM HEAD SHOWN
TRANSOM JAMB SIMILAR


PROVIA, LLC. 2150 STATE ROUTE 39 WEST SUGARCREEK, OH 44681			
STEEL OUTSWING GLAZED DOUBLE DOOR W/SIDELITES & TRANSOM - IMPACT INSTALLATION DETAILS			
DRAWN: J.L.	DWG NO. 08-02024	REV K	
SCALE NTS	DATE 04/23/13	SHEET 6 OF 18	
L. ROBERTO LOMAS P.E. 208 7th Ave, INDIALANTIC, FL 32903 434-688-0609 rllomas@lrlomaspe.com			

SIGNED: 09/10/2026

PROF. ENGINEER
 LUIS R. LOMAS
 No. 62514
 STATE OF FLORIDA
 PROFESSIONAL ENGINEER


Luis R. Lomas P.E.
FL No.: 62514

REVISIONS			
REV	DESCRIPTION	DATE	APPROVED
K	REVISED HARDWARE SCHEDULE	09/10/26	R.L.

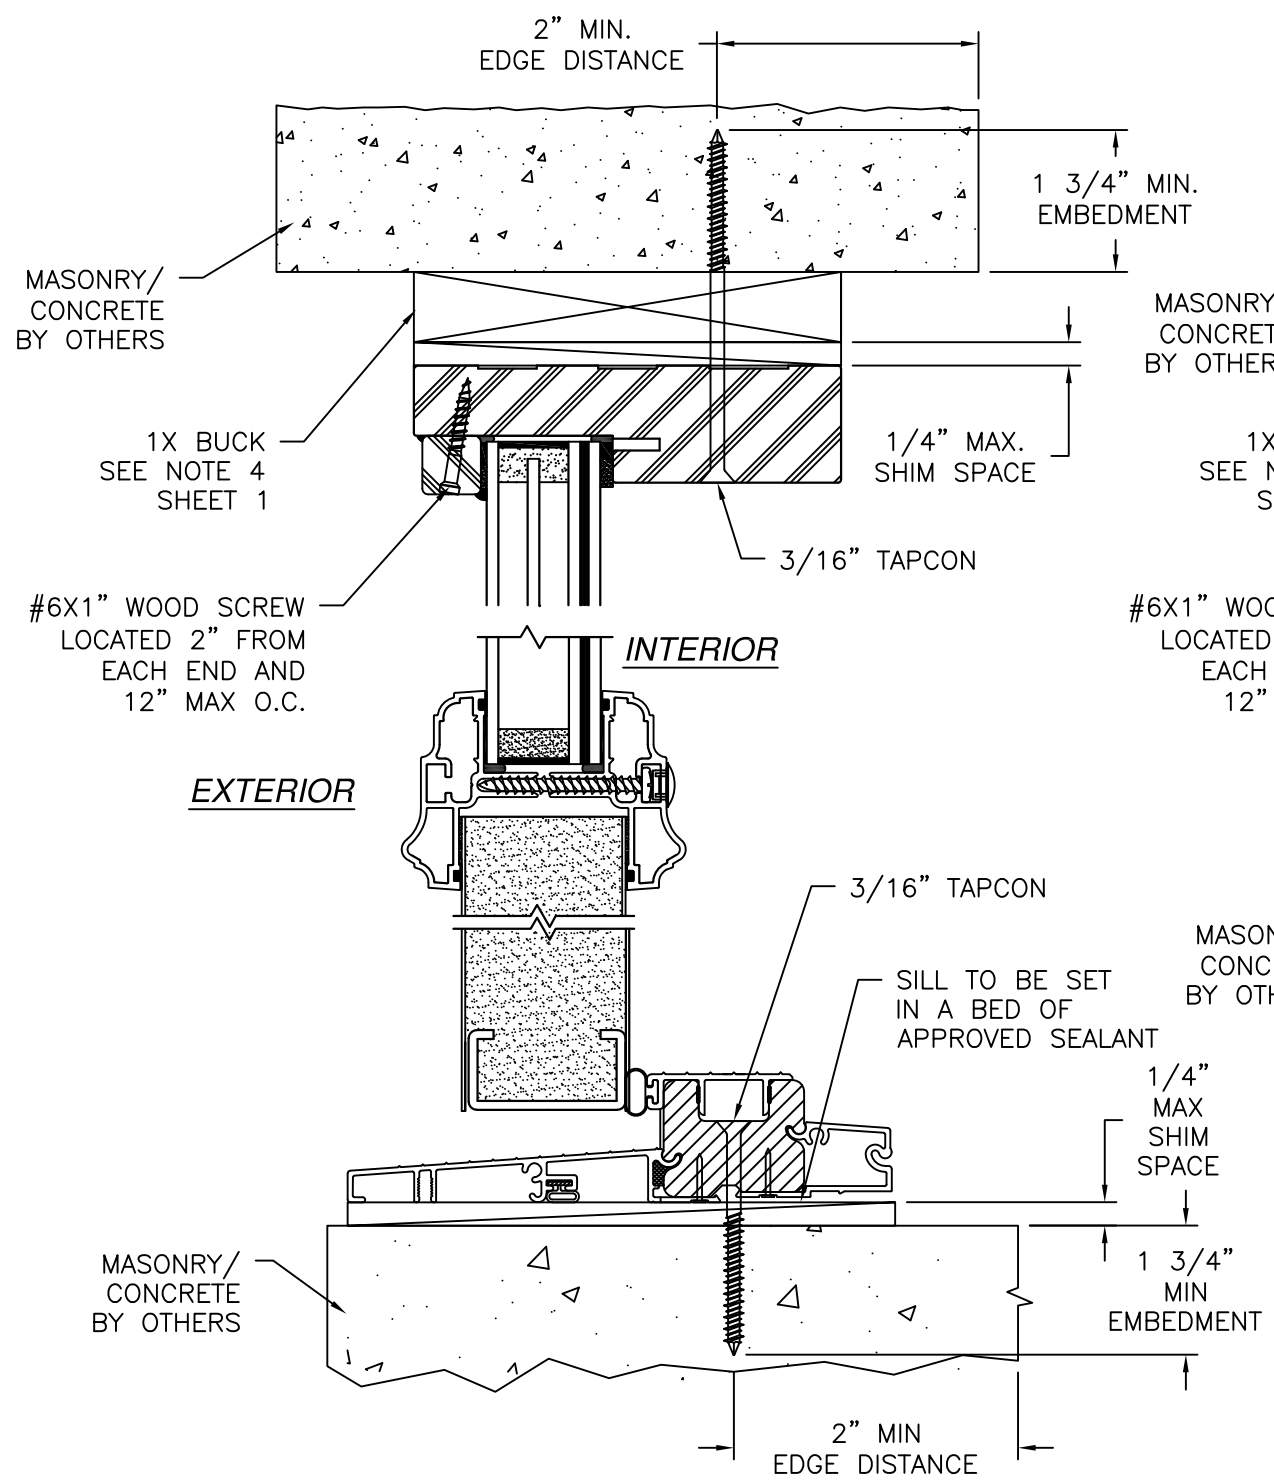

VERTICAL CROSS SECTION
DOOR AND TRANSOM INSTALLATION MASONRY/CONCRETE
TRANSOM HEAD SHOWN
TRANSOM JAMB SIMILAR

- NOTES:
1. INTERIOR AND EXTERIOR FINISHES, BY OTHERS, NOT SHOWN FOR CLARITY.
 2. PERIMETER AND JOINT SEALANT BY OTHERS TO BE DESIGNED IN ACCORDANCE WITH ASTM E2112

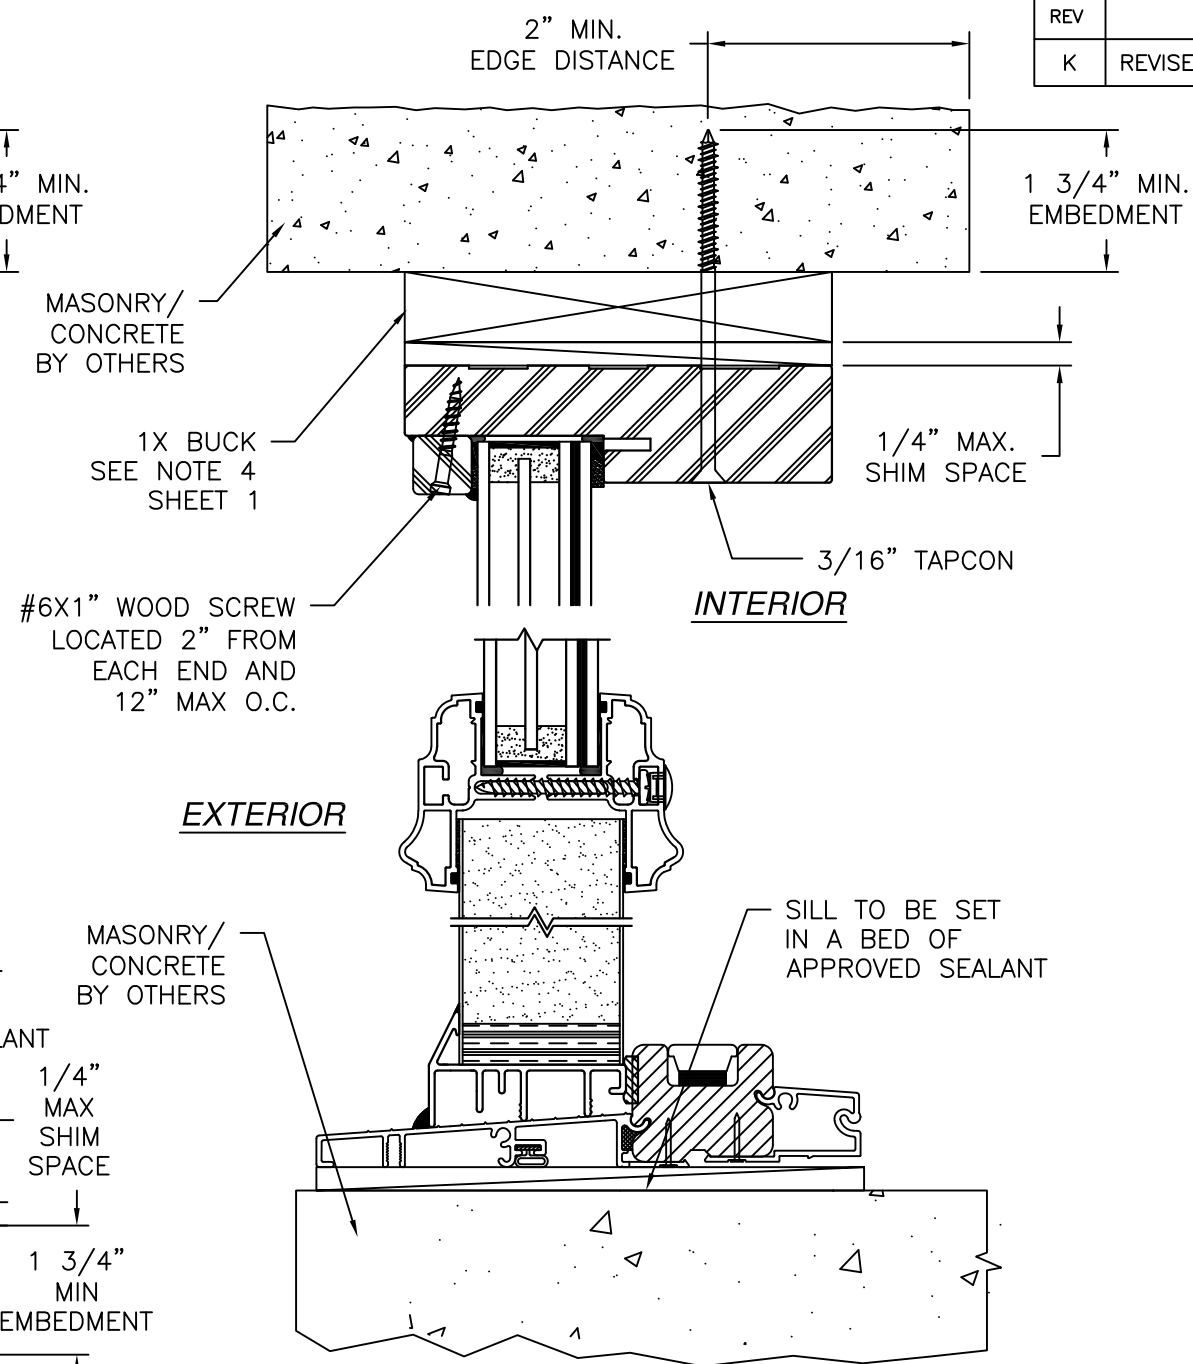

VERTICAL CROSS SECTION
SIDELITE AND TRANSOM INSTALLATION MASONRY/CONCRETE
STANDARD SIDELITE SHOWN
DIRECT SET SIDELITE SIMILAR
TRANSOM HEAD SHOWN
TRANSOM JAMB SIMILAR

PROVIA, LLC.

2150 STATE ROUTE 39 WEST
SUGARCREEK, OH 44681

STEEL OUTSWING GLAZED DOUBLE DOOR
W/SIDELITES & TRANSOM – IMPACT
INSTALLATION DETAILS

DRAWN:

J.L.

DWG NO.

08-02024

REV

K

SCALE

NTS

DATE

04/23/13

SHEET

8

OF

18

L. ROBERTO LOMAS P.E.

208 7th Ave, INDIALANTIC, FL 32903

434-688-0609 rllomas@lrlomaspe.com

SIGNED: 09/10/2026

LUIS R. LOMAS

LICENS. M. S.

No. 62514


STATE OF

FLORIDA


PROFESSIONAL ENGINEER

Luis R. Lomas P.E.

FL No.: 62514

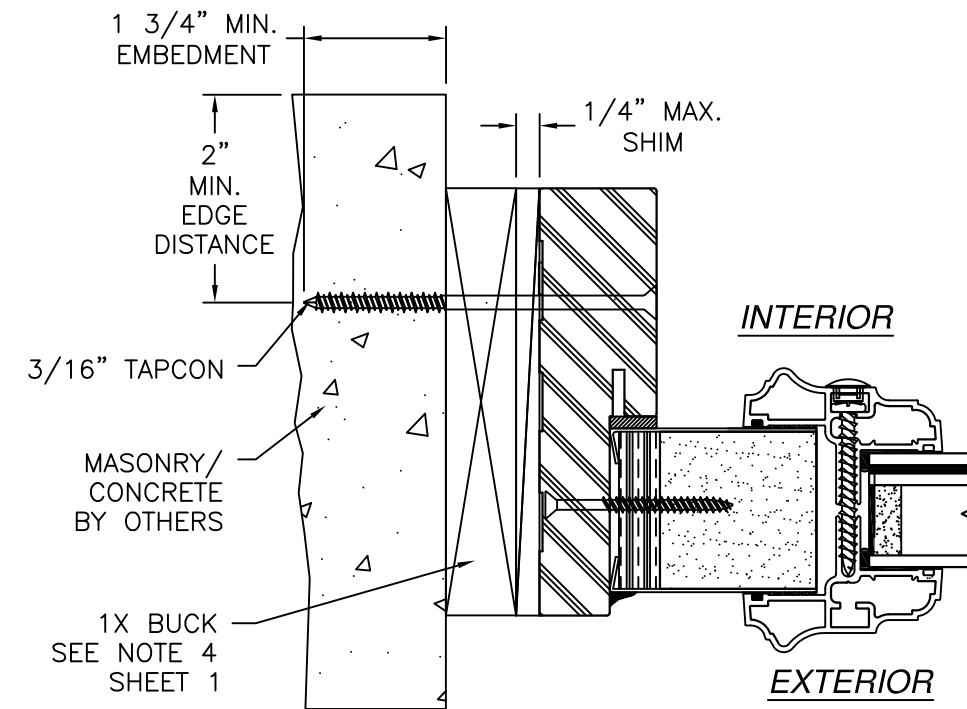

HORIZONTAL CROSS SECTION
SIDELITE INSTALLATION CONCRETE/MASONRY
STANDARD SIDELITE SHOWN
DIRECT SET SIDELITE SIMILAR

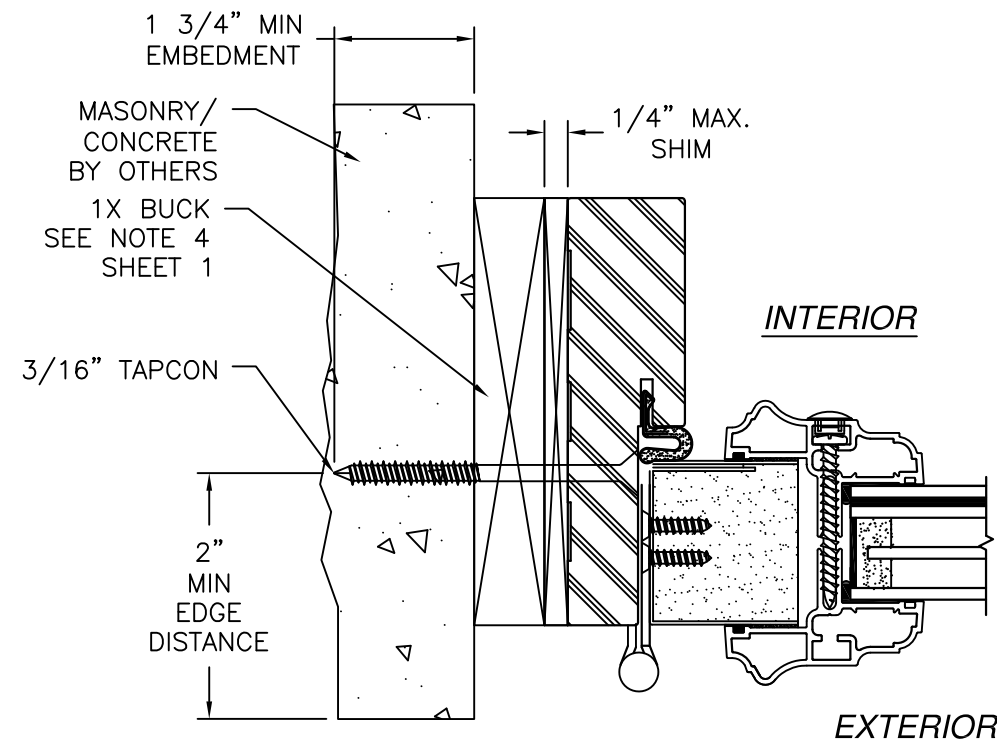

HORIZONTAL CROSS SECTION
DOOR INSTALLATION CONCRETE/MASONRY

REVISIONS			
REV	DESCRIPTION	DATE	APPROVED
K	REVISED HARDWARE SCHEDULE	09/10/26	R.L.



NOTES:

- INTERIOR AND EXTERIOR FINISHES, BY OTHERS, NOT SHOWN FOR CLARITY.
- PERIMETER AND JOINT SEALANT BY OTHERS TO BE DESIGNED IN ACCORDANCE WITH ASTM E2112


SIGNED: 09/10/2026

PROVIA, LLC. 2150 STATE ROUTE 39 WEST SUGARCREEK, OH 44681			
STEEL OUTSWING GLAZED DOUBLE DOOR W/SIDELITES & TRANSOM - IMPACT INSTALLATION DETAILS			
DRAWN: J.L.	DWG NO. 08-02024	REV K	
SCALE NTS	DATE 04/23/13	SHEET 9 OF 18	
L. ROBERTO LOMAS P.E. 208 7th Ave, INDIALANTIC, FL 32903 434-688-0609 rllomas@lrlomaspe.com			Luis R. Lomas P.E. FL No.: 62514

REVISIONS			
REV	DESCRIPTION	DATE	APPROVED
K	REVISED HARDWARE SCHEDULE	09/10/26	R.L.

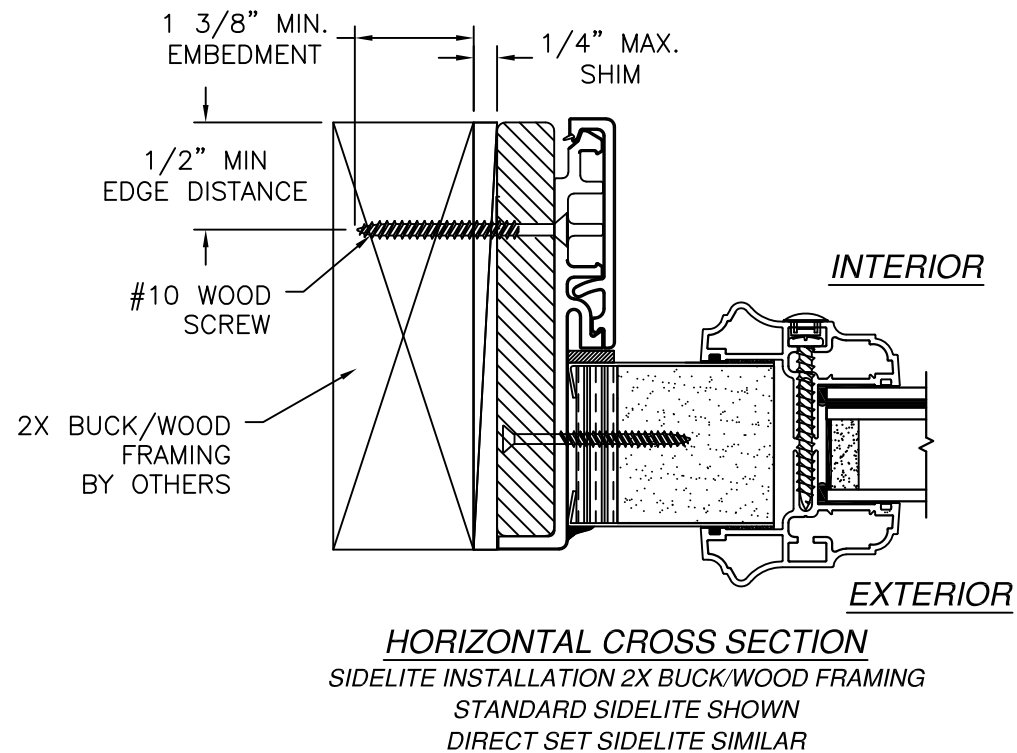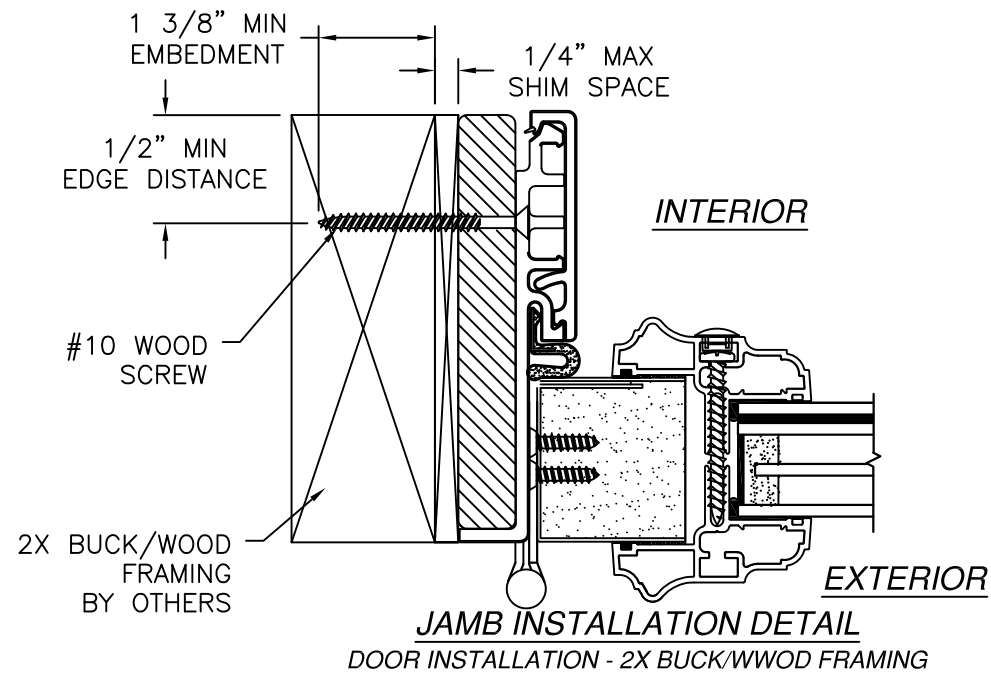

- NOTES:
1. INTERIOR AND EXTERIOR FINISHES, BY OTHERS, NOT SHOWN FOR CLARITY.
 2. PERIMETER AND JOINT SEALANT BY OTHERS TO BE DESIGNED IN ACCORDANCE WITH ASTM E2112

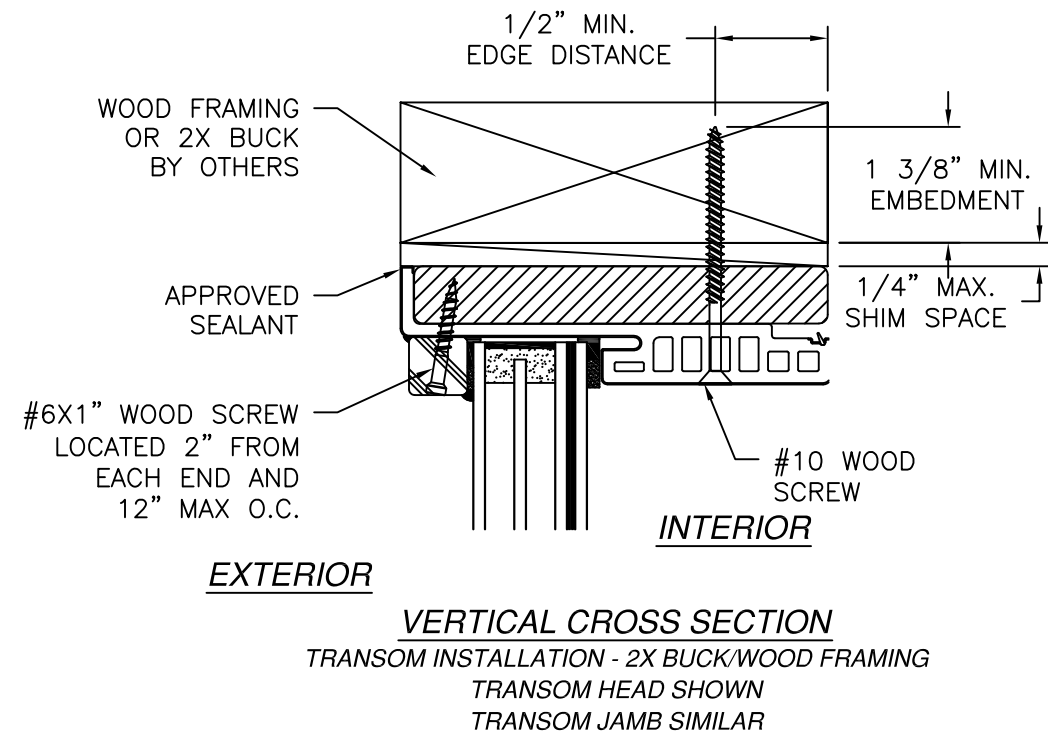


SIGNED: 09/10/2026


PROVIA, LLC. 2150 STATE ROUTE 39 WEST SUGARCREEK, OH 44681			
STEEL OUTSWING GLAZED DOUBLE DOOR W/SIDELITES & TRANSOM – IMPACT INSTALLATION DETAILS W/FUSION FRAME			
DRAWN: J.L.	DWG NO. 08-02024	REV K	
SCALE NTS	DATE 04/23/13	SHEET 10 OF 18	
L. ROBERTO LOMAS P.E. 208 7th Ave, INDIALANTIC, FL 32903 434-688-0609 rllomas@lrlomaspe.com			

Luis R. Lomas P.E.
FL No.: 62514


REVISIONS			
REV	DESCRIPTION	DATE	APPROVED
K	REVISED HARDWARE SCHEDULE	09/10/26	R.L.

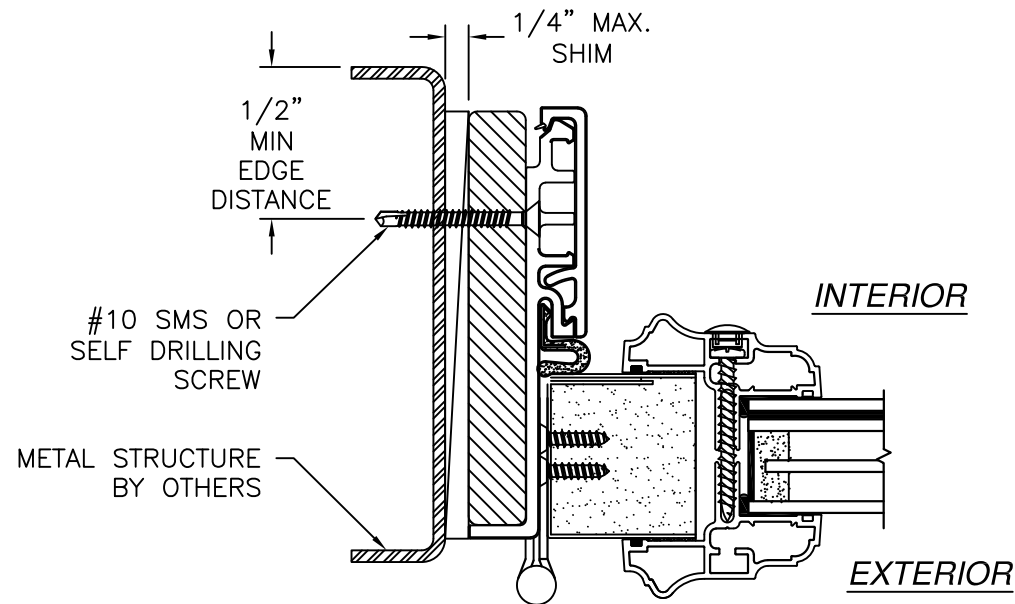

JAMB INSTALLATION DETAIL
DOOR INSTALLATION - METAL STRUCTURE

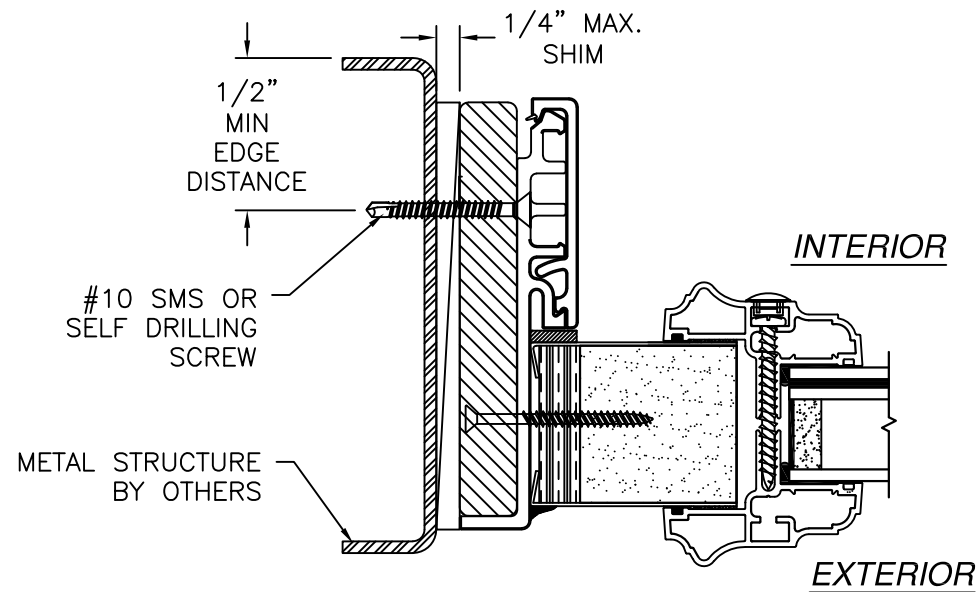

HORIZONTAL CROSS SECTION
SIDELITE INSTALLATION METAL STRUCTURE
STANDARD SIDELITE SHOWN
DIRECT SET SIDELITE SIMILAR

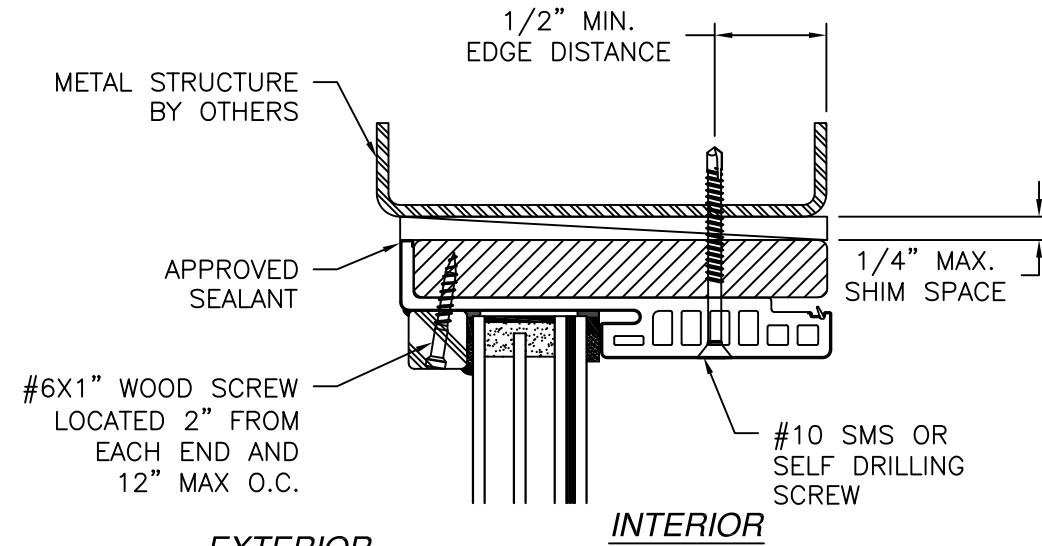

VERTICAL CROSS SECTION
TRANSOM INSTALLATION - METAL STRUCTURE
TRANSOM HEAD SHOWN
TRANSOM JAMB SIMILAR


- NOTES:
1. INTERIOR AND EXTERIOR FINISHES, BY OTHERS, NOT SHOWN FOR CLARITY.
 2. PERIMETER AND JOINT SEALANT BY OTHERS TO BE DESIGNED IN ACCORDANCE WITH ASTM E2112

PROVIA, LLC. 2150 STATE ROUTE 39 WEST SUGARCREEK, OH 44681		
STEEL OUTSWING GLAZED DOUBLE DOOR W/SIDELITES & TRANSOM – IMPACT INSTALLATION DETAILS W/FUSION FRAME		
DRAWN: J.L.	DWG NO. 08-02024	REV K
SCALE NTS	DATE 04/23/13	SHEET 11 OF 18
L. ROBERTO LOMAS P.E. 208 7th Ave, INDIALANTIC, FL 32903 434-688-0609 rllomas@lrlomaspe.com		


SIGNED: 09/10/2026

Luis R. Lomas P.E.
FL No.: 62514

REVISIONS			
REV	DESCRIPTION	DATE	APPROVED
K	REVISED HARDWARE SCHEDULE	09/10/26	R.L.

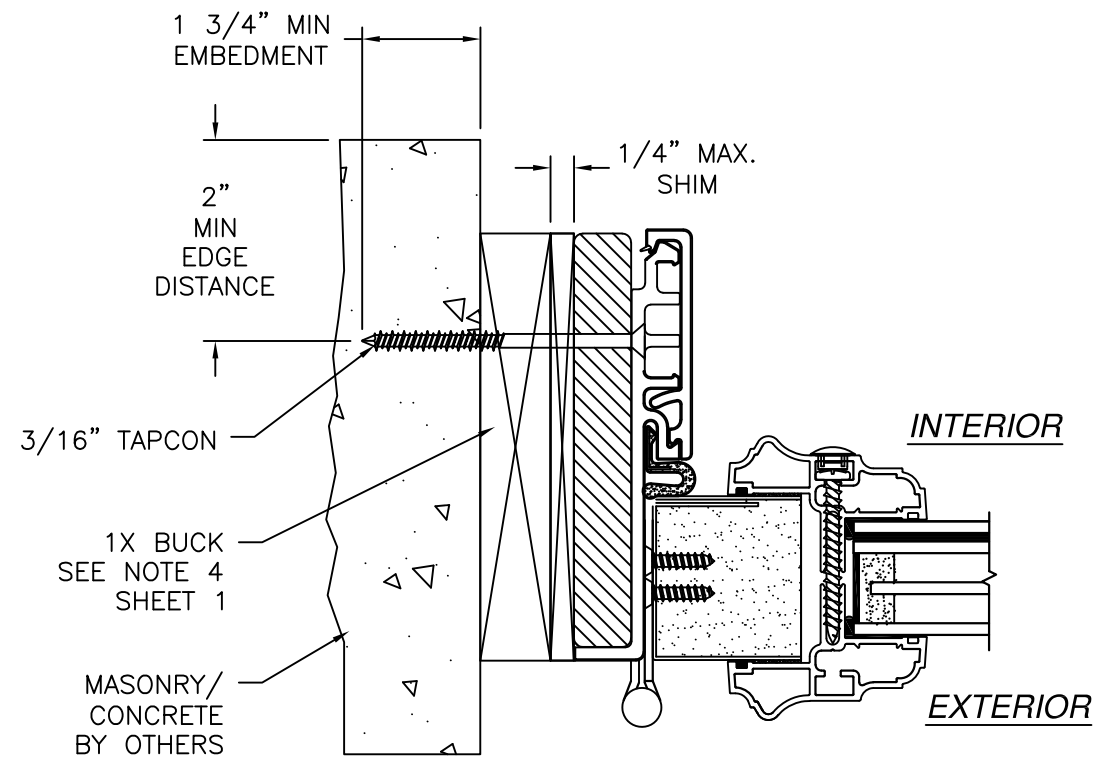


JAMB INSTALLATION DETAIL
DOOR INSTALLATION - CONCRETE/MASONRY

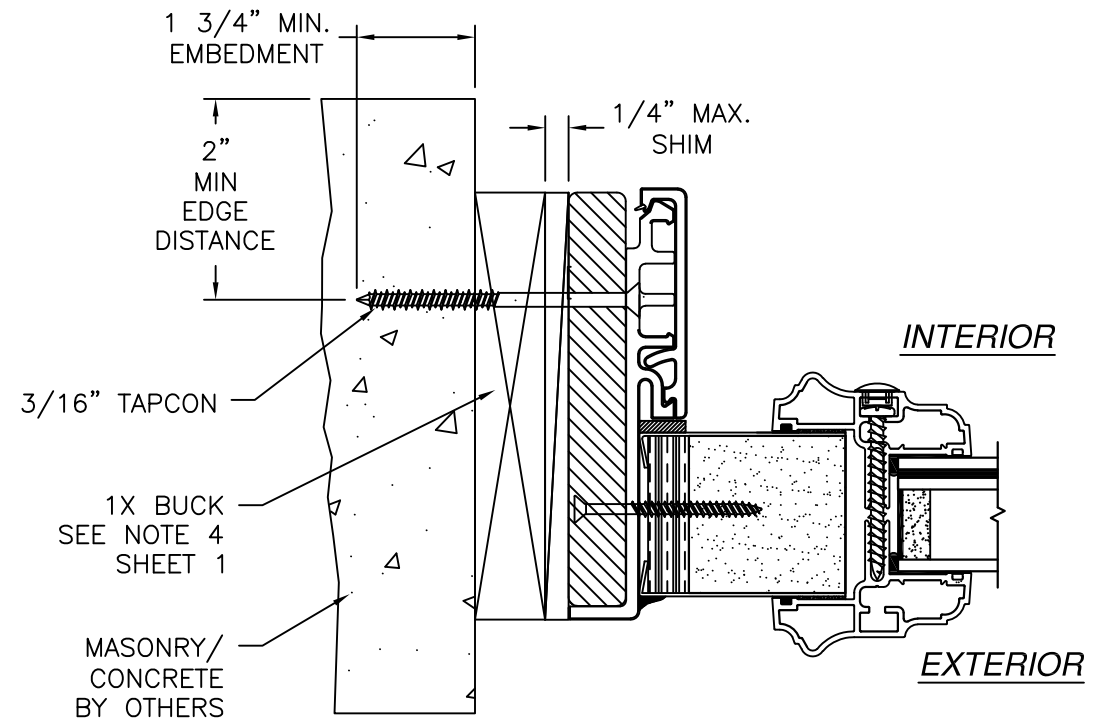

HORIZONTAL CROSS SECTION
SIDELITE INSTALLATION CONCRETE/MASONRY
STANDARD SIDELITE SHOWN
DIRECT SET SIDELITE SIMILAR

- NOTES:
1. INTERIOR AND EXTERIOR FINISHES, BY OTHERS, NOT SHOWN FOR CLARITY.
 2. PERIMETER AND JOINT SEALANT BY OTHERS TO BE DESIGNED IN ACCORDANCE WITH ASTM E2112

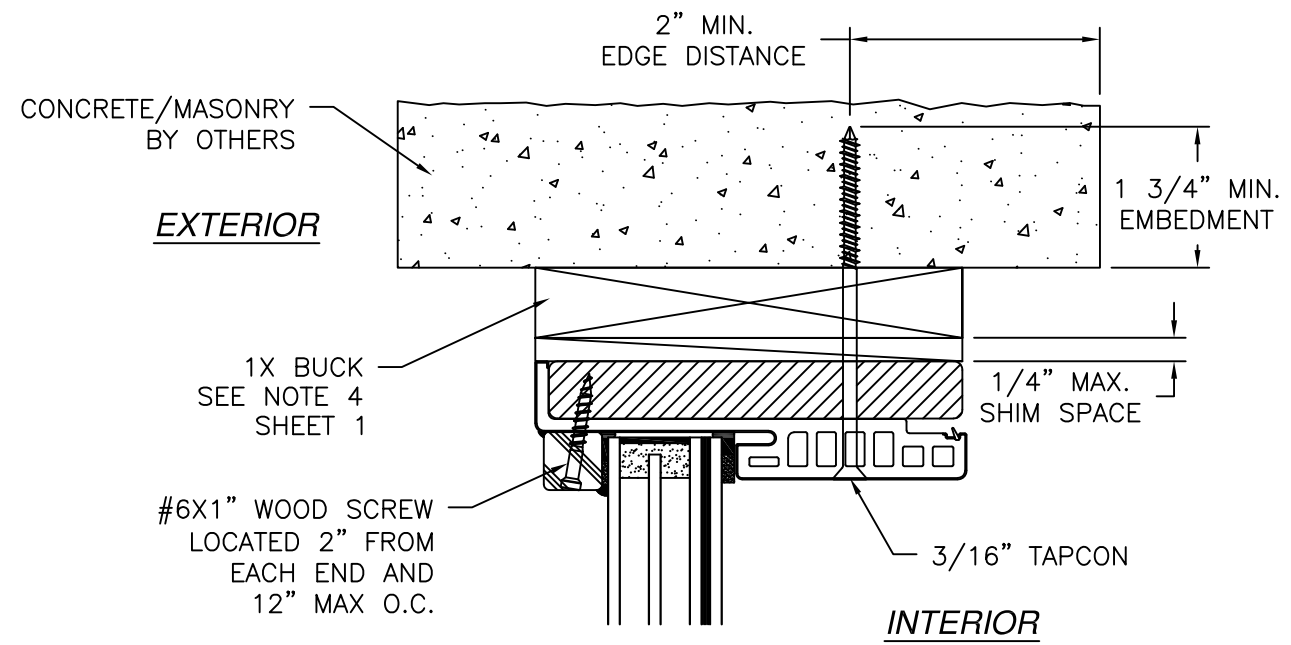

VERTICAL CROSS SECTION
TRANSOM INSTALLATION - CONCRETE/MASONRY
TRANSOM HEAD SHOWN
TRANSOM JAMB SIMILAR

PROVIA, LLC.

2150 STATE ROUTE 39 WEST
SUGARCREEK, OH 44681

STEEL OUTSWING GLAZED DOUBLE DOOR
W/SIDELITES & TRANSOM – IMPACT
INSTALLATION DETAILS W/FUSION FRAME

DRAWN: J.L.

DWG NO. 08-02024

REV K

SCALE NTS

DATE 04/23/13


SHEET 12 OF 18

L. ROBERTO LOMAS P.E.

208 7th Ave, INDIALANTIC, FL 32903





434-688-0609 rllomas@lrlomaspe.com

SIGNED: 09/10/2026

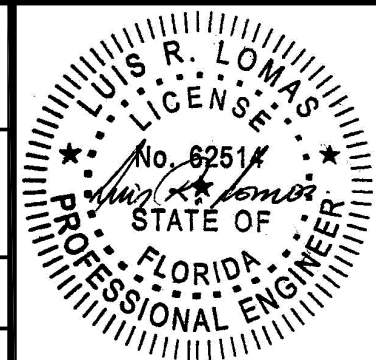

Luis R. Lomas P.E.
FL No.: 62514

REVISIONS			
REV	DESCRIPTION	DATE	APPROVED
K	REVISED HARDWARE SCHEDULE	09/10/26	R.L.



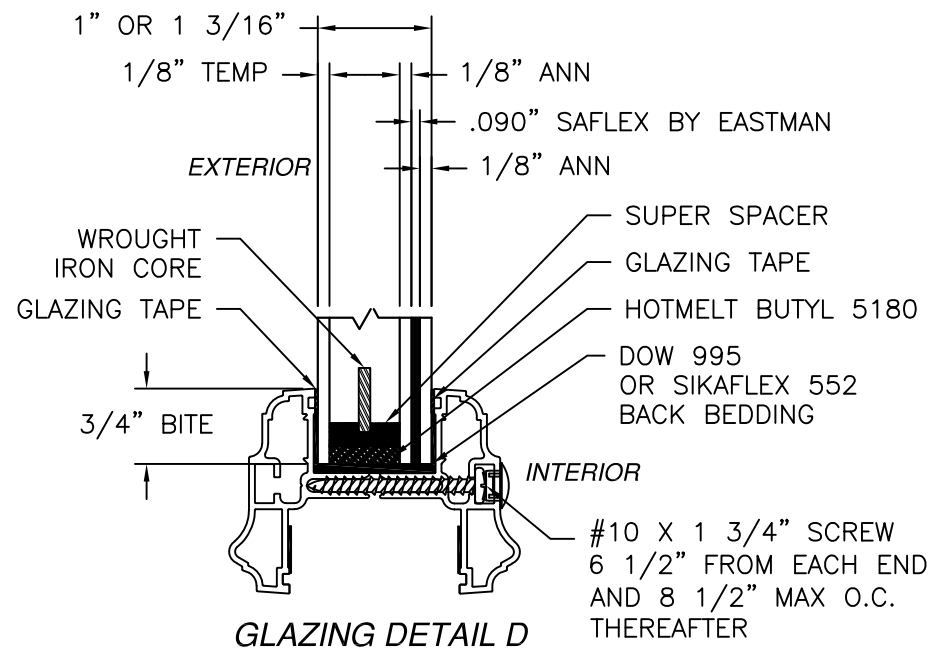
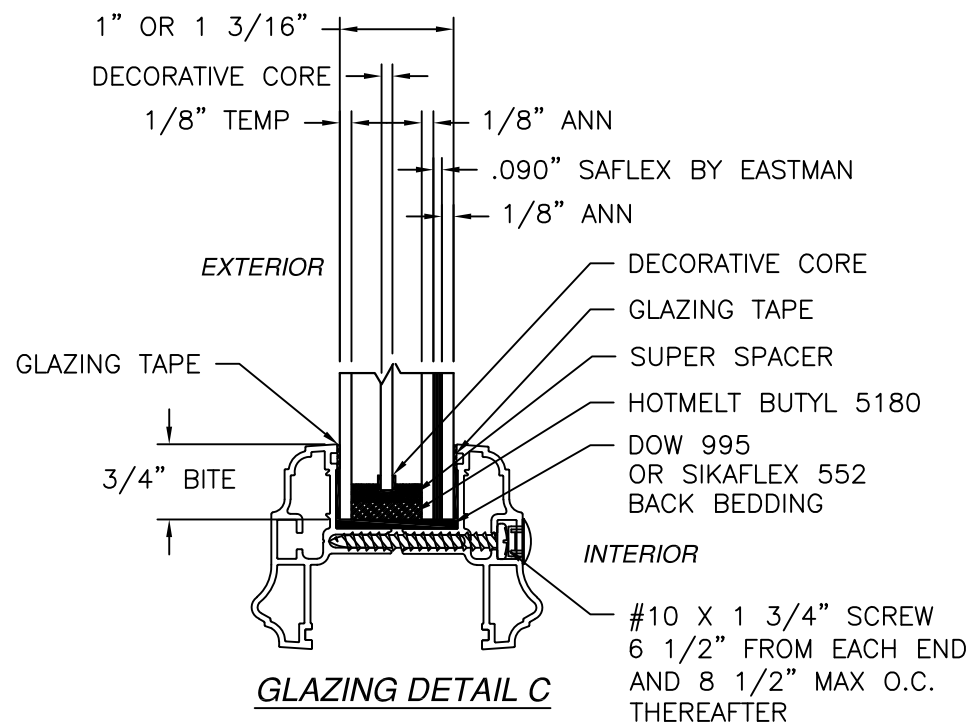
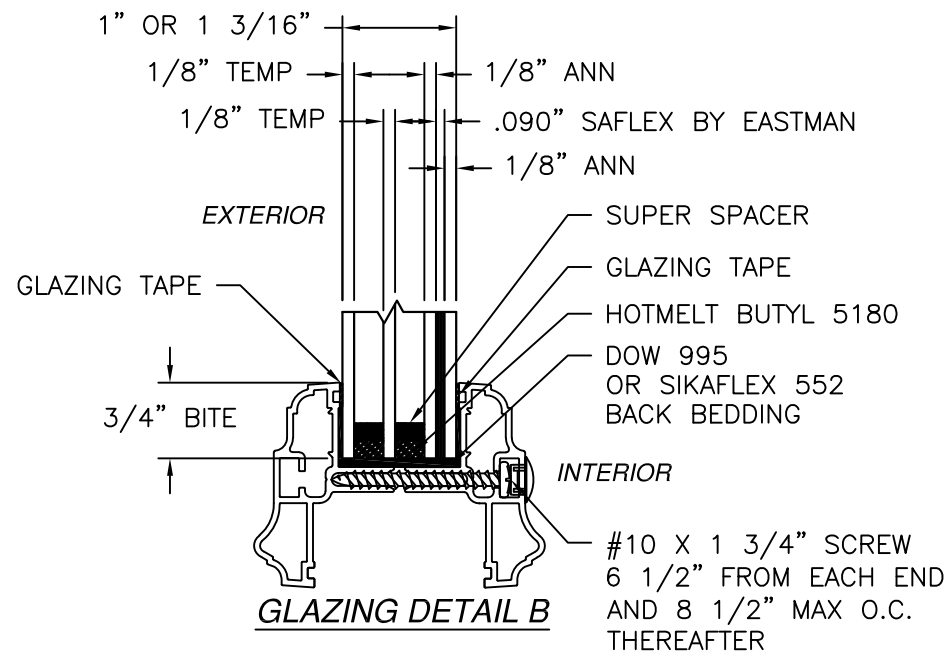
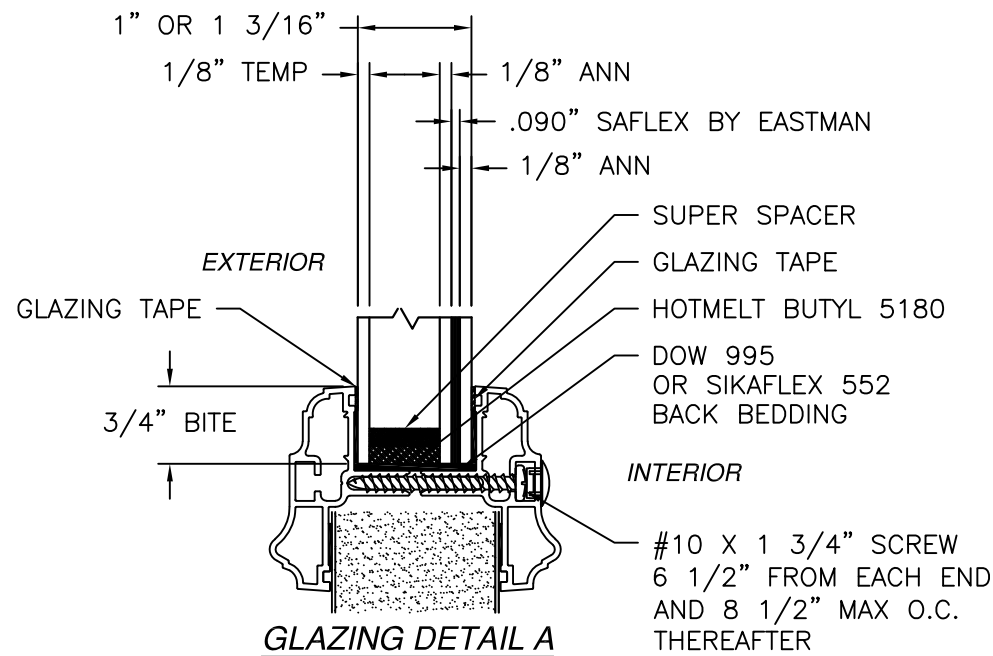


SIGNED: 09/10/2026

PROVIA, LLC. 2150 STATE ROUTE 39 WEST SUGARCREEK, OH 44681		
STEEL OUTSWING GLAZED DOUBLE DOOR W/SIDELITES & TRANSOM - IMPACT GLAZING DETAILS		
DRAWN: J.L.	DWG NO. 08-02024	REV K
SCALE NTS	DATE 04/23/13	SHEET 13 OF 18
L. ROBERTO LOMAS P.E. 208 7th Ave, INDIALANTIC, FL 32903 434-688-0609 rllomas@lrlomaspe.com		


Luis R. Lomas P.E.
FL No.: 62514

REVISIONS			
REV	DESCRIPTION	DATE	APPROVED
K	REVISED HARDWARE SCHEDULE	09/10/26	R.L.

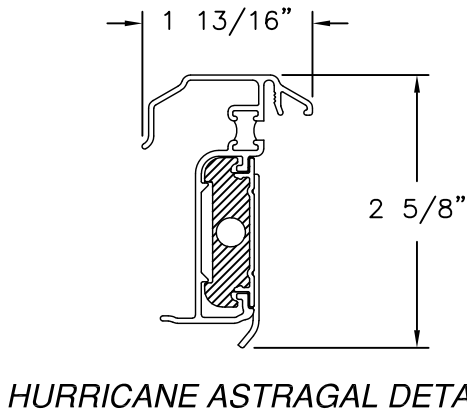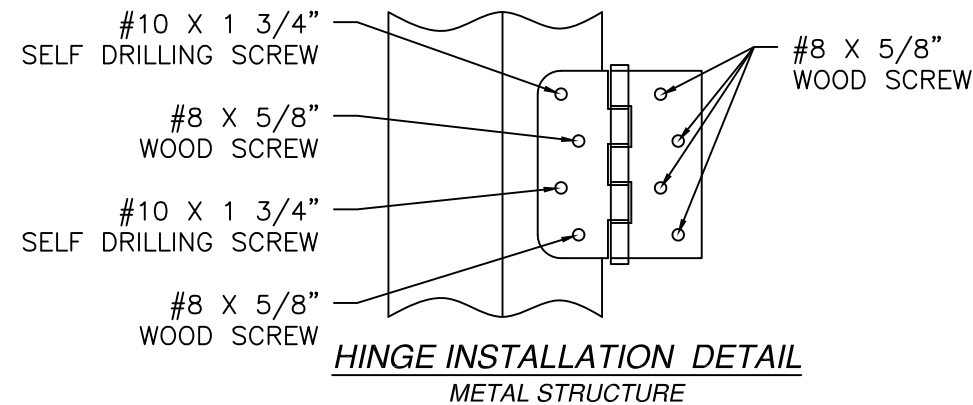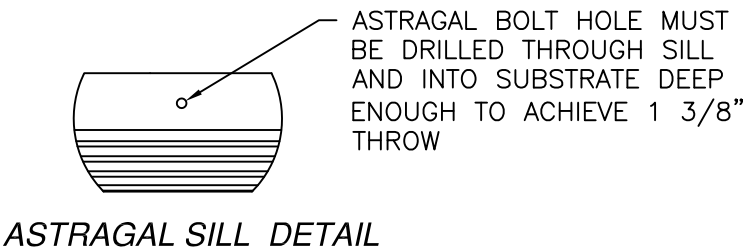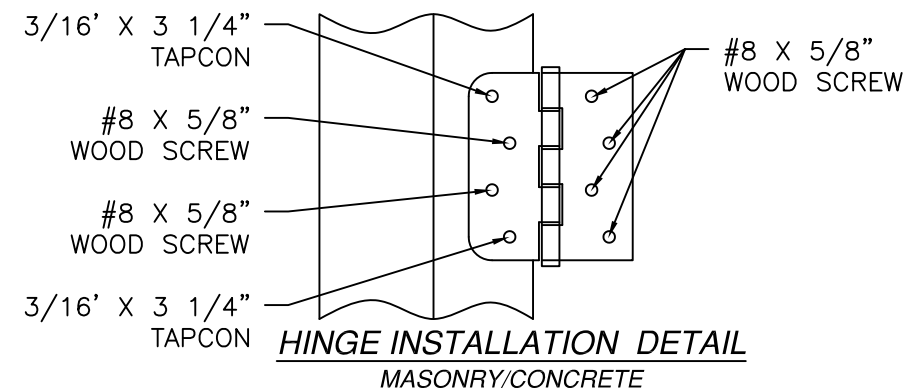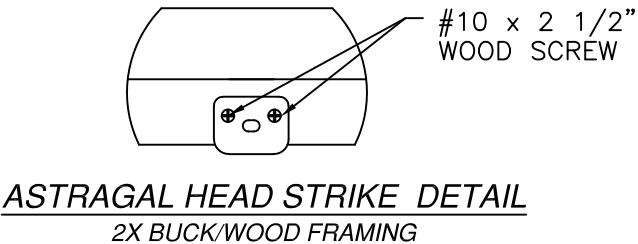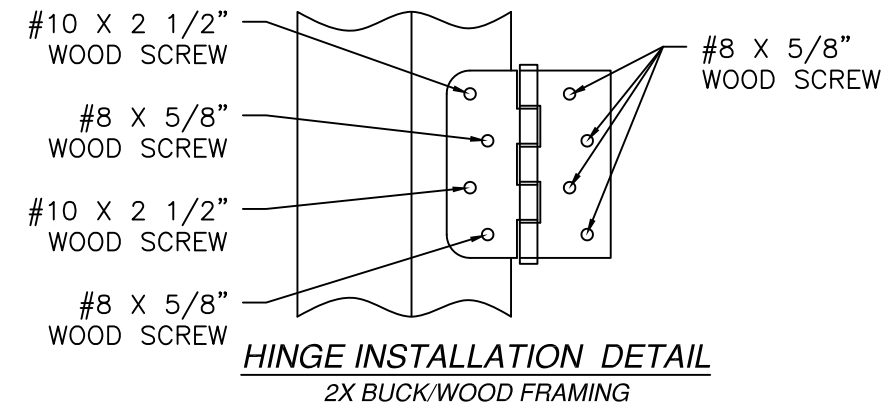






SIGNED: 09/10/2026

PROVIA, LLC. 2150 STATE ROUTE 39 WEST SUGARCREEK, OH 44681		
STEEL OUTSWING GLAZED DOUBLE DOOR W/SIDELITES & TRANSOM - IMPACT COMPONENTS DETAILS		
DRAWN: J.L.	DWG NO. 08-02024	REV K
SCALE NTS	DATE 04/23/13	SHEET 14 OF 18
L. ROBERTO LOMAS P.E. 208 7th Ave, INDIALANTIC, FL 32903 434-688-0609 rllomas@lrlomaspe.com		

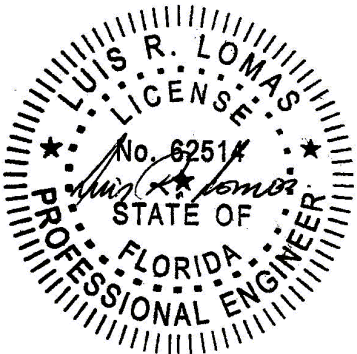

Luis R. Lomas P.E.
FL No.: 62514

REVISIONS			
REV	DESCRIPTION	DATE	APPROVED
K	REVISED HARDWARE SCHEDULE	09/10/26	R.L.

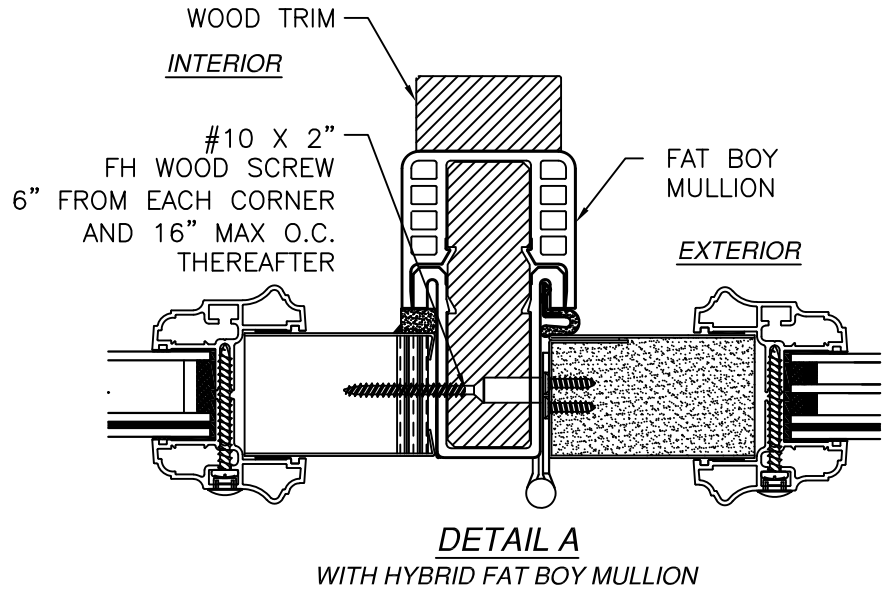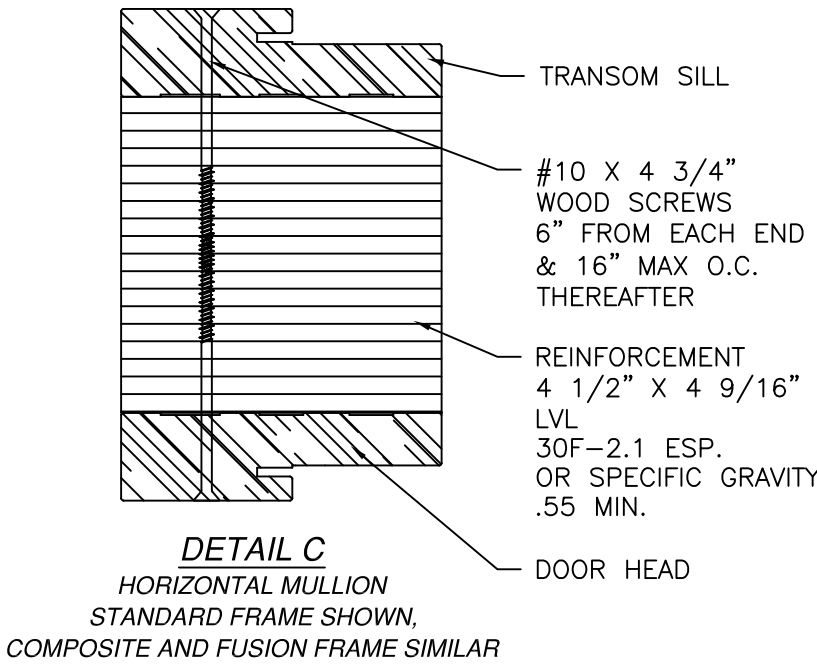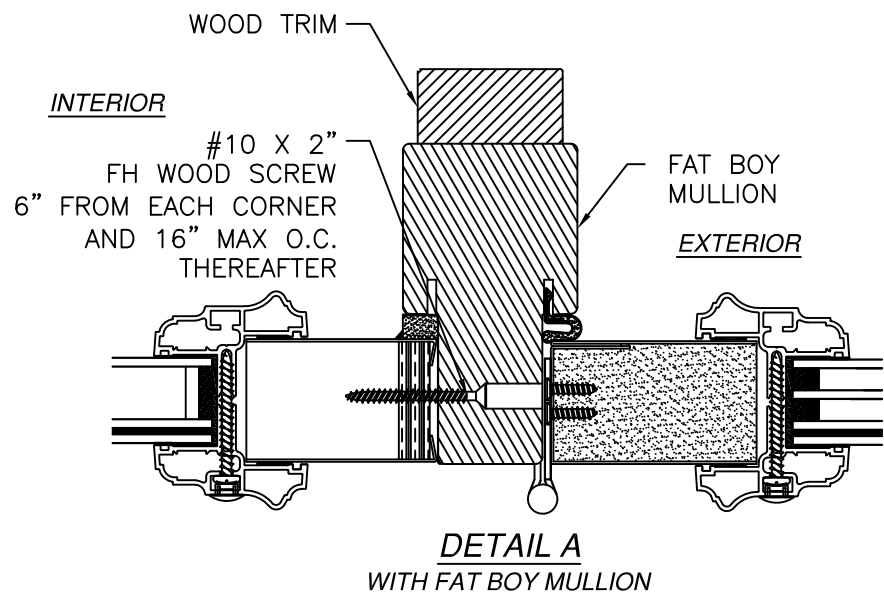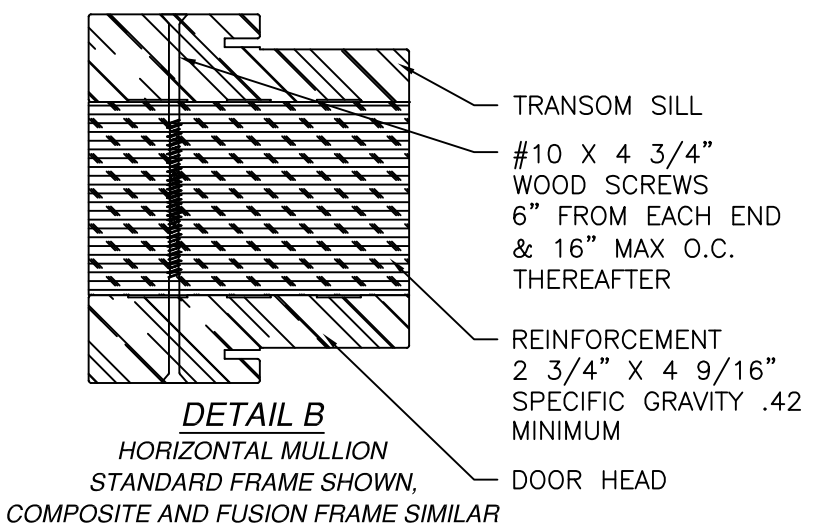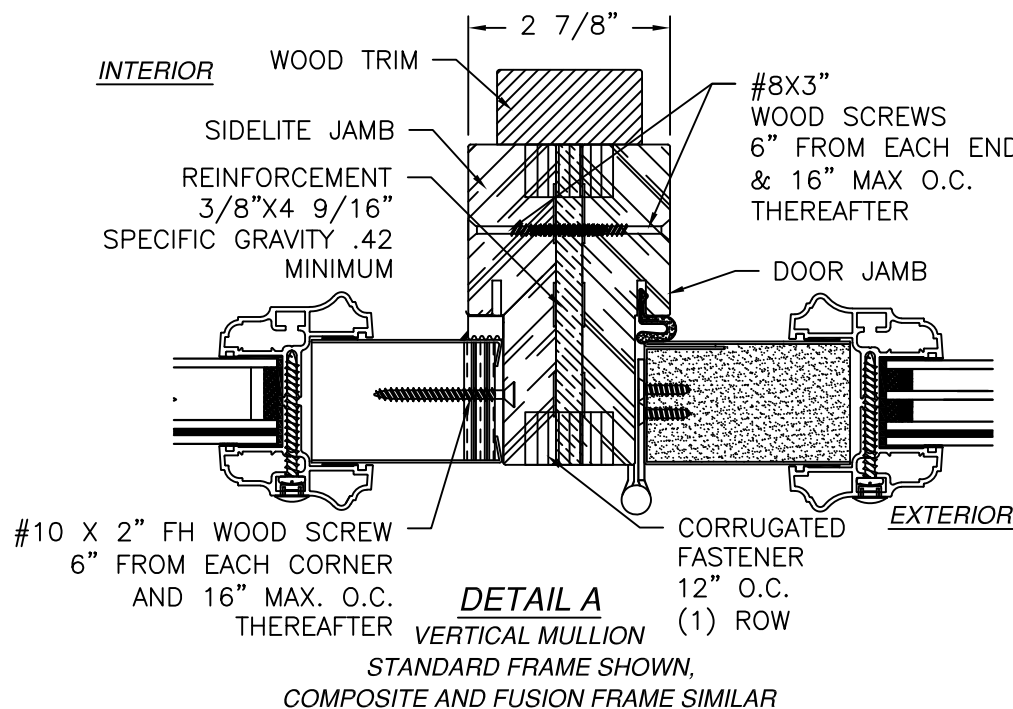

PROVIA, LLC.

2150 STATE ROUTE 39 WEST
SUGARCREEK, OH 44681

STEEL OUTSWING GLAZED DOUBLE DOOR
W/SIDELITES & TRANSOM – IMPACT
MULLION DETAILS

DRAWN: J.L.

DWG NO. 08-02024

REV K

SCALE NTS

DATE 04/23/13

SHEET 15 OF 18

L. ROBERTO LOMAS P.E.

208 7th Ave, INDIALANTIC, FL 32903

434-688-0609 rllomas@lrlomaspe.com

SIGNED: 09/10/2026

LUIS R. LOMAS

LICENS. M. S.

No. 62514

STATE OF FLORIDA


PROFESSIONAL ENGINEER

Luis R. Lomas P.E.


FL No.: 62514

APPROVED SLABS AND TRIMS


REVISIONS			
REV	DESCRIPTION	DATE	APPROVED
K	REVISED HARDWARE SCHEDULE	09/10/26	R.L.

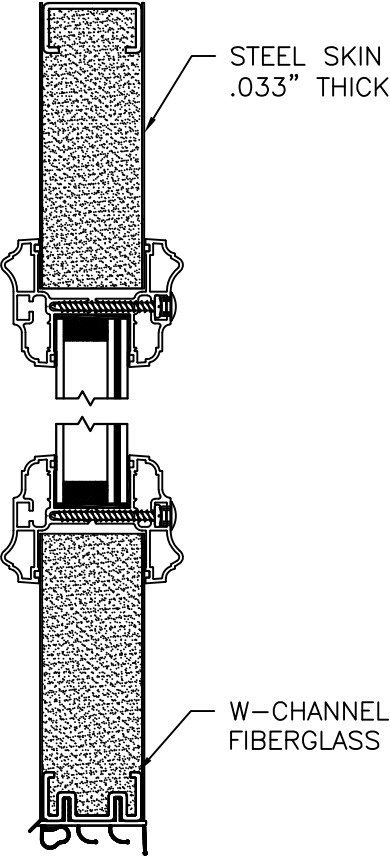


PANEL OPTION 1

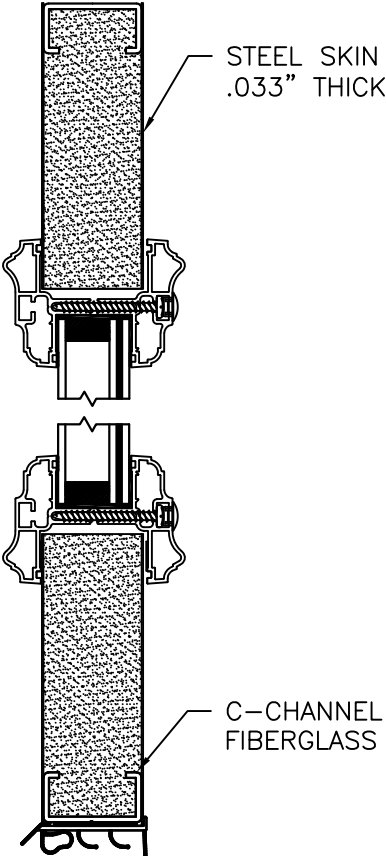


PANEL OPTION 2

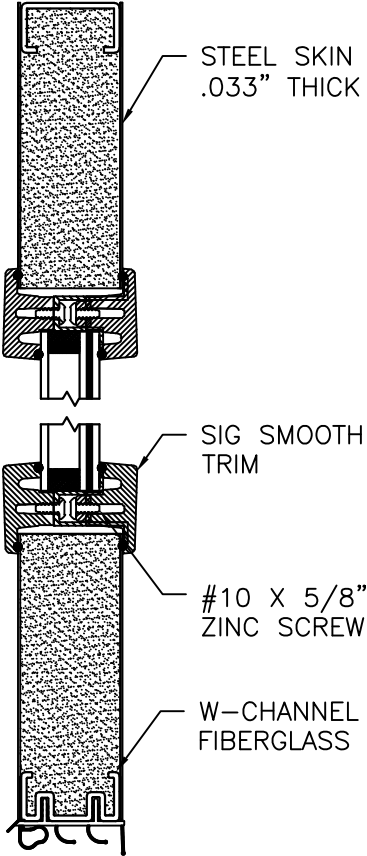


PANEL OPTION 3

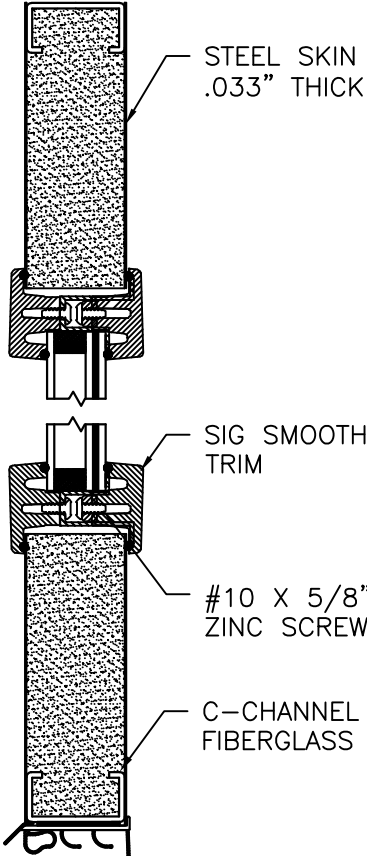


PANEL OPTION 4

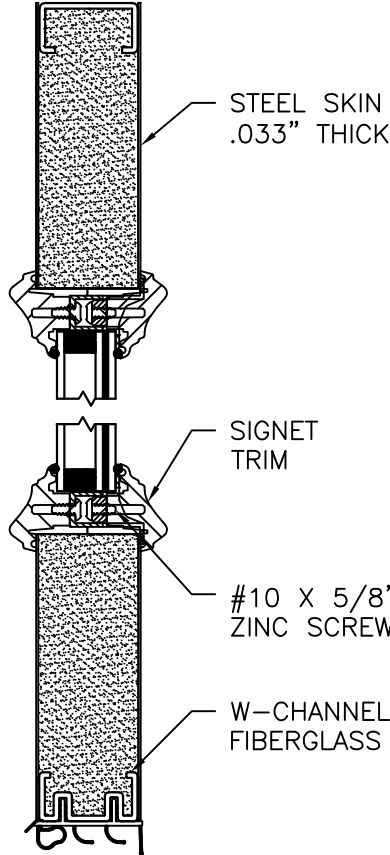


PANEL OPTION 5

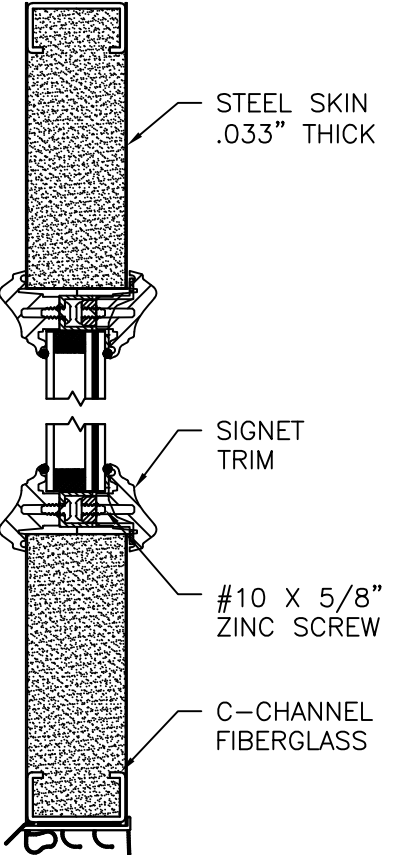


PANEL OPTION 6

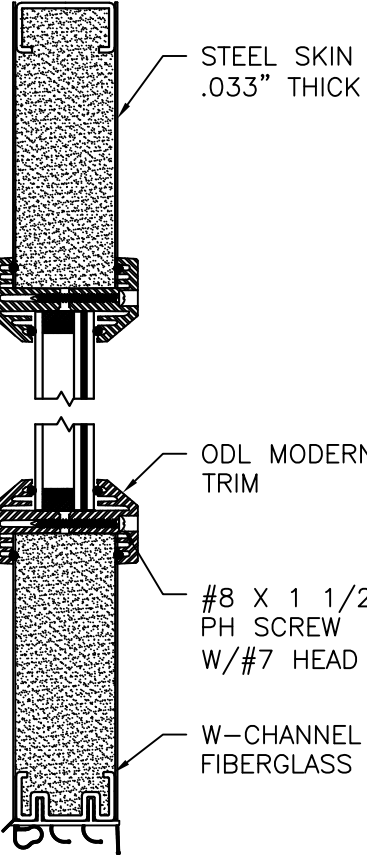


PANEL OPTION 7

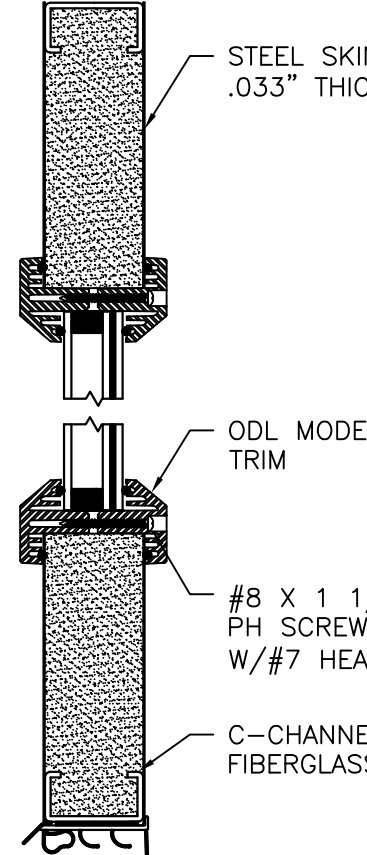

PANEL OPTION 8

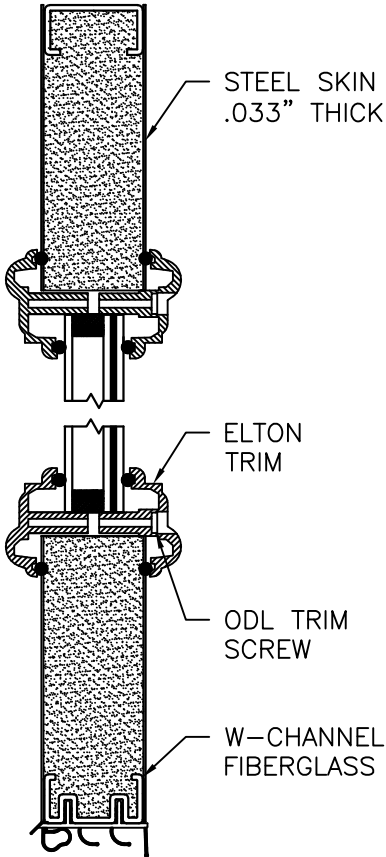


PANEL OPTION 9

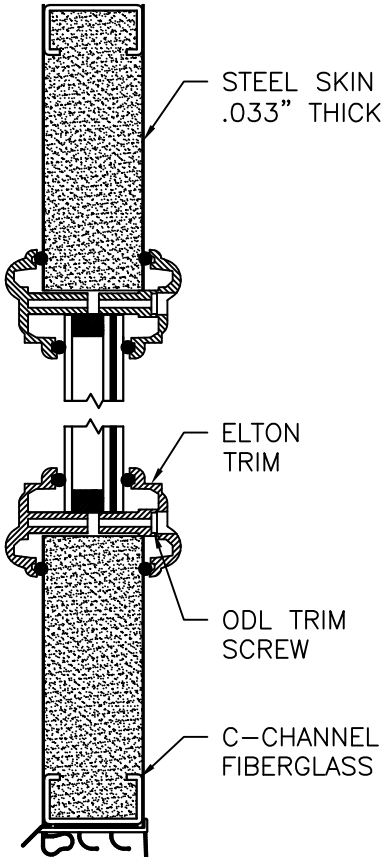

PANEL OPTION 10

SIGNED: 09/10/2026


PROVIA, LLC. 2150 STATE ROUTE 39 WEST SUGARCREEK, OH 44681		
STEEL OUTSWING GLAZED DOUBLE DOOR W/SIDELITES & TRANSOM - IMPACT APPROVED SLABS		
DRAWN: J.L.	DWG NO. 08-02024	REV K
SCALE NTS	DATE 04/23/13	SHEET 16 OF 18
L. ROBERTO LOMAS P.E. 208 7th Ave, INDIALANTIC, FL 32903 434-688-0609 rllomas@lrlomaspe.com		

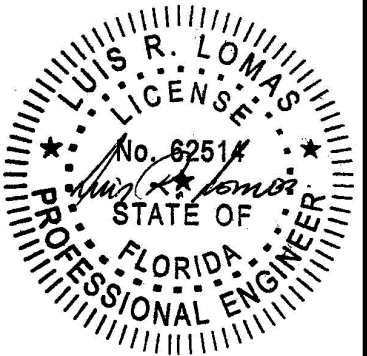


Luis R. Lomas P.E.
FL No.: 62514

APPROVED SLABS AND TRIMS


REVISIONS			
REV	DESCRIPTION	DATE	APPROVED
K	REVISED HARDWARE SCHEDULE	09/10/26	R.L.

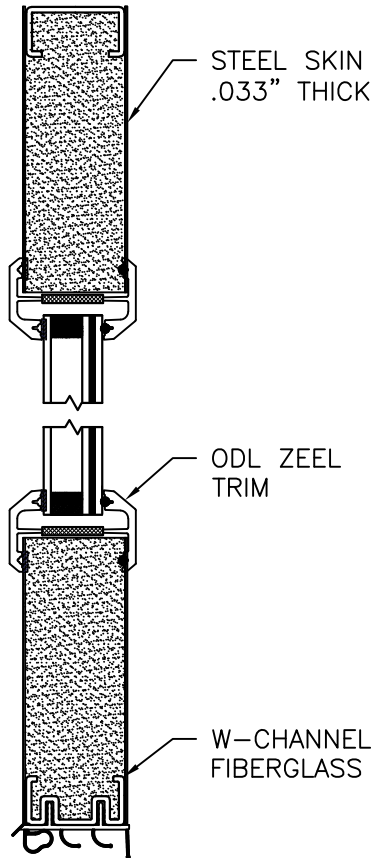


PANEL OPTION 11

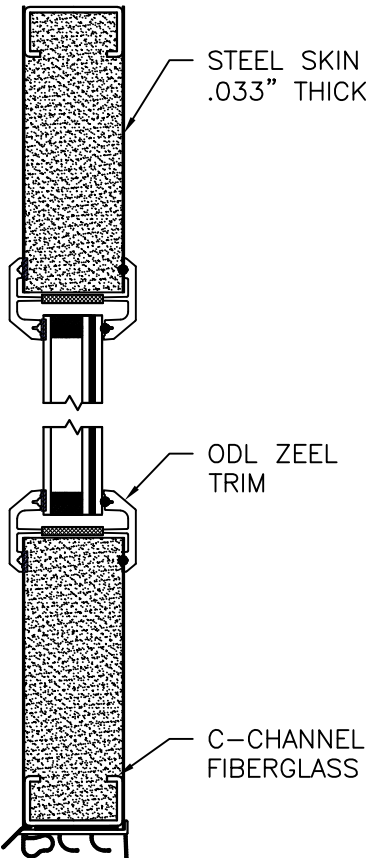


PANEL OPTION 12

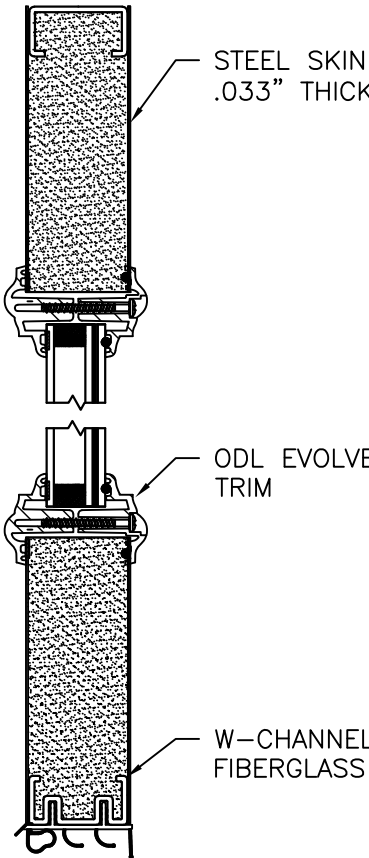


PANEL OPTION 13

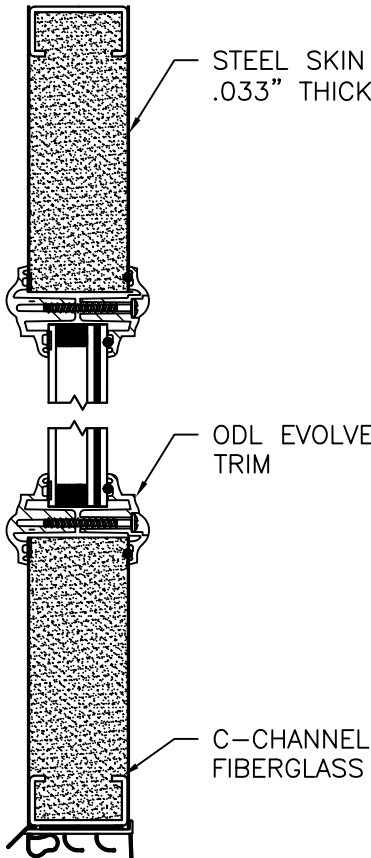


PANEL OPTION 14

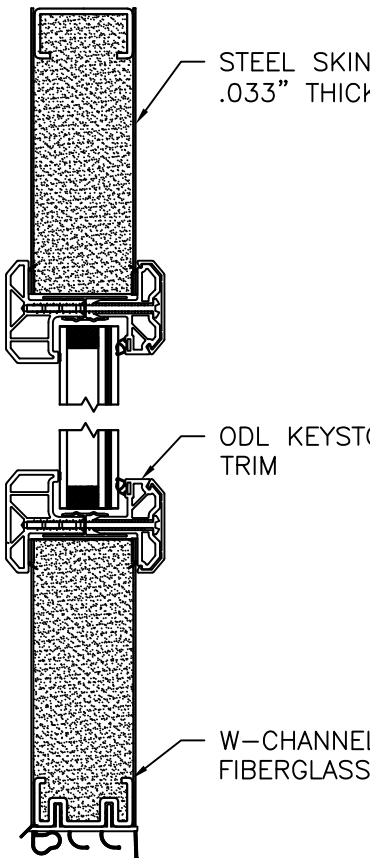


PANEL OPTION 17

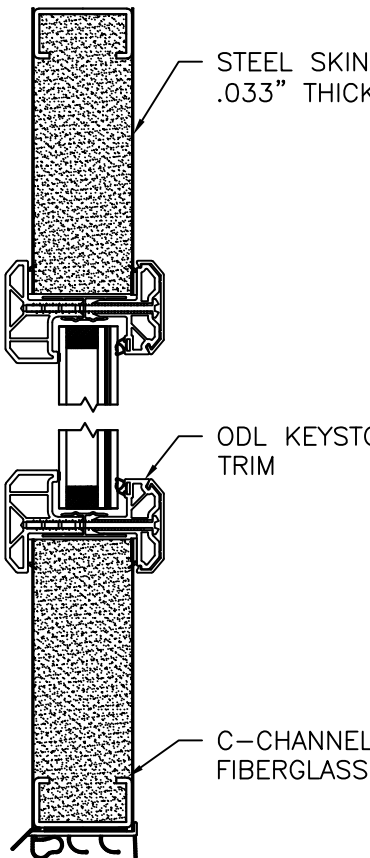

PANEL OPTION 18

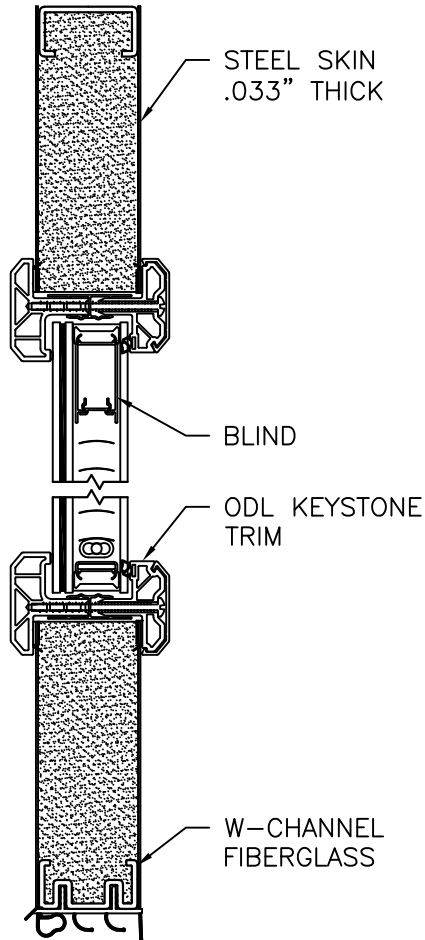


PANEL OPTION 15

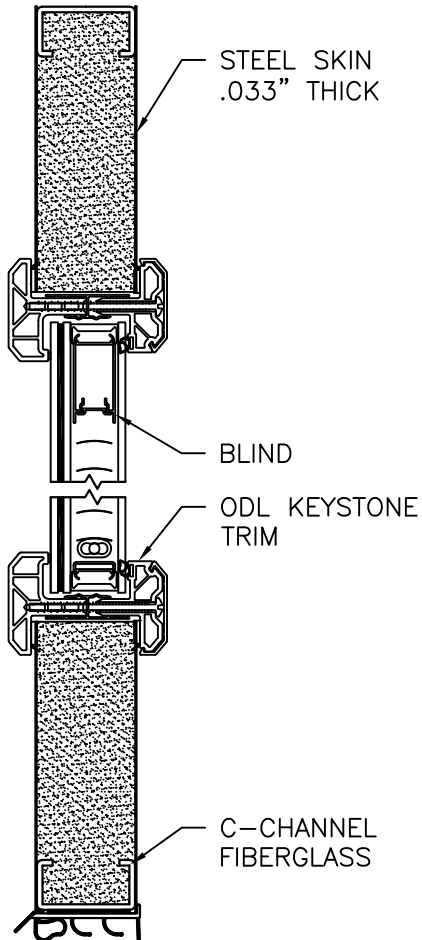

PANEL OPTION 16


PROVIA, LLC. 2150 STATE ROUTE 39 WEST SUGARCREEK, OH 44681		
STEEL OUTSWING GLAZED DOUBLE DOOR W/SIDELITES & TRANSOM - IMPACT APPROVED SLABS		
DRAWN: J.L.	DWG NO. 08-02024	REV K
SCALE NTS	DATE 04/23/13	SHEET 17 OF 18
L. ROBERTO LOMAS P.E. 208 7th Ave, INDIALANTIC, FL 32903 434-688-0609 rllomas@lrlomaspe.com		

SIGNED: 09/10/2026

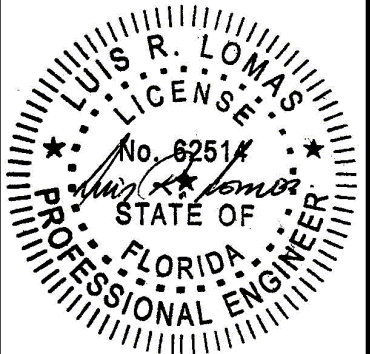


Luis R. Lomas P.E.
FL No.: 62514


REVISIONS			
REV	DESCRIPTION	DATE	APPROVED
K	REVISED HARDWARE SCHEDULE	09/10/26	R.L.

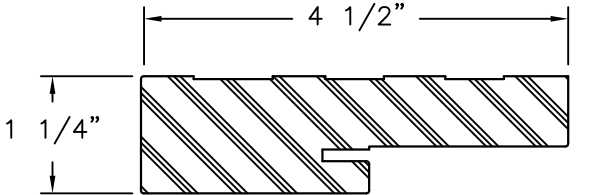


COMPOSITE FRAME PROFILE

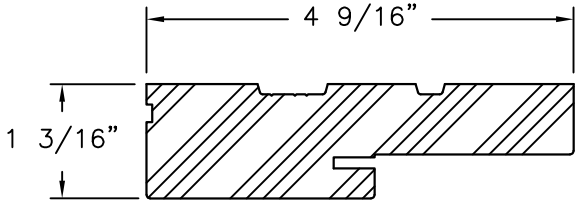


WOOD FRAME PROFILE

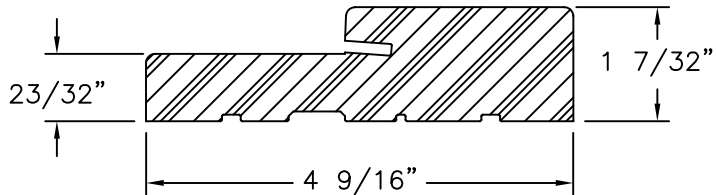


FRAMESAVER
COMPOSITE

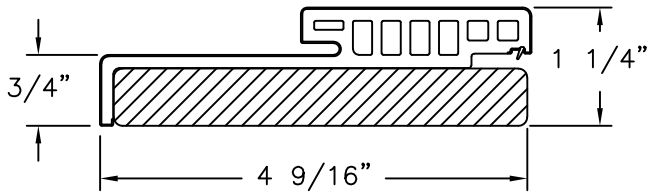


HYBRID HEAD
WOOD/COMPOSITE

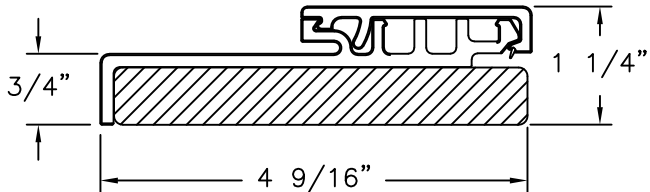


HYBRID JAMB
WOOD/COMPOSITE

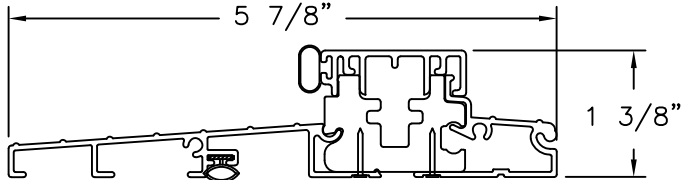


STANDARD OUTSWING THRESHOLD

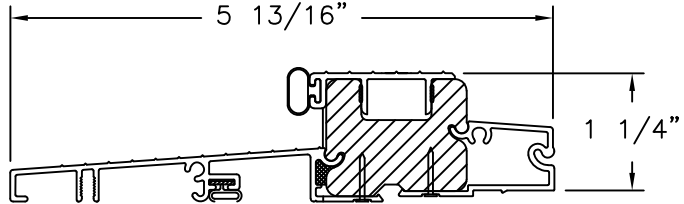


SAHARA OUTSWING THRESHOLD

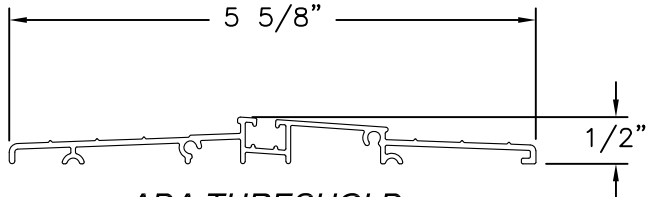


ADA THRESHOLD

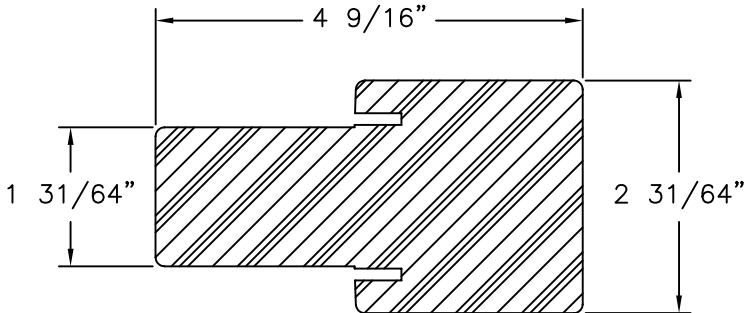


FAT BOY MULLION
COMPOSITE

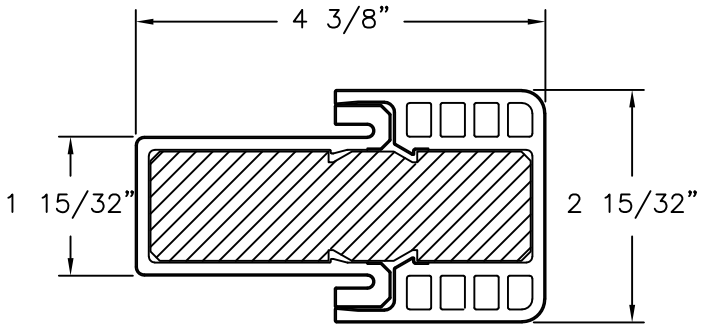


HYBRID FAT BOY MULLION
COMPOSITE

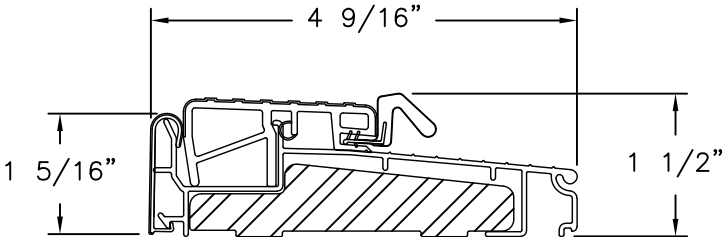

OUTSWING SILL ZOBL4565

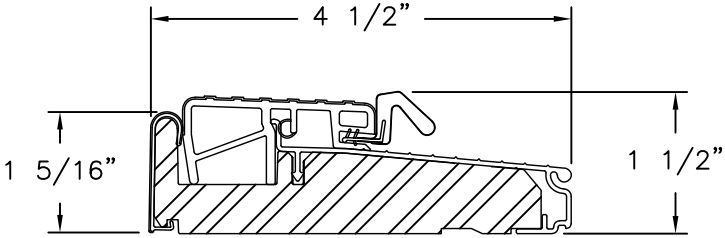

OUTSWING SILL ZOB4565F

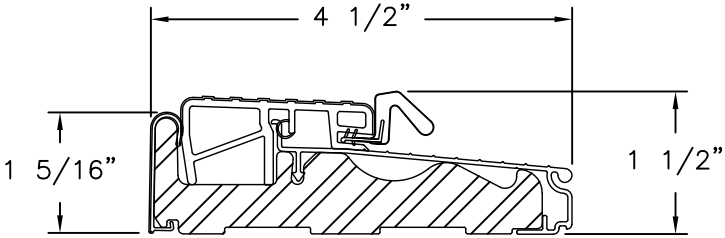

OUTSWING SILL ZOBLH4565

PROVIA, LLC.

2150 STATE ROUTE 39 WEST
SUGARCREEK, OH 44681

STEEL OUTSWING GLAZED DOUBLE DOOR
W/SIDELITES & TRANSOM – IMPACT
COMPONENTS

DRAWN: J.L.

DWG NO. 08-02024

REV K

SCALE NTS

DATE 04/23/13


SHEET 18 OF 18

L. ROBERTO LOMAS P.E.

208 7th Ave, INDIALANTIC, FL 32903

434-688-0609 rllomas@lrlomaspe.com

SIGNED: 09/10/2026

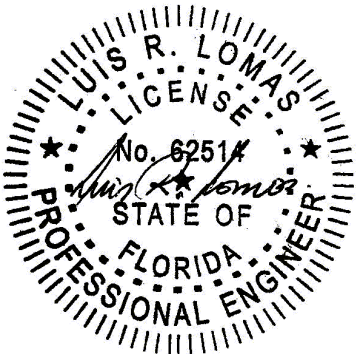

Luis R. Lomas P.E.
FL No.: 62514