


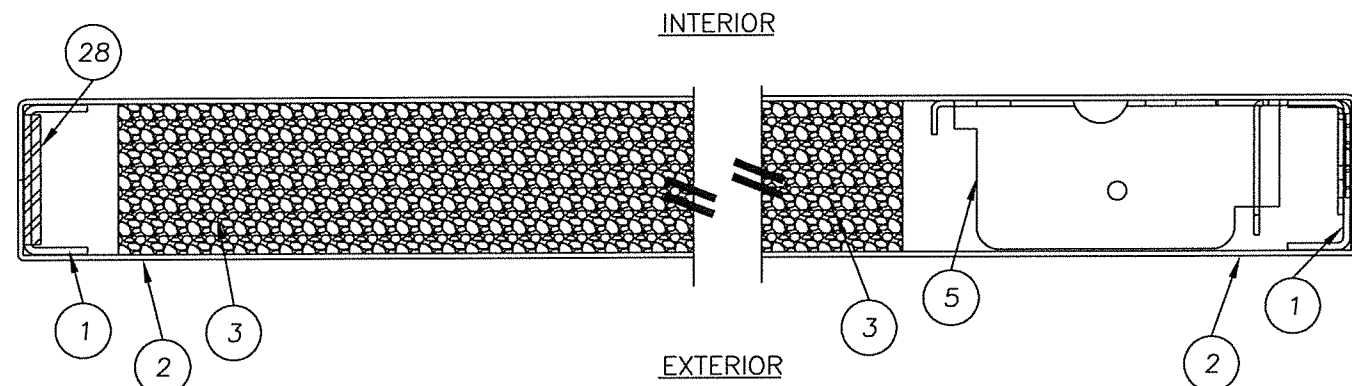


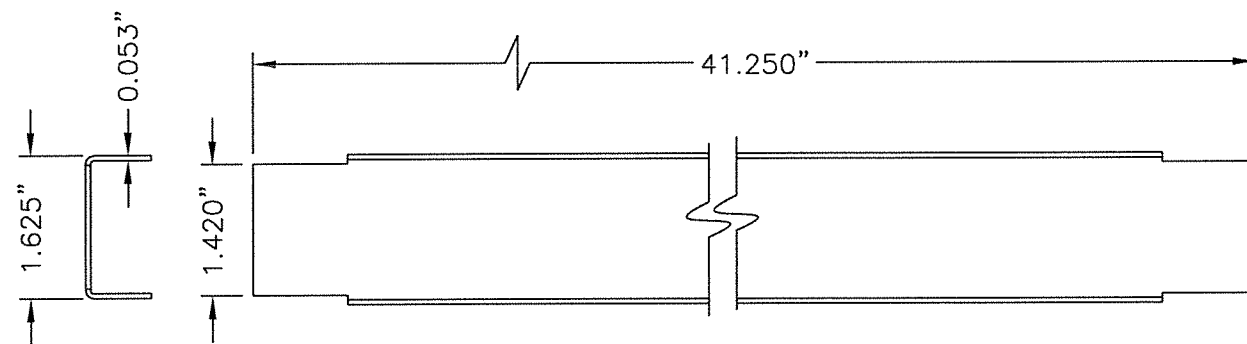

2 HORIZONTAL CROSS SECTION
2

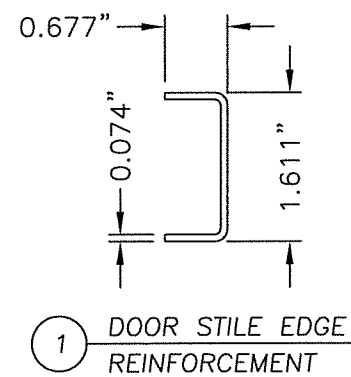

4 DOOR TOP & BOTTOM CLOSER
16GA. (.053) C.R.S.

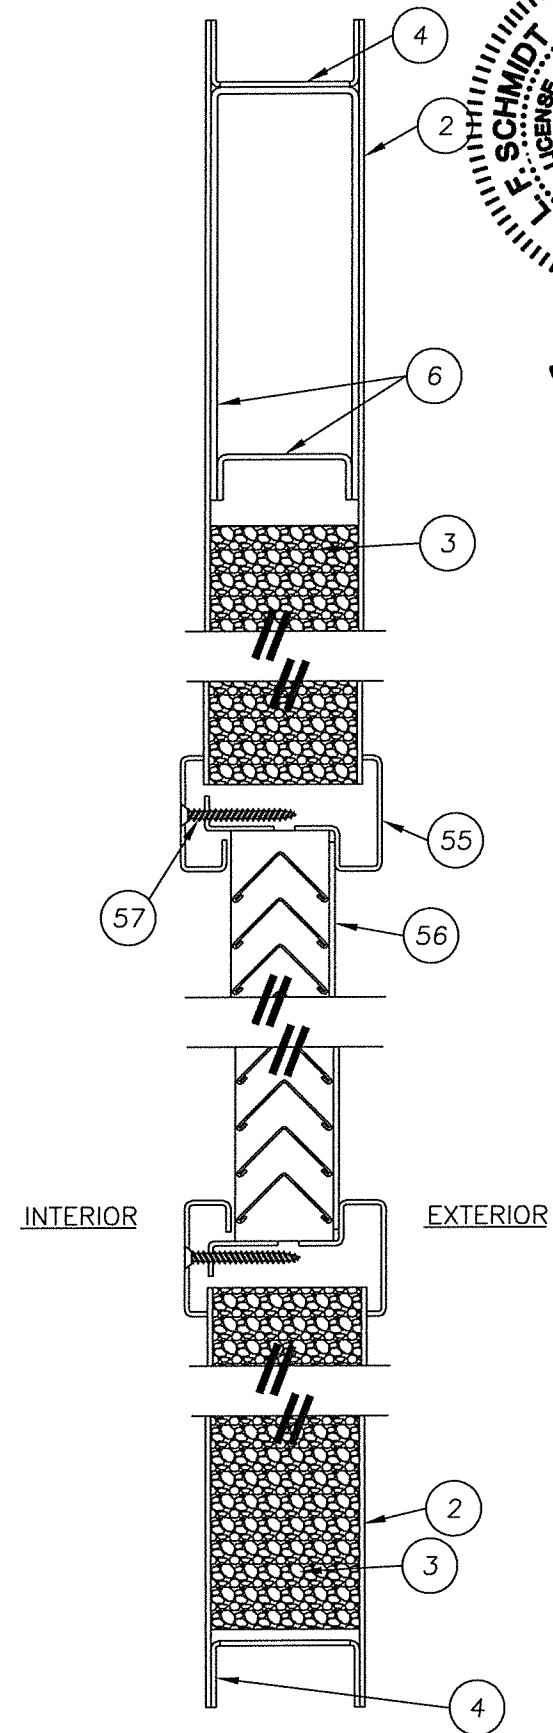

1 VERTICAL CROSS SECTION
2

RW

October 5, 2020

Documents Prepared By:
Lyndon F. Schmidt
P.E. No. 43409

STATE OF
FLORIDA
PROFESSIONAL ENGINEER

L. F. SCHMIDT
LICENSE

No. 43409

BUILDING CONSULTANTS, INC.
P.O. Box 230, Valrico, FL 33595
Phone No.: 813.659.9197
FBPE Registry No. 9813

PRODUCT:
MEGAMET INDUSTRIES, INC.
"D" PANELS "NON-IMPACT"

PART OR ASSEMBLY:
DOOR PANEL DETAILS

2	10/05/20	UPDATE TO 7TH ED. (2020)	FBC	LFS
1	10/16/17	UPDATE TO 6TH ED. (2017)	FBC	LFS
NO.	DATE			BY
				REVISIONS

DATE: 1/05/15

SCALE: N.T.S.


DWG. BY: JK

CHK. BY: LFS


DRAWING NO.:

FL-16493.1


SHEET 2 OF 10

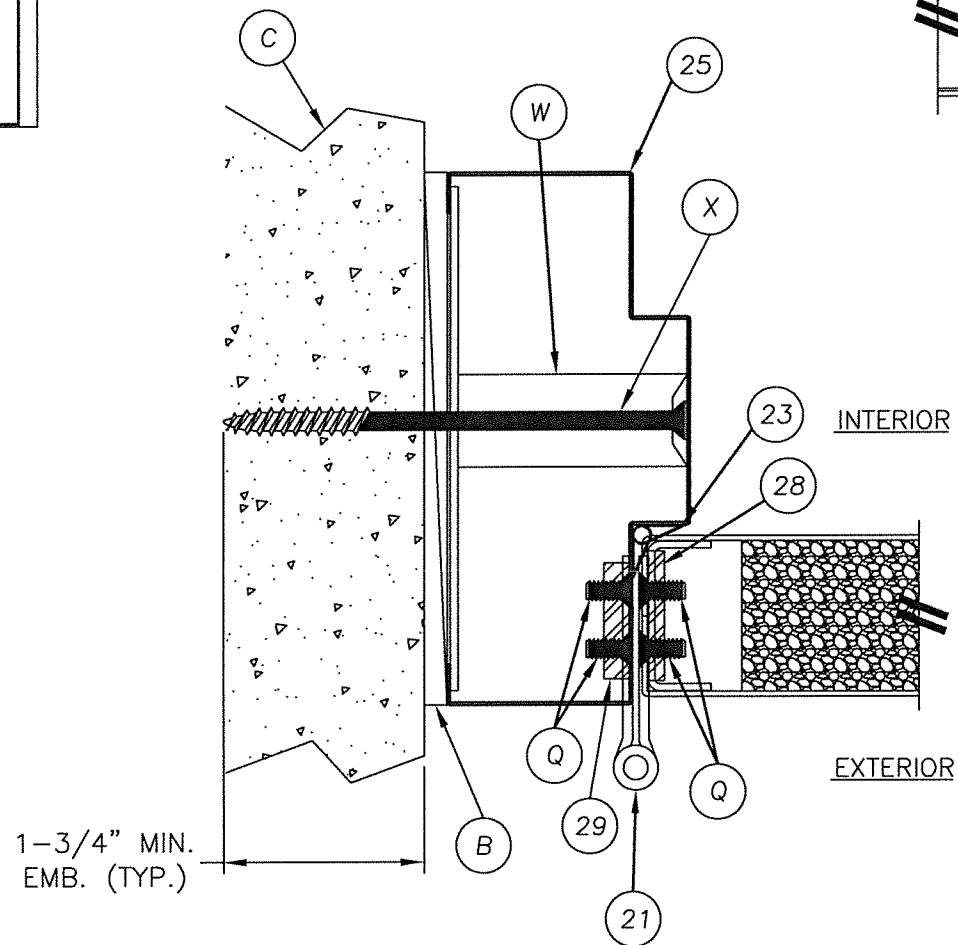

1 HORIZONTAL CROSS SECTION
3 @ HINGE
SHOWN WITH TUBE ANCHOR

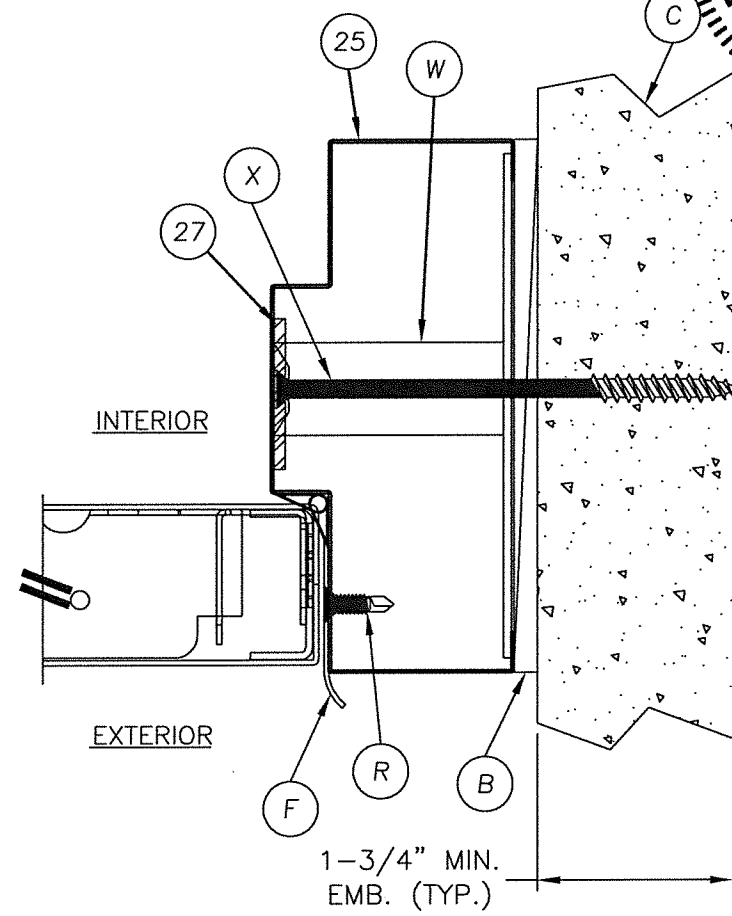

2 HORIZONTAL CROSS SECTION
3 @ HINGE
SHOWN WITH TUBE ANCHOR

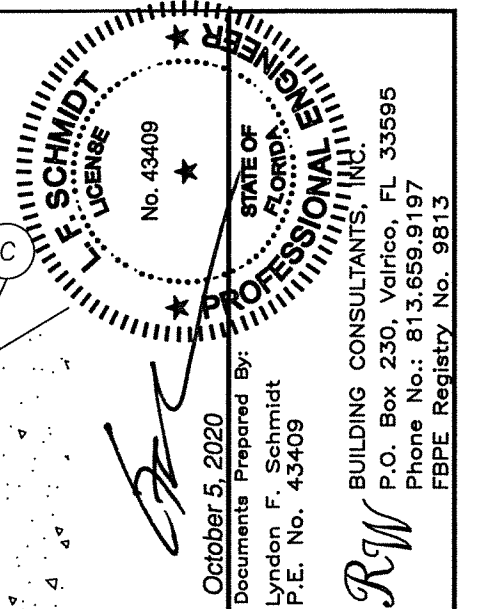

PRODUCT:
MEGAMET INDUSTRIES, INC.
"D" PANELS "NON-IMPACT"


PART OR ASSEMBLY:
HORIZONTAL CROSS SECTIONS

2	10/05/20	UPDATE TO 7TH ED. (2020)	FBC	LFS
1	10/16/17	UPDATE TO 6TH ED. (2017)	FBC	LFS
NO.	DATE			BY
REVISIONS				

[illegible]

DATE:	1/05/15
SCALE:	N.T.S.
DWG. BY:	JK
CHK. BY:	LFS
DRAWING NO.:	FL-16493.18
SHEET	<u>3</u> OF <u>10</u>

1 HORIZONTAL CROSS SECTION
4 @ LATCH
SHOWN WITH TEE ANCHOR

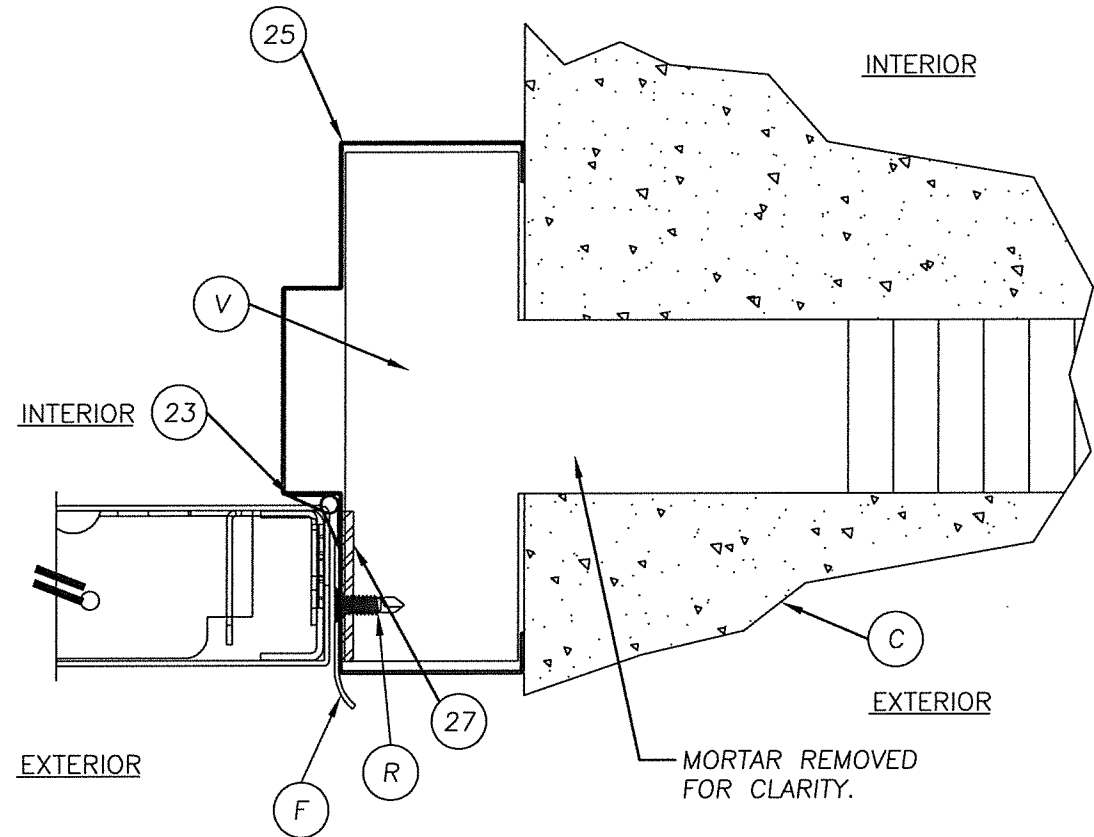


2 HORIZONTAL CROSS SECTION
4 @ LATCH
SHOWN WITH TEE ANCHOR

[Signature]
October 5, 2020
Documents Prepared By:
Lyndon F. Schmidt
P.E. No. 43409


FLORIDA PROFESSIONAL ENGINEER
STATE OF FLORIDA
No. 43409
L. F. SCHMIDT
LICENSE

RW BUILDING CONSULTANTS, INC.
P.O. Box 230, Valrico, FL 33595
Phone No.: 813.659.9197
FBPE Registry No. 9813

DATE: 1/05/15		PRODUCT: MEGAMET INDUSTRIES, INC. "D" PANELS "NON-IMPACT"	
SCALE: N.T.S.			
DWG. BY: JK			
CHK. BY: LFS			
DRAWING NO.: FL-16493.18			
SHEET 4 OF 10	PART OR ASSEMBLY: HORIZONTAL CROSS SECTIONS		

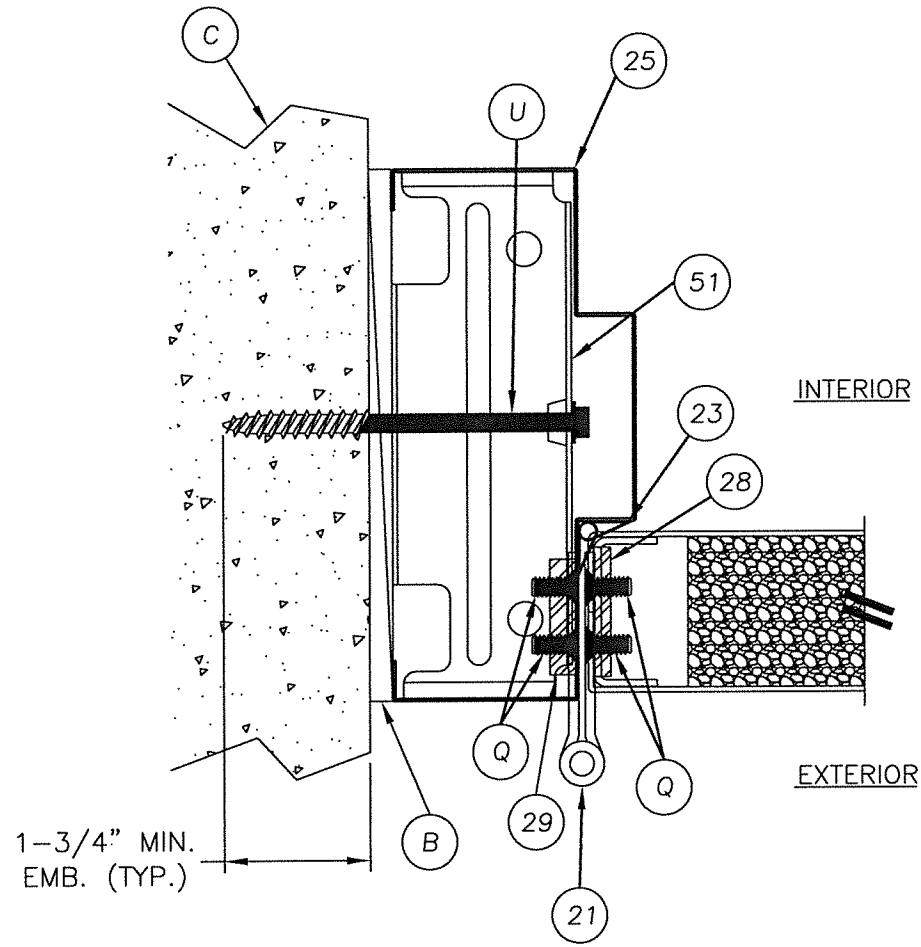

1 HORIZONTAL CROSS SECTION
5 @ LATCH
SHOWN WITH UNIVERSAL ANCHOR

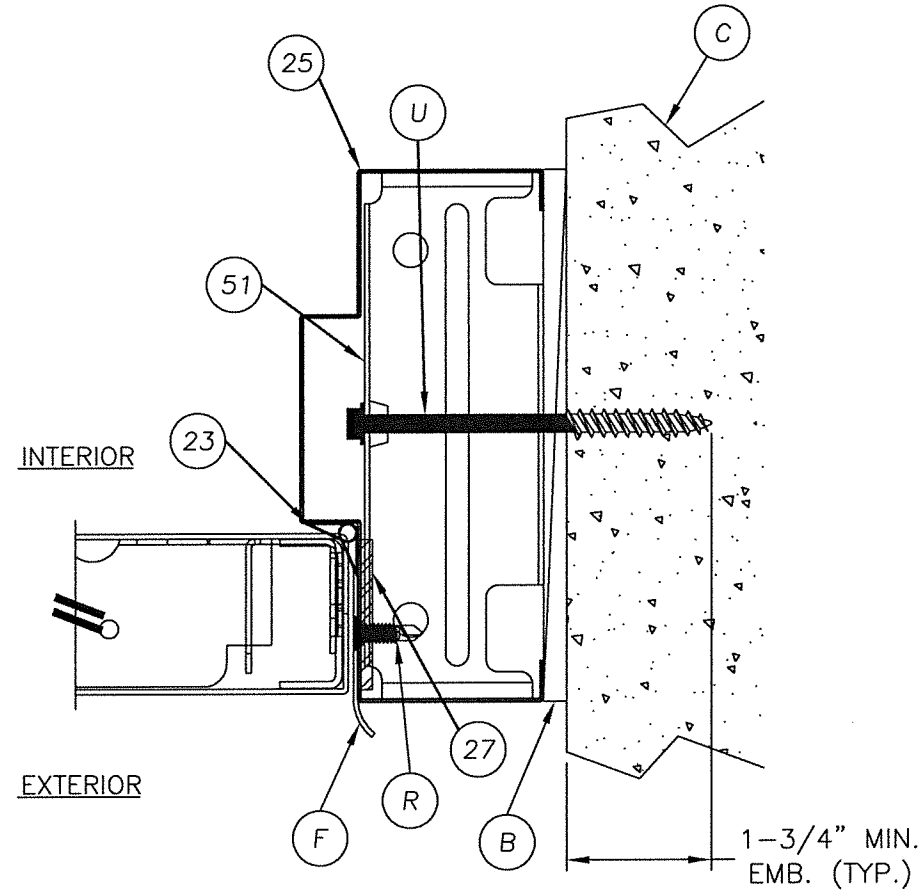


2 HORIZONTAL CROSS SECTION
5 @ LATCH
SHOWN WITH UNIVERSAL ANCHOR

October 5, 2020
Documents Prepared By:
Lyndon F. Schmidt
P.E. No. 43409

FL SCHMIDT
LICENSE
No. 43409
STATE OF
FLORIDA
PROFESSIONAL ENGINEER

RW BUILDING CONSULTANTS, INC.
P.O. Box 230, Valrico, FL 33595
Phone No.: 813.659.9197
FBPE Registry No. 9813

PRODUCT:		MEGAMET INDUSTRIES, INC. "D" PANELS "NON-IMPACT"	
PART OR ASSEMBLY:		HORIZONTAL CROSS SECTIONS	
NO.	DATE	REVISIONS	
		2	10/05/20 UPDATE TO 7TH ED. (2020) FBC LFS
		1	10/16/17 UPDATE TO 6TH ED. (2017) FBC LFS
			BY
DATE: 1/05/15			
SCALE: N.T.S.			
DWG. BY: JK			
CHK. BY: LFS			
DRAWING NO.: FL-16493.18			
SHEET 5 OF 10			

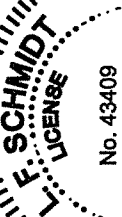

 B

 25

 October 5, 2020

 Documents Prepared By:

 Lyndon F. Schmidt

 P.E. No. 43409

 RW BUILDING CONSULTANTS, INC.

 P.O. Box 230, Valrico, FL 33595

 Phone No.: 813.659.9197


 FBPE Registry No. 9813


© 2015 R.W. BUILDING CONSULTANTS INC.

ANCHOR TYPE	ANCHOR SIZE	MIN. EMBEDMENT	MIN. CLEARANCE TO MASONRY EDGE	MIN. CLEARANCE TO ADJACENT ANCHOR
ITW TAPCON®	1/4"	1-1/4"	2-1/2"	4"
DeWALT ULTRACON®	1/4"	1-1/4"	2-1/2"	4"
ITW TAPCON® XL	5/16"	1-3/4"	2-1/2"	5"
DeWALT ULTRACON®	5/16"	1-3/4"	3-1/8"	5"

Technical drawing of a window jamb cross-section. The drawing shows a vertical section of a window frame with various components and dimensions.

- Dimensions:**
 - Overall height: 25.33" MAX. ON CENTER
 - Top section height: 6"
 - Bottom section height: 8"
 - Bottom section width: 12" (split into two 12" segments)
- Components and Labels:**
 - U** W/UNIVERSAL ANCHOR
 - X** W/TUBE ANCHOR
 - TYP. JAMBS**
 - T** TYP. SILL
 - MASONRY OPENING** (indicated by an arrow pointing to the left side of the frame)

 

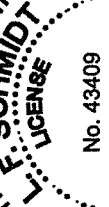

October 5, 2020
Documents Prepared By:
Lyndon F. Schmidt
P.E. No. 43409

RW BUILDING CONSULTANTS, INC.
P.O. Box 230, Valrico, FL 33595
Phone No.: 813.659.9197
FBPE Registry No. 9813


PART OR ASSEMBLY:
ANCHORING DETAILS

[illegible]


BILL OF MATERIALS		
ITEM	DESCRIPTION	MATERIAL
B	1/4" MAX. SHIM SPACE	WOOD
C	3,000 PSI MIN. CONCRETE CONFORMING TO ACI 301 OR HOLLOW BLOCK CONFORMING TO ASTM C90	CONCRETE
D	DESIGN HARDWARE D-2 SERIES DEADBOLT	STEEL
E	DESIGN HARDWARE X-SERIES LATCH (161 PREP)	STEEL
F	LATCH STRIKE PLATE	BRASS
G	DEADBOLT STRIKE PLATE	STEEL
H	VON DUPRIN 99 SERIES RIM PANIC HARDWARE	STEEL
J	RIM PANIC STRIKE PLATE	STEEL
O	#12 X 1" H.H. SELF TAPPING SCREW	STEEL
P	#8 X 3/4" PFH SCREW	STEEL
Q	#12 X 1/2" MACHINE SCREW	STEEL
R	#12 X 3/4" PFH SELF TAPPING MACHINE SCREW	STEEL
T	1/4" X 2-1/4" PFH DeWALT OR ITW CONCRETE SCREW	STEEL
U	5/16" X 4" HWH DeWALT OR ITW CONCRETE SCREW	STEEL
V	MASONRY 'TEE' ANCHOR (PFMT5)	STEEL
W	TUBE ANCHOR	STEEL
X	5/16" X 5" PFH DeWALT OR ITW CONCRETE SCREW	STEEL
1	DOOR STILE EDGE REINFORCEMENT	STEEL
2	DOOR SKIN 16GA (0.055" THK. STEEL, Fy = 40,317 PSI MIN.)	STEEL
3	FOAM (D DOOR) 1.0 PCF MIN. DENSITY	POLYSTYRENE
4	DOOR TOP & BOTTOM CLOSER	STEEL
5	LOCK BOX REINFORCEMENT	STEEL
6	CLOSER REINFORCEMENT	STEEL
21	HINGE	STEEL
22	STD. (LONG) DOOR HINGE REIN. (TOP HINGE PDNLHR 450)	STEEL
23	WEATHERSTRIP	FOAM
24	THRESHOLD WEATHERSTRIP (NATIONAL GUARD PRODUCTS, INC. ITEM #33)	VINYL
25	FRAME 5-3/4" MIN. WITH 2" HEAD	STEEL
26	FRAME 5-3/4" MIN. WITH 4" HEAD	STEEL
27	14GA. (.075") C.R.S. 161 DEADBOLT FRAME REINFORCEMENT (PFDBR4)	STEEL
28	STD. (SHORT) DOOR HINGE REIN.(MIDDLE & BOTTOM) PDNHR450)	STEEL
29	STD. 4-1/2" FRAME HINGE REINFORCEMENT 7GA.(.175" PF4HR)	STEEL
40	OUTSWING THRESHOLD NATIONAL GUARD PRODUCTS, INC. #896	ALUMINUM
41	OUTSWING THRESHOLD NATIONAL GUARD PRODUCTS, INC. #950	ALUMINUM
42	OUTSWING THRESHOLD PEMKO #2005 V	ALUMINUM
44	95WHA DOOR SWEEP NATIONAL GUARD PRODUCTS, INC.	ALUMINUM
51	FRAME REINFORCEMENT	STEEL
55	LOUVER FRAME	STEEL
56	LOUVER PANEL	STEEL
57	#6 X 1-1/4" PFH SCREW	STEEL

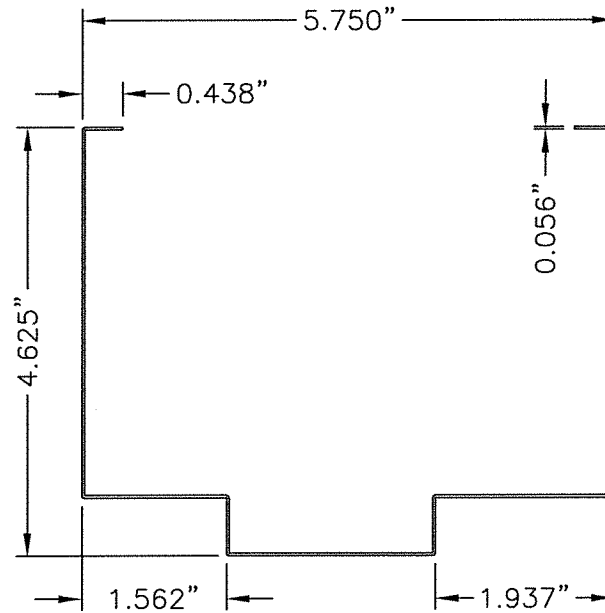


26 FRAME

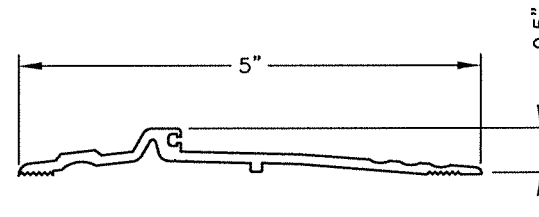


40 THRESHOLD

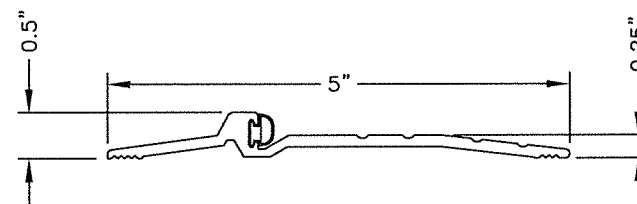


42 THRESHOLD

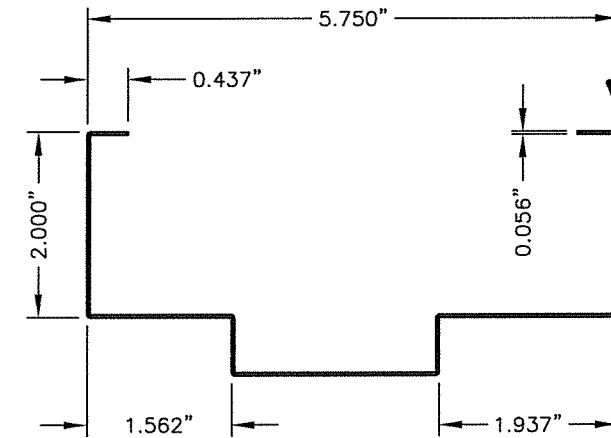


25 FRAME

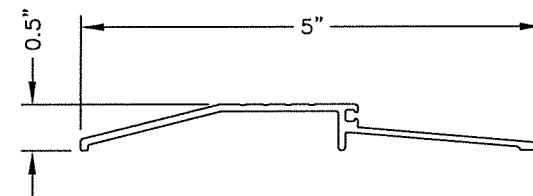

41 THRESHOLD

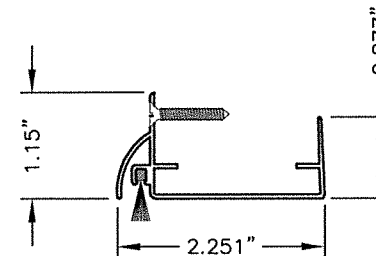

44 SWEEP

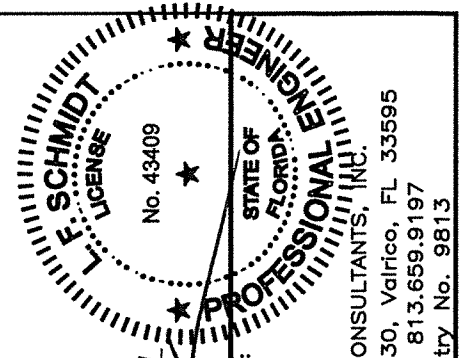

October 5, 2020

Lyndon F. Schmidt
P.E. No. 43409

BUILDING CONSULTANTS, INC.
P.O. Box 230, Valrico, FL 33595
Phone No.: 813.659.9197
FBPE Registry No. 9813

PRODUCT: MEGAMET INDUSTRIES, INC.
"N" PANELS "NON-IMPACT"

PART OR ASSEMBLY:

2	10/05/20	UPDATE TO 7TH ED.	(2020)	FBC	LFS
1	10/16/17	UPDATE TO 6TH ED.	(2017)	FBC	LFS
NO.	DATE				BY
					REVISIONS

DATE: 1/05/15

SCALE: N.T.S.

DWG. BY: JK

CHK. BY: LFS

DRAWING NO.:

FL-16493.18

SHEET 10 OF 10