

REVISIONS			
REV	DESCRIPTION	DATE	APPROVED
B	REVISED PER NEW CODE	07/01/2021	R.L.

NOTES:

1. THE PRODUCT SHOWN HEREIN IS DESIGNED AND MANUFACTURED TO COMPLY WITH REQUIREMENTS OF THE FLORIDA BUILDING CODE.
2. WOOD FRAMING AND MASONRY OPENING TO BE DESIGNED AND ANCHORED TO PROPERLY TRANSFER ALL LOADS TO STRUCTURE. FRAMING AND MASONRY OPENING IS THE RESPONSIBILITY OF THE ARCHITECT OR ENGINEER OF RECORD.
3. 1X BUCK OVER MASONRY/CONCRETE IS OPTIONAL.
4. WHERE SHIM OR BUCK THICKNESS IS LESS THAN 1–1/2” UNITS MUST BE ANCHORED THROUGH THE FRAME IN ACCORDANCE WITH MANUFACTURER’S PUBLISHED INSTALLATION INSTRUCTIONS. ANCHORS SHALL BE SECURELY FASTENED DIRECTLY INTO MASONRY, CONCRETE OR OTHER STRUCTURAL SUBSTRATE MATERIAL.
5. WHERE WOOD BUCK THICKNESS IS 1–1/2” OR GREATER, BUCK SHALL BE SECURELY FASTENED TO MASONRY, CONCRETE OR OTHER STRUCTURAL SUBSTRATE. UNITS MAY BE ANCHORED THROUGH FRAME TO SECURED WOOD BUCK IN ACCORDANCE WITH MANUFACTURER’S PUBLISHED INSTALLATION INSTRUCTIONS.
6. WHERE 1X BUCK IS NOT USED DISSIMILAR MATERIALS MUST BE SEPARATED WITH APPROVED COATING OR MEMBRANE. SELECTION OF COATING OR MEMBRANE IS THE RESPONSIBILITY OF THE ARCHITECT OR ENGINEER OF RECORD.
7. BUCKS SHALL EXTEND BEYOND UNIT FRAME INTERIOR FACE SO THAT FULL FRAME SUPPORT IS PROVIDED.
8. SHIM AS REQUIRED AT EACH ANCHOR LOCATION WITH LOAD BEARING SHIM. SHIM WHERE SPACE OF 1/16” OR GREATER OCCURS. MAXIMUM ALLOWABLE SHIM STACK TO BE 1/4”.
9. SHIMS SHALL BE LOCATED, APPLIED AND MADE FROM MATERIALS AND THICKNESS CAPABLE OF SUSTAINING APPLICABLE LOADS.
10. WIND LOAD DURATION FACTOR Cd=1.6 WAS USED FOR WOOD ANCHOR CALCULATIONS.
11. FRAME MATERIAL: WOOD AND COMPOSITE.
12. UNITS MUST BE GLAZED PER ASTM E1300.
13. APPROVED IMPACT PROTECTIVE SYSTEM IS REQUIRED FOR THIS PRODUCT IN WIND BORNE DEBRIS REGIONS.
14. FOR ANCHORING THROUGH BRICK MOULD INTO WOOD FRAMING OR 2X BUCK USE #10 WOOD SCREWS WITH SUFFICIENT LENGTH TO ACHIEVE A 1/2” MINIMUM EMBEDMENT INTO SUBSTRATE. LOCATE ANCHORS AS SHOWN IN ELEVATIONS AND INSTALLATION DETAILS.

15. FOR ANCHORING THROUGH FRAME INTO WOOD FRAMING OR 2X BUCK USE #10 WOOD SCREWS WITH SUFFICIENT LENGTH TO ACHIEVE A 1 1/4” MINIMUM EMBEDMENT INTO SUBSTRATE. LOCATE ANCHORS AS SHOWN IN ELEVATIONS AND INSTALLATION DETAILS.
16. FOR ANCHORING THROUGH FRAME INTO MASONRY/CONCRETE USE 3/16” TAPCONS WITH SUFFICIENT LENGTH TO ACHIEVE A 1 1/4” MINIMUM EMBEDMENT INTO SUBSTRATE WITH 2” MINIMUM EDGE DISTANCE. LOCATE ANCHORS AS SHOWN IN ELEVATIONS AND INSTALLATION DETAILS.
17. FOR ANCHORING THROUGH FRAME INTO METAL STRUCTURE USE #10 SMS OR SELF DRILLING SCREWS WITH SUFFICIENT LENGTH TO ACHIEVE 3 THREADS MINIMUM BEYOND STRUCTURE INTERIOR WALL. LOCATE ANCHORS AS SHOWN IN ELEVATIONS AND INSTALLATION DETAILS.
18. ALL FASTENERS TO BE CORROSION RESISTANT.
19. INSTALLATION ANCHORS SHALL BE INSTALLED IN ACCORDANCE WITH ANCHOR MANUFACTURER’S INSTALLATION INSTRUCTIONS AND ANCHORS SHALL NOT BE USED IN SUBSTRATES WITH STRENGTHS LESS THAN THE MINIMUM STRENGTH SPECIFIED BELOW:

A. WOOD: MINIMUM SPECIFIC GRAVITY OF G=0.42

B. CONCRETE: MINIMUM COMPRESSIVE STRENGTH OF 2,000 PSI.

C. MASONRY: HOLLOW/FILLED BLOCK PER ASTM C90 WITH Fm=2,000PSI MINIMUM.

D. METAL STRUCTURE: STEEL 18GA (.048”) FY=33KSI/FU=52KSI OR ALUMINUM 6063–T5 FU=30KSI 1/8” THICK MINIMUM

TABLE OF CONTENTS	
SHEET NO.	DESCRIPTION
1	NOTES
2 – 3	ELEVATIONS
4 – 11	INSTALLATION DETAILS
12	COMPONENTS

TUCKER DOOR & TRIM CORPORATION

650 HIGHWAY 83
MONROE, GA 30655

2200 FIXED WINDOW
72” X 74” NON-IMPACT
FRAME INSTALLATION DETAILS

DRAWN:
J.L.

DWG NO.
08-02032

REV
B


SCALE NTS

DATE 06/04/13

SHEET 4 OF 12


L. ROBERTO LOMAS P.E.
1432 WOODFORD RD LEWISVILLE, NC 27023
434-688-0609 rllomas@lrlomaspe.com

SIGNED: 07/01/2021

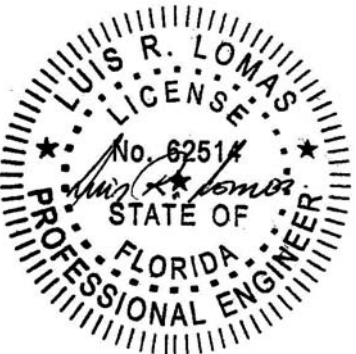


Luis R. Lomas P.E.
FL No.: 62514

REVISIONS			
REV	DESCRIPTION	DATE	APPROVED
B	REVISED PER NEW CODE	07/01/2021	R.L.

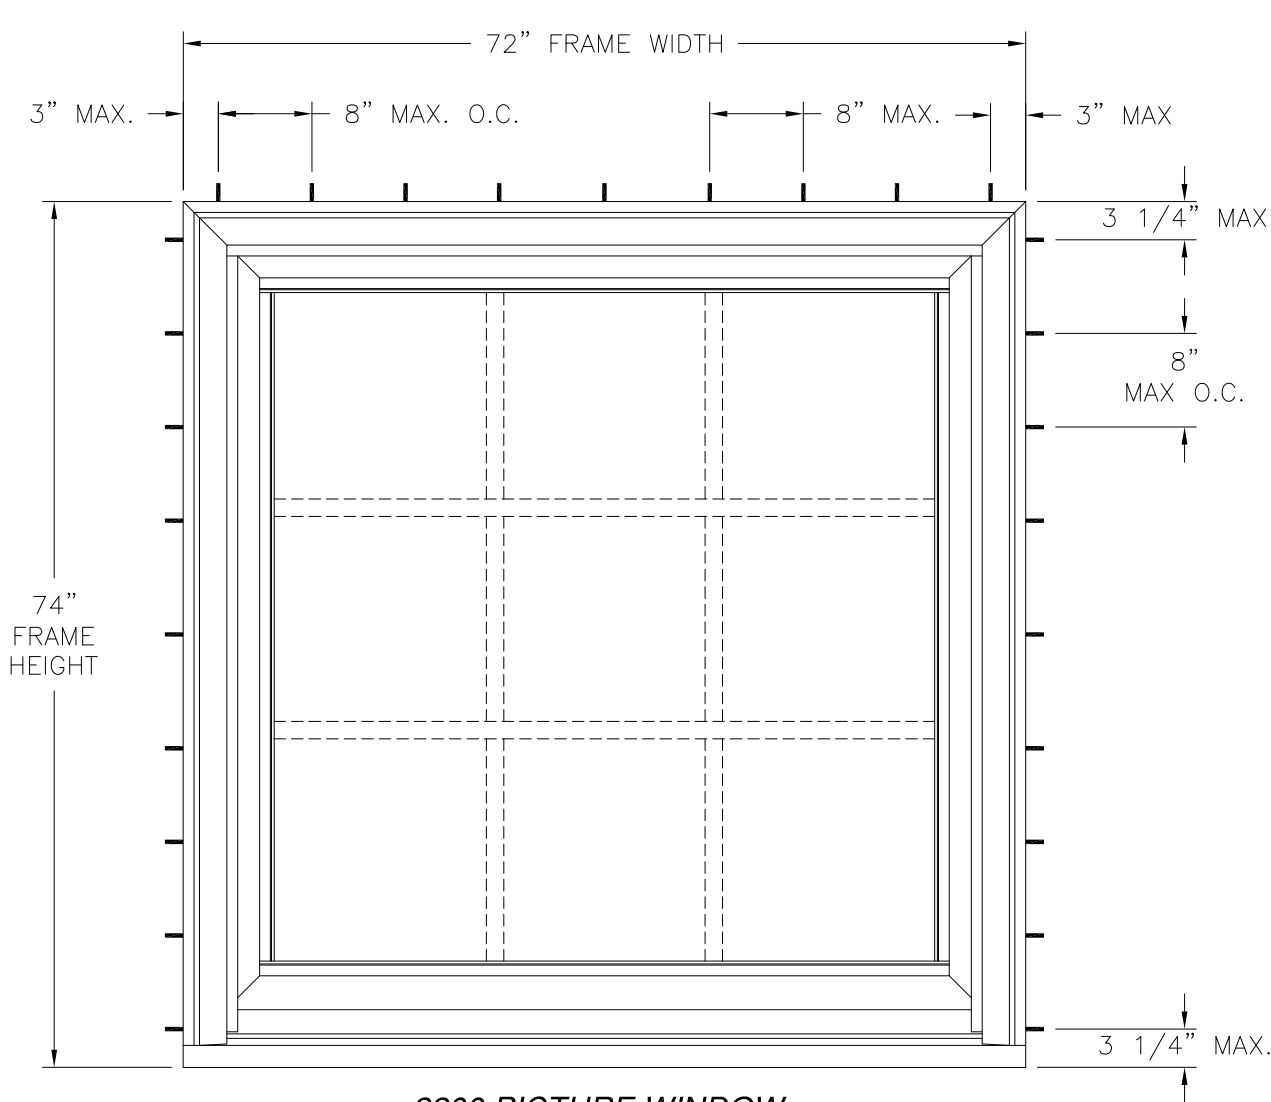

2200 PICTURE WINDOW
EXTERIOR VIEW FRAME INSTALLATION

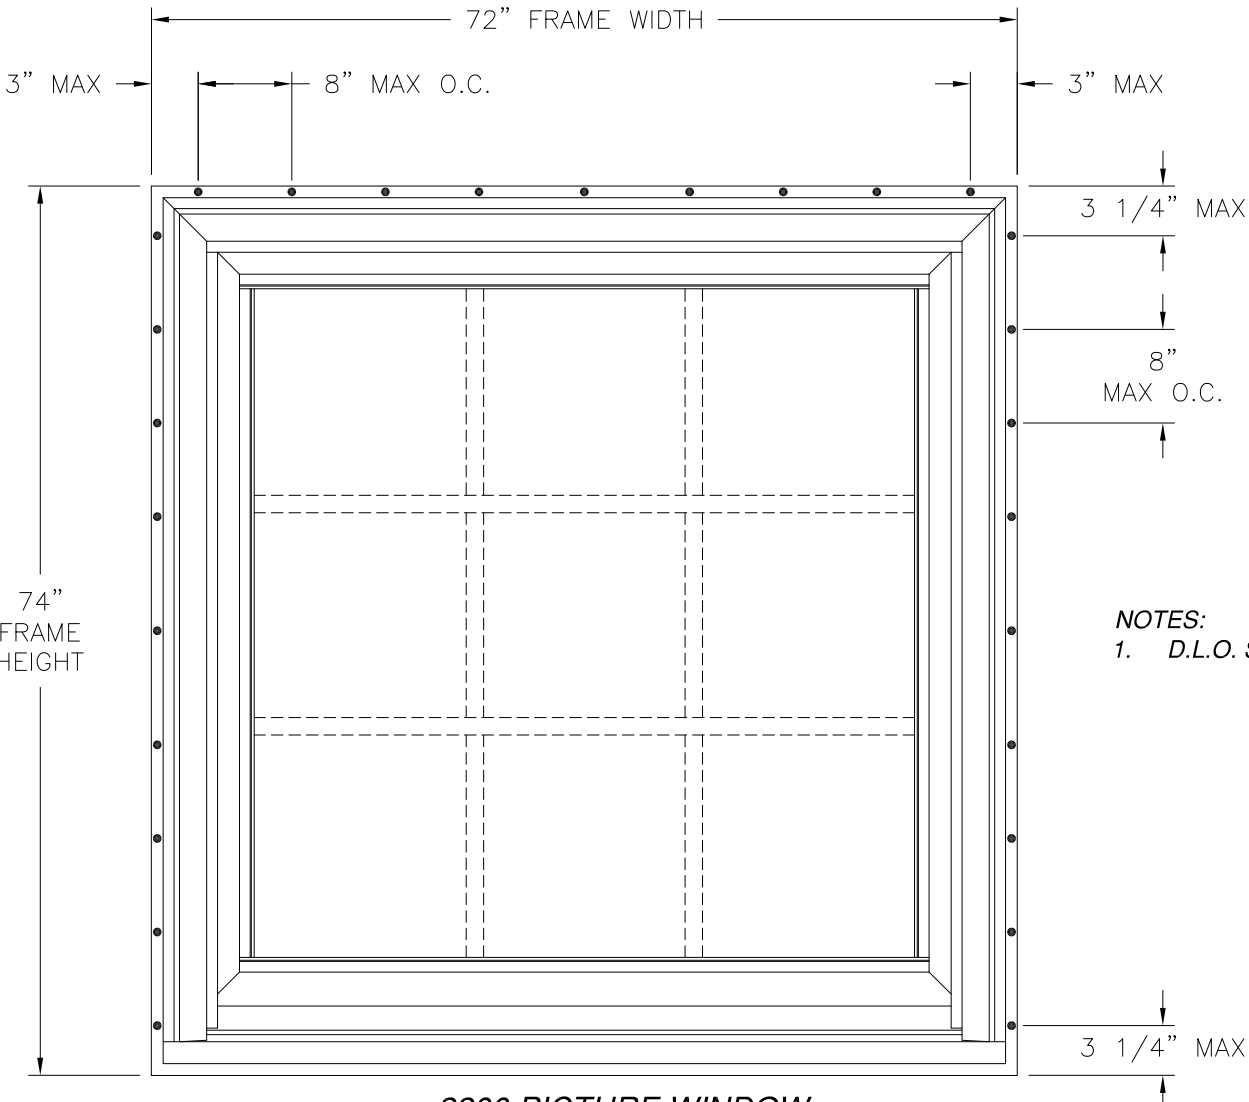

2200 PICTURE WINDOW
EXTERIOR VIEW BRICK MOULD INSTALLATION

NOTES:
1. D.L.O. SIZE: 67 7/8" X 67 1/8"

DESIGN PRESSURE RATING	IMPACT RATING
±40.0PSF	NONE

72" X 74" UNIT SHOWN. OTHER SIZES APPROVED AS LONG AS
FRAME AREA DOES NOT EXCEED 37.0 FT²

TUCKER DOOR & TRIM CORPORATION
650 HIGHWAY 83
MONROE, GA 30655

2200 FIXED WINDOW
72" X 74" NON-IMPACT
± 40.0 PSF ELEVATIONS

DRAWN:
J.L.

DWG NO.
08-02032

REV
B


SCALE
NTS

DATE
06/04/13

SHEET
2 OF 12


L. ROBERTO LOMAS P.E.
1432 WOODFORD RD LEWISVILLE, NC 27023
434-688-0609 rllomas@lrlomaspe.com

SIGNED: 07/01/2021

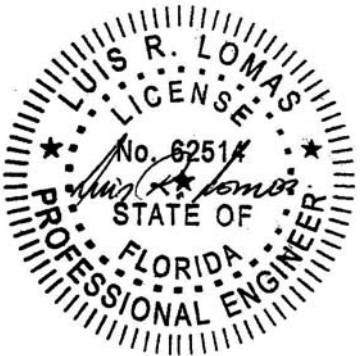

Luis R. Lomas P.E.
FL No.: 62514


REVISIONS			
REV	DESCRIPTION	DATE	APPROVED
B	REVISED PER NEW CODE	07/01/2021	R.L.

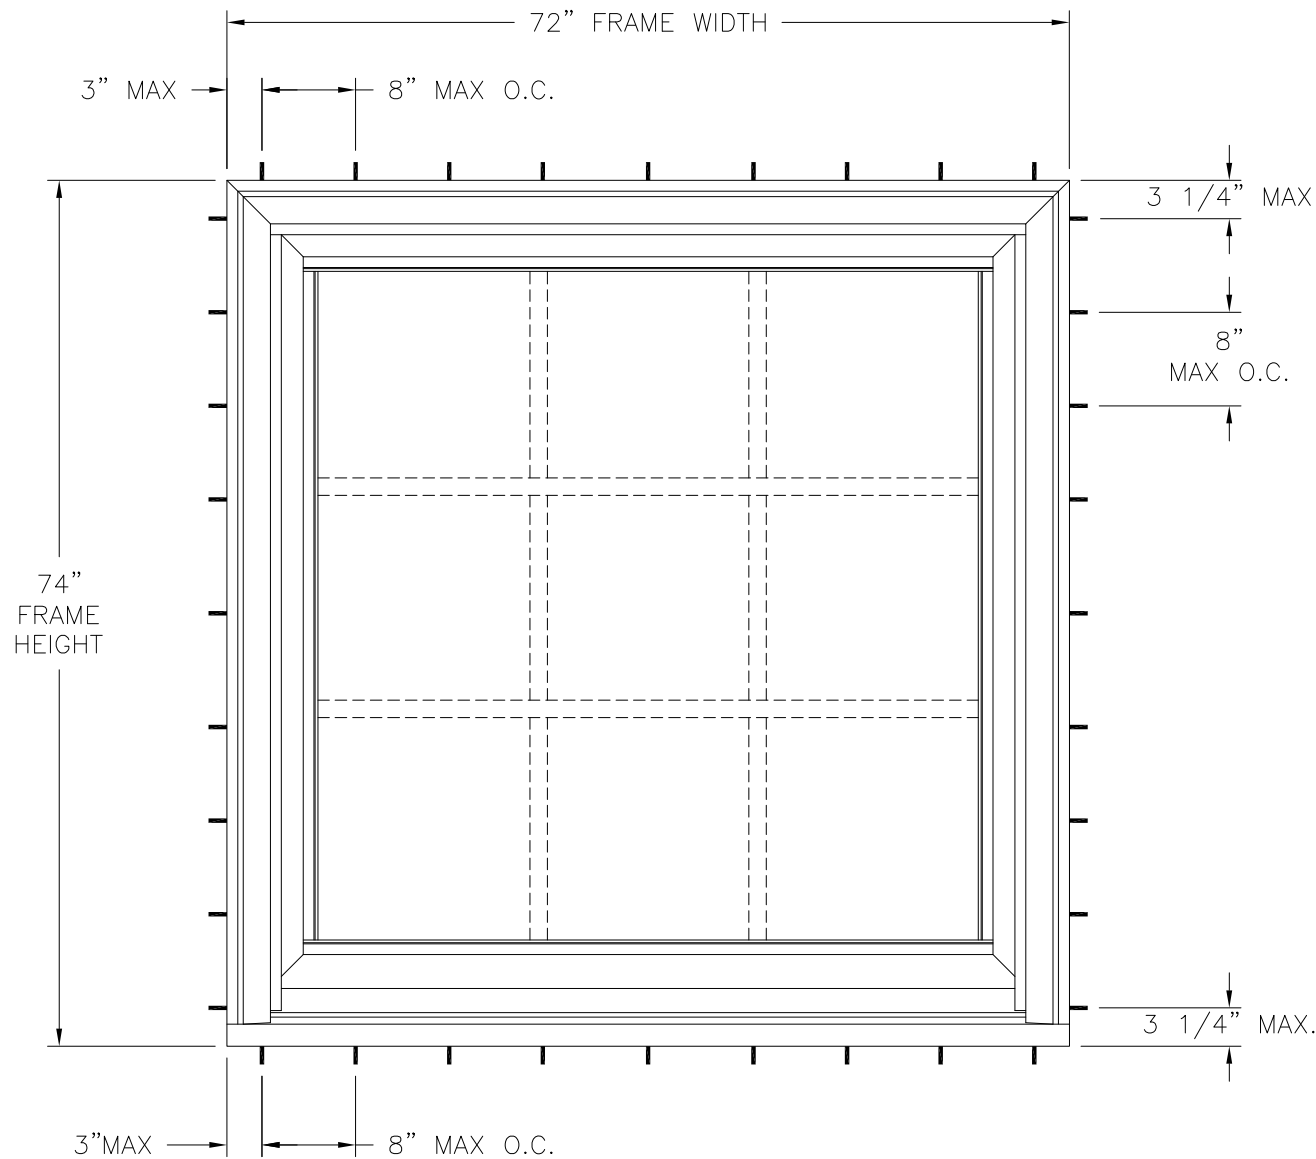

2200 PICTURE WINDOW
EXTERIOR VIEW FRAME INSTALLATION

DESIGN PRESSURE RATING	IMPACT RATING
±55.0PSF	NONE

72" X 74" UNIT SHOWN. OTHER SIZES APPROVED AS LONG AS
FRAME AREA DOES NOT EXCEED 37.0 FT²

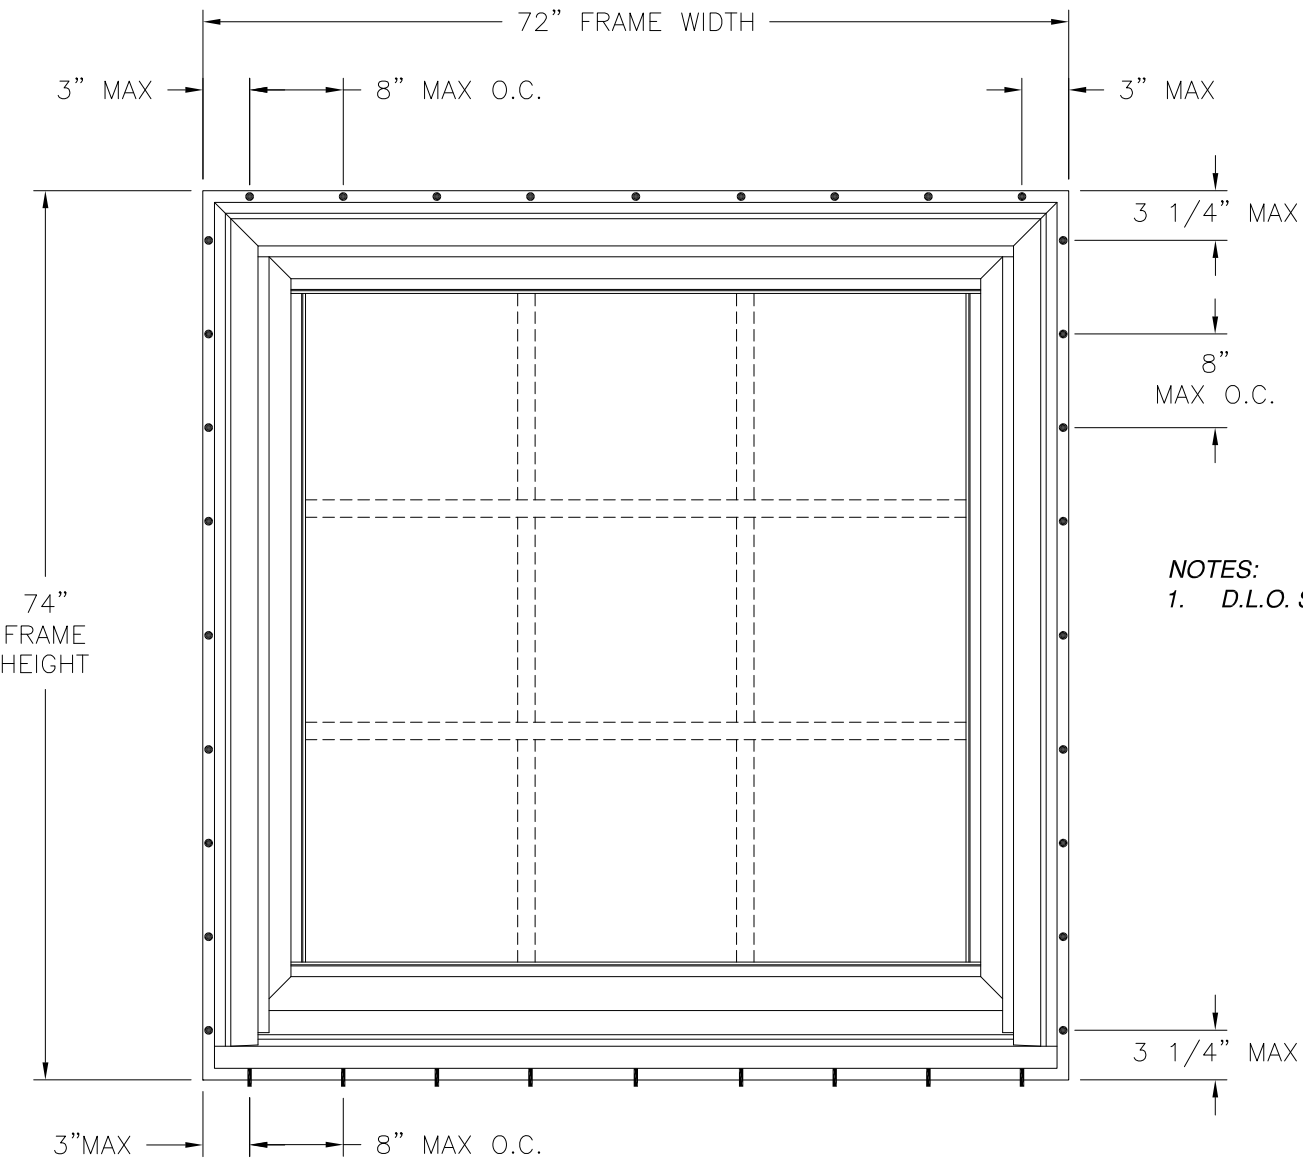

2200 PICTURE WINDOW
EXTERIOR VIEW BRICK MOULD INSTALLATION

NOTES:
1. D.L.O. SIZE: 67 7/8" X 67 1/8"

TUCKER DOOR & TRIM CORPORATION
650 HIGHWAY 83
MONROE, GA 30655

2200 FIXED WINDOW
72" X 74" NON-IMPACT
±55.0 PSF ELEVATIONS

DRAWN: J.L.	DWG NO. 08-02032	REV B
SCALE NTS	DATE 06/04/13	SHEET 3 OF 12


L. ROBERTO LOMAS P.E.
1432 WOODFORD RD LEWISVILLE, NC 27023
434-688-0609 rllomas@lrlomaspe.com

SIGNED: 07/01/2021




Luis R. Lomas P.E.
FL No.: 62514

REVISIONS			
REV	DESCRIPTION	DATE	APPROVED
B	REVISED PER NEW CODE	07/01/2021	R.L.

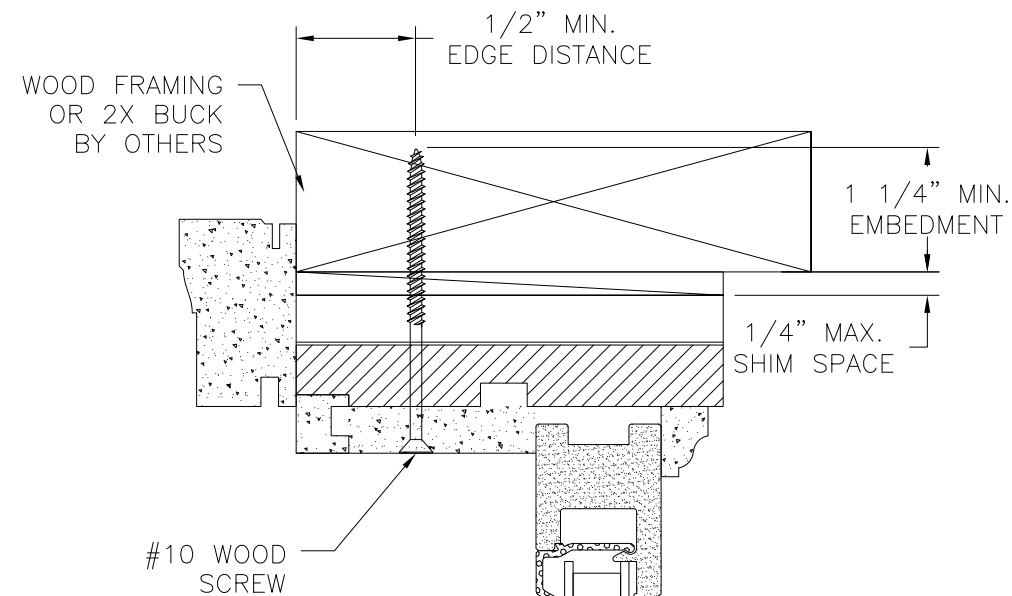


EXTERIOR

INTERIOR

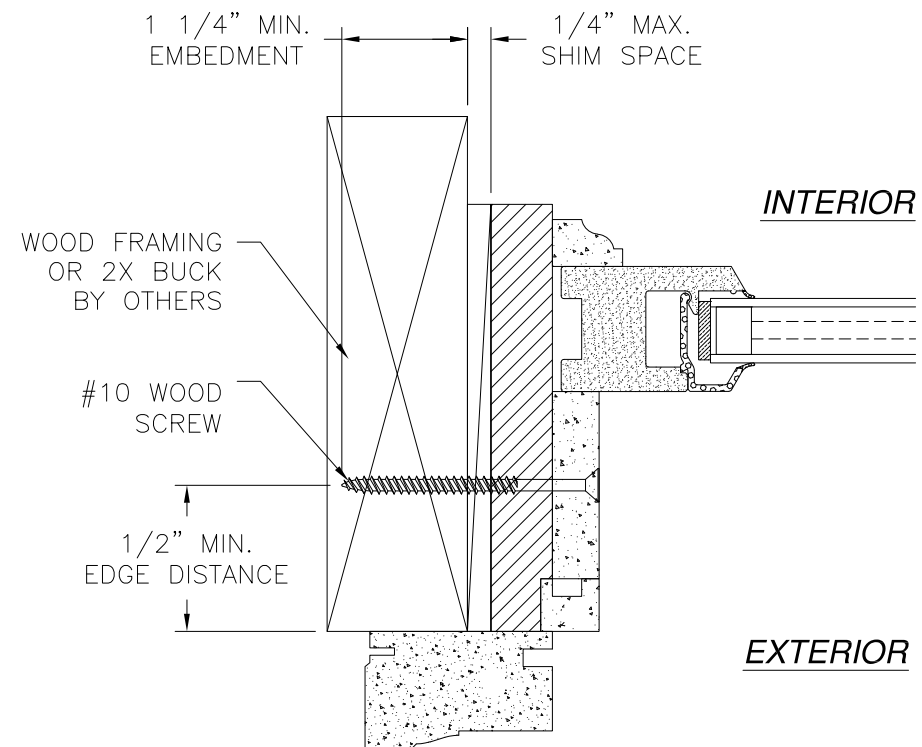

JAMB INSTALLATION DETAIL
WOOD FRAMING OR 2X BUCK INSTALLATION

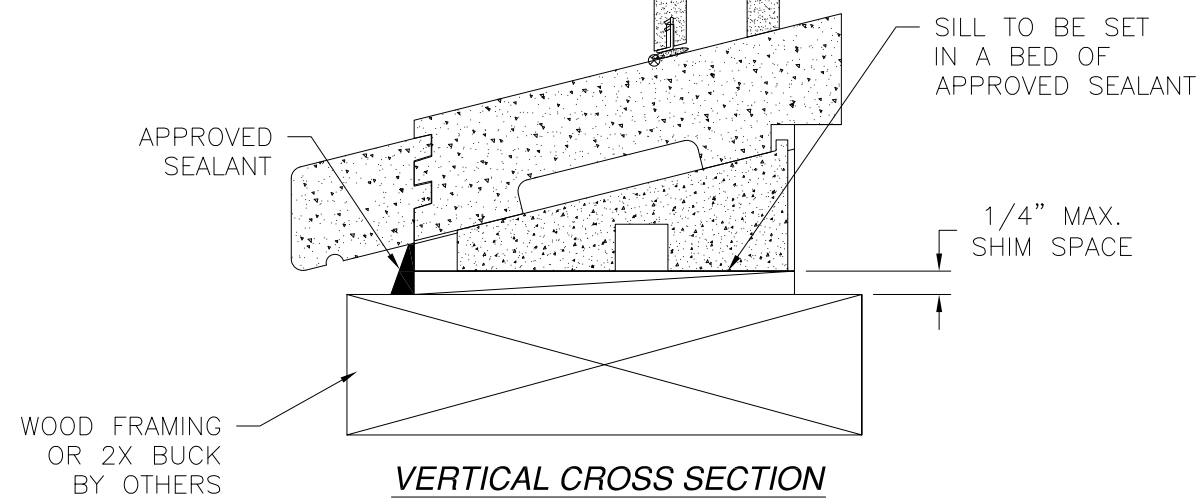


VERTICAL CROSS SECTION
WOOD FRAMING OR 2X BUCK INSTALLATION




- NOTES:**
1. INTERIOR AND EXTERIOR FINISHES, BY OTHERS, NOT SHOWN FOR CLARITY.
 2. PERIMETER AND JOINT SEALANT BY OTHERS TO BE DESIGNED IN ACCORDANCE WITH ASTM E2112

SIGNED: 07/01/2021

TUCKER DOOR & TRIM CORPORATION		
650 HIGHWAY 83 MONROE, GA 30655		
2200 FIXED WINDOW 72" X 74" NON-IMPACT FRAME INSTALLATION DETAILS WITH ±40.0 PSF		
DRAWN: J.L.	DWG NO. 08-02032	REV B
SCALE NTS	DATE 06/04/13	SHEET 4 OF 12
L. ROBERTO LOMAS P.E. 1432 WOODFORD RD LEWISVILLE, NC 27023 434-688-0609 rllomas@lrlomaspe.com		

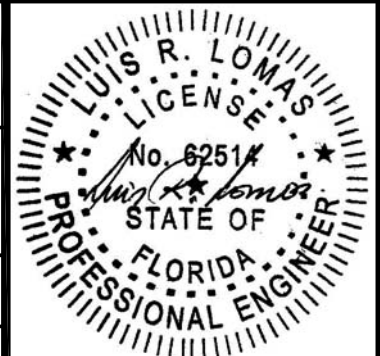

Luis R. Lomas P.E.
FL No.: 62514

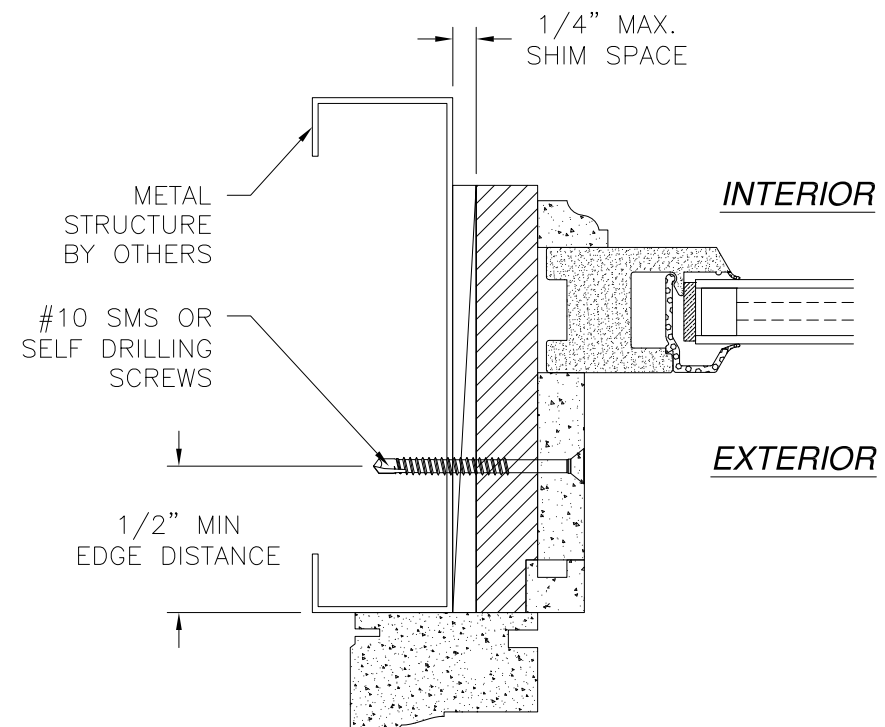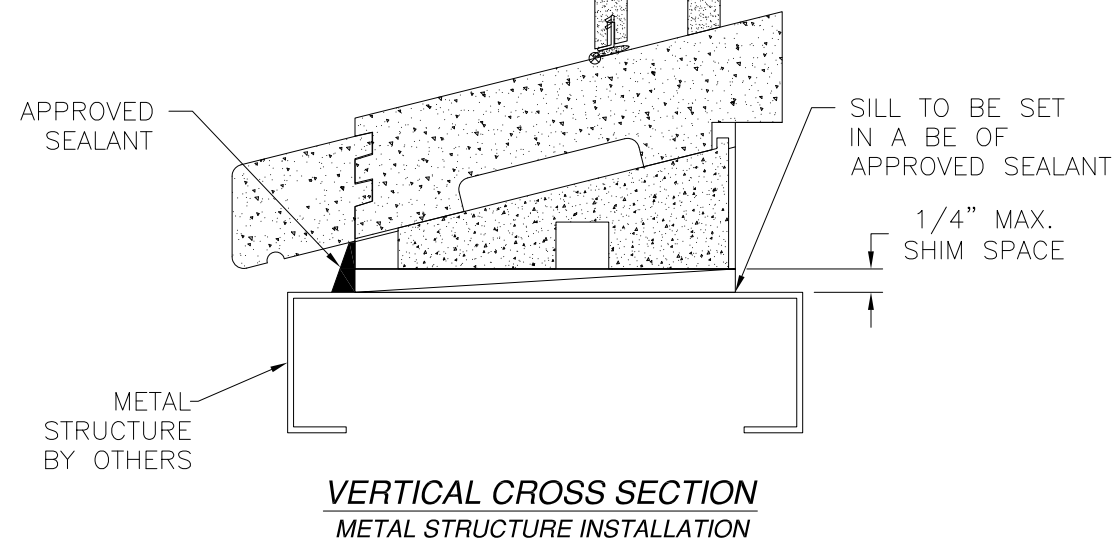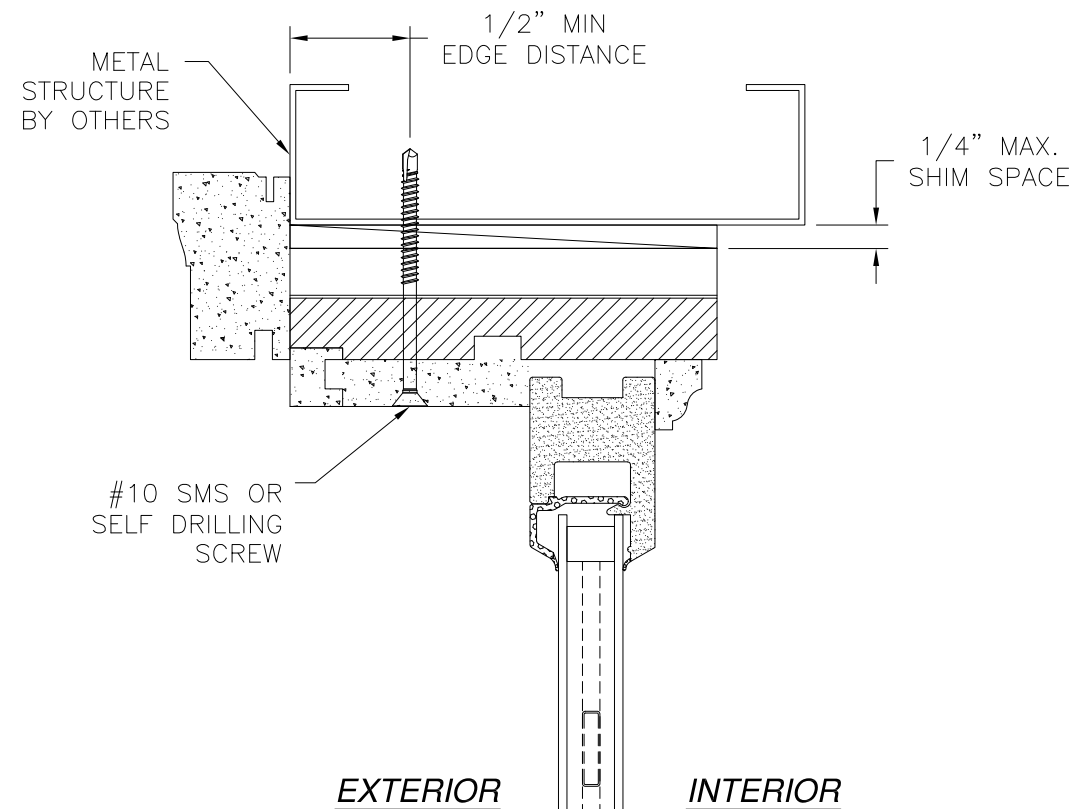


JAMB INSTALLATION DETAIL
METAL STRUCTURE INSTALLATION

- NOTES:**
1. INTERIOR AND EXTERIOR FINISHES, BY OTHERS, NOT SHOWN FOR CLARITY.
 2. PERIMETER AND JOINT SEALANT BY OTHERS TO BE DESIGNED IN ACCORDANCE WITH ASTM E2112

REVISIONS			
REV	DESCRIPTION	DATE	APPROVED
B	REVISED PER NEW CODE	07/01/2021	R.L.


TUCKER DOOR & TRIM CORPORATION 650 HIGHWAY 83 MONROE, GA 30655		
2200 FIXED WINDOW 72" X 74" NON-IMPACT FRAME INSTALLATION DETAILS WITH ±40.0 PSF		
DRAWN: J.L.	DWG NO. 08-02032	REV B
SCALE NTS	DATE 06/04/13	SHEET 5 OF 12
L. ROBERTO LOMAS P.E. 1432 WOODFORD RD LEWISVILLE, NC 27023 434-688-0609 rllomas@lrlomaspe.com		

SIGNED: 07/01/2021

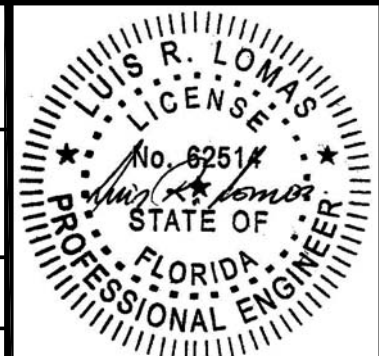


Luis R. Lomas P.E.
FL No.: 62514

REVISIONS			
REV	DESCRIPTION	DATE	APPROVED
B	REVISED PER NEW CODE	07/01/2021	R.L.

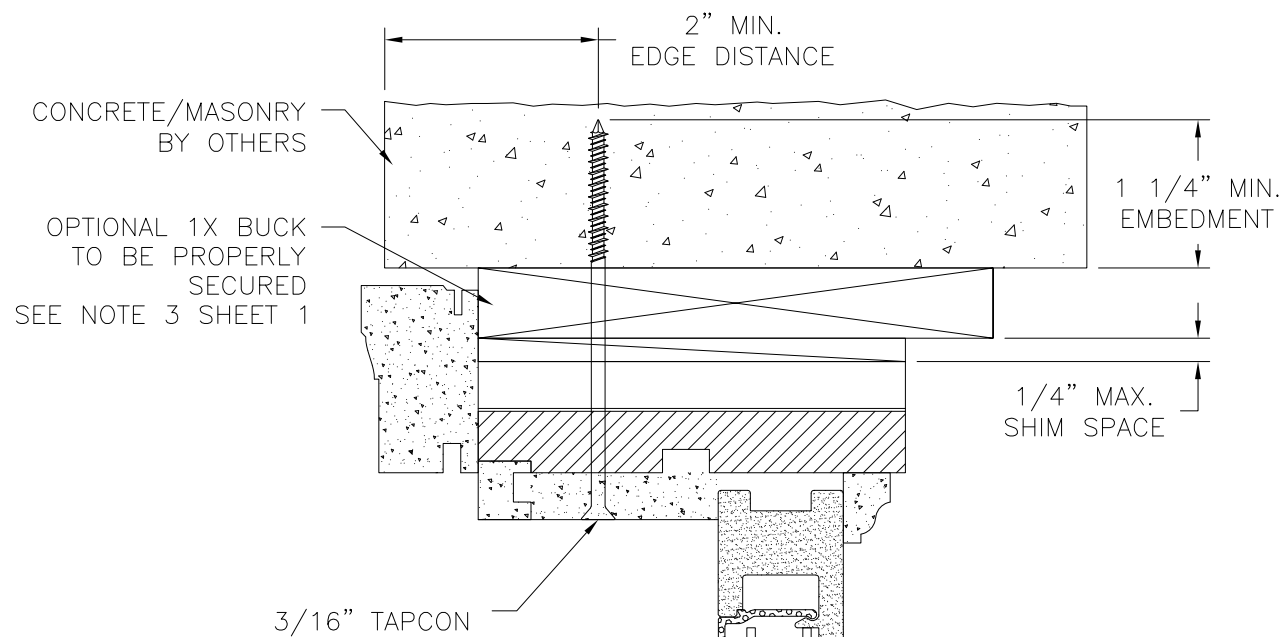

VERTICAL CROSS SECTION
CONCRETE/MASONRY INSTALLATION

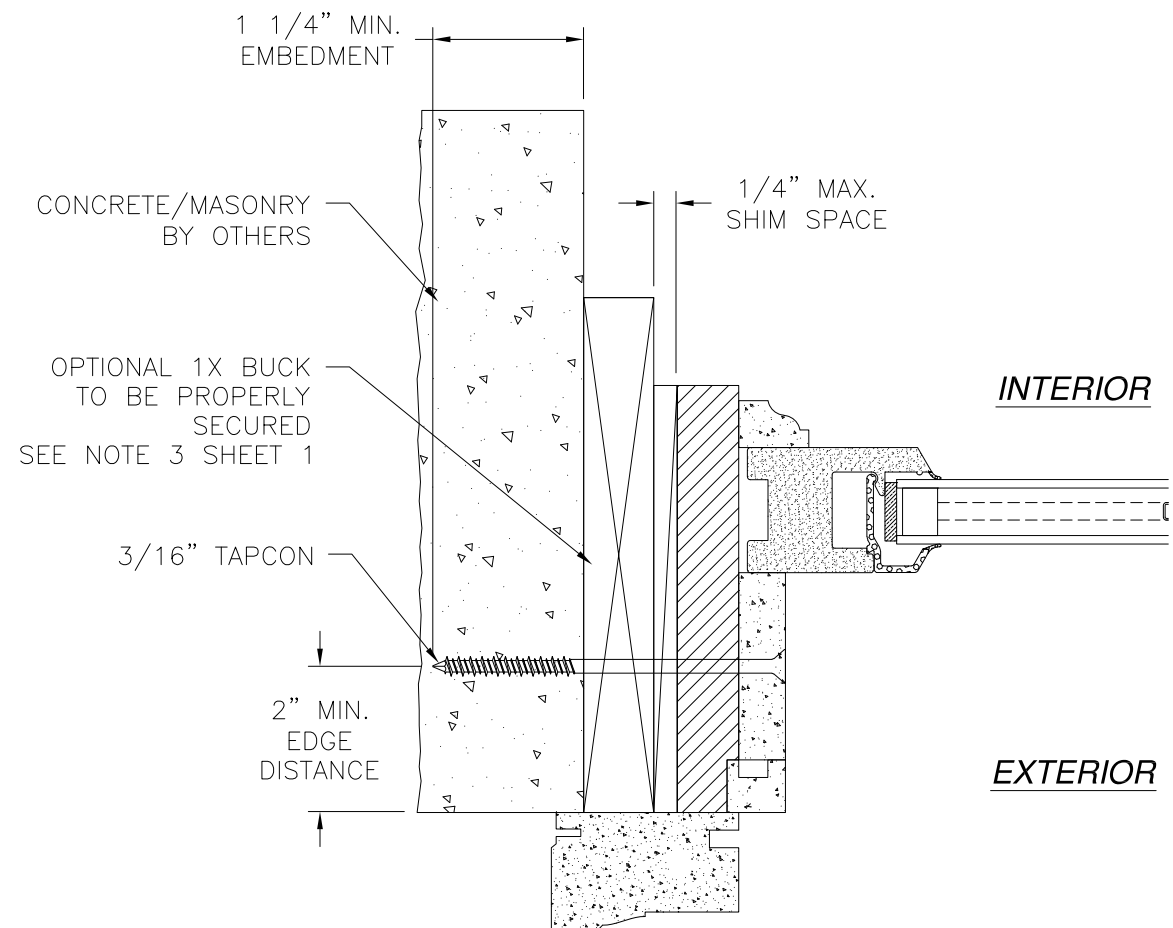

JAMB INSTALLATION DETAIL
CONCRETE/MASONRY INSTALLATION

- NOTES:**
1. INTERIOR AND EXTERIOR FINISHES, BY OTHERS, NOT SHOWN FOR CLARITY.
 2. PERIMETER AND JOINT SEALANT BY OTHERS TO BE DESIGNED IN ACCORDANCE WITH ASTM E2112

SIGNED: 07/01/2021


TUCKER DOOR & TRIM CORPORATION

650 HIGHWAY 83
MONROE, GA 30655



2200 FIXED WINDOW
72" X 74" NON-IMPACT
FRAME INSTALLATION DETAILS WITH ± 40.0 PSF

DRAWN: J.L.	DWG NO. 08-02032	REV B
SCALE NTS	DATE 06/04/13	SHEET 6 OF 12

L. ROBERTO LOMAS P.E.
1432 WOODFORD RD LEWISVILLE, NC 27023
434-688-0609 rllomas@lrlomaspe.com

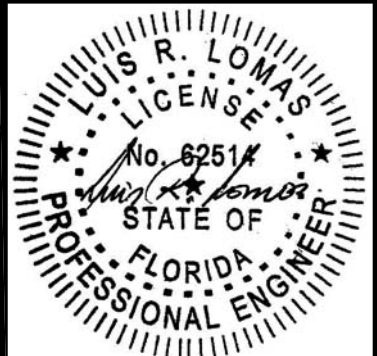

Luis R. Lomas P.E.
FL No.: 62514

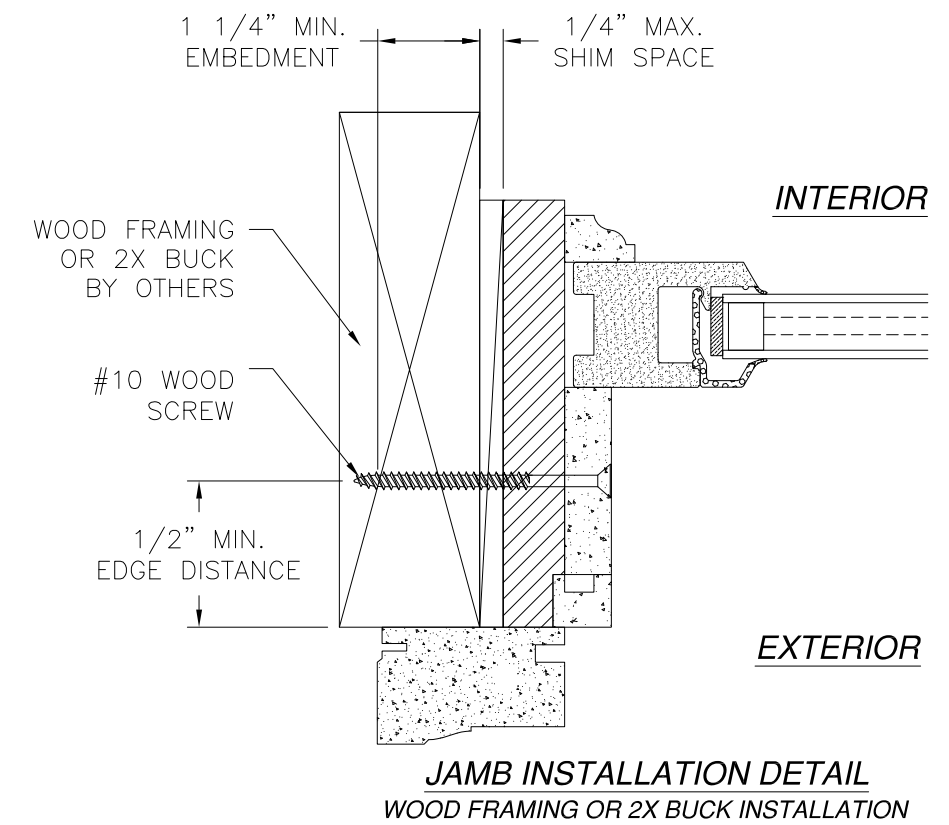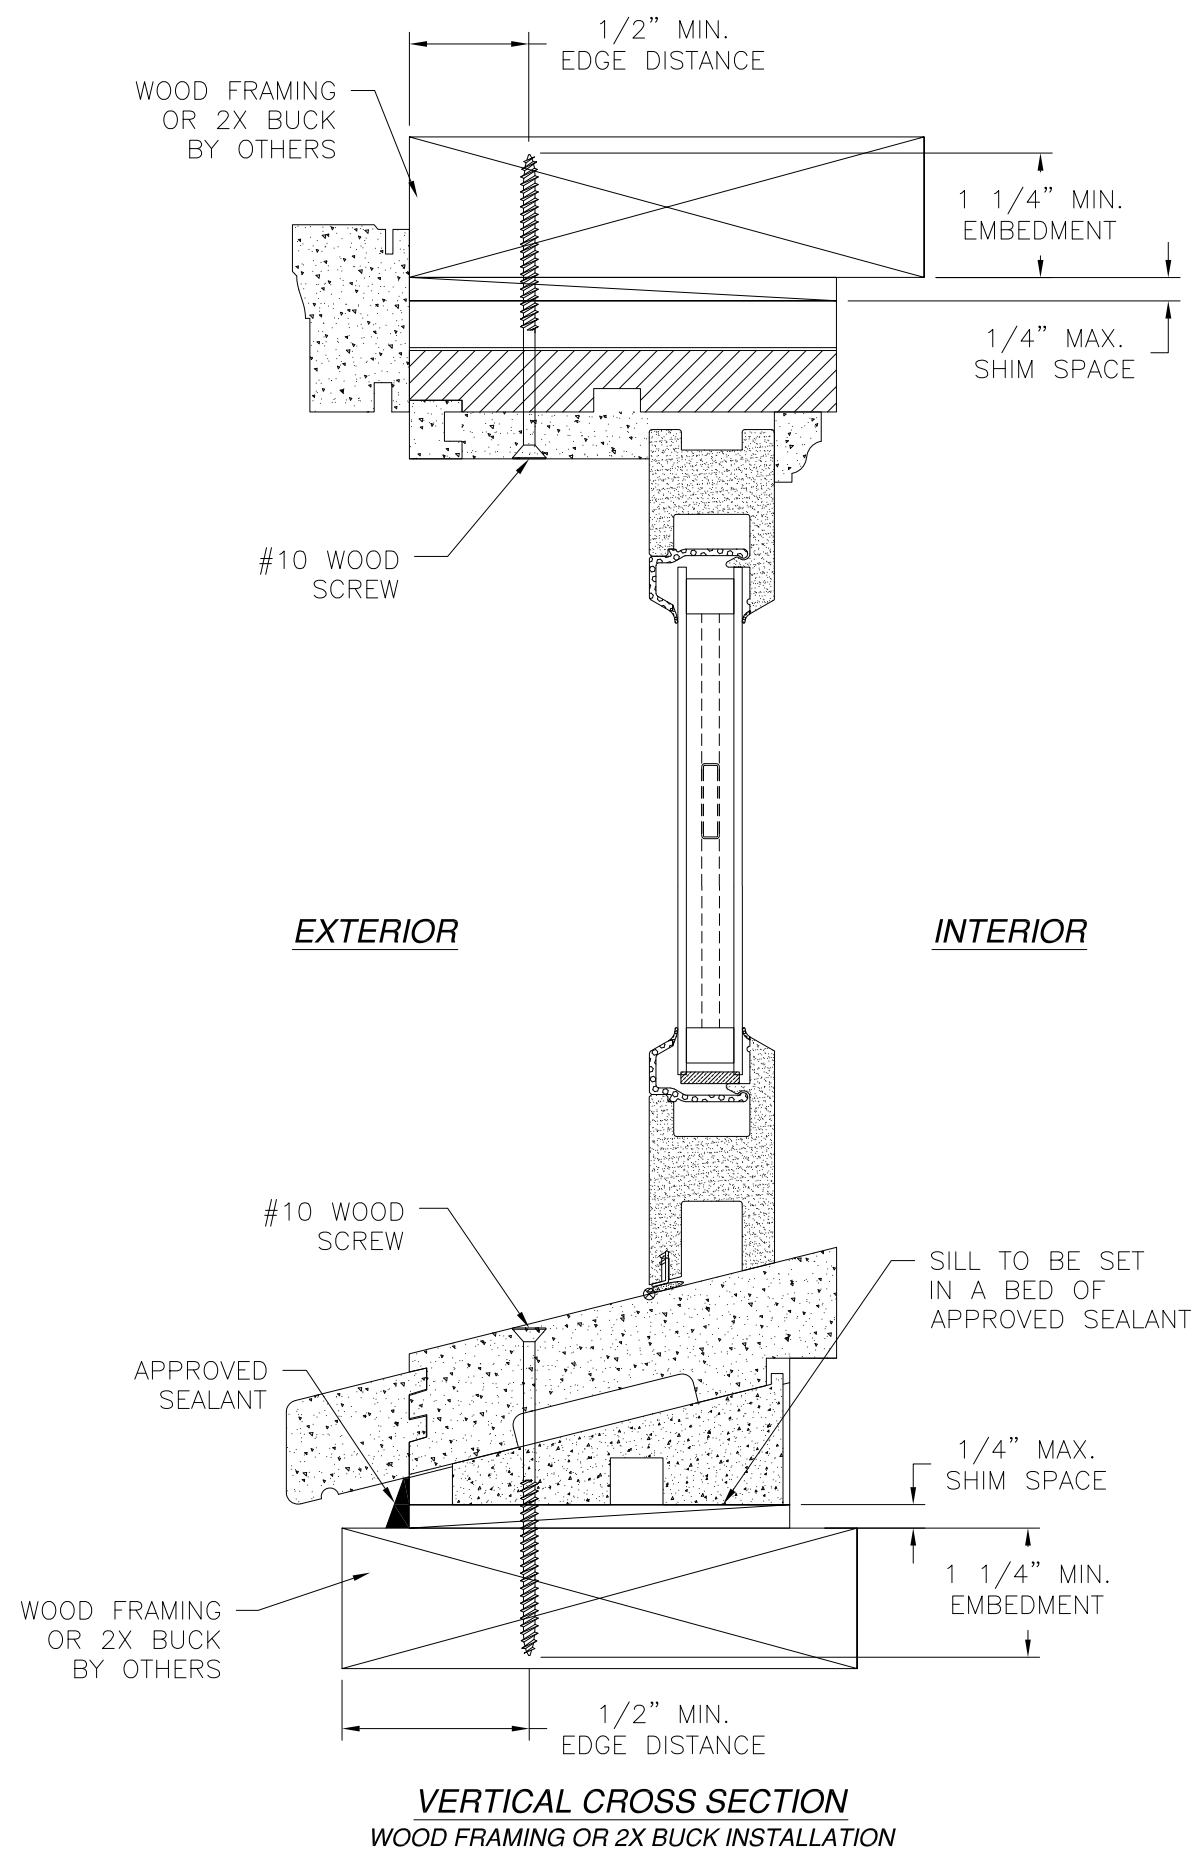

NOTES:
1. INTERIOR AND EXTERIOR FINISHES, BY OTHERS, NOT SHOWN FOR CLARITY.
2. PERIMETER AND JOINT SEALANT BY OTHERS TO BE DESIGNED IN ACCORDANCE WITH ASTM E2112


TUCKER DOOR & TRIM CORPORATION		
650 HIGHWAY 83 MONROE, GA 30655		
2200 FIXED WINDOW 72" X 74" NON-IMPACT FRAME INSTALLATION DETAILS WITH ±55.0 PSF		
DRAWN: J.L.	DWG NO. 08-02032	REV B
SCALE NTS	DATE 06/04/13	SHEET 7 OF 12
L. ROBERTO LOMAS P.E. 1432 WOODFORD RD LEWISVILLE, NC 27023 434-688-0609 rllomas@lrlomaspe.com		

SIGNED: 07/01/2021

Luis R. Lomas P.E.
FL No.: 62514


REVISIONS			
REV	DESCRIPTION	DATE	APPROVED
B	REVISED PER NEW CODE	07/01/2021	R.L.

REVISIONS			
REV	DESCRIPTION	DATE	APPROVED
B	REVISED PER NEW CODE	07/01/2021	R.L.

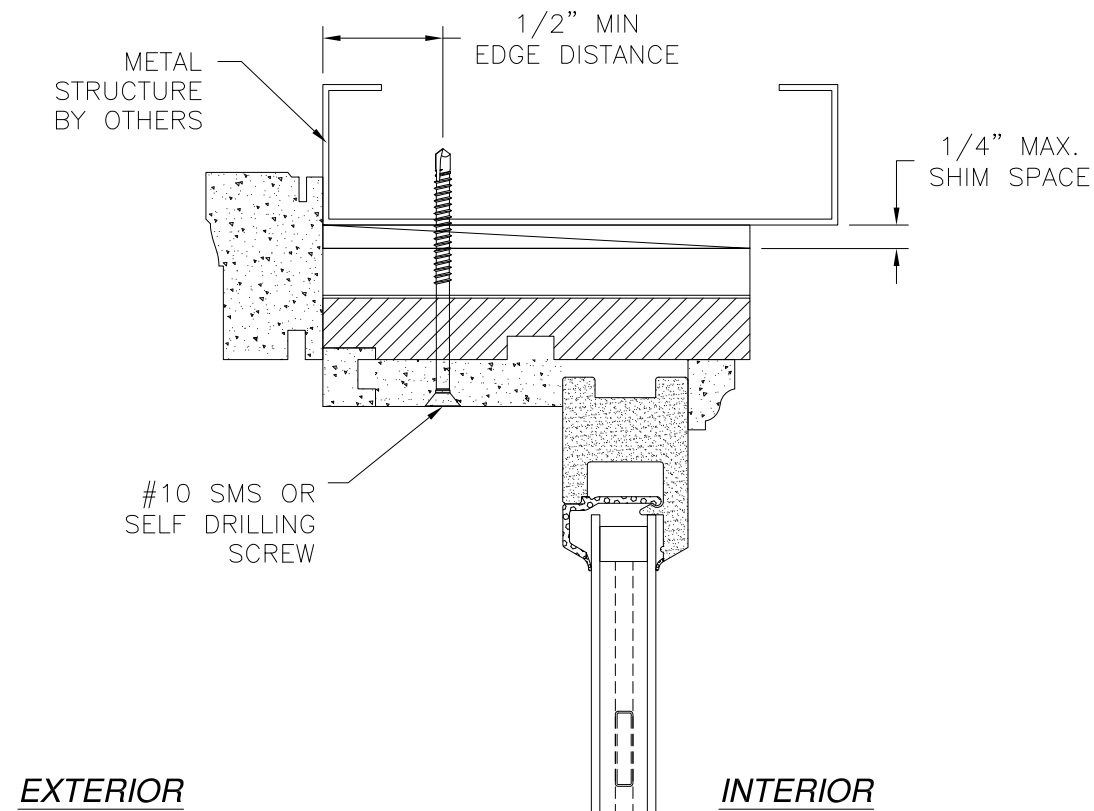

EXTERIOR


INTERIOR

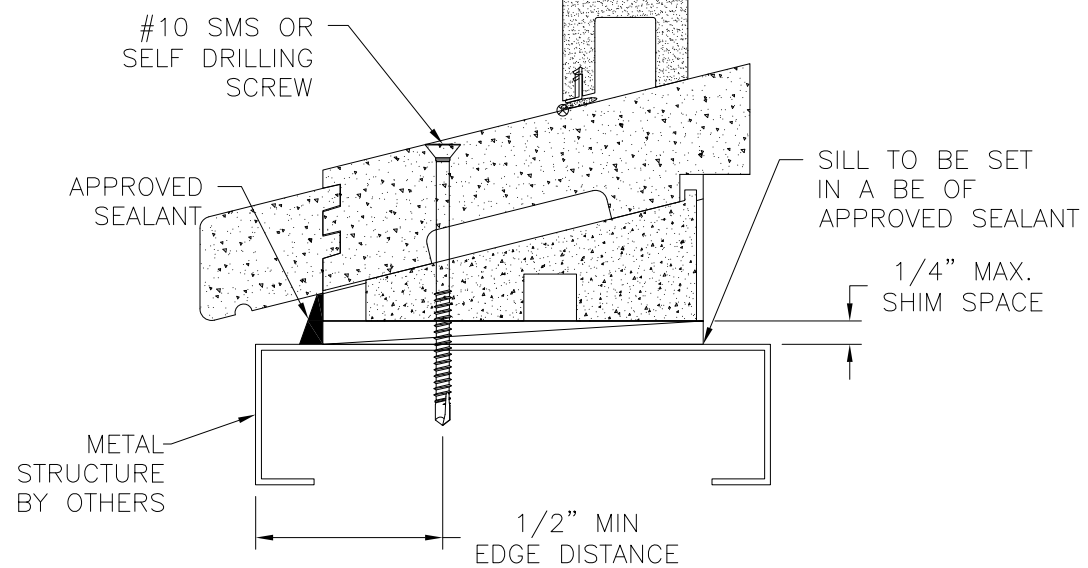

APPROVED SEALANT

SILL TO BE SET IN A BE OF APPROVED SEALANT

VERTICAL CROSS SECTION
METAL STRUCTURE INSTALLATION

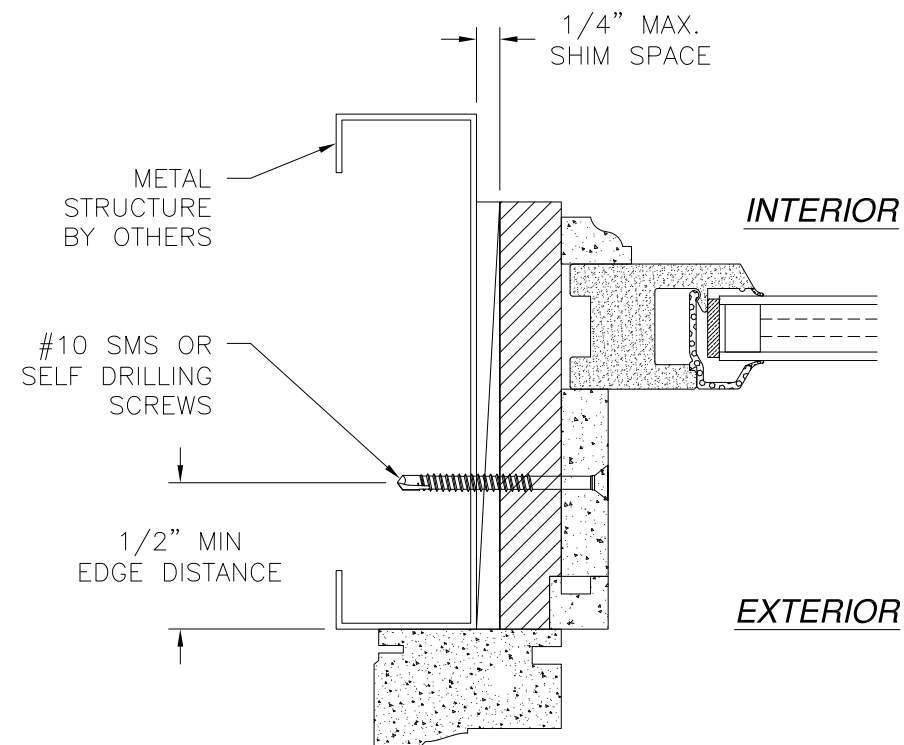


JAMB INSTALLATION DETAIL
METAL STRUCTURE INSTALLATION


- NOTES:
1. INTERIOR AND EXTERIOR FINISHES, BY OTHERS, NOT SHOWN FOR CLARITY.
 2. PERIMETER AND JOINT SEALANT BY OTHERS TO BE DESIGNED IN ACCORDANCE WITH ASTM E2112

SIGNED: 07/01/2021

TUCKER DOOR & TRIM CORPORATION		
650 HIGHWAY 83 MONROE, GA 30655		
2200 FIXED WINDOW 72" X 74" NON-IMPACT FRAME INSTALLATION DETAILS WITH ±55.0 PSF		
DRAWN: J.L.	DWG NO. 08-02032	REV B
SCALE NTS	DATE 06/04/13	SHEET 8 OF 12
L. ROBERTO LOMAS P.E. 1432 WOODFORD RD LEWISVILLE, NC 27023 434-688-0609 rllomas@lrlomaspe.com		

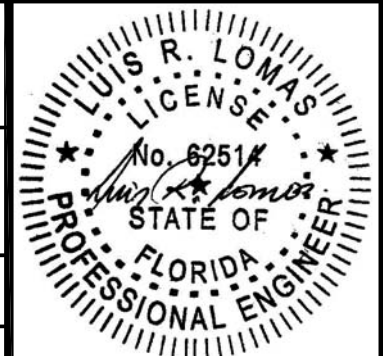


Luis R. Lomas P.E.
FL No.: 62514

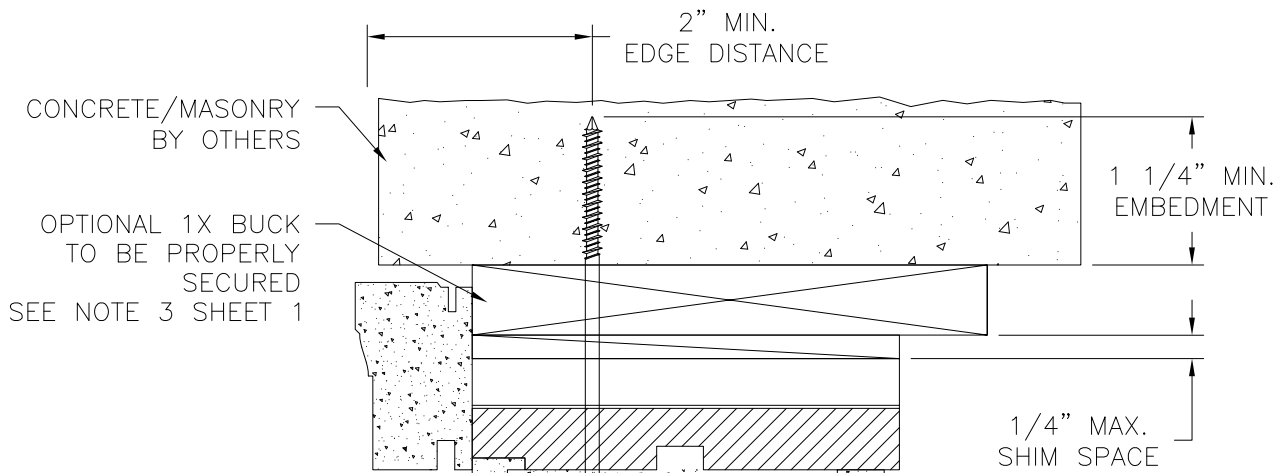


EXTERIOR

INTERIOR

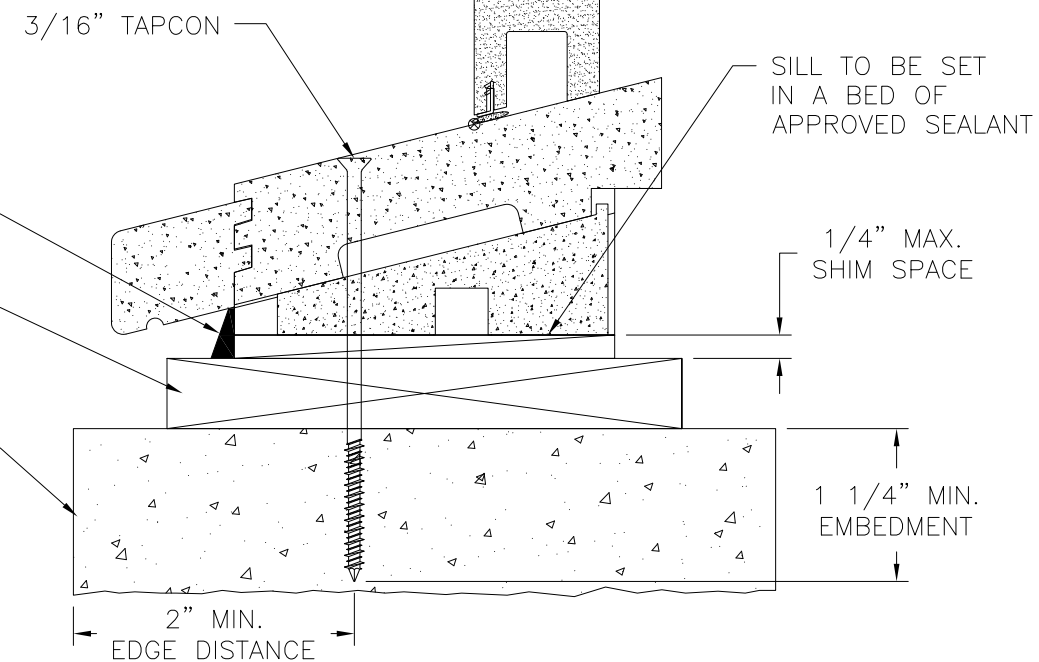

VERTICAL CROSS SECTION
CONCRETE/MASONRY INSTALLATION

REVISIONS			
REV	DESCRIPTION	DATE	APPROVED
B	REVISED PER NEW CODE	07/01/2021	R.L.

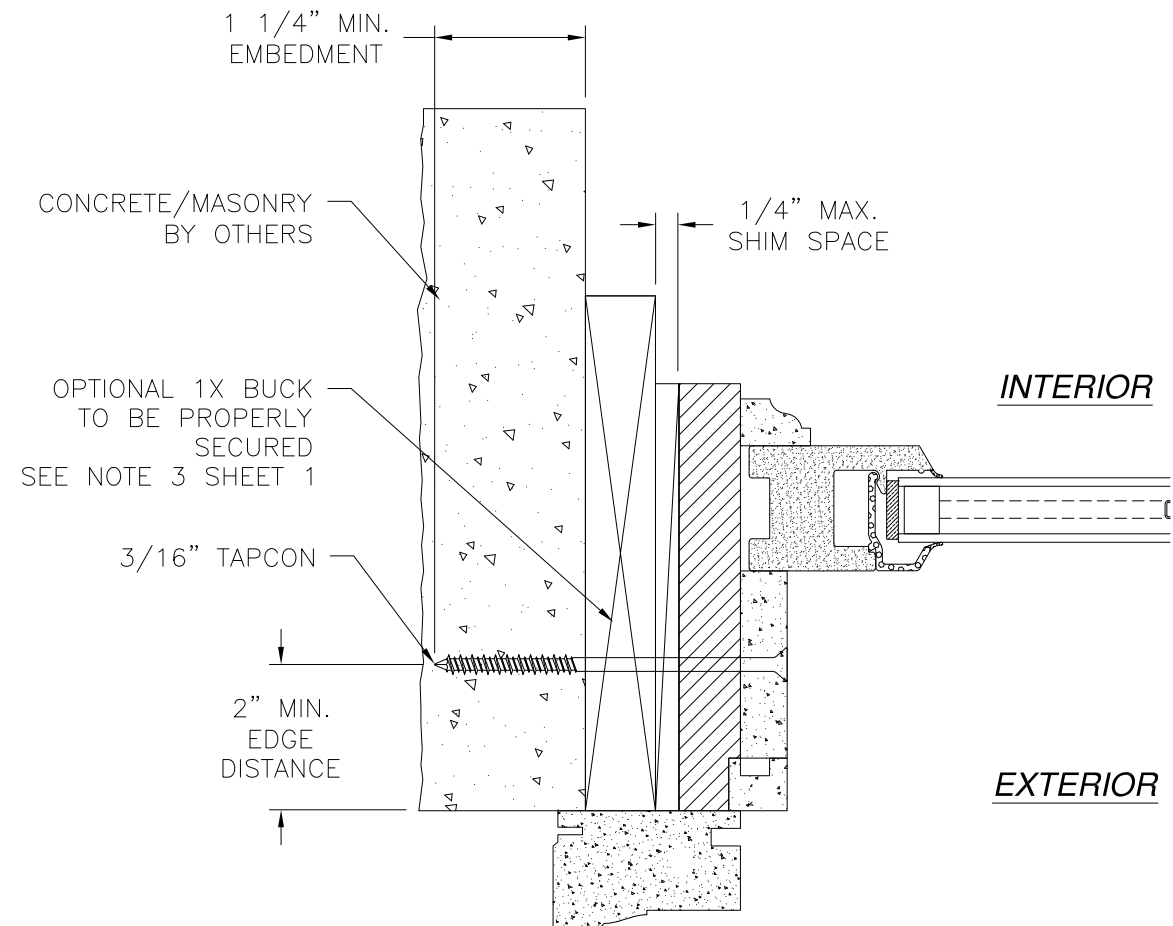

INTERIOR


EXTERIOR

JAMB INSTALLATION DETAIL
CONCRETE/MASONRY INSTALLATION

- NOTES:**
1. INTERIOR AND EXTERIOR FINISHES, BY OTHERS, NOT SHOWN FOR CLARITY.
 2. PERIMETER AND JOINT SEALANT BY OTHERS TO BE DESIGNED IN ACCORDANCE WITH ASTM E2112


SIGNED: 07/01/2021

TUCKER DOOR & TRIM CORPORATION		
650 HIGHWAY 83 MONROE, GA 30655		
2200 FIXED WINDOW 72" X 74" NON-IMPACT FRAME INSTALLATION DETAILS WITH ±55.0PSF		
DRAWN: J.L.	DWG NO. 08-02032	REV B
SCALE NTS	DATE 06/04/13	SHEET 9 OF 12
L. ROBERTO LOMAS P.E. 1432 WOODFORD RD LEWISVILLE, NC 27023 434-688-0609 rllomas@lrlomaspe.com		

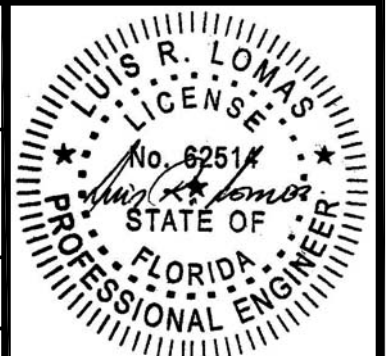


Luis R. Lomas P.E.
FL No.: 62514

REVISIONS			
REV	DESCRIPTION	DATE	APPROVED
B	REVISED PER NEW CODE	07/01/2021	R.L.

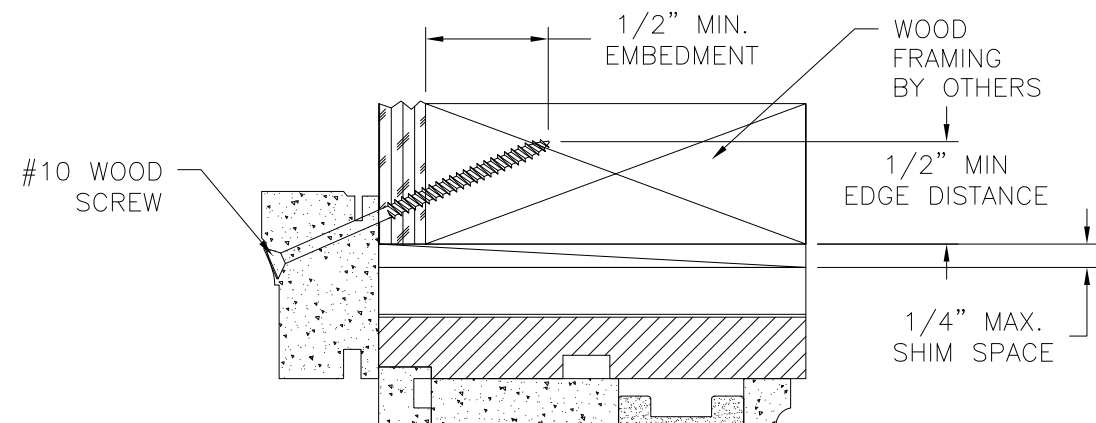

EXTERIOR


INTERIOR

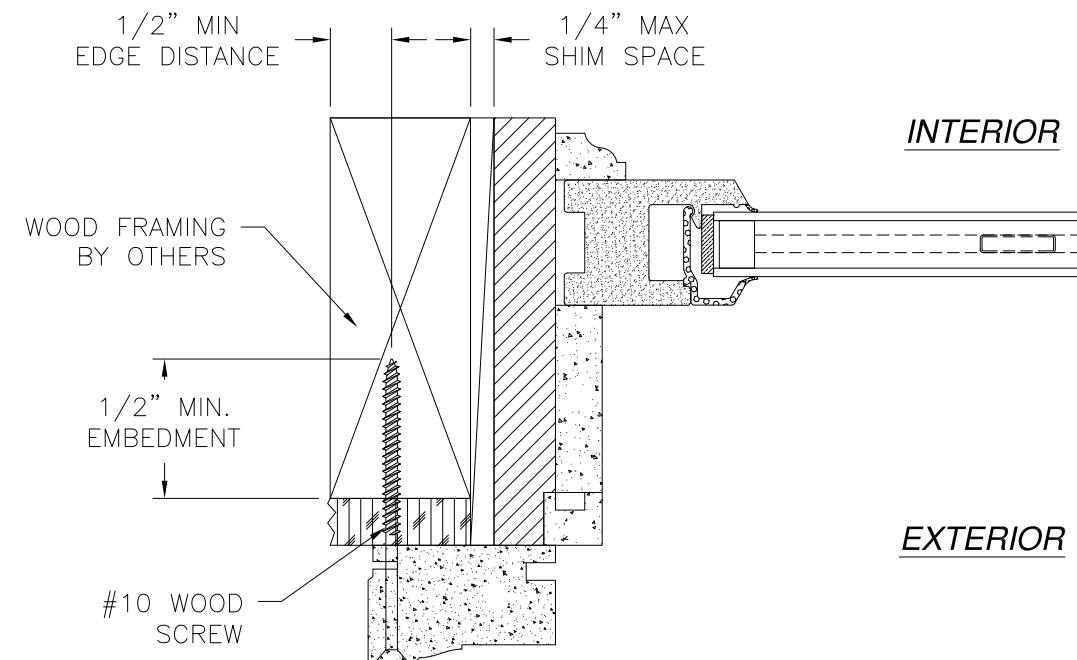

INTERIOR

EXTERIOR

JAMB INSTALLATION DETAIL
WOOD FRAMING OR 2X BUCK INSTALLATION

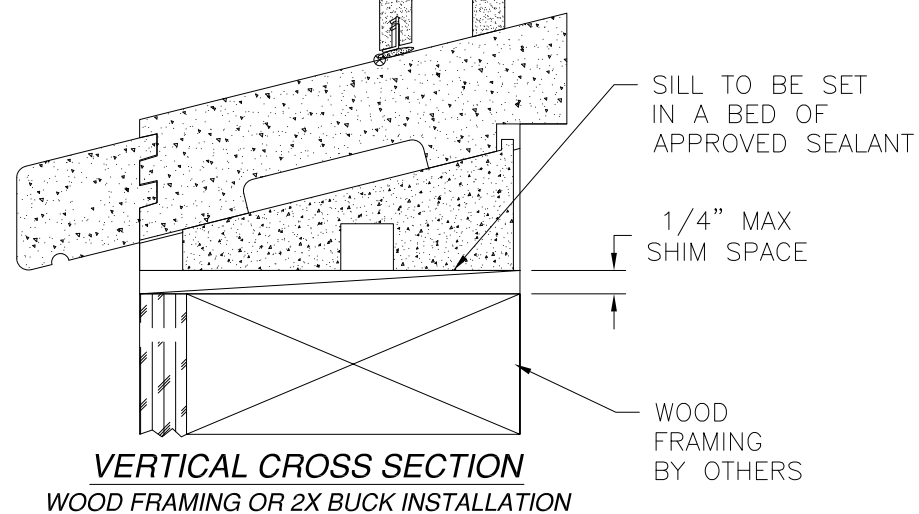


VERTICAL CROSS SECTION
WOOD FRAMING OR 2X BUCK INSTALLATION

NOTES:

1. INTERIOR AND EXTERIOR FINISHES, BY OTHERS, NOT SHOWN FOR CLARITY.
2. PERIMETER AND JOINT SEALANT BY OTHERS TO BE DESIGNED IN ACCORDANCE WITH ASTM E2112



SIGNED: 07/01/2021

TUCKER DOOR & TRIM CORPORATION		
650 HIGHWAY 83 MONROE, GA 30655		
2200 FIXED WINDOW 72" X 74" NON-IMPACT BRICK MOULD INSTALLATION DETAILS W/±40.0 PSF		
DRAWN: J.L.	DWG NO. 08-02032	REV B
SCALE NTS	DATE 06/04/13	SHEET 10 OF 12
L. ROBERTO LOMAS P.E. 1432 WOODFORD RD LEWISVILLE, NC 27023 434-688-0609 rllomas@lrlomaspe.com		

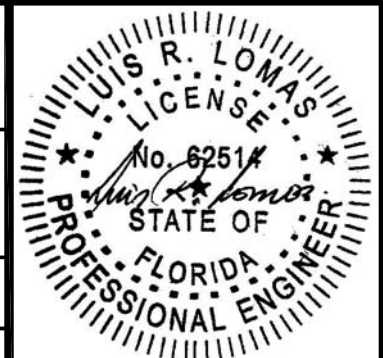


Luis R. Lomas P.E.
FL No.: 62514

REVISIONS			
REV	DESCRIPTION	DATE	APPROVED
B	REVISED PER NEW CODE	07/01/2021	R.L.

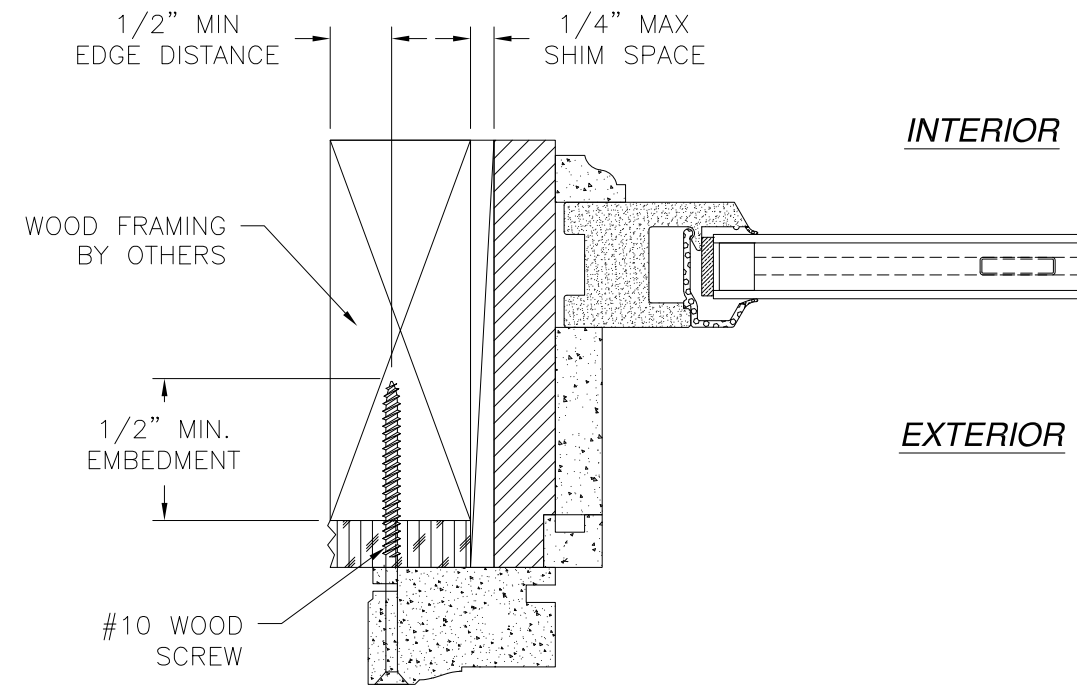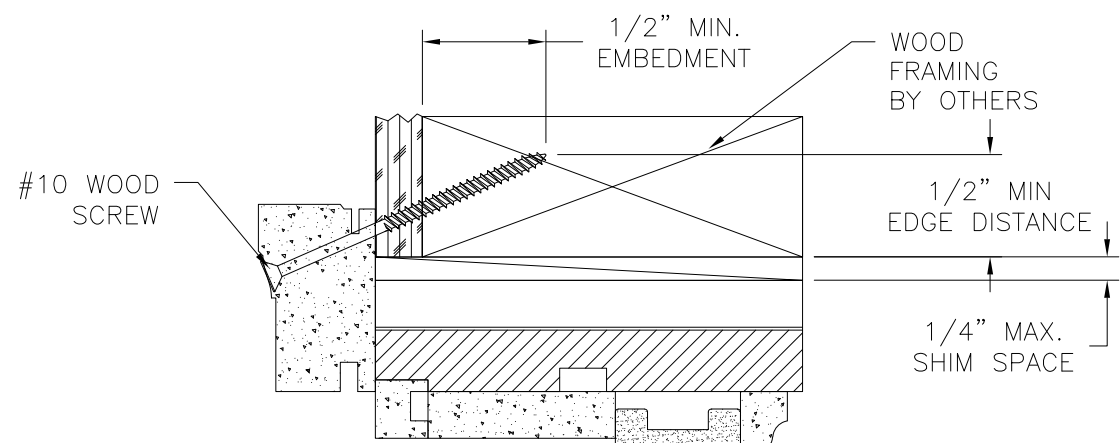

JAMB INSTALLATION DETAIL
WOOD FRAMING OR 2X BUCK INSTALLATION

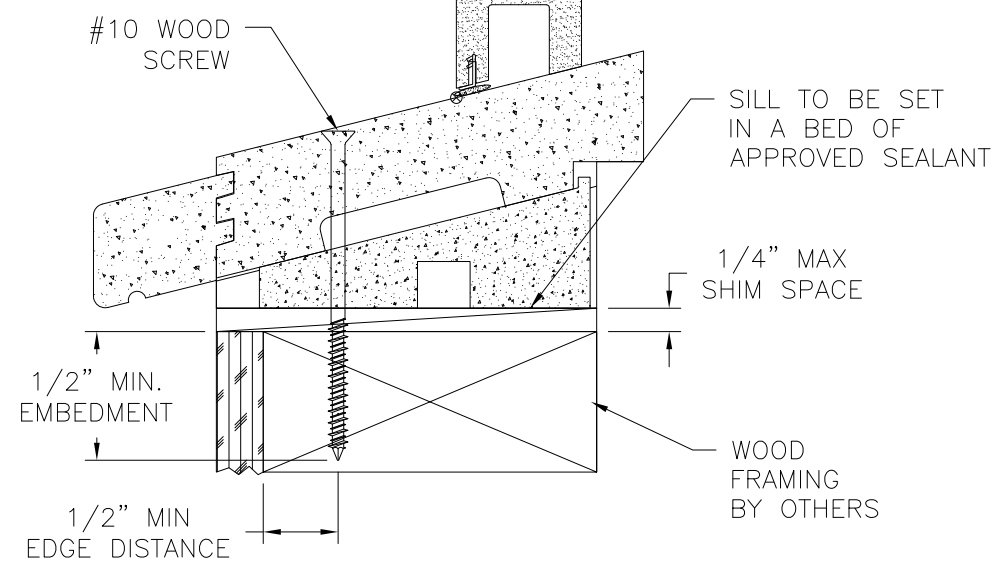


VERTICAL CROSS SECTION
WOOD FRAMING OR 2X BUCK INSTALLATION

- NOTES:**
1. INTERIOR AND EXTERIOR FINISHES, BY OTHERS, NOT SHOWN FOR CLARITY.
 2. PERIMETER AND JOINT SEALANT BY OTHERS TO BE DESIGNED IN ACCORDANCE WITH ASTM E2112












SIGNED: 07/01/2021

TUCKER DOOR & TRIM CORPORATION		
650 HIGHWAY 83 MONROE, GA 30655		
2200 FIXED WINDOW 72" X 74" NON-IMPACT BRICK MOULD INSTALLATION DETAILS W/±55.0 PSF		
DRAWN: J.L.	DWG NO. 08-02032	REV B
SCALE NTS	DATE 06/04/13	SHEET 11 OF 12
L. ROBERTO LOMAS P.E. 1432 WOODFORD RD LEWISVILLE, NC 27023 434-688-0609 rllomas@lrlomaspe.com		

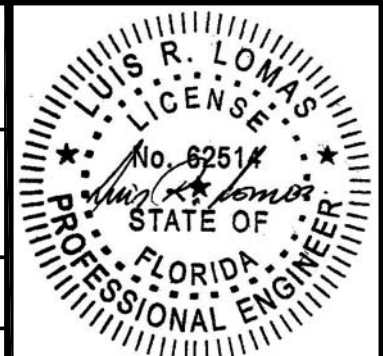

Luis R. Lomas P.E.
FL No.: 62514

REVISIONS			
REV	DESCRIPTION	DATE	APPROVED
B	REVISED PER NEW CODE	07/01/2021	R.L.

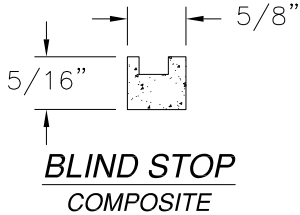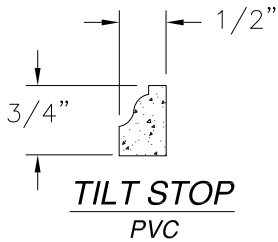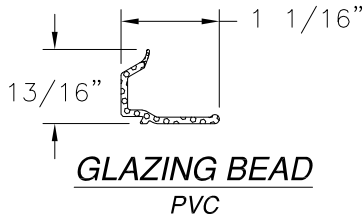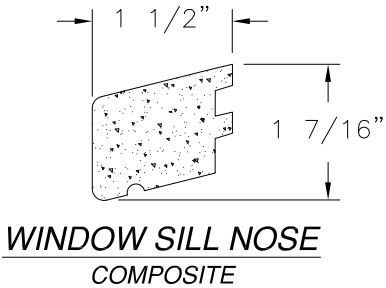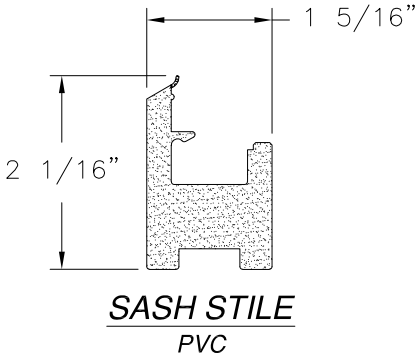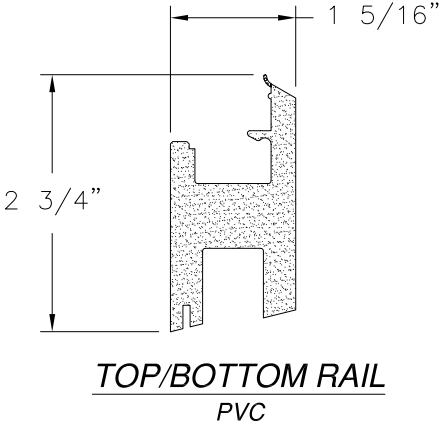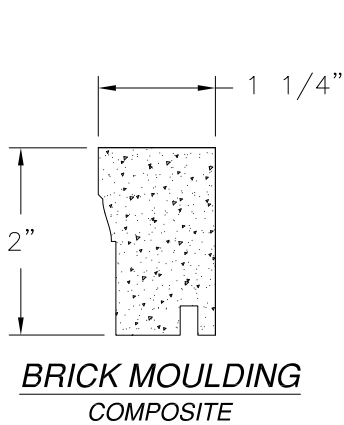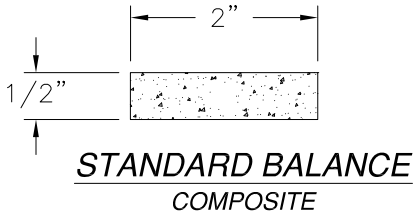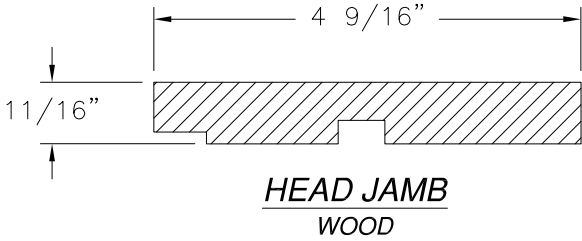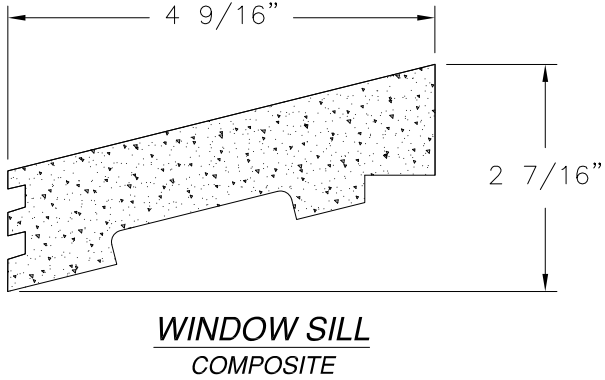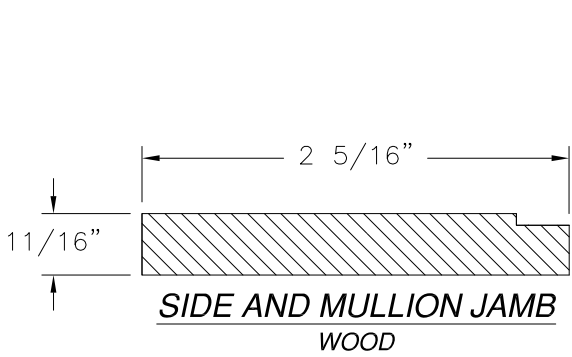

SIGNED: 07/01/2021

TUCKER DOOR & TRIM CORPORATION
650 HIGHWAY 83
MONROE, GA 30655

2200 FIXED WINDOW
72" X 74" NON-IMPACT
COMPONENTS

DRAWN:
J.L.

DWG NO.
08-02032

REV
B

SCALE
NTS

DATE
06/04/13

SHEET
12 OF 12

L. ROBERTO LOMAS P.E.
1432 WOODFORD RD LEWISVILLE, NC 27023
434-688-0609 rllomas@lrlomaspe.com



Luis R. Lomas P.E.
FL No.: 62514