

s:\projects\ykk ap america, inc\lbc-22-0604 - fbc submittal - fl16554 series 35h & 50h revisions\dwgs\ykk157.dwg 10/12/2022 4:10 PM

INSTALLATION NOTES:

1. ONE (1) INSTALLATION ANCHOR IS REQUIRED AT EACH ANCHOR LOCATION SHOWN.
2. THE NUMBER OF INSTALLATION ANCHORS DEPICTED IS THE MINIMUM NUMBER OF ANCHORS TO BE USED FOR PRODUCT INSTALLATION.
3. INSTALL INDIVIDUAL INSTALLATION ANCHORS WITHIN A TOLERANCE OF ±1/2 INCH OF THE DEPICTED LOCATION IN THE ANCHOR LAYOUT DETAIL (I.E., WITHOUT CONSIDERATION OF TOLERANCES). TOLERANCES ARE NOT CUMULATIVE FROM ONE INSTALLATION ANCHOR TO THE NEXT.
4. SHIM AS REQUIRED AT EACH INSTALLATION ANCHOR WITH LOAD BEARING SHIM(S). MAXIMUM ALLOWABLE SHIM STACK TO BE 3/8 INCH. SHIM WHERE SPACE OF 1/16 INCH OR GREATER OCCURS. SHIM(S) SHALL BE CONSTRUCTED OF HIGH DENSITY PLASTIC OR BETTER.
5. FOR INSTALLATION INTO WOOD FRAMING USE #14 WOOD SCREWS OF SUFFICIENT LENGTH TO ACHIEVE 1 1/2 INCH MINIMUM EMBEDMENT INTO WOOD SUBSTRATE.
6. FOR INSTALLATION THROUGH 1X BUCK TO CONCRETE/MASONRY, OR DIRECTLY INTO CONCRETE/MASONRY, USE 1/4 INCH DIAMETER ITW TAPCONS OF SUFFICIENT LENGTH TO ACHIEVE 1 1/4 INCH MINIMUM EMBEDMENT.
7. FOR INSTALLATION THROUGH METAL FRAME USE 1/4 INCH DIAMETER SELF-TAPPING SCREW OF SUFFICIENT LENGTH TO ACHIEVE 3 THREADS MINIMUM PENETRATION BEYOND METAL FRAME SUBSTRATE.
8. FOR INSTALLATION THROUGH ALUMINUM MULLION USE 1/4 INCH DIAMETER SELF-TAPPING SCREW OF SUFFICIENT LENGTH TO ACHIEVE 3 THREADS MINIMUM PENETRATION BEYOND ALUMINUM FRAME SUBSTRATE.
9. MINIMUM EMBEDMENT AND EDGE DISTANCE EXCLUDE WALL FINISHES, INCLUDING BUT NOT LIMITED TO STUCCO, FOAM, BRICK VENEER, AND SIDING.
- 10.INSTALLATION ANCHORS AND ASSOCIATED HARDWARE MUST BE MADE OF CORROSION RESISTANT MATERIAL OR HAVE A CORROSION RESISTANT COATING.
- 11.FOR HOLLOW BLOCK AND GROUT FILLED BLOCK, DO NOT INSTALL INSTALLATION ANCHORS INTO MORTAR JOINTS. EDGE DISTANCE IS MEASURED FROM FREE EDGE OF BLOCK OR EDGE OF MORTAR JOINT INTO FACE SHELL OF BLOCK.
- 12.INSTALLATION ANCHORS SHALL BE INSTALLED IN ACCORDANCE WITH ANCHOR MANUFACTURER'S INSTALLATION INSTRUCTIONS, AND ANCHORS SHALL NOT BE USED IN SUBSTRATES WITH STRENGTHS LESS THAN THE MINIMUM STRENGTH SPECIFIED BY THE ANCHOR MANUFACTURER.
- 13.INSTALLATION ANCHOR CAPACITIES FOR PRODUCTS HEREIN ARE BASED ON SUBSTRATE MATERIALS WITH THE FOLLOWING PROPERTIES:

A. WOOD - MINIMUM SPECIFIC GRAVITY OF 0.55.

B. CONCRETE -MINIMUM COMPRESSIVE STRENGTH OF 3000 PSI.

C. MASONRY - STRENGTH CONFORMANCE TO ASTM C-90, WITH MINIMUM COMPRESSIVE STRENGTH OF 2000 PSI.

D. STEEL - MINIMUM YIELD STRENGTH OF 33 KSI. MINIMUM 18 GA. WALL THICKNESS.

E. ALUMINUM - MINIMUM 1/16 INCH THICK 6063-T5 ALUMINUM.

GENERAL NOTES:

1. THE PRODUCT SHOWN HEREIN IS DESIGNED AND MANUFACTURED TO COMPLY WITH THE CURRENT FLORIDA BUILDING CODE (FBC), INCLUDING HVHZ AND HAS BEEN EVALUATED ACCORDING TO THE FOLLOWING:

TAS 201-94

TAS 202-94

TAS 203-94

ASTM E330-14

ASTM E1886-13a

ASTM E1996-14a/17
2. ADEQUACY OF THE EXISTING STRUCTURAL CONCRETE/MASONRY, 2X FRAMING AND METAL STUD FRAMING AS A MAIN WIND FORCE RESISTING SYSTEM CAPABLE OF WITHSTANDING AND TRANSFERRING APPLIED PRODUCT LOADS TO THE FOUNDATION IS THE RESPONSIBILITY OF THE ENGINEER OR ARCHITECT OF RECORD FOR THE PROJECT OF INSTALLATION.
3. 1X AND 2X BUCKS (WHEN USED) SHALL BE DESIGNED AND ANCHORED TO PROPERLY TRANSFER ALL LOADS TO THE STRUCTURE. BUCK DESIGN AND INSTALLATION IS THE RESPONSIBILITY OF THE ENGINEER OR ARCHITECT OF RECORD FOR THE PROJECT OF INSTALLATION.
4. THE INSTALLATION DETAILS DESCRIBED HEREIN ARE GENERIC AND MAY NOT REFLECT ACTUAL CONDITIONS FOR A SPECIFIC SITE. IF SITE CONDITIONS CAUSE INSTALLATION TO DEVIATE FROM THE REQUIREMENTS DETAILED HEREIN, A LICENSED ENGINEER OR ARCHITECT SHALL PREPARE SITE SPECIFIC DOCUMENTS FOR USE WITH THIS DOCUMENT.
5. APPROVED IMPACT PROTECTIVE SYSTEM **IS NOT REQUIRED** ON THIS PRODUCT IN AREAS REQUIRING IMPACT RESISTANCE. PRODUCT MEETS MISSILE LEVEL E IMPACT TESTING REQUIREMENTS.
6. DOOR FRAME MATERIAL: ALUMINUM 6063-T5
7. ALL STRUCTURAL MATERIALS & DISSIMILAR METALS SHALL BE PROTECTED, TREATED, PAINTED, COATED, AND/OR ISOLATED AS REQUIRED IN THE APPLICABLE SECTIONS OF THE CURRENT FLORIDA BUILDING CODE AND REFERENCED DESIGN SPECIFICATIONS.
8. GLASS MEETS THE REQUIREMENTS OF ASTM E 1300 GLASS CHARTS. SEE SHEET 11 FOR GLAZING DETAILS.
9. DOOR CONFIGURATIONS MAY UTILIZE BUTT HINGES AS DESCRIBED HEREIN OR CONTINUOUS HINGES INTERCHANGEABLY.
10. ALLOWABLE CONFIGURATIONS: X (SINGLE DOOR) OR XX (DOUBLE DOOR).

YKK AP AMERICA, Inc.

SERIES 35H ALUMINUM OUTSWING

ENTRANCE DOOR

(HVHZ) (MISSILE LEVEL E IMPACT RATED)

TABLE OF CONTENTS	
SHEET	SHEET DESCRIPTION
1	INSTALLATION & GENERAL NOTES
2	ELEVATIONS AND QUALIFIED HARDWARE
3	ELEVATIONS AND QUALIFIED HARDWARE
4	ELEVATIONS AND QUALIFIED HARDWARE
5	ANCHOR LAYOUTS
6	VERTICAL SECTIONS 1
7	VERTICAL SECTIONS 2
8	HORIZONTAL SECTIONS 1
9	HORIZONTAL SECTIONS 2
10	TRANSOM DETAILS
11	GLAZING DETAILS
12	DOOR CORNER DETAILS
13	FRAME CORNER DETAILS
14	COMPONENTS & BILL OF MATERIALS
15	COMPONENTS (1)
16	COMPONENTS (2)

DESIGN PRESSURE TABLE			
GLAZING TYPES	MAX. DOOR D.L.O. SIZE	MAX. DP	IMPACT RATING
A & B	38.44" X 82.81"	+90*/-90 PSF	LMI & SMI
C	38.06" X 82.44"	+90*/-90 PSF	LMI & SMI

- NOTES:
- *POSITIVE DESIGN PRESSURE SHALL BE LIMITED TO 70 PSF WHEN AIR/WATER THRESHOLD (COMPONENT #24,27,28) IS USED IN LOCATIONS REQUIRING WATER INFILTRATION RESISTANCE
- LMI - LARGE MISSILE IMPACT RATED
- SMI - SMALL MISSILE IMPACT RATED
- SEE SHEET 11 FOR GLAZING DETAILS

YKK AP

Quality inspires™

YKK AP America Inc.

1229 HWY 441 BYPASS
DUBLIN, GEORGIA 31021

PH: (478)277-1955 FAX: (678)838-6001

TITLE:
SERIES 35H ALUMINUM OUTSWING
ENTRANCE DOOR
(HVHZ) (MISSILE LEVEL E IMPACT RATED)

INSTALLATION & GENERAL NOTES

PREPARED BY:

BUILDING DROPS, INC.
398 E. DANIA BEACH BLVD., STE. 338
DANIA BEACH, FL 33004
PH: (954)399-8478
FAX: (954)744-4738
WEB: www.buildingdrops.com


BD

BUILDING DROPS

REMARKS	BY	DATE
HARDWARE UPDATE	SH	9/13/22
THE INSTALLATION DETAILS DESCRIBED HEREIN ARE GENERIC AND MAY NOT REFLECT ACTUAL CONDITIONS FOR A SPECIFIC SITE. IF SITE CONDITIONS CAUSE INSTALLATION TO DEVIATE FROM THE REQUIREMENTS DETAILED HEREIN, A LICENSED ENGINEER OR ARCHITECT SHALL PREPARE SITE SPECIFIC DOCUMENTS FOR USE WITH THIS DOCUMENT.		
Digitally signed by Hermes F. Norero, P.E. Reason: I am approving this document Date: 2022.10.12 14:44:43 -0400		
HERMES F. NORERO LICENSED PROFESSIONAL ENGINEER No. 73778 STATE OF FLORIDA HERMES F. NORERO, P.E. FLORIDA P.E. No. 73778 BUILDING DROPS, INC. 398 E. DANIA BEACH BLVD. # 338 DANIA BEACH, FL 33004 FBPE CERT. OF AUTHORIZATION No. 29578		
FL #:	FL16554	
DATE:	09.17.18	
DWG. BY:	HR	CHK. BY: HFN
SCALE:	NTS	
DWG. #:	YKK157	
SHEET:	1	
	OF 16	

10/12/2022 4:10 PM

s:\projects\ykk.ap.america, inc\bc-22-0604 - fbc submittal - fl16554 series 35h & 50h revisions\dwgs\ykk157.dwg

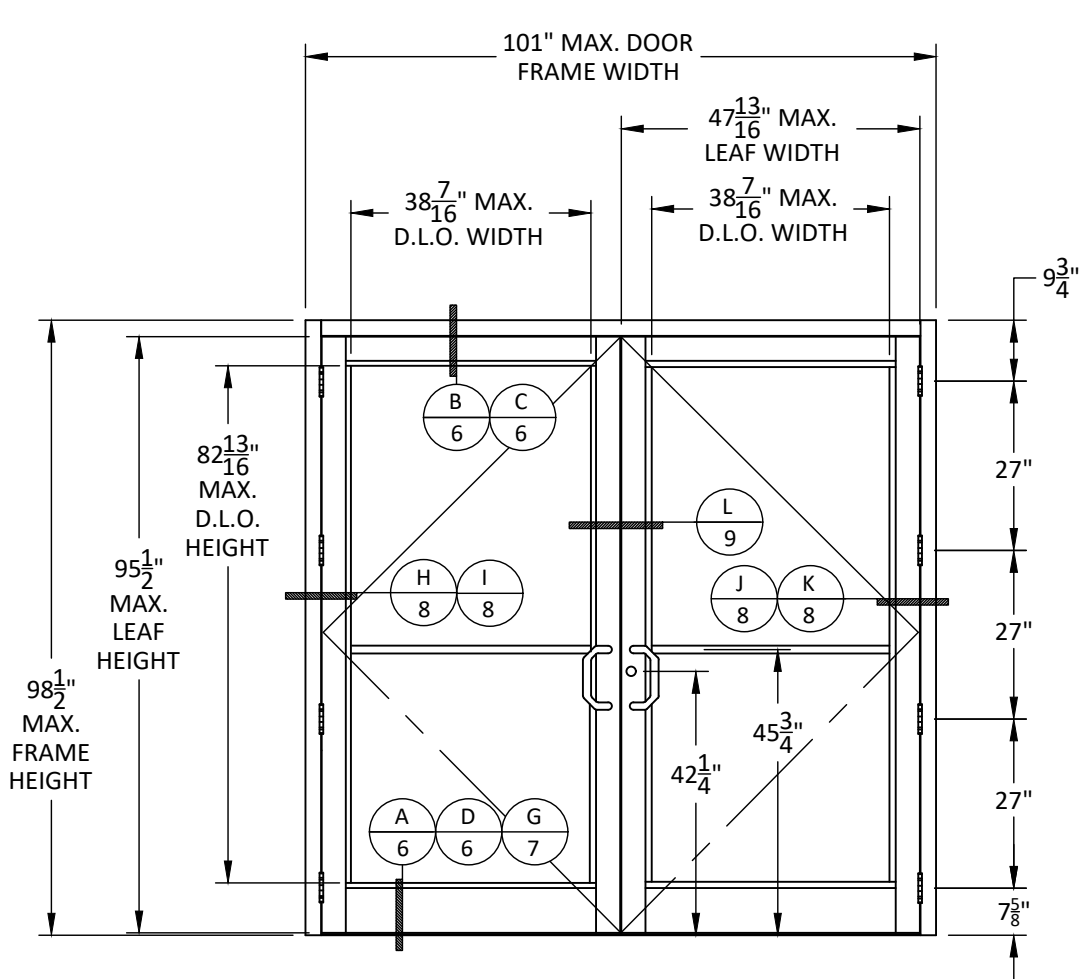


ELEVATION A
STANDARD 5-POINT LOCK
STANDARD DOOR FRAME

NOTE:
MONOLITHIC D.L.O. SHOWN, INSULATING SIMILAR. SEE
SHEET 1 FOR MAXIMUM PER GLASS TYPE.

NOTES:
1) WHEN AIR/WATER THRESHOLD IS UTILIZED, MAX.
STANDARD FRAME MAY INCREASE TO 99-7/8",
CURTAINWALL FRAME HEIGHT MAY INCREASE TO 103". SEE
DETAIL D, PAGE 4 AND DETAIL G, PAGE 5.
2) SINGLE AND DOUBLE DOORS ARE QUALIFIED SUCH THAT
SINGLE DOOR UTILIZES HARDWARE FROM ACTIVE DOOR
PANEL.

ELEVATION A
QUALIFIED LOCKING HARDWARE
ADAMS RITE MS 1850 WITH MS 4015 AND MS 4016 TOP AND BOTTOM BOLTS
ADAMS RITE MS 1880

QUALIFIED HINGE ASSEMBLIES	
HINGE TYPE	DESCRIPTION
BUTT HINGE	FOUR (4) HAGER BB1191 BUTT HINGES PER DOUBLE LEAF
CONTINUOUS HINGE	ONE (1) ROTON 780-226HD CONTINUOUS GEARED HINGE PER DOUBLE LEAF
CONTINUOUS HINGE	ONE (1) SELECT 27HD CONTINUOUS GEARED HINGE PER DOUBLE LEAF

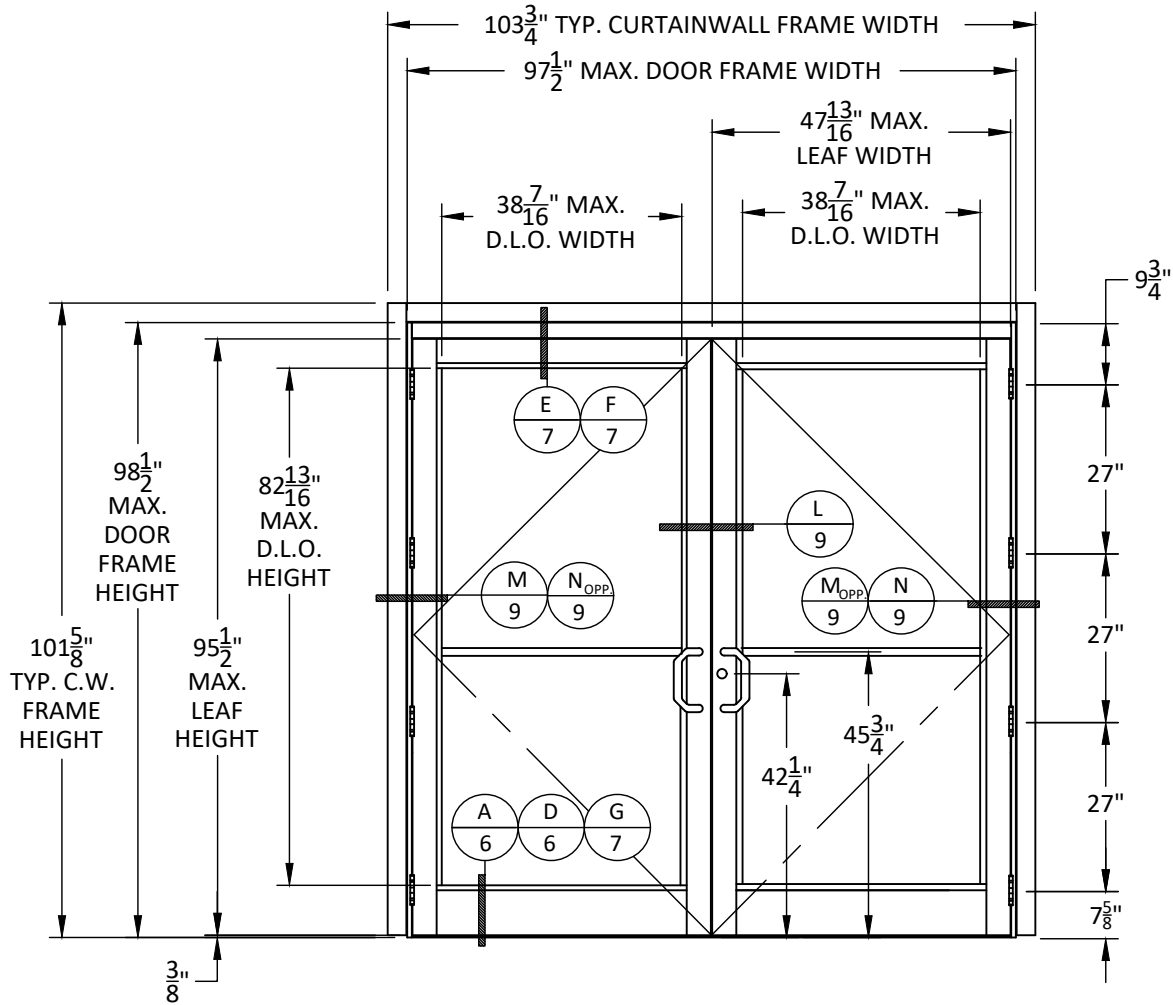

ELEVATION B
STANDARD 5-POINT LOCK/CVR EXIT DEVICES
STANDARD CURTAINWALL (C.W.) FRAMING

ELEVATION B
QUALIFIED LOCKING HARDWARE
ADAMS RITE MS 1850 WITH MS 4015 AND MS 4016 TOP AND BOTTOM BOLTS
ADAMS RITE MS 1880
FIRST CHOICE FL8660 CVR EXIT DEVICE
FIRST CHOICE FL3690 CVR EXIT DEVICE

THRESHOLD WATER INFILTRATION AND DESIGN PRESSURE LIMITATIONS				
THRESHOLD DESCRIPTION	ITEM #	TYP. DETAILS	WATER TEST PRESSURE	LIMITATIONS
4 1/2" AIR TIGHT THRESHOLD	ITEM # 12	SEE TYP. DETAILS A/6	0 PSF	THRESHOLD SHALL BE USED WHERE WATER INFILTRATION RATING IS NOT REQUIRED OR WHERE WATER INFILTRATION IS REQUIRED, A MINIMUM OVERHANG RATIO (OVERHANG PROJECTION:OVERHANG HEIGHT) SHALL BE EQUAL TO OR GREATER THAN 1. POSITIVE DESIGN LOAD NOT TO EXCEED +90 PSF.
AIR/WATER RESISTANT THRESHOLD	ITEMS #24, #27, #28, & #55	SEE TYP. DETAILS D/6 & G/7	10.5 PSF	- WHERE WATER INFILTRATION IS REQUIRED, POSITIVE DESIGN LOAD SHALL NOT EXCEED +70 PSF. - WATER INFILTRATION RATING REQUIRES USE OF PART #E2-0093 , SILICONE ASTRAGAL GASKET, SEE SHEET 7 - WHERE WATER INFILTRATION IS REQUIRED, AND A MINIMUM OVERHANG RATIO (OVERHANG PROJECTION:OVERHANG HEIGHT) EQUAL TO OR GREATER THAN 1 IS PRESENT, POSITIVE DESIGN LOAD SHALL NOT EXCEED +90 PSF. - WHERE WATER INFILTRATION IS NOT REQUIRED, POSITIVE DESIGN LOAD NOT TO EXCEED +90 PSF.



YKK AP America Inc.
1229 HWY 441 BYPASS
DUBLIN, GEORGIA 31021
PH: (478)277-1955 FAX: (678)838-6001

TITLE:
SERIES 35H ALUMINUM OUTSWING
ENTRANCE DOOR
(HVHZ) (MISSILE LEVEL E IMPACT RATED)

ELEVATIONS &
HARDWARE OPTIONS

PREPARED BY:

BUILDING DROPS, INC.

398 E. DANIA BEACH BLVD., STE. 338
DANIA BEACH, FL 33004


PH: (954)399-8478
FAX: (954)744-4738

WEB: www.buildingdrops.com



REMARKS	BY	DATE
HARDWARE UPDATE	SH	9/13/22

THE INSTALLATION DETAILS DESCRIBED HEREIN ARE GENERIC
AND MAY NOT REFLECT ACTUAL CONDITIONS FOR A SPECIFIC
SITE. IF SITE CONDITIONS CAUSE INSTALLATION TO DEVIATE
FROM THE REQUIREMENTS DETAILED HEREIN, A LICENSED
ENGINEER OR ARCHITECT SHALL PREPARE SITE SPECIFIC
DOCUMENTS FOR USE WITH THIS DOCUMENT.

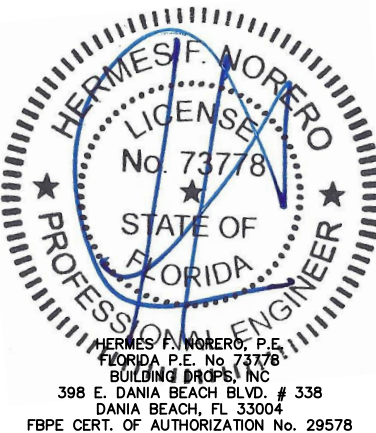

FL #:
FL16554

DATE: **09.17.18**

DWG. BY:
HR

CHK. BY:
HFN

SCALE: **NTS**


DWG. #: **YKK157**

SHEET:

2

OF 16

s:\projects\ykk ap america, inc\fbc-22-0604 - fbc submittal - fl16554 series 35h & 50h revisions\dwgs\ykk157.dwg 10/12/2022 4:10 PM

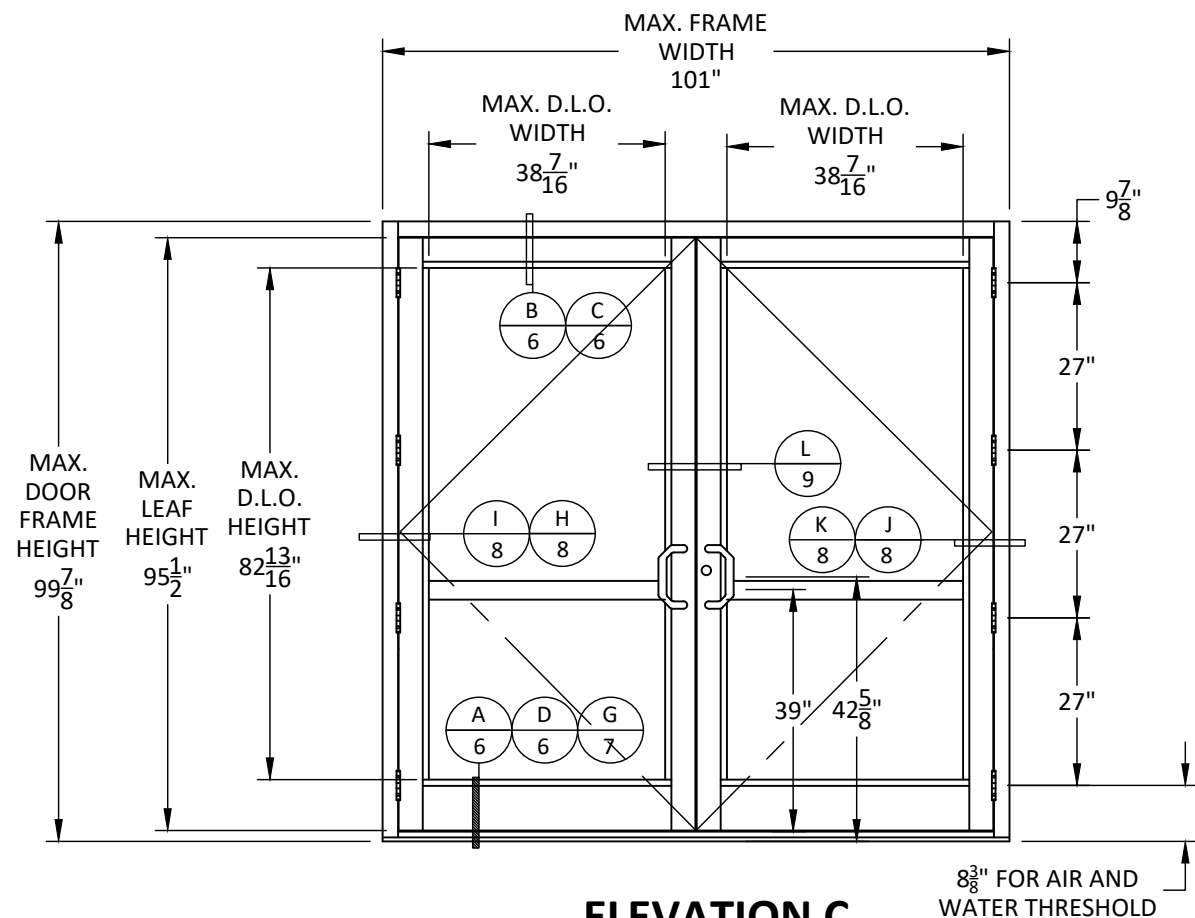

ELEVATION C
CVR EXIT DEVICE
STANDARD DOOR FRAME

NOTE:
MONOLITHIC D.L.O. SHOWN, INSULATING SIMILAR. SEE SHEET 1 FOR MAXIMUM PER GLASS TYPE.

ELEVATION C
QUALIFIED LOCKING HARDWARE
FIRST CHOICE FL8660 CVR EXIT DEVICE
FIRST CHOICE FL3690 CVR EXIT DEVICE

THRESHOLD WATER INFILTRATION AND DESIGN PRESSURE LIMITATIONS				
THRESHOLD DESCRIPTION	ITEM #	TYP. DETAILS	WATER TEST PRESSURE	LIMITATIONS
4 1/2" AIR TIGHT THRESHOLD	ITEM # 12	SEE TYP. DETAILS A/6	0 PSF	THRESHOLD SHALL BE USED WHERE WATER INFILTRATION RATING IS NOT REQUIRED OR WHERE WATER INFILTRATION IS REQUIRED, A MINIMUM OVERHANG RATIO (OVERHANG PROJECTION:OVERHANG HEIGHT) SHALL BE EQUAL TO OR GREATER THAN 1. POSITIVE DESIGN LOAD NOT TO EXCEED +90 PSF.
AIR/WATER RESISTANT THRESHOLD	ITEMS #24, #27, #28, & #55	SEE TYP. DETAILS D/6 & G/7	10.5 PSF	- WHERE WATER INFILTRATION IS REQUIRED, POSITIVE DESIGN LOAD SHALL NOT EXCEED +70 PSF. - WATER INFILTRATION RATING REQUIRES USE OF PART #E2-0093 , SILICONE ASTRAGAL GASKET, SEE SHEET 7 - WHERE WATER INFILTRATION IS REQUIRED, AND A MINIMUM OVERHANG RATIO (OVERHANG PROJECTION:OVERHANG HEIGHT) EQUAL TO OR GREATER THAN 1 IS PRESENT, POSITIVE DESIGN LOAD SHALL NOT EXCEED +90 PSF. - WHERE WATER INFILTRATION IS NOT REQUIRED, POSITIVE DESIGN LOAD NOT TO EXCEED +90 PSF.

QUALIFIED HINGE ASSEMBLIES	
HINGE TYPE	DESCRIPTION
BUTT HINGE	FOUR (4) HAGER BB1191 BUTT HINGES PER DOUBLE LEAF
CONTINUOUS HINGE	ONE (1) ROTON 780-226HD CONTINUOUS GEARED HINGE PER DOUBLE LEAF
CONTINUOUS HINGE	ONE (1) SELECT 27HD CONTINUOUS GEARED HINGE PER DOUBLE LEAF



Quality
inspires™


YKK AP America Inc.
1229 HWY 441 BYPASS
DUBLIN, GEORGIA 31021
PH: (478)277-1955 FAX: (678)838-6001

TITLE:
SERIES 35H ALUMINUM OUTSWING
ENTRANCE DOOR
(HVHZ) (MISSILE LEVEL E IMPACT RATED)
ELEVATIONS &
HARDWARE OPTIONS

PREPARED BY:
**BUILDING DROPS, INC.**
398 E. DANIA BEACH BLVD., STE. 338
DANIA BEACH, FL 33004
PH: (954)399-8478
FAX: (954)744-4738
WEB: www.buildingdrops.com

REMARKS	BY	DATE
HARDWARE UPDATE	SH	9/13/22

THE INSTALLATION DETAILS DESCRIBED HEREIN ARE GENERIC AND MAY NOT REFLECT ACTUAL CONDITIONS FOR A SPECIFIC SITE. IF SITE CONDITIONS CAUSE INSTALLATION TO DEVIATE FROM THE REQUIREMENTS DETAILED HEREIN, A LICENSED ENGINEER OR ARCHITECT SHALL PREPARE SITE SPECIFIC DOCUMENTS FOR USE WITH THIS DOCUMENT.

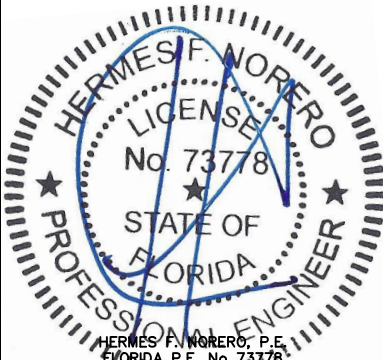

HERMES F. NORERO, P.E.
FLORIDA P.E. No. 73778
BUILDING DROPS, INC.
398 E. DANIA BEACH BLVD. # 338
DANIA BEACH, FL 33004
FBPE CERT. OF AUTHORIZATION No. 29578

FL #:
FL16554

DATE: **09.17.18**

DWG. BY: **HR**CHK. BY: **HFN**


SCALE: **NTS**

DWG. #: **YKK157**

SHEET:
3

OF 16

s:\projects\ykk ap america, inc\fbc-22-0604 - fbc submittal - f16554 series 35h & 50h revisions\dwgs\ykk157.dwg 10/12/2022 4:10 PM

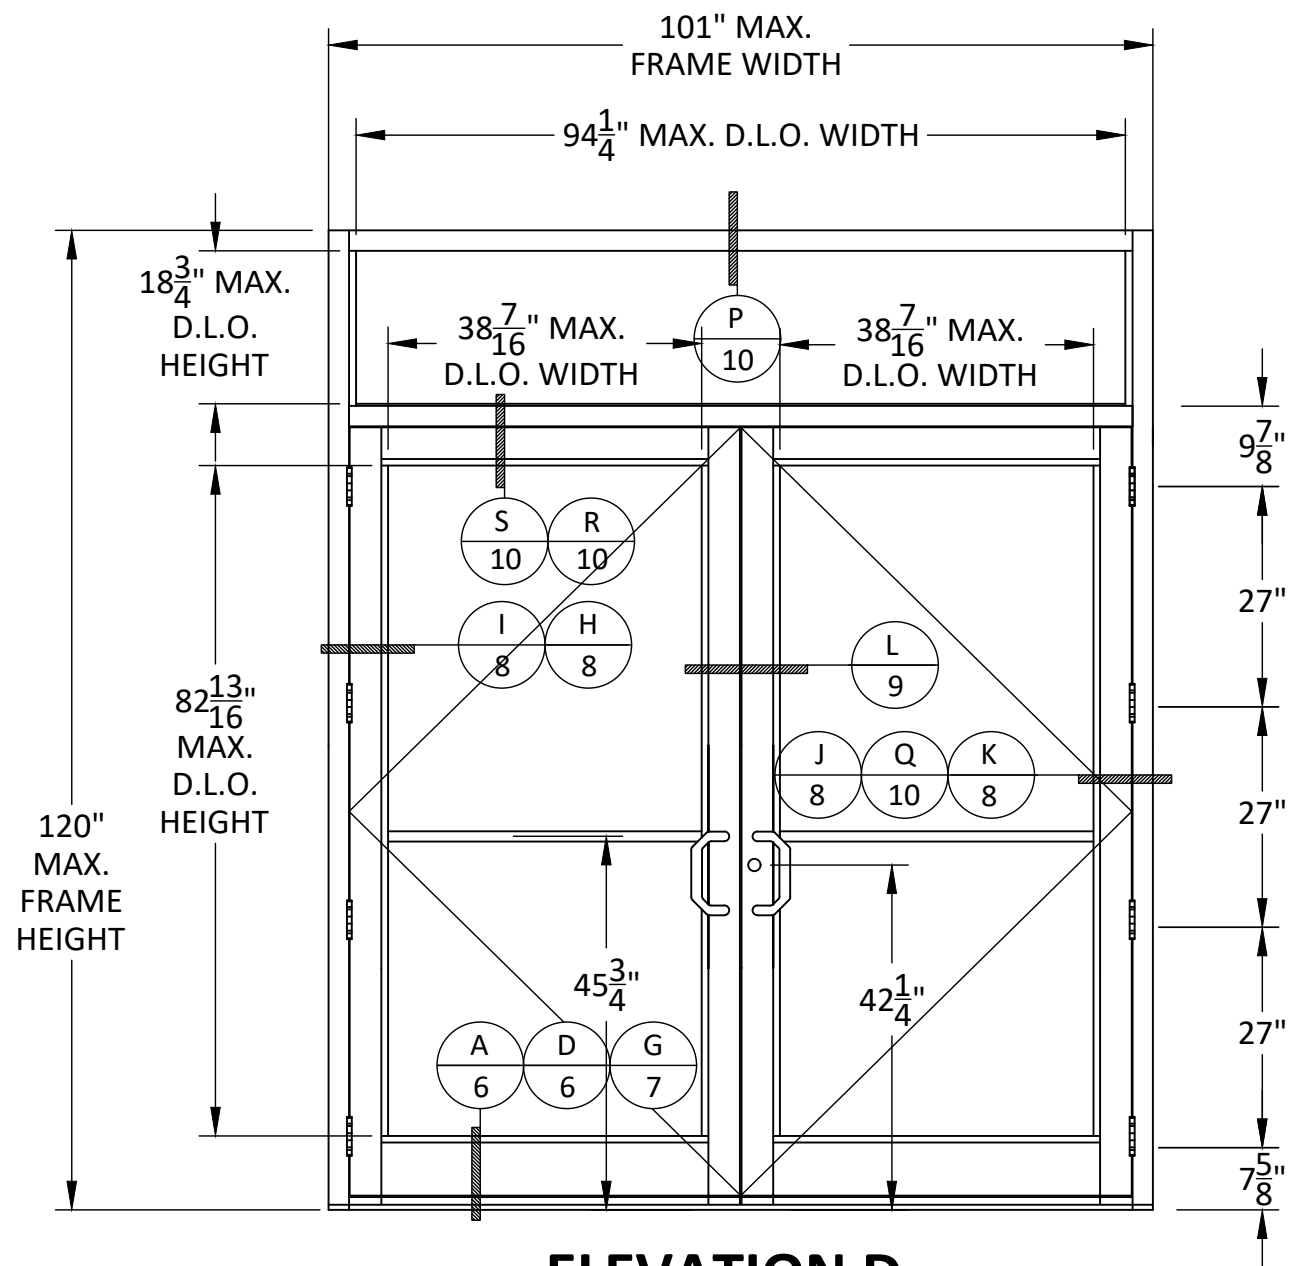

ELEVATION D
DOUBLE DOOR WITH TRANSOM

ELEVATION D	
QUALIFIED LOCKING HARDWARE	DESIGN PRESSURE
SEE ELEVATIONS A-C FOR ALLOWABLE LOCKING HARDWARE SYSTEMS.	*NOT TO EXCEED +70/-90 PSF

- *ELEVATION D NOTES:
- FOR TRANSOM MULLION DETAIL R/10.
 - DESIGN PRESSURE NOT TO EXCEED +70/-70 PSF WHEN INSULATED LAMINATED GLAZINGS ARE UTILIZED (MULL ITEM# 21).
 - LESSER DESIGN PRESSURE OF THOSE STATED ABOVE (1.A & 1.B) OR THOSE FOUND ON SHEET 1 SHALL GOVERN.
 - FOR TRANSOM MULLION DETAIL S/10.
 - DESIGN PRESSURE NOT TO EXCEED +70/-90 PSF WHEN INSULATED LAMINATED GLAZINGS ARE UTILIZED (MULL ITEM# 73).
 - LESSER DESIGN PRESSURE OF THOSE STATED ABOVE (2.A & 2.B) OR THOSE FOUND ON SHEET 1 SHALL GOVERN.
 - LESSER DESIGN PRESSURE OF THAT SHOWN IN TABLE ABOVE, OR THAT INDICATED IN CORRESPONDING TABLE FOR HARDWARE SHALL GOVERN.
 - MAX. DOOR SIZES FOR A GIVEN HARDWARE AS INDICATED IN ELEVATIONS A-D SHALL GOVERN MAX. SIZE OF ASSEMBLY. ASSEMBLY IS TO NOT EXCEED DIMENSIONS AS SHOWN IN ELEVATION E.



Quality
inspires™

YKK AP America Inc.
1229 HWY 441 BYPASS
DUBLIN, GEORGIA 31021
PH: (478)277-1955 FAX: (678)838-6001


TITLE:
SERIES 35H ALUMINUM OUTSWING
ENTRANCE DOOR
(HVHZ) (MISSILE LEVEL E IMPACT RATED)
ELEVATIONS &
HARDWARE OPTIONS

PREPARED BY:
BUILDING DROPS, INC.
398 E. DANIA BEACH BLVD., STE. 338
DANIA BEACH, FL 33004
PH: (954)399-8478
FAX: (954)744-4738
WEB: www.buildingdrops.com



REMARKS	BY	DATE
HARDWARE UPDATE	SH	9/13/22


THE INSTALLATION DETAILS DESCRIBED HEREIN ARE GENERIC AND MAY NOT REFLECT ACTUAL CONDITIONS FOR A SPECIFIC SITE. IF SITE CONDITIONS CAUSE INSTALLATION TO DEVIATE FROM THE REQUIREMENTS DETAILED HEREIN, A LICENSED ENGINEER OR ARCHITECT SHALL PREPARE SITE SPECIFIC DOCUMENTS FOR USE WITH THIS DOCUMENT.

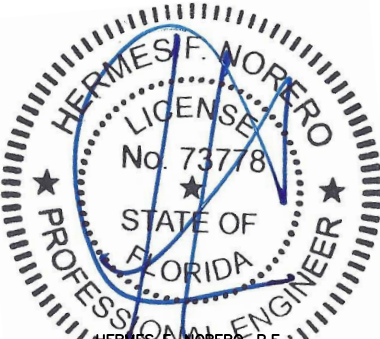

HERMES F. NORERO, P.E.
FLORIDA P.E. No. 73778
BUILDING DROPS, INC.
398 E. DANIA BEACH BLVD. # 338
DANIA BEACH, FL 33004
FBPE CERT. OF AUTHORIZATION No. 29578


FL #:	FL16554
DATE:	09.17.18
DWG. BY:	CHK. BY:
HR	HFN
SCALE:	NTS
DWG. #:	YKK157
SHEET:	4

10/12/2022 4:10 PM
s:\projects\ykk ap america, inc\bc-22-0604 - fbc submittal - f16554 series 35h & 50h revisions\dwgs\ykk157.dwg

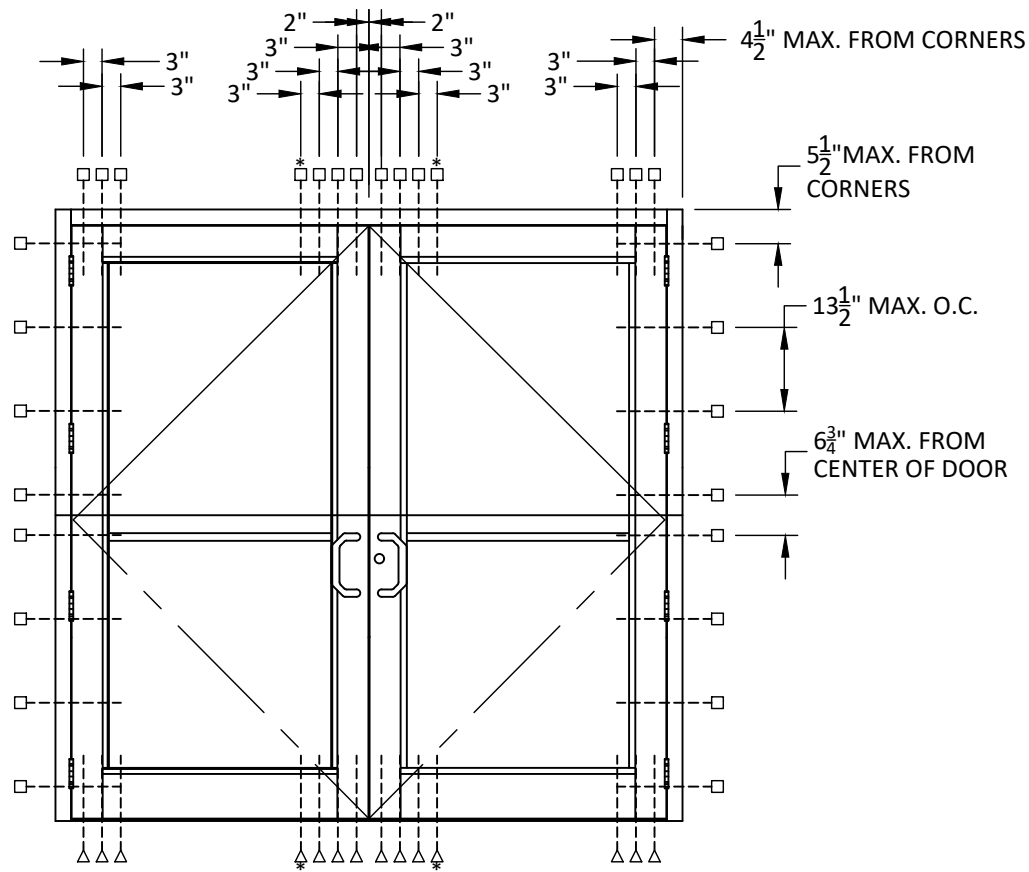

**ANCHOR LAYOUT
FOR ELEVATION A**

*TWO (2) LESS ANCHORS ARE REQUIRED AT
HEAD & SILL FOR DESIGN PRESSURES OF +/-
60 PSF OR LESS.

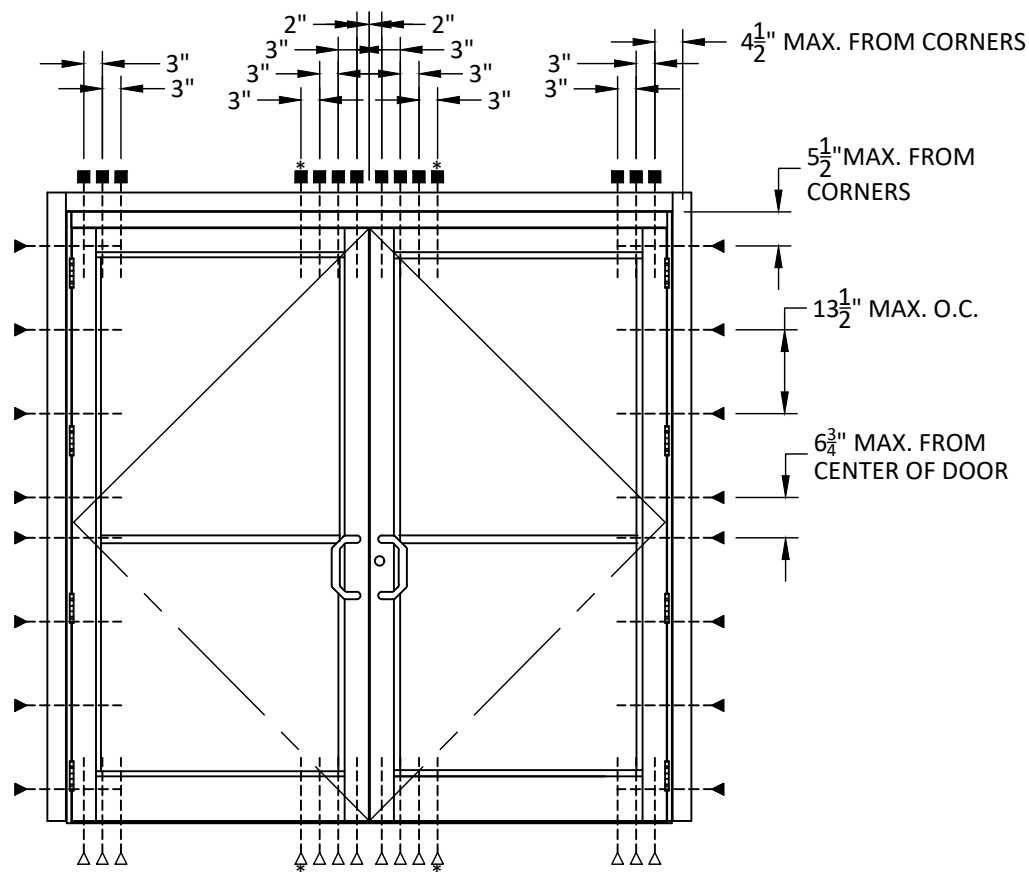

**ANCHOR LAYOUT
FOR ELEVATION B**

NOTE: ANCHORAGE OF CURTAINWALL
MULLIONS UNDER SEPARATE APPROVAL

YKK
ap Quality
inspires™

YKK AP America Inc.
1229 HWY 441 BYPASS
DUBLIN, GEORGIA 31021
PH: (478)277-1955 FAX: (678)838-6001

TITLE: SERIES 35H ALUMINUM OUTSWING
ENTRANCE DOOR
(HVHZ) (MISSILE LEVEL E IMPACT RATED)
ANCHOR LAYOUTS

PREPARED BY: BUILDING DROPS, INC.
398 E. DANIA BEACH BLVD., STE. 338
DANIA BEACH, FL 33004
PH: (954)399-8478
FAX: (954)744-4738
WEB: www.buildingdrops.com

BD
BUILDING DROPS

REMARKS	BY	DATE
HARDWARE UPDATE	SH	9/13/22

THE INSTALLATION DETAILS DESCRIBED HEREIN ARE GENERIC
AND MAY NOT REFLECT ACTUAL CONDITIONS FOR A SPECIFIC
SITE. IF SITE CONDITIONS CAUSE INSTALLATION TO DEVIATE
FROM THE REQUIREMENTS DETAILED HEREIN, A LICENSED
ENGINEER OR ARCHITECT SHALL PREPARE SITE SPECIFIC
DOCUMENTS FOR USE WITH THIS DOCUMENT.

HERMES F. NORERO
LICENSED PROFESSIONAL ENGINEER
No. 73778
STATE OF FLORIDA

HERMES F. NORERO, P.E.
FLORIDA P.E. No. 73778
BUILDING DROPS, INC.
398 E. DANIA BEACH BLVD. # 338
DANIA BEACH, FL 33004
FBPE CERT. OF AUTHORIZATION No. 29578

FL #:
FL16554

DATE: **09.17.18**

DWG. BY: HR	CHK. BY: HFN
-----------------------	------------------------


SCALE: **NTS**

DWG. #: **YKK157**


SHEET:

10/12/2022 4:10 PM


s:\projects\ykk ap america, inc\bc-22-0604 - fbc submittal - f116554 series 35h & 50h revisions\dwgs\ykk157.dwg

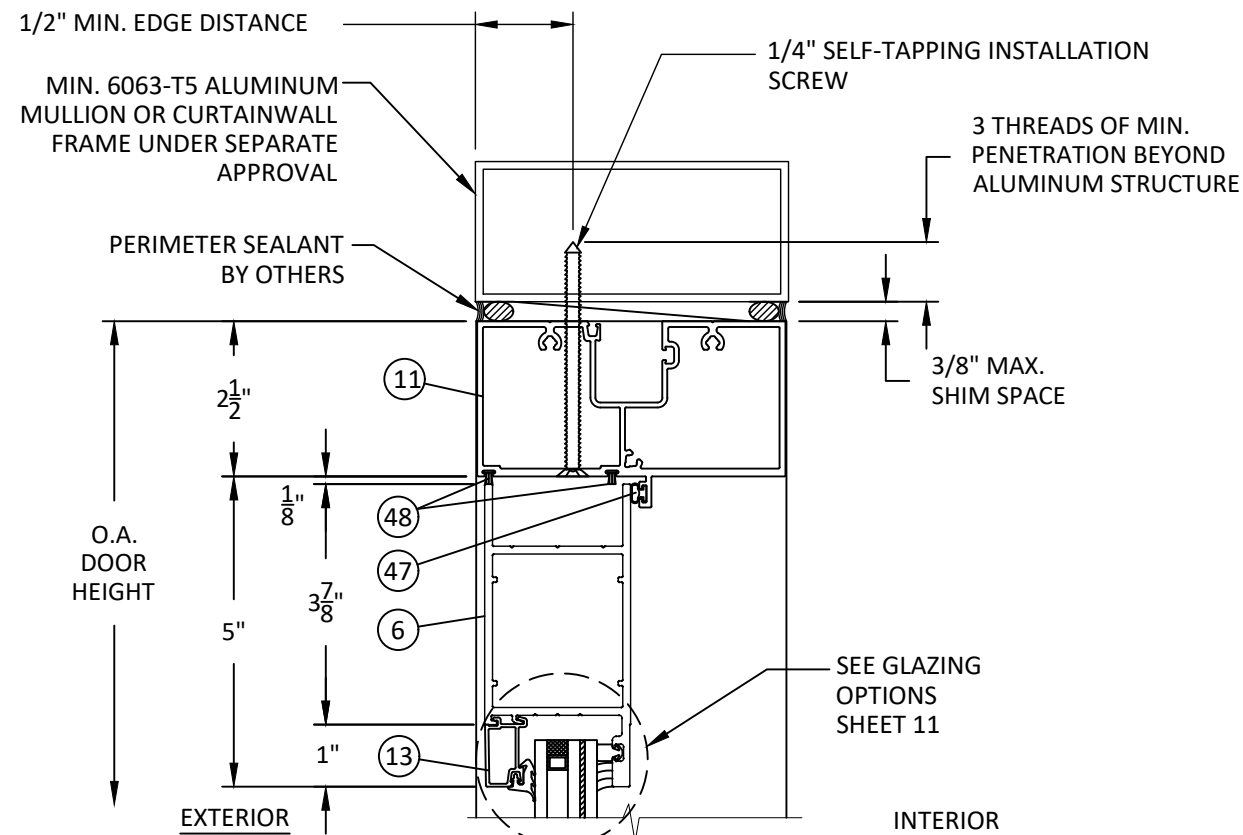


B
6 VERTICAL SECTION
HEAD - ALUMINUM MULLION

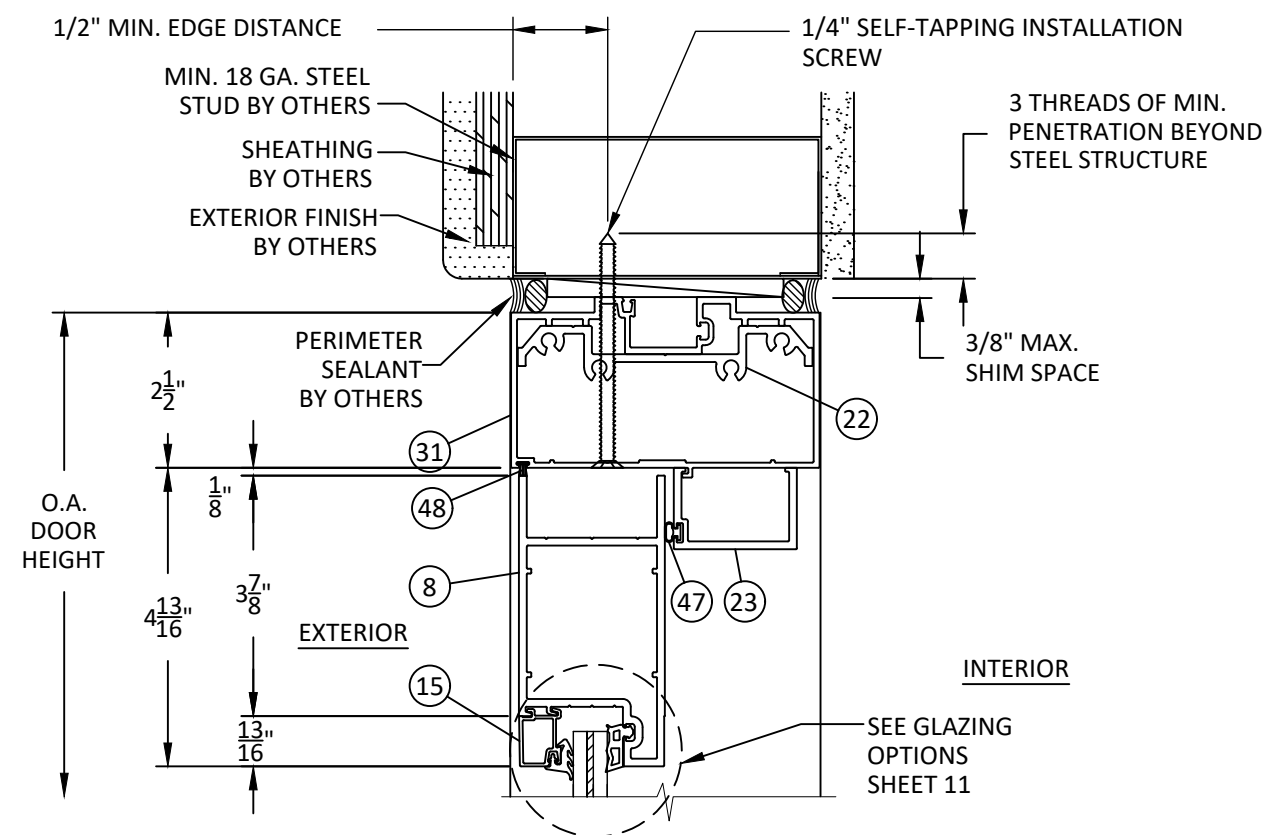

C
6 VERTICAL SECTION
OHCC HEAD (OPTIONAL) - STEEL STUD

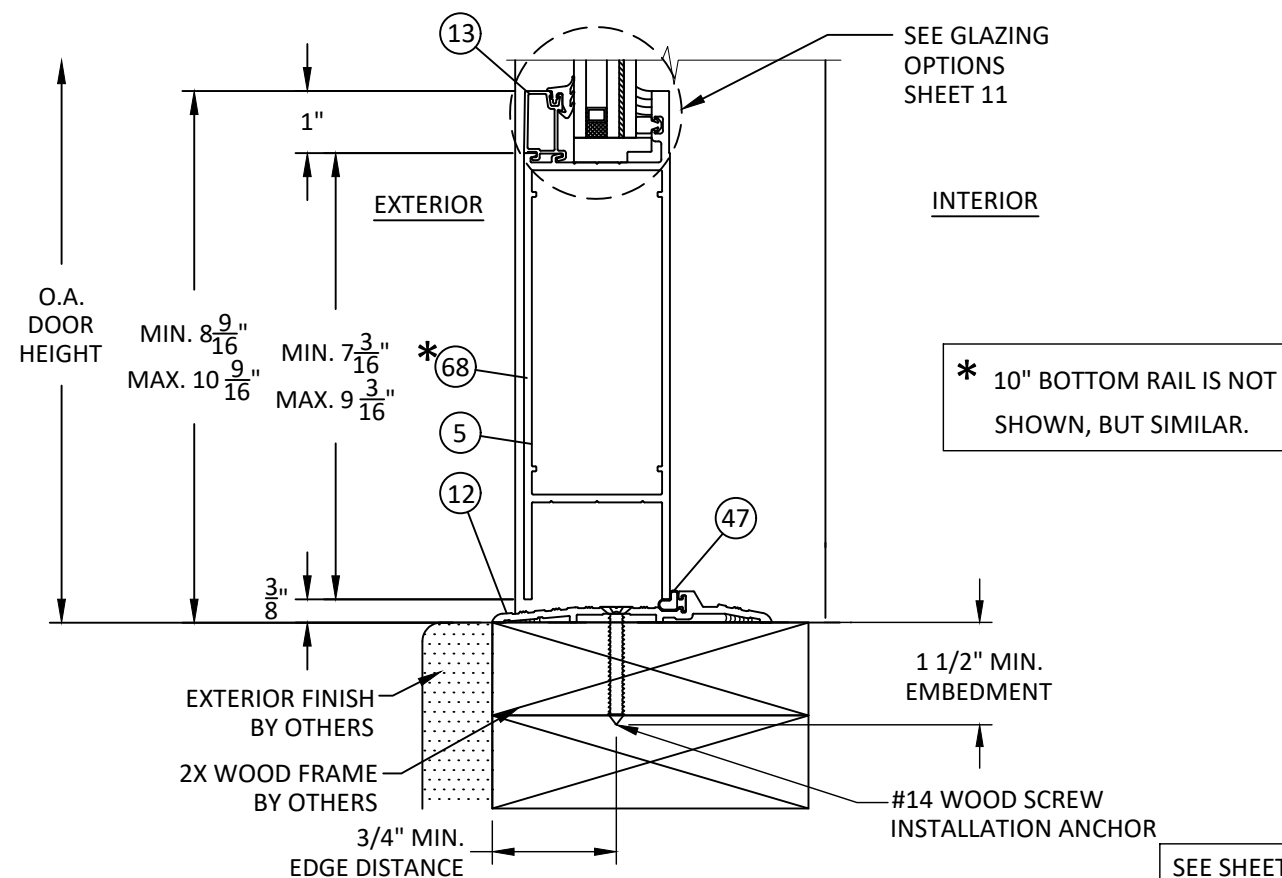

A
6 VERTICAL SECTION
SILL - 2X WOOD FRAME
AIR TIGHT THRESHOLD

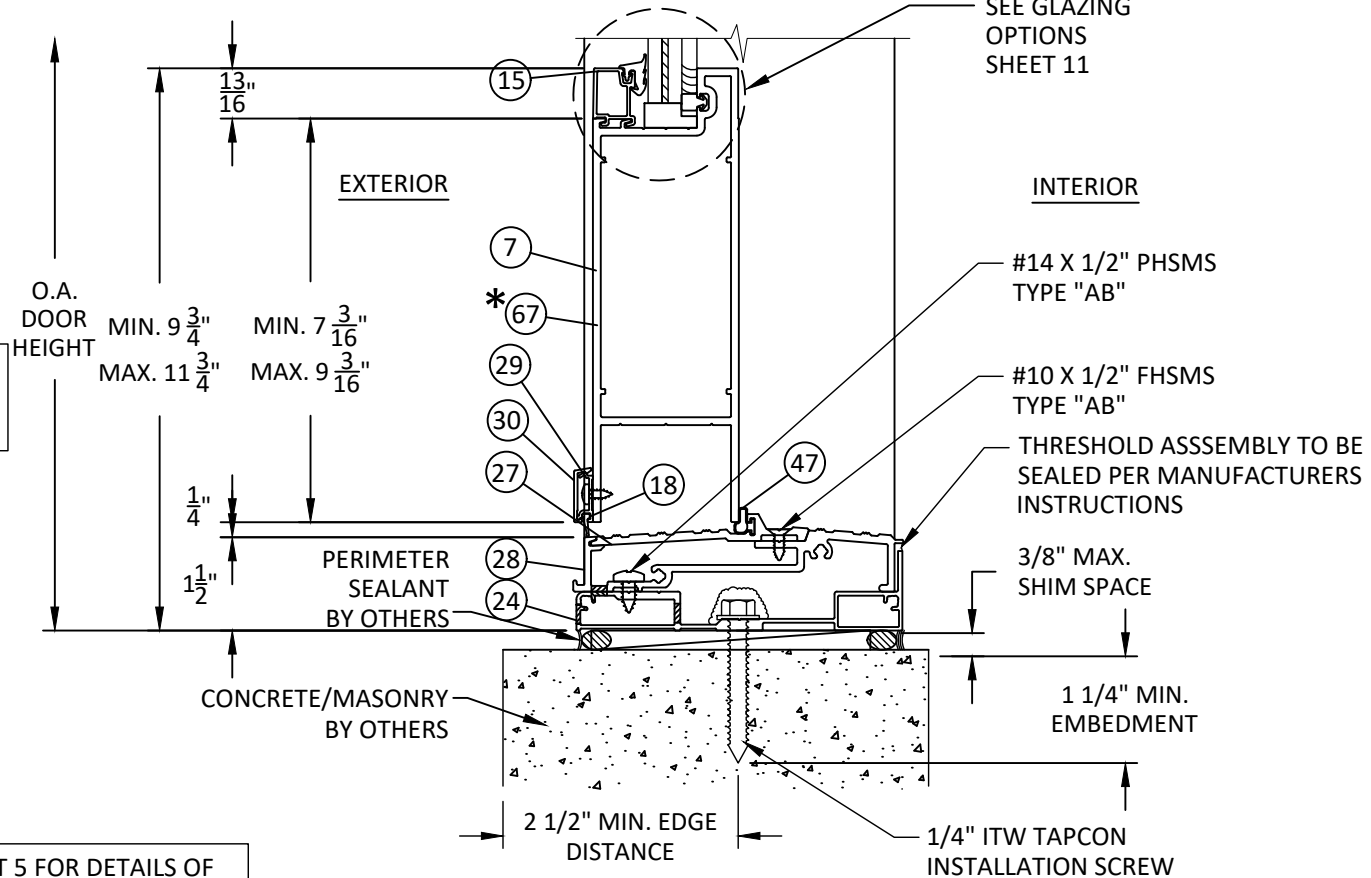

D
6 VERTICAL SECTION
SILL - CONCRETE/MASONRY
AIR/WATER RATED THRESHOLD

SEE SHEET 5 FOR DETAILS OF
AIR/WATER THRESHOLD
WHEN USED WITH OPTIONAL
ADA RAMPS.



YKK AP America Inc.
1229 HWY 441 BYPASS
DUBLIN, GEORGIA 31021
PH: (478)277-1955 FAX: (678)838-6001

TITLE:
SERIES 35H ALUMINUM OUTSWING
ENTRANCE DOOR
(HVHZ) (MISSILE LEVEL E IMPACT RATED)

VERTICAL SECTIONS 1


PREPARED BY:
BUILDING DROPS, INC.

398 E. DANIA BEACH BLVD., STE. 338
DANIA BEACH, FL 33004
PH: (954)399-8478
FAX: (954)744-4738
WEB: www.buildingdrops.com



REMARKS	BY	DATE
HARDWARE UPDATE	SH	9/13/22

THE INSTALLATION DETAILS DESCRIBED HEREIN ARE GENERIC
AND MAY NOT REFLECT ACTUAL CONDITIONS FOR A SPECIFIC
SITE. IF SITE CONDITIONS CAUSE INSTALLATION TO DEVIATE
FROM THE REQUIREMENTS DETAILED HEREIN, A LICENSED
ENGINEER OR ARCHITECT SHALL PREPARE SITE SPECIFIC
DOCUMENTS FOR USE WITH THIS DOCUMENT.

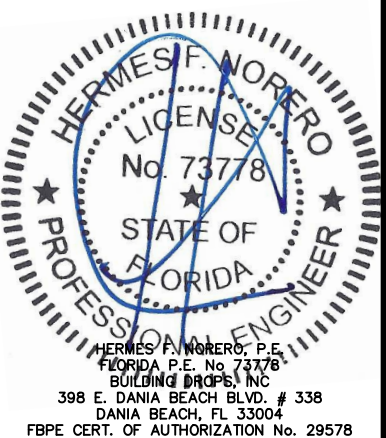

FL #:
FL16554

DATE: **09.17.18**

DWG. BY: **HR** CHK. BY: **HFN**

SCALE: **NTS**

DWG. #: **YKK157**


SHEET:

6


OF 16

10/12/2022 4:10 PM


s:\projects\ykk ap america, inc\bc-22-0604 - fbc submittal - f16554 series 35h & 50h revisions\dwgs\ykk157.dwg

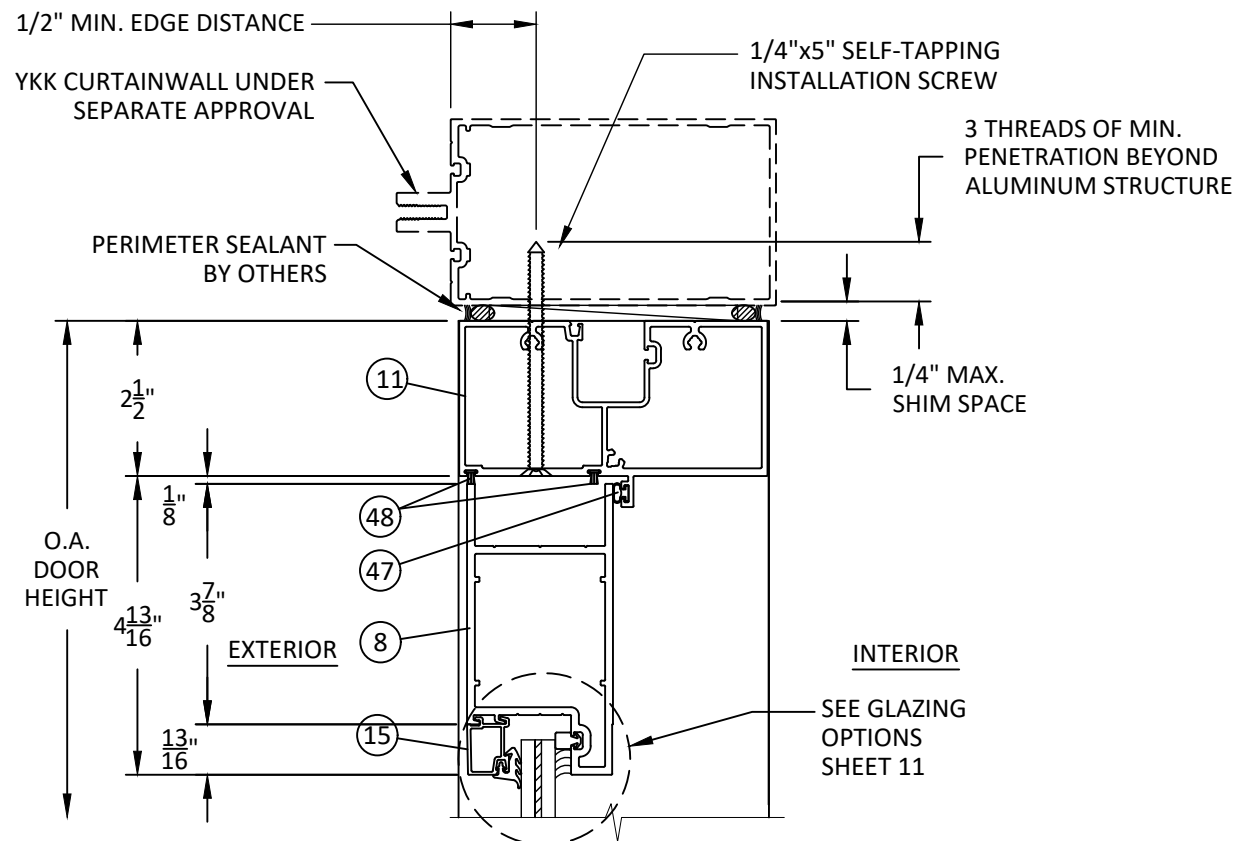

E
7 **VERTICAL SECTION**
HEAD - TYP. CURTAINWALL MULLION

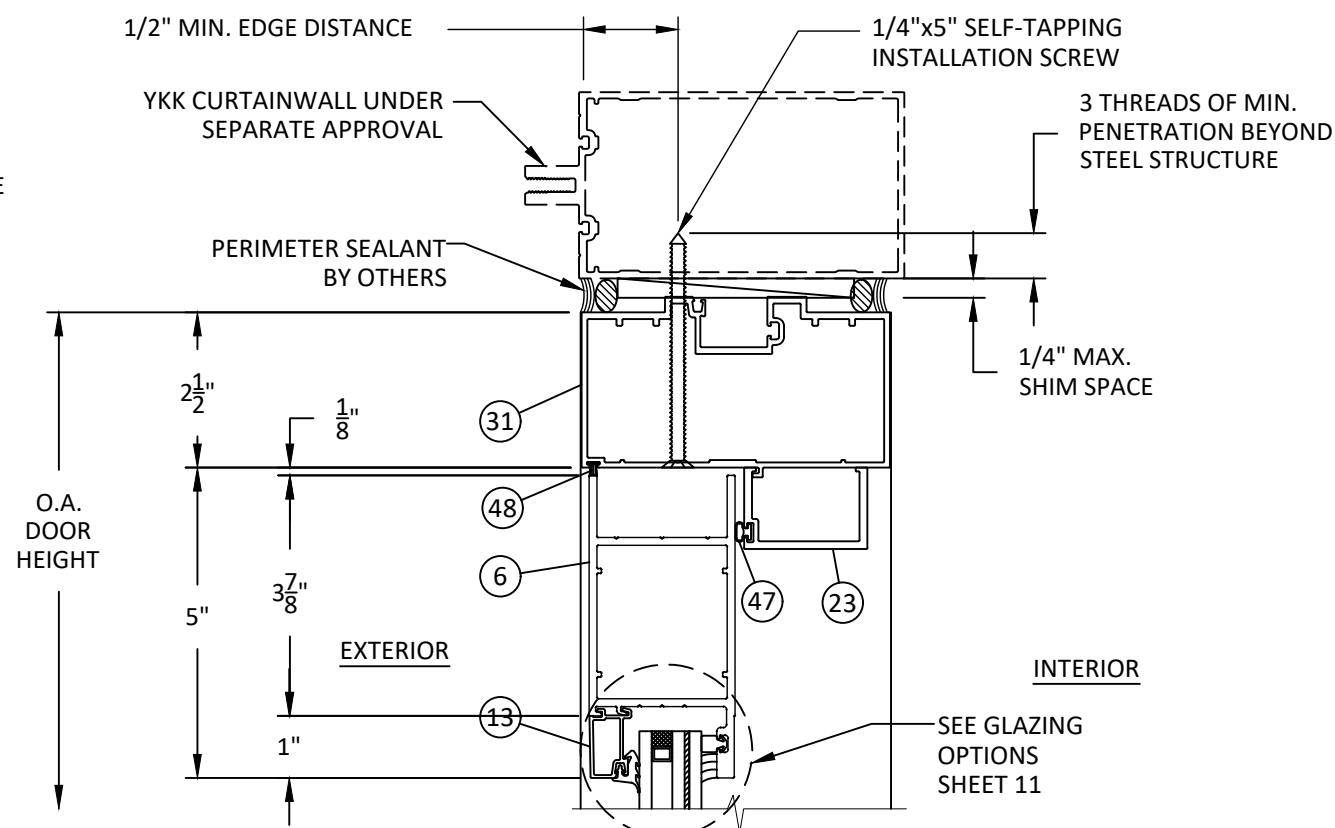

F
7 **VERTICAL SECTION**
OHCC HEAD (OPTIONAL)
TYP. CURTAINWALL MULLION

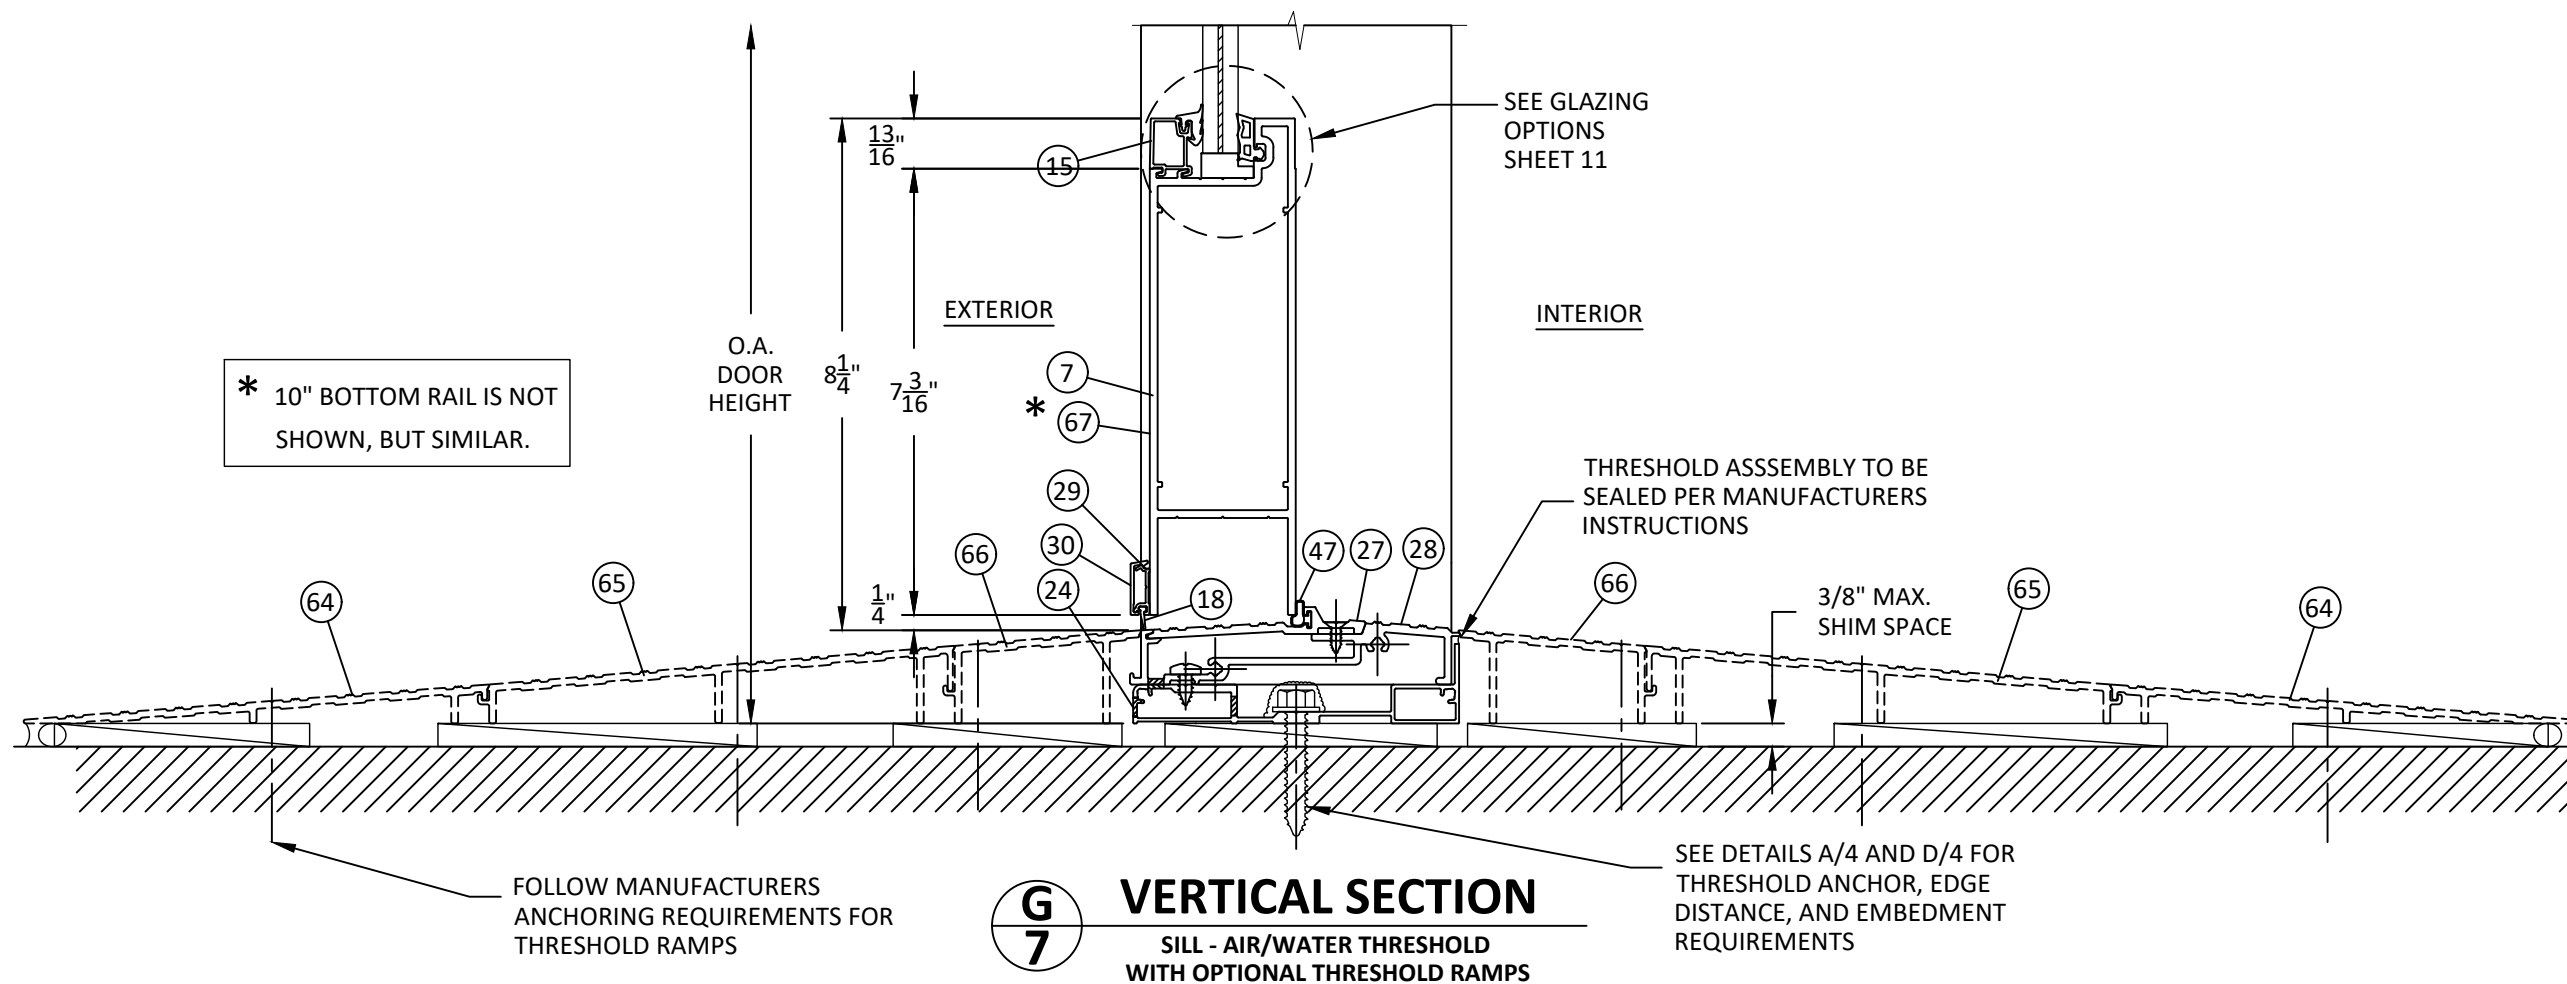

G
7 **VERTICAL SECTION**
SILL - AIR/WATER THRESHOLD
WITH OPTIONAL THRESHOLD RAMPS



YKK AP America Inc.
1229 HWY 441 BYPASS
DUBLIN, GEORGIA 31021
PH: (478)277-1955 FAX: (678)838-6001

TITLE:
SERIES 35H ALUMINUM OUTSWING
ENTRANCE DOOR
(HVHZ) (MISSILE LEVEL E IMPACT RATED)

VERTICAL SECTIONS 2

PREPARED BY:


BUILDING DROPS, INC.

398 E. DANIA BEACH BLVD., STE. 338
DANIA BEACH, FL 33004
PH: (954)399-8478
FAX: (954)744-4738
WEB: www.buildingdrops.com



REMARKS	BY	DATE
HARDWARE UPDATE	SH	9/13/22

THE INSTALLATION DETAILS DESCRIBED HEREIN ARE GENERIC
AND MAY NOT REFLECT ACTUAL CONDITIONS FOR A SPECIFIC
SITE. IF SITE CONDITIONS CAUSE INSTALLATION TO DEVIATE
FROM THE REQUIREMENTS DETAILED HEREIN, A LICENSED
ENGINEER OR ARCHITECT SHALL PREPARE SITE SPECIFIC
DOCUMENTS FOR USE WITH THIS DOCUMENT.

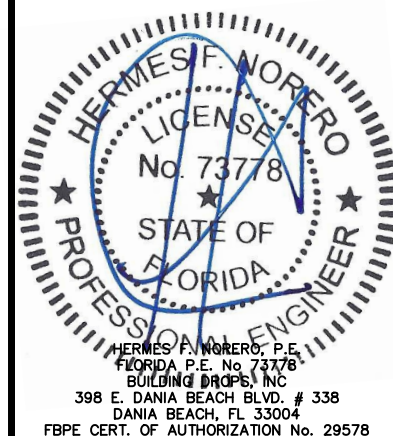

FL #:
FL16554

DATE: **09.17.18**

DWG. BY: **HR** CHK. BY: **HFN**

SCALE: **NTS**

DWG. #: **YKK157**


SHEET:

7


OF 16

10/12/2022 4:10 PM

s:\projects\ykk ap america, inc\bc-22-0604 - fbc submittal - f16554 series 35h & 50h revisions\dwgs\ykk157.dwg

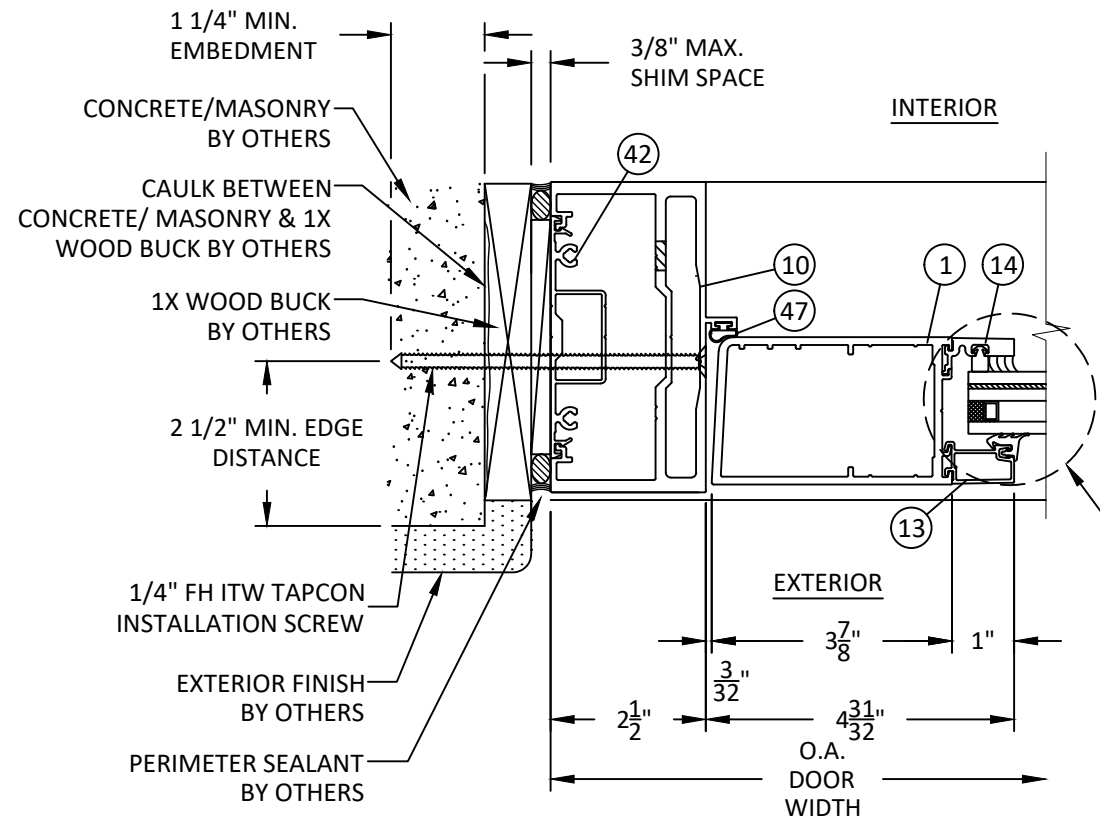


I
8 HORIZONTAL SECTION
JAMB - CONCRETE/MASONRY

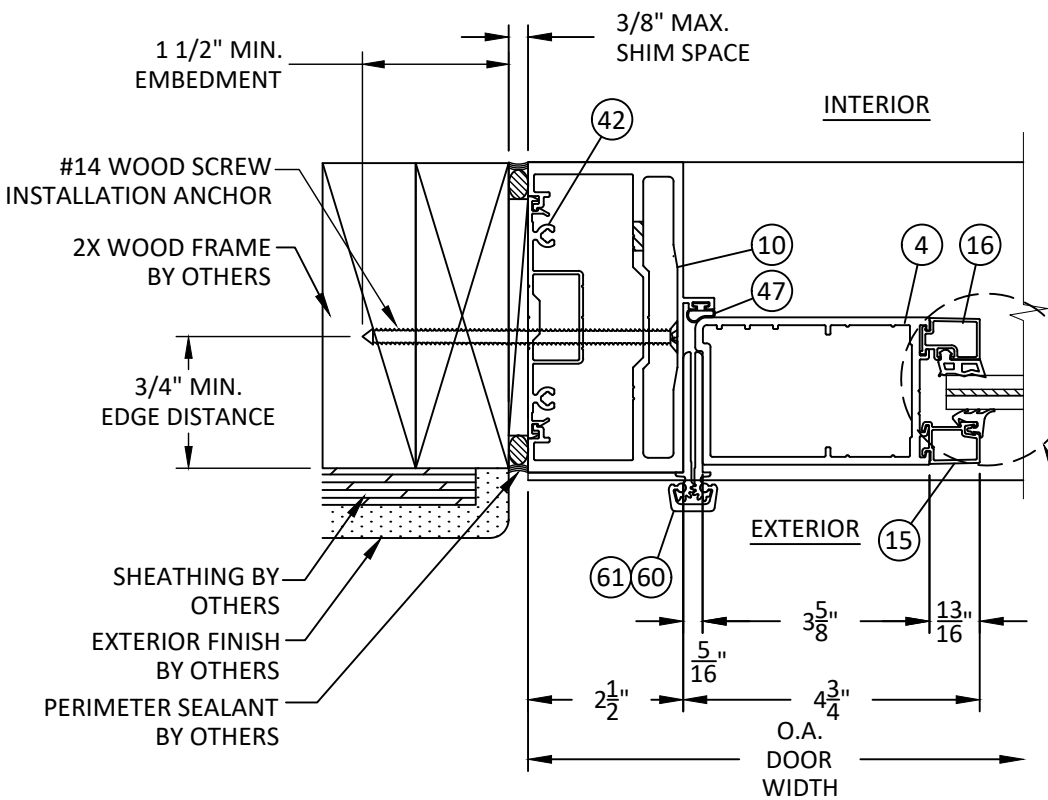


H
8 HORIZONTAL SECTION
JAMB - 2XWOOD FRAME
CONTINUOUS HINGE

SEE GLAZING
OPTIONS
SHEET 11

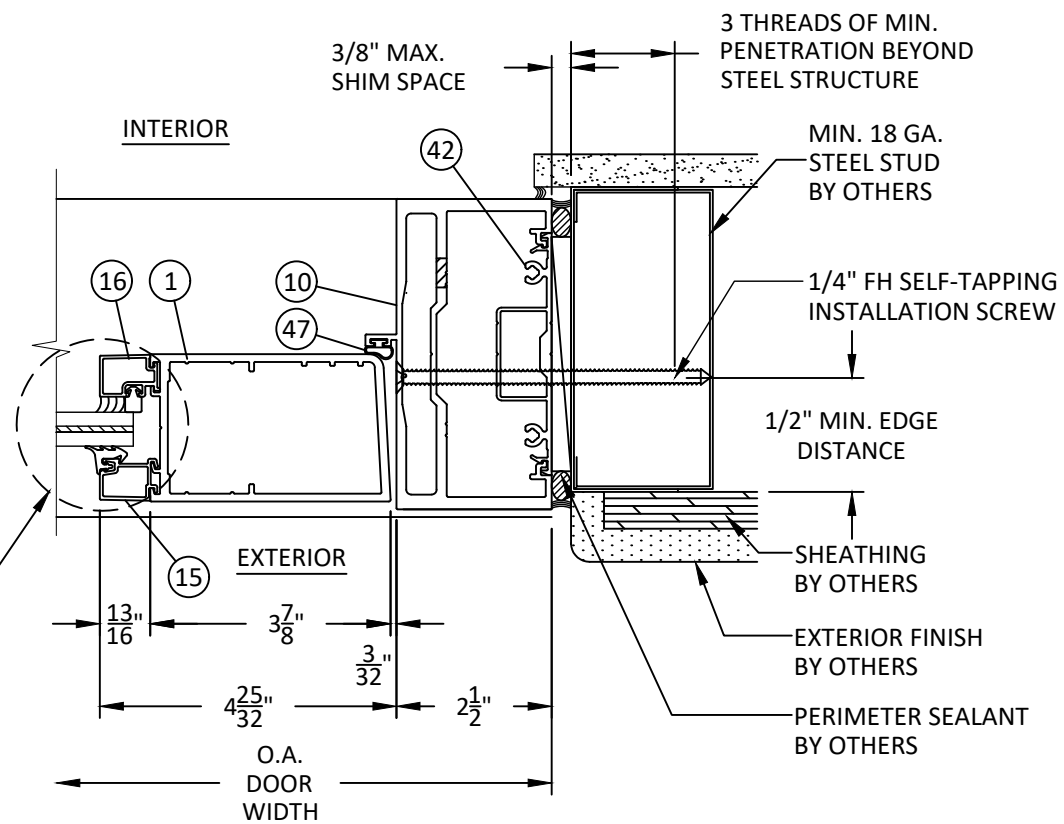

J
8 HORIZONTAL SECTION
JAMB - STEEL STUD

SEE GLAZING
OPTIONS
SHEET 11

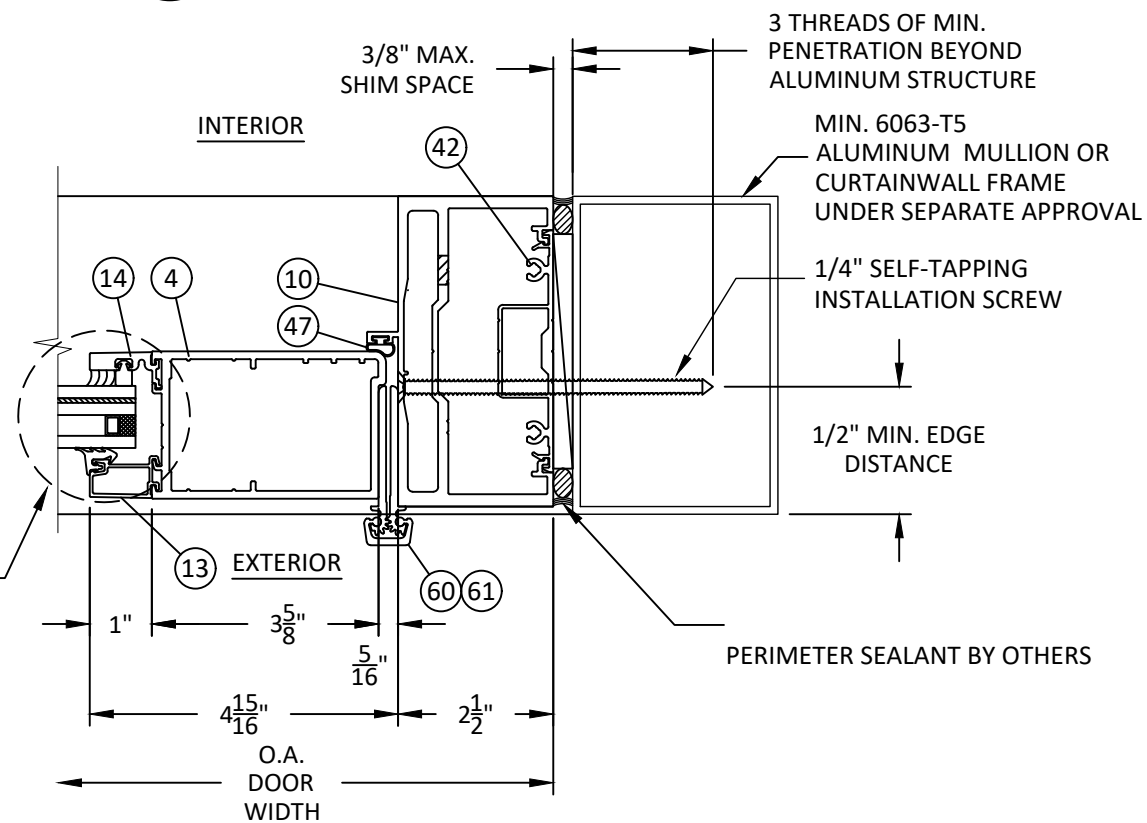

K
8 HORIZONTAL SECTION
JAMB - ALUMINUM STUD
CONTINUOUS HINGE



YKK AP America Inc.
1229 HWY 441 BYPASS
DUBLIN, GEORGIA 31021
PH: (478)277-1955 FAX: (678)838-6001

TITLE:
SERIES 35H ALUMINUM OUTSWING
ENTRANCE DOOR
(HVHZ) (MISSILE LEVEL E IMPACT RATED)

HORIZONTAL SECTIONS 1

PREPARED BY:
BUILDING DROPS, INC.

398 E. DANIA BEACH BLVD., STE. 338
DANIA BEACH, FL 33004
PH: (954)399-8478
FAX: (954)744-4738
WEB: www.buildingdrops.com



REMARKS	BY	DATE
HARDWARE UPDATE	SH	9/13/22

THE INSTALLATION DETAILS DESCRIBED HEREIN ARE GENERIC
AND MAY NOT REFLECT ACTUAL CONDITIONS FOR A SPECIFIC
SITE. IF SITE CONDITIONS CAUSE INSTALLATION TO DEVIATE
FROM THE REQUIREMENTS DETAILED HEREIN, A LICENSED
ENGINEER OR ARCHITECT SHALL PREPARE SITE SPECIFIC
DOCUMENTS FOR USE WITH THIS DOCUMENT.



FL #:
FL16554

DATE: **09.17.18**

DWG. BY: **HR** CHK. BY: **HFN**

SCALE: **NTS**


DWG. #: **YKK157**

SHEET:


8

10/12/2022 4:10 PM


s:\projects\ykk ap america, inc\pbc-22-0604 - fbc submittal - f16554 series 35h & 50h revisions\dwgs\ykk157.dwg

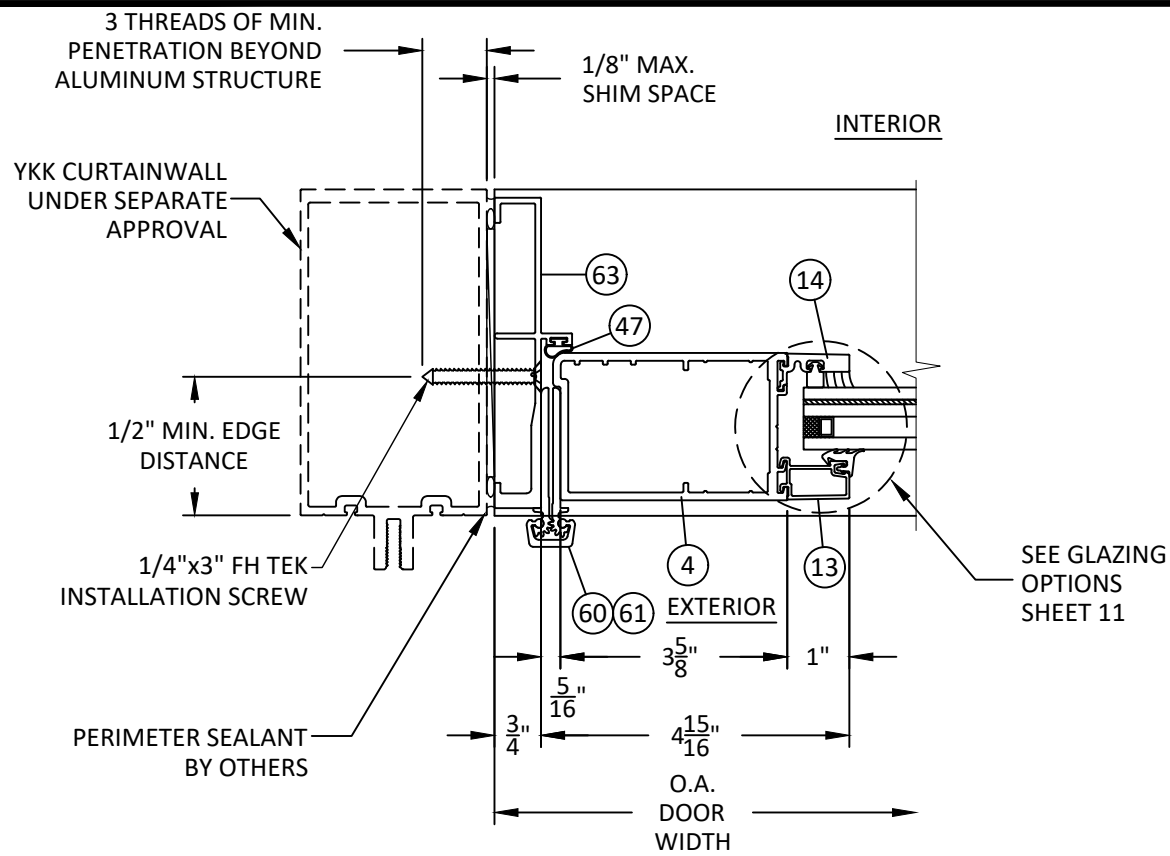

M
9 **HORIZONTAL SECTION**
JAMB - TYP. CURTAINWALL MULLION
CONTINUOUS HINGE

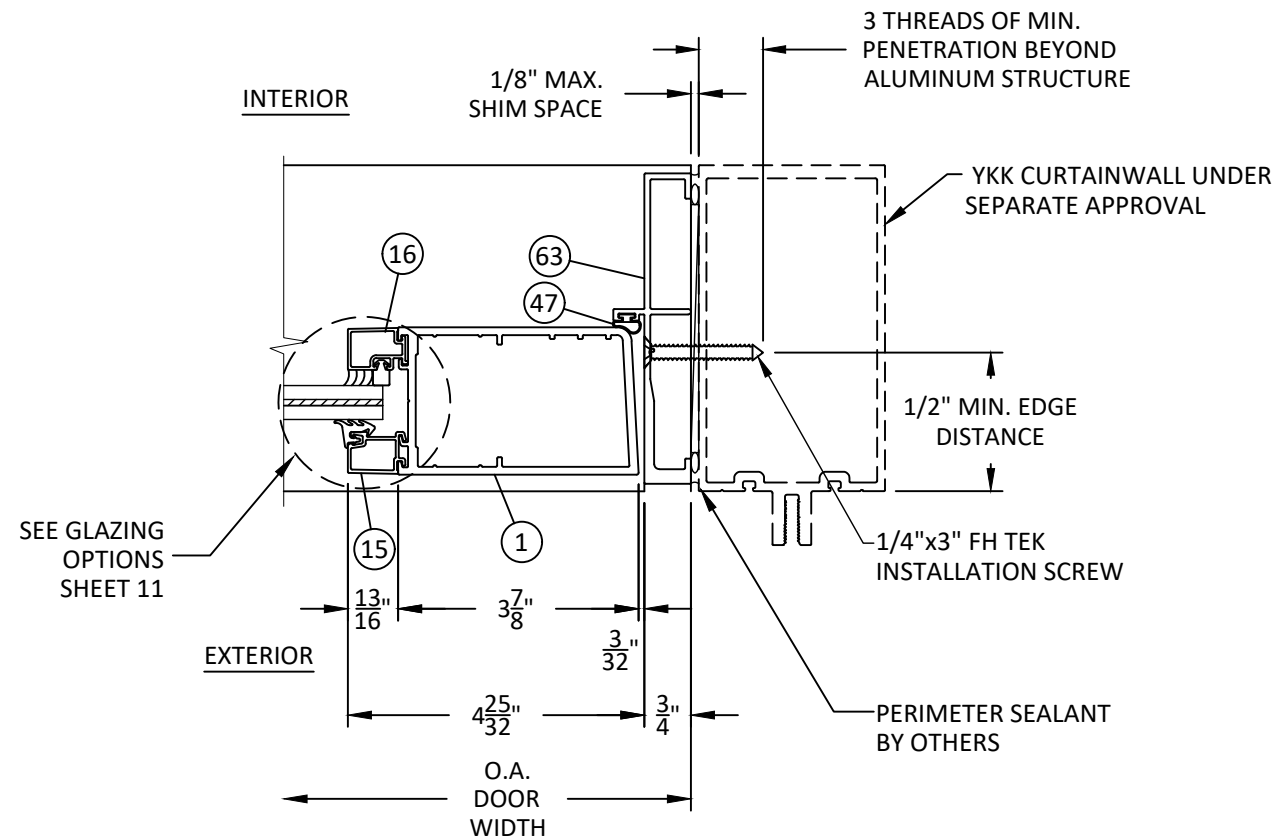

N
9 **HORIZONTAL SECTION**
JAMB - TYP. CURTAINWALL MULLION

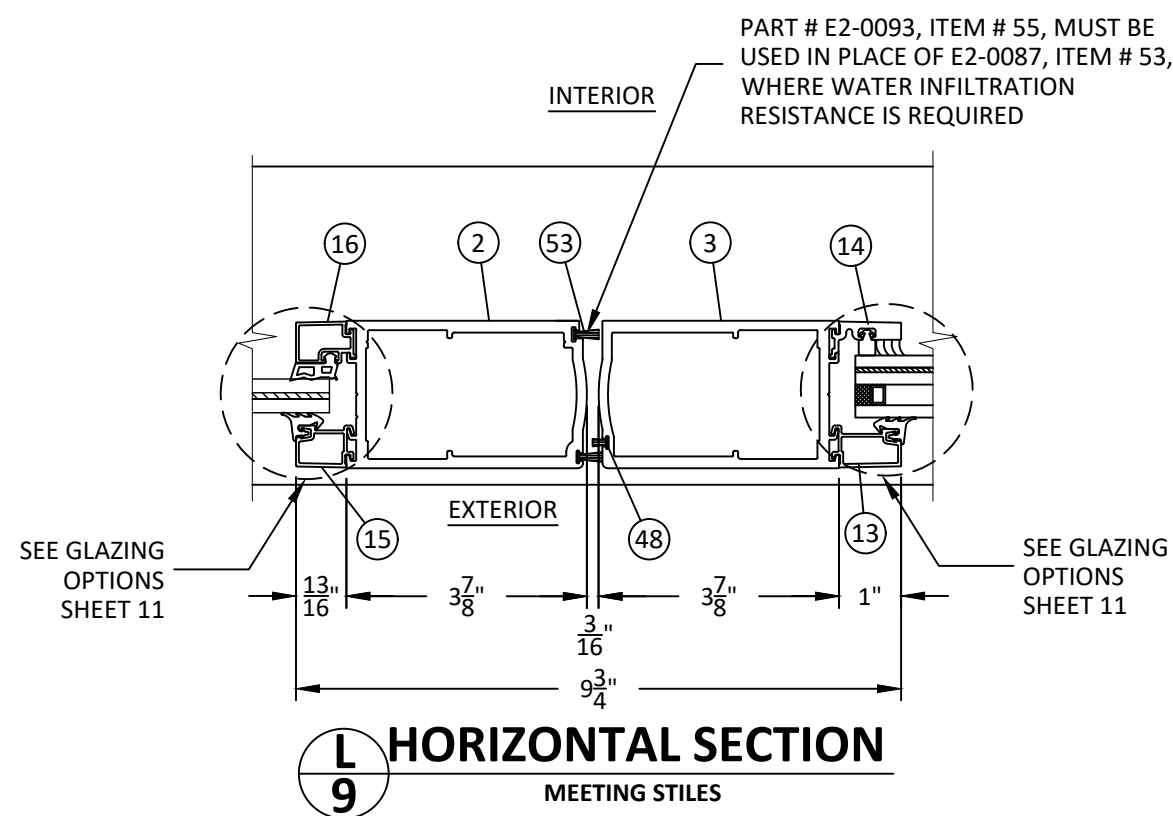

L
9 **HORIZONTAL SECTION**
MEETING STILES



YKK AP America Inc.
1229 HWY 441 BYPASS
DUBLIN, GEORGIA 31021
PH: (478)277-1955 FAX: (678)838-6001

TITLE:
SERIES 35H ALUMINUM OUTSWING
ENTRANCE DOOR
(HVHZ) (MISSILE LEVEL E IMPACT RATED)

HORIZONTAL DETAILS 2


PREPARED BY:
BUILDING DROPS, INC.

398 E. DANIA BEACH BLVD., STE. 338
DANIA BEACH, FL 33004
PH: (954)399-8478
FAX: (954)744-4738
WEB: www.buildingdrops.com



REMARKS	BY	DATE
HARDWARE UPDATE	SH	9/13/22

THE INSTALLATION DETAILS DESCRIBED HEREIN ARE GENERIC
AND MAY NOT REFLECT ACTUAL CONDITIONS FOR A SPECIFIC
SITE. IF SITE CONDITIONS CAUSE INSTALLATION TO DEVIATE
FROM THE REQUIREMENTS DETAILED HEREIN, A LICENSED
ENGINEER OR ARCHITECT SHALL PREPARE SITE SPECIFIC
DOCUMENTS FOR USE WITH THIS DOCUMENT.

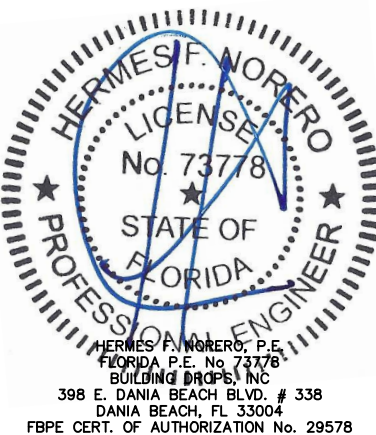

FL #:
FL16554

DATE: **09.17.18**

DWG. BY: **HR** CHK. BY: **HFN**


SCALE: **NTS**

DWG. #: **YKK157**


SHEET:

9


10/12/2022 4:10 PM
s:\projects\ykk ap america, inc\pbc-22-0604 - fbc submittal - f16554 series 35h & 50h revisions\dwgs\ykk157.dwg

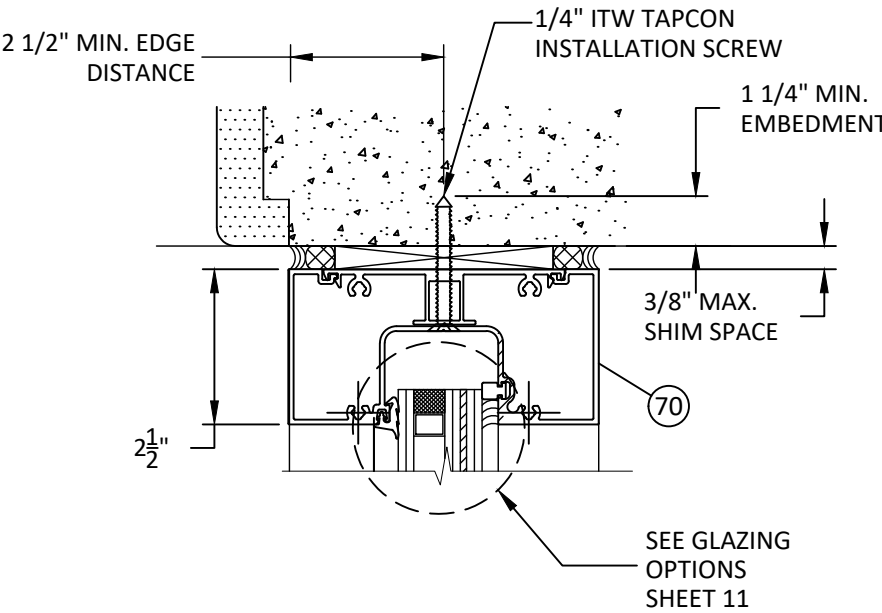


P
10 **VERTICAL SECTION**
TRANSOM HEADER

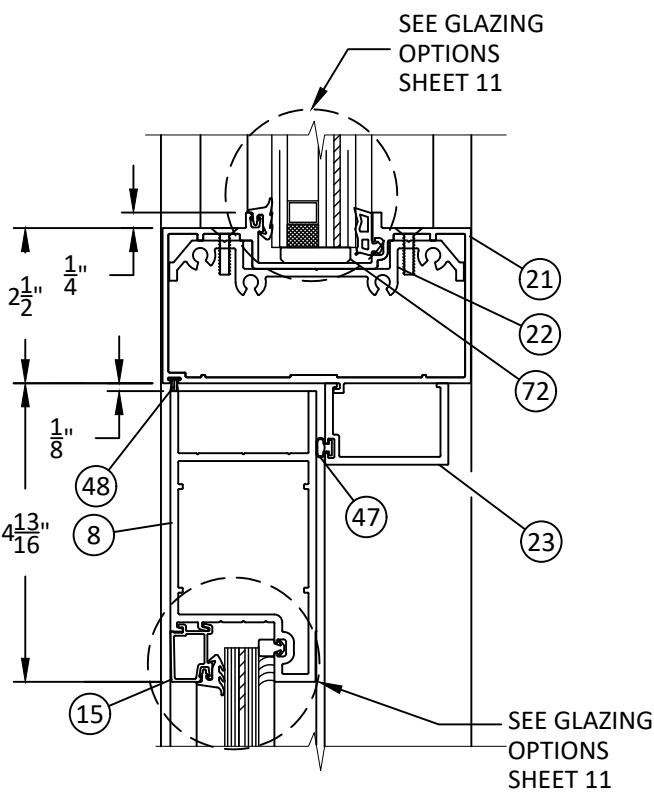

R
10 **VERTICAL SECTION**
OHCC MULLION
SEE SHEET 3 FOR DP LIMITATIONS

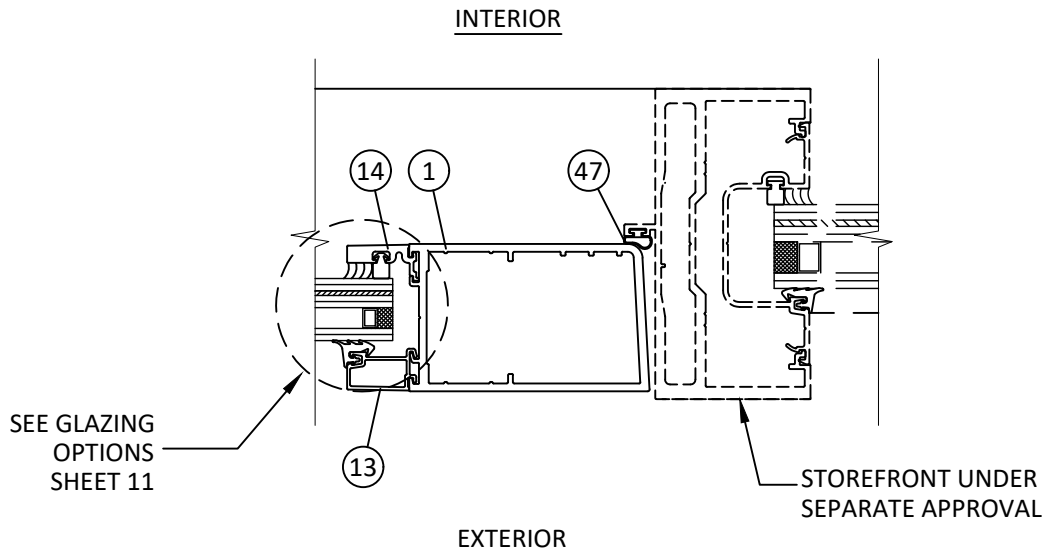

Q
10 **HORIZONTAL SECTION**
VERTICAL MULLION
STOREFRONT SYSTEM

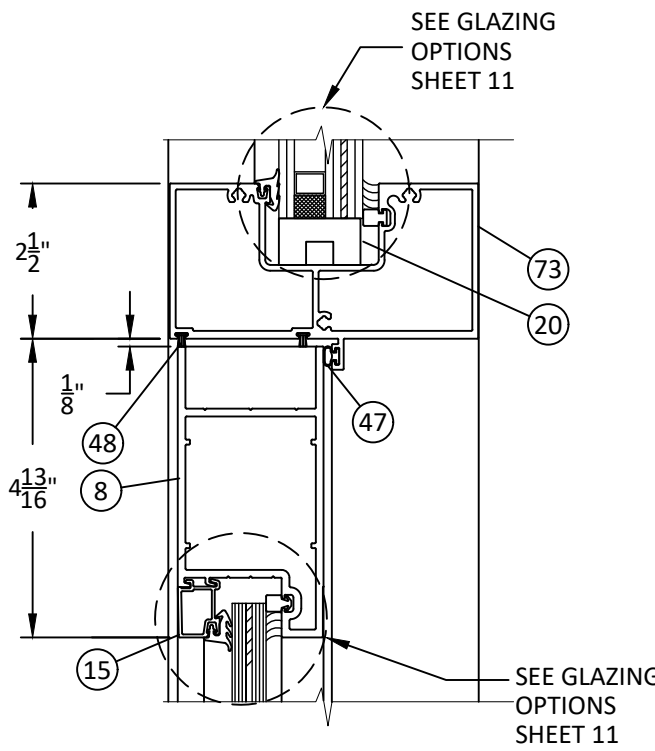

S
10 **VERTICAL SECTION**
STANDARD TRANSOM MULLION
SEE SHEET 3 FOR DP LIMITATIONS



Quality
inspires™

YKK AP America Inc.
1229 HWY 441 BYPASS
DUBLIN, GEORGIA 31021
PH: (478)277-1955 FAX: (678)838-6001

TITLE:
SERIES 35H ALUMINUM OUTSWING
ENTRANCE DOOR
(HVHZ) (MISSILE LEVEL E IMPACT RATED)


TRANSOM DETAILS

PREPARED BY:
BUILDING DROPS, INC.
398 E. DANIA BEACH BLVD., STE. 338
DANIA BEACH, FL 33004
PH: (954)399-8478
FAX: (954)744-4738
WEB: www.buildingdrops.com



REMARKS	BY	DATE
HARDWARE UPDATE	SH	9/13/22

THE INSTALLATION DETAILS DESCRIBED HEREIN ARE GENERIC AND MAY NOT REFLECT ACTUAL CONDITIONS FOR A SPECIFIC SITE. IF SITE CONDITIONS CAUSE INSTALLATION TO DEVIATE FROM THE REQUIREMENTS DETAILED HEREIN, A LICENSED ENGINEER OR ARCHITECT SHALL PREPARE SITE SPECIFIC DOCUMENTS FOR USE WITH THIS DOCUMENT.

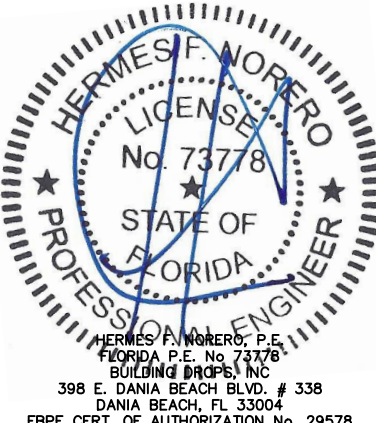

HERMES F. MORERO, P.E.
FLORIDA P.E. No. 73778
BUILDING DROPS, INC.
398 E. DANIA BEACH BLVD. # 338
DANIA BEACH, FL 33004
FBPE CERT. OF AUTHORIZATION No. 29578

FL #:
FL16554

DATE: **09.17.18**

DWG. BY:
HR

CHK. BY:
HFN

SCALE: **NTS**

DWG. #: **YKK157**


SHEET:
10

OF 16


s:\projects\ykk ap america, inc\fb-22-0604 - fbc submittal - f16554 series 35h & 50h revisions\dwgs\ykk157.dwg
10/12/2022 4:10 PM

MISSILE LEVEL E GLASS TYPES


LARGE & SMALL MISSILE IMPACT

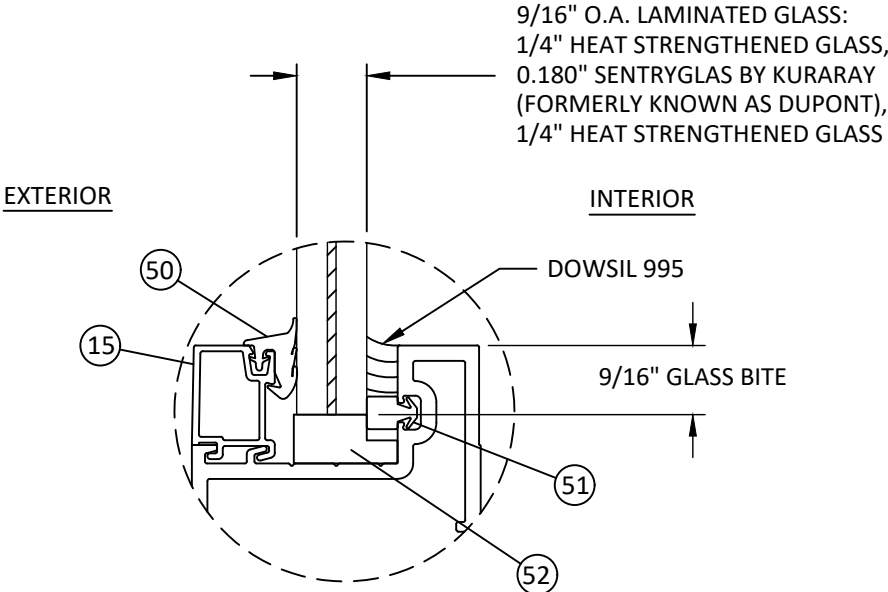


GLAZING DETAIL A
(WET GLAZED)

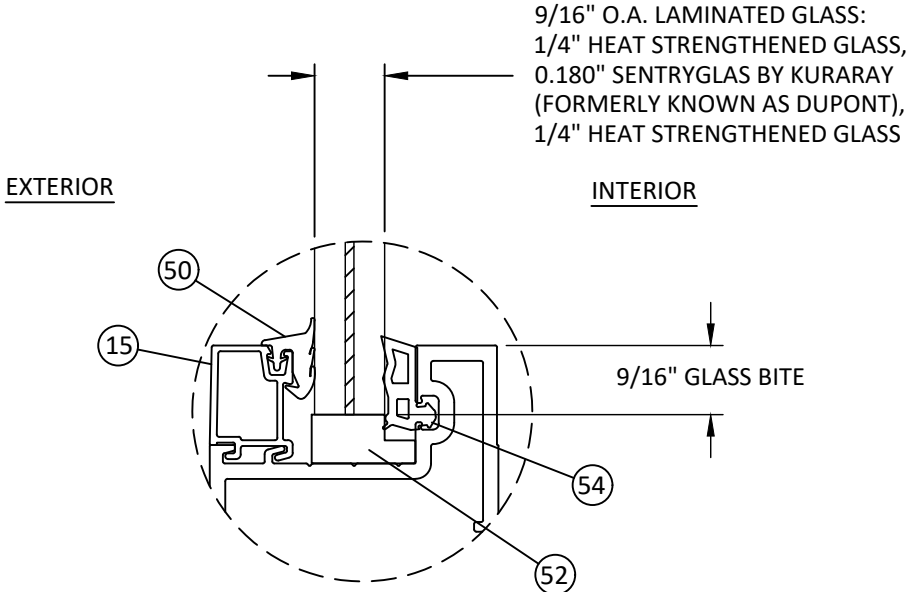

GLAZING DETAIL B
(DRY GLAZED)

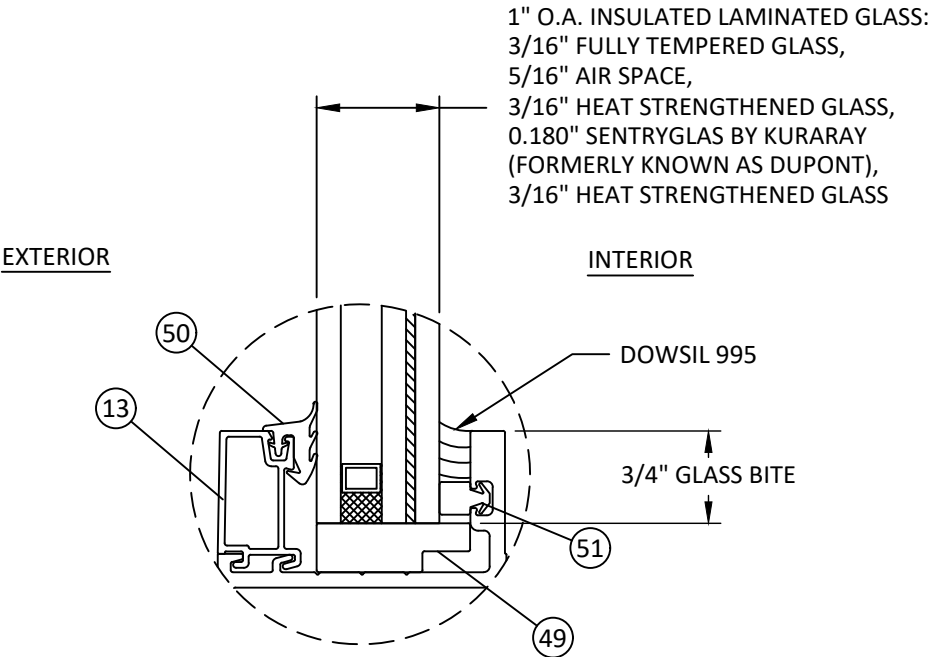

GLAZING DETAIL C
(WET GLAZED)

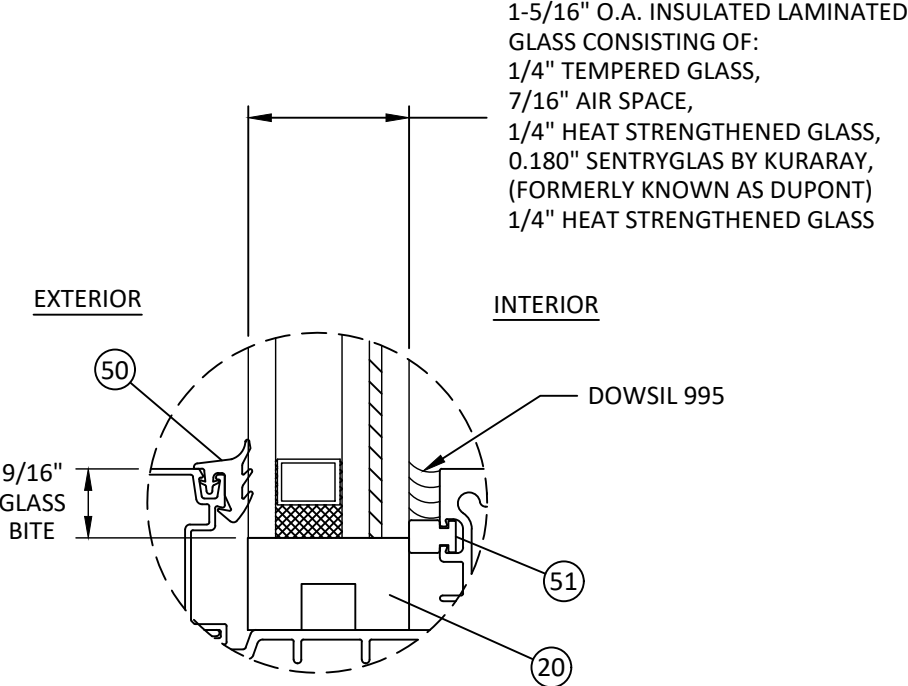

GLAZING DETAIL D
(WET GLAZED)
TRANSOM ONLY

DP LIMIT	
+70	-90

- GLAZING NOTES:**
- GLASS TYPE AND THICKNESS SHALL COMPLY WITH ASTM E1300 REQUIREMENTS AS WELL AS APPLICABLE SAFETY GLAZING REQUIREMENTS PER THE FBC. THICKNESS, TEMPER, AND SAFETY GLAZING REQUIREMENTS SHALL BE REVIEWED ON A SITE SPECIFIC BASIS.
 - SETTING BLOCK DUROMETER HARDNESS OF 70-90 (SHORE A) AS REFERENCED IN FBC CHAPTER 24.
 - SETTING BLOCKS TO BE LOCATED AT 1/4 SPAN LENGTH FOR GLASS WIDER THAN 36" AS PER FBC CHAPTER 24.
 - DOOR D.L.O. AND DESIGN PRESSURES MAY NOT EXCEED MAX VALUES SHOWN ON SHEET 1. TRANSOM D.L.O. SHALL NOT EXCEED DIMENSIONS SHOWN ON SHEET 4, AND DESIGN PRESSURES SHALL NOT EXCEED VALUES SHOWN ON SHEET 11.

AIR SPACE CONSISTING OF :
- SPACER: ALUMINUM BOX SPACER.
- PRIMARY SEALANT: POLYISOBUTYLENE (PIB).
- SECONDARY SEALANT: STRUCTURAL SILICONE
INTENDED FOR FABRICATION OF INSULATING
GLASS UNITS.



YKK AP America Inc.
1229 HWY 441 BYPASS
DUBLIN, GEORGIA 31021
PH: (478)277-1955 FAX: (678)838-6001

TITLE:
SERIES 35H ALUMINUM OUTSWING
ENTRANCE DOOR
(HVHZ) (MISSILE LEVEL E IMPACT RATED)

GLAZING OPTIONS

PREPARED BY:


BUILDING DROPS, INC.

398 E. DANIA BEACH BLVD., STE. 338
DANIA BEACH, FL 33004
PH: (954)399-8478
FAX: (954)744-4738
WEB: www.buildingdrops.com



REMARKS	BY	DATE
HARDWARE UPDATE	SH	9/13/22

THE INSTALLATION DETAILS DESCRIBED HEREIN ARE GENERIC AND MAY NOT REFLECT ACTUAL CONDITIONS FOR A SPECIFIC SITE. IF SITE CONDITIONS CAUSE INSTALLATION TO DEVIATE FROM THE REQUIREMENTS DETAILED HEREIN, A LICENSED ENGINEER OR ARCHITECT SHALL PREPARE SITE SPECIFIC DOCUMENTS FOR USE WITH THIS DOCUMENT.

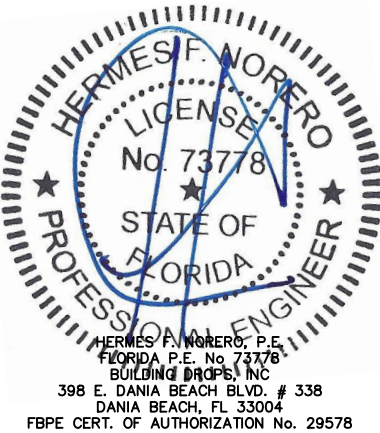

FL #:
FL16554

DATE: **09.17.18**

DWG. BY:
HR

CHK. BY:
HFN



SCALE: **NTS**

DWG. #: **YKK157**

SHEET:

11

s:\projects\ykk ap america, inc\pbc-22-0604 - fbc submittal - f16554 series 35h & 50h revisions\dwgs\ykk157.dwg 10/12/2022 4:10 PM

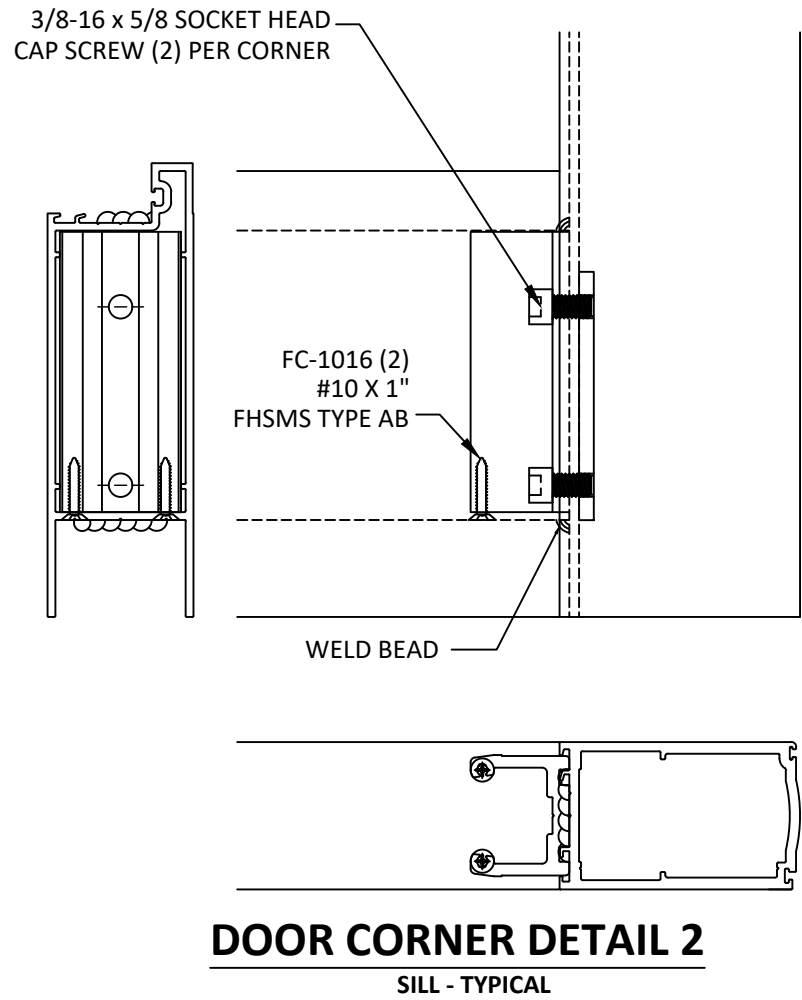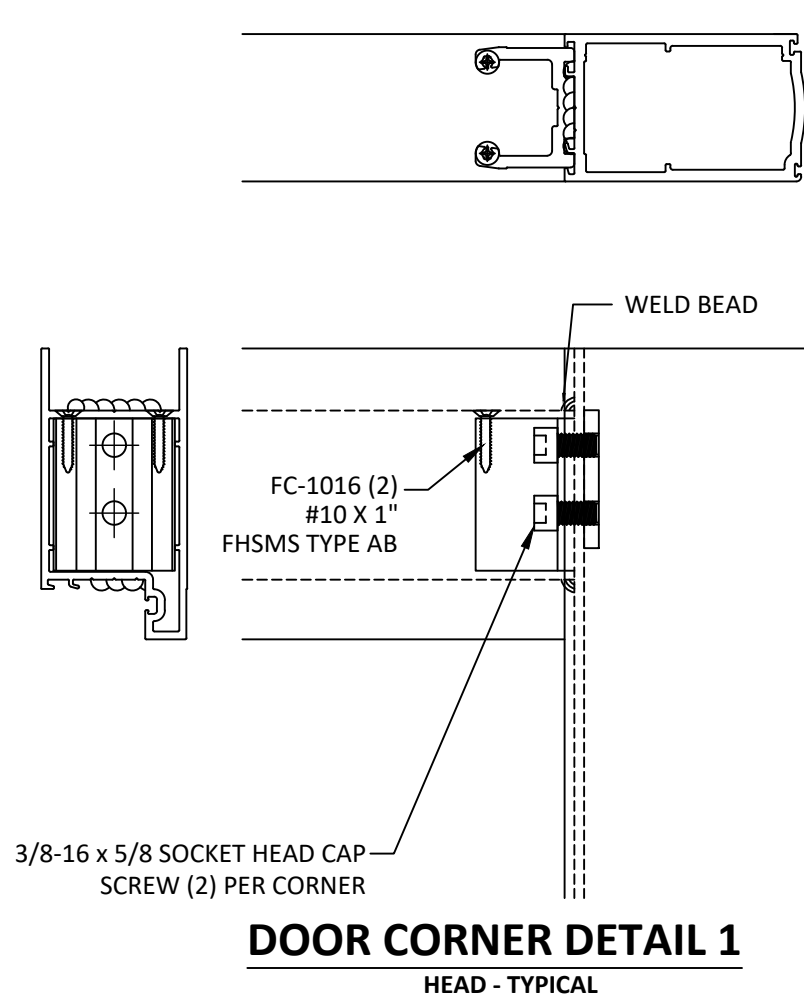



Quality
inspires™

YKK AP America Inc.
1229 HWY 441 BYPASS
DUBLIN, GEORGIA 31021
PH: (478)277-1955 FAX: (678)838-6001


TITLE:
SERIES 35H ALUMINUM OUTSWING
ENTRANCE DOOR
(HVHZ) (MISSILE LEVEL E IMPACT RATED)
DOOR CORNER DETAILS

PREPARED BY:
BUILDING DROPS, INC.
398 E. DANIA BEACH BLVD., STE. 338
DANIA BEACH, FL 33004
PH: (954)399-8478
FAX: (954)744-4738
WEB: www.buildingdrops.com



REMARKS	BY	DATE
HARDWARE UPDATE	SH	9/13/22

THE INSTALLATION DETAILS DESCRIBED HEREIN ARE GENERIC AND MAY NOT REFLECT ACTUAL CONDITIONS FOR A SPECIFIC SITE. IF SITE CONDITIONS CAUSE INSTALLATION TO DEVIATE FROM THE REQUIREMENTS DETAILED HEREIN, A LICENSED ENGINEER OR ARCHITECT SHALL PREPARE SITE SPECIFIC DOCUMENTS FOR USE WITH THIS DOCUMENT.

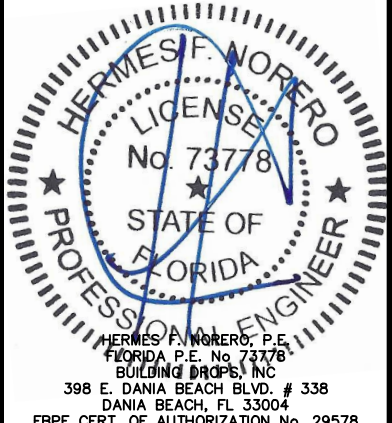

HERMES F. MORERO, P.E.
FLORIDA P.E. No. 73778
BUILDING DROPS, INC.
398 E. DANIA BEACH BLVD. # 338
DANIA BEACH, FL 33004
FBPE CERT. OF AUTHORIZATION No. 29578

FL #:
FL16554

DATE: **09.17.18**

DWG. BY:
HR


CHK. BY:
HFN

SCALE: **NTS**

DWG. #: **YKK157**



SHEET:
12
OF 16

s:\projects\ykk ap america, inc\fbc-22-0604 - fbc submittal - f16554 series 35h & 50h revisions\dwgs\ykk157.dwg 10/12/2022 4:10 PM

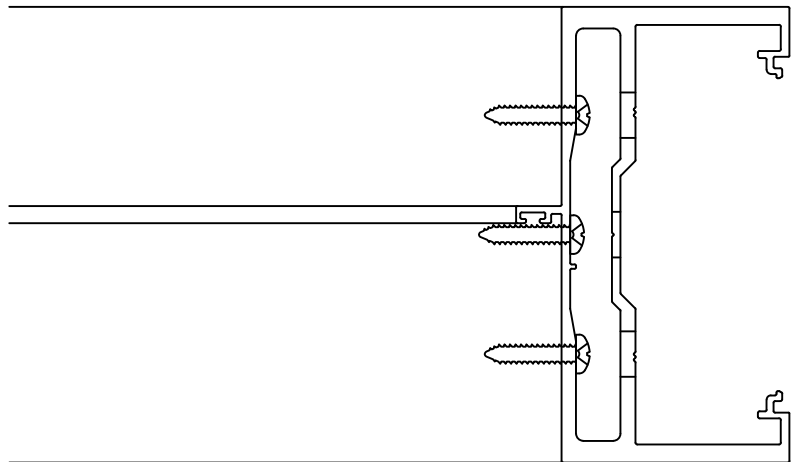


FRAME CORNER DETAIL 1

HEAD - TYPICAL

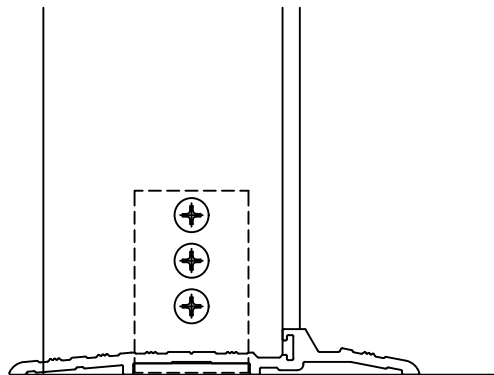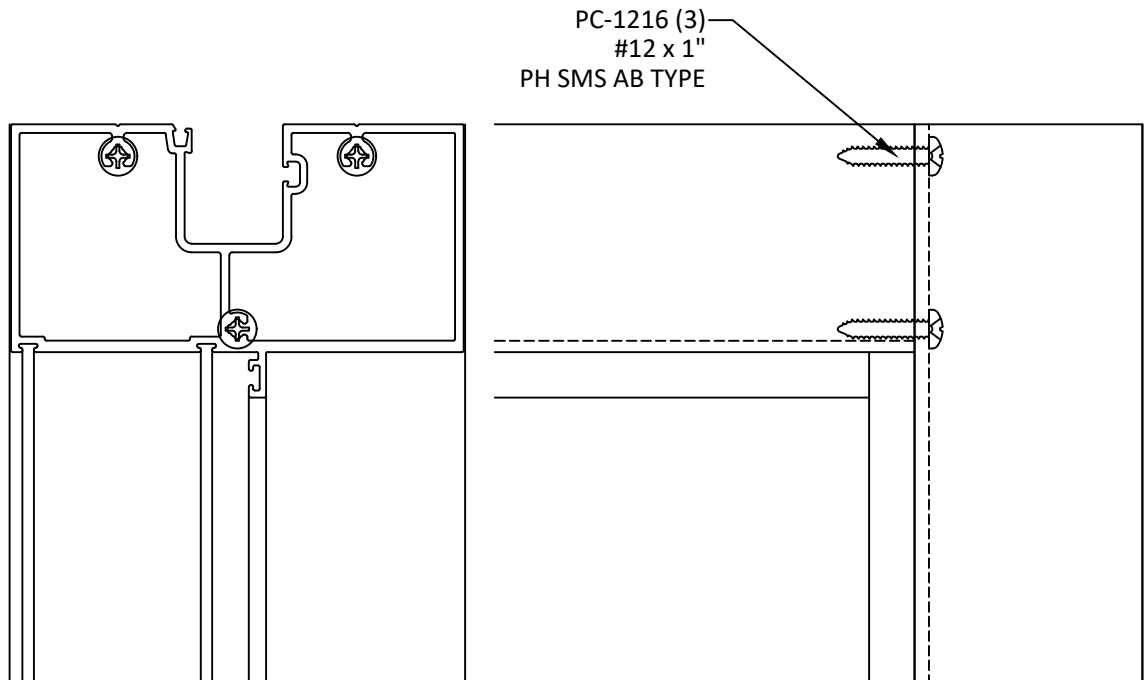






FRAME CORNER DETAIL 2

SILL - TYPICAL

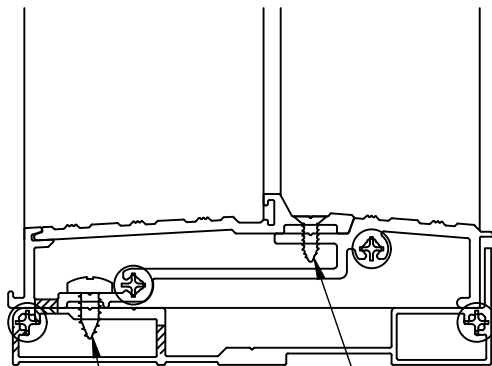

FRAME CORNER DETAIL 3

SILL - AIR AND WATER RESISTANT THRESHOLD

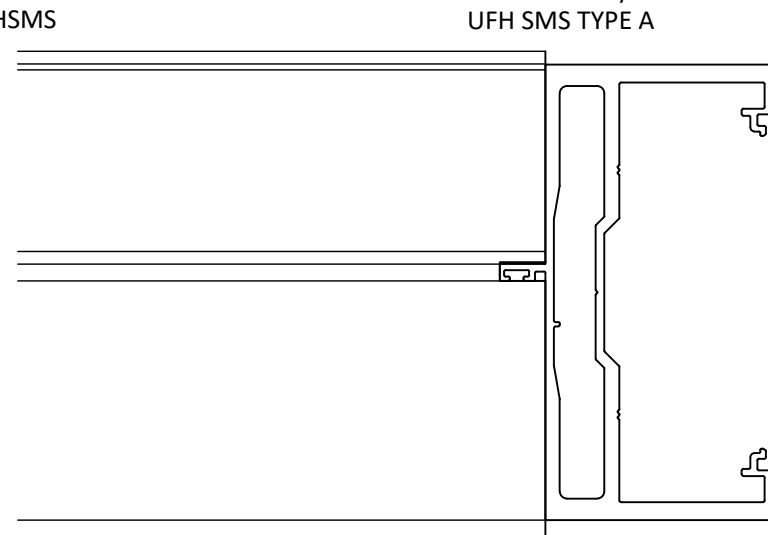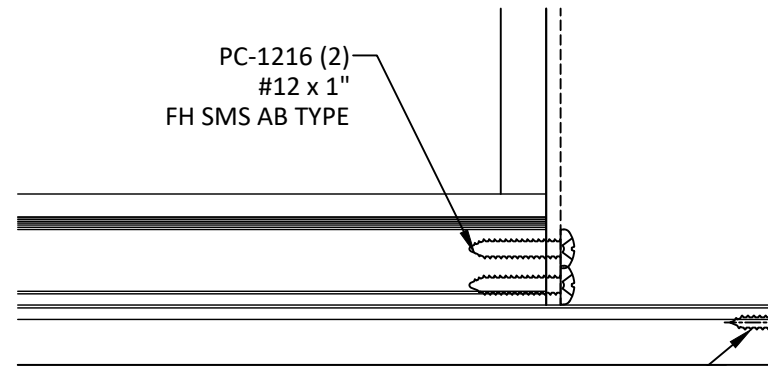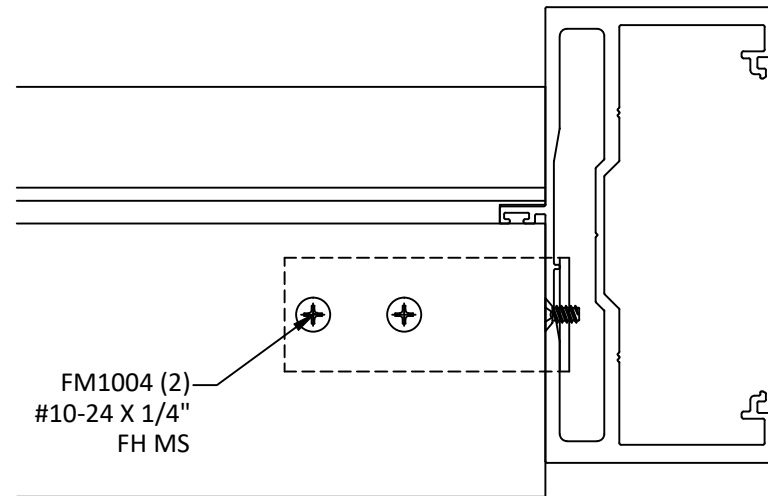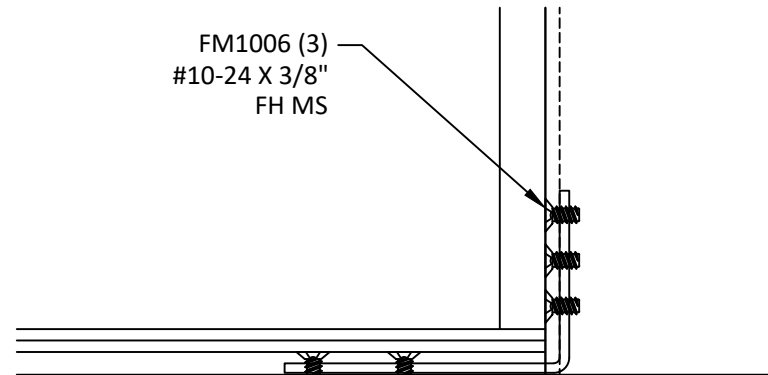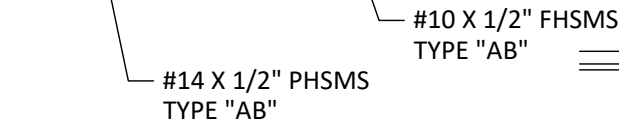

YKK AP America Inc.
1229 HWY 441 BYPASS
DUBLIN, GEORGIA 31021
PH: (478)277-1955 FAX: (678)838-6001

TITLE:
SERIES 35H ALUMINUM OUTSWING
ENTRANCE DOOR
(HVHZ) (MISSILE LEVEL E IMPACT RATED)

FRAME CORNER DETAILS

PREPARED BY:

BUILDING DROPS, INC.


398 E. DANIA BEACH BLVD., STE. 338
DANIA BEACH, FL 33004

PH: (954)399-8478
FAX: (954)744-4738
WEB: www.buildingdrops.com



REMARKS	BY	DATE
HARDWARE UPDATE	SH	9/13/22

THE INSTALLATION DETAILS DESCRIBED HEREIN ARE GENERIC AND MAY NOT REFLECT ACTUAL CONDITIONS FOR A SPECIFIC SITE. IF SITE CONDITIONS CAUSE INSTALLATION TO DEVIATE FROM THE REQUIREMENTS DETAILED HEREIN, A LICENSED ENGINEER OR ARCHITECT SHALL PREPARE SITE SPECIFIC DOCUMENTS FOR USE WITH THIS DOCUMENT.

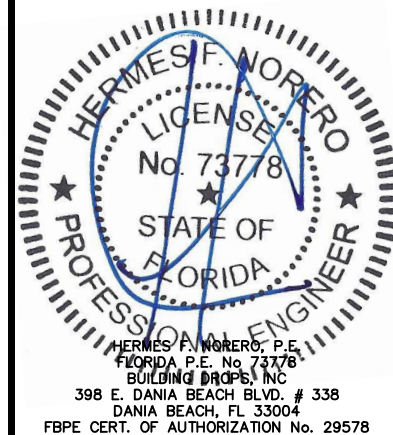

FL #:
FL16554

DATE: **09.17.18**

DWG. BY: **HR** CHK. BY: **HFN**

SCALE: **NTS**

DWG. #: **YKK157**

SHEET:













13

OF 16

10/12/2022 4:10 PM

s:\projects\ykk ap america, inc\16554 series 35h & 50h revisions.dwg\ykk157.dwg

35H DOOR BILL OF MATERIALS				
ITEM #	PART #	DESCRIPTION	MATERIAL	MANUFACTURER
1	E9-0222	PIVOT STILE	6063-T5	YKK AP
2	E9-0230	MEETING STILE	6063-T5	YKK AP
3	E9-0223	MEETING STILE	6063-T5	YKK AP
4	E9-0236	CONTINUOUS HINGE STILE	6063-T5	YKK AP
5	E9-0251	I.G. 8" BOTTOM RAIL	6063-T5	YKK AP
6	E9-0253	I.G. TOP RAIL	6063-T5	YKK AP
7	E9-0235	MONO. 8" BOTTOM RAIL	6063-T5	YKK AP
8	E9-0220	MONO. TOP RAIL	6063-T5	YKK AP
9	E9-0227	SHEAR CLIP	6063-T5	YKK AP
10	E9-0504	DOOR JAMB	6063-T6	YKK AP
11	E9-0501	DOOR HEAD	6063-T5	YKK AP
12	E9-0487	THRESHOLD	6063-T5	YKK AP
13	E9-0255	I.G. EXTERIOR GLASS STOP	6063-T5	YKK AP
14	E9-0254	I.G. INTERIOR GLASS STOP	6063-T5	YKK AP
15	E9-0225	MONO. EXTERIOR GLASS STOP	6063-T5	YKK AP
16	E9-0226	MONO. INTERIOR GLASS STOP	6063-T5	YKK AP
17	E9-0510	HINGE BACK PLATE	6063-T5	YKK AP
18	E2-0067	DOOR SWEEP GASKET	6063-T5	YKK AP
19				
20	E2-0095	SETTING BLOCK	6063-T5	YKK AP
21	E9-0521	OHCC TRANSOM IG	6063-T5	YKK AP
22	E1-0370	SHEAR BLOCK	6063-T5	YKK AP
23	E9-0218	OHCC DOOR STOP	6063-T5	YKK AP
24	E9-0619	SILL FLASHING	6063-T5	YKK AP
25	E9-0614	FLAT FILLER	6063-T5	YKK AP
26	E9-0231	LOCK BASE	6063-T5	YKK AP
27	E9-0503	THRESHOLD ATTACHMENT	6063-T5	YKK AP
28	E9-0502	THRESHOLD	6063-T5	YKK AP
29	E9-0347	DOOR SWEEP BASE	6063-T5	YKK AP
30	E9-0348	DOOR SWEEP COVER	6063-T5	YKK AP
31	E9-0520	OHCC TRANSOM MONO.	6063-T5	YKK AP
32				
33				
34	E1-0311	BACKER PLATE	STEEL	
35	E1-0312	BACKER PLATE	STEEL	
36	E1-0351	JOINT CLIP	6063-T5	YKK AP
37	E1-0353	LOCK BASE	6063-T5	YKK AP
38	E1-0357	HINGE BACK PLATE	6063-T5	YKK AP
39	E1-0381	JOINT CLIP	6063-T5	YKK AP
40	E1-1050	END DAM	6063-T5	
41	E1-1056	THRESHOLD CLIP	STEEL	
42	E1-1068	FLAT FILLER	6063-T5	YKK AP
43	E1-3001	SHEAR BLOCK	6063-T5	YKK AP
44	E1-3004	JAMB ANCHOR	6063-T5	YKK AP
45	E1-3006	ANCHOR SLEEVE	6063-T5	YKK AP
46	E1-3039	MULLION ANCHOR	6063-T5	YKK AP
47	E2-0051	AIRTIGHT GASKET	PVC	
48	E2-0062	WEATHERSTRIP	POLYPROPYLENE	
49	E2-0063	SETTING BLOCK	EPDM	
50	E2-0083	EXTERIOR GASKET	EPDM	
51	E2-0085	SPACER GASKET	PC EPDM	
52	E2-0086	SETTING BLOCK	EPDM	
53	E2-0087	WEATHERSTRIP	POLYPROPYLENE	
54	E2-0088	INTERIOR GASKET	EPDM SPONGE	
55	E2-0093	ASTRAGAL GASKET	SILICONE	
56	FC-1016	FH SMS	STEEL	
57	SM-3810	SH CAP SCREW	STEEL	
58	PC-1216	PH SMS	STEEL	
59	PC-1408	PH SMS	STEEL	
60	27HD	CONTINUOUS HINGE		SELECT
61	780-226HD	CONTINUOUS HINGE		HAGER-ROTON
62	BB1191-SS	BUTT HINGES	STAINLESS STEEL	HAGER
63	AS-3180	C.W. JAMB SUBFRAME	6063-T5	YKK AP
64	E9-0511	THRESHOLD RAMP PIECE # 1	6063-T5	YKK AP
65	E9-0512	THRESHOLD RAMP PIECE # 2	6063-T5	YKK AP
66	E9-0513	THRESHOLD RAMP PIECE # 3	6063-T5	YKK AP
67	E9-0233	10" BOTTOM RAIL MONO.	6063-T5	YKK AP
68	E9-0252	10" BOTTOM RAIL INS.	6063-T5	YKK AP
69				
70	E9-0651	I.G. TRANSOM HEADER	6063-T5	YKK AP
71				
72	E2-0134	SETTING BLOCK	EPDM	
73	E9-0517	I.G. TRANSOM MULLION	6063-T5	YKK AP

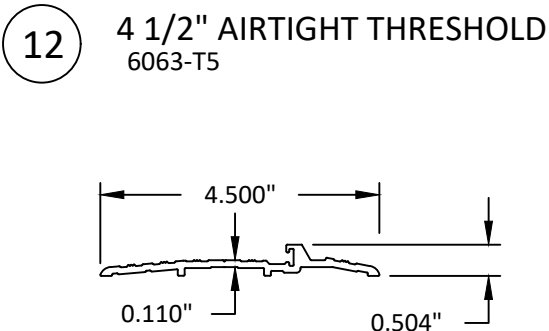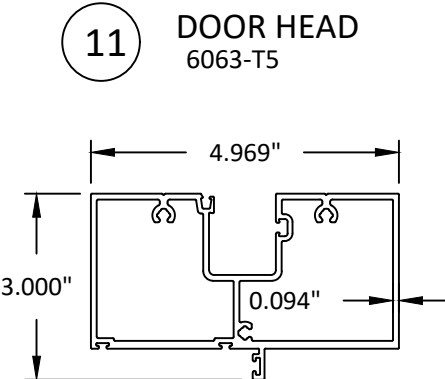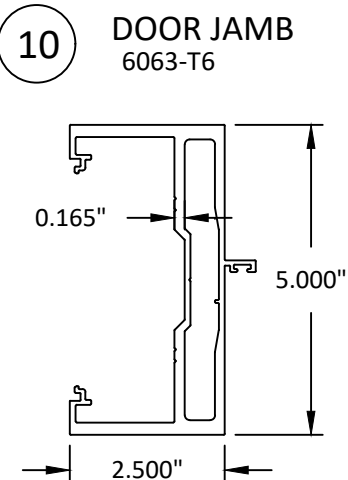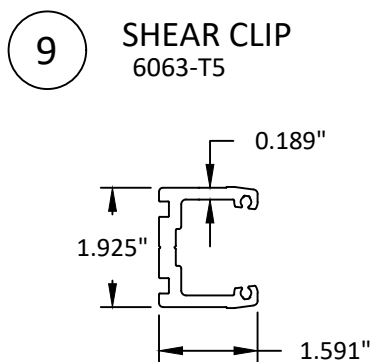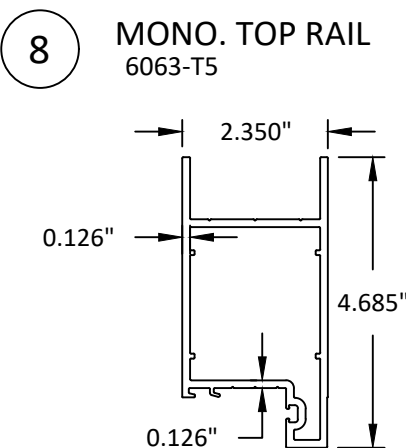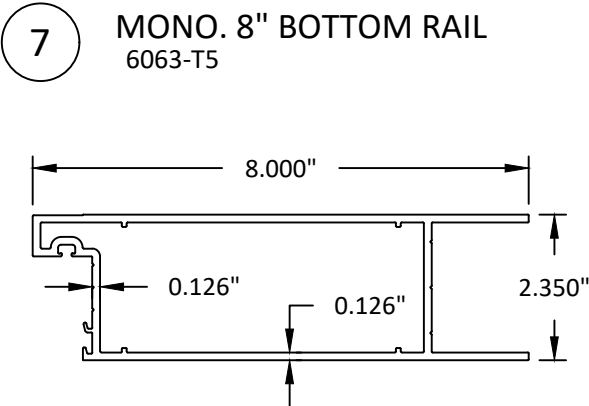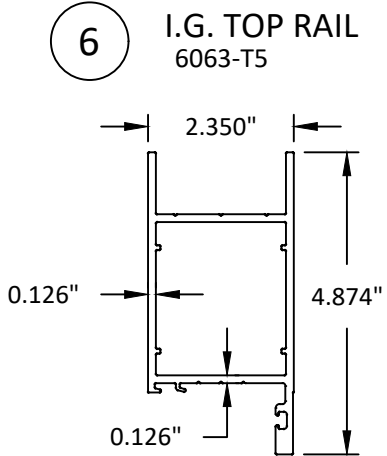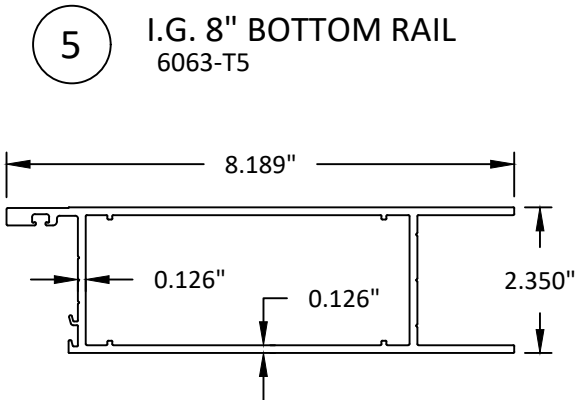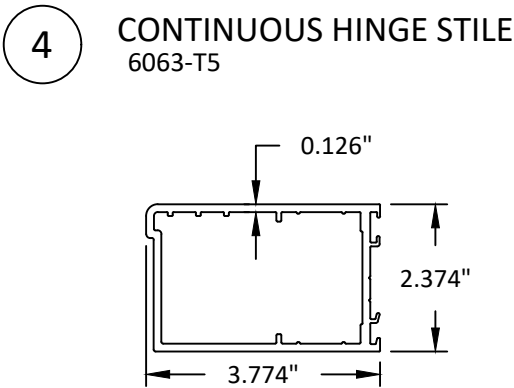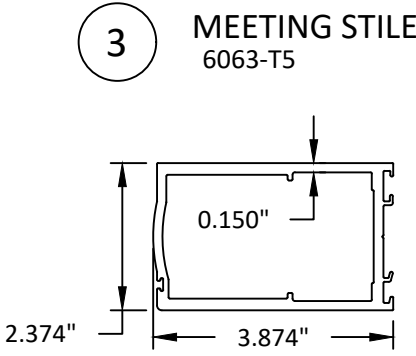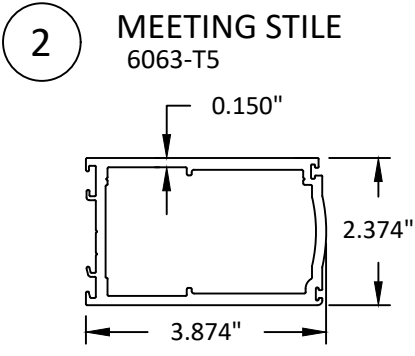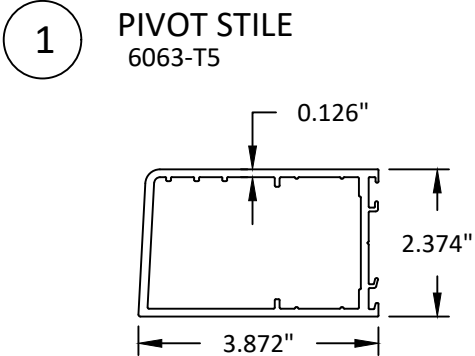

YKK AP Quality inspires™

YKK AP America Inc.
1229 HWY 441 BYPASS
DUBLIN, GEORGIA 31021
PH: (478)277-1955 FAX: (678)838-6001

TITLE: SERIES 35H ALUMINUM OUTSWING ENTRANCE DOOR (HVHZ) (MISSILE LEVEL E IMPACT RATED)

COMPONENTS & BILL OF MATERIALS

PREPARED BY: BUILDING DROPS, INC.
398 E. DANIA BEACH BLVD., STE. 338
DANIA BEACH, FL 33004
PH: (954)399-8478
FAX: (954)744-4738
WEB: www.buildingdrops.com

B.D. BUILDING DROPS

REMARKS	BY	DATE
HARDWARE UPDATE	SH	9/13/22

THE INSTALLATION DETAILS DESCRIBED HEREIN ARE GENERIC AND MAY NOT REFLECT ACTUAL CONDITIONS FOR A SPECIFIC SITE. IF SITE CONDITIONS CAUSE INSTALLATION TO DEVIATE FROM THE REQUIREMENTS DETAILED HEREIN, A LICENSED ENGINEER OR ARCHITECT SHALL PREPARE SITE SPECIFIC DOCUMENTS FOR USE WITH THIS DOCUMENT.

HERMES F. NORERO
LICENSED PROFESSIONAL ENGINEER
No. 73778
STATE OF FLORIDA

HERMES F. NORERO, P.E.
FLORIDA P.E. No. 73778
BUILDING DROPS, INC.
398 E. DANIA BEACH BLVD. # 338
DANIA BEACH, FL 33004
FBPE CERT. OF AUTHORIZATION No. 29578

FL #: **FL16554**

DATE: **09.17.18**





DWG. BY: **HR** CHK. BY: **HFN**

SCALE: **NTS**

DWG. #: **YKK157**

SHEET: **14** OF 16

10/12/2022 4:10 PM
s:\projects\ykk ap america, inc\bc-22-0604 - fbc submittal - f16554 series 35h & 50h revisions\dwgs\ykk157.dwg

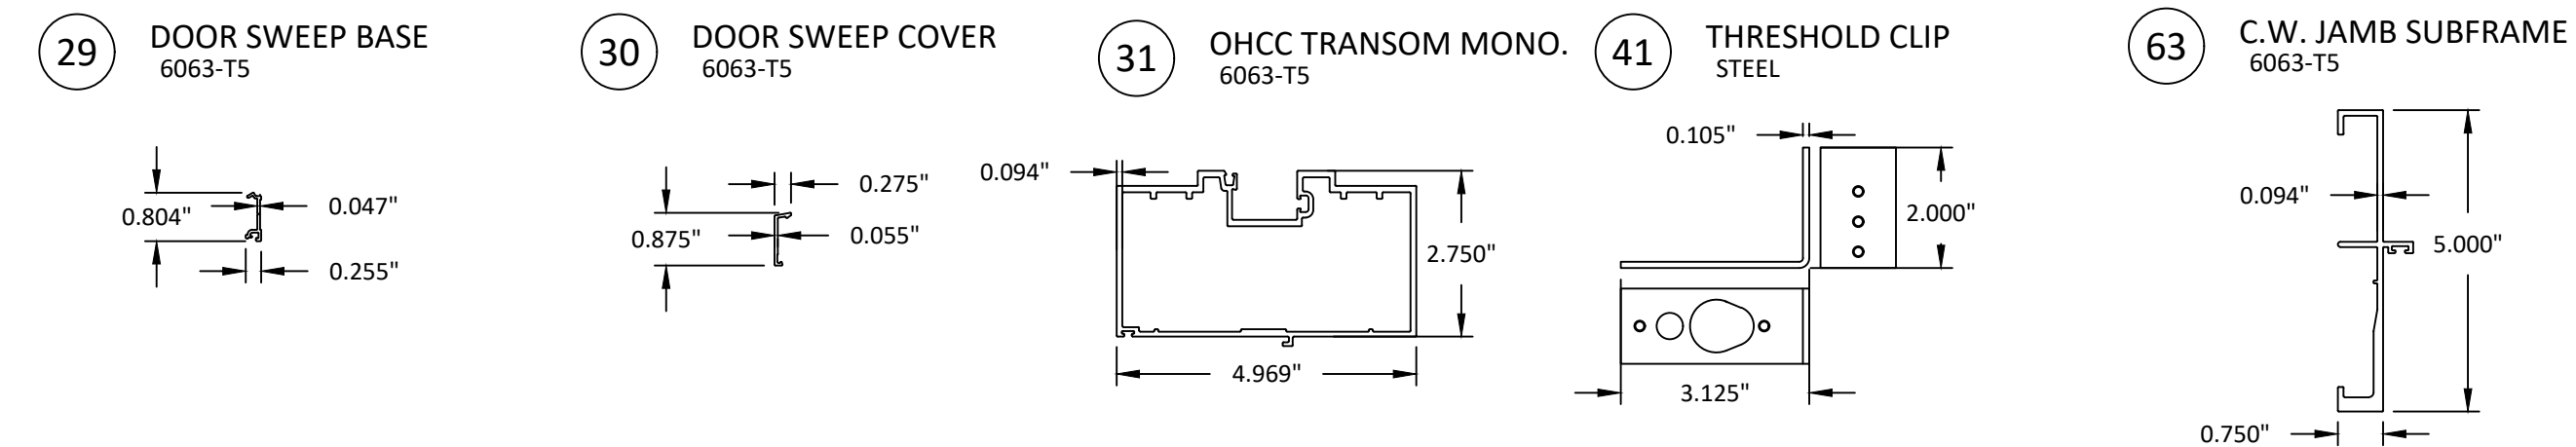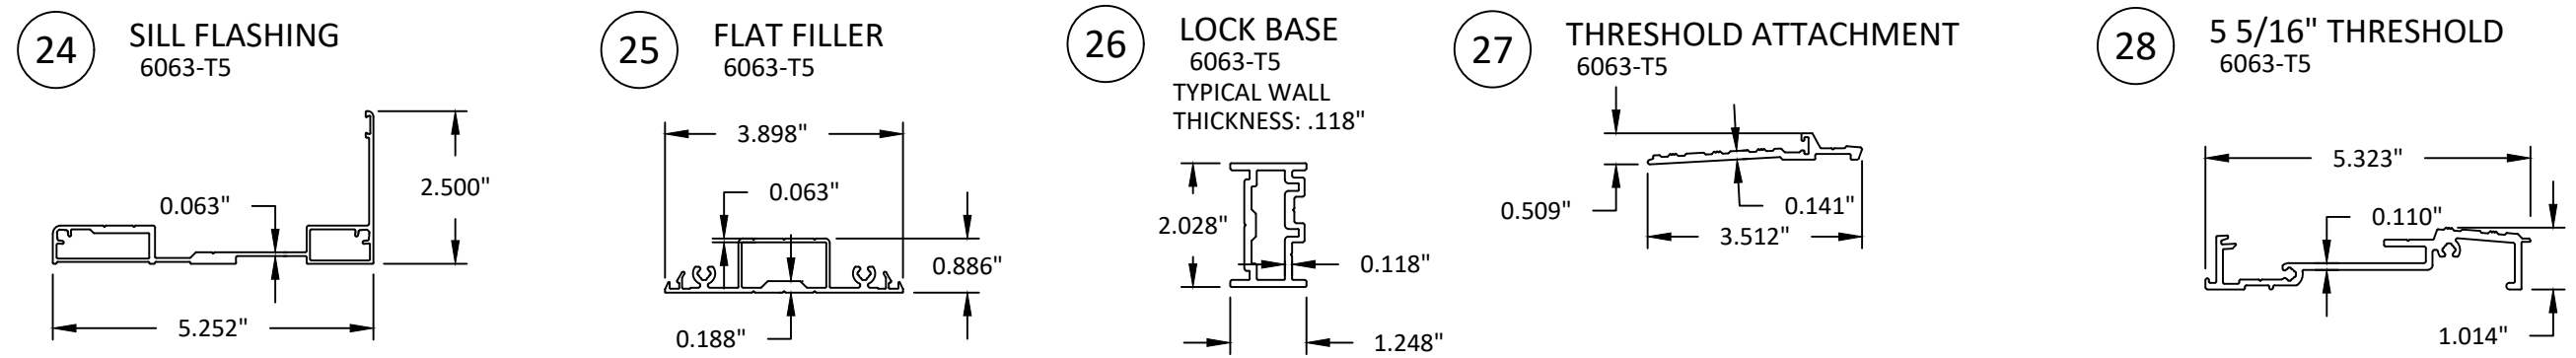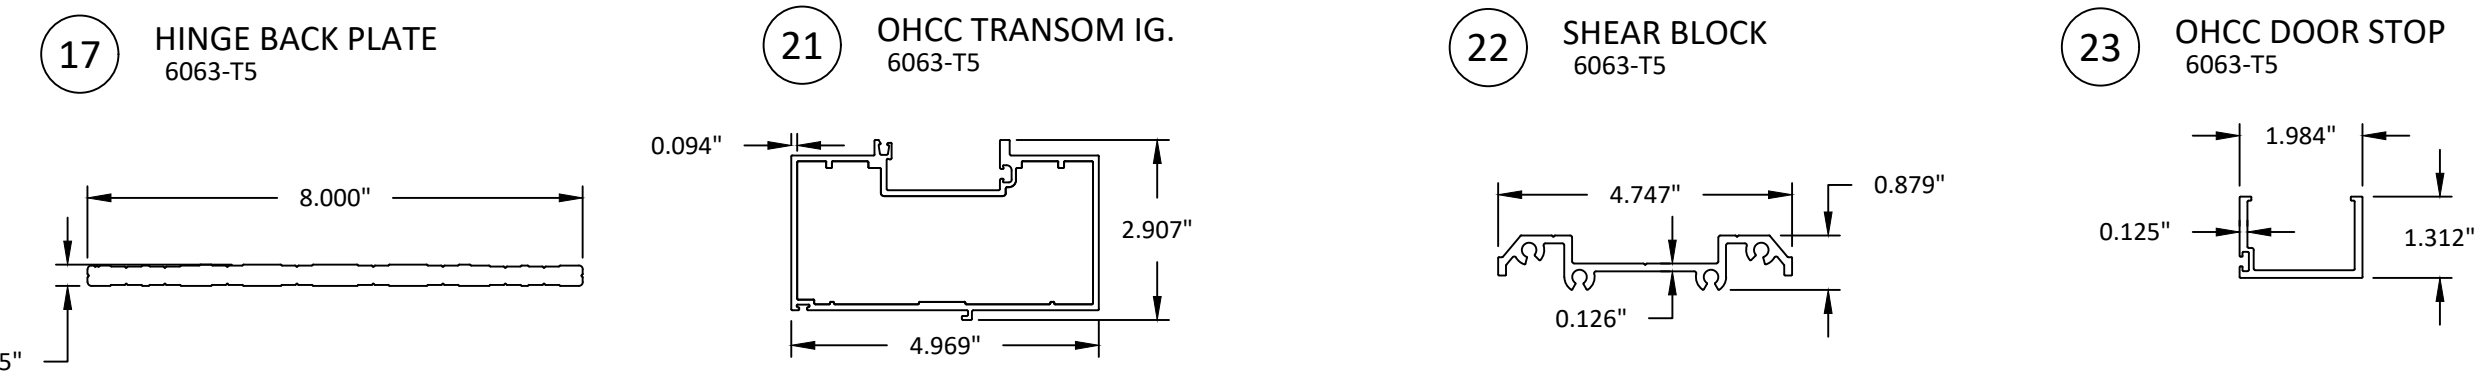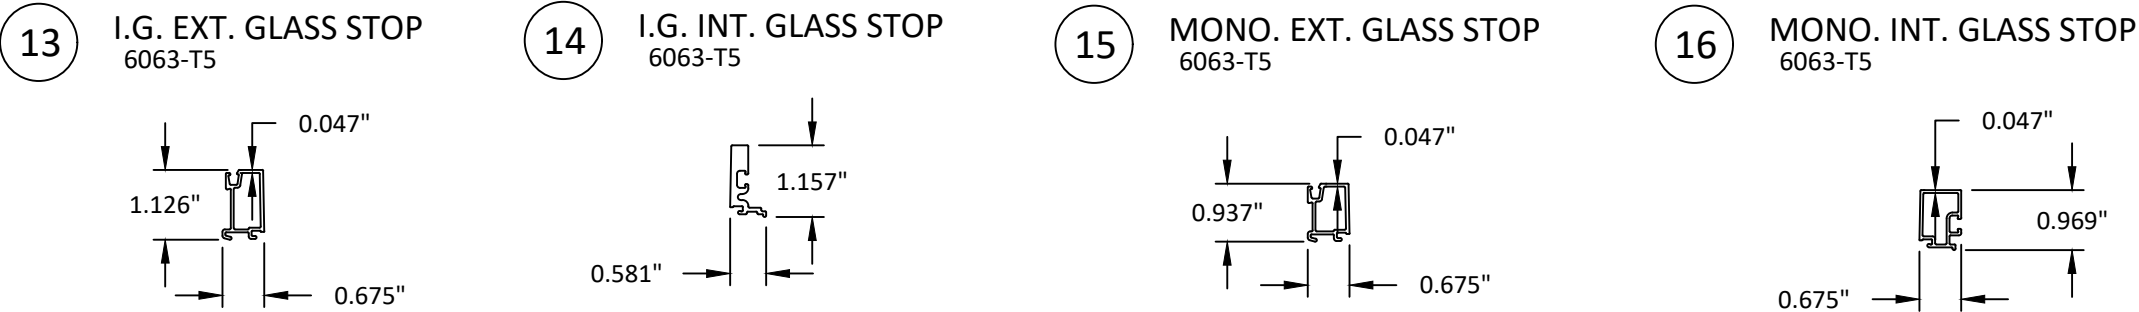

YKK
ap

Quality
inspires™

YKK AP America Inc.
1229 HWY 441 BYPASS
DUBLIN, GEORGIA 31021
PH: (478)277-1955 FAX: (678)838-6001

TITLE:
SERIES 35H ALUMINUM OUTSWING
ENTRANCE DOOR
(HVHZ) (MISSILE LEVEL E IMPACT RATED)
COMPONENTS (1)

PREPARED BY:
BUILDING DROPS, INC.
398 E. DANIA BEACH BLVD., STE. 338
DANIA BEACH, FL 33004
PH: (954)399-8478
FAX: (954)744-4738
WEB: www.buildingdrops.com

B.D.
BUILDING DROPS

REMARKS	BY	DATE
HARDWARE UPDATE	SH	9/13/22


THE INSTALLATION DETAILS DESCRIBED HEREIN ARE GENERIC AND MAY NOT REFLECT ACTUAL CONDITIONS FOR A SPECIFIC SITE. IF SITE CONDITIONS CAUSE INSTALLATION TO DEVIATE FROM THE REQUIREMENTS DETAILED HEREIN, A LICENSED ENGINEER OR ARCHITECT SHALL PREPARE SITE SPECIFIC DOCUMENTS FOR USE WITH THIS DOCUMENT.

HERMES F. MORERO, P.E.
FLORIDA P.E. No. 73778
BUILDING DROPS, INC.
398 E. DANIA BEACH BLVD., # 338
DANIA BEACH, FL 33004
FBPE CERT. OF AUTHORIZATION No. 29578

FL #:	FL16554
DATE:	09.17.18
DWG. BY:	HR
CHK. BY:	HFN
SCALE:	NTS
DWG. #:	YKK157
SHEET:	15


64

THRESHOLD RAMP INT./EXT. PIECE #1
6063-T5

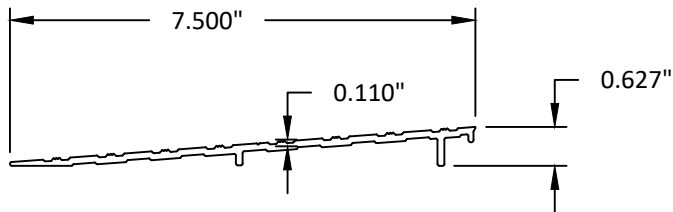


65

THRESHOLD RAMP INT./EXT. PIECE #2
6063-T5

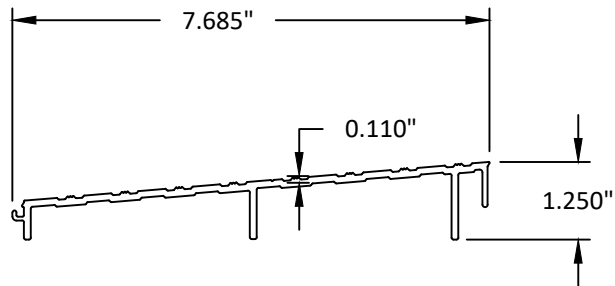


66

THRESHOLD RAMP INT./EXT. PIECE #3
6063-T5

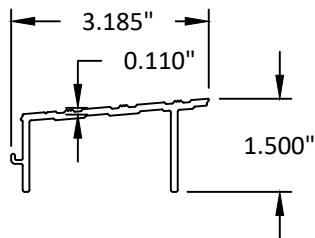


67

10" BOTTOM RAIL MONO.
6063-T5

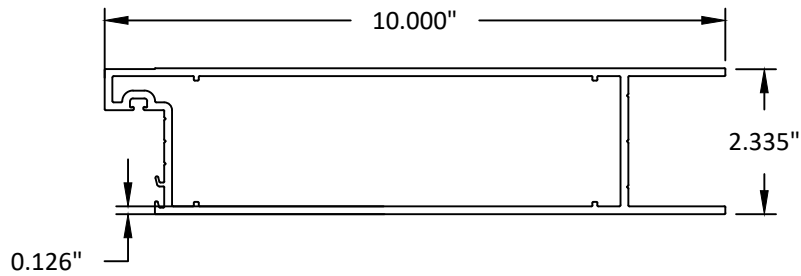


68

10" BOTTOM RAIL INS.
6063-T5

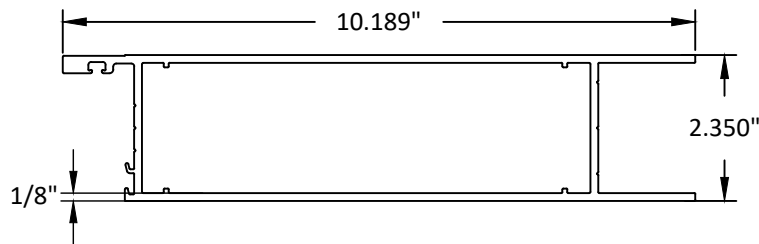


70

I.G. TRANS. HEADER
6063-T5

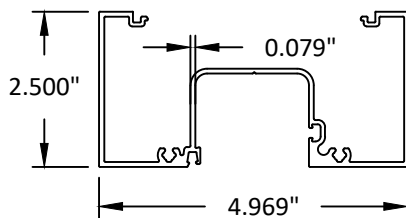

73

I.G. TRANSOM MULL
6063-T5

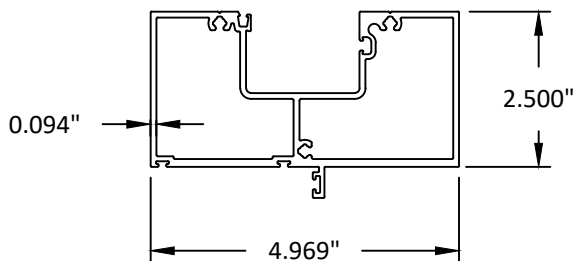

YKK AP America Inc.
1229 HWY 441 BYPASS
DUBLIN, GEORGIA 31021
PH: (478)277-1955 FAX: (678)838-6001

TITLE:
SERIES 35H ALUMINUM OUTSWING
ENTRANCE DOOR
(HVHZ) (MISSILE LEVEL E IMPACT RATED)

COMPONENTS (2)


PREPARED BY:

BUILDING DROPS, INC.
398 E. DANIA BEACH BLVD., STE. 338
DANIA BEACH, FL 33004
PH: (954)399-8478
FAX: (954)744-4738
WEB: www.buildingdrops.com



REMARKS	BY	DATE
HARDWARE UPDATE	SH	9/13/22

THE INSTALLATION DETAILS DESCRIBED HEREIN ARE GENERIC
AND MAY NOT REFLECT ACTUAL CONDITIONS FOR A SPECIFIC
SITE. IF SITE CONDITIONS CAUSE INSTALLATION TO DEVIATE
FROM THE REQUIREMENTS DETAILED HEREIN, A LICENSED
ENGINEER OR ARCHITECT SHALL PREPARE SITE SPECIFIC
DOCUMENTS FOR USE WITH THIS DOCUMENT.

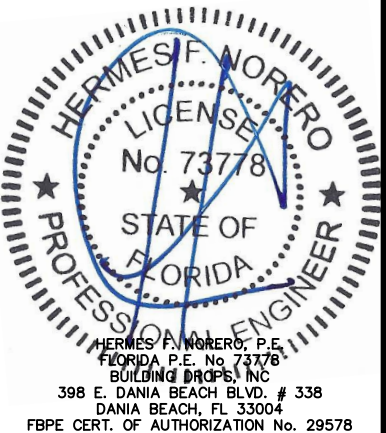

FL #:
FL16554

DATE: **09.17.18**

DWG. BY: **HR** CHK. BY: **HFN**

SCALE: **NTS**

DWG. #: **YKK157**

SHEET:

16

OF 16