


Z:\2023 FBC Drawings\Clark Hall Doors & Windows\FL-16663 R5\FL-16663.10-12.dwg

GENERAL NOTES

1. This product has been evaluated and is in compliance with the 8th Edition (2023) Florida Building Code (FBC) structural requirements excluding the "High Velocity Hurricane Zone" (HVHZ).
2. Product anchors shall be as listed and spaced as shown on details. Anchor embedment to base material shall be beyond wall dressing or stucco.
3. When used in areas requiring wind borne debris protection, this product complies with FBC Sections 1609.1.2 & R301.2.1.2 and does not require an impact resistant covering. This product meets missile level "D" and includes Wind Zone 4 as defined in ASTM E1996 and FBC Sections 1609.1.2.2 & R301.2.1.2.1.
4. For 2x stud framing construction, anchoring of these units shall be the same as that shown for 2x buck masonry construction.
5. Site conditions that deviate from the details of this drawing require further engineering analysis by a licensed engineer or registered architect.



TABLE OF CONTENTS	
SHEET#	DESCRIPTION
1	Typical elevations, design pressures, & general notes
2	Door panel details
3	Glazing details
4	Horizontal cross sections
5	Vertical cross sections
6	Buck & Frame anchoring
7	Components
8	Bill of materials & components

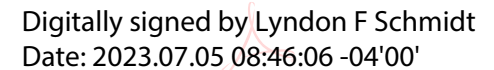

This item has been digitally signed and sealed by
L. F. Schmidt, P.E. on the date adjacent to the seal.

Printed copies of this document are not
considered signed and sealed and the signature
must be verified on any electronic copies.

THIS PRODUCT APPROVAL IS VALID
ONLY FOR THE STATE OF FLORIDA

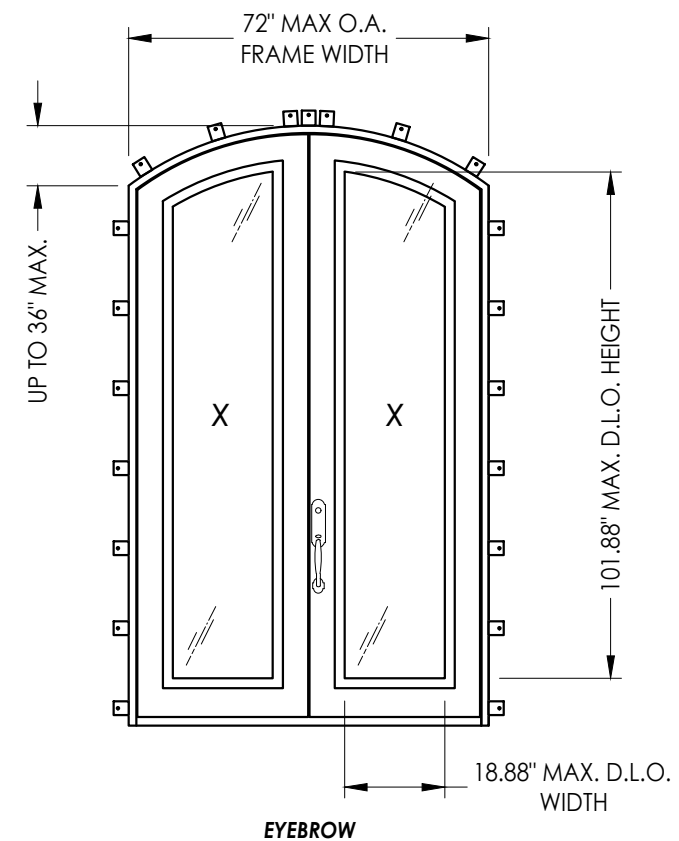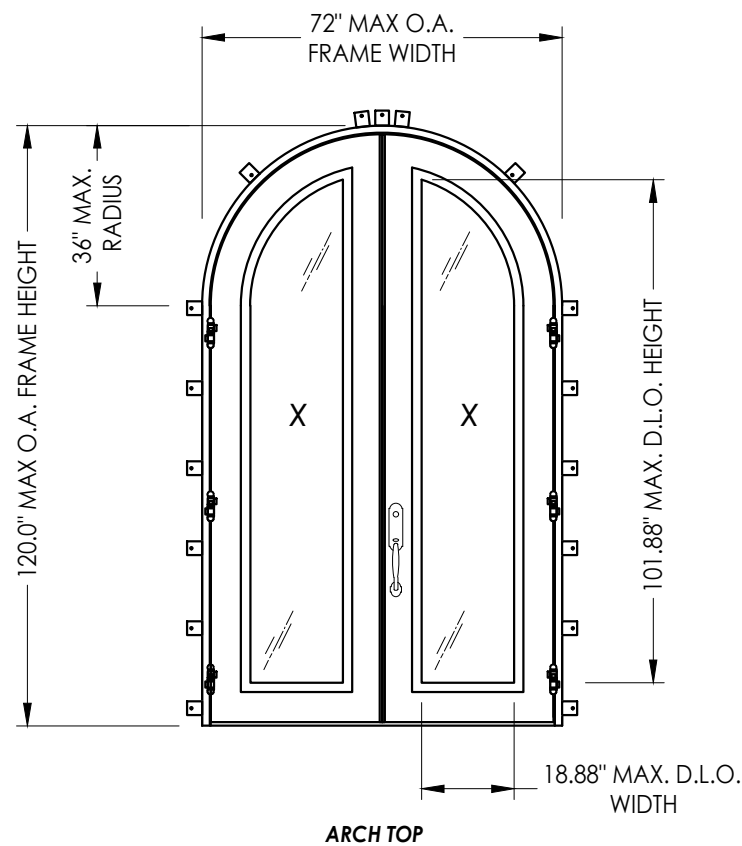

CONFIGURATION	OVERALL FRAME DIMENSION	DESIGN PRESSURE (PSF)			
		INSWING		OUTSWING	
		POS.	NEG.	POS.	NEG.
XX	72.0" x 120.0"	+65.0	-65.0	+65.0	-65.0

Documents Prepared By:
Lyndon F. Schmidt
P.E. No. 43409

R^gW BUILDING CONSULTANTS, INC.
P.O. Box 230, Valrico, FL 33595
Phone No.: 813.659.9197
FBPE Registry No. 9813

PRODUCT: CLARK HALL IRON DOORS

PART OR ASSEMBLY:
TYPICAL ELEVATIONS, DESIGN
PRESSURES & GENERAL NOTES

[illegible]

DATE: 10/30/13

SCALE: *N.T.S.*

DWG. BY: JK

CHK. BY: *LFS*






DRAWING NO.:	
--------------	--

FL-16663.10

SHEET 1 OF 8


© 2013 R.W. BUILDING CONSULTANTS INC.

Z:\2023 FBC Drawings\Clark Hall Doors & Windows\FL-16663 R5\FL-16663.10-.12.dwg

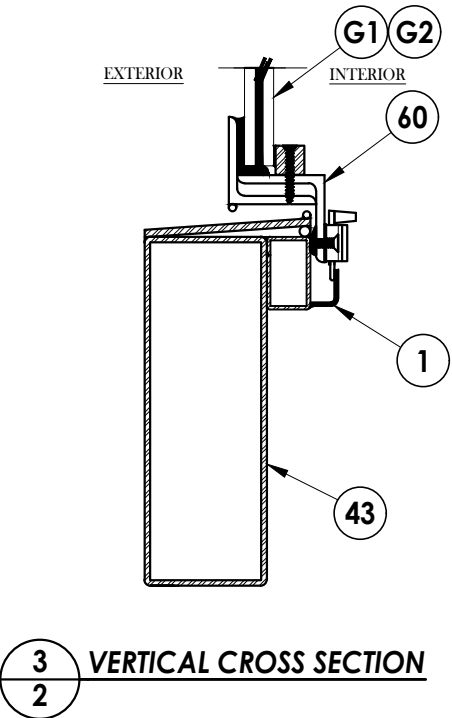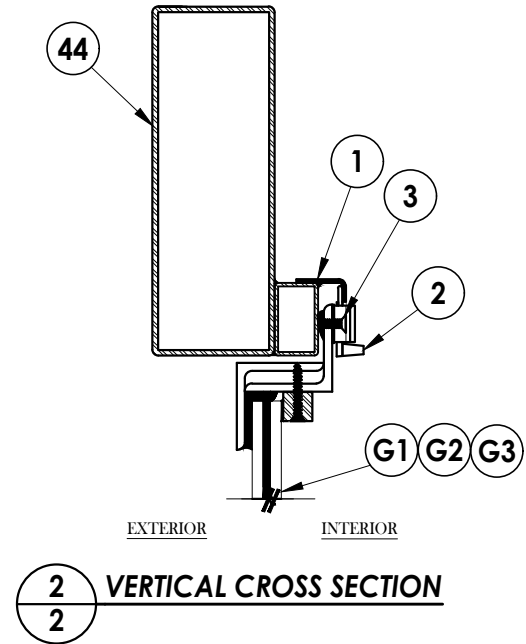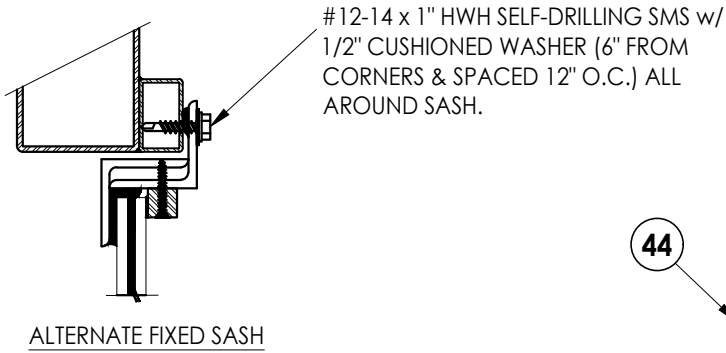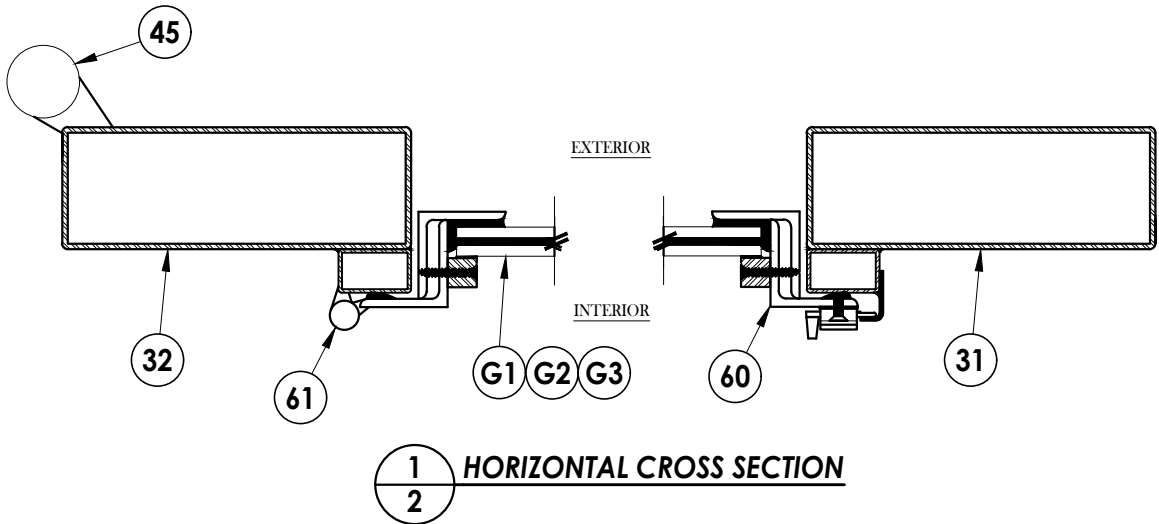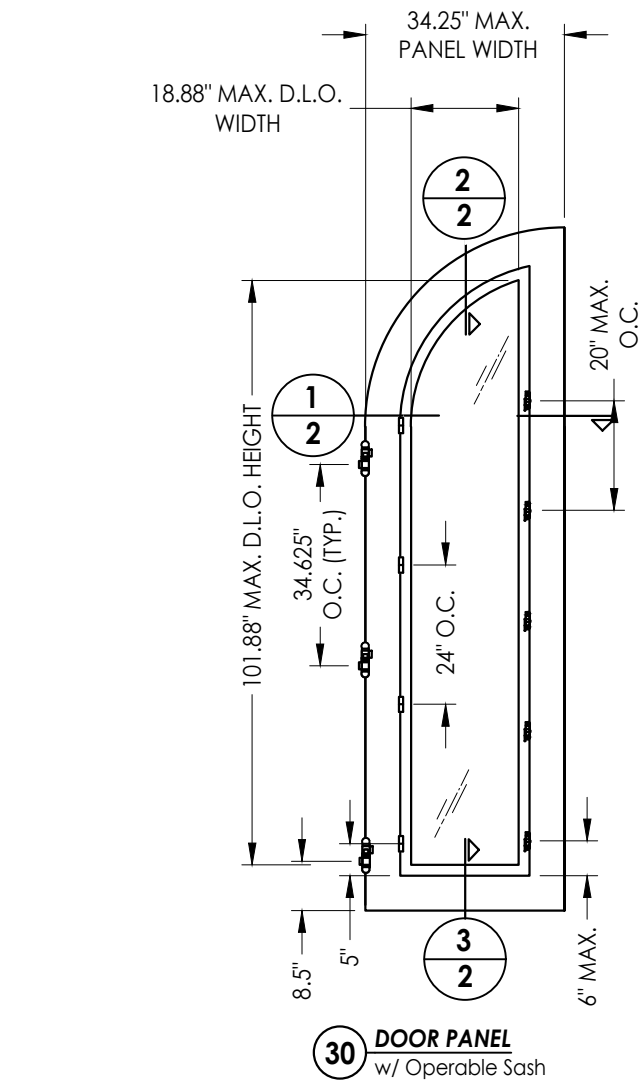


Documents Prepared By: Lyndon F. Schmidt P.E. No. 43409				BUILDING CONSULTANTS, INC. P.O. Box 230, Valrico, FL 33595 Phone No.: 813.659.9197 FBPE Registry No. 9813			
PRODUCT: CLARK HALL IRON DOORS		PART OR ASSEMBLY: DOOR PANEL DETAILS					
			LFS				
		UPDATE TO 8TH ED. (2023) FBC	LFS				
		UPDATE TO 7TH ED. (2020) FBC	LFS				
		UPDATE TO 6TH ED. (2017) FBC	LFS				
		UPDATE TO 5TH ED. (2014) FBC	LFS				
		NO. DATE	BY	REVISIONS			
DATE: 11/8/13							
SCALE: N.T.S.							
DWG. BY: JK							
CHK. BY: LFS							
DRAWING NO.: FL-16663.10							
SHEET 2 OF 8							


Z:\2023 FBC Drawings\Clark Hall Doors & Windows\FL-16663 R5\FL-16663.10-12.dwg

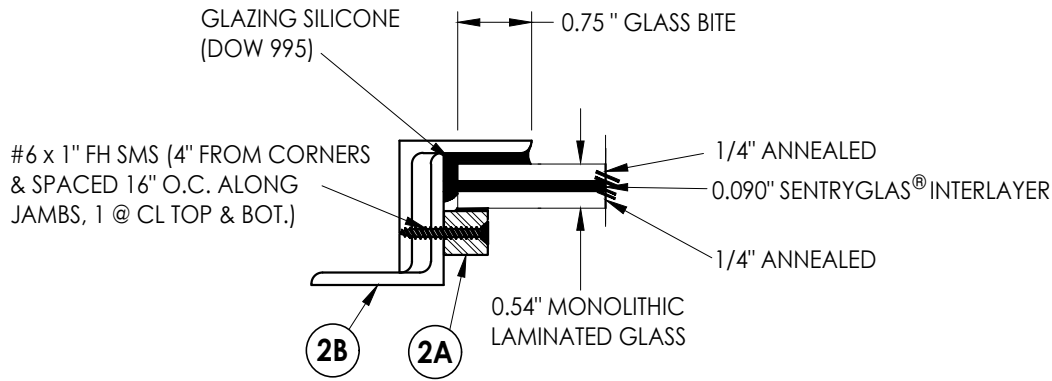



G1 GLAZING DETAIL
Operable Door/Sidelite

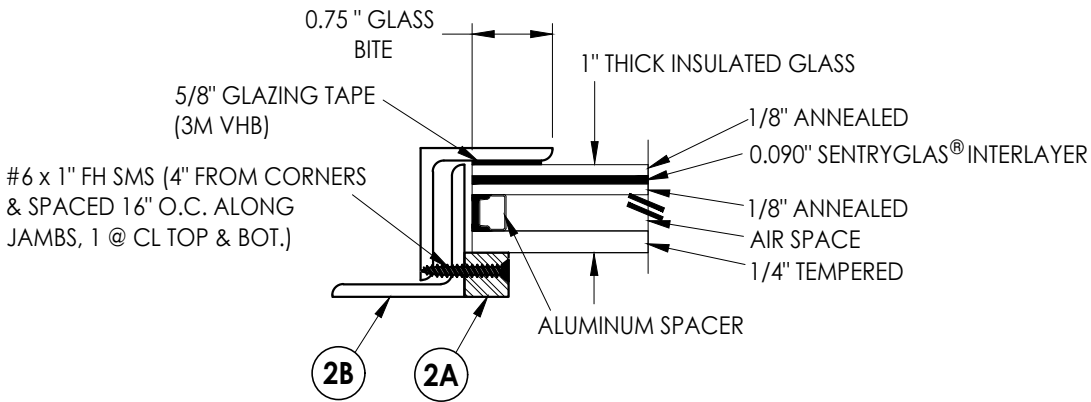

G2 GLAZING DETAIL
Operable Door/Sidelite

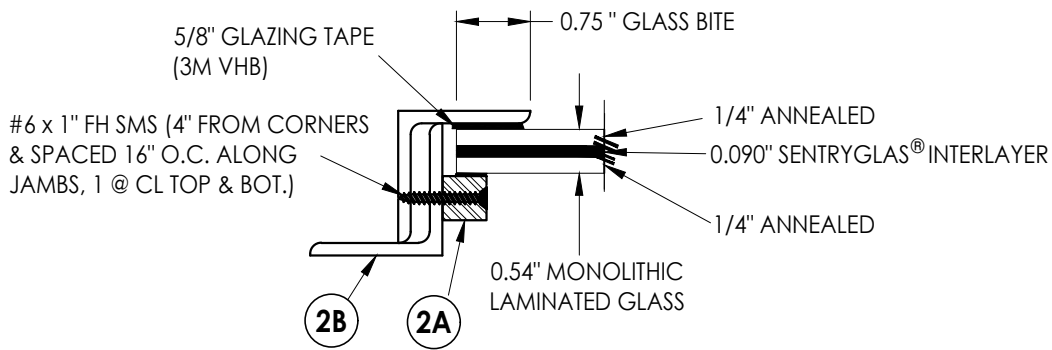

G3 GLAZING DETAIL
Operable Door/Sidelite

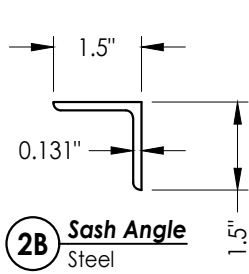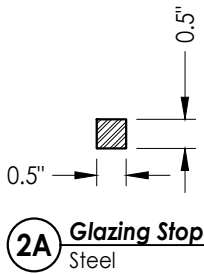

PRODUCT:		CLARK HALL IRON DOORS		PART OR ASSEMBLY:		GLAZING DETAILS	
		CLARK HALL IRON DOORS		PART OR ASSEMBLY:		GLAZING DETAILS	
			LFS		LFS		BY
		UPDATE TO 8TH ED. (2023)	FBC		LFS		
		UPDATE TO 7TH ED. (2020)	FBC		LFS		
		UPDATE TO 6TH ED. (2017)	FBC		LFS		
		UPDATE TO 5TH ED. (2014)	FBC		LFS		
		NO.	DATE				
REVISIONS							
DATE: 11/8/13							
SCALE: N.T.S.							
DWG. BY: JK							
CHK. BY: LFS							
DRAWING NO.: FL-16663.10							
SHEET 3 OF 8							


Documents Prepared By:
Lyndon F. Schmidt
P.E. No. 43409

RW BUILDING CONSULTANTS, INC.
P.O. Box 230, Valrico, FL 33595
Phone No.: 813.659.9197
FBPE Registry No. 9813



3 HORIZONTAL CROSS SECTION


4 Outswing Shown (Inswing Similar)

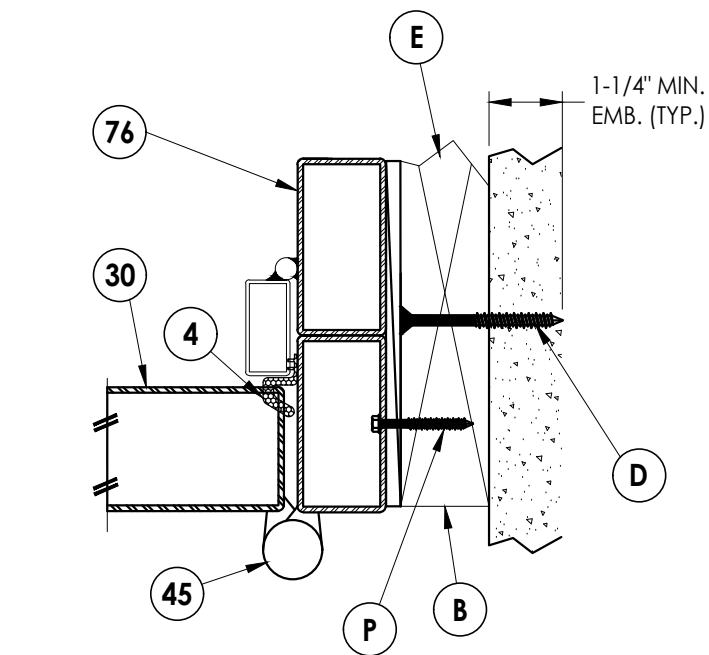


1 **HORIZONTAL CROSS SECTION** 4 Outswing Shown (Inswing Similar)

2 **HORIZONTAL CROSS SECTION**
4 Shown w/ Optional Through the Frame Anchoring


[illegible]

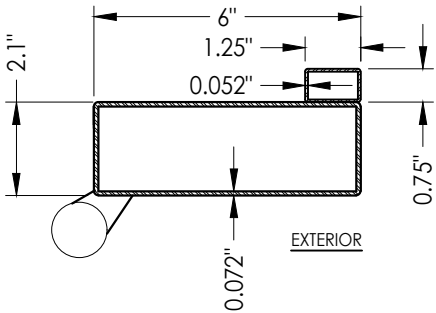


41 Full Lite Door Panel
Inactive Hinge Stile

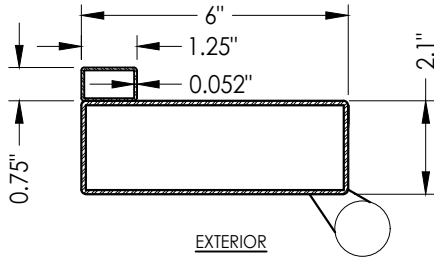


31 Full Lite Door Panel
Active Hinge Stile

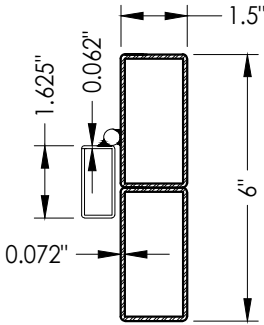


76 Jamb

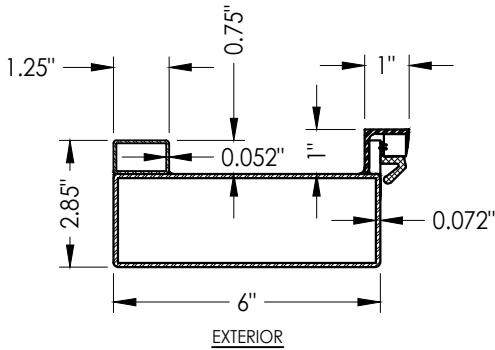


42 Full Lite Door Panel
Inactive Latch Stile

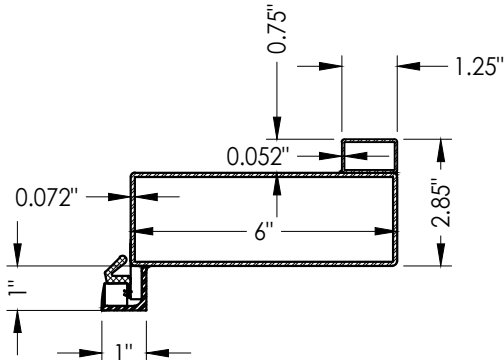


32 Full Lite Door Panel
Active Latch Stile

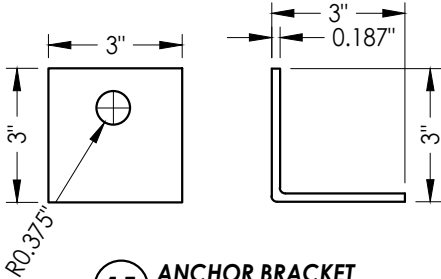

15 ANCHOR BRACKET

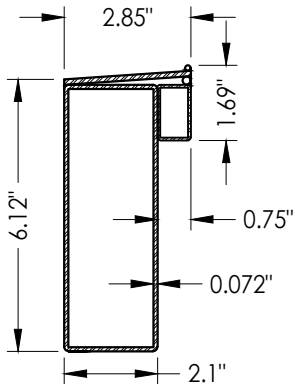

43 Full Lite Door Panel
Bottom Rail

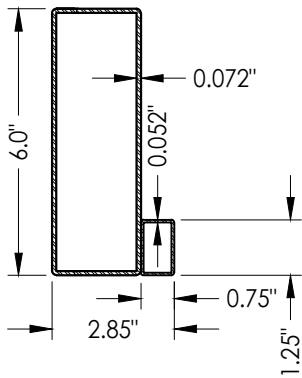

44 Full Lite Door Panel
Top Rail

NO.	DATE	REVISIONS
4	7/05/23	UPDATE TO 8TH ED. (2023) FBC
3	9/09/20	UPDATE TO 7TH ED. (2020) FBC
2	8/30/17	UPDATE TO 6TH ED. (2017) FBC
1	8/17/15	UPDATE TO 5TH ED. (2014) FBC

DATE: 10/30/13

SCALE: N.T.S.

DWG. BY: JK

CHK. BY: LFS

DRAWING NO.:

FL-16663.10

SHEET 7 OF 8

Documents Prepared By:
Lyndon F. Schmidt
P.E. No. 43409


RW BUILDING CONSULTANTS, INC.
P.O. Box 230, Valrico, FL 33595
Phone No.: 813.659.9197
FBPE Registry No. 9813

PRODUCT:
CLARK HALL IRON DOORS


PART OR ASSEMBLY:

COMPONENTS


BILL OF MATERIALS		
ITEM #	DESCRIPTION	MATERIAL
B	2X BUCK SG >= 0.55	WOOD
D	1/4" X 2-3/4" PFH DeWALT OR ITW CONCRETE SCREW	STEEL
E	MASONRY - 3,000 PSI MIN. CONCRETE CONFORMING TO ACI301 OR HOLLOW BLOCK CONFORMING TO ASTM C90	CONCRETE
F	#10 X 3" PFH WOOD SCREW	STEEL
H	5/16" X 2-1/4" PFH DeWALT OR ITW CONCRETE SCREW	STEEL
J	3/16" X 2-1/4" PFH ITW CONCRETE SCREW	STEEL
K	5/16" X 2-3/4" PFH DeWALT OR ITW CONCRETE SCREW	STEEL
L	5/16-18 X 1-1/2" HH BOLT (GR. 5) w/ LOCK WASHER & NUT	STEEL
M	3/8" X 3" HH LAG SCREW (2-3/4" MIN. EMBEDMENT)	STEEL
N	3/16" X 2-3/4" PFH ITW CONCRETE SCREW	STEEL
P	#12 X 1-1/2" HWH SMS (1-3/16" MIN. EMBEDMENT)	STEEL
1	SASH LATCH STRIKE	STEEL
2	SASH LATCH	STEEL
3	#8 X 1/4" PFH SMS	STEEL
4	WEATHERSTRIP (QLON)	FOAM
11	LATCH STRIKE PLATE	STEEL
12	#8 X 3/4" PFH SMS	STEEL
13	DEADBOLT STRIKE PLATE	STEEL
14	MORTISE STRIKE PLATE	STEEL
15	ANCHORING BRACKET	STEEL
17	#12-24 X 13/16" PFH COMBINATION WOOD/MACHINE SCREW	STEEL
20	FLIP BOLT	STEEL
26	OUTSWING THRESHOLD (DLP)	ALUM/COMP
27	ADA THRESHOLD	ALUM
28	INSWING THRESHOLD (AFCO)	ALUM/COMP
29	DOOR SWEEP (w/ #8 x 3/4" SMS)	-
30	DOOR PANEL (FULL LITE)	-
31	HINGE STILE (ACTIVE DOOR)	ASTM A36 STEEL
32	LATCH STILE (ACTIVE DOOR)	ASTM A36 STEEL
41	HINGE STILE (INACTIVE DOOR)	ASTM A36 STEEL
42	LATCH STILE (INACTIVE DOOR)	ASTM A36 STEEL
43	BOTTOM RAIL (FULL LITE)	ASTM A36 STEEL
44	TOP RAIL (FULL LITE)	ASTM A36 STEEL
45	DOOR PANEL HINGE	STEEL
60	SASH LITE FRAME	STEEL
61	SASH HINGE	STEEL
76	JAMB	ASTM A36 STEEL

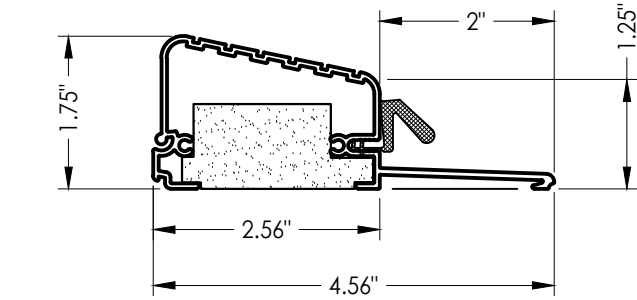

26 OUTSWING THRESHOLD

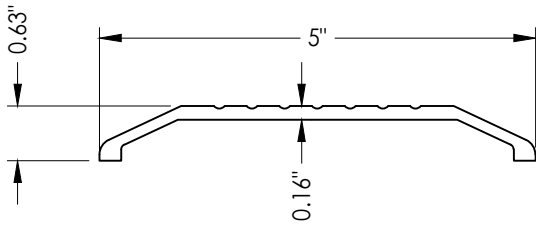

27 ADA THRESHOLD

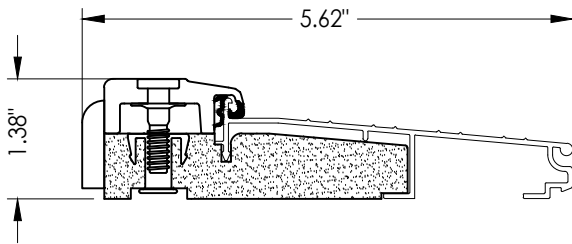

28 INSWING THRESHOLD

PRODUCT: CLARK HALL IRON DOORS		PART OR ASSEMBLY: BILL OF MATERIALS & COMPONENTS	
	4	7/05/23	UPDATE TO 8TH ED. (2023) FBC
	3	9/09/20	UPDATE TO 7TH ED. (2020) FBC
	2	8/30/17	UPDATE TO 6TH ED. (2017) FBC
	1	8/17/15	UPDATE TO 5TH ED. (2014) FBC
	NO.	DATE	
			REVISIONS
DATE: 10/30/13			
SCALE: N.T.S.			
DWG. BY:		JK	
CHK. BY:		LFS	
DRAWING NO.: FL-16663.10			
SHEET 8		OF 8	