


Z:\2023 FBC Drawings\Claek Hall Doors & Windows\FL-16663 R5\FL-16663.1-3.dwg

GENERAL NOTES

1. This product has been evaluated and is in compliance with the 8th Edition (2023) Florida Building Code (FBC) structural requirements excluding the "High Velocity Hurricane Zone" (HVHZ).
2. Product anchors shall be as listed and spaced as shown on details. Anchor embedment to base material shall be beyond wall dressing or stucco.
3. When used in areas requiring wind borne debris protection this product is required to be protected with an impact resistant covering that complies with FBC Sections 1609.1.2 & R301.2.1.2.
4. For 2x stud framing construction, anchoring of these units shall be the same as that shown for 2x buck masonry construction.
5. Site conditions that deviate from the details of this drawing require further engineering analysis by a licensed engineer or registered architect.

TABLE OF CONTENTS	
SHEET#	DESCRIPTION
1	Typical elevations, design pressures, & general notes
2	Door panel details
3	Sidelite panel details
4	Glazing details
5	Elevations
6	Horizontal cross sections
7	Vertical cross sections
8	Buck anchoring
9	Frame anchoring
10	Components
11	Bill of materials & components

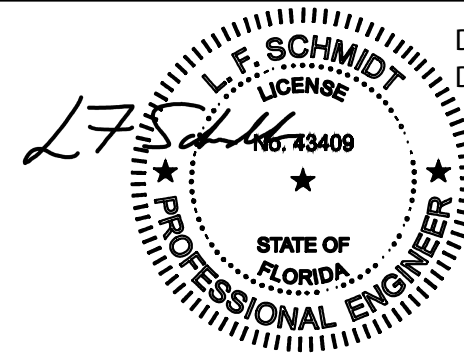


Digitally signed by Lyndon F Schmidt
Date: 2023.07.05 08:24:34 -04'00'

This item has been digitally signed and sealed by
L. F. Schmidt, P.E. on the date adjacent to the seal.

Printed copies of this document are not
considered signed and sealed and the signature
must be verified on any electronic copies.

THIS PRODUCT APPROVAL IS VALID
ONLY FOR THE STATE OF FLORIDA

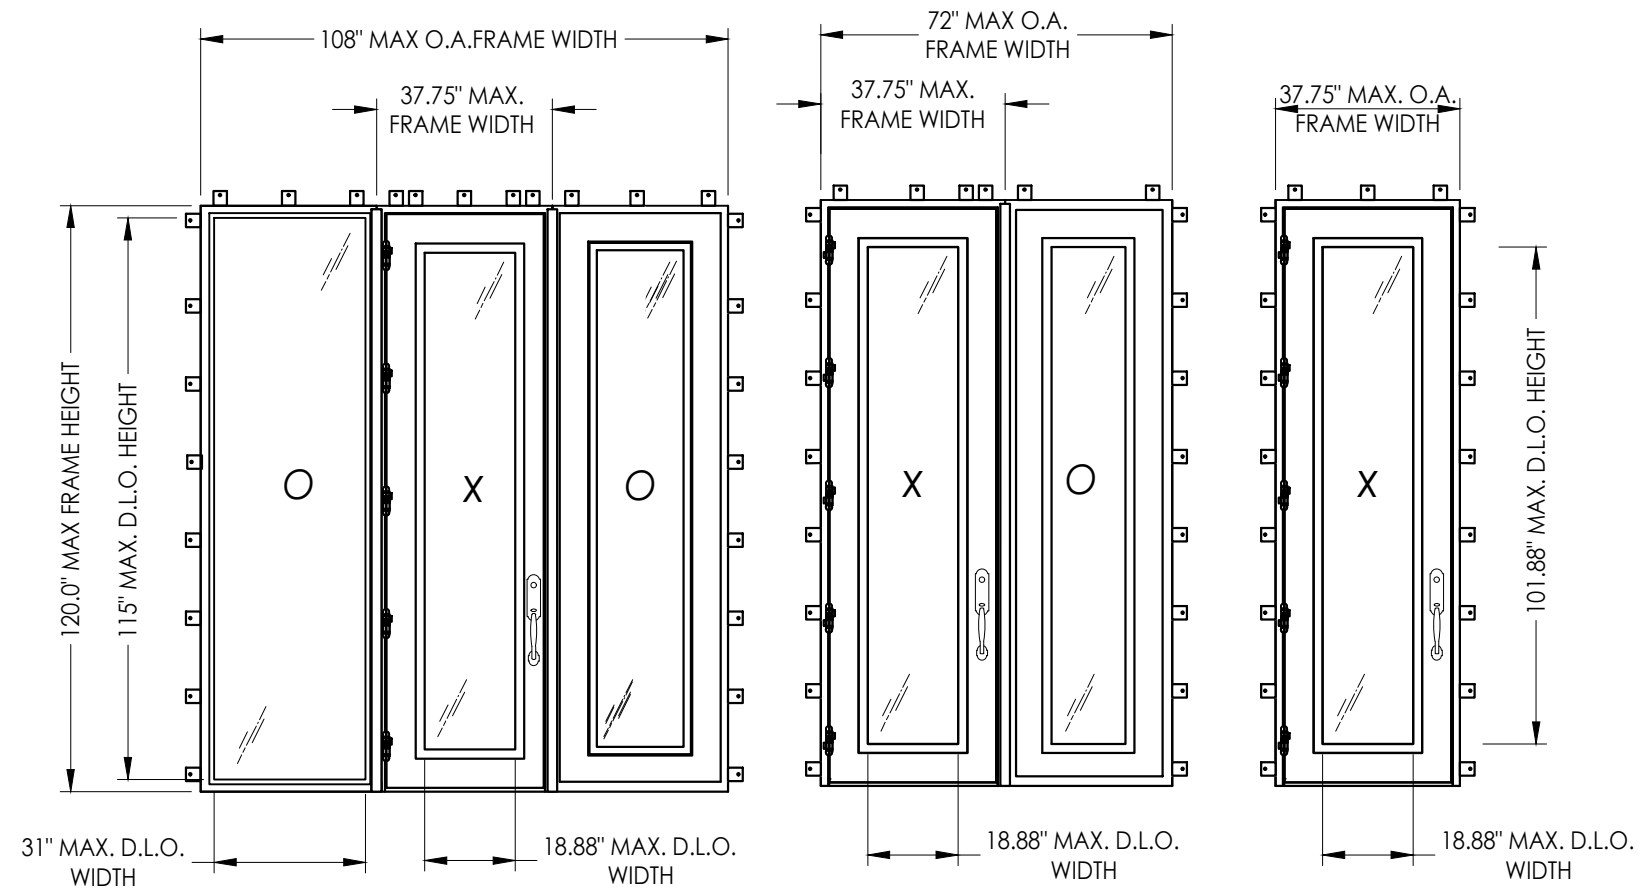

CONFIGURATION	OVERALL FRAME DIMENSION	DESIGN PRESSURE (PSF)			
		INSWING		OUTSWING	
		POS.	NEG.	POS.	NEG.
X	37.75" x 120.0"	+65.0	-65.0	+65.0	-65.0
OX or XO	72.0" x 120.0"	+65.0	-65.0	+65.0	-65.0
OXO	72.0" x 120.0"	+65.0	-65.0	+65.0	-65.0

Documents Prepared By:
Lyndon F. Schmidt
P.E. No. 43409

R^gW BUILDING CONSULTANTS, INC.
P.O. Box 230, Valrico, FL 33595
Phone No.: 813.659.9197
FBPE Registry No. 9813

PRODUCT: CLARK HALL IRON DOORS

PART OR ASSEMBLY:
TYPICAL ELEVATIONS, DESIGN
PRESSURES & GENERAL NOTES

	4	7/05/23	UPDATE TO 8TH ED. (2023)	FBC	LFS
	3	9/09/20	UPDATE TO 7TH ED. (2020)	FBC	LFS
	2	8/30/17	UPDATE TO 6TH ED. (2017)	FBC	LFS
	1	8/17/15	UPDATE TO 5TH ED. (2014)	FBC	LFS
	NO.	DATE			BY
REVISIONS					

DATE: 10/30/13

SCALE: N.T.S.


DWG. BY: JK

CHK. BY: LFS

DRAWING NO.:
FL-16663.2


SHEET 1 OF 11

Z:\2023 FBC Drawings\Claek Hall Doors & Windows\FL-16663 R5\FL-16663.1-3.dwg

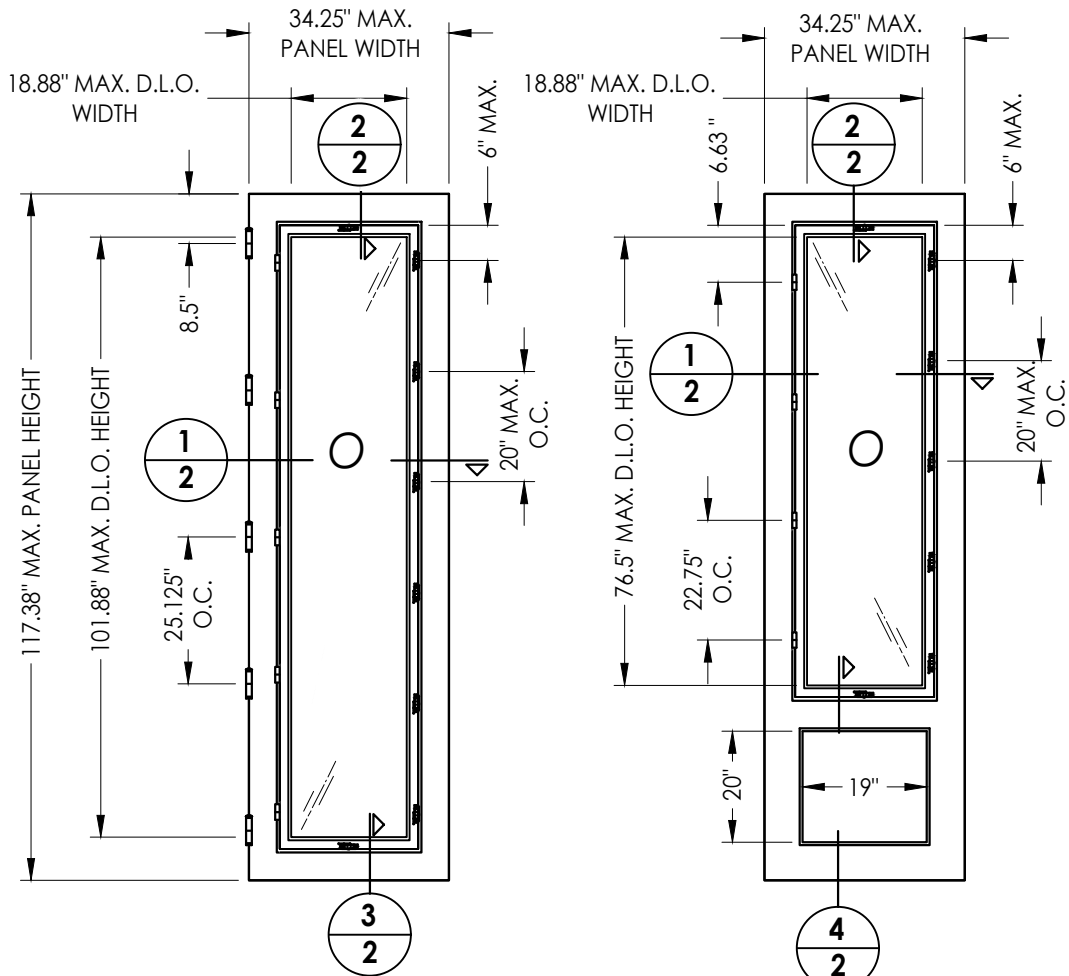


30 DOOR PANEL
w/ Operable Sash

40 3/4 LITE DOOR PANEL
w/ Operable Sash

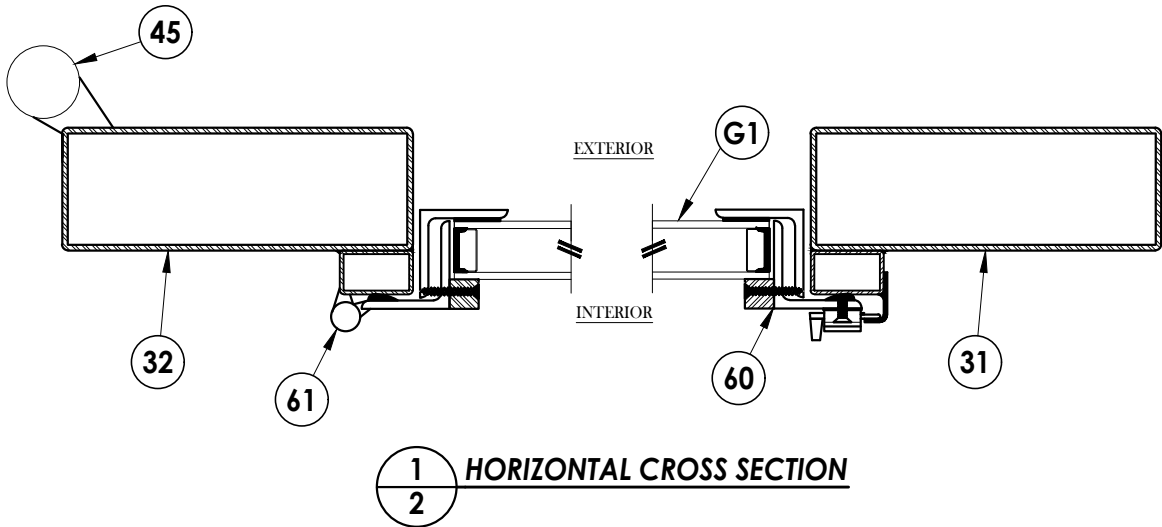


1/2 HORIZONTAL CROSS SECTION

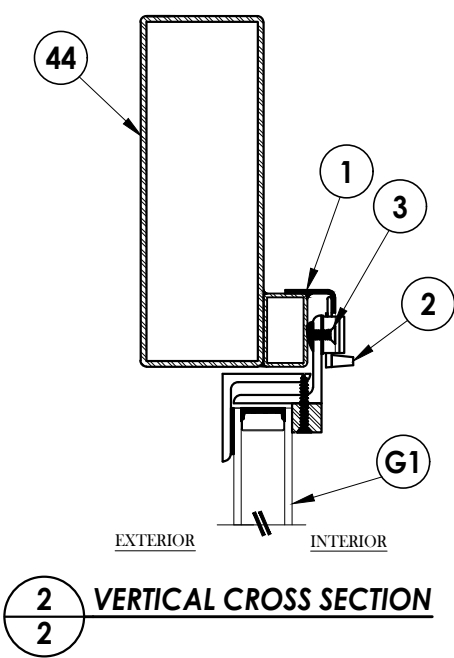


EXTERIOR INTERIOR

2/2 VERTICAL CROSS SECTION

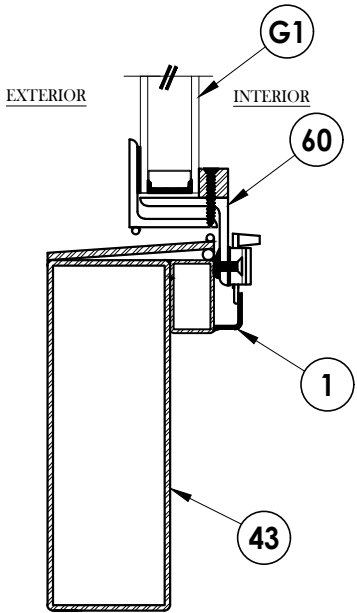


EXTERIOR INTERIOR

3/2 VERTICAL CROSS SECTION

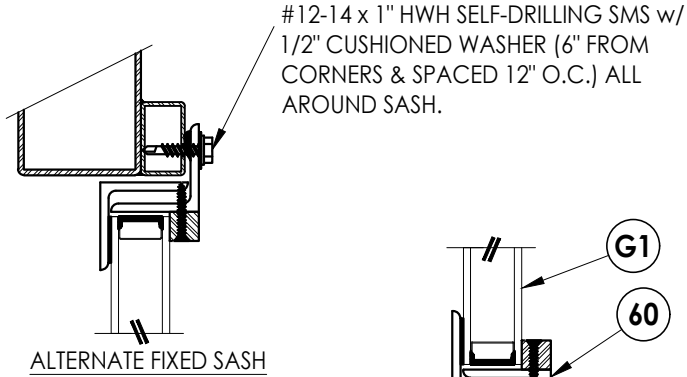

ALTERNATE FIXED SASH

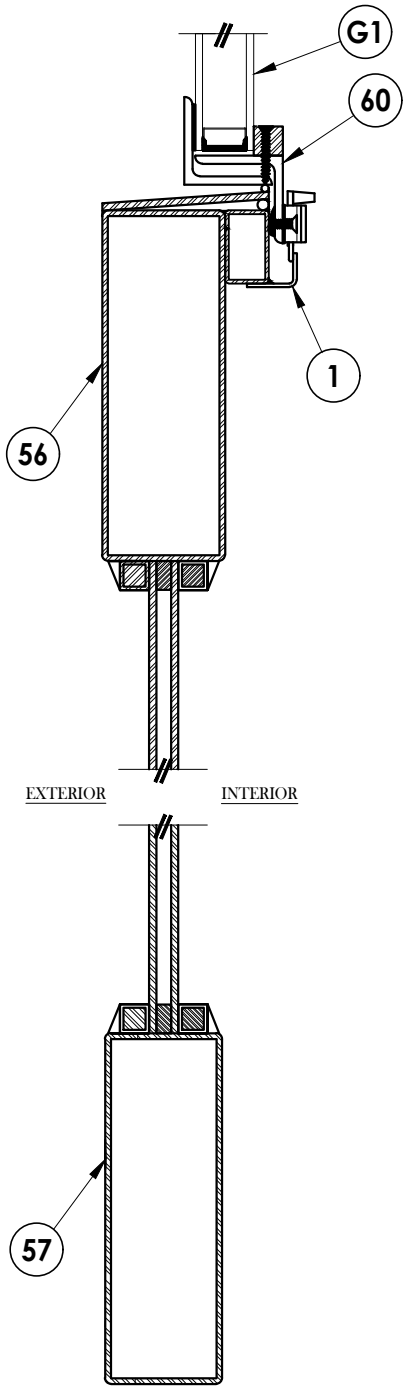

EXTERIOR INTERIOR

4/2 VERTICAL CROSS SECTION

Documents Prepared By:
Lyndon F. Schmidt
P.E. No. 43409

PRODUCT:
CLARK HALL IRON DOORS

NO.	DATE	REVISIONS		
		DATE	BY	
4	7/05/23	UPDATE TO 8TH ED. (2023)	FBC	LFS
3	9/09/20	UPDATE TO 7TH ED. (2020)	FBC	LFS
2	8/30/17	UPDATE TO 6TH ED. (2017)	FBC	LFS
1	8/17/15	UPDATE TO 5TH ED. (2014)	FBC	LFS

DATE: 11/8/13

SCALE: N.T.S.

DWG. BY: JK

CHK. BY: LFS


DRAWING NO.:

FL-16663.2


SHEET 2 OF 11

RW BUILDING CONSULTANTS, INC.
P.O. Box 230, Valrico, FL 33595
Phone No.: 813.659.9197
FBPE Registry No. 9813


Z:\2023 FBC Drawings\Claek Hall Doors & Windows\FL-16663 R5\FL-16663.1-3.dwg

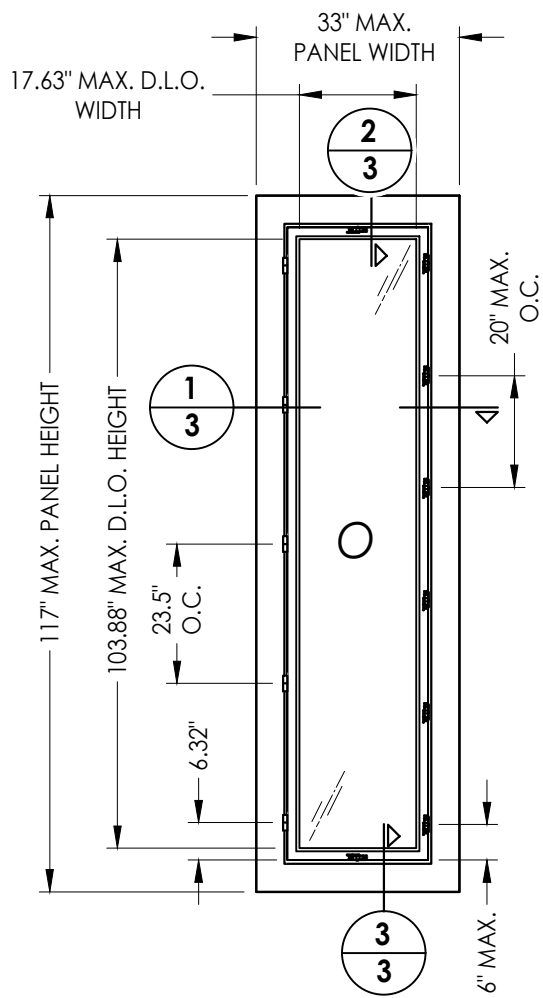


50 SIDLEITE PANEL
w/ Operable Sash

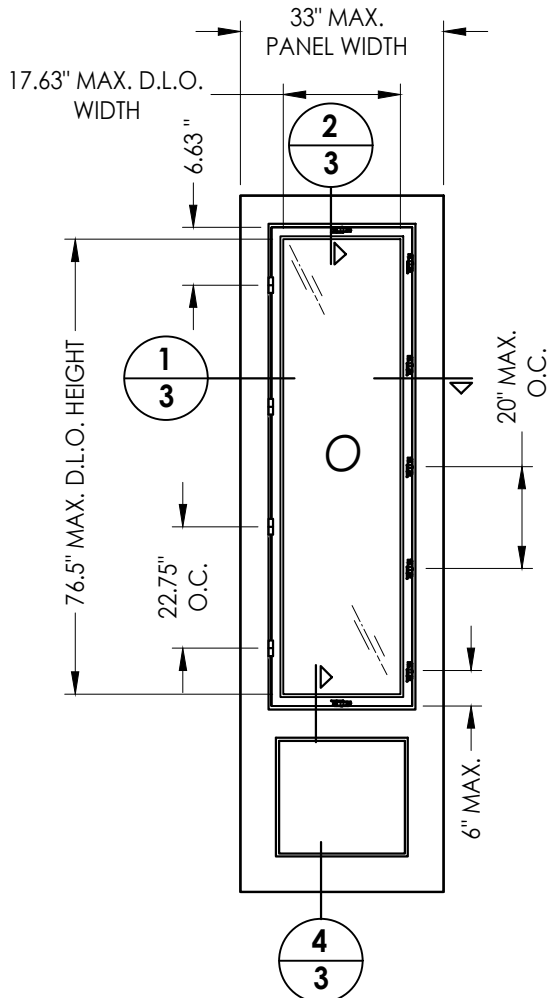


55 3/4 SIDELITE PANEL
w/ Operable Sash & Fixed Panel

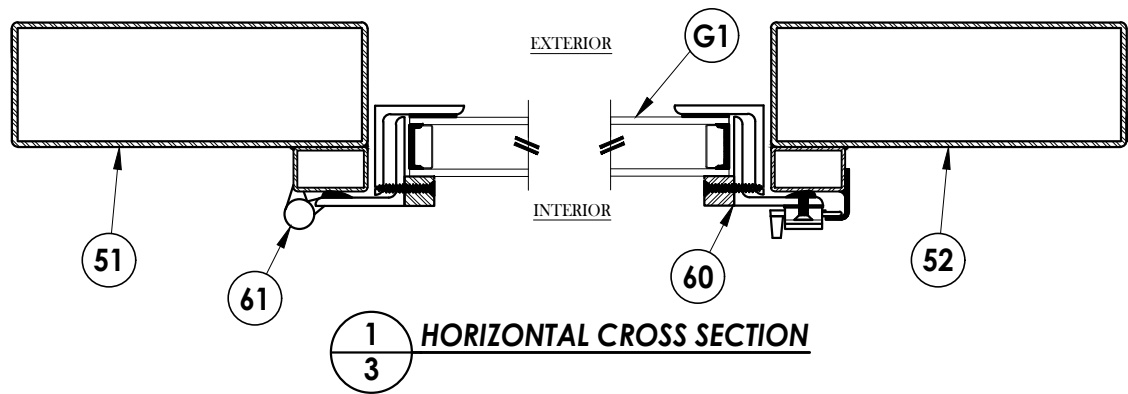


1 HORIZONTAL CROSS SECTION

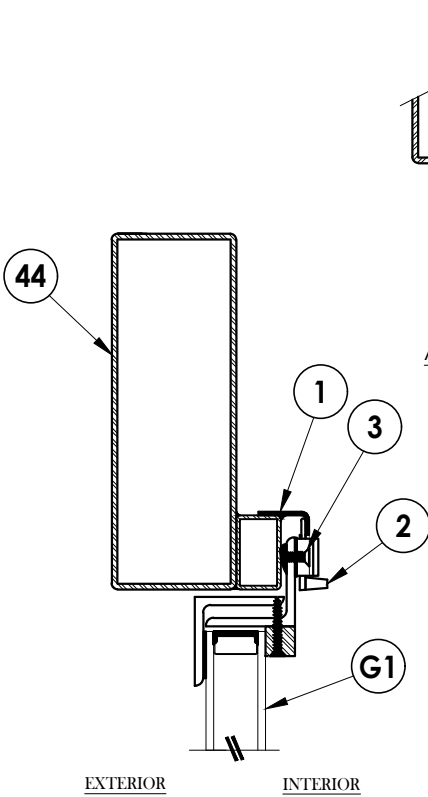


2 VERTICAL CROSS SECTION

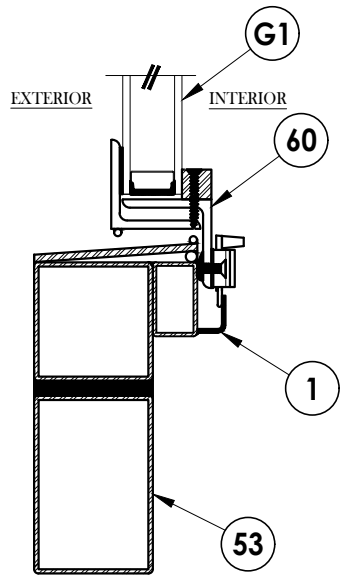

3 VERTICAL CROSS SECTION

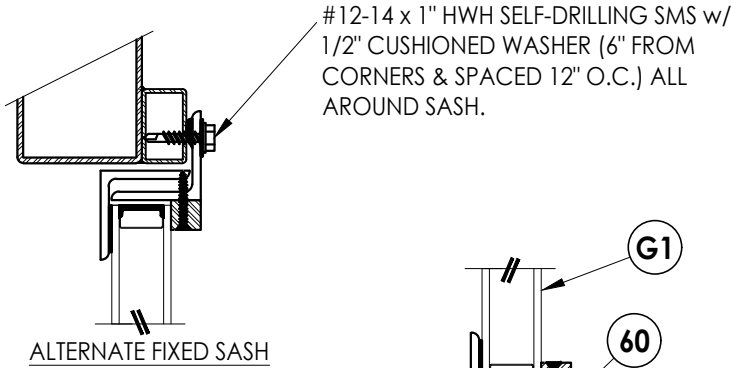

ALTERNATE FIXED SASH

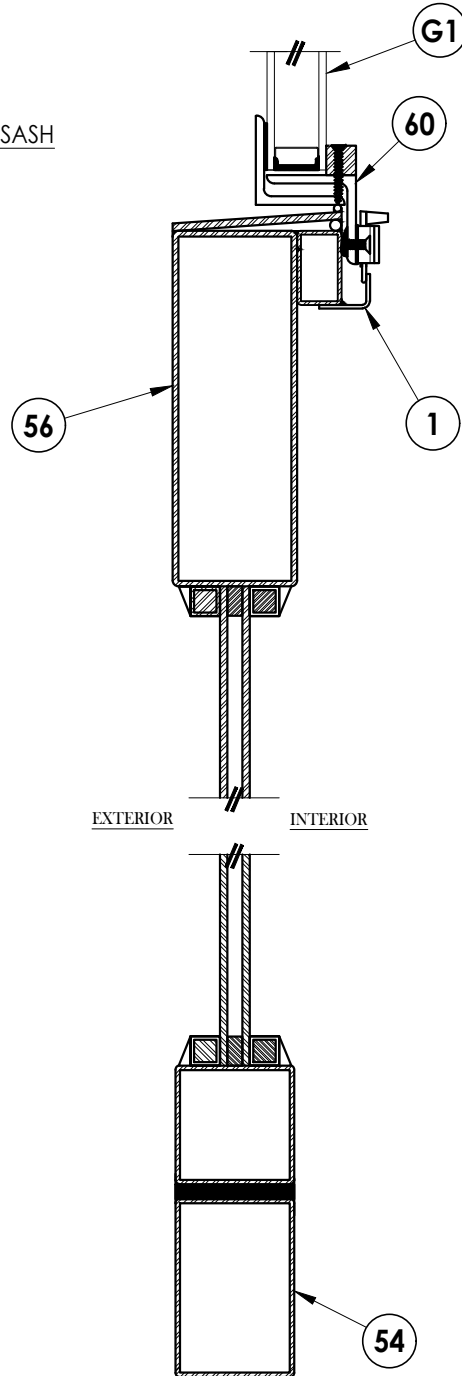

4 VERTICAL CROSS SECTION


DATE:	11/8/13
SCALE:	N.T.S.
DWG. BY:	JK
CHK. BY:	LFS
DRAWING NO.:	FL-16663.2
SHEET	3 OF 11

PRODUCT: CLARK HALL IRON DOORS

PART OR ASSEMBLY: SIDELITE PANEL DETAILS

Documents Prepared By:
Lyndon F. Schmidt
P.E. No. 43409

RW BUILDING CONSULTANTS, INC.
P.O. Box 230, Valrico, FL 33595
Phone No.: 813.659.9197
FBPE Registry No. 9813

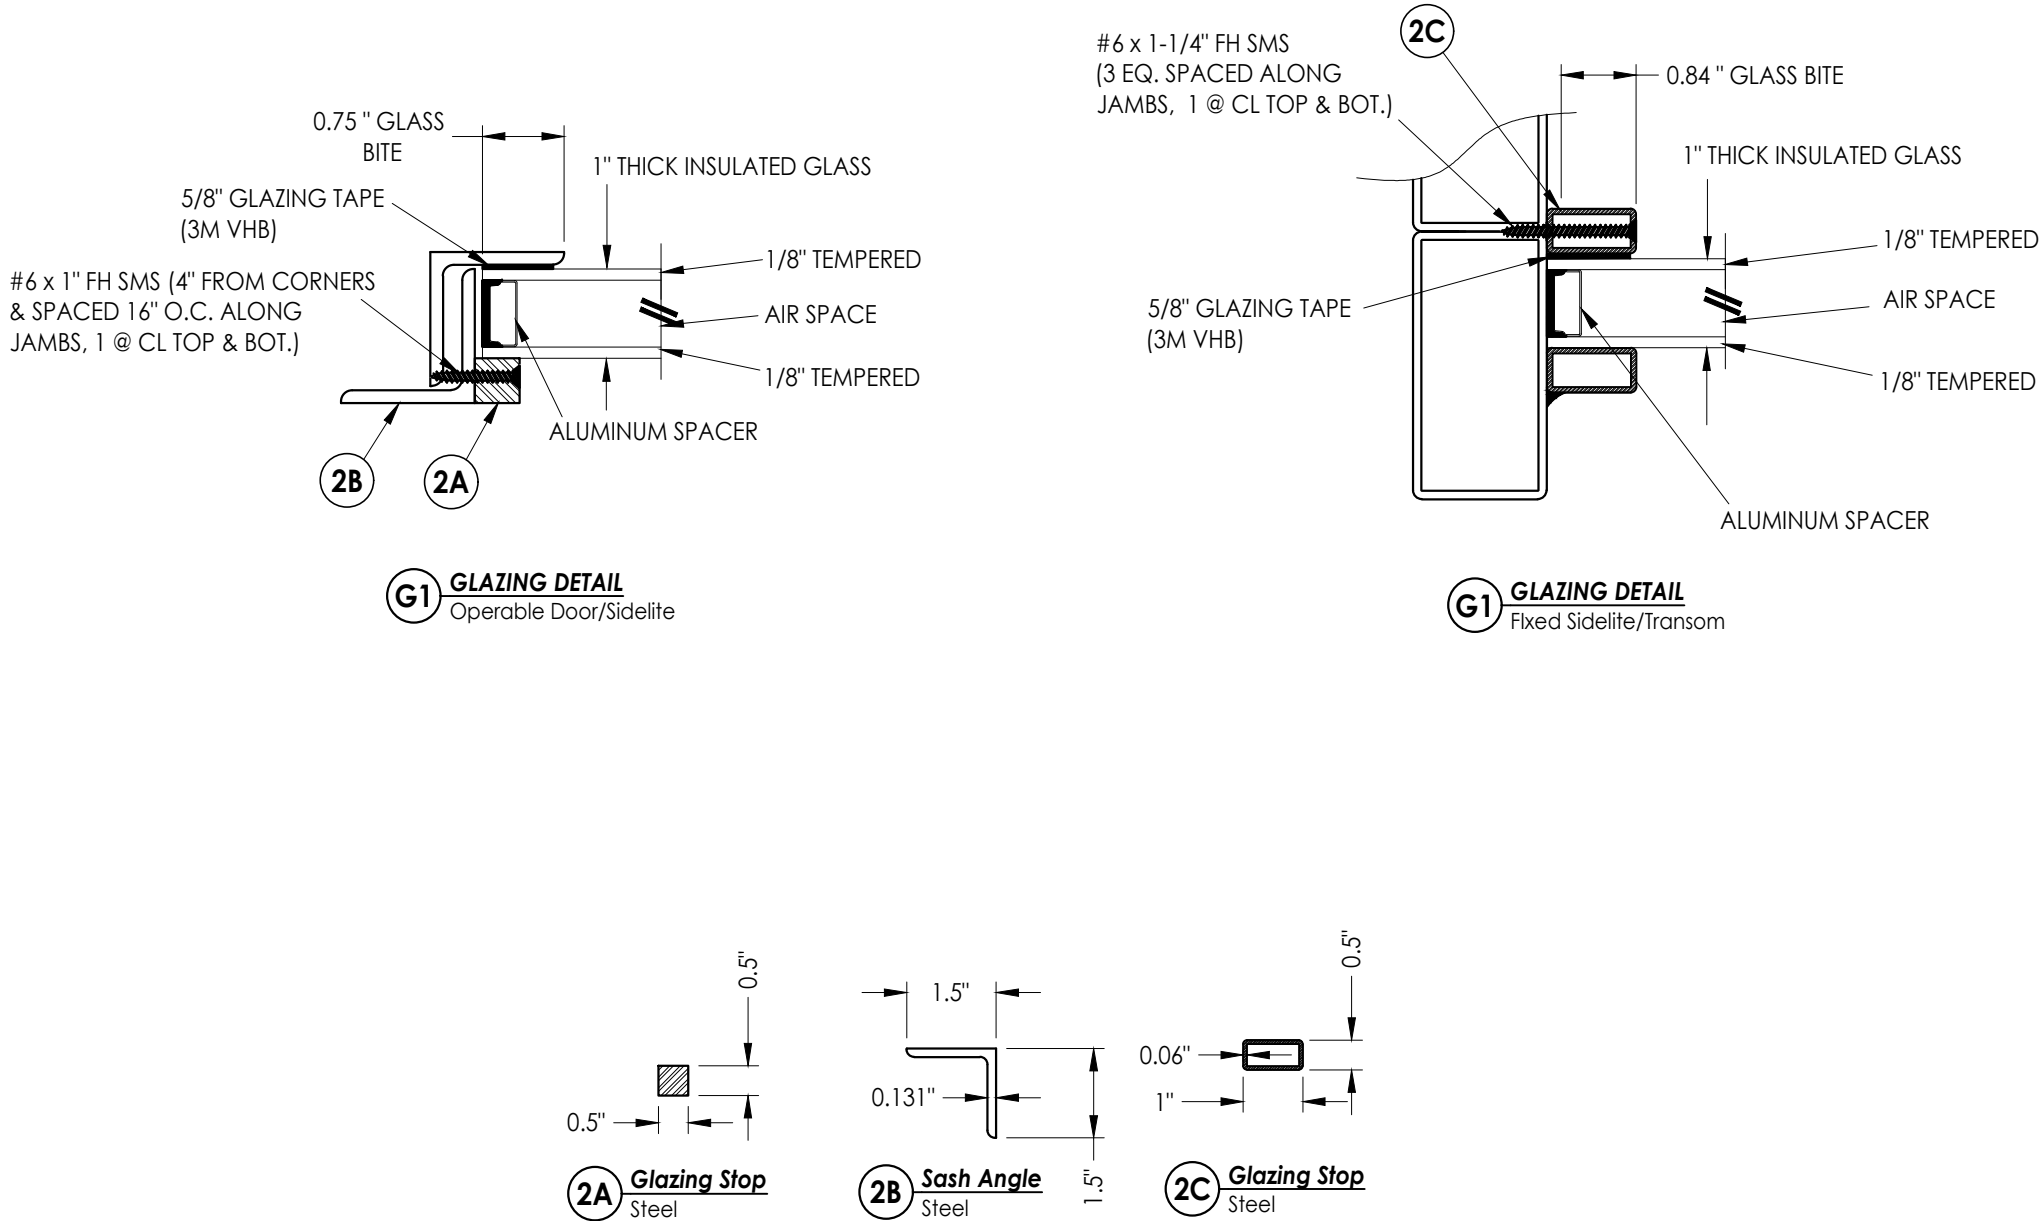

DATE: 11/8/13
SCALE: N.T.S.
DWG. BY: JK
CHK. BY: LFS
DRAWING NO.: FL-16663.2
SHEET 4 OF 11

NO.	DATE	REVISIONS
4	7/05/23	UPDATE TO 8TH ED. (2023) FBC
3	9/09/20	UPDATE TO 7TH ED. (2020) FBC
2	8/30/17	UPDATE TO 6TH ED. (2017) FBC
1	8/17/15	UPDATE TO 5TH ED. (2014) FBC

PRODUCT:	CLARK HALL IRON DOORS
PART OR ASSEMBLY:	GLAZING DETAILS




Documents Prepared By:
Lyndon F. Schmidt
P.E. No. 43409

BUILDING CONSULTANTS, INC.
P.O. Box 230, Valrico, FL 33595
Phone No.: 813.659.9197
FBPE Registry No. 9813

Z:\2023 FBC Drawings\Claek Hall Doors & Windows\FL-16663 R5\FL-16663.1-3.dwg

LOCK HARDWARE TABLE

MANUFACTURER	MODEL
EMTEK	TUBULAR ENTRY SET (SHERIDAN - 451812)
SUN VALLEY BRONZE ACCURATE LOCK & HARDWARE	LEVER/KNOB ENTRY SET (RIDGE: CS-421PLD) MORTISE LOCK
ASHLEY NORTON	TUBULAR ENTRY SET (SQTUB w/ 900 SERIES KNOB)
ASHLEY NORTON ACCURATE LOCK & HARDWARE	MORTISE LOCK (SQMOR w/ 900 SERIES KNOB) MORTISE LOCK

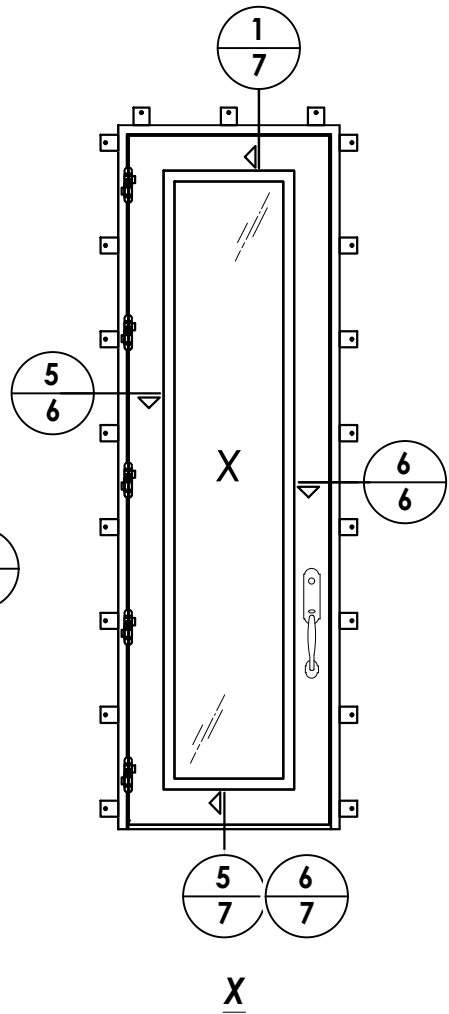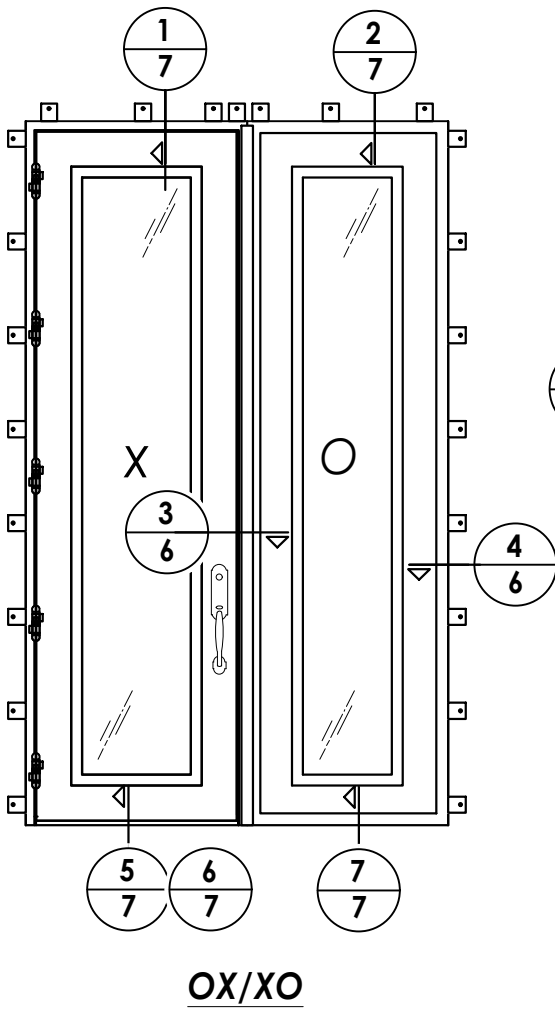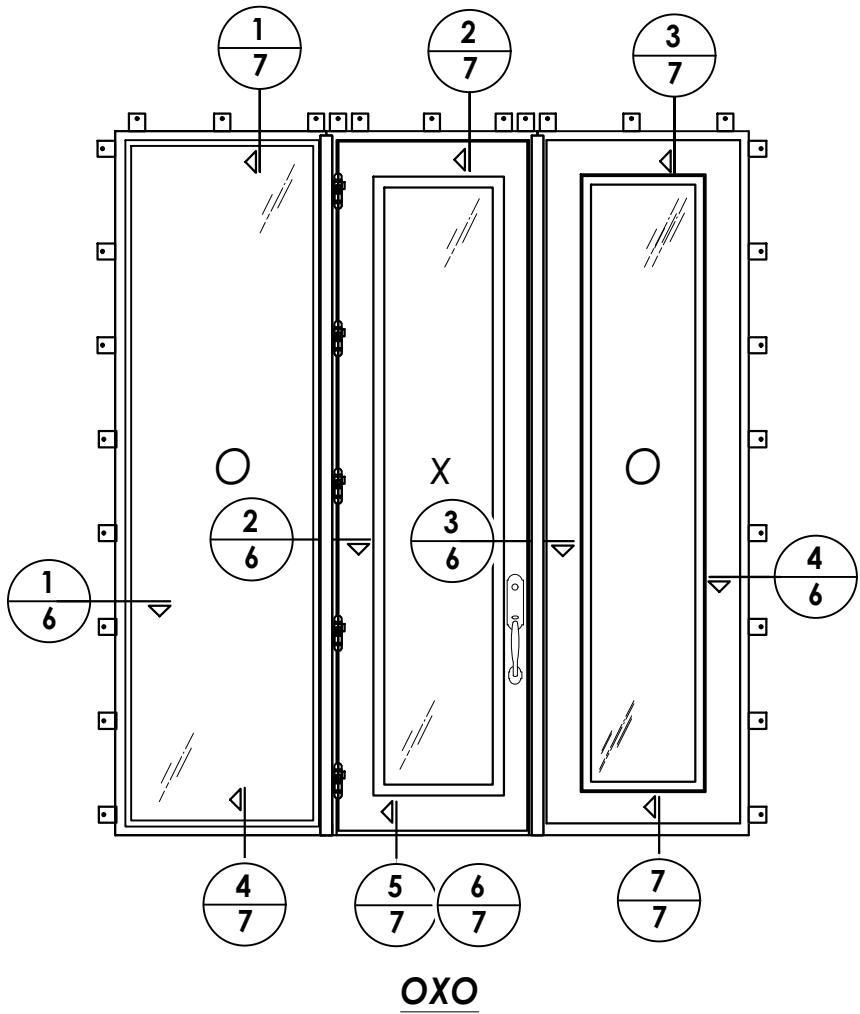

4	7/05/23	UPDATE TO 8TH ED. (2023)	FBC	LFS
3	9/09/20	UPDATE TO 7TH ED. (2020)	FBC	LFS
2	8/30/17	UPDATE TO 6TH ED. (2017)	FBC	LFS
1	8/17/15	UPDATE TO 5TH ED. (2014)	FBC	LFS
NO.	DATE	REVISIONS		

DATE: 10/30/13

SCALE: N.T.S.

DWG. BY: JK

CHK. BY: LFS

DRAWING NO.: FL-16663.2


SHEET 5 OF 11

PRODUCT:	CLARK HALL IRON DOORS
PART OR ASSEMBLY:	ELEVATIONS


Documents Prepared By:
Lyndon F. Schmidt
P.E. No. 43409

 BUILDING CONSULTANTS, INC.
P.O. Box 230, Valrico, FL 33595
Phone No.: 813.659.9197
FBPE Registry No. 9813


Z:\2023 FBC Drawings\Claek Hall Doors & Windows\FL-16663 R5\FL-16663.1-3.dwg

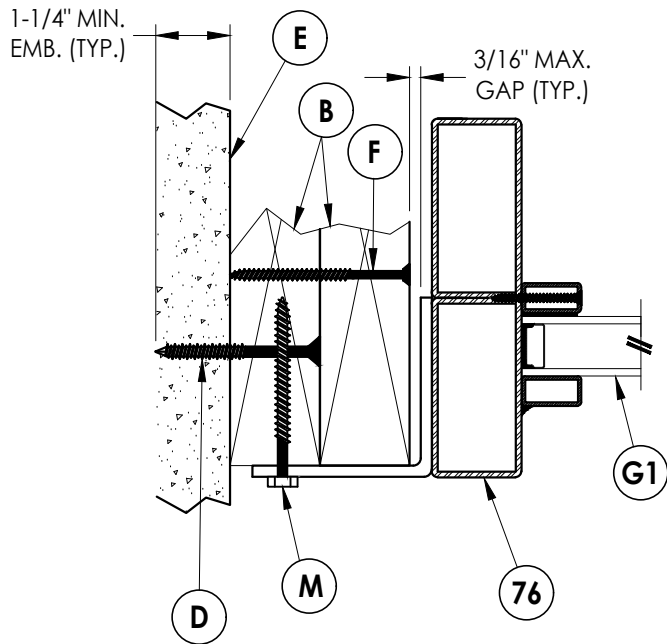


1
6 **HORIZONTAL CROSS SECTION**

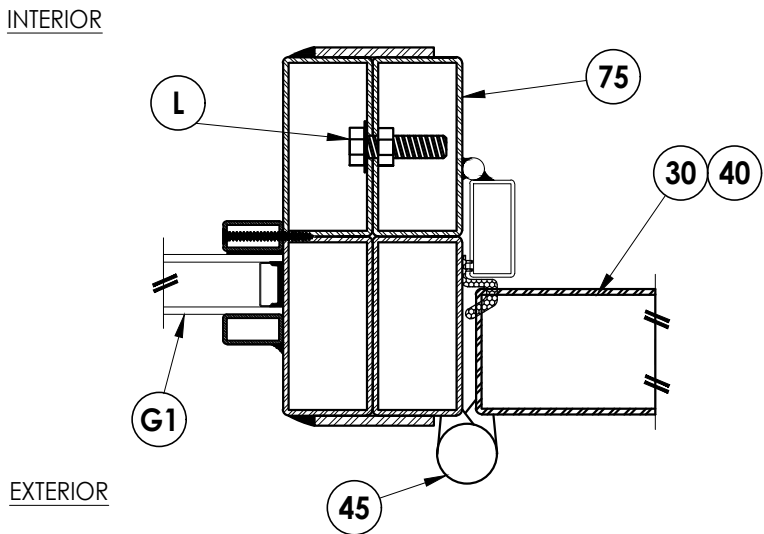


2
6 **HORIZONTAL CROSS SECTION**
Outswing Shown (Inswing Similar)

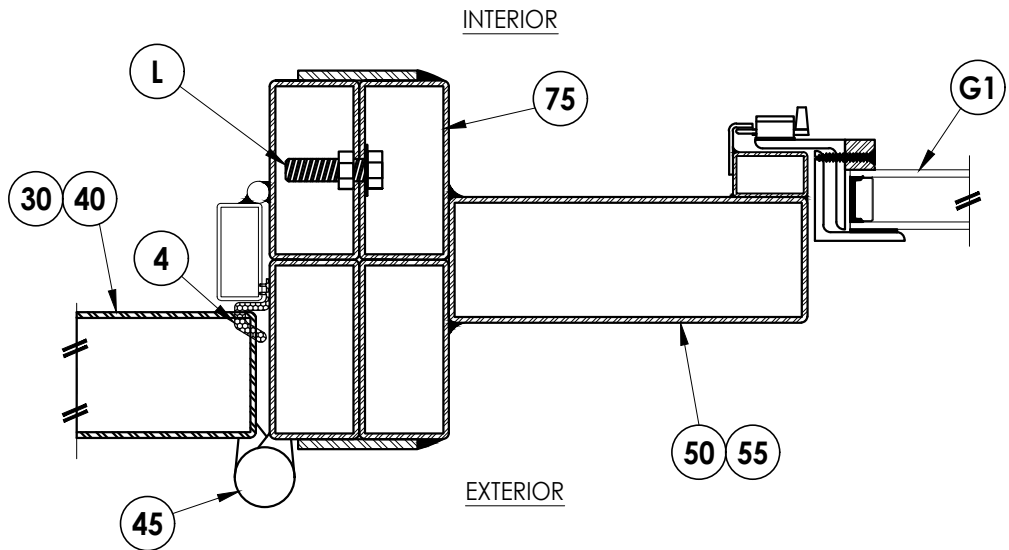


3
6 **HORIZONTAL CROSS SECTION**
Outswing Shown (Inswing Similar)

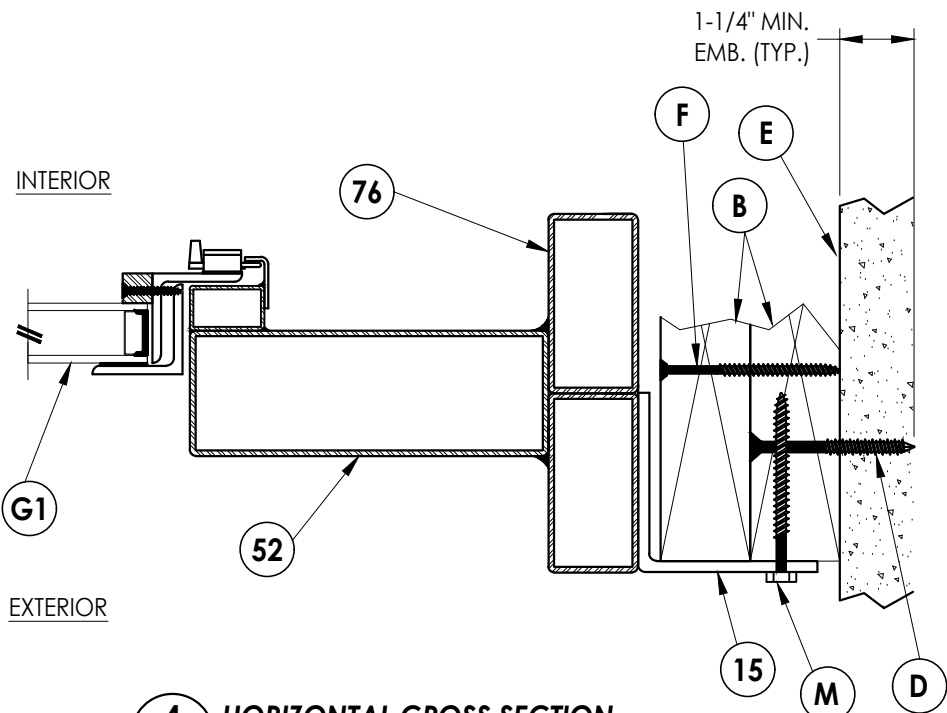

4
6 **HORIZONTAL CROSS SECTION**
Outswing Shown (Inswing Similar)

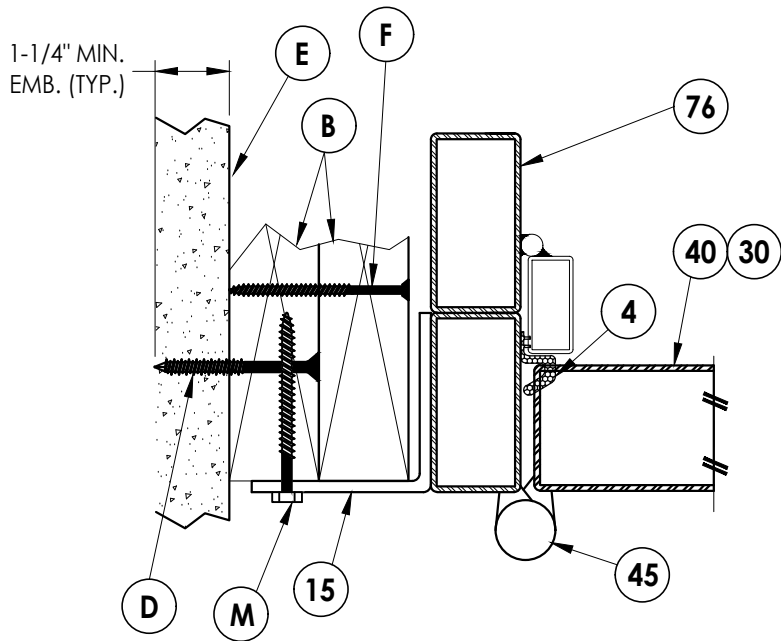

5
6 **HORIZONTAL CROSS SECTION**
Outswing Shown (Inswing Similar)

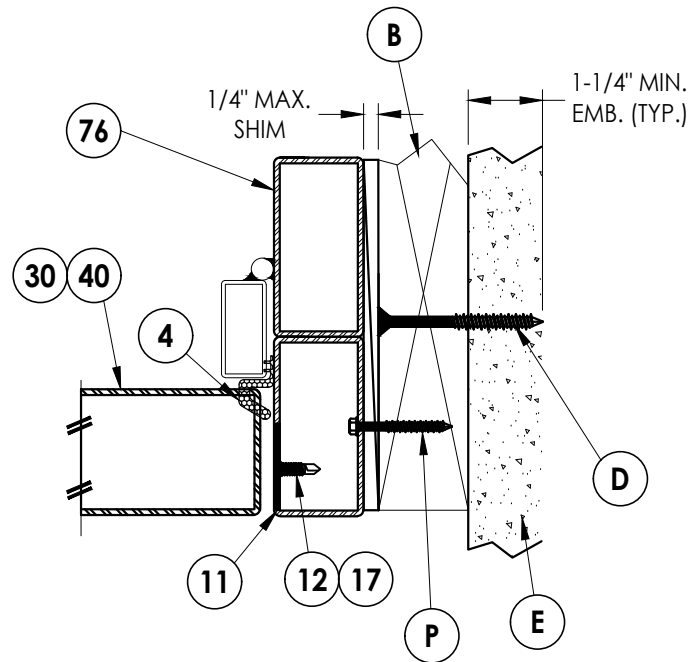

6
6 **HORIZONTAL CROSS SECTION**
Shown w/ Optional Through the Frame Anchoring

Documents Prepared By:
Lyndon F. Schmidt
P.E. No. 43409

RW BUILDING CONSULTANTS, INC.
P.O. Box 230, Valrico, FL 33595
Phone No.: 813.659.9197
FBPE Registry No. 9813

PRODUCT:
CLARK HALL IRON DOORS

PART OR ASSEMBLY:
HORIZONTAL
CROSS SECTIONS

NO.	DATE	REVISIONS
4	7/05/23	UPDATE TO 8TH ED. (2023) FBC LFS
3	9/09/20	UPDATE TO 7TH ED. (2020) FBC LFS
2	8/30/17	UPDATE TO 6TH ED. (2017) FBC LFS
1	8/17/15	UPDATE TO 5TH ED. (2014) FBC LFS

DATE: 10/30/13

SCALE: N.T.S.








DWG. BY: JK

CHK. BY: LFS

DRAWING NO.:
FL-16663.2

SHEET 6 OF 11

© 2013 R.W. BUILDING CONSULTANTS INC.

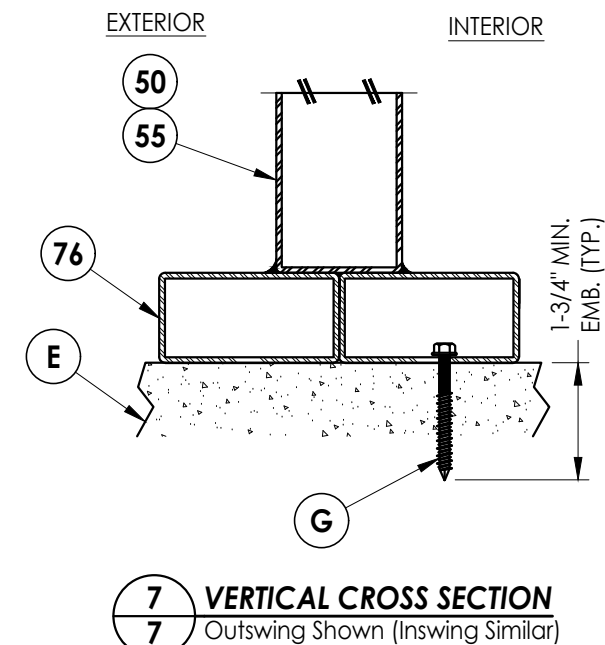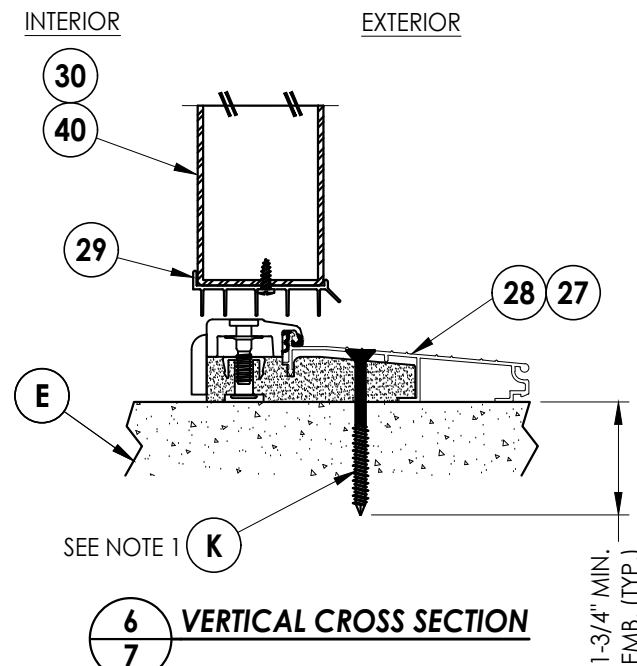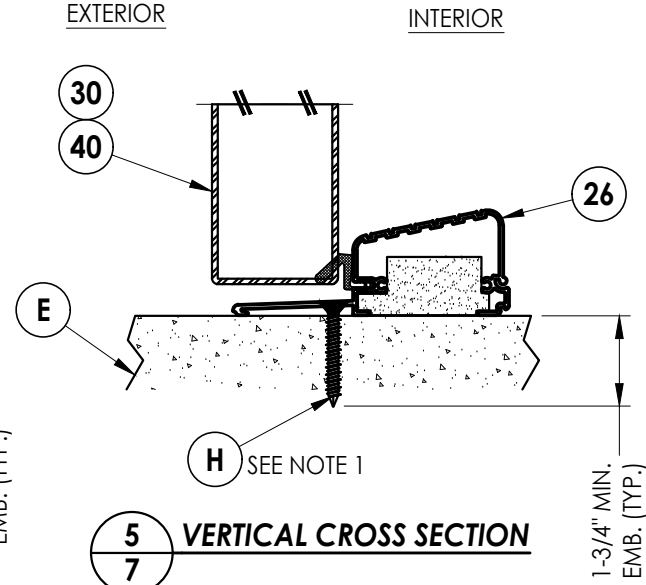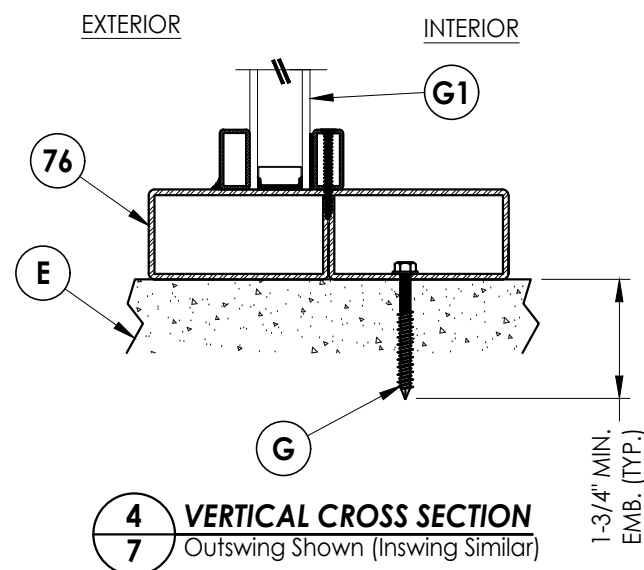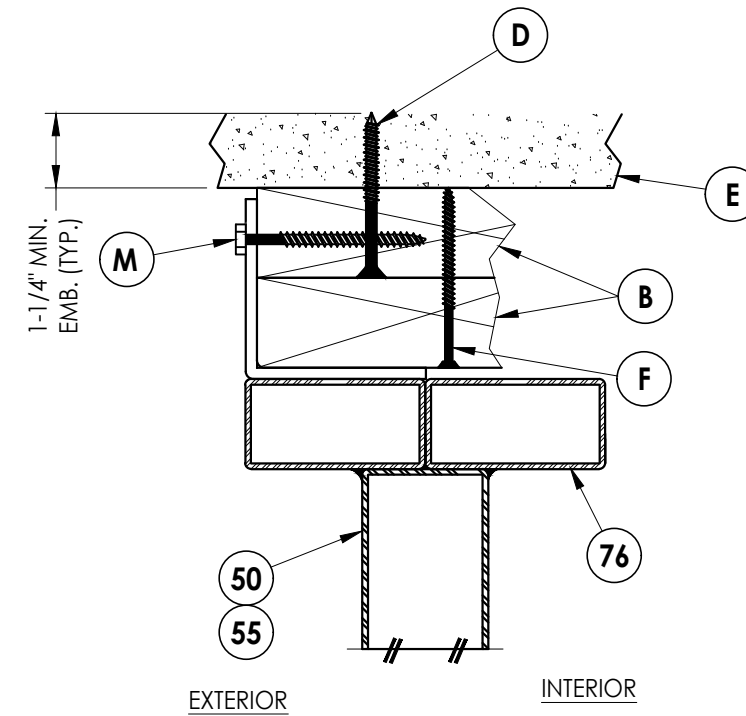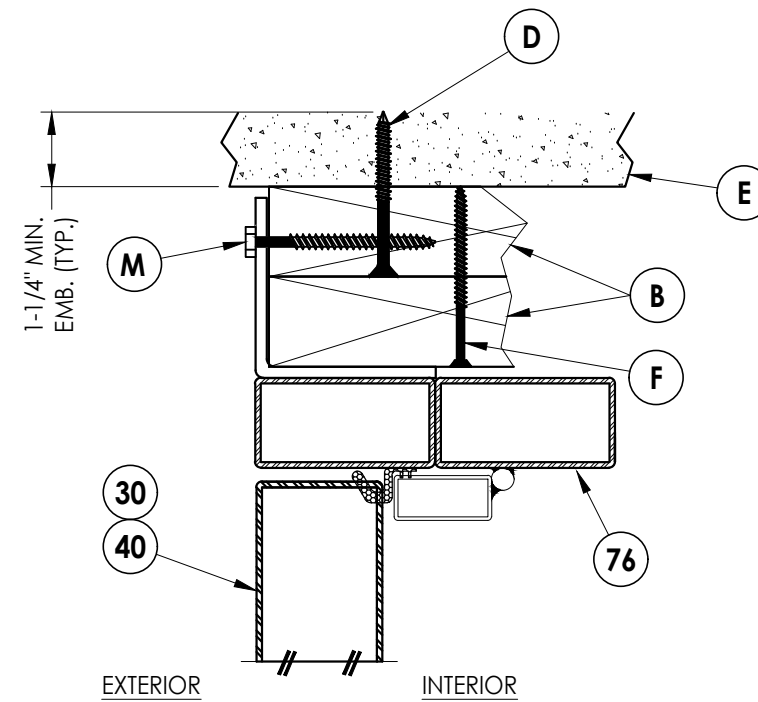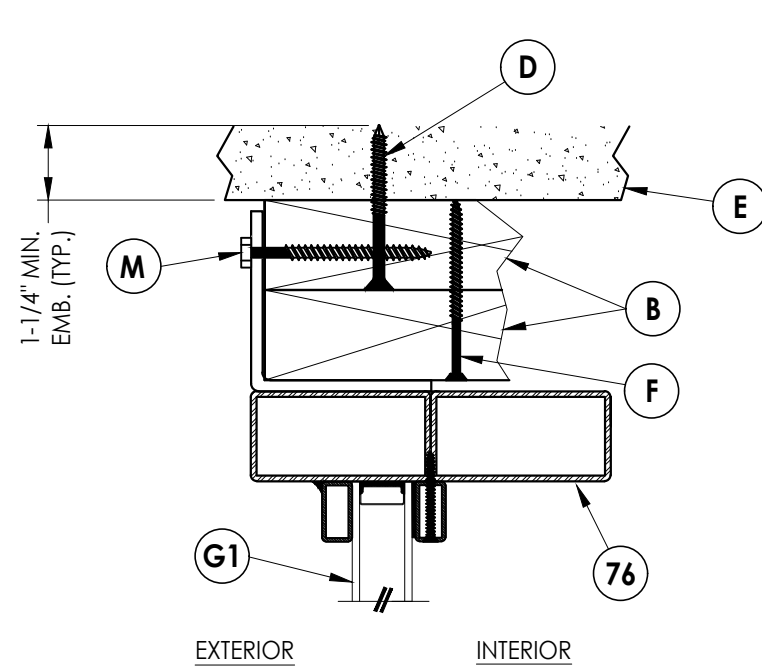


NOTE:
1. Sill anchor is not required for Single Door (X).

[illegible]

Documents Prepared By:
Lyndon F. Schmidt
P.E. No. 43409

RW
BUILDING CONSULTANTS, INC.
P.O. Box 230, Valrico, FL 33595
Phone No.: 813.659.9197
FBPE Registry No. 9813

Z:\2023 FBC Drawings\Claek Hall Doors & Windows\FL-16663 R5\FL-16663.1-3.dwg

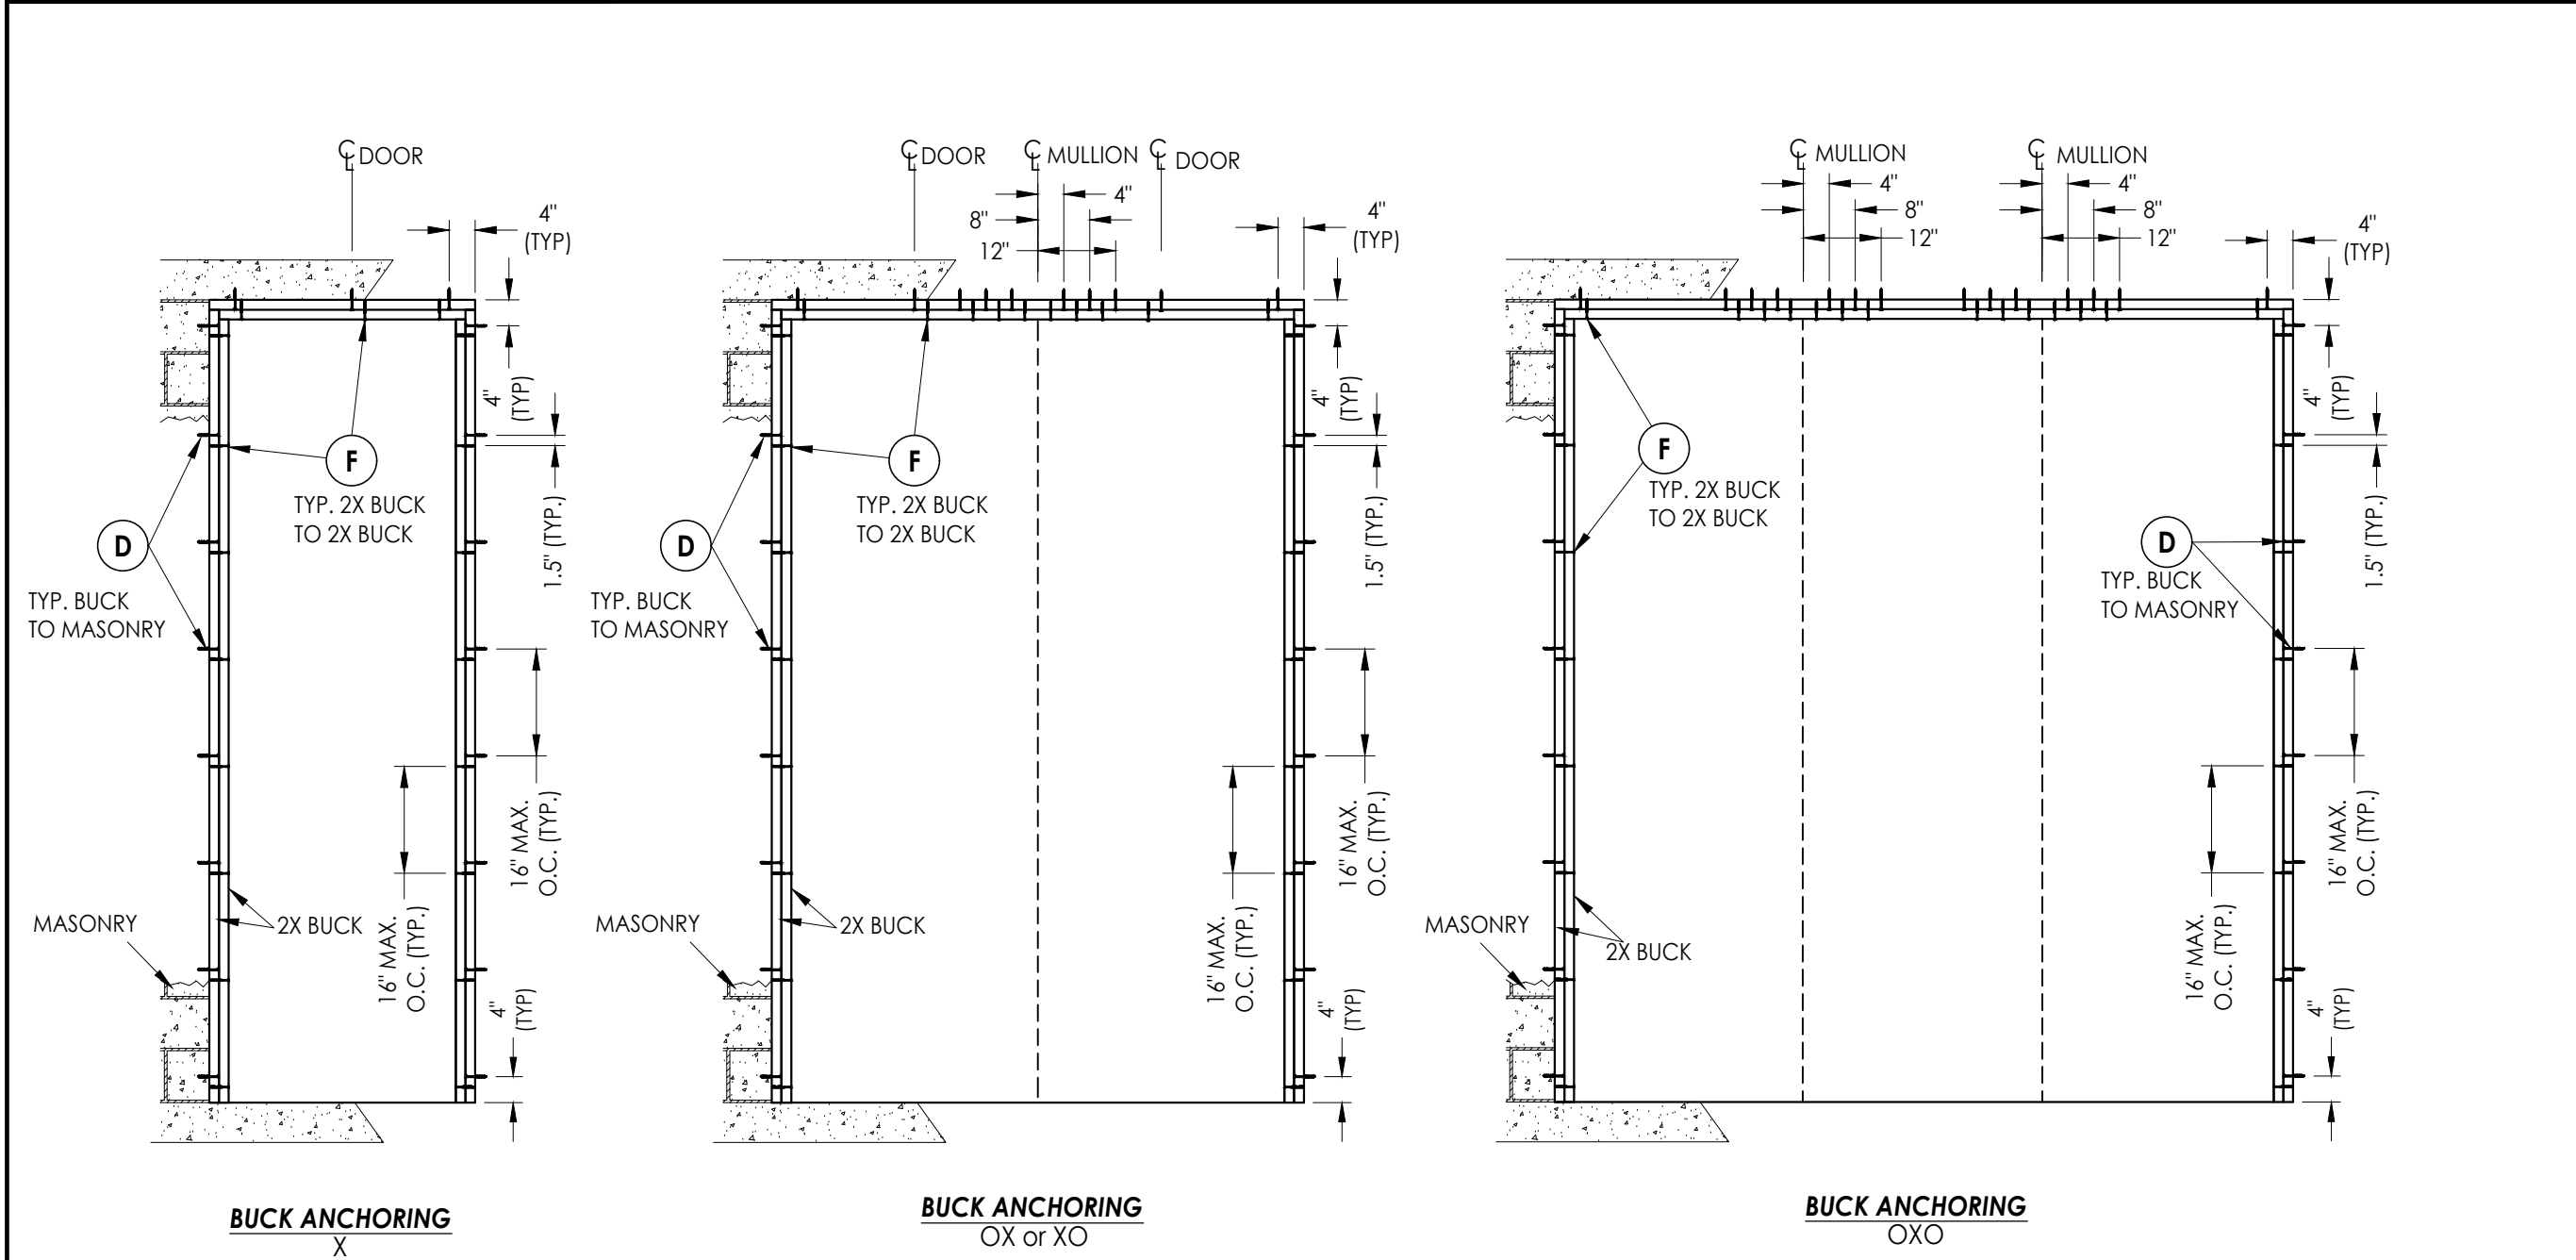

- CONCRETE ANCHOR NOTES:**
- Concrete anchor locations at the corners may be adjusted to maintain the min. edge distance to mortar joints.
 - Concrete anchor locations noted as "MAX. ON CENTER" must be adjusted to maintain the min. edge distance to mortar joints, additional concrete anchors may be required to ensure the "MAX. ON CENTER" dimension are not exceeded.
 - Concrete anchor table:

ANCHOR TYPE	ANCHOR SIZE	MIN. EMBEDMENT	MIN. CLEARANCE TO MASONRY EDGE	MIN. CLEARANCE TO ADJACENT ANCHOR
ITW TAPCON®	1/4"	1-1/4"	2-1/2"	4"
DeWALT ULTRACON®	1/4"	1-1/4"	2-1/2"	4"

- WOOD SCREW INSTALLATION NOTES:**
- Maintain a minimum 5/8" edge distance, 1" end distance, & 1" o.c. spacing of wood screws to prevent the splitting of wood.

NOTE FOR THROUGH THE FRAME ANCHORING ONLY
ONE 2X BUCK IS REQUIRED, ANCHORED AS SHOWN.

Documents Prepared By:
Lyndon F. Schmidt
P.E. No. 43409

CLARK HALL IRON DOORS

PART OR ASSEMBLY:
BUCK ANCHORING

REVISIONS

NO.	DATE	BY
4	7/05/23	UPDATE TO 8TH ED. (2023) FBC
3	9/09/20	UPDATE TO 7TH ED. (2020) FBC
2	8/30/17	UPDATE TO 6TH ED. (2017) FBC
1	8/17/15	UPDATE TO 5TH ED. (2014) FBC

DATE: 10/30/13

SCALE: N.T.S.

DWG. BY: JK

CHK. BY: LFS



DRAWING NO.: FL-16663.2

SHEET 8 OF 11

BUILDING CONSULTANTS, INC.
P.O. Box 230, Valrico, FL 33595
Phone No.: 813.659.9197
FBPE Registry No. 9813

© 2013 R.W. BUILDING CONSULTANTS INC.

Z:\2023 FBC Drawings\Claek Hall Doors & Windows\FL-16663 R5\FL-16663.1-3.dwg

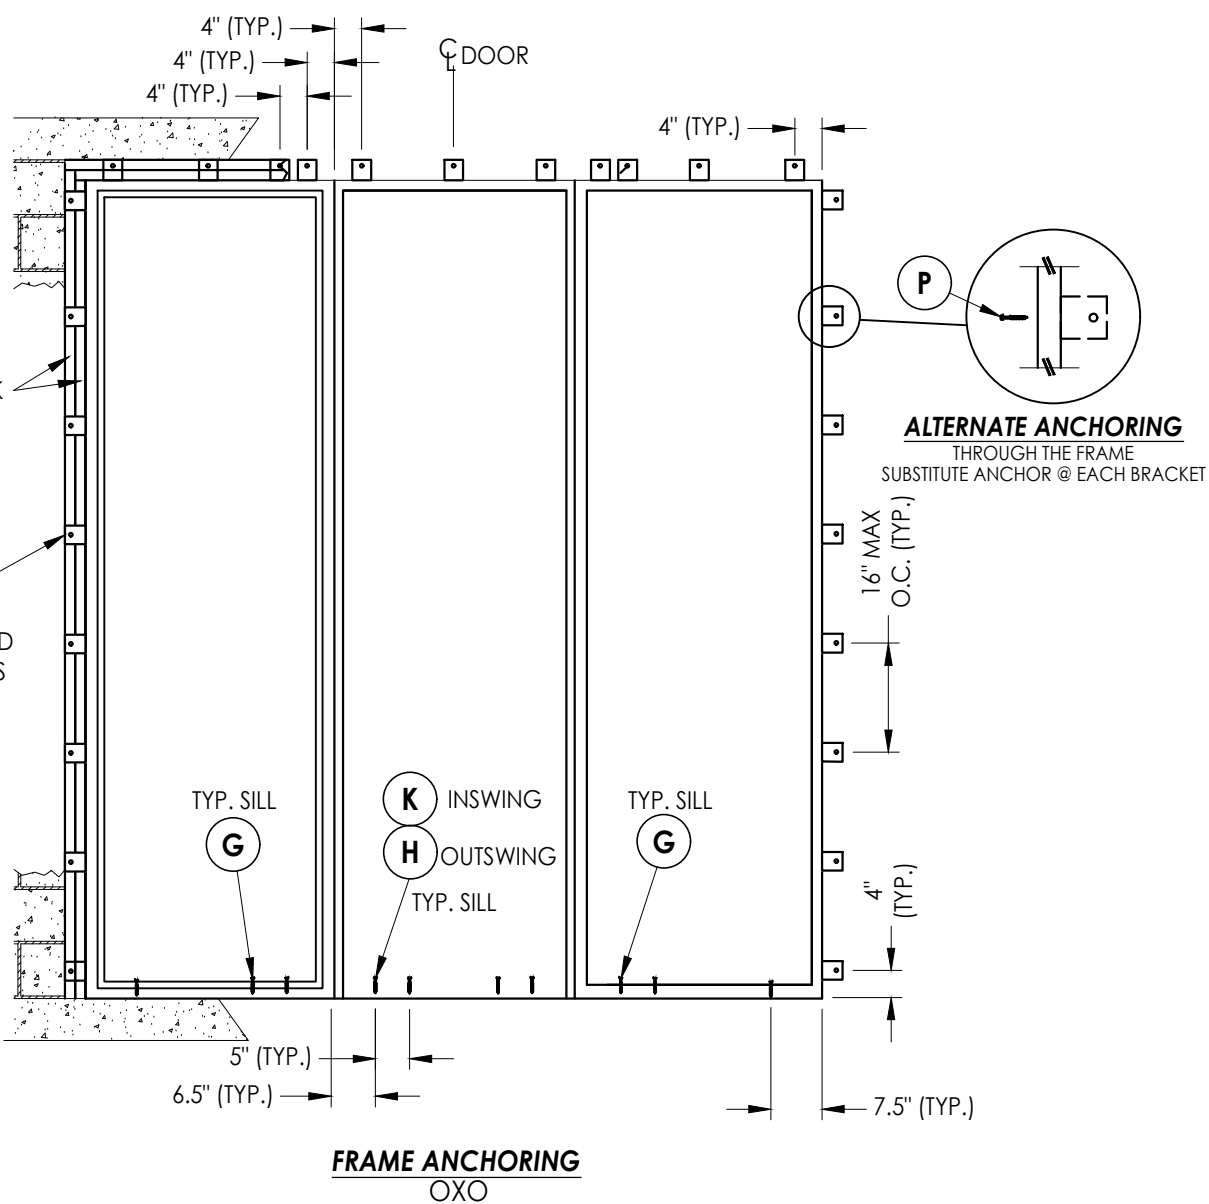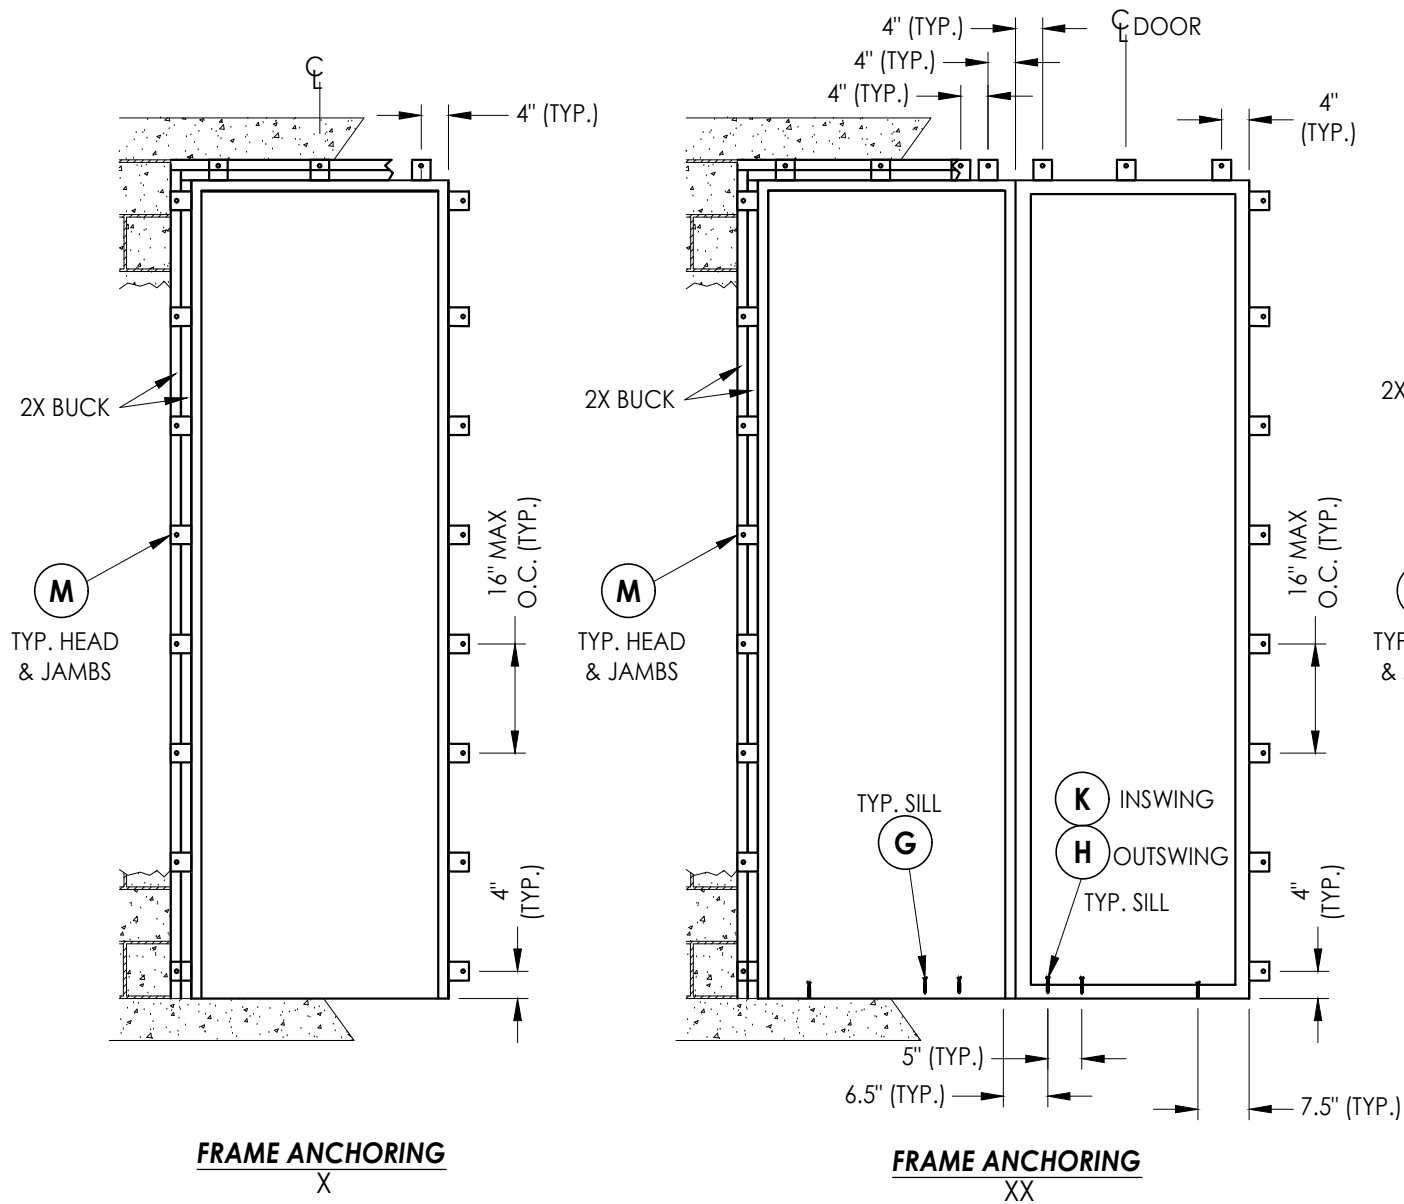


CONCRETE ANCHOR NOTES:

- Concrete anchor locations at the corners may be adjusted to maintain the min. edge distance to mortar joints.
- Concrete anchor locations noted as "MAX. ON CENTER" must be adjusted to maintain the min. edge distance to mortar joints, additional concrete anchors may be required to ensure the "MAX. ON CENTER" dimension are not exceeded.
- Concrete anchor table:

ANCHOR TYPE	ANCHOR SIZE	MIN. EMBEDMENT	MIN. CLEARANCE TO MASONRY EDGE	MIN. CLEARANCE TO ADJACENT ANCHOR
ITW TAPCON®	5/16" (XL)	1-3/4"	2-1/2"	5"
DeWALT ULTRACON®	5/16"	1-3/4"	2-1/2"	5"

WOOD SCREW INSTALLATION NOTES:

- Maintain a minimum 5/8" edge distance, 1" end distance, & 1" o.c. spacing of wood screws to prevent the splitting of wood.

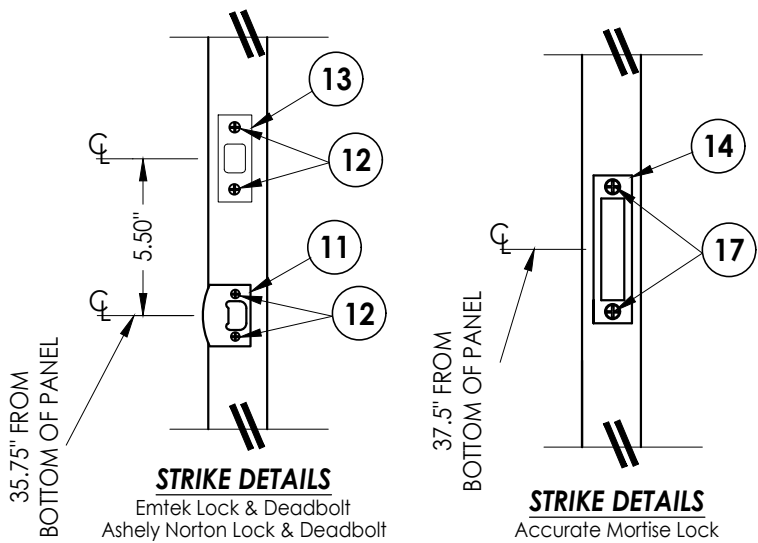

Documents Prepared By:
Lyndon F. Schmidt
P.E. No. 43409

PRODUCT:
CLARK HALL IRON DOORS

PART OR ASSEMBLY:
FRAME ANCHORING

REVISIONS


NO.	DATE	BY
4	7/05/23	LFS
3	9/09/20	LFS
2	8/30/17	LFS
1	8/17/15	LFS

DATE: 10/30/13
SCALE: N.T.S.
DWG. BY: JK
CHK. BY: LFS
DRAWING NO.: FL-16663.2
SHEET 9 OF 11


BUILDING CONSULTANTS, INC.
P.O. Box 230, Valrico, FL 33595
Phone No.: 813.659.9197
FBPE Registry No. 9813

© 2013 R.W. BUILDING CONSULTANTS INC.


Z:\2023 FBC Drawings\Claek Hall Doors & Windows\FL-16663 R5\FL-16663.1-3.dwg

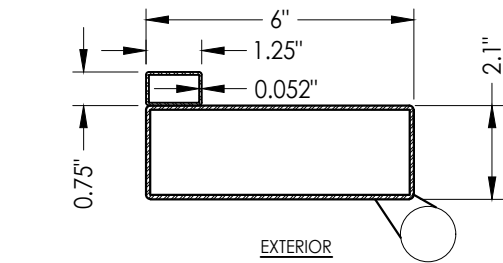

31 Full Lite Door Panel
Active Hinge Stile

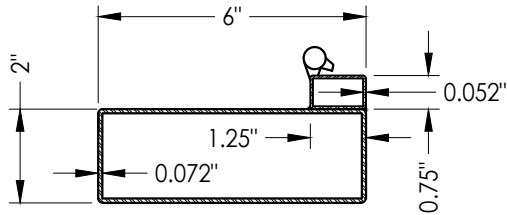


51 Sidelite Panel
Operable Sash Hinge Stile

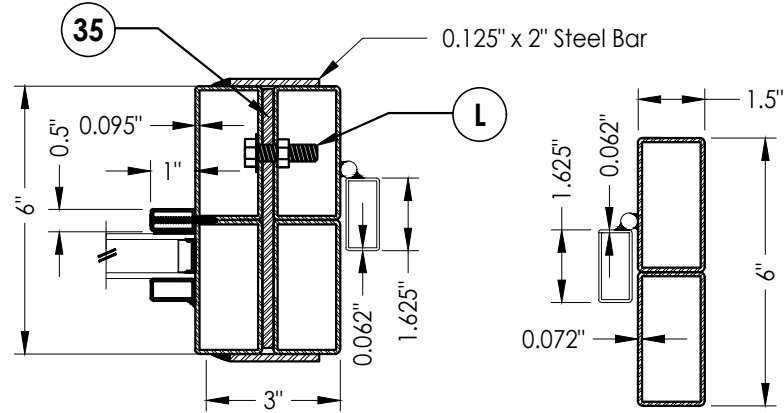


75 MULLION
Vertical with Direct Set Sidelite shown
(Horizontal Mullion Similar)


76 Jamb

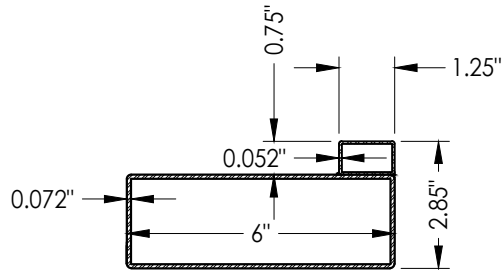


32 Full Lite Door Panel
Active Latch Stile

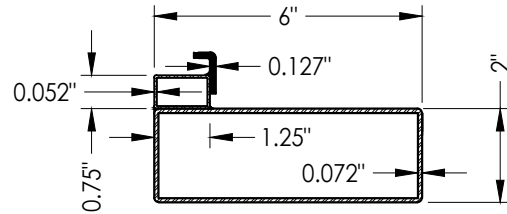


52 Sidelite Panel
Operable Sash Latch Stile

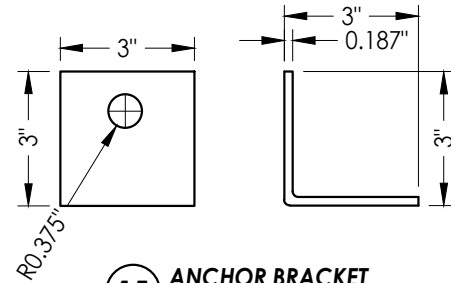


15 ANCHOR BRACKET

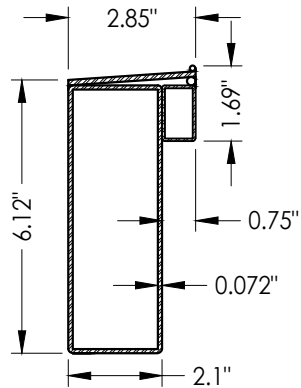


43 Full Lite Door Panel
Bottom Rail

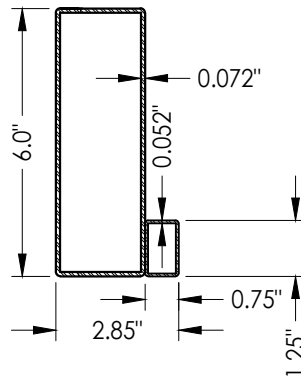


44 Full Lite Door Panel
Top Rail

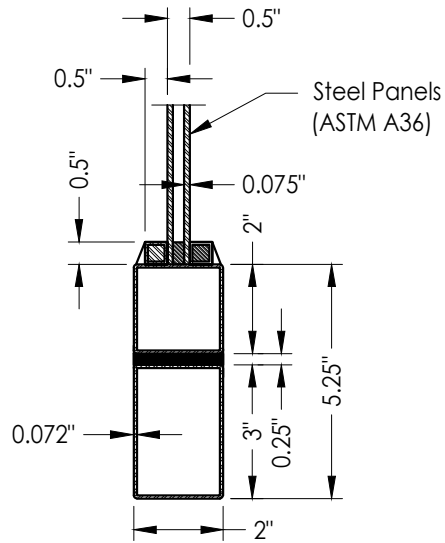


54 Bottom Rail
3/4 Lite Sidelite Panel

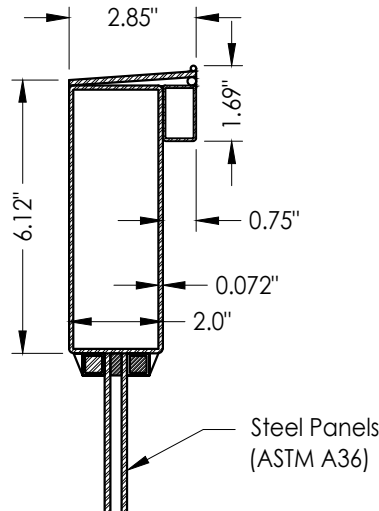

56 Mid Rail
3/4 Lite Sidelite Panel

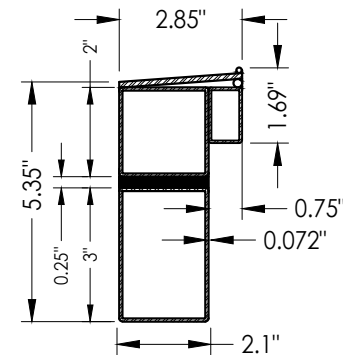

53 Bottom Rail
Sidelite Panel

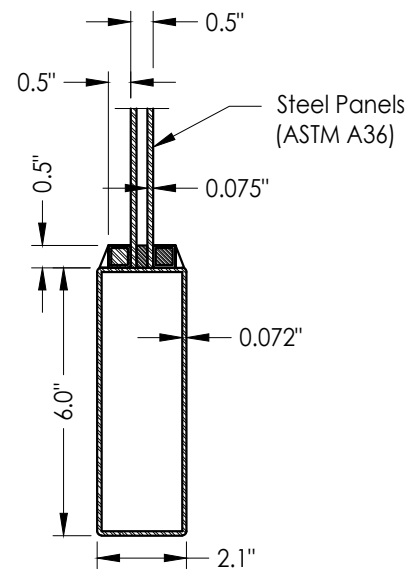

57 Bottom Rail
3/4 Lite Door Panel

Documents Prepared By:
Lyndon F. Schmidt
P.E. No. 43409

RW BUILDING CONSULTANTS, INC.
P.O. Box 230, Valrico, FL 33595
Phone No.: 813.659.9197
FBPE Registry No. 9813

PRODUCT: CLARK HALL IRON DOORS

PART OR ASSEMBLY:

COMPONENTS

NO.	DATE	REVISIONS
4	7/05/23	UPDATE TO 8TH ED. (2023) FBC LFS
3	9/09/20	UPDATE TO 7TH ED. (2020) FBC LFS
2	8/30/17	UPDATE TO 6TH ED. (2017) FBC LFS
1	8/17/15	UPDATE TO 5TH ED. (2014) FBC LFS

DATE: 10/30/13

SCALE: N.T.S.


DWG. BY: JK

CHK. BY: LFS

DRAWING NO.: FL-16663.2

SHEET 10 OF 11

ITEM #	DESCRIPTION	MATERIAL
B	2X BUCK SG >= 0.55	WOOD
D	1/4" X 2-3/4" PFH DeWALT OR ITW CONCRETE SCREW	STEEL
E	MASONRY - 3,000 PSI MIN. CONCRETE CONFORMING TO ACI301 OR HOLLOW BLOCK CONFORMING TO ASTM C90	CONCRETE
F	#10 X 3" PFH WOOD SCREW	STEEL
G	5/16" X 2-1/4" HH DeWALT OR ITW CONCRETE SCREW	STEEL
H	5/16" X 2-1/4" PFH DeWALT OR ITW CONCRETE SCREW	STEEL
K	5/16" X 2-3/4" PFH DeWALT OR ITW CONCRETE SCREW	STEEL
L	5/16-18 X 1-1/2" HH BOLT (GR. 5) w/ LOCK WASHER & NUT	STEEL
M	3/8" X 3" HH LAG SCREW (2-3/4" MIN. EMBEDMENT)	STEEL
P	#12 X 1-1/2" HWH SMS (1-3/16" MIN. EMBEDMENT)	STEEL
1	SASH LATCH STRIKE	STEEL
2	SASH LATCH	STEEL
3	#8 X 1/4" PFH SMS	STEEL
4	WEATHERSTRIP (QLON)	FOAM
11	LATCH STRIKE PLATE	STEEL
12	#8 X 3/4" PFH SMS	STEEL
13	DEADBOLT STRIKE PLATE	STEEL
14	MORTISE STRIKE PLATE	STEEL
15	ANCHORING BRACKET	STEEL
17	#12-24 X 13/16" PFH COMBINATION WOOD/MACHINE SCREW	STEEL
20	FLIP BOLT	STEEL
25	#6 X 1/2" PWH SELF TAPPING SMS	STEEL
26	OUTSWING THRESHOLD (DLP)	ALUM/COMP
27	ADA THRESHOLD	ALUM
28	INSWING THRESHOLD (AFCO)	ALUM/COMP
29	DOOR SWEEP (w/ #8 x 3/4" SMS)	-
30	DOOR PANEL (FULL LITE)	-
31	HINGE STILE (ACTIVE DOOR)	ASTM A36 STEEL
32	LATCH STILE (ACTIVE DOOR)	ASTM A36 STEEL
35	MULLION REINFORCEMENT	ASTM A36 STEEL
40	DOOR PANEL (3/4 LITE)	-
43	BOTTOM RAIL (FULL LITE)	ASTM A36 STEEL
44	TOP RAIL (FULL LITE)	ASTM A36 STEEL
45	DOOR PANEL HINGE	STEEL
50	SIDELITE PANEL W/ OPERABLE SASH	-
51	SIDELITE HINGE STILE	ASTM A36 STEEL
52	SIDELITE LATCH STILE	ASTM A36 STEEL
53	BOTTOM RAIL (SIDELITE PANEL)	ASTM A36 STEEL
54	BOTTOM RAIL (3/4 LITE SIDELITE PANEL)	ASTM A36 STEEL
55	3/4 SIDELITE PANEL W/ OPERABLE SASH	-
56	MID RAIL (3/4 LITE SIDELITE PANEL)	ASTM A36 STEEL
57	BOTTOM RAIL (3/4 LITE SIDELITE PANEL)	ASTM A36 STEEL
60	SASH LITE FRAME	STEEL
61	SASH HINGE	STEEL
75	VERTICAL MULL	ASTM A36 STEEL
76	JAMB	ASTM A36 STEEL

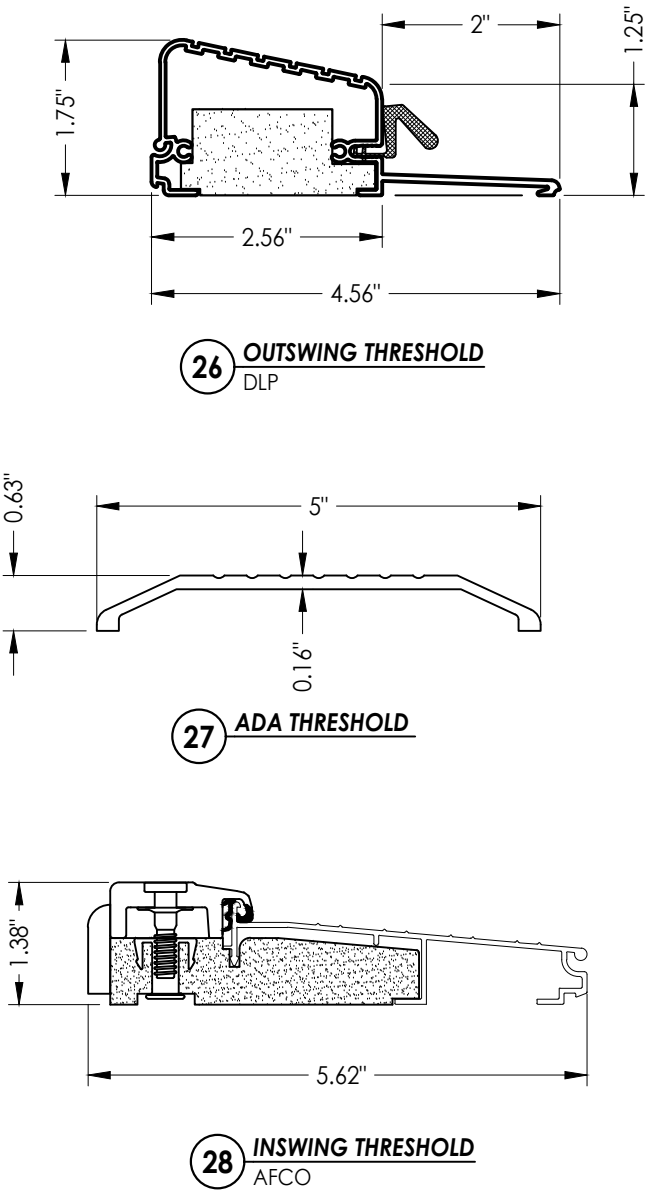[illegible]