

YKK
ap ®

Quality
inspires[™]

YKK AP AMERICA, Inc.
101 MARIETTA STREET NW, SUITE 2100
MIAMI, FL 33132
PH: (478)277-1955 FAX: (678)838-6001

TITLE: YUW 750 XTH UNITIZED WALL SYSTEM (HVHZ) (L.M.I.)

INSTALLATION & GENERAL NOTES

PREPARED BY: BUILDING DROPS, INC.

1900 NE MIAMI COURT, STE. 2-15
MIAMI, FL 33132

PH: (954)399-8478
FAX: (954)744.4738
WEB: www.buildingdrops.com

•



BRIDGING THE GAP


1. THE NUMBER OF ANCHORS DEPICTED IS THE MINIMUM NUMBER OF ANCHORS TO BE USED FOR PRODUCT INSTALLATION.
2. INSTALL INDIVIDUAL ANCHORS WITHIN A TOLERANCE OF $\pm 1/2$ INCH OF THE DEPICTED LOCATION AS SPECIFIED. TOLERANCES ARE NOT CONSIDERED CUMULATIVE FROM ONE LOCATION TO THE NEXT.
3. MINIMUM EMBEDMENT AND EDGE DISTANCE EXCLUDE WALL FINISHES, INCLUDING BUT NOT LIMITED TO STUCCO, FOAM, BRICK VENEER, AND SIDING.
4. INSTALLATION ANCHORS AND ASSOCIATED HARDWARE MUST BE MADE OF CORROSION RESISTANT MATERIAL OR HAVE A CORROSION RESISTANT COATING.
 - FASTENERS USED WITHIN 3,000 FEET OF A SALTWATER COASTLINE AND INSTALLED IN ENCLOSED SPACES SHALL BE GALVANIZED IN ACCORDANCE WITH SECTION 1711.1.1 (E.G., ASTM A153 CLASS D, ASTM A641 CLASS 3S, OR EQUIVALENT CORROSION RESISTANCE).
 - CONNECTORS AND METAL PLATES USED WITHIN 3,000 FEET OF A SALTWATER COASTLINE SHALL BE STANDARD GALVANIZED IN ACCORDANCE WITH SECTION 1711.1.2 (E.G., ASTM A653 G90, ASTM A123, OR PROTECTIVE COATING PER TPI 1).
5. INSTALLATION ANCHORS SHALL BE INSTALLED IN ACCORDANCE WITH ANCHOR MANUFACTURER'S INSTALLATION INSTRUCTIONS, AND ANCHORS SHALL NOT BE USED IN SUBSTRATES WITH STRENGTHS LESS THAN THE MINIMUM STRENGTH SPECIFIED BY THE ANCHOR MANUFACTURER.
6. INSTALLATION ANCHOR CAPACITIES FOR PRODUCTS HEREIN ARE BASED ON SUBSTRATE MATERIALS WITH PROPERTIES AS SPECIFIED IN ANCHOR OPTION TABLES. PLEASE REFER TO SHEET 16 FOR T, F, & CORNER CLIP FOR ANCHOR SELECTION & SUBSTRATE REQUIREMENTS. PLEASE REFER TO SHEET 17 FOR L-ANCHOR, DEAD LOAD ANCHOR, FOR ANCHOR SELECTION & SUBSTRATE REQUIREMENTS.

1. THE PRODUCT SHOWN HEREIN IS DESIGNED AND MANUFACTURED TO COMPLY WITH THE CURRENT FLORIDA BUILDING CODE (FBC), INCLUDING HVHZ, AND HAS BEEN EVALUATED ACCORDING TO THE FOLLOWING:
 - TAS 201-94
 - TAS 202-94
 - TAS 203-94
 - AAMA 501-25
 - ASTM E1886-19
 - ASTM E1996-23
2. ADEQUACY OF THE EXISTING STRUCTURAL CONCRETE/MASONRY AND STEEL AS A MAIN WIND FORCE RESISTING SYSTEM CAPABLE OF WITHSTANDING AND TRANSFERRING APPLIED PRODUCT LOADS TO THE FOUNDATION IS THE RESPONSIBILITY OF THE ENGINEER OR ARCHITECT OF RECORD FOR THE PROJECT OF INSTALLATION.
3. STEEL (WHEN USED) SHALL BE DESIGNED AND ANCHORED TO PROPERLY TRANSFER ALL LOADS TO THE STRUCTURE. STEEL DESIGN AND INSTALLATION IS THE RESPONSIBILITY OF THE ENGINEER OR ARCHITECT OF RECORD FOR THE PROJECT OF INSTALLATION.
4. THE INSTALLATION DETAILS DESCRIBED HEREIN ARE GENERIC AND MAY NOT REFLECT ACTUAL CONDITIONS FOR A SPECIFIC SITE. IF SITE CONDITIONS CAUSE INSTALLATION TO DEVIATE FROM THE REQUIREMENTS DETAILED HEREIN, A LICENSED ENGINEER OR ARCHITECT SHALL PREPARE SITE SPECIFIC DOCUMENTS FOR USE WITH THIS DOCUMENT IN ACCORDANCE WITH THE AUTHORITY HAVING JURISDICTION (AHJ).
5. APPROVED IMPACT PROTECTIVE SYSTEM **IS NOT REQUIRED** ON THIS PRODUCT IN AREAS REQUIRING IMPACT RESISTANCE.
6. FRAME MATERIAL: 6063-T5 & 6063-T6 ALUMINUM.
7. ALL STRUCTURAL MATERIALS & DISSIMILAR METALS SHALL BE PROTECTED, TREATED, PAINTED, COATED, AND/OR ISOLATED AS REQUIRED IN THE APPLICABLE SECTIONS OF THE CURRENT FLORIDA BUILDING CODE AND REFERENCED DESIGN SPECIFICATIONS.
8. GLASS SHALL MEET THE REQUIREMENTS OF ASTM E1300 GLASS CHARTS.

TABLE OF CONTENTS	
SHEET	SHEET DESCRIPTION
1	INSTALLATION & GENERAL NOTES
2	ELEVATION
3	VERTICAL SECTIONS - SILL
4	VERTICAL SECTIONS - HEAD
5	VERTICAL SECTIONS - HORIZONTALS
6	HORIZONTAL SECTIONS - REINF. VERTICALS
7	HORIZONTAL SECTIONS - <u>UN</u> REINFORCED VERTICALS
8	HORIZONTAL SECTIONS - OUTSIDE 90 CORNER
9	HORIZONTAL SECTIONS - INSIDE 90 CORNER
10	GLASS TYPE DESIGN PRESSURE TABLE
11	SINGLE SPAN DP TABLES: REINFORCED VERTICALS
12	SINGLE SPAN DP TABLES: <u>UN</u> REINFORCED VERTICALS
13	MULTI SPAN DP TABLES: REINFORCED VERTICALS
14	T & F CLIP ANCHOR DETAILS
15	IS & OS CORNER T-CLIP ANCHOR DETAILS
16	T, F, & CORNER CLIP ANCHOR TABLES
17	L-ANCHOR DETAIL - DEAD LOAD ANCHOR TABLE
18	HORIZONTAL SECTION - L-ANCHOR INT. VERTICAL & JAMBS
19	HORIZONTAL SECTION - L-ANCHOR INSIDE 90 CORNER
20	HORIZONTAL SECTION - L-ANCHOR OUTSIDE 90 CORNER
21	BILL OF MATERIALS
22	COMPONENTS (1)
23	COMPONENTS (2)
24	COMPONENTS (3)
25	COMPONENTS (4)
26	COMPONENTS (5)

LARGE MISSILE IMPACT

Digitally signed by Hermes F. Norero, P.E.
Reason: I am approving this document
Date: 2026.08.01 16:08:44 -04'00'

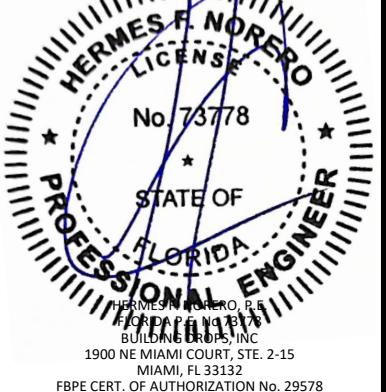

FL #:

FL16668

DATE: 10.30.13

DWG. BY:
MSS

CHK. BY:
HFN

SCALE: **NTS**

DWG. #: YKK031

SHEET:


EV.

1

OF 26


7/24/2026 12:36 PM

c:\users\sebastianherrerros\desktop\ykk 2026 ca\116668\ykk031.dwg

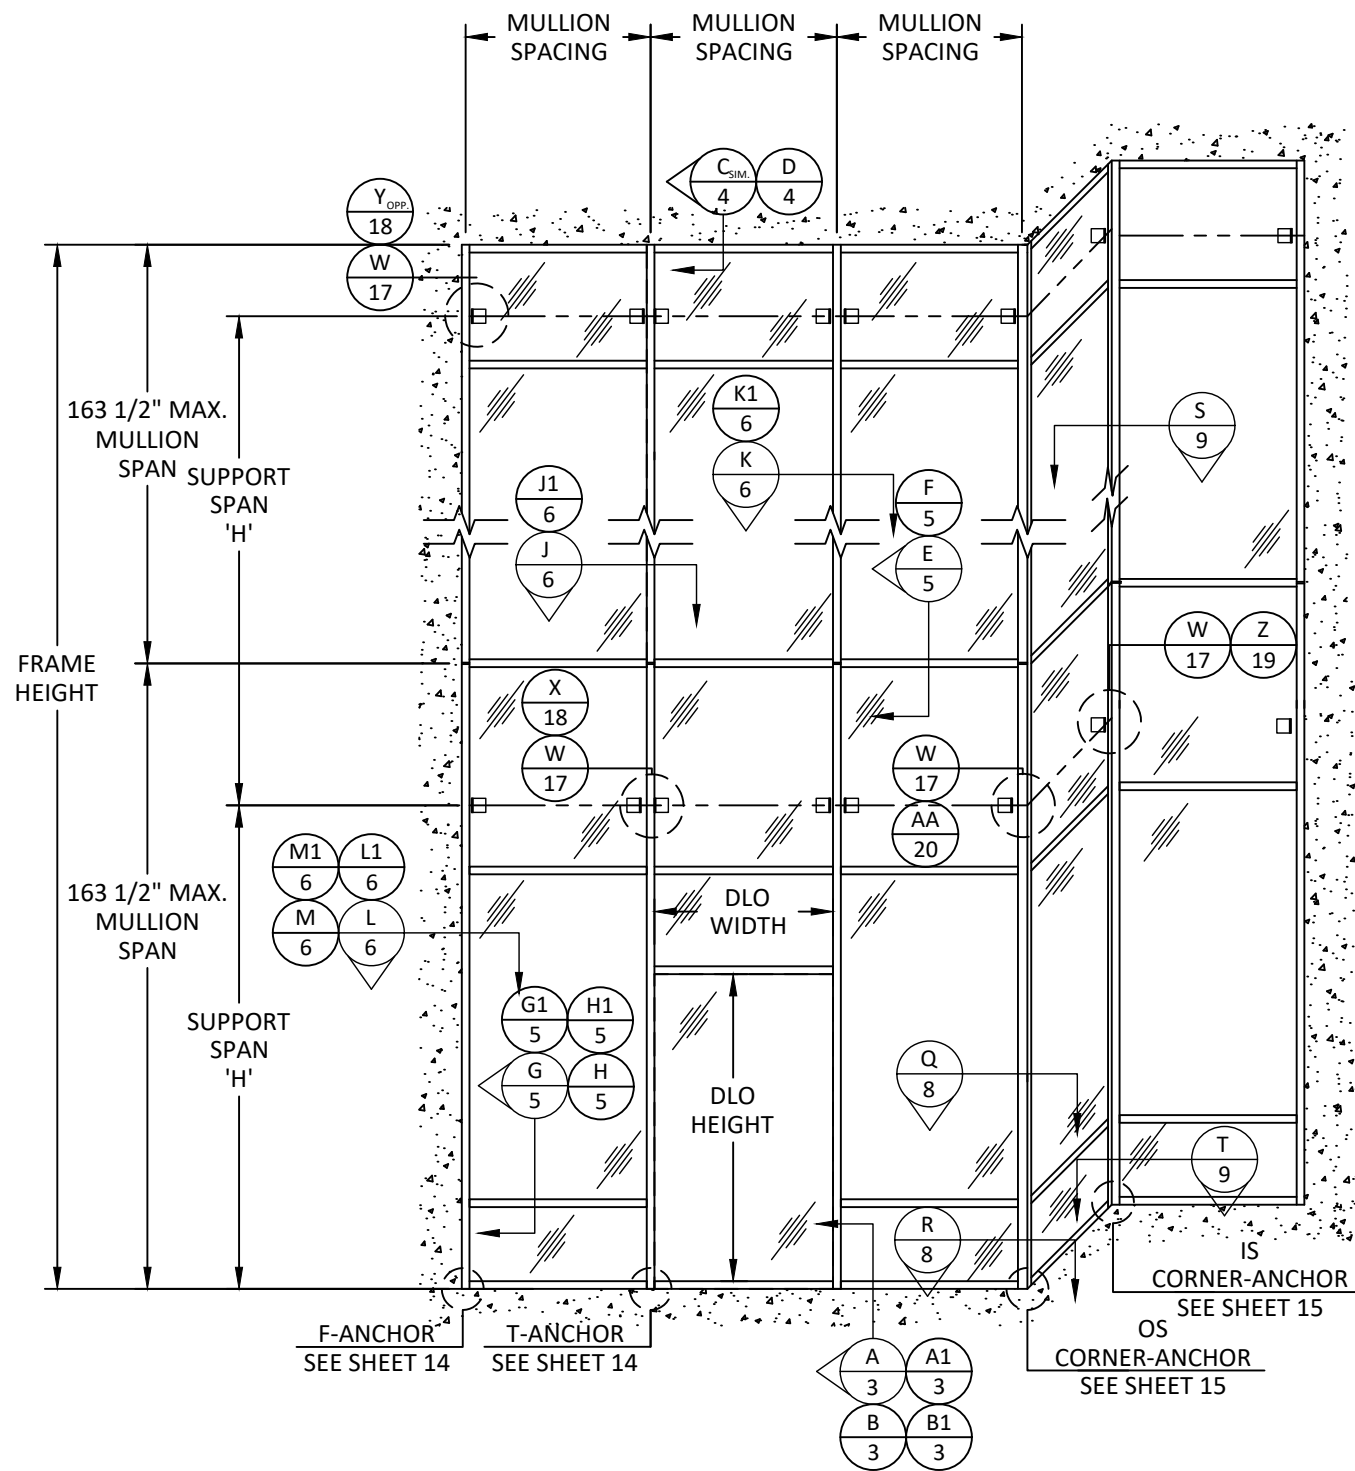

**ELEVATION
MULTI-SPAN**

ELEVATION SHOWN IS FOR DIAGRAMMATIC PURPOSES ONLY.
VARIOUS CONFIGURATIONS ARE POSSIBLE USING THIS
APPROVAL AND DESIGN PRESSURE CHARTS WITHIN.

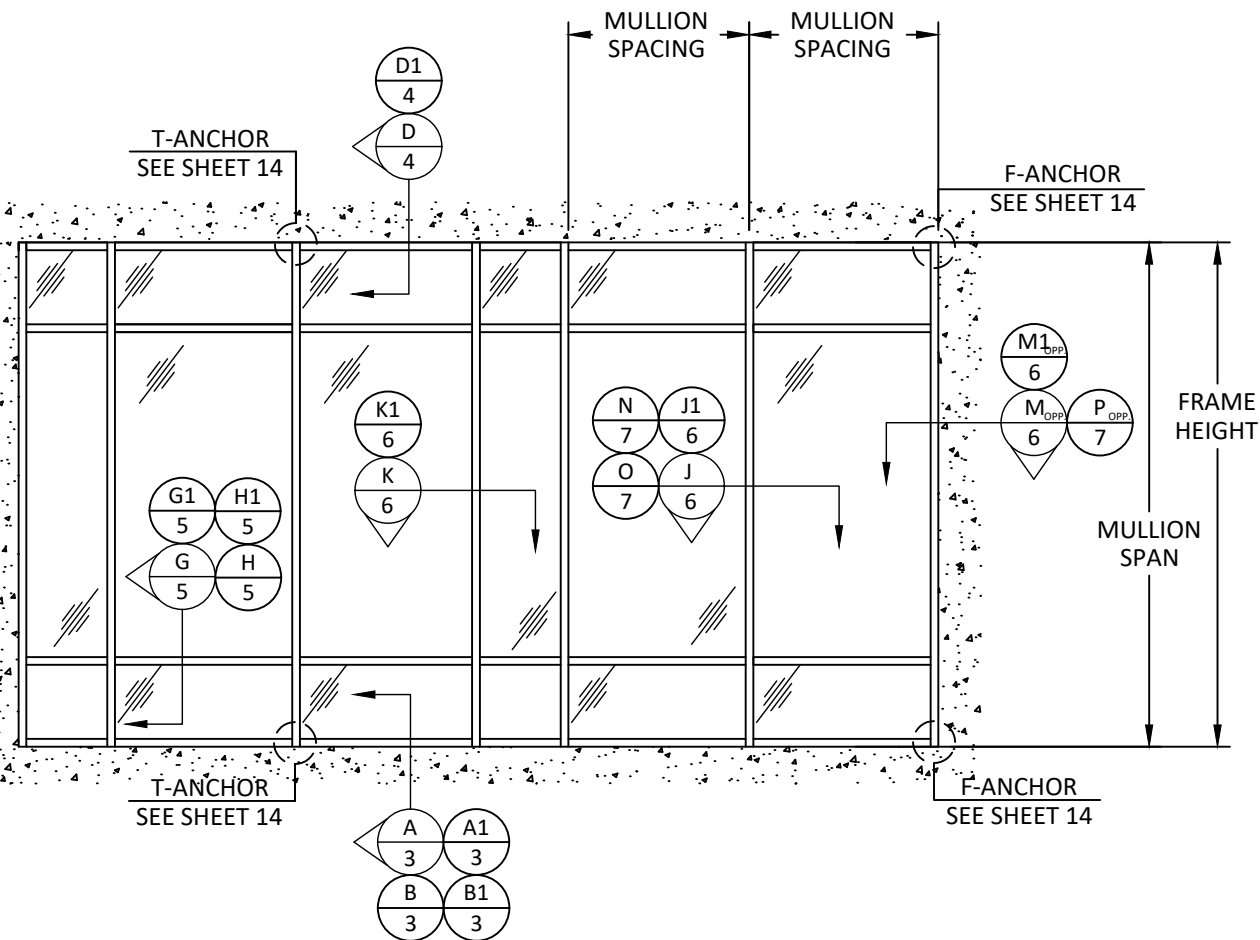

**ELEVATION
SINGLE-SPAN TYP.**



YKK AP AMERICA, Inc.
101 MARIETTA STREET NW, SUITE 2100
MIAMI, FL 33132
PH: (478)277-1955 FAX: (678)838-6001

TITLE:
YUW 750 XTH UNITIZED WALL SYSTEM
(HVHZ) (L.M.I.)

ELEVATION

PREPARED BY:
BUILDING DROPS, INC.

1900 NE MIAMI COURT, STE. 2-15
MIAMI, FL 33132
PH: (954)399-8478
FAX: (954)744-4738
WEB: www.buildingdrops.com



REMARKS	BY	DATE
2026 FBC UPDATE	SH	07.24.26

THE INSTALLATION DETAILS DESCRIBED HEREIN ARE GENERIC
AND MAY NOT REFLECT ACTUAL CONDITIONS FOR A SPECIFIC
SITE. IF SITE CONDITIONS CAUSE INSTALLATION TO DEVIATE
FROM THE REQUIREMENTS DETAILED HEREIN, A LICENSED
ENGINEER OR ARCHITECT SHALL PREPARE SITE SPECIFIC
DOCUMENTS FOR USE WITH THIS DOCUMENT.



FL #:

FL16668

DATE: **10.30.13**

DWG. BY:
MSS

CHK. BY:
HFN

SCALE: **NTS**

DWG. #: **YKK031**

SHEET:

2

REV.
A

OF 26

7/24/2026 12:36 PM

c:\users\sebastianhereros\desktop\ykk 2026 ca\116668\ykk031.dwg



YKK AP AMERICA, Inc.
101 MARIETTA STREET NW, SUITE 2100
MIAMI, FL 33132
PH: (478)277-1955 FAX: (678)838-6001

TITLE:
YUW 750 XTH UNITIZED WALL SYSTEM
(HVHZ) (L.M.I.)
VERTICAL SECTIONS
SILL

PREPARED BY:
BUILDING DROPS, INC.
1900 NE MIAMI COURT, STE. 2-15
MIAMI, FL 33132
PH: (954)399-8478
FAX: (954)744-4738
WEB: www.buildingdrops.com



REMARKS	BY	DATE
2026 FBC UPDATE	SH	07.24.26

THE INSTALLATION DETAILS DESCRIBED HEREIN ARE GENERIC AND MAY NOT REFLECT ACTUAL CONDITIONS FOR A SPECIFIC SITE. IF SITE CONDITIONS CAUSE INSTALLATION TO DEVIATE FROM THE REQUIREMENTS DETAILED HEREIN, A LICENSED ENGINEER OR ARCHITECT SHALL PREPARE SITE SPECIFIC DOCUMENTS FOR USE WITH THIS DOCUMENT.



FL #:

FL16668

DATE: 10.30.13

DWG. BY:
MSS

CHK. BY:
HFN

SCALE: NTS


DWG. #: YKK031

SHEET:

3

REV.
A



OF 26

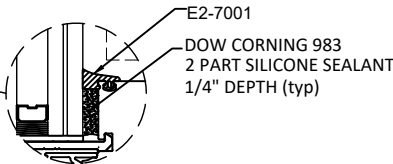

A1
3

VERTICAL SECTION


SILL - W/ OUT ADAPTOR
WITH SILL STARTER

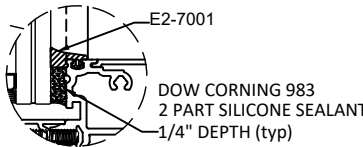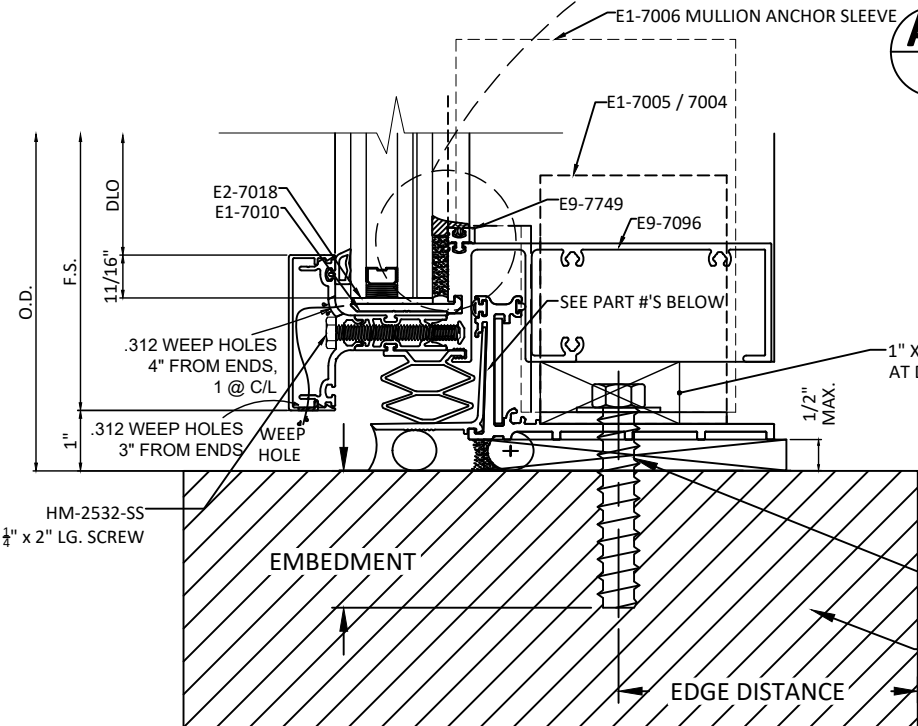

B1
3

VERTICAL SECTION


SILL - W/ OUT ADAPTOR
WITHOUT SILL STARTER

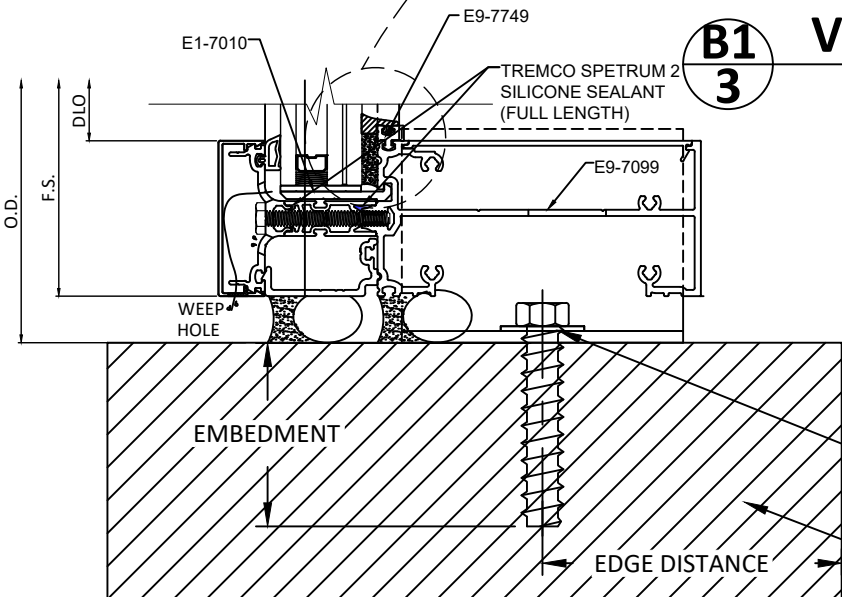

A
3

VERTICAL SECTION

SILL - W/ ADAPTOR
WITH SILL STARTER

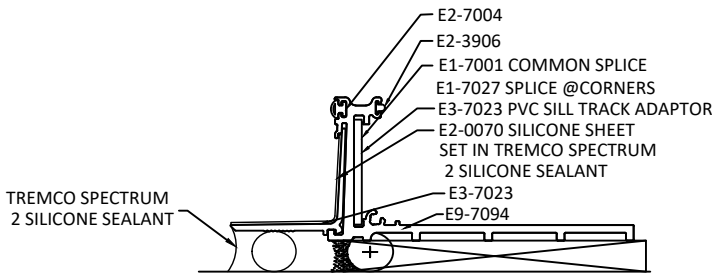


SPLICE & SEALING DETAILS

SILL STARTER

B
3

VERTICAL SECTION

SILL - W/ ADAPTOR
WITHOUT SILL STARTER

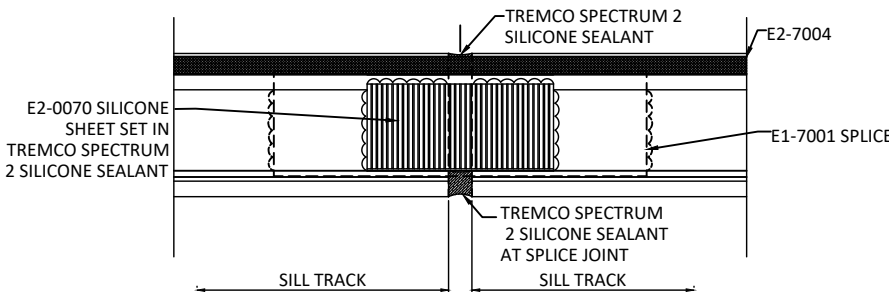


SPLICE & SEALING DETAILS

SILL STARTER


NOTE:

- REFER TO SHEET 16 FOR T, F, & CORNER CLIP ANCHOR SELECTION & SUBSTRATE REQUIREMENTS.
- MEMBERS SHOWN HEREIN WHICH DO NOT UTILIZE GLAZING BITE ADAPTOR, E9-7749, ARE LIMITED TO +/- 55 PSF DESIGN PRESSURE.
- SEE SHEET 10 FOR GLAZING OPTIONS.


7/24/2026 12:36 PM
c:\users\sebastianherrerros\desktop\ykk 2026 ca\116668\ykk031.dwg

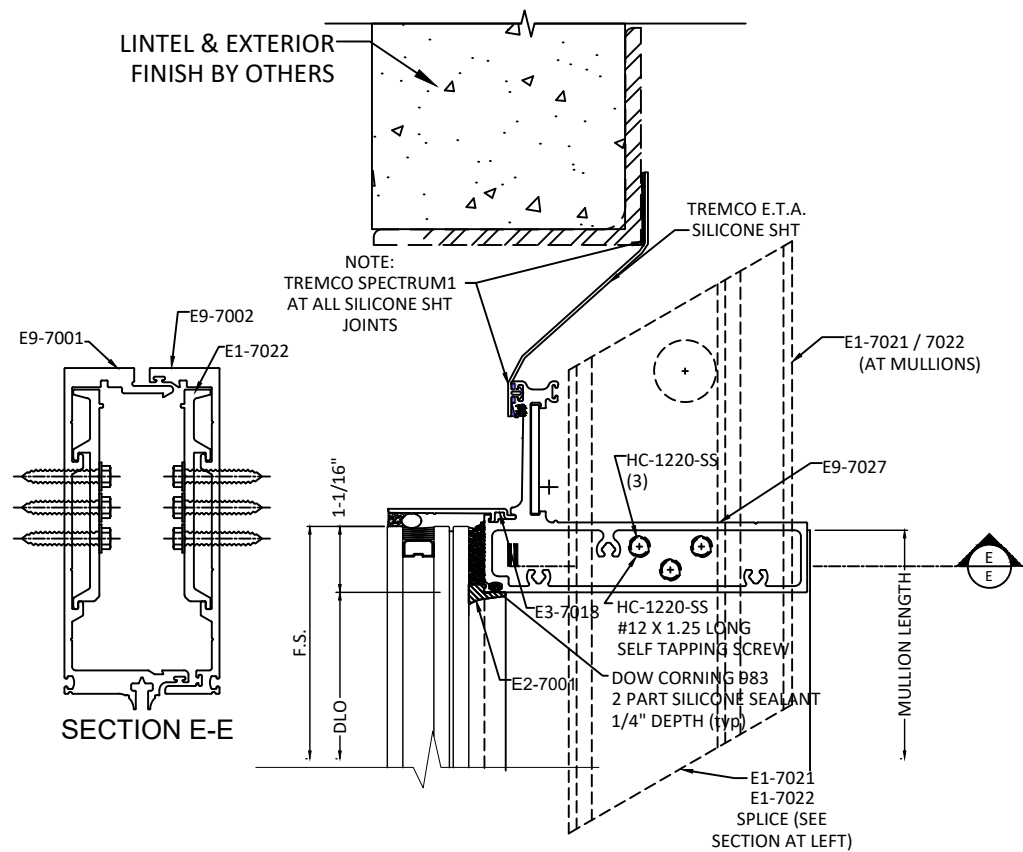

C
4
VERTICAL SECTION
HEAD - W/ E.T.A.
CURTAIN WALL SYSTEM

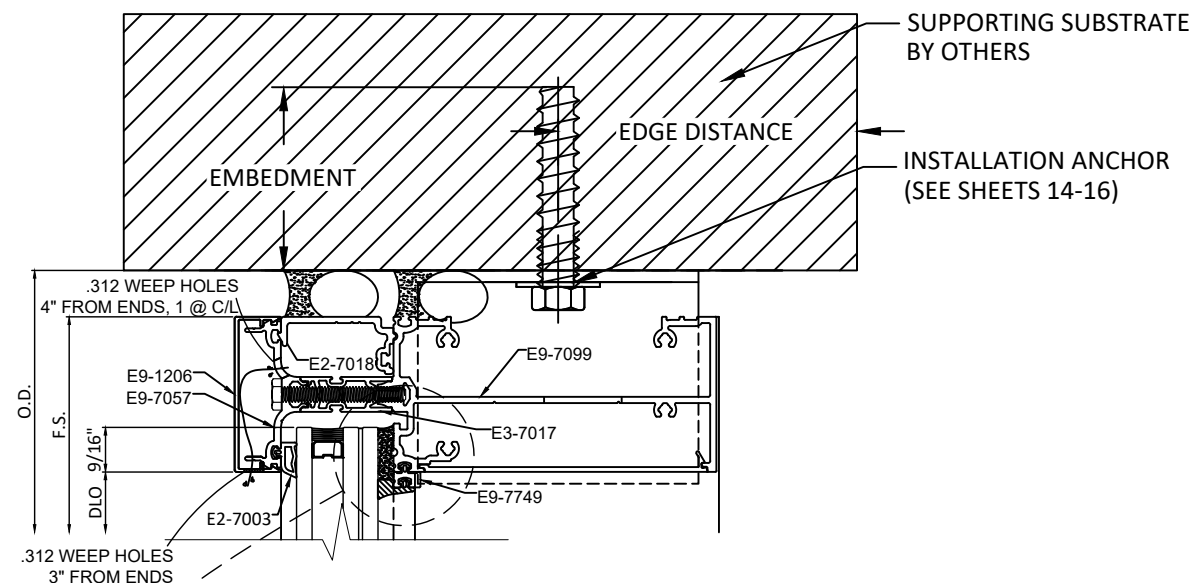

D
4
VERTICAL SECTION
STD. HEAD - W/ ADAPTOR
CAPTURED CURTAIN WALL/WINDOW WALL

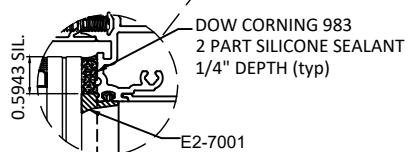

D1
4
VERTICAL SECTION
STD. HEAD - W/ OUT ADAPTOR
CAPTURED CURTAIN WALL/WINDOW WALL

- NOTE:
1. REFER TO SHEET 16 FOR T, F, & CORNER CLIP ANCHOR SELECTION & SUBSTRATE REQUIREMENTS.
 2. MEMBERS SHOWN HEREIN WHICH DO NOT UTILIZE GLAZING BITE ADAPTOR, E9-7749, ARE LIMITED TO +/- 55 PSF DESIGN PRESSURE.
 3. SEE SHEET 10 FOR GLAZING OPTIONS.



YKK AP AMERICA, Inc.
101 MARIETTA STREET NW, SUITE 2100
MIAMI, FL 33132
PH: (478)277-1955 FAX: (678)838-6001


TITLE:
YUW 750 XTH UNITIZED WALL SYSTEM
(HVHZ) (L.M.I.)
VERTICAL SECTIONS
HEAD

PREPARED BY:
BUILDING DROPS, INC.
1900 NE MIAMI COURT, STE. 2-15
MIAMI, FL 33132
PH: (954)399-8478
FAX: (954)744-4738
WEB: www.buildingdrops.com



REMARKS	BY	DATE
2026 FBC UPDATE	SH	07.24.26

THE INSTALLATION DETAILS DESCRIBED HEREIN ARE GENERIC AND MAY NOT REFLECT ACTUAL CONDITIONS FOR A SPECIFIC SITE. IF SITE CONDITIONS CAUSE INSTALLATION TO DEVIATE FROM THE REQUIREMENTS DETAILED HEREIN, A LICENSED ENGINEER OR ARCHITECT SHALL PREPARE SITE SPECIFIC DOCUMENTS FOR USE WITH THIS DOCUMENT.

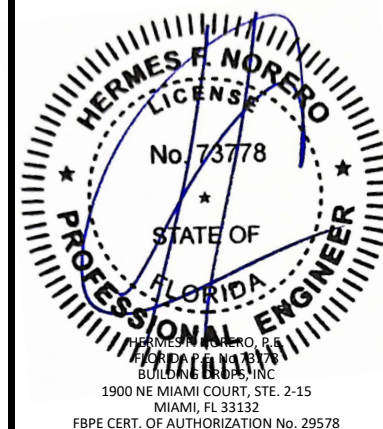

FL #:
FL16668

DATE: **10.30.13**


DWG. BY: **MSS**
CHK. BY: **HFN**

SCALE: **NTS**

DWG. #: **YKK031**

SHEET: **4**
REV. **A**


7/24/2026 12:36 PM

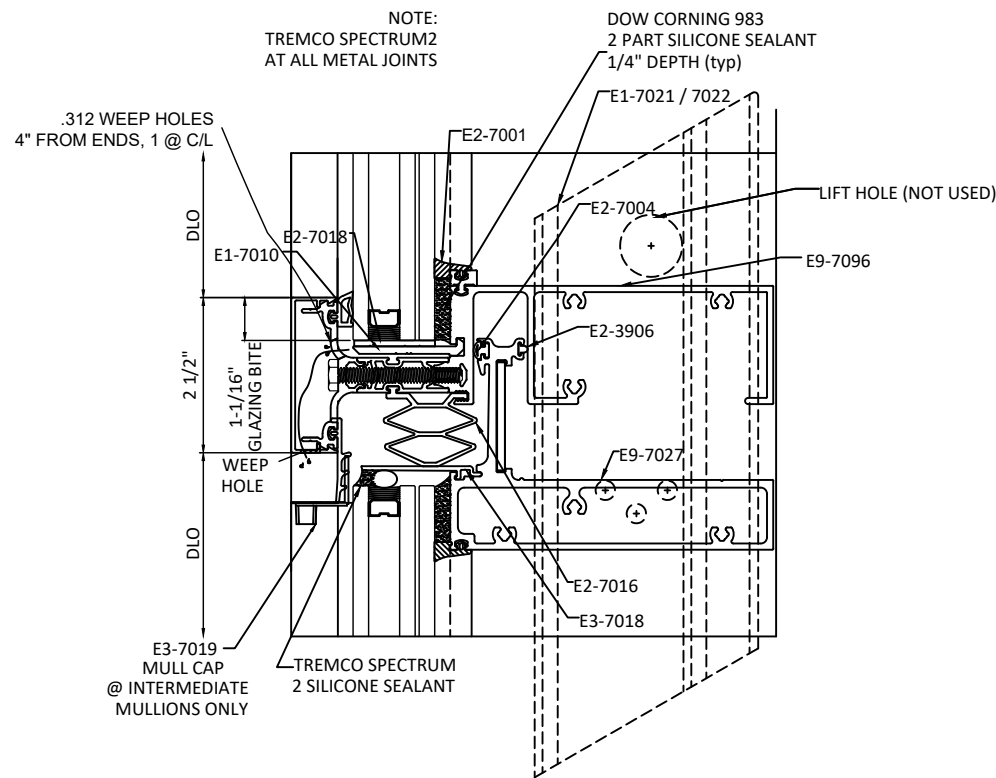

- NOTE:
1. MEMBERS SHOWN HEREIN WHICH DO NOT UTILIZE GLAZING BITE ADAPTOR, E9-7749, ARE LIMITED TO +/- 55 PSF DESIGN PRESSURE. U.N.O.
 2. SEE SHEET 10 FOR GLAZING OPTIONS.
 3. SEE TABLE BELOW FOR PERFORMANCE RATINGS OF HORIZONTAL TRANSOM ASSEMBLIES.
 4. STRUCTURALLY GLAZED (SSG) UNITS WITH ADAPTOR, E9-7749, MAY USE INTERIOR GASKET, E2-7001, IN LIEU OF GLAZING TAPE, E2-0724, SUCH THAT SILICONE BITE IS INCREASED FROM 0.8430" TO 0.8743".

E
5

VERTICAL SECTION
INTERMEDIATE SILL STARTER & SPLICE
PRESSURE PLATE (CAPTURED)

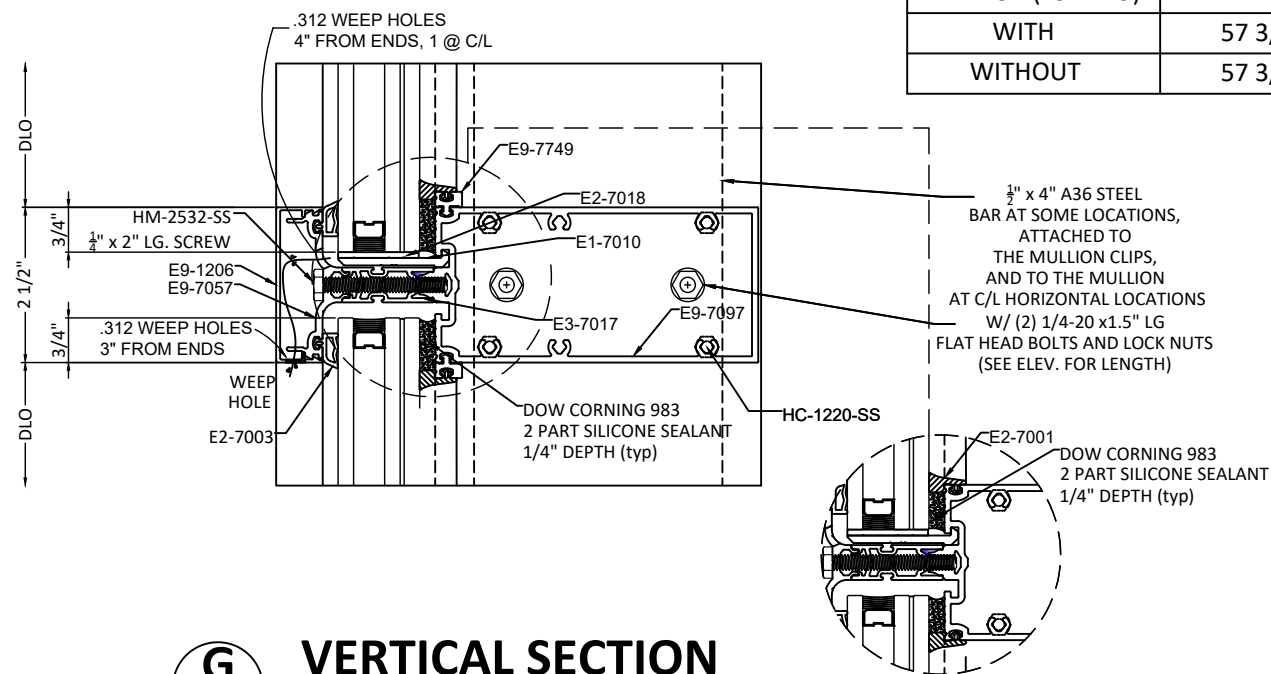


G
5

VERTICAL SECTION
HORIZONTAL - W/ ADAPTOR
PRESSURE PLATE (CAPTURED)


G1
5

VERTICAL SECTION
HORIZONTAL - W/ OUT ADAPTOR
PRESSURE PLATE (CAPTURED)

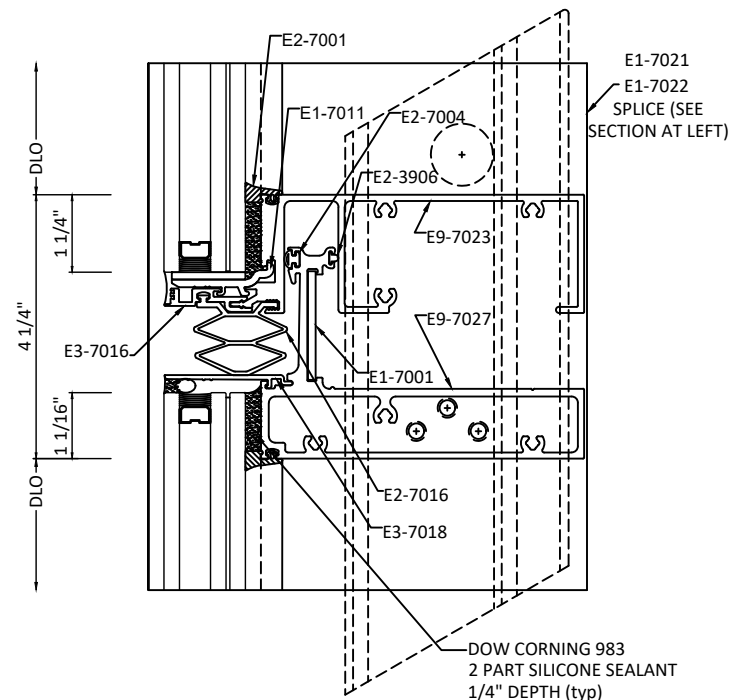

F
5

VERTICAL SECTION
INTERMEDIATE SILL STARTER & SPLICE
SSG

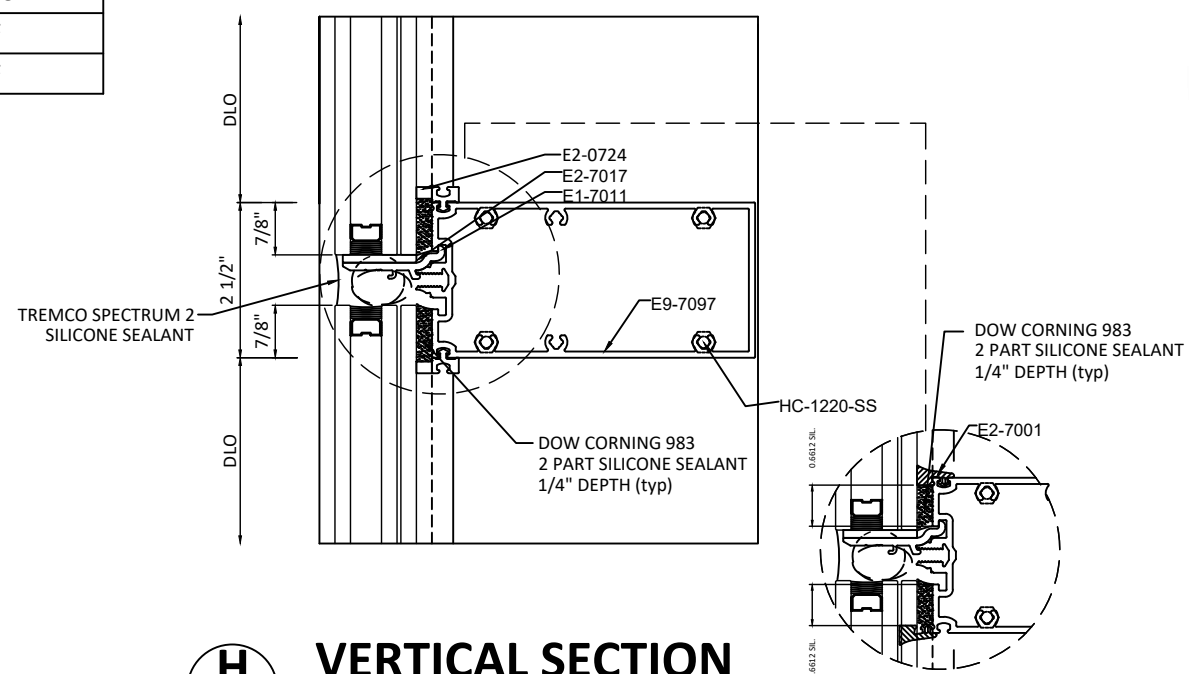

H
5

VERTICAL SECTION
HORIZONTAL - W/ ADAPTOR
SSG

H1
5

VERTICAL SECTION
HORIZONTAL - W/ OUT ADAPTOR
SSG



YKK AP AMERICA, Inc.
101 MARIETTA STREET NW, SUITE 2100
MIAMI, FL 33132
PH: (478)277-1955 FAX: (678)838-6001


TITLE:
YUW 750 XTH UNITIZED WALL SYSTEM
(HVHZ) (L.M.I.)

VERTICAL SECTIONS
HORIZONTALS

PREPARED BY:
BUILDING DROPS, INC.
1900 NE MIAMI COURT, STE. 2-15
MIAMI, FL 33132
PH: (954)399-8478
FAX: (954)744-4738
WEB: www.buildingdrops.com

REMARKS	BY	DATE
2026 FBC UPDATE	SH	07.24.26

THE INSTALLATION DETAILS DESCRIBED HEREIN ARE GENERIC AND MAY NOT REFLECT ACTUAL CONDITIONS FOR A SPECIFIC SITE. IF SITE CONDITIONS CAUSE INSTALLATION TO DEVIATE FROM THE REQUIREMENTS DETAILED HEREIN, A LICENSED ENGINEER OR ARCHITECT SHALL PREPARE SITE SPECIFIC DOCUMENTS FOR USE WITH THIS DOCUMENT.

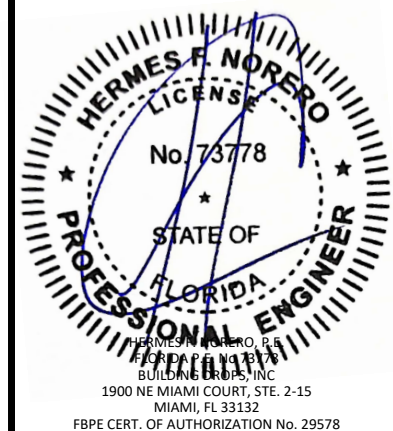

FL #:

FL16668

DATE: **10.30.13**


DWG. BY: **MSS** CHK. BY: **HFN**

SCALE: **NTS**


DWG. #: **YKK031**

SHEET: **5** REV. **A**


7/24/2026 12:36 PM

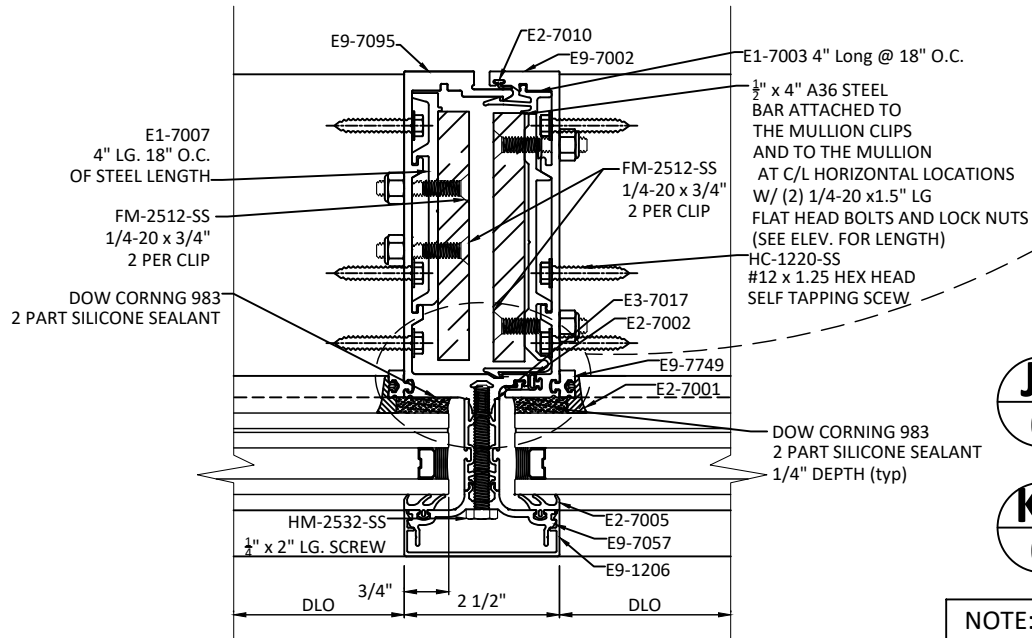

J1 HORIZONTAL SECTION
6 INT. REINF. VERTICAL - W/ ADAPTOR PRESSURE PLATE (CAPTURED)

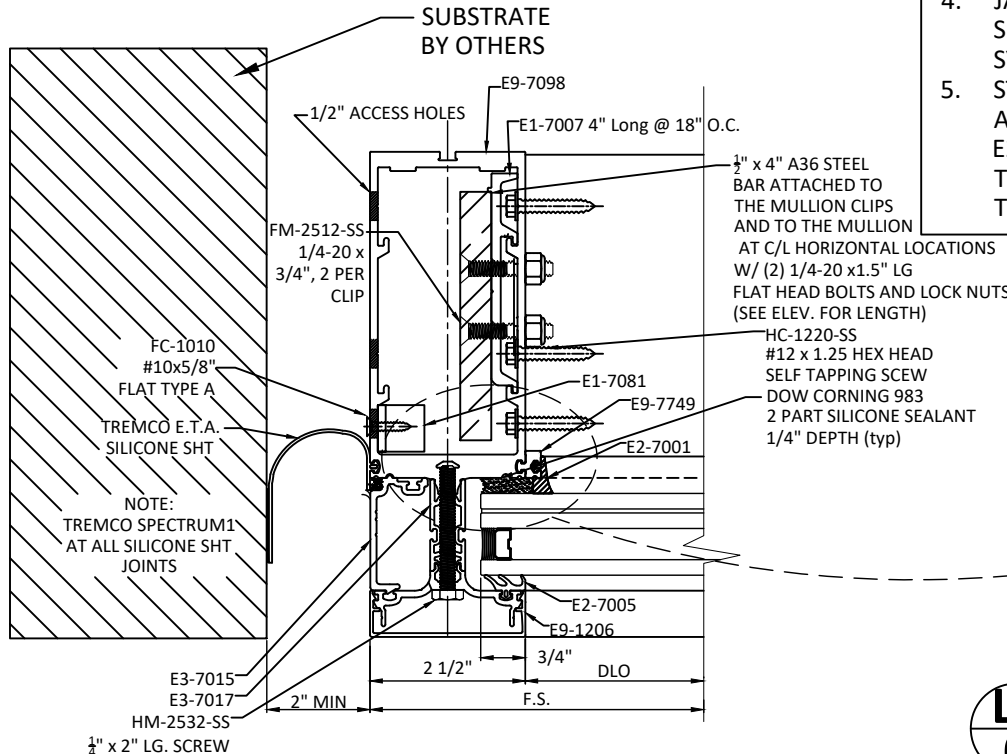


L1 HORIZONTAL SECTION
6 REINF. JAMB - E.T.A. W/ ADAPTOR - MULTI-SPAN

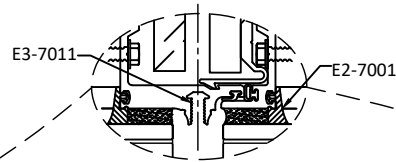


J1 HORIZONTAL SECTION
6 INT. REINF. VERTICAL - W/ OUT ADAPTOR PRESSURE PLATE (CAPTURED)
K1 HORIZONTAL SECTION
6 INT. REINF. VERTICAL - W/ OUT ADAPTOR SSG

- NOTE:
- MEMBERS SHOWN HEREIN WHICH DO NOT UTILIZE GLAZING BITE ADAPTOR, E9-7749, ARE LIMITED TO +/- 55 PSF DESIGN PRESSURE.
 - SEE SHEET 10 FOR GLAZING DETAILS.
 - SEE DESIGN PRESSURE RATINGS BASED ON MAX. ALLOWABLE SPAN, WIDTHS, & CONFIGURATIONS. SEE SHEETS 11 & 13.
 - JAMBS FOR SINGLE OR MULTI SPANS MAY BE SEALED TO OPENING WITH TREMCO'S E.T.A. SYSTEM OR BACKER ROD & SEALANT.
 - STRUCTURALLY GLAZED (SSG) UNITS WITH ADAPTOR, E9-7749, MAY USE INTERIOR GASKET, E2-7001, IN LIEU OF GLAZING TAPE, E2-0724, SUCH THAT SILICONE BITE IS INCREASED FROM 0.8430" TO 0.8743".

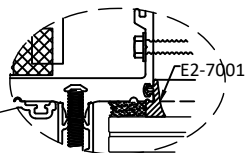


L1 HORIZONTAL SECTION
6 REINF. JAMB - E.T.A. WITHOUT ADAPTOR

M1 HORIZONTAL SECTION
6 REINF. JAMB - BACKER ROD & SEALANT WITHOUT ADAPTOR

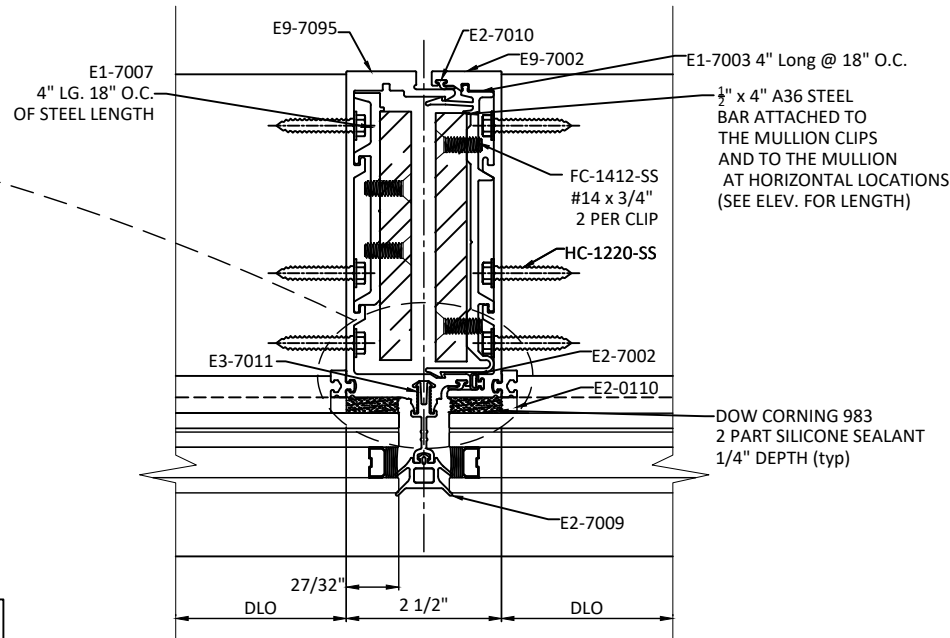

K1 HORIZONTAL SECTION
6 INT. REINF. VERTICAL - W/ ADAPTOR SSG

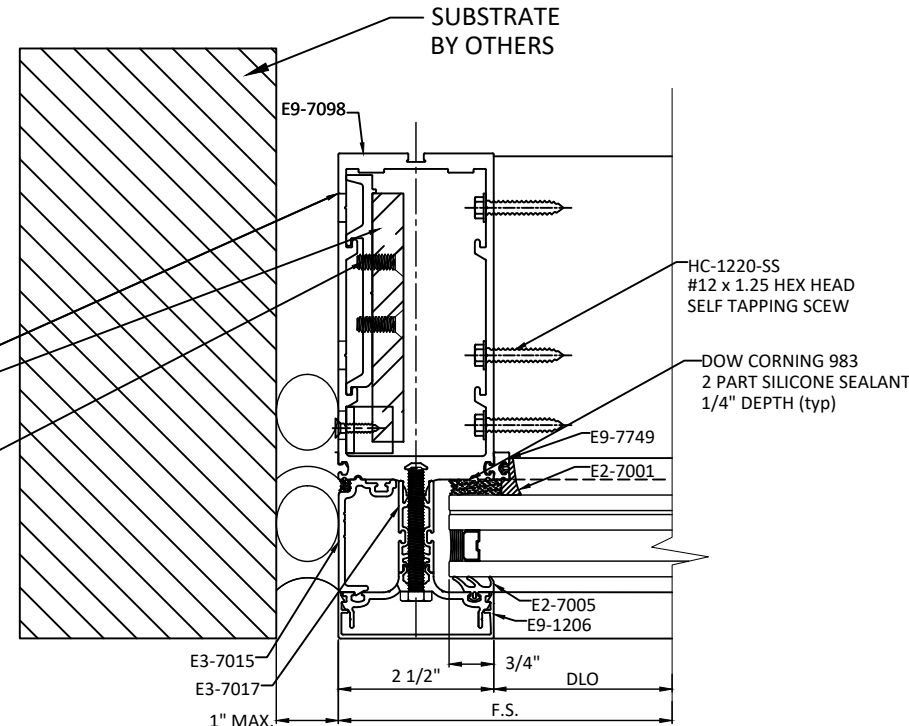

M1 HORIZONTAL SECTION
6 REINF. JAMB - BACKER ROD & SEALANT W/ ADAPTOR - SINGLE-SPAN



YKK AP AMERICA, Inc.
101 MARIETTA STREET NW, SUITE 2100
MIAMI, FL 33132
PH: (478)277-1955 FAX: (678)838-6001


TITLE:
YUW 750 XTH UNITIZED WALL SYSTEM
(HVHZ) (L.M.I.)
HORIZONTAL SECTIONS
REINFORCED VERTICALS

PREPARED BY:
BUILDING DROPS, INC.
1900 NE MIAMI COURT, STE. 2-15
MIAMI, FL 33132
PH: (954)399-8478
FAX: (954)744-4738
WEB: www.buildingdrops.com



REMARKS	BY	DATE
2026 FBC UPDATE	SH	07.24.26

THE INSTALLATION DETAILS DESCRIBED HEREIN ARE GENERIC AND MAY NOT REFLECT ACTUAL CONDITIONS FOR A SPECIFIC SITE. IF SITE CONDITIONS CAUSE INSTALLATION TO DEVIATE FROM THE REQUIREMENTS DETAILED HEREIN, A LICENSED ENGINEER OR ARCHITECT SHALL PREPARE SITE SPECIFIC DOCUMENTS FOR USE WITH THIS DOCUMENT.

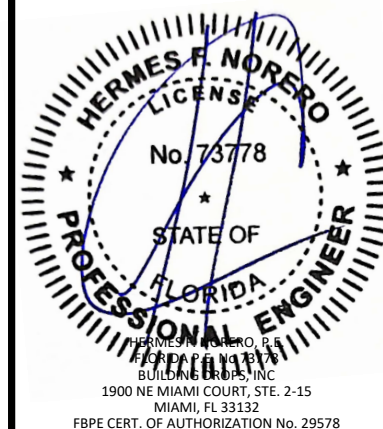

FL #:
FL16668

DATE: **10.30.13**


DWG. BY: **MSS** CHK. BY: **HFN**

SCALE: **NTS**


DWG. #: **YKK031**

SHEET: **6** REV. **A**


7/24/2026 12:36 PM

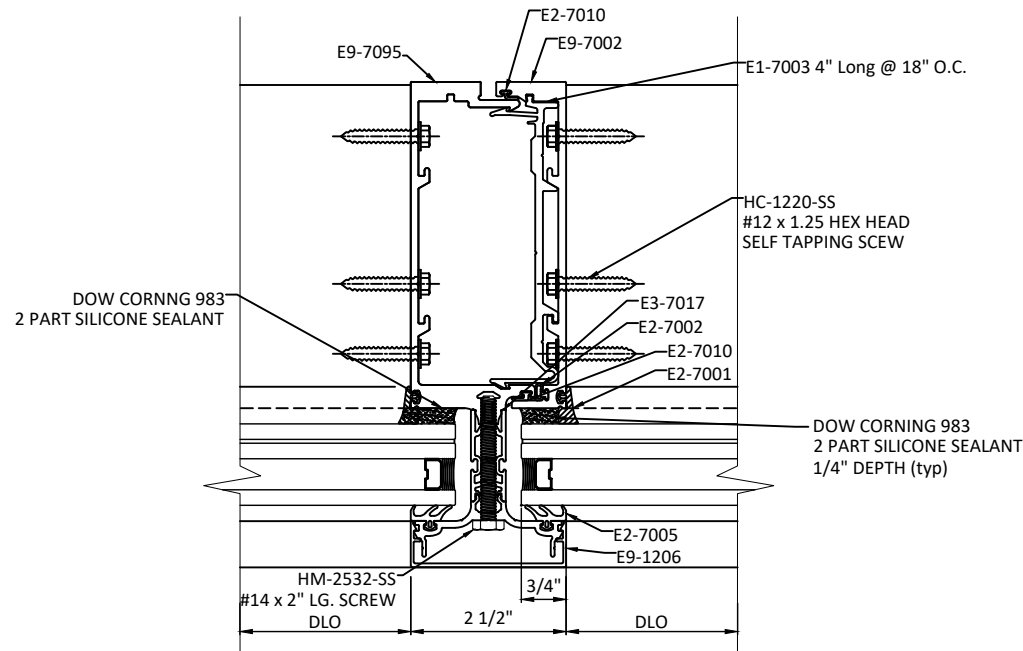

N7 HORIZONTAL SECTION
INT. UNREINF. VERTICAL - W/ OUT ADAPTOR
PRESSURE PLATE (CAPTURED)

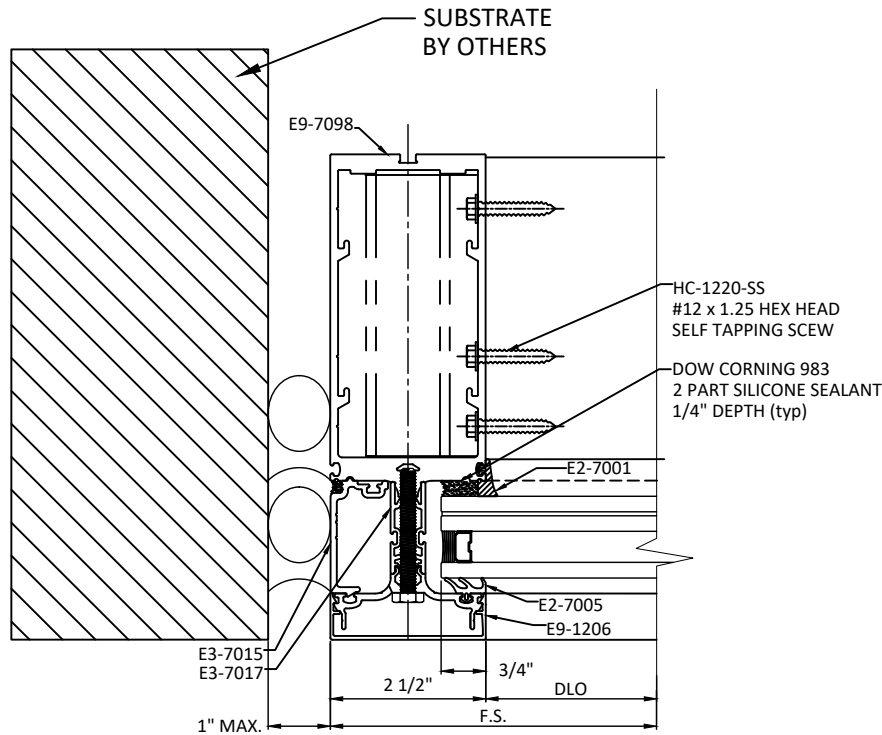

P7 HORIZONTAL SECTION
JAMB UNREINF. VERTICAL
WITHOUT ADAPTOR

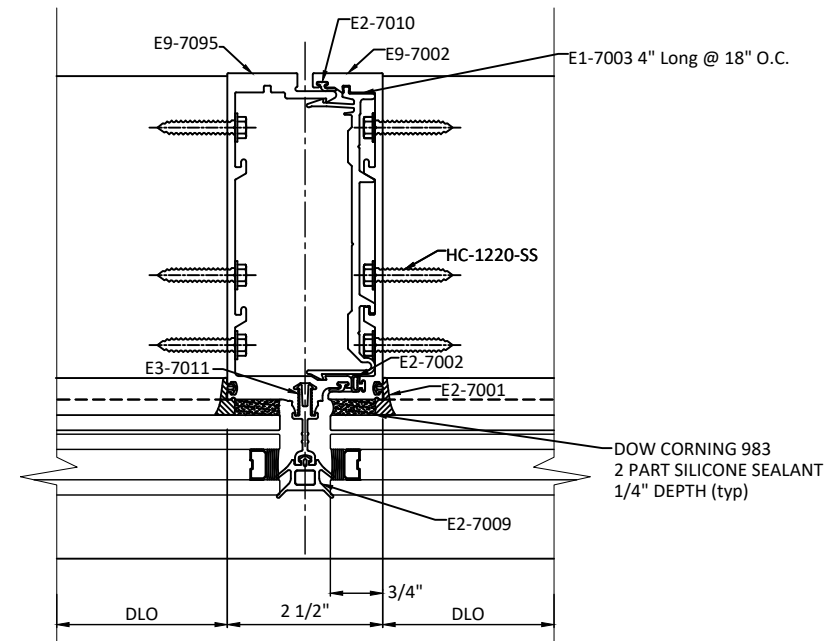

O7 HORIZONTAL SECTION
INT. UNREINF. VERTICAL - W/ OUT ADAPTOR
SSG

- NOTE:
- MEMBERS SHOWN HEREIN WHICH DO NOT UTILIZE GLAZING BITE ADAPTOR, E9-7749, ARE LIMITED TO +/- 55 PSF DESIGN PRESSURE.
 - SEE SHEET 10 FOR GLAZING DETAILS.
 - SEE DESIGN PRESSURE RATINGS BASED ON MAX. ALLOWABLE SPAN, WIDTHS, & CONFIGURATIONS. SHEET 12.
 - JAMBS FOR SINGLE OR MULTI SPANS MAY BE SEALED TO OPENING WITH TREMCO'S E.T.A. SYSTEM OR BACKER ROD & SEALANT.



YKK AP AMERICA, Inc.
101 MARIETTA STREET NW, SUITE 2100
MIAMI, FL 33132
PH: (478)277-1955 FAX: (678)838-6001

TITLE:
YUW 750 XTH UNITIZED WALL SYSTEM
(HVHZ) (L.M.I.)

HORIZONTAL SECTIONS
UNREINFORCED VERTICALS

PREPARED BY:

BUILDING DROPS, INC.
1900 NE MIAMI COURT, STE. 2-15
MIAMI, FL 33132
PH: (954)399-8478
FAX: (954)744-4738
WEB: www.buildingdrops.com



REMARKS	BY	DATE
2026 FBC UPDATE	SH	07.24.26


THE INSTALLATION DETAILS DESCRIBED HEREIN ARE GENERIC AND MAY NOT REFLECT ACTUAL CONDITIONS FOR A SPECIFIC SITE. IF SITE CONDITIONS CAUSE INSTALLATION TO DEVIATE FROM THE REQUIREMENTS DETAILED HEREIN, A LICENSED ENGINEER OR ARCHITECT SHALL PREPARE SITE SPECIFIC DOCUMENTS FOR USE WITH THIS DOCUMENT.



FL #:	FL16668	
DATE:	10.30.13	
DWG. BY:	MSS	CHK. BY: HFN
SCALE:	NTS	
DWG. #:	YKK031	
SHEET:	7	REV. A

7/24/2026 12:36 PM


c:\users\sebastianhereros\desktop\ykk 2026 ca\116668\ykk031.dwg

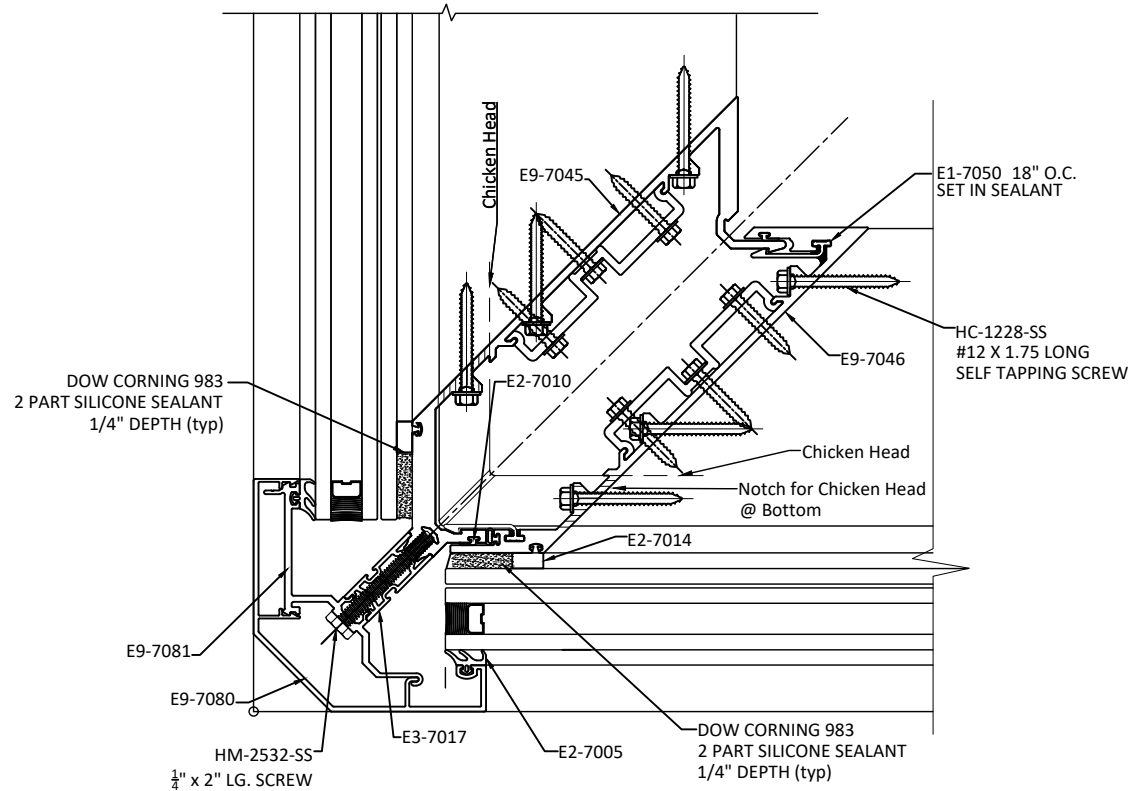


Q
8 **HORIZONTAL SECTION**
OUTSIDE CORNER
SINGLE & MULTI SPAN

NOTE:

1. CORNER MEMBERS SHOWN HEREIN DO NOT REQUIRE USE OF GLAZING BITE ADAPTOR , E9-7749, TO OBTAIN DP +/- 80 PSF PERFORMANCE.
2. SEE SHEET 10 FOR GLAZING DETAILS.
3. SEE DESIGN PRESSURE RATINGS BASED ON MAX. ALLOWABLE SPAN, WIDTHS, & CONFIGURATIONS. SHEET 12.

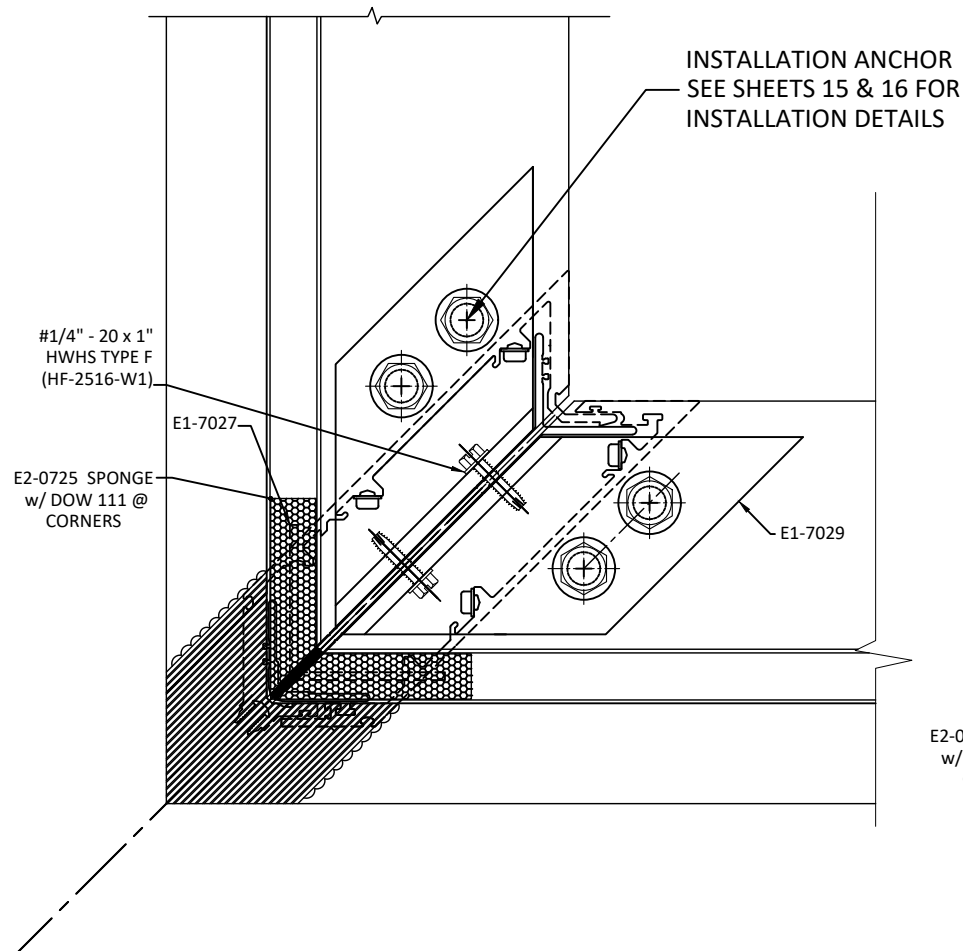

R
8 **HORIZONTAL SECTION**
OUTSIDE CORNER
SILL STARTER CORNER & T-ANCHOR

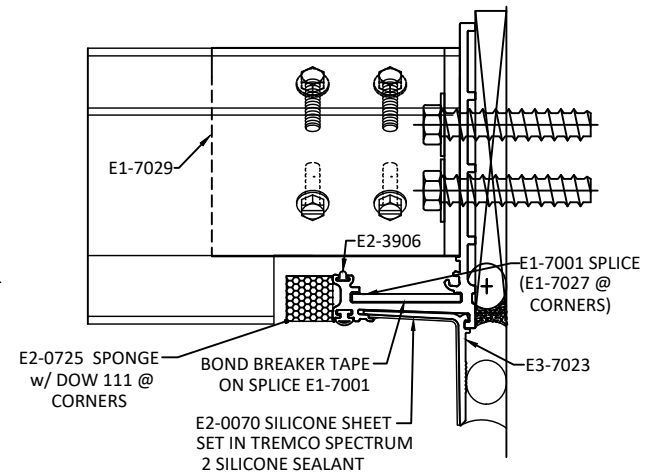

YKK AP AMERICA, Inc.
101 MARIETTA STREET NW, SUITE 2100
MIAMI, FL 33132
PH: (478)277-1955 FAX: (678)838-6001

TITLE:
YUW 750 XTH UNITIZED WALL SYSTEM
(HVHZ) (L.M.I.)
HORIZONTAL SECTIONS
OUTSIDE 90 CORNER

PREPARED BY:
BUILDING DROPS, INC.
1900 NE MIAMI COURT, STE. 2-15
MIAMI, FL 33132
PH: (954)399-8478
FAX: (954)744-4738
WEB: www.buildingdrops.com



REMARKS	BY	DATE
2026 FBC UPDATE	SH	07.24.26

THE INSTALLATION DETAILS DESCRIBED HEREIN ARE GENERIC AND MAY NOT REFLECT ACTUAL CONDITIONS FOR A SPECIFIC SITE. IF SITE CONDITIONS CAUSE INSTALLATION TO DEVIATE FROM THE REQUIREMENTS DETAILED HEREIN, A LICENSED ENGINEER OR ARCHITECT SHALL PREPARE SITE SPECIFIC DOCUMENTS FOR USE WITH THIS DOCUMENT.



FL #:
FL16668

DATE: 10.30.13

DWG. BY: MSS
CHK. BY: HFN


SCALE: NTS

DWG. #: YKK031

SHEET: 8
REV. A


7/24/2026 12:36 PM

c:\users\sebastianherrerros\desktop\ykk 2026 cc\116668\ykk031.dwg

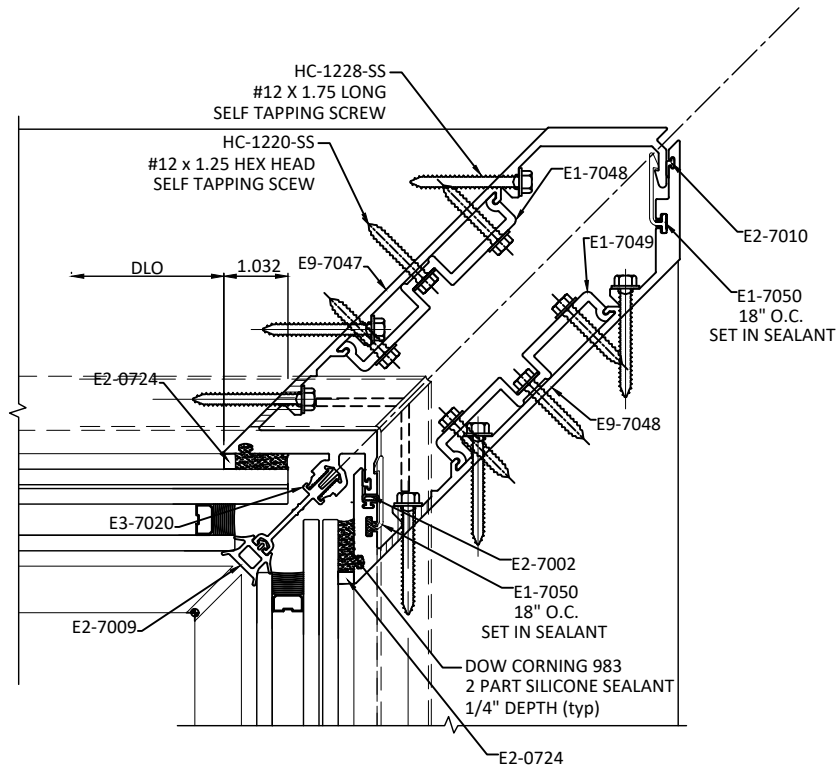

S9 HORIZONTAL SECTION
INSIDE CORNER
SINGLE & MULTI SPAN

- NOTE:
- CORNER MEMBERS SHOWN HEREIN DO NOT REQUIRE USE OF GLAZING BITE ADAPTOR , E9-7749, TO OBTAIN DP +/- 80 PSF PERFORMANCE.
 - SEE SHEET 10 FOR GLAZING DETAILS.
 - SEE DESIGN PRESSURE RATINGS BASED ON MAX. ALLOWABLE SPAN, WIDTHS, & CONFIGURATIONS. SHEET 12.

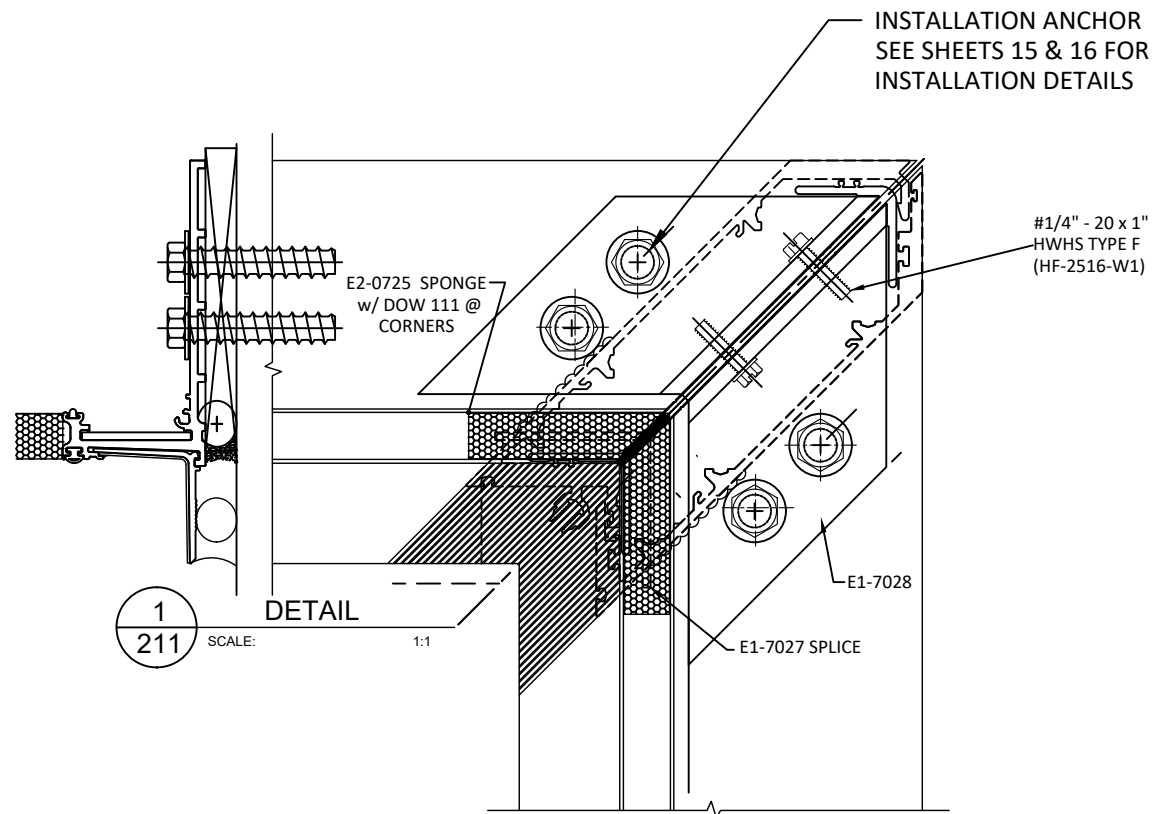

T9 HORIZONTAL SECTION
INSIDE CORNER
SILL STARTER CORNER & T-ANCHOR



YKK AP AMERICA, Inc.
101 MARIETTA STREET NW, SUITE 2100
MIAMI, FL 33132
PH: (478)277-1955 FAX: (678)838-6001

TITLE:
YUW 750 XTH UNITIZED WALL SYSTEM
(HVHZ) (L.M.I.)
HORIZONTAL SECTIONS
INSIDE 90 CORNER

PREPARED BY:
BUILDING DROPS, INC.
1900 NE MIAMI COURT, STE. 2-15
MIAMI, FL 33132
PH: (954)399-8478
FAX: (954)744-4738
WEB: www.buildingdrops.com




REMARKS	BY	DATE
2026 FBC UPDATE	SH	07.24.26

THE INSTALLATION DETAILS DESCRIBED HEREIN ARE GENERIC AND MAY NOT REFLECT ACTUAL CONDITIONS FOR A SPECIFIC SITE. IF SITE CONDITIONS CAUSE INSTALLATION TO DEVIATE FROM THE REQUIREMENTS DETAILED HEREIN, A LICENSED ENGINEER OR ARCHITECT SHALL PREPARE SITE SPECIFIC DOCUMENTS FOR USE WITH THIS DOCUMENT.



FL #:	FL16668
DATE:	10.30.13
DWG. BY:	CHK. BY:
MSS	HFN
SCALE:	NTS
DWG. #:	YKK031
SHEET:	REV.
9	A
OF 26	

D.L.O.		GLASS TYPE DESIGN PRESSURES (PSF)	
MAX. WIDTH (IN.)	MAX. HEIGHT (IN.)	A & B	
		+	-
24	162	80.0	80.0
28	162	80.0	80.0
32	162	80.0	80.0
36	162	80.0	80.0
40	162	80.0	80.0
44	153	80.0	80.0
48	141	80.0	80.0
52	130	80.0	80.0
56	120	80.0	80.0
57.75	117.3125	80.0	80.0

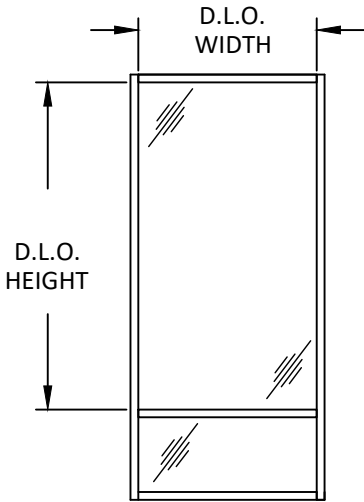


GLASS TABLE NOTES:


- GLASS CAPACITIES ON THIS SHEET ARE BASED ON ASTM E1300 (3 SEC. GUSTS).
- GLASS CAPACITIES ARE LIMITED BY THE RESULTS OF COMPARATIVE ANALYSIS IN ACCORDANCE WITH SECTION 1710 OF THE CURRENT FBC.
- WHERE REQUIRED, TEMPERED GLASS IS REQUIRED TO BE USED TO COMPLY WITH SAFETY GLAZING REQUIREMENTS OUTLINED IN CHAPTER 24 OF THE CURRENT FBC.

1-5/16" O.A. INSULATED LAMINATED GLASS CONSISTING OF:
1/4" TEMPERED GLASS
1/2" AIR SPACE
1/4" HEAT STRENGTHENED
0.060" SENTRYGLAS BY KURARAY
FORMALLY KNOWN AS DUPONT
1/4" HEAT STRENGTHENED

1-5/16" O.A. INSULATED LAMINATED GLASS CONSISTING OF:
1/4" TEMPERED GLASS
1/2" AIR SPACE
1/4" HEAT STRENGTHENED
0.060" VANCEVA STORM BY EASTMAN CHEMICAL CO.
FORMALLY KNOWN AS SOLUTIA
1/4" HEAT STRENGTHENED

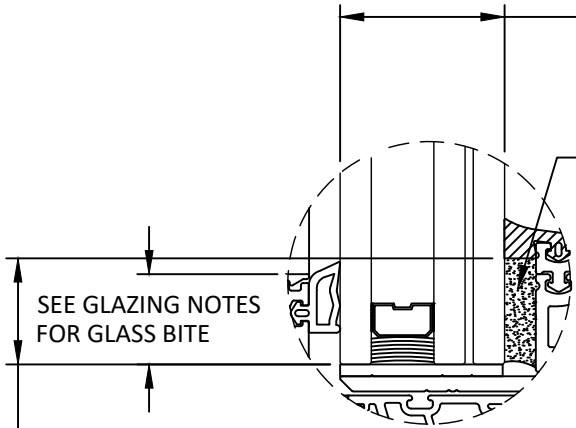

GLAZING OPTION A
MAY BE USED WITH INSIDE &
OUTSIDE CORNERS

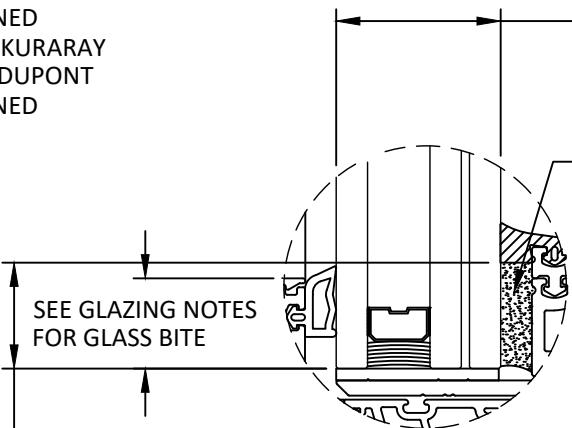

GLAZING OPTION B
NOT FOR USE WITH INSIDE &
OUTSIDE CORNERS

AIR SPACE CONSISTING OF :
- SPACER: ALUMINUM BOX SPACER.
- PRIMARY SEALANT: POLYISOBUTYLENE (PIB).
- SECONDARY SEALANT: STRUCTURAL SILICONE
INTENDED FOR FABRICATION OF INSULATING
GLASS UNITS.

NOTES:

- PLEASE REFER TO DETAILS ON SHEETS 3-7 FOR REQUIRED GLASS & SILICONE BITE. GLASS BITE & SILICONE BITE REQUIREMENTS ARE DEPENDENT ON GLAZING MEMBER, AND IF GLASS BITE ADAPTORS, PART# E9-7749, ARE UTILIZED.
- UNITS GLAZED WITHOUT GLASS BITE ADAPTOR, PART# E9-7749, ARE LIMITED TO A MAXIMUM DESIGN PRESSURE OF +/- 55 PSF WITH EXCEPTION OF VERTICAL CORNER MEMBERS WHICH DO NOT REQUIRE THE USE OF GLASS BITE ADAPTOR TO OBTAIN DP +/- 80 PSF PERFORMANCE.
- GLASS THICKNESS AND TYPE SHALL COMPLY WITH ASTM E1300 GLASS CHART REQUIREMENTS.
- ALL GLAZING CONFIGURATIONS SHALL COMPLY WITH SAFETY GLAZING REQUIREMENTS OUTLINED IN THE FBC.
- ALL LITES GREATER THAN 36" IN WIDTH SHALL UTILIZE SETTING BLOCKS IN ACCORDANCE WITH THE FBC. CH. 24
- SETTING BLOCK DUROMETER HARDNESS OF 70-90 (SHORE A) AS REFERENCED IN CHAPTER 24.



YKK AP AMERICA, Inc.
101 MARIETTA STREET NW, SUITE 2100
MIAMI, FL 33132
PH: (478)277-1955 FAX: (678)838-6001

TITLE:
YUW 750 XTH UNITIZED WALL SYSTEM
(HVHZ) (L.M.I.)
GLASS TYPE DESIGN
PRESSURE TABLE

PREPARED BY:
BUILDING DROPS, INC.
1900 NE MIAMI COURT, STE. 2-15
MIAMI, FL 33132
PH: (954)399-8478
FAX: (954)744-4738
WEB: www.buildingdrops.com



REMARKS	BY	DATE
2026 FBC UPDATE	SH	07.24.26

THE INSTALLATION DETAILS DESCRIBED HEREIN ARE GENERIC AND MAY NOT REFLECT ACTUAL CONDITIONS FOR A SPECIFIC SITE. IF SITE CONDITIONS CAUSE INSTALLATION TO DEVIATE FROM THE REQUIREMENTS DETAILED HEREIN, A LICENSED ENGINEER OR ARCHITECT SHALL PREPARE SITE SPECIFIC DOCUMENTS FOR USE WITH THIS DOCUMENT.




FL #:		FL16668
DATE:		10.30.13
DWG. BY:	CHK. BY:	
MSS	HFN	
SCALE:		NTS
DWG. #:		YKK031
SHEET:		10
REV.		A
		OF 26

7/24/2026 12:36 PM
c:\users\sebastianherrerros\desktop\ykk 2026 cc\116668\ykk031.dwg

SINGLE SPAN DESIGN PRESSURE TABLE: REINFORCED VERTICAL MEMBERS			
MAX. TRIB. WIDTH ('W')	MAX. SPAN ('H')	ADAPTOR (E9-7749) ¹	DESIGN PRESSURE
60 1/4"	150"	WITH	+/- 80 PSF
60 1/4"	150"	WITHOUT	+/- 55 PSF


- REINFORCED VERTICAL MEMBER NOTES:
1. VERTICAL CORNER MEMBERS DO NOT REQUIRE USE OF GLASS BITE ADAPTOR (E9-7747) TO OBTAIN DP +/- 80 PSF PERFORMANCE.
 2. DETAILS BELOW HAVE BEEN SHOWN FOR ILLUSTRATIVE PURPOSES. FOR DETAILS OF FULL ASSEMBLY PLEASE REFER TO APPLICABLE DETAILS ON SHEETS 6, 8, & 9.
 3. TABULATED DESIGN PRESSURE VALUES ARE BASED ON LIMITATIONS OF DEFLECTION, FIBERSTRESS, END REACTION, AND ANCHOR CAPACITY FOR GIVEN COMBINATIONS OF MULLION SPAN ('H') AND MULLION SPACING ('W').
 4. FOR SITE WHICH EXCEED LIMITATIONS SHOWN, FURTHER ENGINEERING MAY BE REQUIRED ON A CASE BY CASE BASIS.
 5. FOR T, F, & CORNER CLIP ANCHORS, PLEASE REFER TO SHEET 16 FOR ANCHOR SELECTION, SUBSTRATE REQUIREMENTS, AND FURTHER LIMITATIONS OF USE.

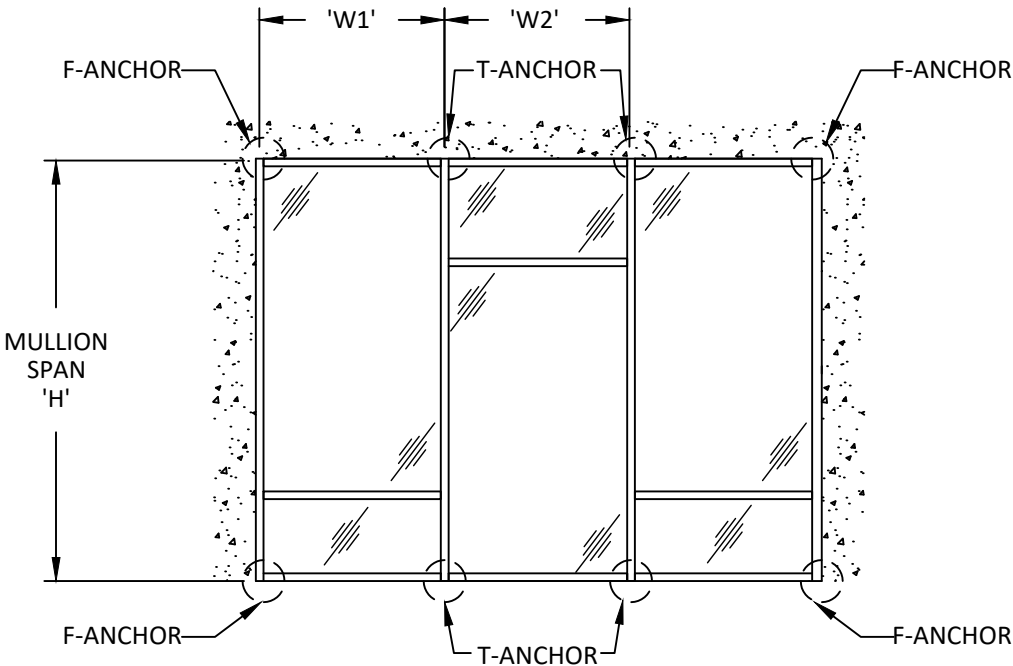


SINGLE SPAN ANCHOR LAYOUT

MULLION SPACING OR
BAY WIDTH, 'W'


$$W = \frac{W1+W2}{2}$$

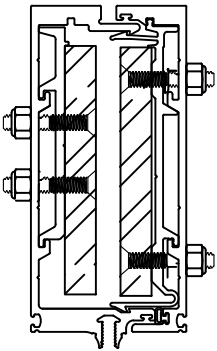


INTERMEDIATE REINFORCED
VERTICAL

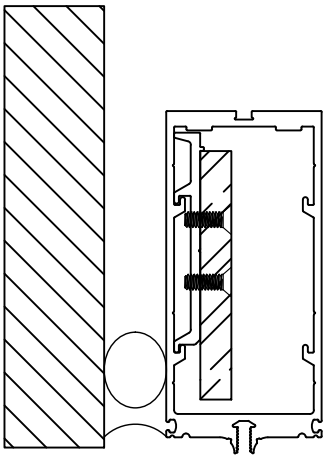

REINFORCED JAMB

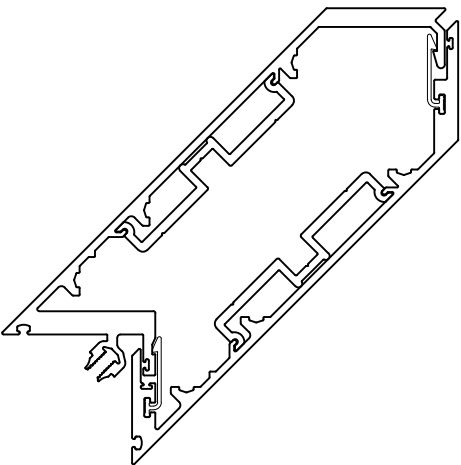

INSIDE 90 DEGREE
CORNER

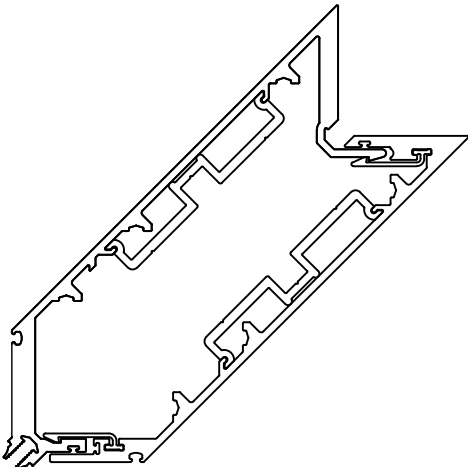

OUTSIDE 90 DEGREE
CORNER



Quality
inspires™

YKK AP AMERICA, Inc.
101 MARIETTA STREET NW, SUITE 2100
MIAMI, FL 33132
PH: (478)277-1955 FAX: (678)838-6001

TITLE:
YUW 750 XTH UNITIZED WALL SYSTEM
(HVHZ) (L.M.I.)
SINGLE SPAN DP TABLES:
REINFORCED VERTICALS


PREPARED BY:
BUILDING DROPS, INC.
1900 NE MIAMI COURT, STE. 2-15
MIAMI, FL 33132
PH: (954)399-8478
FAX: (954)744-4738
WEB: www.buildingdrops.com

REMARKS
2026 FBC UPDATE

BY
SH

DATE
07.24.26

THE INSTALLATION DETAILS DESCRIBED HEREIN ARE GENERIC AND MAY NOT REFLECT ACTUAL CONDITIONS FOR A SPECIFIC SITE. IF SITE CONDITIONS CAUSE INSTALLATION TO DEVIATE FROM THE REQUIREMENTS DETAILED HEREIN, A LICENSED ENGINEER OR ARCHITECT SHALL PREPARE SITE SPECIFIC DOCUMENTS FOR USE WITH THIS DOCUMENT.

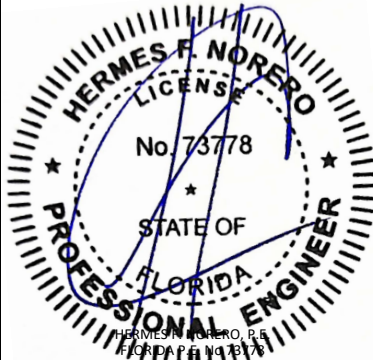

HERMES F. NORERO
LICENSE
No. 73778
STATE OF
FLORIDA
PROFESSIONAL ENGINEER
HERMES F. NORERO, P.E.
BUILDING DROPS, INC.
1900 NE MIAMI COURT, STE. 2-15
MIAMI, FL 33132
FBPE CERT. OF AUTHORIZATION No. 29578

FL #:
FL16668

DATE:
10.30.13

DWG. BY:
MSS

CHK. BY:
HFN

SCALE:
NTS

DWG. #:
YKK031

SHEET:
11


REV.
A

OF 26

c:\users\sebastianherrerros\desktop\ykk_2026 ca\116668\ykk031.dwg 7/24/2026 12:36 PM

SINGLE SPAN DESIGN PRESSURE TABLE: UNREINFORCED VERTICAL MEMBERS			
MAX. TRIB. WIDTH ('W')	MAX. SPAN ('H')	ADAPTOR (E9-7749) ¹	DESIGN PRESSURE
60 1/4"	120 1/4"	WITHOUT	+/- 55 PSF


- UNREINFORCED VERTICAL MEMBER NOTES:
1. VERTICAL CORNER MEMBERS DO NOT REQUIRE USE OF GLASS BITE ADAPTOR (E9-7747) TO OBTAIN DP +/- 80 PSF PERFORMANCE.
 2. DETAILS BELOW HAVE BEEN SHOWN FOR ILLUSTRATIVE PURPOSES. FOR DETAILS OF FULL ASSEMBLY PLEASE REFER TO APPLICABLE DETAILS ON SHEET 7-9.
 3. TABULATED DESIGN PRESSURE VALUES ARE BASED ON LIMITATIONS OF DEFLECTION, FIBERSTRESS, END REACTION, AND ANCHOR CAPACITY FOR GIVEN COMBINATIONS OF MULLION SPAN ('H') AND MULLION SPACING ('W').
 4. FOR SITE CONDITIONS WHICH EXCEED LIMITATIONS SHOWN, FURTHER ENGINEERING SHALL BE REQUIRED ON A CASE BY CASE BASIS.
 5. FOR T, F, & CORNER CLIP ANCHORS, PLEASE REFER TO SHEET 16 FOR ANCHOR SELECTION, SUBSTRATE REQUIREMENTS, AND FURTHER LIMITATIONS OF USE.

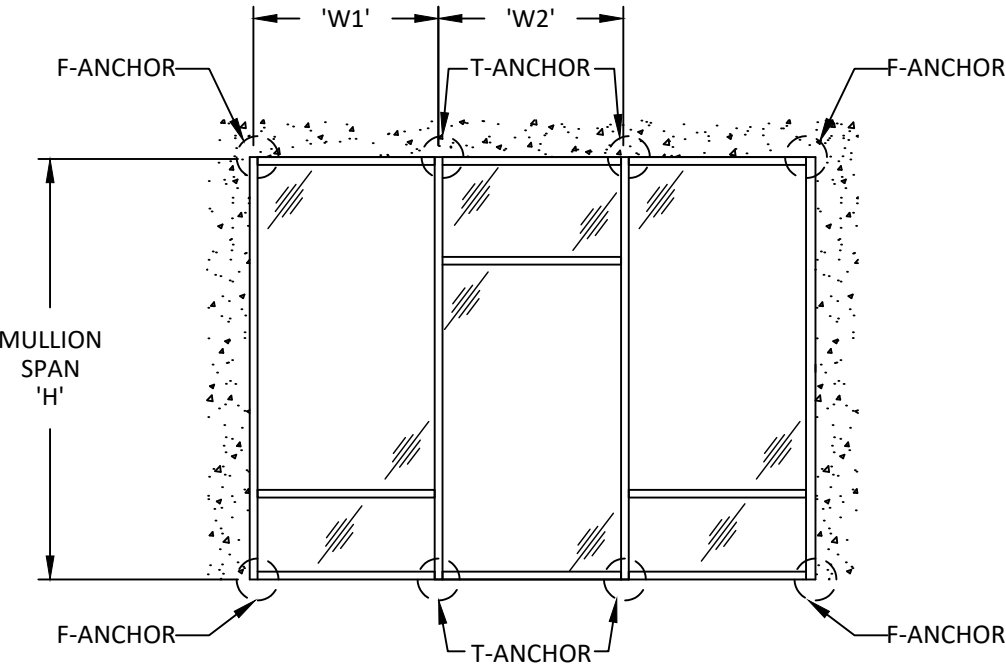


SINGLE SPAN ANCHOR LAYOUT

MULLION SPACING OR
BAY WIDTH, 'W'


$$W = \frac{W1+W2}{2}$$

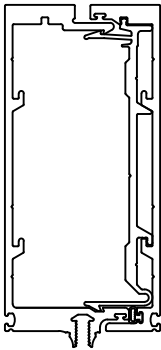


INTERMEDIATE
UNREINFORCED VERTICAL

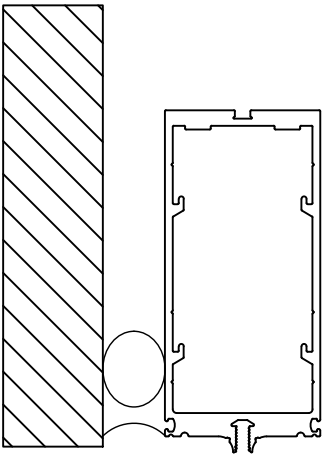

UNREINFORCED JAMB

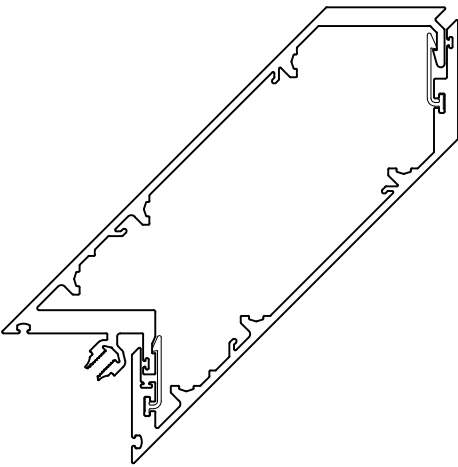

INSIDE 90 DEGREE
CORNER

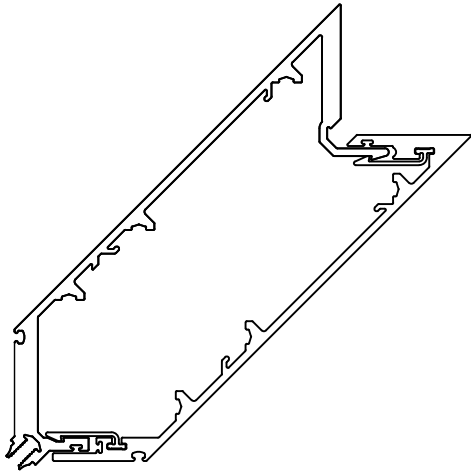

OUTSIDE 90 DEGREE
CORNER



Quality
inspires™

YKK AP AMERICA, Inc.

101 MARIETTA STREET NW, SUITE 2100
MIAMI, FL 33132

PH: (478)277-1955 FAX: (678)838-6001

TITLE:
YUW 750 XTH UNITIZED WALL SYSTEM
(HVHZ) (L.M.I.)
SINGLE SPAN DP TABLE:
UNREINFORCED VERTICALS

PREPARED BY:
BUILDING DROPS, INC.
1900 NE MIAMI COURT, STE. 2-15
MIAMI, FL 33132
PH: (954)399-8478
FAX: (954)744-4738
WEB: www.buildingdrops.com


REMARKS

2026 FBC UPDATE

BY
SH

DATE
07.24.26

THE INSTALLATION DETAILS DESCRIBED HEREIN ARE GENERIC AND MAY NOT REFLECT ACTUAL CONDITIONS FOR A SPECIFIC SITE. IF SITE CONDITIONS CAUSE INSTALLATION TO DEVIATE FROM THE REQUIREMENTS DETAILED HEREIN, A LICENSED ENGINEER OR ARCHITECT SHALL PREPARE SITE SPECIFIC DOCUMENTS FOR USE WITH THIS DOCUMENT.

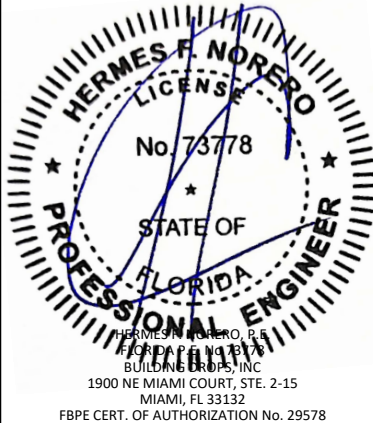

HERMES F. NORERO, P.E.
BUILDING DROPS, INC.
1900 NE MIAMI COURT, STE. 2-15
MIAMI, FL 33132
FBPE CERT. OF AUTHORIZATION No. 29578

FL #:

FL16668

DATE:

10.30.13

DWG. BY:

MSS

CHK. BY:

HFN

SCALE:

NTS

DWG. #:

YKK031

SHEET:

12

REV.

A


OF

26


MULTI SPAN DESIGN PRESSURE TABLE: REINFORCED VERTICAL MEMBERS				
MAX. TRIB. WIDTH ('W')	MAX. SPAN ('H1')	MAX. SPAN ('H2')	ADAPTOR (E9-7749) ¹	DESIGN PRESSURE
60 1/4"	162"	150"	WITH	+/- 80 PSF

MULTI SPAN REINFORCED VERTICAL MEMBER NOTES:


1. VERTICAL CORNER MEMBERS DO NOT REQUIRE USE OF GLASS BITE ADAPTOR (E9-7747) TO OBTAIN DP +/- 80 PSF PERFORMANCE.
2. DETAILS BELOW HAVE BEEN SHOWN FOR ILLUSTRATIVE PURPOSES. FOR DETAILS OF FULL ASSEMBLY PLEASE REFER TO APPLICABLE DETAILS ON SHEET 6, 8, & 9.
3. TABULATED DESIGN PRESSURE VALUES ARE BASED ON LIMITATIONS OF DEFLECTION, FIBERSTRESS, END REACTION, AND ANCHOR CAPACITY FOR GIVEN COMBINATIONS OF MULLION SPAN ('H1')/('H2') AND MULLION SPACING ('W').
4. FOR SITE CONDITIONS WHICH EXCEED LIMITATIONS SHOWN FURTHER ENGINEERING SHALL BE REQUIRED ON A CASE BY CASE BASIS.
5. FOR T, F, & CORNER CLIP ANCHORS, PLEASE REFER TO SHEET 16 FOR ANCHOR SELECTION, SUBSTRATE REQUIREMENTS, AND FURTHER LIMITATIONS OF USE.
6. FOR DEAD LOAD L-ANCHORS, PLEASE REFER TO SHEET 17 FOR ANCHOR SELECTION, SUBSTRATE REQUIREMENTS, AND FURTHER LIMITATIONS OF USE.

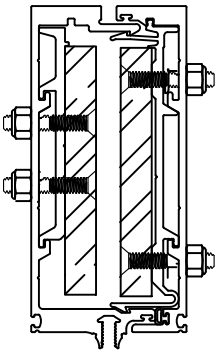

INTERMEDIATE REINFORCED
VERTICAL

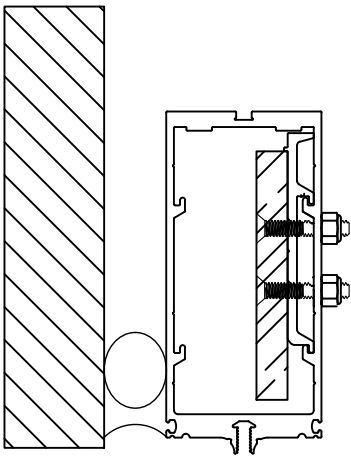


REINFORCED JAMB

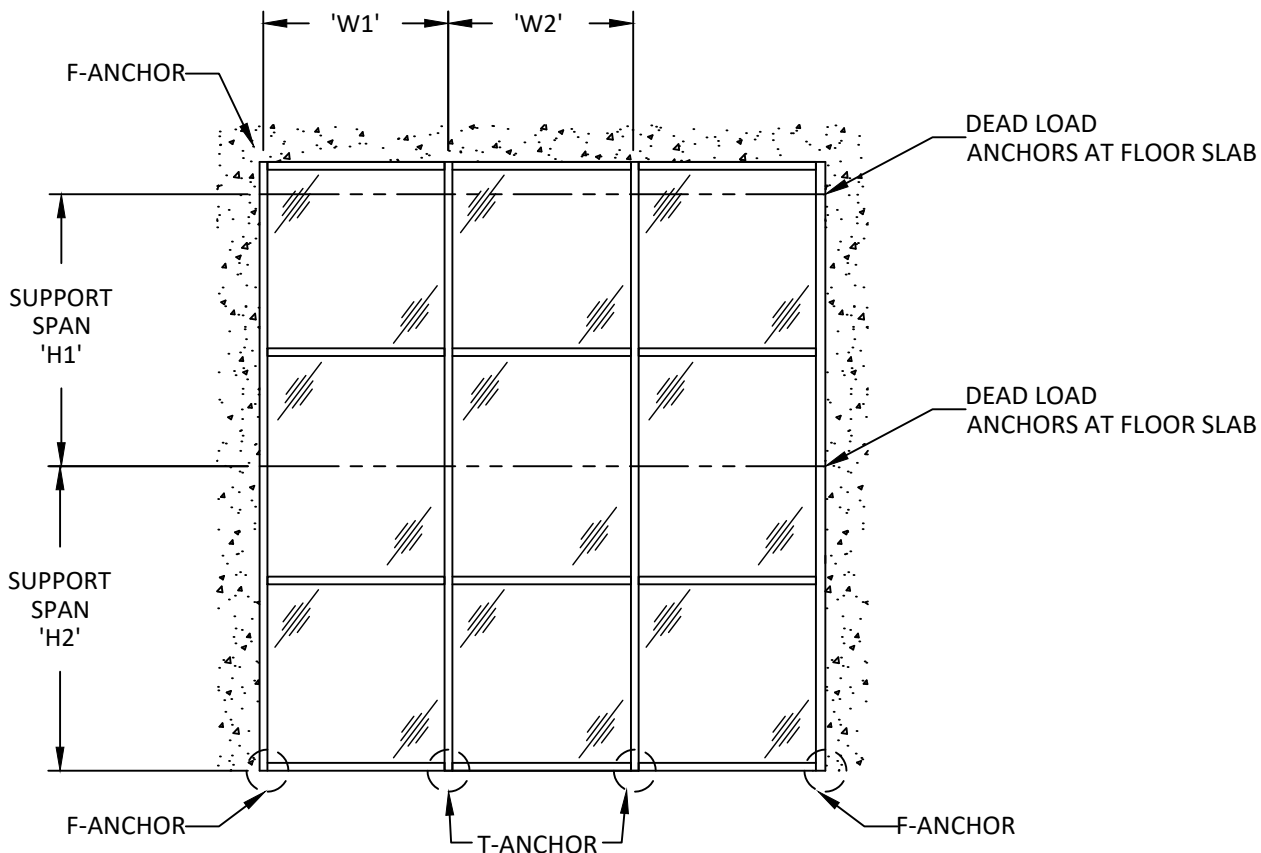


MULTI SPAN ANCHOR LAYOUT - TYP.

MULLION SPACING OR
BAY WIDTH, 'W'

$$W = \frac{W1+W2}{2}$$

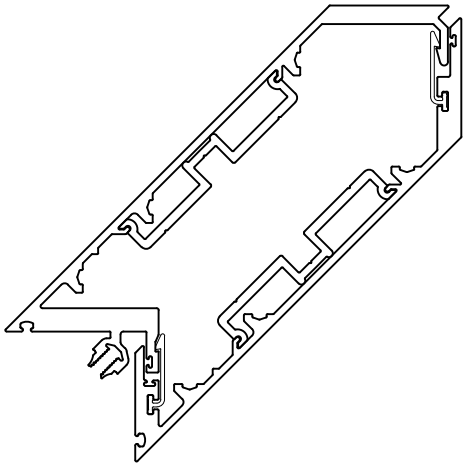

INSIDE 90 DEGREE
CORNER

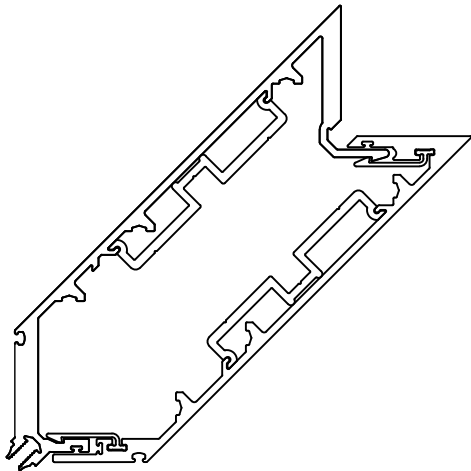

OUTSIDE 90 DEGREE
CORNER



YKK AP AMERICA, Inc.
101 MARIETTA STREET NW, SUITE 2100
MIAMI, FL 33132
PH: (478)277-1955 FAX: (678)838-6001

TITLE:
YUW 750 XTH UNITIZED WALL SYSTEM
(HVHZ) (L.M.I.)

MULTI SPAN DP TABLE:
REINFORCED VERTICAL MEMBERS

PREPARED BY:

BUILDING DROPS, INC.
1900 NE MIAMI COURT, STE. 2-15
MIAMI, FL 33132
PH: (954)399-8478
FAX: (954)744-4738
WEB: www.buildingdrops.com




REMARKS	BY	DATE
2026 FBC UPDATE	SH	07.24.26

THE INSTALLATION DETAILS DESCRIBED HEREIN ARE GENERIC AND MAY NOT REFLECT ACTUAL CONDITIONS FOR A SPECIFIC SITE. IF SITE CONDITIONS CAUSE INSTALLATION TO DEVIATE FROM THE REQUIREMENTS DETAILED HEREIN, A LICENSED ENGINEER OR ARCHITECT SHALL PREPARE SITE SPECIFIC DOCUMENTS FOR USE WITH THIS DOCUMENT.




FL #:		FL16668
DATE:		10.30.13
DWG. BY:	CHK. BY:	
MSS	HFN	
SCALE:		NTS
DWG. #:		YKK031
SHEET:		13
REV.		A
		OF 26


7/24/2026 12:36 PM
c:\users\sebastianherrerros\desktop\ykk 2026 ca\116668\ykk031.dwg

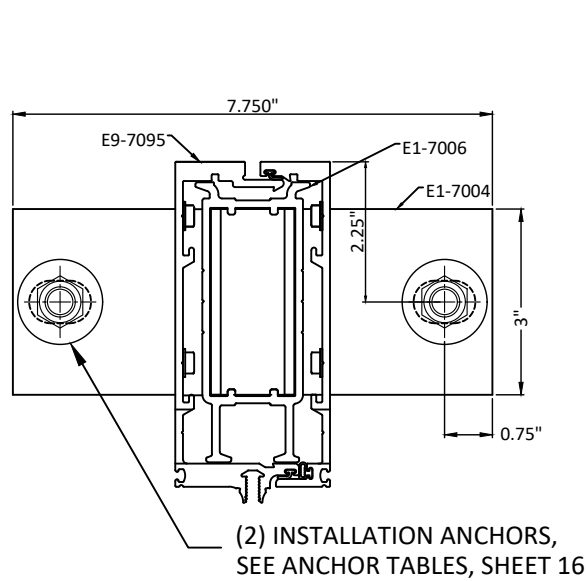


T-CLIP ANCHORS
AT MULLIONS W/ SILL STARTER

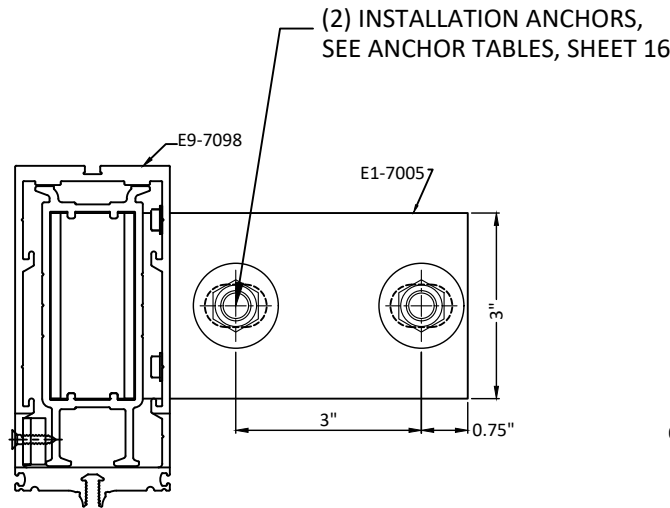


F-CLIP ANCHORS
AT JAMBS W/ SILL STARTER

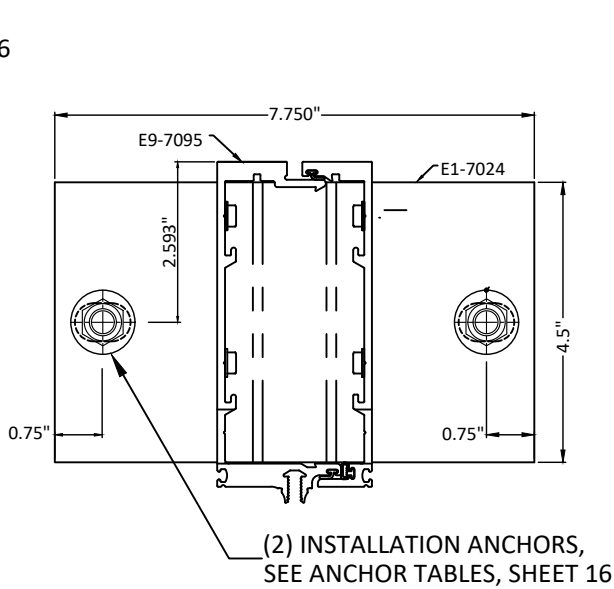


T-CLIP ANCHORS
AT MULLIONS W/ OUT SILL STARTER

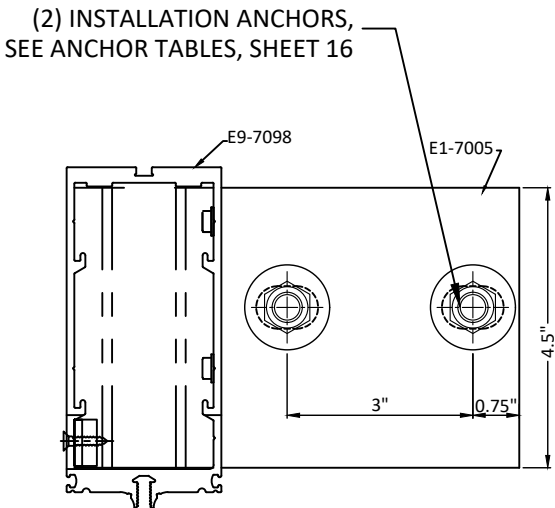


F-CLIP ANCHORS
AT JAMBS W/ OUT SILL STARTER

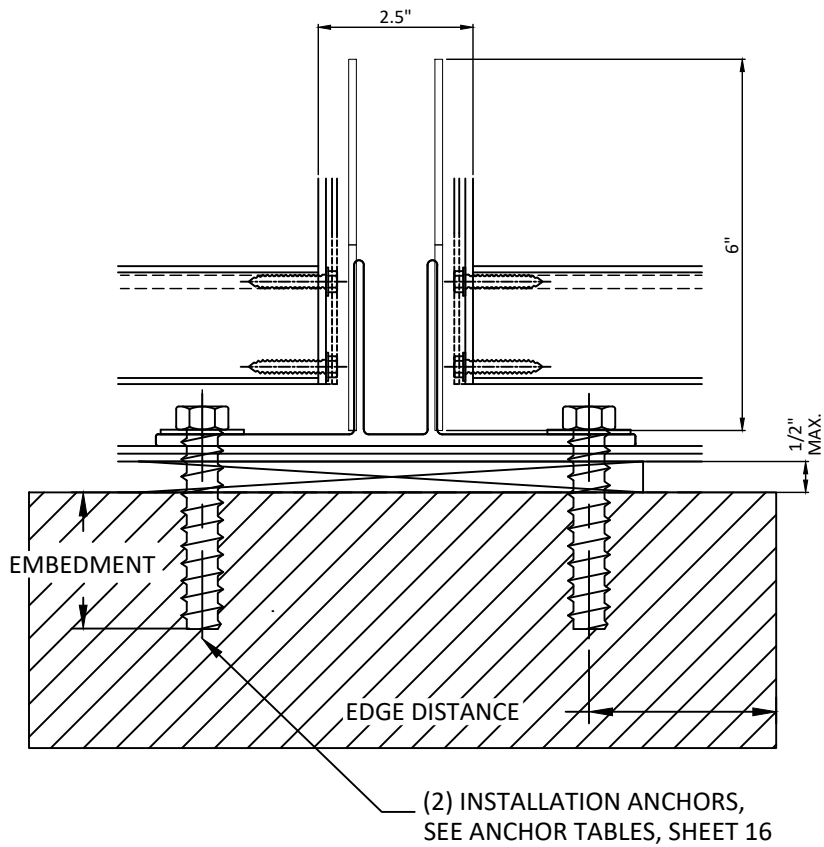

U
14
FRONT VIEW
T-CLIP AT VERTICAL MULLION
WITH SILL STARTER

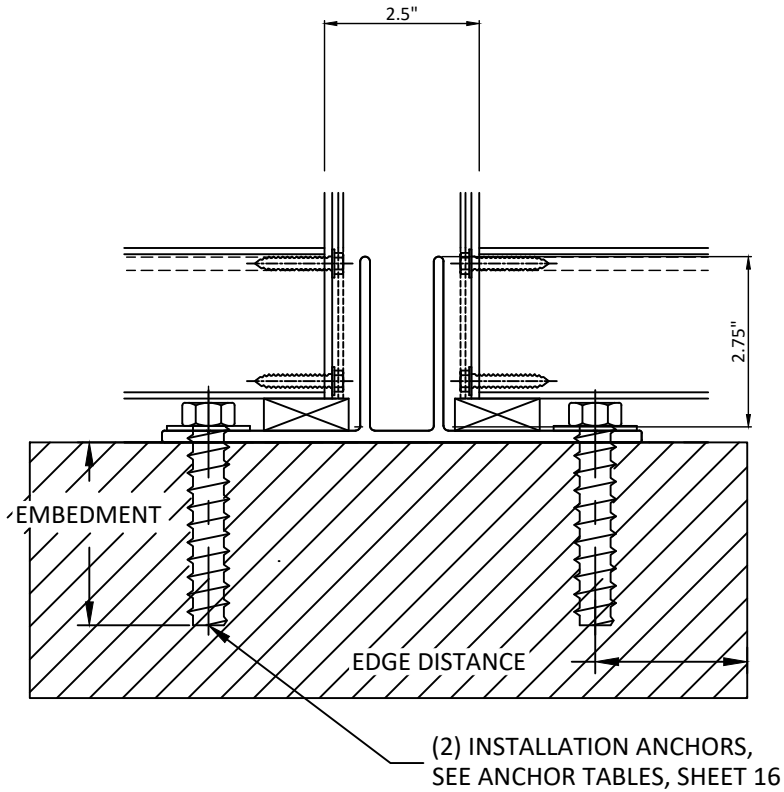

V
14
FRONT VIEW
T-CLIP AT VERTICAL MULLION
WITHOUT SILL STARTER

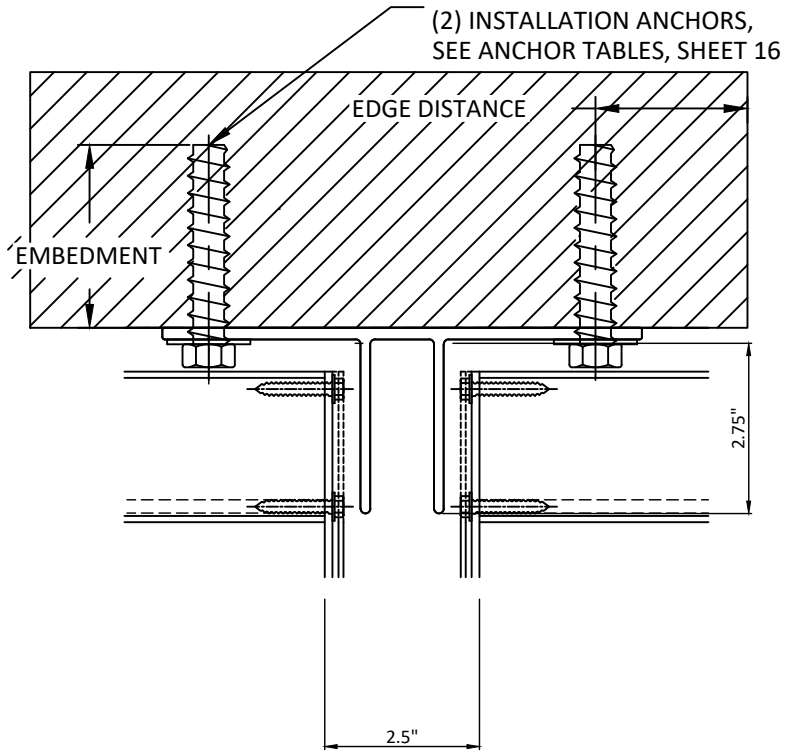

V1
14
FRONT VIEW
T-CLIP AT VERTICAL MULLION
HEAD

YKK
ap Quality
inspires™
YKK AP AMERICA, Inc.
101 MARIETTA STREET NW, SUITE 2100
MIAMI, FL 33132
PH: (478)277-1955 FAX: (678)838-6001

TITLE:
YUW 750 XTH UNITIZED WALL SYSTEM
(HVHZ) (L.M.I.)

T & F CLIP ANCHOR DETAILS

PREPARED BY:
B.D.
BUILDING DROPS, INC.
1900 NE MIAMI COURT, STE. 2-15
MIAMI, FL 33132
PH: (954)399-8478
FAX: (954)744-4738
WEB: www.buildingdrops.com

REMARKS	BY	DATE
2026 FBC UPDATE	SH	07.24.26


THE INSTALLATION DETAILS DESCRIBED HEREIN ARE GENERIC
AND MAY NOT REFLECT ACTUAL CONDITIONS FOR A SPECIFIC
SITE. IF SITE CONDITIONS CAUSE INSTALLATION TO DEVIATE
FROM THE REQUIREMENTS DETAILED HEREIN, A LICENSED
ENGINEER OR ARCHITECT SHALL PREPARE SITE SPECIFIC
DOCUMENTS FOR USE WITH THIS DOCUMENT.




FL #:	FL16668
DATE:	10.30.13
DWG. BY:	MSS
CHK. BY:	HFN
SCALE:	NTS
DWG. #:	YKK031
SHEET:	14
REV.	A

OF 26


c:\users\sebastianherrerros\desktop\ykk 2026 cc\116668\ykk031.dwg 7/24/2026 12:36 PM

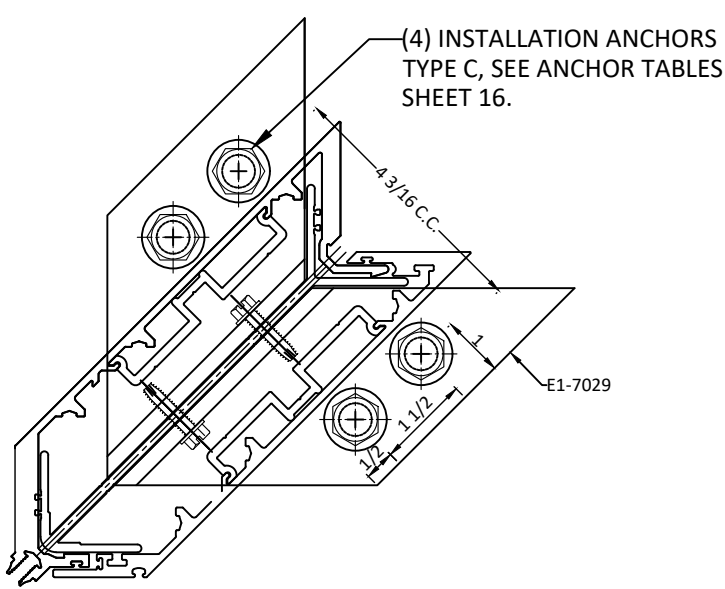


**OUTSIDE 90 DEGREE ANCHORS
INTO STEEL SUBSTRATES**

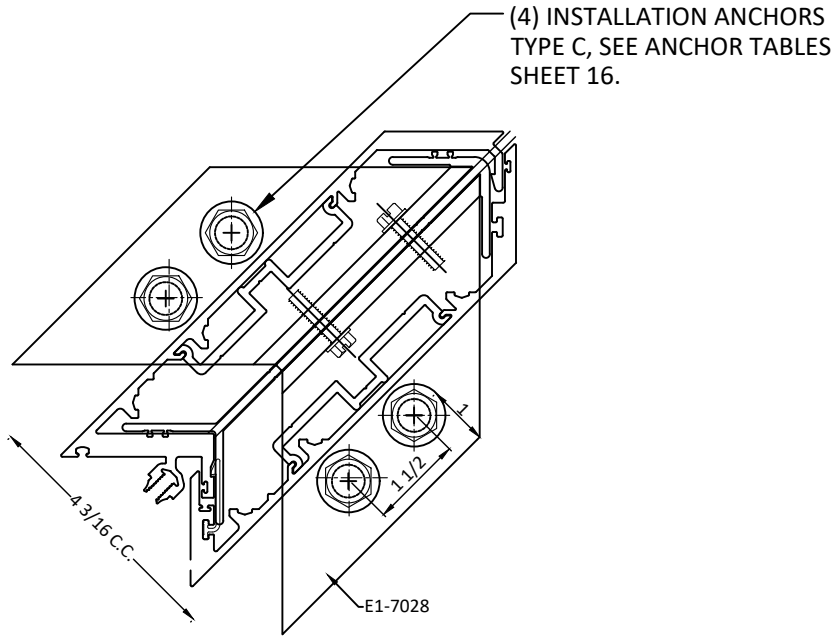

**INSIDE 90 DEGREE ANCHORS
INTO STEEL SUBSTRATES**

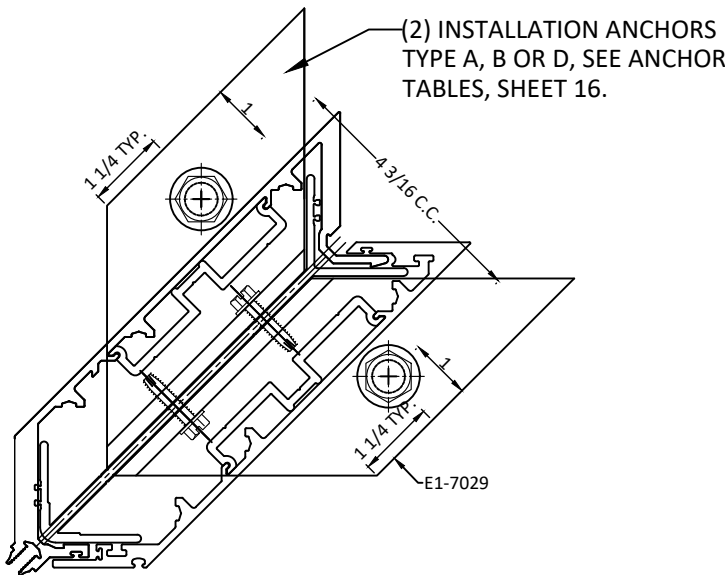

**OUTSIDE 90 DEGREE ANCHORS
INTO CONCRETE SUBSTRATES**

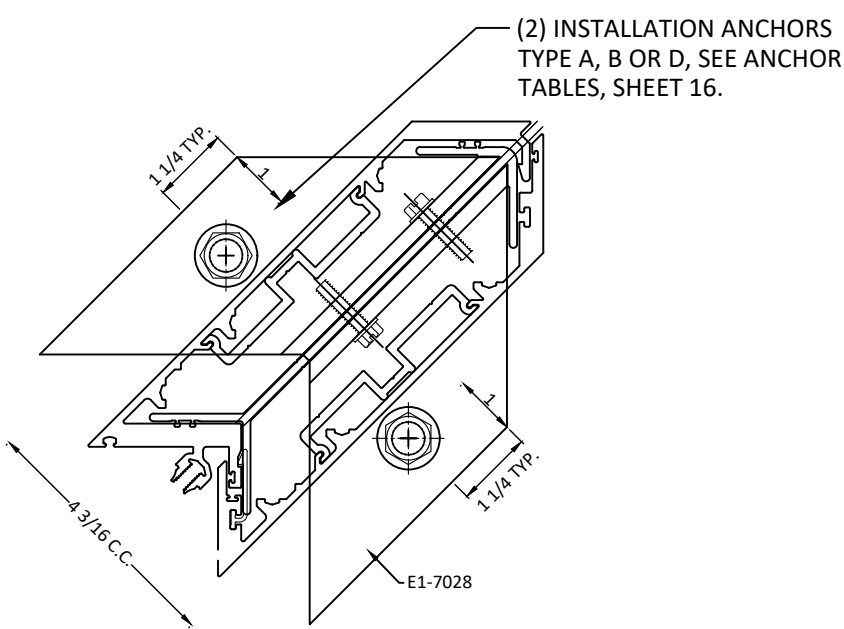

**INSIDE 90 DEGREE ANCHORS
INTO CONCRETE SUBSTRATES**



YKK AP AMERICA, Inc.
101 MARIETTA STREET NW, SUITE 2100
MIAMI, FL 33132
PH: (478)277-1955 FAX: (678)838-6001


TITLE:
YUW 750 XTH UNITIZED WALL SYSTEM
(HVHZ) (L.M.I.)
IS & OS CORNER T-CLIP
ANCHOR DETAILS

PREPARED BY:
BUILDING DROPS, INC.
1900 NE MIAMI COURT, STE. 2-15
MIAMI, FL 33132
PH: (954)399-8478
FAX: (954)744-4738
WEB: www.buildingdrops.com



REMARKS	BY	DATE
2026 FBC UPDATE	SH	07.24.26

THE INSTALLATION DETAILS DESCRIBED HEREIN ARE GENERIC AND MAY NOT REFLECT ACTUAL CONDITIONS FOR A SPECIFIC SITE. IF SITE CONDITIONS CAUSE INSTALLATION TO DEVIATE FROM THE REQUIREMENTS DETAILED HEREIN, A LICENSED ENGINEER OR ARCHITECT SHALL PREPARE SITE SPECIFIC DOCUMENTS FOR USE WITH THIS DOCUMENT.

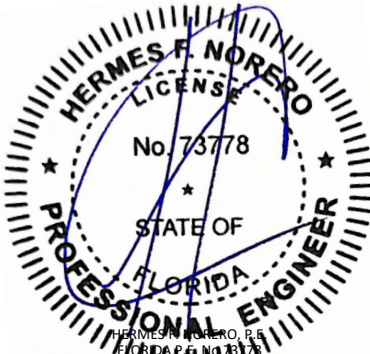

HERMES F. NORERO, P.E.
BUILDING DROPS, INC.
1900 NE MIAMI COURT, STE. 2-15
MIAMI, FL 33132
FBPE CERT. OF AUTHORIZATION No. 29578

FL #:	
FL16668	
DATE: 10.30.13	
DWG. BY: MSS	CHK. BY: HFN
SCALE: NTS	
DWG. #: YKK031	
SHEET:	REV.
15	A

OF 26

T, F, & CORNER CLIP ANCHOR TABLES & REQUIREMENTS



YKK AP AMERICA, Inc.
101 MARIETTA STREET NW, SUITE 2100
MIAMI, FL 33132
PH: (478)277-1955 FAX: (678)838-6001

ANCHOR OPTION SCHEDULE							
TYPE	DESCRIPTION	MIN. EMBEDMENT	SUBSTRATE	MIN. EDGE DISTANCE	MIN. C.C. SPACING (T-CLIP)	MIN. C.C. SPACING (F-CLIP)	MIN. C.C. SPACING (CORNER-CLIPS)
A	1/2" Ø TAPTITE SELF-THREADING BOLTS	(3) THREADS PENETRATION	1/4" THICK STEEL (MIN. Fy = 36 KSI)	1"	6-1/4"	3"	4-1/8"
B	1/2" Ø HILTI KWIK BOLT 3	2-1/4"	MIN. 3000 PSI CONCRETE	3-3/4"	6-1/4"	3"	4-1/8"
C	3/8" Ø TAPTITE SELF-THREADING BOLTS	(3) THREADS PENETRATION	1/8" THICK STEEL (MIN. Fy = 36 KSI)	3-3/8"	6-1/4"	3"	4-1/8"
D	3/8" Ø HILTI KWIK BOLT 3	1-5/8"	MIN. 3000 PSI CONCRETE	3-3/8"	6-1/4"	3"	4-1/8"

ANCHOR QUANTITY SCHEDULE				
ANCHOR TYPE	QUANTITY			
	TYPE A	TYPE B	TYPE C	TYPE D
F-CLIP	2	2	2	2
T-CLIP	2	2	2	2
INSIDE 90 DEGREE CLIP	2	2	4	2
OUTSIDE 90 DEGREE CLIP	2	2	4	2

DESIGN PRESSURE TABLE: ANCHOR CAPACITY					
MAX. WIDTH 'W'	MAX. SPAN 'H'	MAXIMUM DESIGN PRESSURE PER ANCHOR TYPE (PSF)			
		A	B	C	D
60 1/4"	150"	+/- 80 PSF	+/- 80 PSF	+/- 55 PSF	+/- 55 PSF

- T, F, & CORNER CLIP ANCHOR NOTES:
1. REFER TO ANCHOR OPTIONS SCHEDULE FOR ANCHOR SELECTION, SUBSTRATE REQUIREMENTS AND INSTALLATION REQUIREMENTS.
 2. REFER TO ANCHOR QUANTITY SCHEDULE FOR NUMBER OF ANCHORS REQUIRED THROUGH EACH ANCHOR CLIP.
 3. REFER TO DESIGN PRESSURE TABLE FOR LIMITATIONS IN DESIGN PRESSURE BASED ON ANCHOR SELECTION AND CURTAIN WALL DIMENSIONS. SEE SHEETS 11-13 FOR DETERMINATION OF BAY WIDTH 'W' AND SPAN 'H'.
 4. TABLES AT LEFT APPLY TO SINGLE & TWIN SPAN UNITS.
 5. REFER TO SHEETS 14-15 FOR APPLICABLE INSTALLATION DETAILS.
 6. TABULATED DESIGN PRESSURE VALUES ARE BASED ON ANCHOR CAPACITIES INTO THE SPECIFIED SUBSTRATES SUCH THAT ALL CONDITIONS IN THE ANCHOR SCHEDULE TABLE ARE PROVIDED.
 7. FOR SITE CONDITIONS WHICH EXCEED LIMITATIONS SHOWN FURTHER ENGINEERING SHALL BE REQUIRED ON A CASE BY CASE BASIS.

TITLE:
YUW 750 XTH UNITIZED WALL SYSTEM
(HVHZ) (L.M.I.)

T, F, & CORNER CLIP
ANCHOR TABLES

PREPARED BY:

BUILDING DROPS, INC.
1900 NE MIAMI COURT, STE. 2-15
MIAMI, FL 33132
PH: (954)399-8478
FAX: (954)744-4738
WEB: www.buildingdrops.com

REMARKS	BY	DATE
2026 FBC UPDATE	SH	07.24.26

THE INSTALLATION DETAILS DESCRIBED HEREIN ARE GENERIC AND MAY NOT REFLECT ACTUAL CONDITIONS FOR A SPECIFIC SITE. IF SITE CONDITIONS CAUSE INSTALLATION TO DEVIATE FROM THE REQUIREMENTS DETAILED HEREIN, A LICENSED ENGINEER OR ARCHITECT SHALL PREPARE SITE SPECIFIC DOCUMENTS FOR USE WITH THIS DOCUMENT.

HERMES F. NORERO, P.E.
1900 NE MIAMI COURT, STE. 2-15
MIAMI, FL 33132
FBPE CERT. OF AUTHORIZATION No. 29578

FL #:
FL16668

DATE: **10.30.13**

DWG. BY:
MSS

CHK. BY:
HFN

SCALE: **NTS**

DWG. #: **YKK031**

SHEET:
16


REV.
A

OF 26

DEAD LOAD L-ANCHOR TABLE & REQUIREMENTS

ANCHOR OPTION SCHEDULE: DEAD LOAD L-ANCHORS					
TYPE	DESCRIPTION	MIN. EMBEDMENT	SUBSTRATE	MIN. EDGE DISTANCE	MIN. C.C. SPACING
E	1/2" Ø TAPTITE SELF-THREADING BOLTS	(3) THREADS PENETRATION	1/4" THICK STEEL (MIN. Fy = 36 KSI)	1"	5"
F	1/2" Ø HILTI HIT-HY 150 MAX ADHESIVE AND HAS ASTM A193 B7 ROD WITH NUT & WASHER	4-1/2"	MIN. 4000 PSI CONCRETE	5"	5-1/2"

- DEAD LOAD L-ANCHOR NOTES:
1. REFER TO ANCHOR OPTIONS SCHEDULE FOR ANCHOR SELECTION, SUBSTRATE REQUIREMENTS AND INSTALLATION REQUIREMENTS.
 2. TWO (2) INSTALLATION ANCHORS PER L-CLIP (E1-3907) SHALL BE USED.
 3. REFER TO DESIGN PRESSURE TABLE, SHEET 13, FOR TWIN SPAN DESIGN PRESSURES, MAX. SUPPORT SPANS, & BAY WIDTHS.
 4. REFER TO SHEETS 17-20 FOR APPLICABLE INSTALLATION DETAILS.
 5. TABULATED DESIGN PRESSURE VALUES ARE BASED ON ANCHOR CAPACITIES INTO THE SPECIFIED SUBSTRATES SUCH THAT ALL CONDITIONS IN THE ANCHOR SCHEDULE TABLE ARE PROVIDED.
 6. FOR SITE CONDITIONS WHICH EXCEED LIMITATIONS SHOWN FURTHER ENGINEERING SHALL BE REQUIRED ON A CASE BY CASE BASIS.

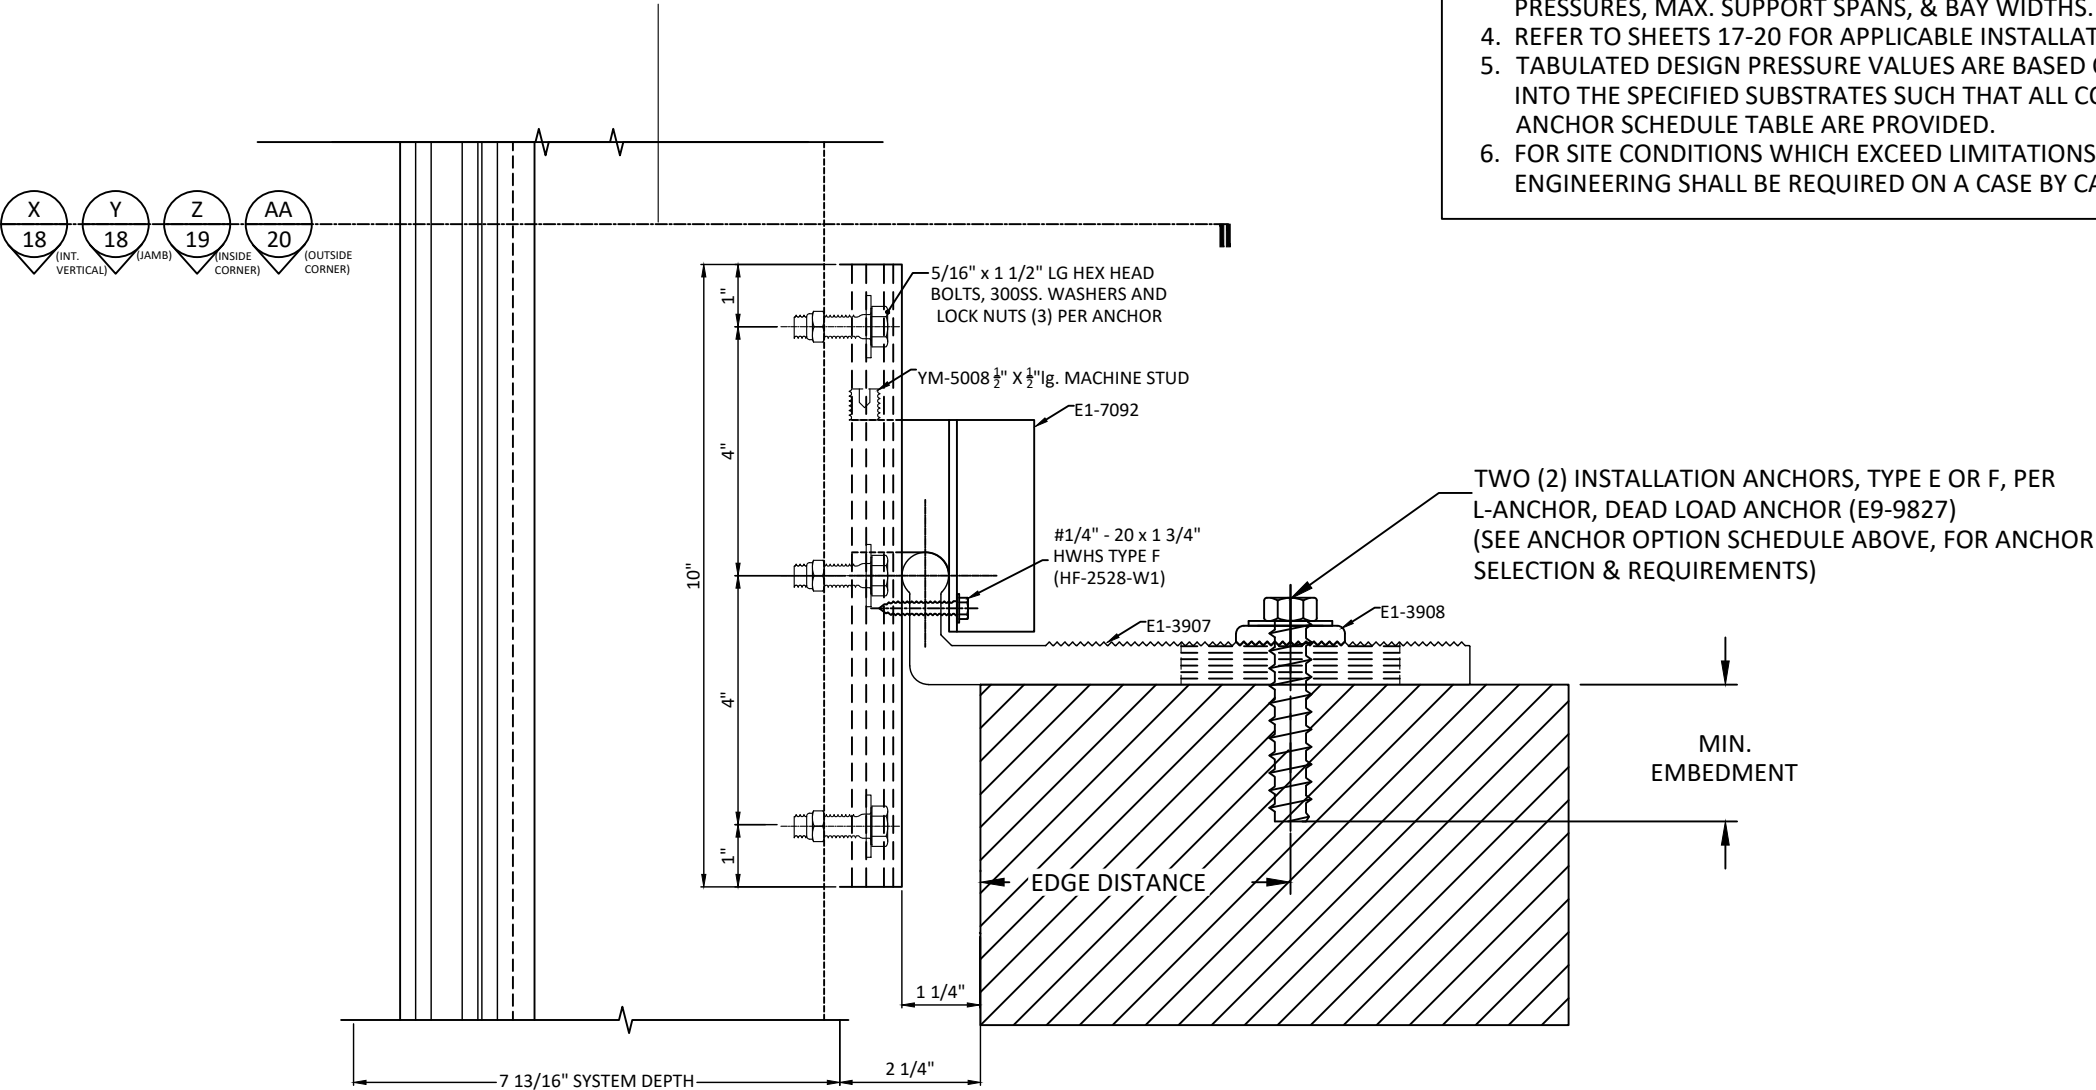

W 17 **VERTICAL SECTION**
DEAD LOAD L-ANCHOR
TYP.



YKK AP AMERICA, Inc.
101 MARIETTA STREET NW, SUITE 2100
MIAMI, FL 33132
PH: (478)277-1955 FAX: (678)838-6001

TITLE:
YUW 750 XTH UNITIZED WALL SYSTEM
(HVHZ) (L.M.I.)
L-ANCHOR DETAIL
DEAD LOAD ANCHOR TABLE

PREPARED BY:
BUILDING DROPS, INC.
1900 NE MIAMI COURT, STE. 2-15
MIAMI, FL 33132
PH: (954)399-8478
FAX: (954)744-4738
WEB: www.buildingdrops.com



REMARKS	BY	DATE
2026 FBC UPDATE	SH	07.24.26


THE INSTALLATION DETAILS DESCRIBED HEREIN ARE GENERIC AND MAY NOT REFLECT ACTUAL CONDITIONS FOR A SPECIFIC SITE. IF SITE CONDITIONS CAUSE INSTALLATION TO DEVIATE FROM THE REQUIREMENTS DETAILED HEREIN, A LICENSED ENGINEER OR ARCHITECT SHALL PREPARE SITE SPECIFIC DOCUMENTS FOR USE WITH THIS DOCUMENT.



FL #:	FL16668	
DATE:	10.30.13	
DWG. BY:	MSS	CHK. BY: HFN
SCALE:	NTS	
DWG. #:	YKK031	
SHEET:	17	REV. A

7/24/2026 12:36 PM

c:\users\sebastianherrerros\desktop\ykk 2026 c\116668\ykk031.dwg

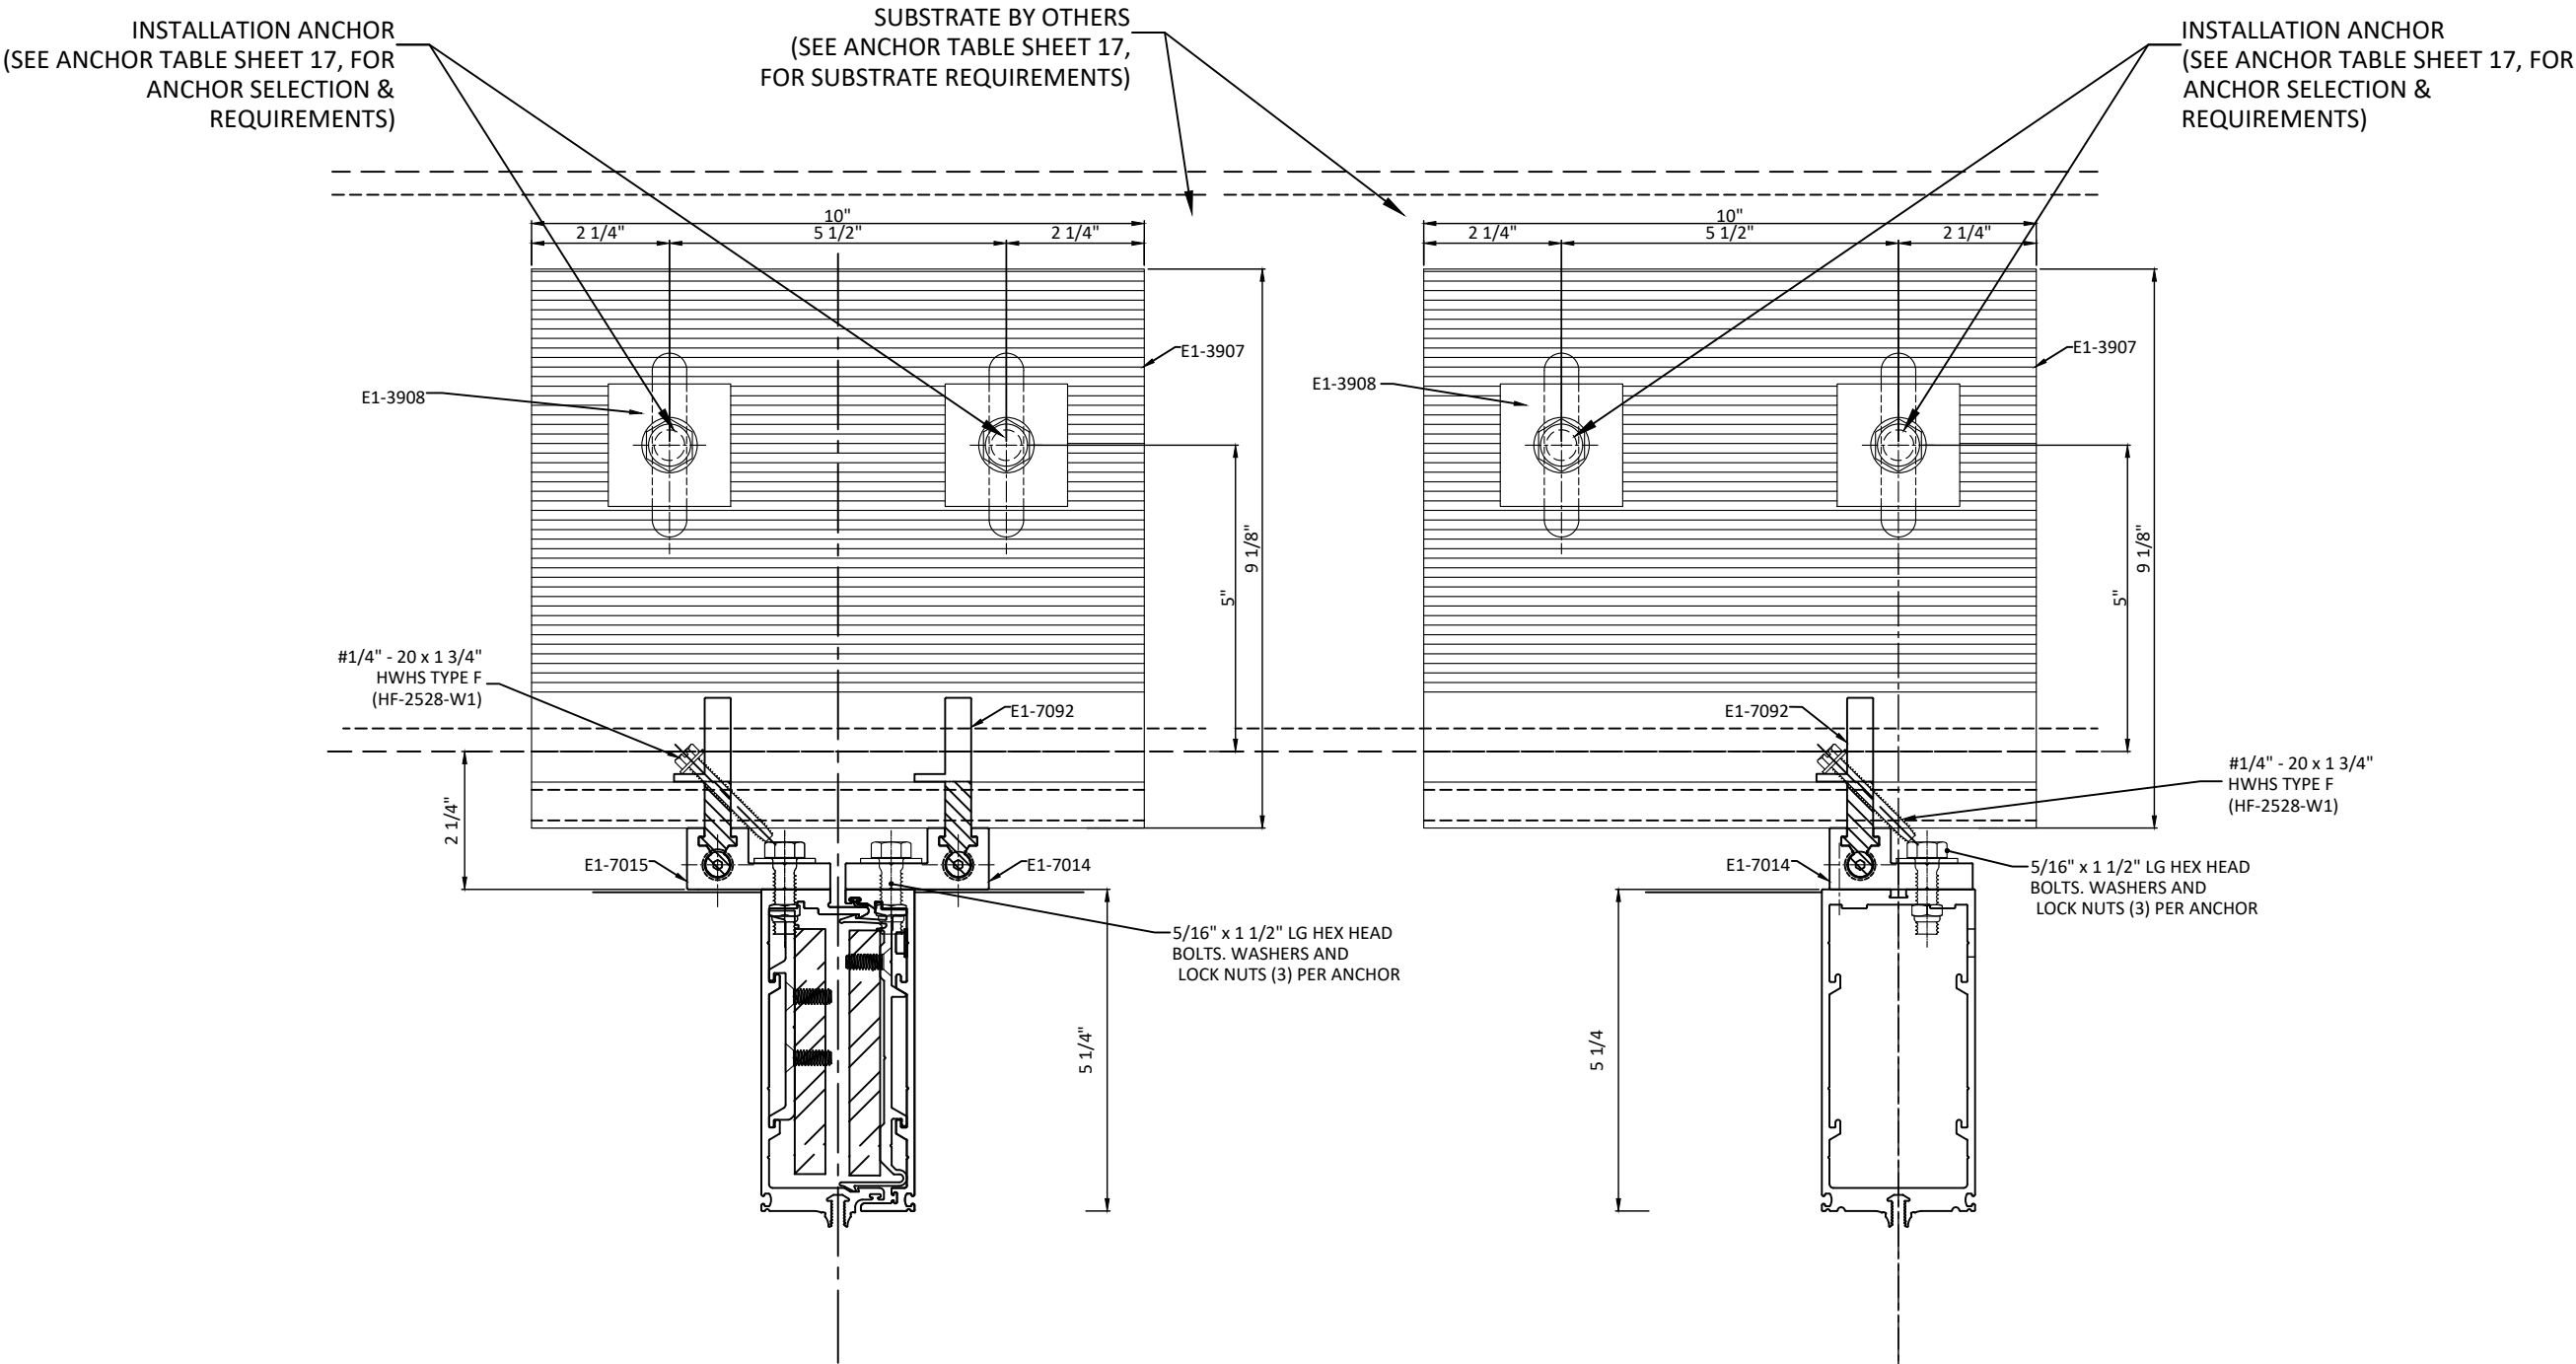

X
18 **HORIZONTAL SECTION**
DEAD LOAD L-ANCHOR
INTERMEDIATE VERTICAL MULLION

Y
18 **HORIZONTAL SECTION**
DEAD LOAD L-ANCHOR
JAMB VERTICAL



YKK AP AMERICA, Inc.
101 MARIETTA STREET NW, SUITE 2100
MIAMI, FL 33132
PH: (478)277-1955 FAX: (678)838-6001

TITLE:
YUW 750 XTH UNITIZED WALL SYSTEM
(HVHZ) (L.M.I.)

HORIZONTAL SECTION - L-ANCHOR
INT. VERTICAL & JAMBS

PREPARED BY:

BUILDING DROPS, INC.

1900 NE MIAMI COURT, STE. 2-15

MIAMI, FL 33132

PH: (954)399-8478

FAX: (954)744-4738


WEB: www.buildingdrops.com



BUILDING DROPS

REMARKS	BY	DATE
2026 FBC UPDATE	SH	07.24.26


THE INSTALLATION DETAILS DESCRIBED HEREIN ARE GENERIC AND MAY NOT REFLECT ACTUAL CONDITIONS FOR A SPECIFIC SITE. IF SITE CONDITIONS CAUSE INSTALLATION TO DEVIATE FROM THE REQUIREMENTS DETAILED HEREIN, A LICENSED ENGINEER OR ARCHITECT SHALL PREPARE SITE SPECIFIC DOCUMENTS FOR USE WITH THIS DOCUMENT.

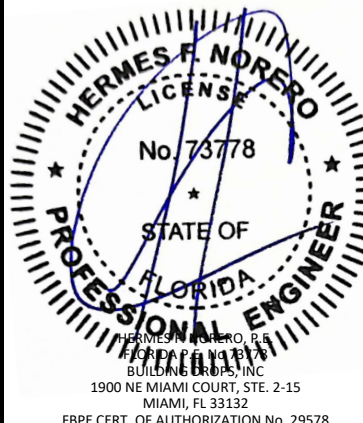

FL #:	FL16668
DATE:	10.30.13
DWG. BY:	CHK. BY:
MSS	HFN
SCALE:	NTS
DWG. #:	YKK031
SHEET:	REV. A
18	
OF 26	

c:\users\sebastianherrerros\desktop\ykk 2026 c\116668\ykk031.dwg 7/24/2026 12:36 PM

INSTALLATION ANCHOR
(SEE ANCHOR TABLE SHEET 17, FOR
ANCHOR SELECTION &
REQUIREMENTS)

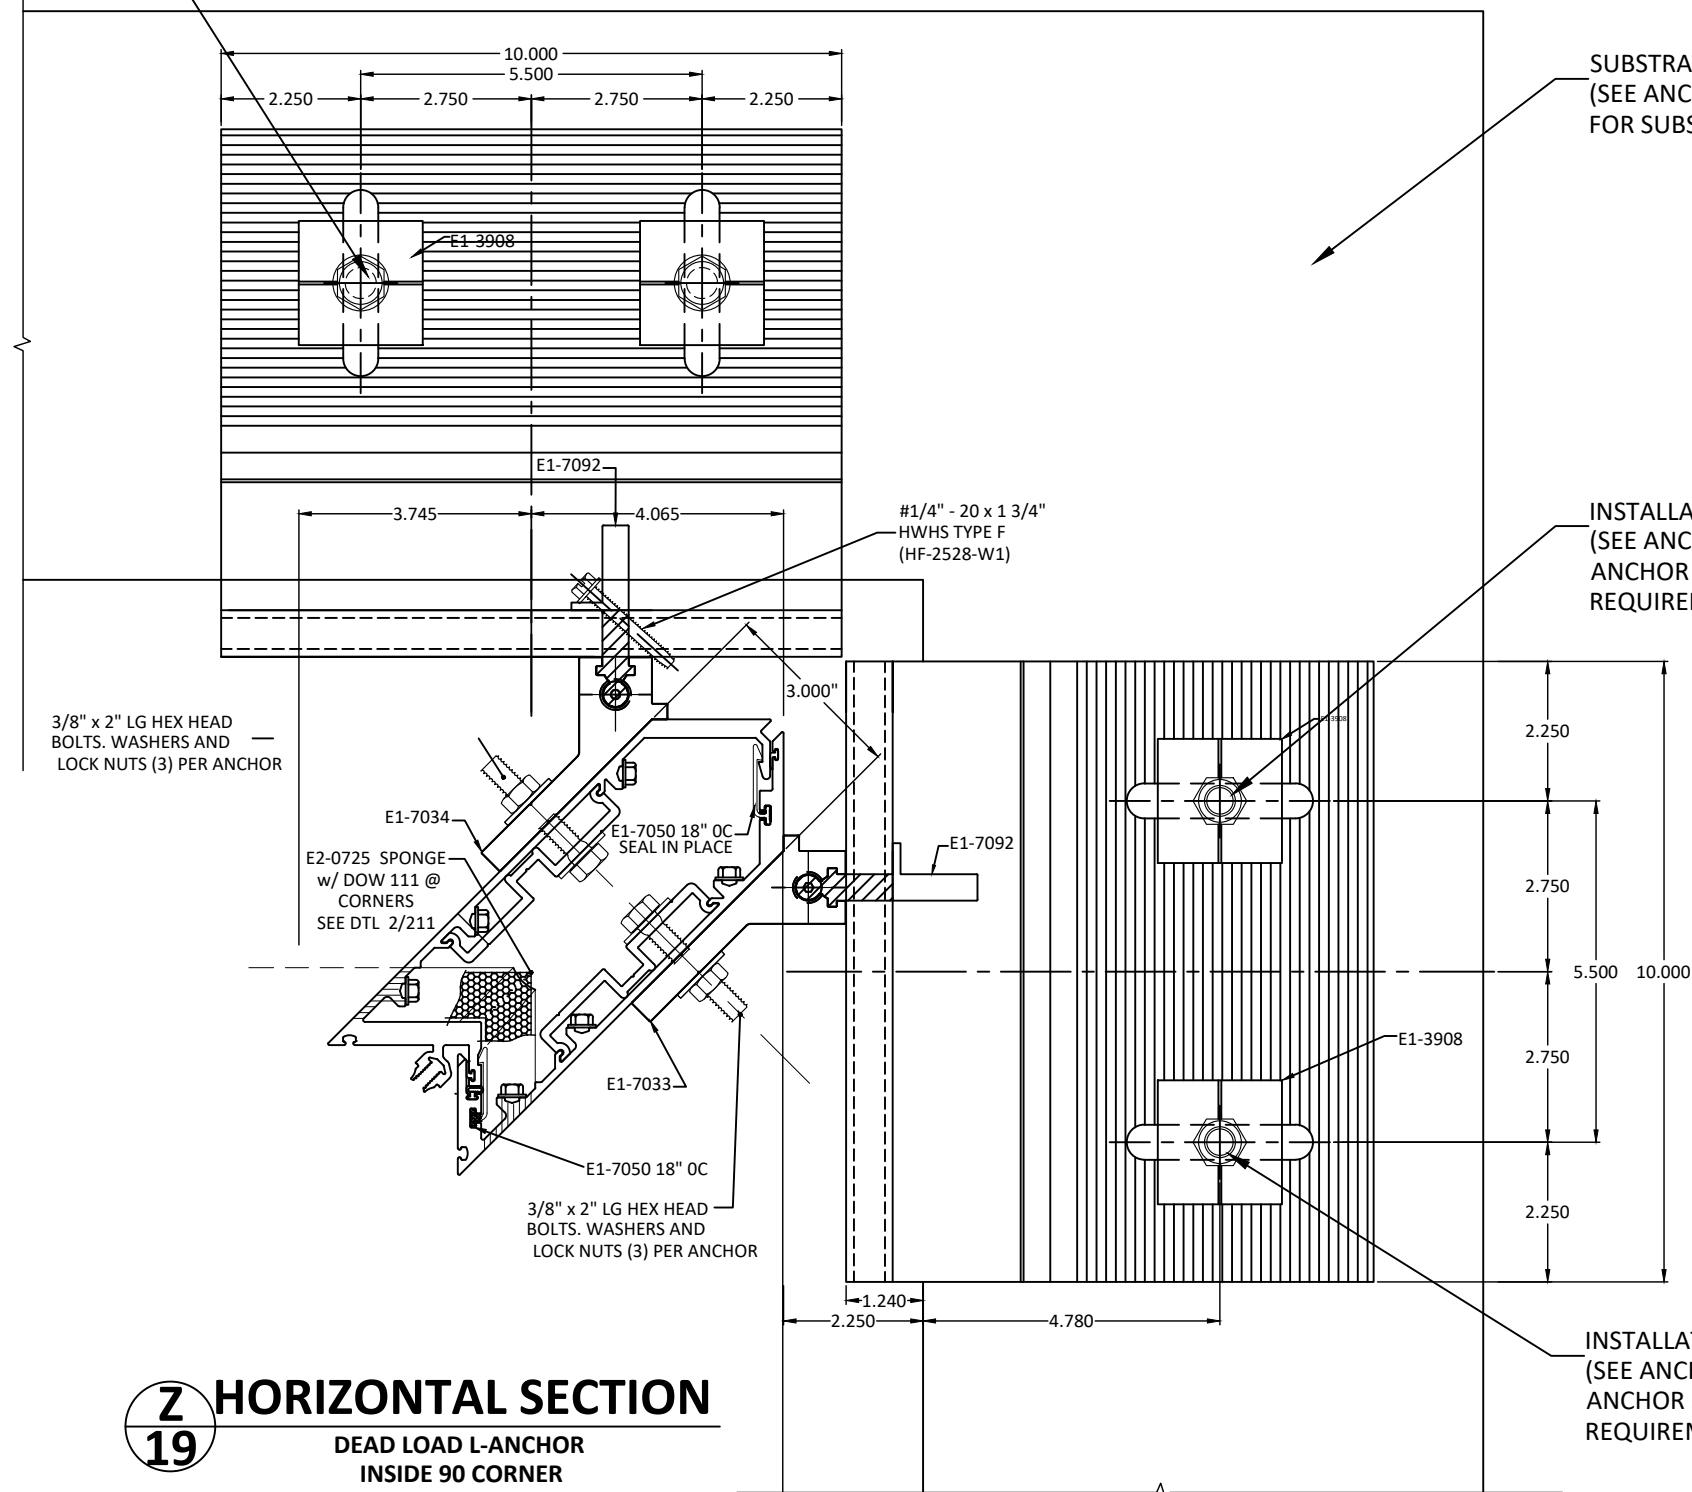

SUBSTRATE BY OTHERS
(SEE ANCHOR TABLE SHEET 17,
FOR SUBSTRATE REQUIREMENTS)

INSTALLATION ANCHOR
(SEE ANCHOR TABLE SHEET 17, FOR
ANCHOR SELECTION &
REQUIREMENTS)

INSTALLATION ANCHOR
(SEE ANCHOR TABLE SHEET 17, FOR
ANCHOR SELECTION &
REQUIREMENTS)

Z
19 **HORIZONTAL SECTION**
DEAD LOAD L-ANCHOR
INSIDE 90 CORNER



YKK AP AMERICA, Inc.
101 MARIETTA STREET NW, SUITE 2100
MIAMI, FL 33132
PH: (478)277-1955 FAX: (678)838-6001


TITLE:
YUW 750 XTH UNITIZED WALL SYSTEM
(HVHZ) (L.M.I.)
HORIZONTAL SECTION - L-ANCHORS
INSIDE 90 CORNER

PREPARED BY:
BUILDING DROPS, INC.
1900 NE MIAMI COURT, STE. 2-15
MIAMI, FL 33132
PH: (954)399-8478
FAX: (954)744-4738
WEB: www.buildingdrops.com



REMARKS	BY	DATE
2026 FBC UPDATE	SH	07.24.26

THE INSTALLATION DETAILS DESCRIBED HEREIN ARE GENERIC
AND MAY NOT REFLECT ACTUAL CONDITIONS FOR A SPECIFIC
SITE. IF SITE CONDITIONS CAUSE INSTALLATION TO DEVIATE
FROM THE REQUIREMENTS DETAILED HEREIN, A LICENSED
ENGINEER OR ARCHITECT SHALL PREPARE SITE SPECIFIC
DOCUMENTS FOR USE WITH THIS DOCUMENT.

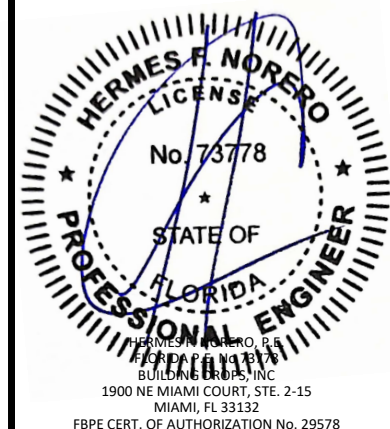

FL #:

FL16668

DATE: **10.30.13**

DWG. BY: **MSS** CHK. BY: **HFN**

SCALE: **NTS**

DWG. #: **YKK031**

SHEET:


19 REV. **A**

PREPARED BY:

 **BUILDING DROPS**

BUILDING DROPS, INC.
1900 NE MIAMI COURT, STE. 2-15
MIAMI, FL 33132
PH: (954)399-8478
FAX: (954)744-4738
WEB: www.buildingdrops.com

THE INSTALLATION DETAILS DESCRIBED HEREIN ARE GENERIC AND MAY NOT REFLECT ACTUAL CONDITIONS FOR A SPECIFIC SITE. IF SITE CONDITIONS CAUSE INSTALLATION TO DEVIATE FROM THE REQUIREMENTS DETAILED HEREIN, A LICENSED ENGINEER OR ARCHITECT SHALL PREPARE SITE SPECIFIC DOCUMENTS FOR USE WITH THIS DOCUMENT.

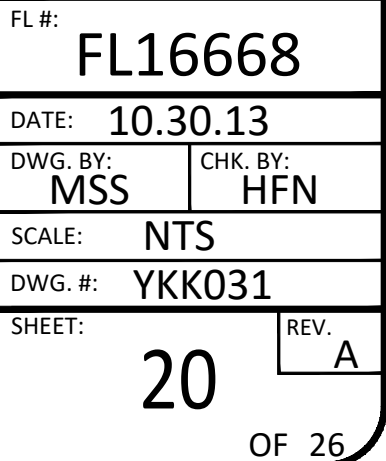

7/24/2026 12:36 PM

c:\users\sebastianherrerros\desktop\ykk 2026 ca\116668\ykk031.dwg

BILL OF MATERIALS				BILL OF MATERIALS (Continued)				BILL OF MATERIALS (Continued)			
Extrusion #/ Part #	Description	Material	Manufacturer	Extrusion #/ Part #	Description	Material	Manufacturer	Extrusion #/ Part #	Description	Material	Manufacturer
AS-7057	Pressure Plate (1 5/16" Glass)	6063-T5	YKK AP	E1-7005	Jamb Anchor (Curtain Wall)	6063-T6	YKK AP	E2-7006	Setting Block (1" Glass)	SILICONE	LAUREN
AS-7081	90 Deg. Outside Corner Pressure Plate (1 5/16" Glass)	6063-T5	YKK AP	E1-7006	5 1/4" Mullion Anchor Sleeve	6063-T5	YKK AP	E2-7008	Wiper Gasket	SILICONE	TREMCO
E9-1206	Face Cover	6063-T5	YKK AP	E1-7007	5 1/4" Mullion Reinforcement Clip	6063-T5	YKK AP	E2-7009	SSG Wiper Gasket	SILICONE	TREMCO
E9-3839	Right Angle Bracket	6063-T6	YKK AP	E1-7008	End Cap (Window Wall)	6063-T5	YKK AP	E2-7010	Weather Seal Gasket	SILICONE	TREMCO
E9-7002	5 1/4" Female Mullion Half	6063-T5	YKK AP	E1-7009	Setting Block Chair (1" Glass)	6063-T5	YKK AP	E2-7011	SSG Setting Block	SILICONE	LAUREN
E9-7003	5 1/4" Interlocking Clip	6063-T5	YKK AP	E1-7010	Setting Block Chair (1 5/16" Glass)	6063-T5	YKK AP	E2-7012	Captured Joint Plug	EPDM SPONGE	TAPE SPECIALITIES
E9-7021	5 1/4" Mullion Sleeve	6063-T5	YKK AP	E1-7011	SSG Setting Block Chair (1 5/16" Glass)	6063-T5	YKK AP	E2-7013	SSG Joint Plug	EPDM SPONGE	TAPE SPECIALITIES
E9-7023	5 1/4" SSG Sill/Horizontal	6063-T5	YKK AP	E1-7014	RH Mullion Anchor	6063-T6	YKK AP	E2-7014	SSG Corner Spacer	"SILICONE (DUROMETER 70 +/-5)"	TREMCO
E9-7027	5 1/4" Head/Horizontal	6063-T5	YKK AP	E1-7015	LH Mullion Anchor	6063-T6	YKK AP	E2-7016	Sill Horizontal Weather Seal	SILICONE	LAUREN
E9-7039	SSG Setting Block Chair (1 5/16" Glass)	6063-T5	YKK AP	E1-7016	SSG Setting Block Chair (1" Glass)	6063-T5	YKK AP	E2-7017	1 5/16 Setting Block SSG	SILICONE	LAUREN
E9-7040	Setting Block Chair (1 5/16" Glass)	6063-T5	YKK AP	E1-7021	5 1/4" RH Mullion Sleeve	6063-T5	YKK AP	E2-7018	1 5/16 Setting Block Captured	SILICONE	LAUREN
E9-7042	5 1/4" Anchor Sleeve	6063-T5	YKK AP	E1-7022	5 1/4" LH Mullion Sleeve	6063-T5	YKK AP	E3-7011	SSG Corner Tongue Adaptor	PVC	AMESBURY
E9-7044	5 1/4" Flush Filler	6063-T5	YKK AP	E1-7024	Mullion T-Anchor (Window Wall)	6063-T6	YKK AP	E3-7013	SSG Tongue Adaptor	PVC	AMESBURY
E9-7045	5 1/4" Outside Corner Male Mullion	6063-T5	YKK AP	E1-7025	Jamb F-Anchor (Window Wall)	6063-T6	YKK AP	E3-7015	Perimeter Spacer (1 5/16" Glass)	PVC	AMESBURY
E9-7046	5 1/4" Outside Corner Female Mullion	6063-T5	YKK AP	E1-7027	Corner Starter Sill Splice	6063-T5	YKK AP	E3-7016	Thermal Shield (1 5/16" Glass)	PVC	AMESBURY
E9-7047	5 1/4" Inside Corner Male Mullion	6063-T5	YKK AP	E1-7028	90 Deg Inside Corner Anchor	6063-T5	YKK AP	E3-7017	Polyamide Tongue Adaptor	POLYAMIDE	TECHNOFORM
E9-7048	5 1/4" Inside Corner Female Mullion	6063-T5	YKK AP	E1-7029	90 Deg Outside Corner Anchor	6063-T5	YKK AP	E3-7018	Glass Edge Protector (1 5/16" Glass)	PVC	AMESBURY
E9-7049	5 1/4" Corner Sleeve	6063-T5	YKK AP	E1-7032	90 Deg. Outside Corner Mullion Anchor	6063-T6	YKK AP	E3-7019	PVC End Cap	M&M PLASTICS	BLACK NYLON
E9-7050	Corner Anti-Buckling Clip	6063-T5	YKK AP	E1-7033	90 Deg. Outside Corner LH Mullion Anchor	6063-T6	YKK AP	E3-7020	SSG Tongue Adaptor	PVC	AMESBURY
E9-7056	90 Deg. Outside Corner Cover	6063-T5	YKK AP	E1-7034	90 Deg. Inside Corner LH Mullion Anchor	6063-T6	YKK AP	E3-7023	Sill Track Adaptor	PVC	AMESBURY
E9-7080	90 Deg. Outside Corner Face Cover (1 5/16" Glass)	6063-T5	YKK AP	E1-7048	5 1/4" RH Corner Mullion Splice Sleeve	6063-T5	YKK AP	E3-7024	PVC End Cap	M&M PLASTICS	BLACK NYLON
E9-7092	Bracket Sleeve	6063-T6	YKK AP	E1-7049	5 1/4" LH Corner Mullion Splice Sleeve	6063-T5	YKK AP	E3-9902	SSG Tongue Adaptor	PVC	AMESBURY
E9-7093	5 1/4" Corner Anchor Sleeve	6063-T5	YKK AP	E1-7050	Corner Mullion Clip	6063-T5	YKK AP	E3-9903	Glass Edge Protector	PVC	AMESBURY
E9-7094	5 1/4" Sill Track	6063-T5	YKK AP	E1-7067	Horizontal SSG Setting Block Chair	6063-T5	YKK AP	HC1220-SS	#12x 1.25 HWH type C	300 Stainlesss Steel	Fastenal
E9-7095	5 1/4" Male Mullion Half	6063-T5	YKK AP	E1-7081	Jamb Stack Joint Angle	6063-T5	YKK AP	HC1228-SS	#12x 1.75 HWH type C	300 Stainlesss Steel	Fastenal
E9-7096	5 1/4" Sill/Horizontal	6063-T5	YKK AP	E1-7092	Bracket Sleeve	6063-T5	YKK AP	HW2532-SS	1/4-20 x 2" HWH Machine scrww	300 Stainlesss Steel	Fastenal
E9-7097	5 1/4" Intermediate Horizontal	6063-T5	YKK AP	E2-0070	Silicone Sheet	SILICONE	TREMCO	FC2512-SS	1/4-20 x 3/4" FH Machine screw	300 Stainlesss Steel	Fastenal
E9-7098	5 1/4" Jamb Mullion	6063-T5	YKK AP	E2-0110	1/4" x 1/4" Glazing Tape	SGT-922 POLYURETHAN E FOAM	TAPE SPECIALITIES	FC1010-SS	#12x 1.25 HWH type C	300 Stainlesss Steel	Fastenal
E9-7099	5 1/4" Open Back Head/Sill	6063-T5	YKK AP	E2-0724	1/4" x 3/16" Glazing Tape	SGT-922 POLYURETHAN E FOAM	TAPE SPECIALITIES	FC2524-SS	1/4-20 x 1.5" FH Machine screw	300 Stainlesss Steel	Fastenal
E9-7749	1/4" Adaptor	6063-T5	YKK AP	E2-0725	Closed Cell Sponge	ARMAFLEX HP	TAPE SPECIALITIES	FC2524-SS	1/4-20 x 1.5" FH Machine screws/ bolts	300 Stainlesss Steel	Fastenal
E2-7018	Glazing Filler	6063-T5	YKK AP	E2-3906	Horizontal Tight Spacer	PROVISTA	TREMCO	HF2516-W1	1/4-20 x 1" Machine screws	Carbon Steel	Fastenal
E1-3907	L-Anchor	6063-T6	YKK AP	E2-7001	Interior Gasket	"SILICONE (DUROMETER 70 +/-5)"	TREMCO	HF2528-W1	1/4-20 x 1.75" Machine screws	Carbon Steel	Fastenal
E1-3908	Lock Washer	6063-T6	YKK AP	E2-7002	Air Water Seal Gasket	SILICONE	TREMCO		Dow 995 Silicone Sealant	Silicone	Dow Corning
E1-7001	Stack Joint Plate	6063-T5	YKK AP	E2-7003	Horizontal Exterior Gasket	"SILICONE (DUROMETER 60 +/-5)"	TREMCO		Spectrum 2 Silicone sealant	Silicone	Tremco
E1-7002	End Dam	6063-T5	YKK AP	E2-7004	Horizontal Air Seal Gasket	SILICONE	TREMCO		ETA silicone Sheet	Silicone	Tremco
E1-7003	5 1/4" Mullion Clip	6063-T5	YKK AP	E2-7005	Exterior Gasket	"SILICONE (DUROMETER 70 +/-5)"	TREMCO		5/16" x 1/5 lg HH bolts, washers and locknuts	300 Stainlesss Steel	Fastenal
E1-7004	Mullion Anchor (Curtain Wall)	6063-T6	YKK AP								



YKK AP AMERICA, Inc.
101 MARIETTA STREET NW, SUITE 2100
MIAMI, FL 33132
PH: (478)277-1955 FAX: (678)838-6001

TITLE:
YUW 750 XTH UNITIZED WALL SYSTEM
(HVHZ) (L.M.I.)


BILLOF MATERIALS

PREPARED BY:
BUILDING DROPS, INC.
1900 NE MIAMI COURT, STE. 2-15
MIAMI, FL 33132
PH: (954)399-8478
FAX: (954)744-4738
WEB: www.buildingdrops.com



REMARKS	BY	DATE
2026 FBC UPDATE	SH	07.24.26

THE INSTALLATION DETAILS DESCRIBED HEREIN ARE GENERIC AND MAY NOT REFLECT ACTUAL CONDITIONS FOR A SPECIFIC SITE. IF SITE CONDITIONS CAUSE INSTALLATION TO DEVIATE FROM THE REQUIREMENTS DETAILED HEREIN, A LICENSED ENGINEER OR ARCHITECT SHALL PREPARE SITE SPECIFIC DOCUMENTS FOR USE WITH THIS DOCUMENT.

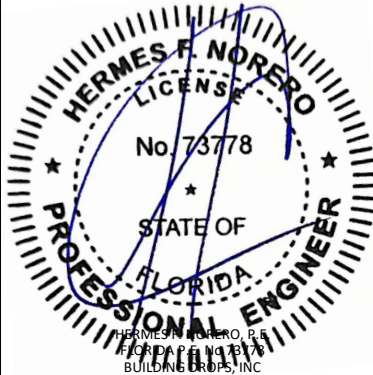

HERMES F. NORERO, P.E.
BUILDING DROPS, INC.
1900 NE MIAMI COURT, STE. 2-15
MIAMI, FL 33132
FBPE CERT. OF AUTHORIZATION No. 29578

FL #:
FL16668

DATE: **10.30.13**

DWG. BY: **MSS**CHK. BY: **HFN**


SCALE: **NTS**

DWG. #: **YKK031**


SHEET: **21**REV. **A**

OF 26


PRESSURE PLATE (1-5/16" GLASS)
AS-7057

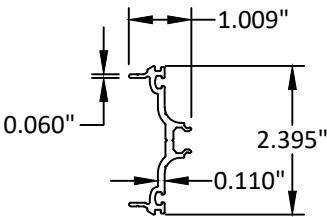


90 DEG. OUTSIDE CORNER PRESSURE PLATE (1 5/16" GLASS)
AS-7081

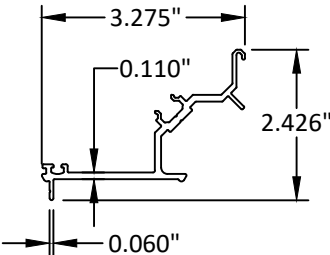


FACE COVER
E9-1206

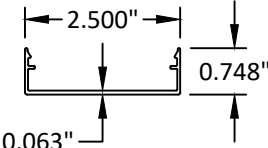


5 1/4" FEMALE MULLION HALF
E9-7002

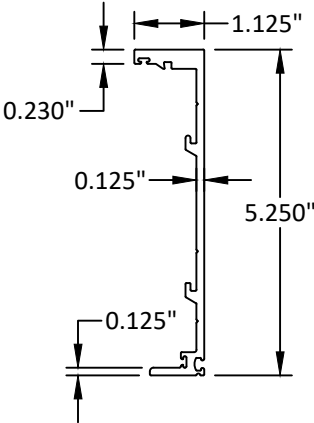


5 1/4" INTERLOCKING CLIP
E9-7003

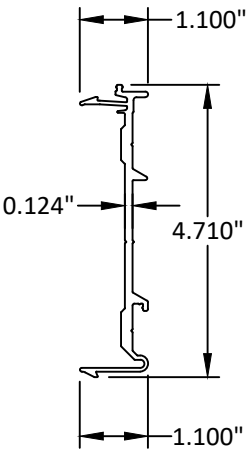


5 1/4" SSG SILL/HORIZONTAL
E9-7023

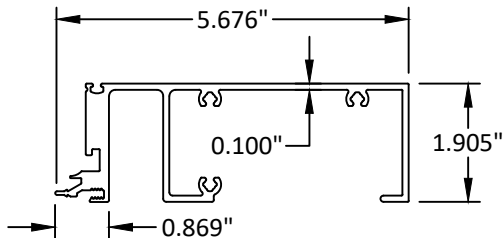


5 1/4" HEAD/HORIZONTAL
E9-7027

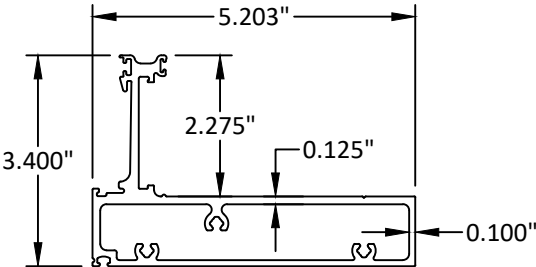


5 1/4" ANCHOR SLEEVE
E9-7042

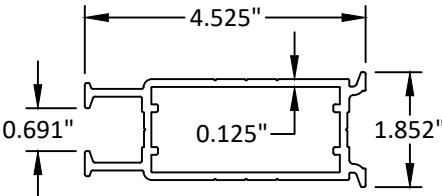


5 1/4" FLUSH FILLER
E9-7044

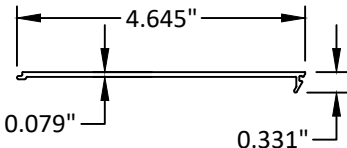


5 1/4" OUTSIDE CORNER MALE MULLION
E9-7045

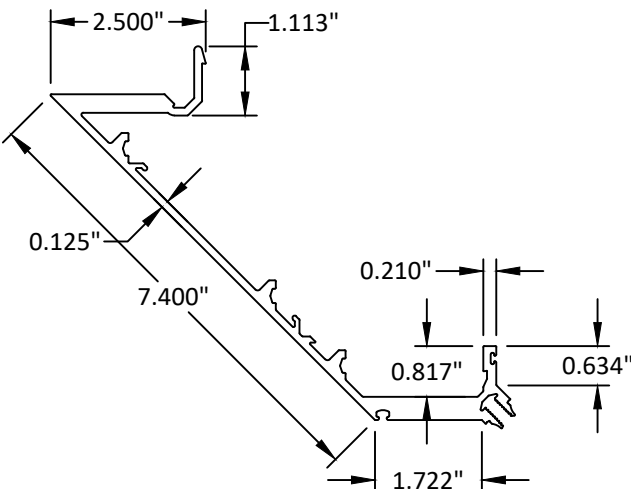


5 1/4" OUTSIDE CORNER FEMALE MULLION
E9-7046

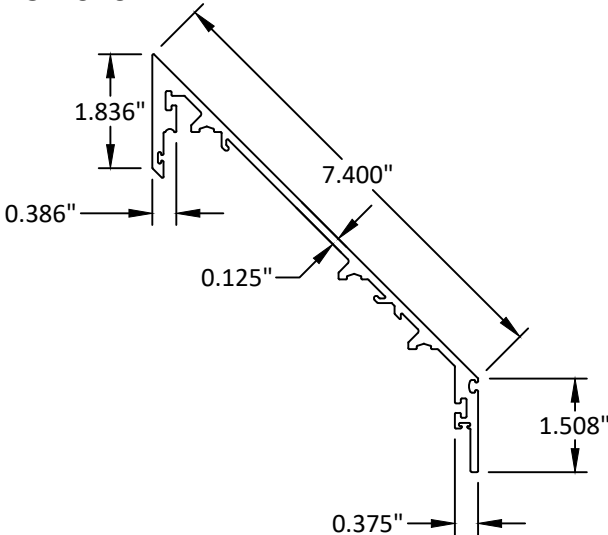

5 1/4" INSIDE CORNER MALE MULLION
E9-7047

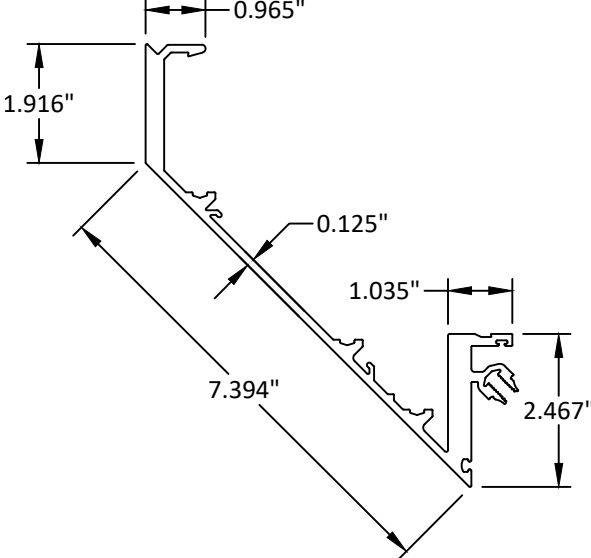

5 1/4" INSIDE CORNER FEMALE MULLION
E9-7048

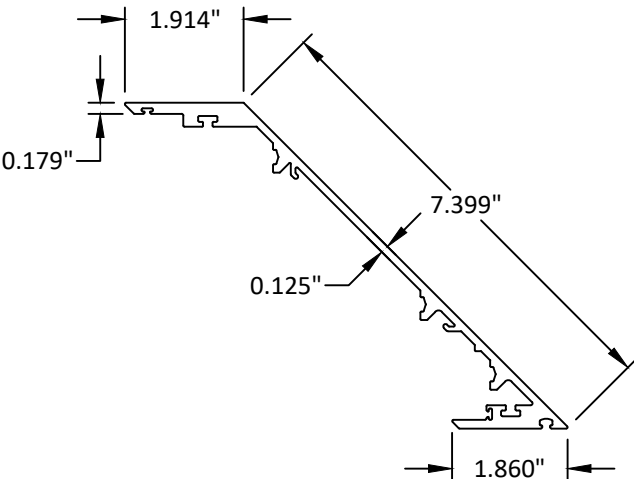

YKK AP AMERICA, Inc.
101 MARIETTA STREET NW, SUITE 2100
MIAMI, FL 33132
PH: (478)277-1955 FAX: (678)838-6001

TITLE:
YUW 750 XTH UNITIZED WALL SYSTEM
(HVHZ) (L.M.I.)

COMPONENTS (1)

PREPARED BY:
BUILDING DROPS, INC.
1900 NE MIAMI COURT, STE. 2-15
MIAMI, FL 33132
PH: (954)399-8478
FAX: (954)744-4738
WEB: www.buildingdrops.com



REMARKS	BY	DATE
2026 FBC UPDATE	SH	07.24.26

THE INSTALLATION DETAILS DESCRIBED HEREIN ARE GENERIC AND MAY NOT REFLECT ACTUAL CONDITIONS FOR A SPECIFIC SITE. IF SITE CONDITIONS CAUSE INSTALLATION TO DEVIATE FROM THE REQUIREMENTS DETAILED HEREIN, A LICENSED ENGINEER OR ARCHITECT SHALL PREPARE SITE SPECIFIC DOCUMENTS FOR USE WITH THIS DOCUMENT.



FL #:

FL16668

DATE: 10.30.13

DWG. BY: MSS
CHK. BY: HFN

SCALE: NTS

DWG. #: YKK031

SHEET:


22

REV. A


OF 26

c:\users\sebastianherrerros\desktop\ykk 2026 ca\116668\ykk031.dwg 7/24/2026 12:36 PM


**5 1/4" CORNER SLEEVE
E9-7049**

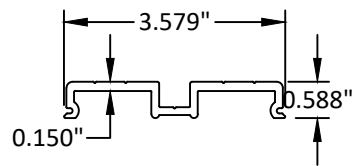


**CORNER ANTI-BUCKLING CLIP
E9-7050**

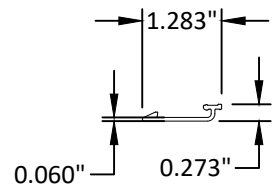


**90 DEG. OUTSIDE CORNER COVER
E9-7056**

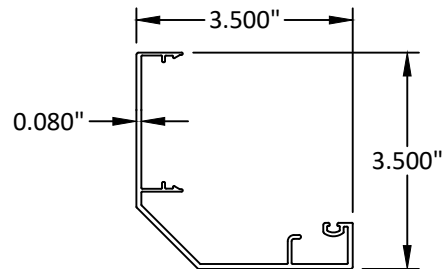


**90 DEG. OUTSIDE CORNER FACE COVER (1 5/16" GLASS)
E9-7080**

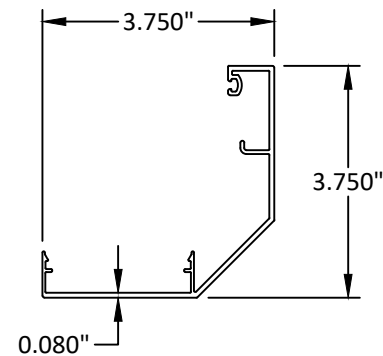


**BRACKET SLEEVE
E9-7092**

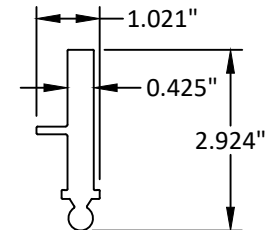


**5 1/4" CORNER ANCHOR SLEEVE
E9-7093**

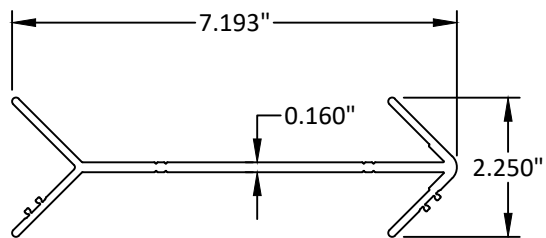


**5 1/4" SILL TRACK
E9-7094**

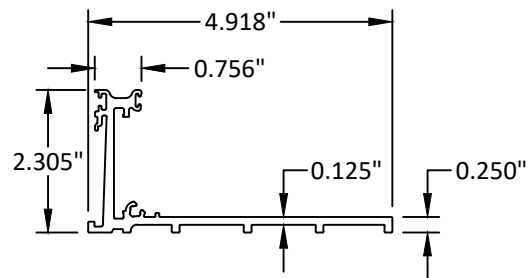


**5 1/4" MALE MULLION HALF
E9-7095**

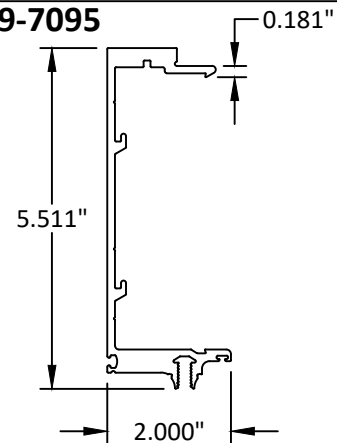


**5 1/4" SILL/HORIZONTAL
E9-7096**

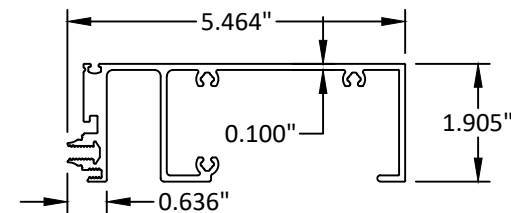


**GLAZING FILLER
E2-7018**

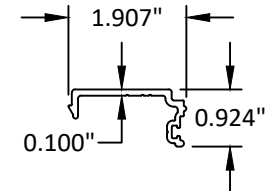


**5 1/4" INTERMEDIATE HORIZONTAL
E9-7097**

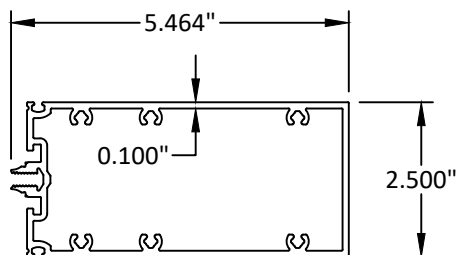


**5 1/4" JAMB MULLION
E9-7098**

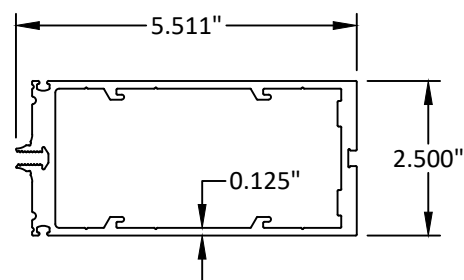

**5 1/4" OPEN BACK HEAD/SILL
E9-7099**

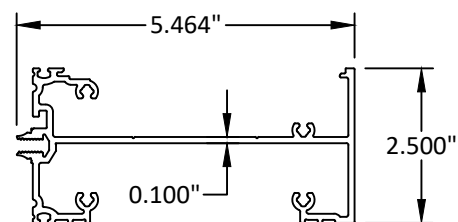

**1/4" ADAPTOR
E9-7749**

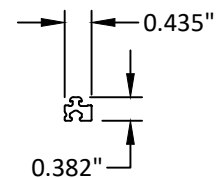

YKK AP AMERICA, Inc.
101 MARIETTA STREET NW, SUITE 2100
MIAMI, FL 33132
PH: (478)277-1955 FAX: (678)838-6001

TITLE:
YUW 750 XTH UNITIZED WALL SYSTEM
(HVHZ) (L.M.I.)

COMPONENTS (2)

PREPARED BY:
BUILDING DROPS, INC.

1900 NE MIAMI COURT, STE. 2-15
MIAMI, FL 33132
PH: (954)399-8478
FAX: (954)744-4738
WEB: www.buildingdrops.com



REMARKS	BY	DATE
2026 FBC UPDATE	SH	07.24.26

THE INSTALLATION DETAILS DESCRIBED HEREIN ARE GENERIC AND MAY NOT REFLECT ACTUAL CONDITIONS FOR A SPECIFIC SITE. IF SITE CONDITIONS CAUSE INSTALLATION TO DEVIATE FROM THE REQUIREMENTS DETAILED HEREIN, A LICENSED ENGINEER OR ARCHITECT SHALL PREPARE SITE SPECIFIC DOCUMENTS FOR USE WITH THIS DOCUMENT.



FL #:

FL16668

DATE: **10.30.13**

DWG. BY: **MSS** CHK. BY: **HFN**

SCALE: **NTS**

DWG. #: **YKK031**


SHEET:

23 REV. **A**


OF 26

7/24/2026 12:36 PM


L-ANCHOR
E1-3907

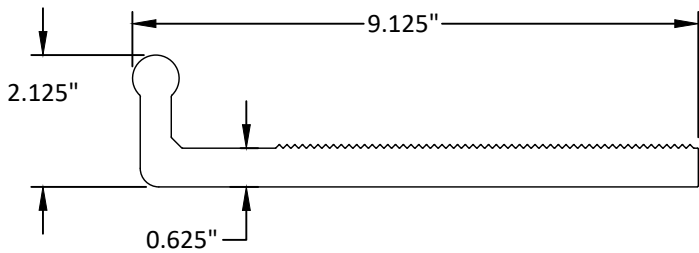

LOCK WASHER
E1-3908

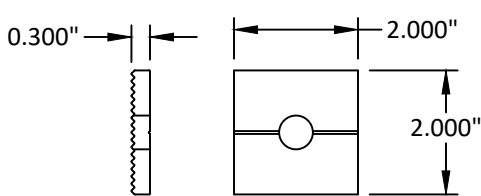


5 1/4" MULLION CLIP
E1-7003

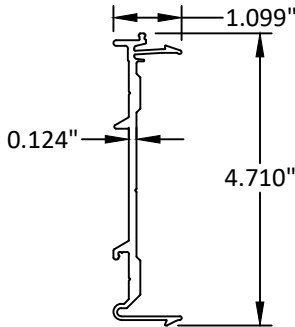


MULLION ANCHOR (CURTAIN WALL)
E1-7004

MULLION T-ANCHOR (WINDOW WALL)
E1-7024

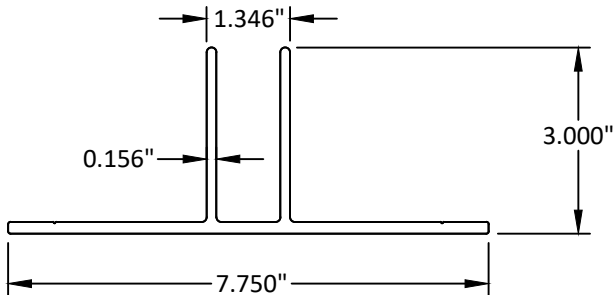


JAMB ANCHOR (CURTAIN WALL)
E1-7005


JAMB F-ANCHOR (WINDOW WALL)
E1-7025

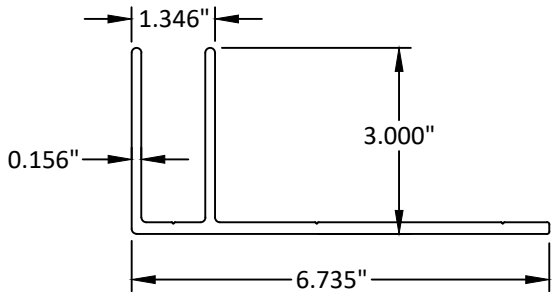


5 1/4" MULLION ANCHOR SLEEVE
E1-7006

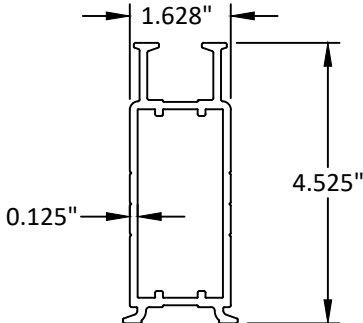

5 1/4" MULLION REINFORCEMENT CLIP
E1-7007


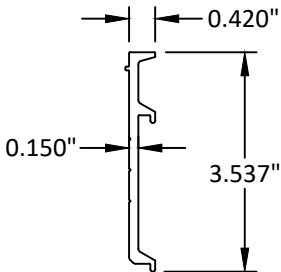


SSG SETTING BLOCK CHAIR (1 5/16" GLASS)
E1-7011

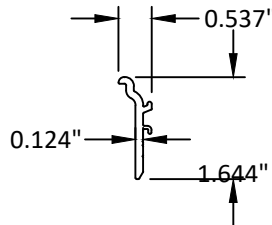


RH MULLION ANCHOR
E1-7014

LH MULLION ANCHOR
E1-7015 (E1-7014 MIRRORED)

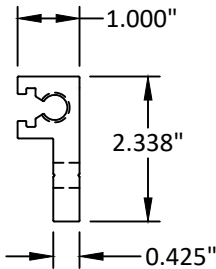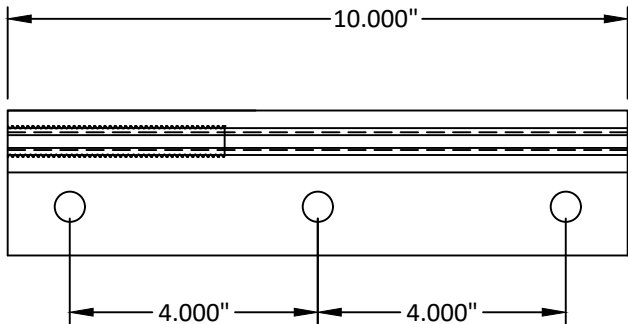


SETTING BLOCK CHAIR (1 5/16" GLASS)
E1-7010

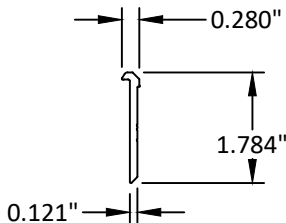

5 1/4" RH MULLION SLEEVE
E1-7021

5 1/4" LH MULLION SLEEVE
E1-7022 (E1-7021 MIRRORED)

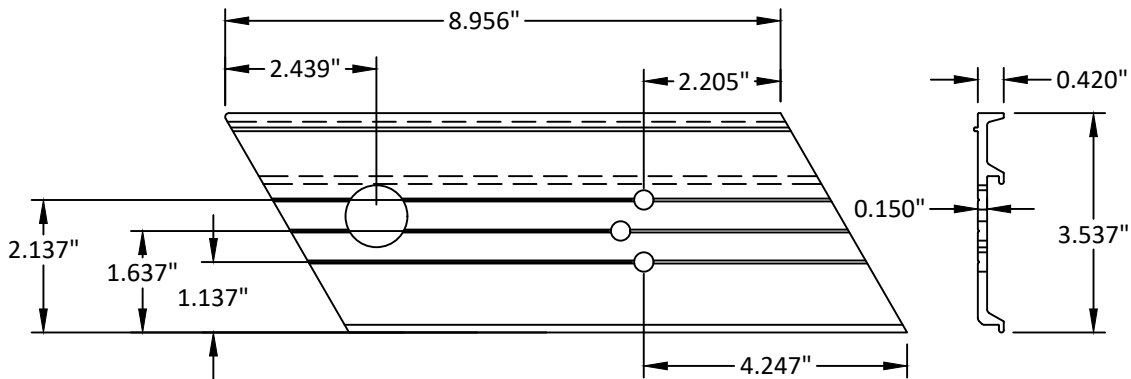

YKK AP AMERICA, Inc.
101 MARIETTA STREET NW, SUITE 2100
MIAMI, FL 33132
PH: (478)277-1955 FAX: (678)838-6001

TITLE:
YUW 750 XTH UNITIZED WALL SYSTEM
(HVHZ) (L.M.I.)

COMPONENTS (3)

PREPARED BY:

BUILDING DROPS, INC.

1900 NE MIAMI COURT, STE. 2-15

MIAMI, FL 33132

PH: (954)399-8478

FAX: (954)744-4738


WEB: www.buildingdrops.com

BD

BUILDING DROPS

REMARKS	BY	DATE
2026 FBC UPDATE	SH	07.24.26


THE INSTALLATION DETAILS DESCRIBED HEREIN ARE GENERIC AND MAY NOT REFLECT ACTUAL CONDITIONS FOR A SPECIFIC SITE. IF SITE CONDITIONS CAUSE INSTALLATION TO DEVIATE FROM THE REQUIREMENTS DETAILED HEREIN, A LICENSED ENGINEER OR ARCHITECT SHALL PREPARE SITE SPECIFIC DOCUMENTS FOR USE WITH THIS DOCUMENT.

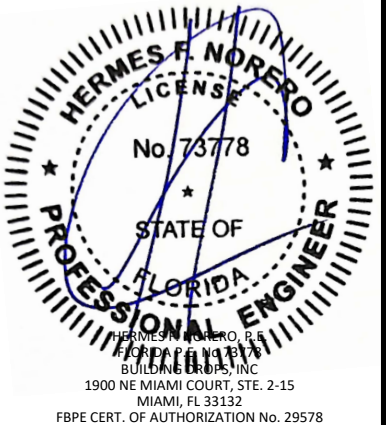

FL #:	FL16668
DATE:	10.30.13
DWG. BY:	MSS
CHK. BY:	HFN
SCALE:	NTS
DWG. #:	YKK031
SHEET:	24
REV.	A


c:\users\sebastianherrerros\desktop\ykk 2026 ca\116668\ykk031.dwg 7/24/2026 12:36 PM

90 DEG INSIDE CORNER ANCHOR ASSEMBLY
E1-7028

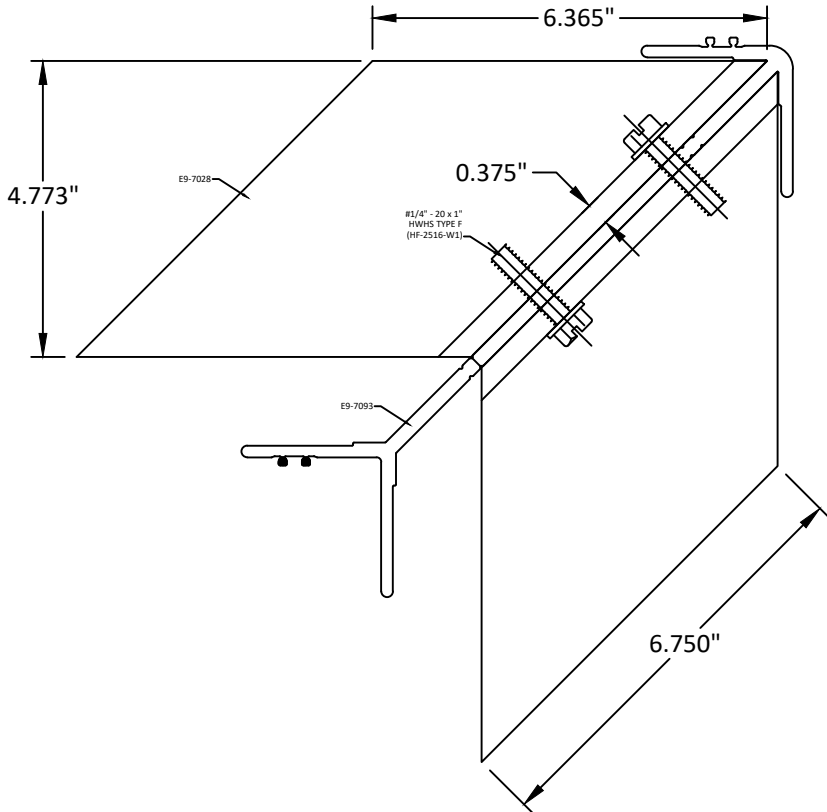


90 DEG. OUTSIDE CORNER MULLION ANCHOR
E1-7032

90 DEG. OUTSIDE CORNER LH MULLION ANCHOR
E1-7033 (E1-7032 MIRRORED)

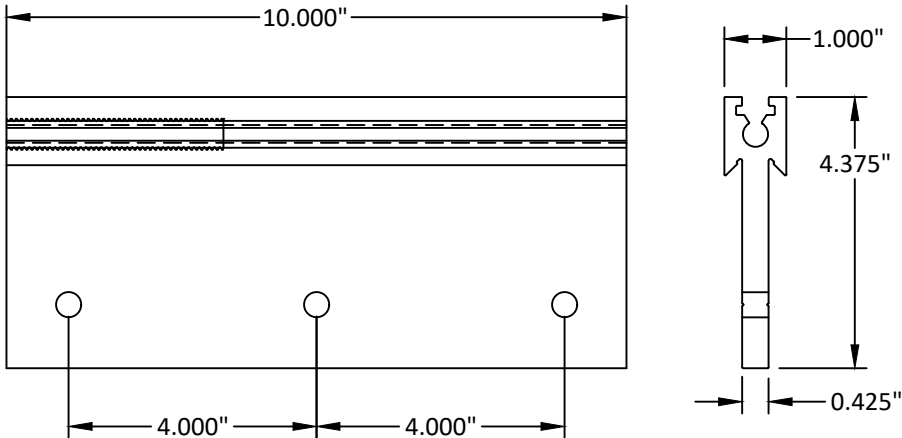


90 DEG OUTSIDE CORNER ANCHOR
E1-7029

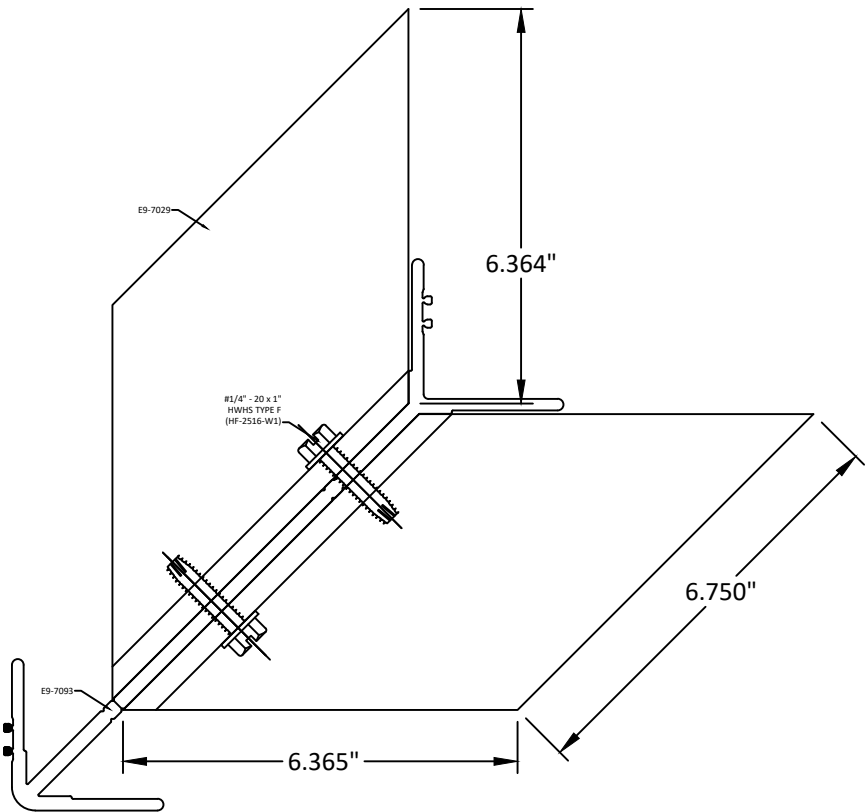

90 DEG. INSIDE CORNER LH MULLION ANCHOR
E1-7034

90 DEG. INSIDE CORNER LH MULLION ANCHOR
E1-7035 (E1-7034 MIRRORED)

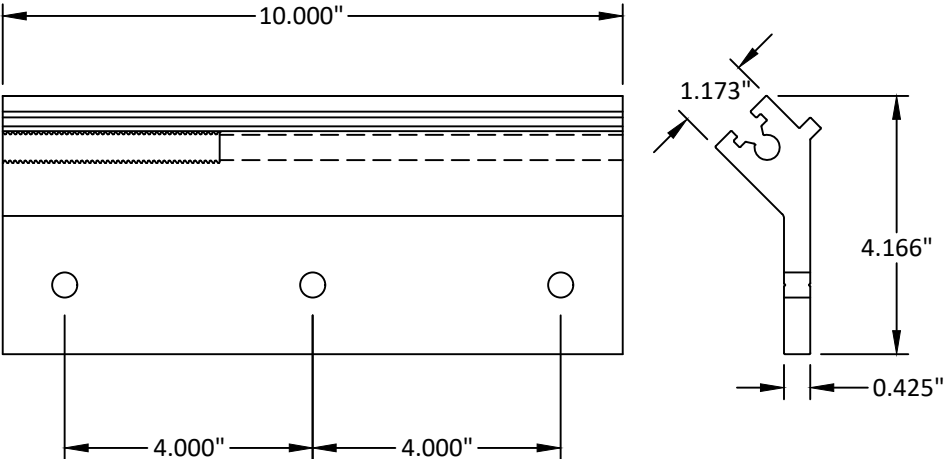

YKK AP AMERICA, Inc.
101 MARIETTA STREET NW, SUITE 2100
MIAMI, FL 33132
PH: (478)277-1955 FAX: (678)838-6001

TITLE:
YUW 750 XTH UNITIZED WALL SYSTEM
(HVHZ) (L.M.I.)

COMPONENTS (4)

PREPARED BY:

BUILDING DROPS, INC.
1900 NE MIAMI COURT, STE. 2-15
MIAMI, FL 33132
PH: (954)399-8478
FAX: (954)744-4738
WEB: www.buildingdrops.com



REMARKS	BY	DATE
2026 FBC UPDATE	SH	07.24.26

THE INSTALLATION DETAILS DESCRIBED HEREIN ARE GENERIC AND MAY NOT REFLECT ACTUAL CONDITIONS FOR A SPECIFIC SITE. IF SITE CONDITIONS CAUSE INSTALLATION TO DEVIATE FROM THE REQUIREMENTS DETAILED HEREIN, A LICENSED ENGINEER OR ARCHITECT SHALL PREPARE SITE SPECIFIC DOCUMENTS FOR USE WITH THIS DOCUMENT.



FL #: FL16668

DATE: 10.30.13

DWG. BY: MSS
CHK. BY: HFN


SCALE: NTS

DWG. #: YKK031


SHEET: 25 REV. A

7/24/2026 12:36 PM
c:\users\sebastianherrerros\desktop\ykk 2026 ca\116668\ykk031.dwg


5 1/4" RH CORNER MULLION SPLICE SLEEVE
E1-7048
5 1/4" LH CORNER MULLION SPLICE SLEEVE
E1-7049 (E1-7048 MIRRORED)

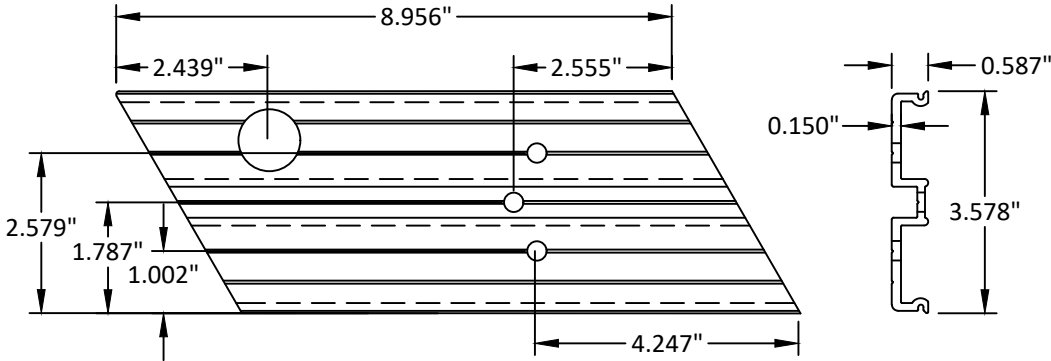


CORNER MULLION CLIP
E1-7050

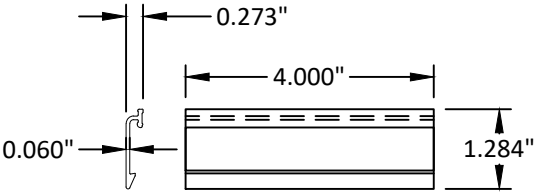


HORIZONTAL SSG SETTING BLOCK CHAIR
E1-7067

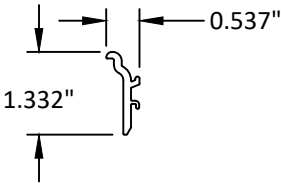

JAMB STACK JOINT ANGLE
E1-7081

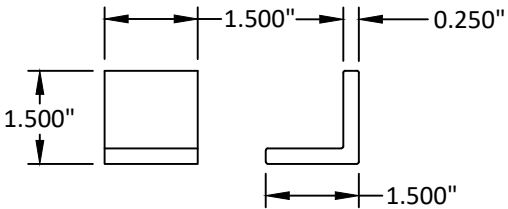

BRACKET SLEEVE
E1-7092

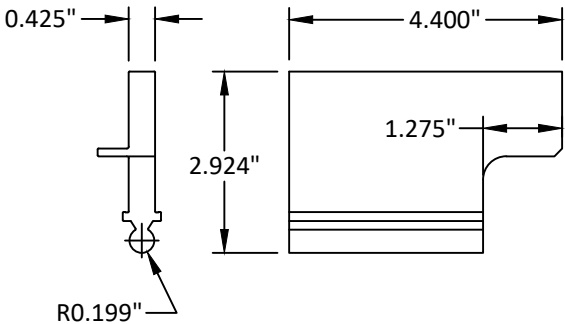



Quality
inspires™

YKK AP AMERICA, Inc.

101 MARIETTA STREET NW, SUITE 2100
MIAMI, FL 33132

PH: (478)277-1955 FAX: (678)838-6001

TITLE:
YUW 750 XTH UNITIZED WALL SYSTEM
(HVHZ) (L.M.I.)


COMPONENTS (5)

PREPARED BY:
BUILDING DROPS, INC.
1900 NE MIAMI COURT, STE. 2-15
MIAMI, FL 33132
PH: (954)399-8478
FAX: (954)744-4738
WEB: www.buildingdrops.com



REMARKS	BY	DATE
2026 FBC UPDATE	SH	07.24.26

THE INSTALLATION DETAILS DESCRIBED HEREIN ARE GENERIC AND MAY NOT REFLECT ACTUAL CONDITIONS FOR A SPECIFIC SITE. IF SITE CONDITIONS CAUSE INSTALLATION TO DEVIATE FROM THE REQUIREMENTS DETAILED HEREIN, A LICENSED ENGINEER OR ARCHITECT SHALL PREPARE SITE SPECIFIC DOCUMENTS FOR USE WITH THIS DOCUMENT.

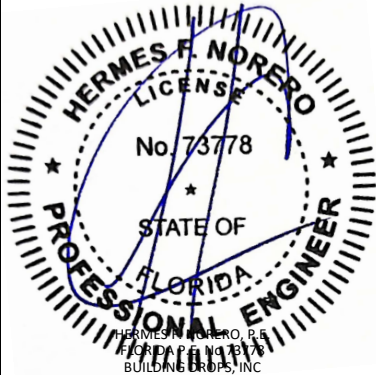

HERMES F. NORERO, P.E.

BUILDING DROPS, INC.

1900 NE MIAMI COURT, STE. 2-15
MIAMI, FL 33132

FBPE CERT. OF AUTHORIZATION No. 29578

FL #:

FL16668

DATE:

10.30.13

DWG. BY:

MSS

CHK. BY:

HFN

SCALE:

NTS

DWG. #:

YKK031

SHEET:

26

REV.

A

OF 26