
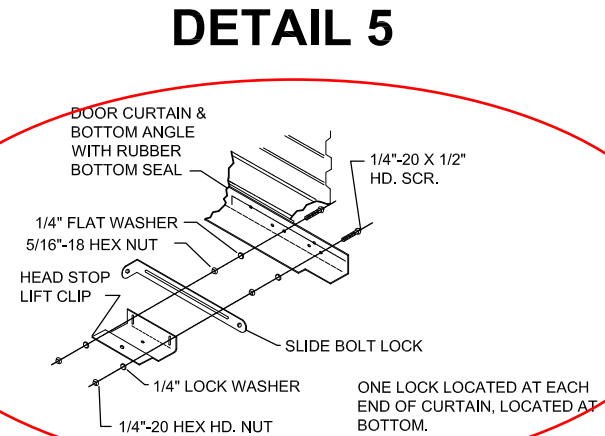
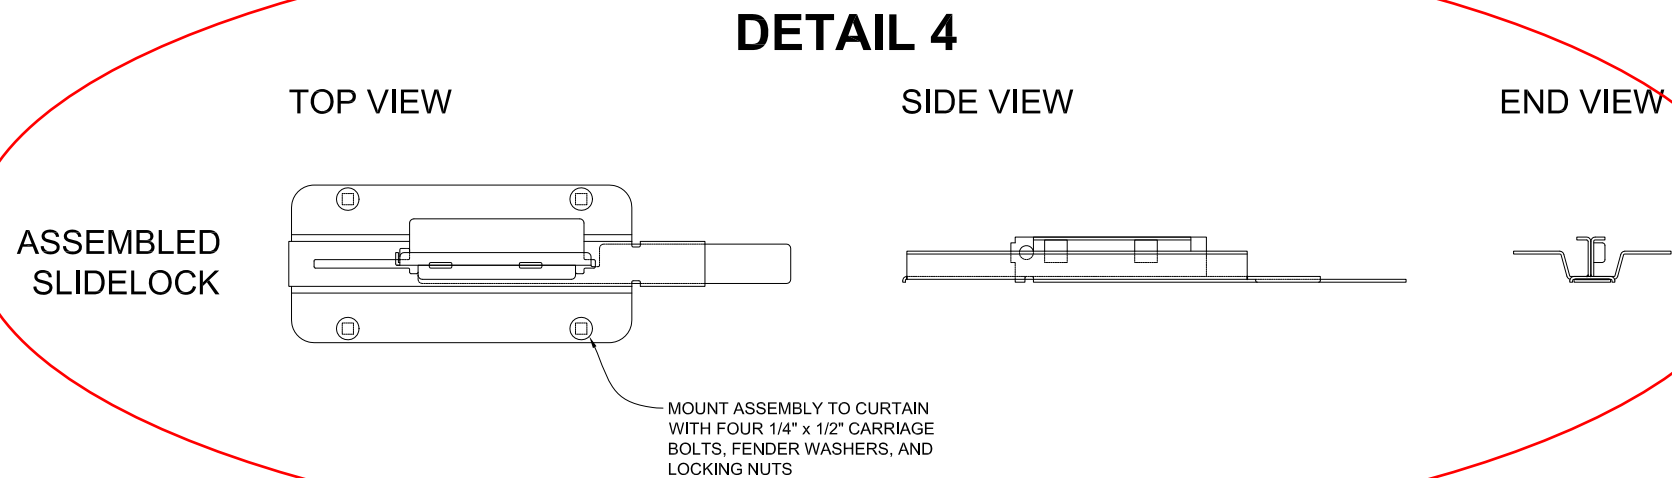
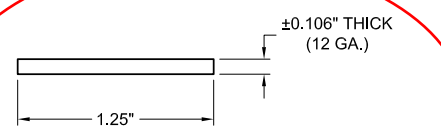
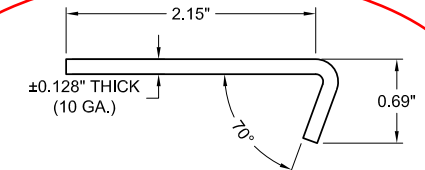
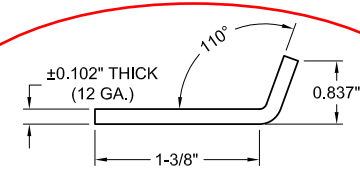
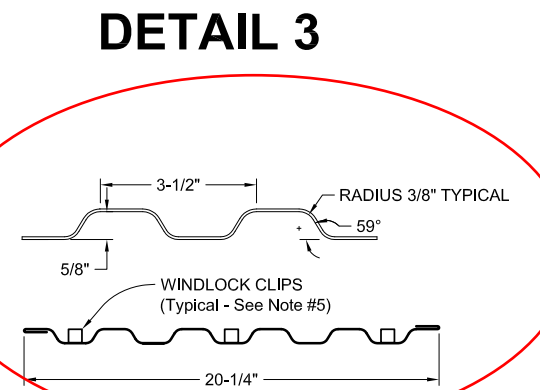
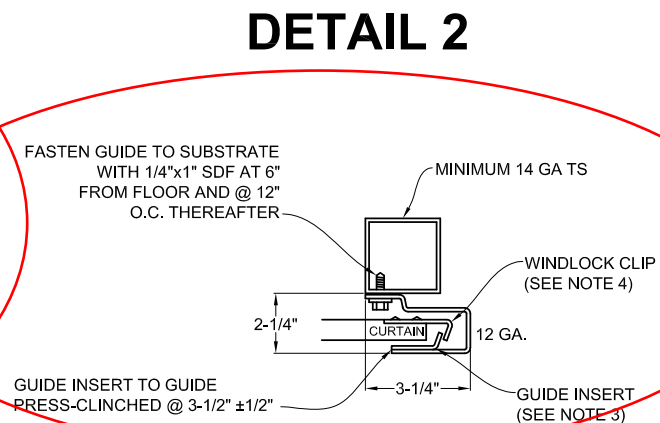


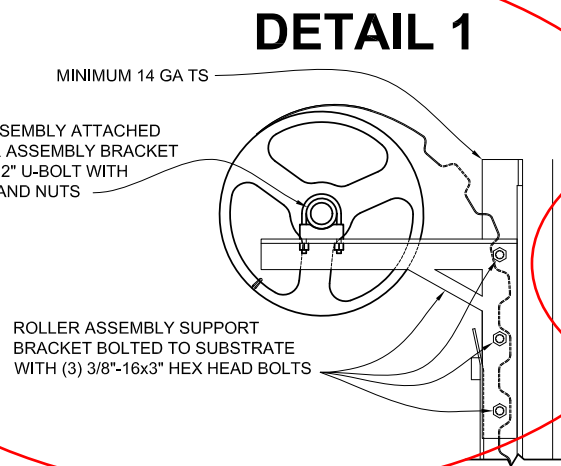

TL INSPECTOR BECHTOL ENGINEERING AND TESTING, INC. 605 WEST NEW YORK AVENUE DELAND, FLORIDA 32720 Certificate of Authorization No. 5492 Thomas Bechtol, P.E. Florida License No. 38538	TEST SIZE 8' WIDE x 8' HIGH	DESIGN PRESSURE 70 PSF	TEST PRESSURE 105 PSF
	CAROLINA CARPORTS, INC. ROLL-UP SHEET DOOR 8' MAXIMUM WIDTH		
	Carolina Carports Inc. 187 Cardinal Ridge Trail Dobson, NC 27017 Phone: (800) 670-4262	FIELD: N/A	DATE: 1/4/18
		DRAWN: RR	SCALE: NTS
	CHECKED: TB	PROJ. NO.: G18001	
	APPROVED: TB	SHEET 1 OF 1	