

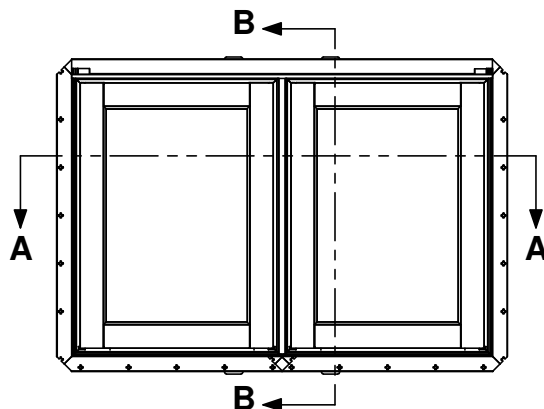


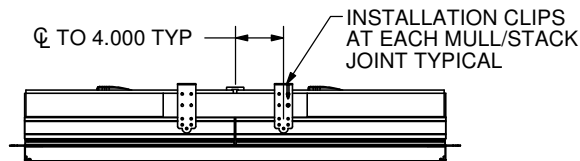

#6 X (1-5/8") NON-CORROSIVE SCREW
1-1/2" MIN PENETRATION INTO FRAMING MEMBER
2" FROM CORNERS
8-10" ON CENTER THROUGH NAILING FIN
AROUND THE UNITS ENTIRE PERIMETER TYP


USE SILICONE SEALANT
AROUND ENTIRE PERIMETER
BETWEEN NAILING FIN &
WOOD BUCK BY OTHERS TYP

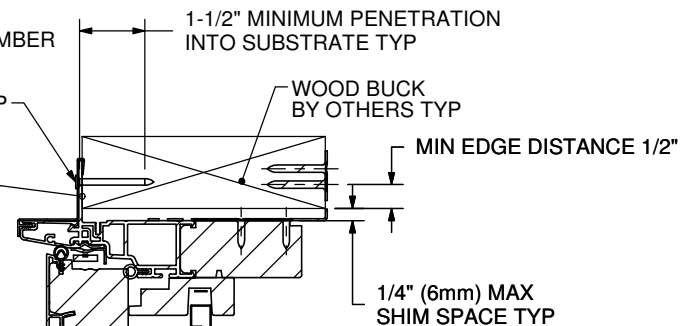


Weather Shield Windows & Doors

1209, 1210 Twin
NAILING FIN INSTALLATION

SECTION B-B
SCALE 1 : 4

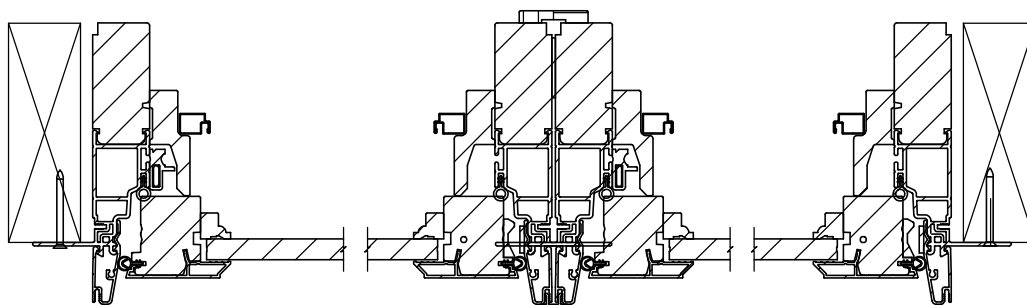

SECTION A-A
SCALE 1 : 4

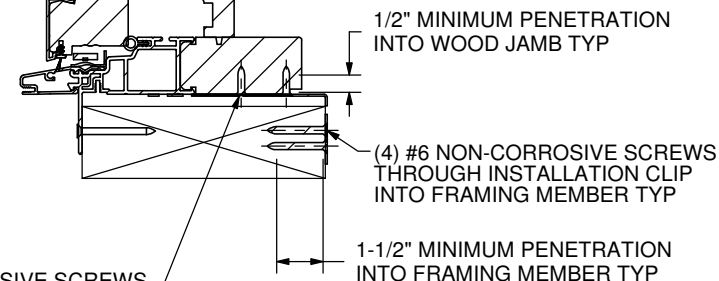

(4) #8 NON-CORROSIVE SCREWS
THROUGH INSTALLATION CLIP
INTO UNIT TYP

NOTE(S): INSTALLATION CLIPS COMPRISED OF
1-1/2 X 5-1/2", 20 GAUGE GALV. STEEL.

THIS SCHEDULE ADDRESSES ONLY THE FASTENERS REQUIRED TO ANCHOR THE WINDOW(S) TO ACHIEVE THE RATED DESIGN PRESSURE. THOROUGHLY READ AND FOLLOW MANUFACTURERS INSTALLATION INSTRUCTIONS RECEIVED WITH UNIT. THIS GUIDE DOES NOT ADDRESS THE SEALING CONSIDERATIONS THAT MAY ARISE IN DIFFERENT WALL CONDITIONS.

TOLERANCES UNLESS SPECIFIED:	
INCHES	ANGLE
.x ± .1"	xx ± 1°
.xx ± .03"	xx.x ± .5° (1/2°)
.xxx ± .015"	xx.xx ± .25° (1/4°)

WEATHER SHIELD.
WINDOWS & DOORS

PRODUCTS:
1209, 1210 TWIN

DRAWN BY:
JK/EB

DATE:
10-30-14

TITLE:
INSTALLATION INSTRUCTIONS

DWG NO.:
85-7815-15

REV
M

SCALE: 1:12 SHEET NAME: Sheet1

SHEET 1 OF 1

DO NOT SCALE DRAWING

REV	DATE	DESCRIPTION	PCR NO.	ENG	PDR #:	PROFILE #:

TYP. WALL THICKNESS:

WT/FT:

AREA:

MAT:

FINISH: