

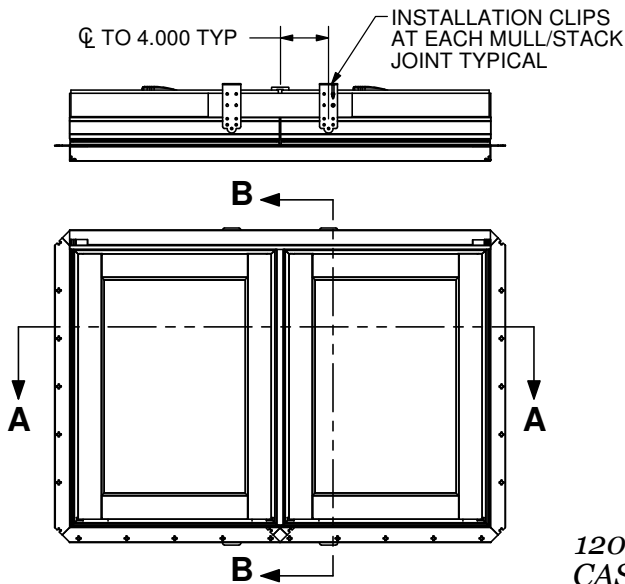


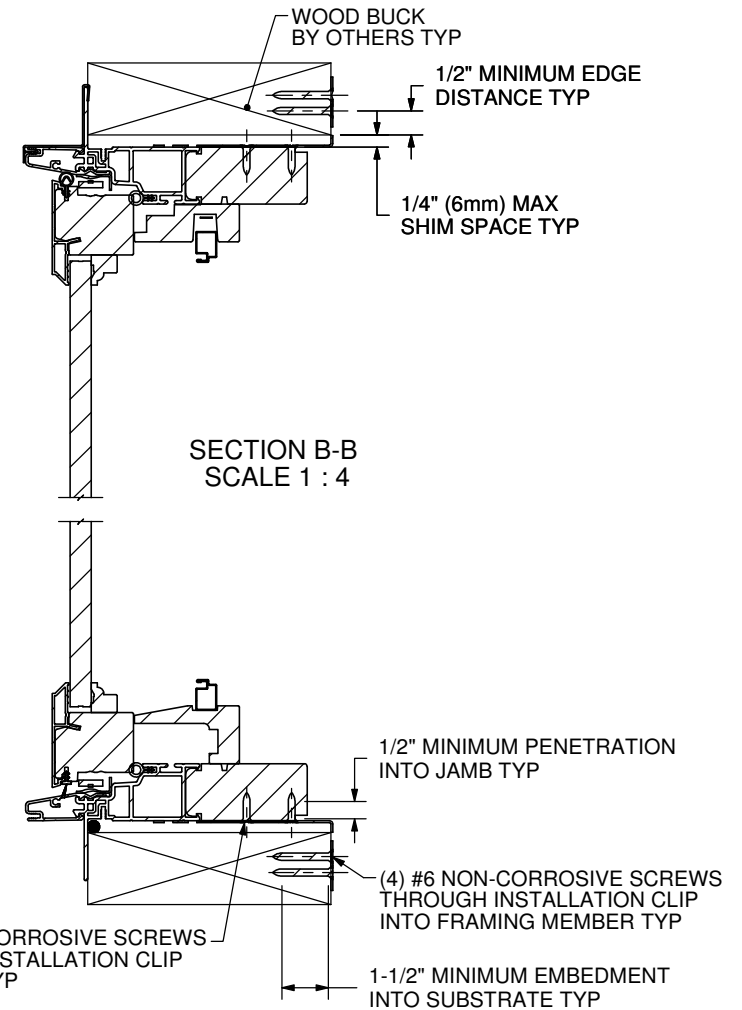

REFERENCE DRAWING NUMBER 85-7438-36 FOR THE INDIVIDUAL UNIT NAIL FIN INSTALLATION METHOD.
 REFERENCE DRAWING NUMBER 85-7438-37 FOR THE INDIVIDUAL UNIT INSTALLATION CLIP INSTALLATION METHOD.
 REFERENCE DRAWING NUMBER 85-7438-38 FOR THE INDIVIDUAL UNIT THROUGH THE JAMB INSTALLATION METHOD.

Weather Shield Windows & Doors

1209, 1210, 1217, 1218, 8211, 8217, 8218
 CASEMENT, AWNING, AND PICTURE
 MULLION INSTALLATION

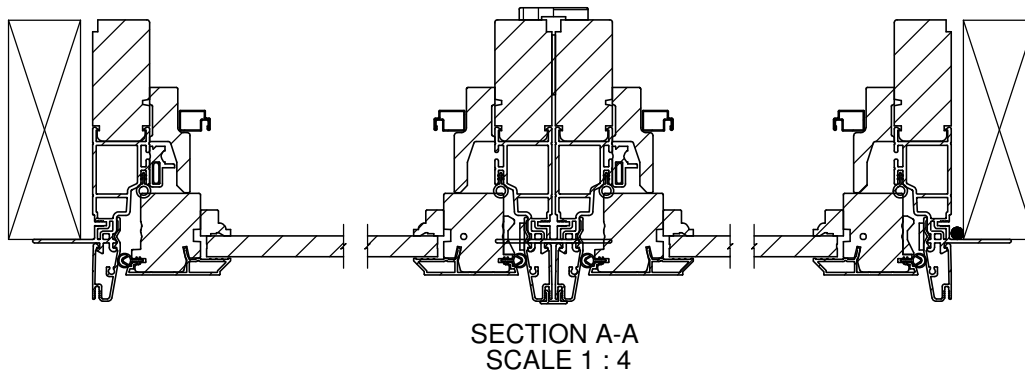

NOTE(S):
 1. DIMENSIONED VIEWS ARE TYPICAL FOR ALL CROSS SECTION DETAILS.

THIS SCHEDULE ADDRESSES ONLY THE FASTENERS REQUIRED TO ANCHOR THE WINDOW(S) TO ACHIEVE THE RATED DESIGN PRESSURE. THOROUGHLY READ AND FOLLOW MANUFACTURERS INSTALLATION INSTRUCTIONS RECEIVED WITH UNIT. THIS GUIDE DOES NOT ADDRESS THE SEALING CONSIDERATIONS THAT MAY ARISE IN DIFFERENT WALL CONDITIONS.

TOLERANCES UNLESS SPECIFIED:	
INCHES	ANGLE
.x ± .1"	xx ± 1°
.xx ± .03"	xx.x ± .5° (1/2°)
.xxx ± .015"	xx.xx ± .25° (1/4°)

WEATHER SHIELD.
WINDOWS & DOORS

PRODUCTS:
 1209, 1210, 1217, 1218, 8211, 8217, 8218

DRAWN BY:
 JK/EB

DATE:
 10-30-14

TITLE:
 TWIN

DWG NO.:
 85-7815-21

REV
 B.2

SCALE : 1:12 SHEET NAME: Sheet1

SHEET 1 OF 1

DO NOT SCALE DRAWING

REV	DATE	DESCRIPTION	PCR NO.	ENG	PDR #:	PROFILE #:

TYP. WALL THICKNESS:

WT/FT:

AREA:

MAT:

FINISH: