



CONTINENTAL GLASS SYSTEMS


2850 SERIES LIFT AND SLIDE GLASS DOOR (SMI)

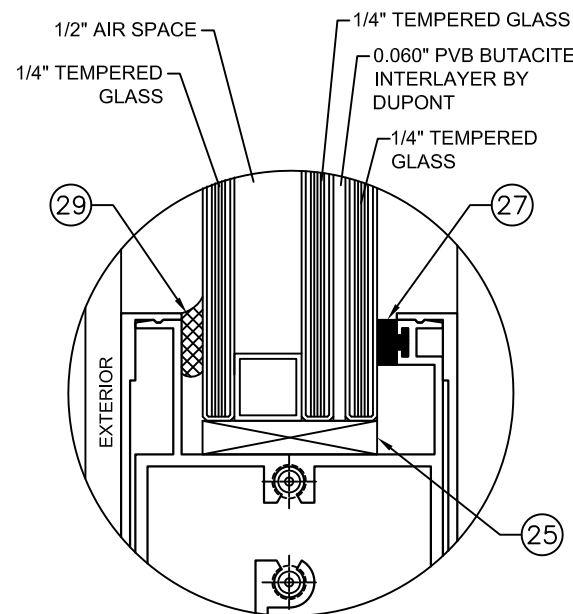


GLASS TYPE "G2"
1 5/16" INSULATED LAMINATED GLASS
LAMINATED ON INTERIOR SIDE

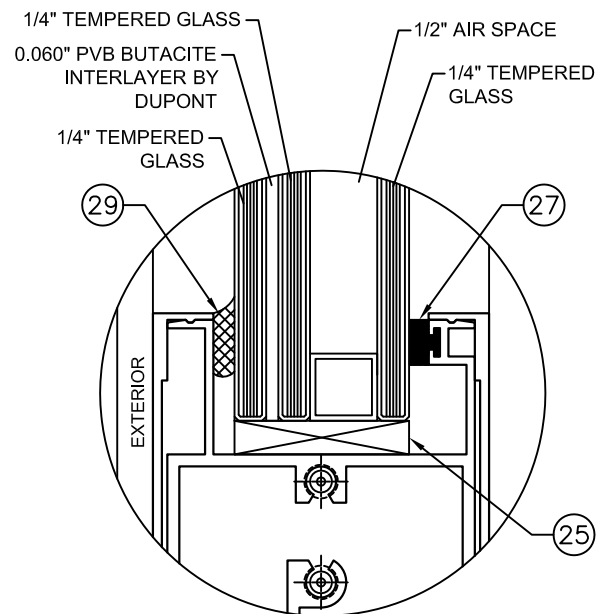

GLASS TYPE "G2A"
1 5/16" INSULATED LAMINATED GLASS
LAMINATED ON EXTERIOR SIDE

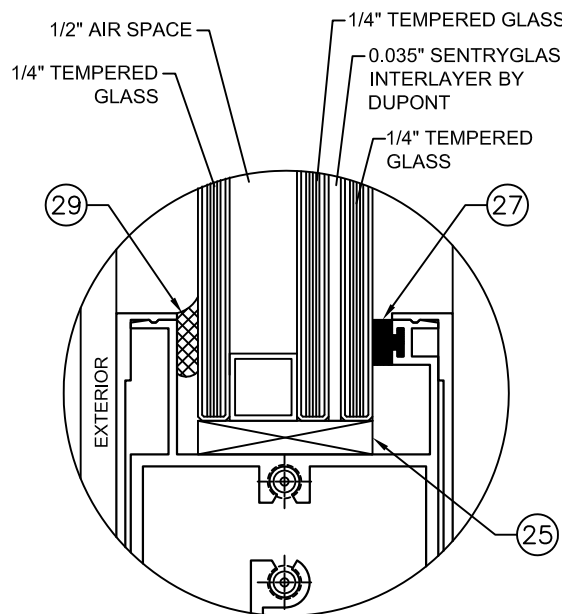

GLASS TYPE "G3"
1 5/16" INSULATED LAMINATED GLASS
LAMINATED ON INTERIOR SIDE

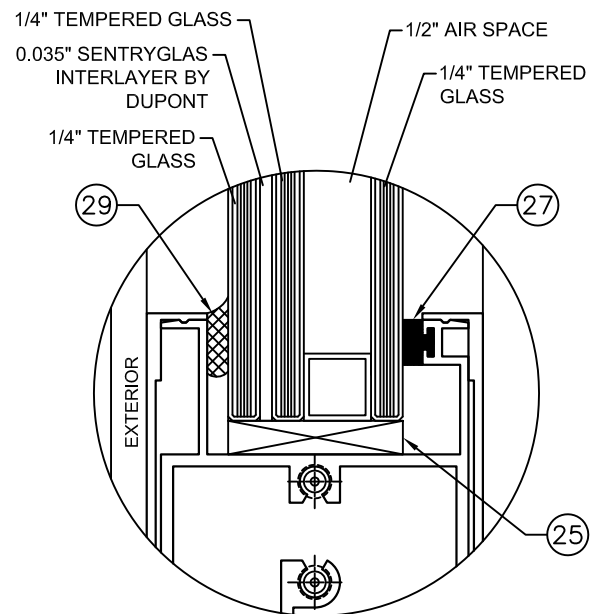

GLASS TYPE "G3A"
1 5/16" INSULATED LAMINATED GLASS
LAMINATED ON EXTERIOR SIDE

GENERAL NOTES:

- THE PRODUCT SHOWN HEREIN IS DESIGNED AND MANUFACTURED TO COMPLY WITH THE CURRENT FLORIDA BUILDING CODE (FBC), INCLUDING HVHZ AND HAS BEEN EVALUATED ACCORDING TO THE FOLLOWING:
 - TAS 201-94
 - TAS 202-94
 - TAS 203-94
- DOOR IS RATED FOR SMALL MISSILE IMPACT ONLY. IMPACT SHUTTERS ARE NOT REQUIRED FOR ELEVATIONS 30'-0" ABOVE GRADE OR HIGHER. IMPACT SHUTTERS ARE REQUIRED FOR ELEVATIONS LOWER THAN 30'-0" ABOVE GRADE.
- DOORS ARE APPROVED FOR AIR AND WATER INFILTRATION RESISTANCE.
- ANCHORING OR LOADING CONDITIONS NOT SHOWN IN THESE DETAILS ARE NOT PART OF THIS APPROVAL.
- MATERIALS INCLUDING BUT NOT LIMITED TO STEEL/METAL SCREWS THAT COME INTO CONTACT WITH OTHER DISSIMILAR MATERIALS SHALL MEET THE REQUIREMENTS OF THE FLORIDA BUILDING CODE.
- METAL STRUCTURES NOT BY CONTINENTAL GLASS SYSTEMS, LLC., SHALL BE DESIGNED TO SUPPORT THE LOADS IMPOSED BY THIS GLAZING SYSTEM AND TO TRANSFER SUCH LOADS TO THE MAIN BUILDING STRUCTURE.
- ULTIMATE LOAD OBTAINED FROM ASCE 7-10, MULTIPLIED BY 0.6, SHALL BE LESS THAN OR EQUAL TO MAX. DESIGN LOAD IN THIS DOCUMENT. THE DESIGN LOADS SHOWN IN THIS DOCUMENT ARE ALLOWABLE DESIGN LOADS.

-SEALANTS:

ALL FRAME CORNERS, JOINTS, MULLION SEAMS AND PERIMETER GLAZING BEAD TO FRAME INSTALLATION FASTENERS SEALED WITH SILICONE SEALANT.

-TYPICAL ANCHORS: (SEE ELEVATIONS FOR SPACING)

TYPE 'A' -- 5/16" DIA. ULTRACON BY 'ELCO' (F_u=177 KSI, F_y=155 KSI)
DIRECTLY INTO CONCRETE (MINIMUM COMPRESSIVE STRENGTH OF 3000 PSI).
1-3/4" MIN. EMBED IN CONCRETE
INTO WOOD STRUCTURE (WOOD MIN. SPECIFIC GRAVITY = 0.55)
1-1/2" MIN. EMBEDMENT IN WOOD

TYPE 'B' -- 5/16" DIA. SELF DRILLING SCREWS (GRADE 5 CRS)
INTO MIAMI-DADE COUNTY APPROVED MULLIONS (1/8" THK. MIN.)
INTO METAL STRUCTURES
MIN. THREE THREADS PENETRATION BEYOND METAL WALL.
STEEL: 18 GA. MIN. (F_y=33 KSI MIN.)
ALUMINUM: 1/8" THK. MIN. (6063-T5 MIN.)
(STEEL IN CONTACT WITH ALUMINUM TO BE PLATED OR PAINTED)

TYPICAL EDGE DISTANCES

INTO CONCRETE = 2-1/2" MIN.
INTO WOOD STRUCTURE = 1-1/4" MIN.(5/16" ANCHORS)
INTO METAL STRUCTURE = 3/4" MIN.

ANCHOR REQUIREMENTS

1. THE NUMBER OF INSTALLATION ANCHORS DEPICTED IS THE MINIMUM NUMBER OF ANCHORS TO BE USED FOR PRODUCT INSTALLATION.
2. INSTALL INDIVIDUAL INSTALLATION ANCHORS WITHIN A TOLERANCE OF ±1/2 INCH OF THE DEPICTED LOCATION IN THE ANCHOR LAYOUT DETAIL (I.E., WITHOUT CONSIDERATION OF TOLERANCES). TOLERANCES ARE NOT CUMULATIVE FROM ONE INSTALLATION ANCHOR TO THE NEXT.
3. SHIM AS REQUIRED AT EACH INSTALLATION ANCHOR WITH LOAD BEARING SHIM(S). MAXIMUM ALLOWABLE SHIM STACK TO BE 1/4 INCH. SHIM WHERE SPACE OF 1/16 INCH OR GREATER OCCURS. SHIM(S) SHALL BE CONSTRUCTED OF HIGH DENSITY PLASTIC OR BETTER.
4. ANCHORS SHALL BE AS LISTED, AND SPACED AS SHOWN ON DETAILS. ANCHOR EMBEDMENT TO BASE MATERIAL SHALL BE BEYOND WALL DRESSING OR STUCCO. INSTALLATION ANCHORS SHALL BE INSTALLED IN ACCORDANCE WITH ANCHOR MANUFACTURER'S INSTALLATION INSTRUCTIONS

NOTE:

GLASS COMPLIES WITH ASTM E1300-09 (3 SEC. GUSTS).

LIMITATIONS OF USE

- A- THIS PRODUCT EVALUATION DOCUMENT (P.E.D.) PREPARED BY THIS ENGINEER IS GENERIC AND DOES NOT PROVIDE INFORMATION FOR A SITE SPECIFIC PROJECT; I.E. WHERE THE SITE CONDITIONS DEVIATE FROM THE P.E.D.
- B- CONTRACTOR TO BE RESPONSIBLE FOR THE SELECTION, PURCHASE AND INSTALLATION OF THIS PRODUCT BASED ON THIS PRODUCT EVALUATION PROVIDED HE/SHE DOES NOT DEVIATE FROM THE CONDITIONS DETAILED ON THIS DOCUMENT.
- C- THIS PRODUCT EVALUATION DOCUMENT WILL BE CONSIDERED INVALID IF ALTERED BY ANY MEANS.
- D- SITE SPECIFIC PROJECTS SHALL BE PREPARED BY A FLORIDA REGISTERED ENGINEER OR ARCHITECT WHICH WILL BECOME THE ENGINEER OF RECORD (E.O.R.) FOR THE PROJECT AND WHO WILL BE RESPONSIBLE FOR THE PROPER USE OF THE P.E.D.
- E- THIS P.E.D. SHALL BEAR THE DATE AND ORIGINAL SEAL AND SIGNATURE OF THE PROFESSIONAL ENGINEER OF RECORD THAT PREPARED IT.

PREPARED BY:




BUILDING DROPS, INC.

398 E. DANIA BEACH BLVD., STE. 338
DANIA BEACH, FL 33004
PH: (954)399-8478
FAX: (954)744.4738
WEB: www.buildingdrops.com

TITLE: SERIES 2850 LIFT AND SLIDE GLASS DOOR (SMI)


GENERAL NOTES AND
GLAZING DETAIL

325 WEST 74 PLACE,
HIALEAH, FL 33014
PH: (305)231-1101
FAX: (305)231-1103

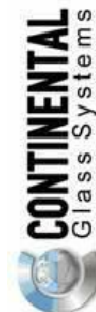

REMARKS	BY	DATE

THIS DOCUMENT IS THE PROPERTY OF BUILDING DROPS, INC. AND SHALL NOT BE REPRODUCED IN WHOLE OR PART WITHOUT WRITTEN CONSENT OF BUILDING DROPS, INC. ALTERATIONS, ADDITIONS, HIGHLIGHTING, OR OTHER MARKINGS TO THIS DOCUMENT ARE NOT PERMITTED AND INVALIDATE OUR CERTIFICATION.

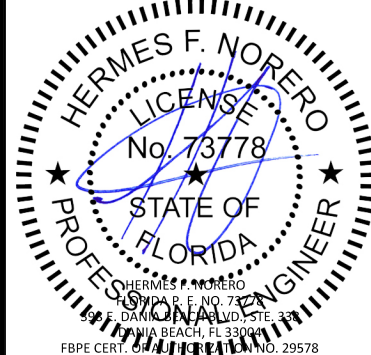

DATE: 10.12.15

DWG. BY: SM


CHK. BY: HFN

SCALE: NTS


DWG. #: CGS110

SHEET: OF 11

1

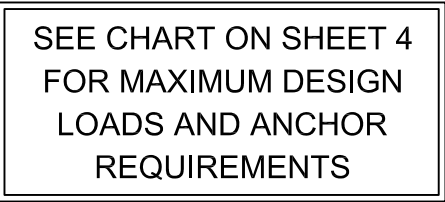

PANEL HEIGHT = FRAME HEIGHT - 3.375"

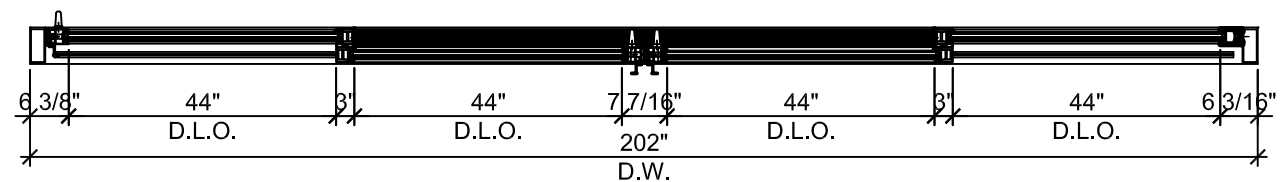

SEE SHEET 3 FOR ADDITIONAL
QUALIFIED CONFIGURATIONS

TITLE:
SERIES 2850 LIFT AND SLIDE GLASS DOOR (SMI)

3325 WEST 74 PLACE,
HIALEAH, FL 33014
PH: (305)231-1101
FAX: (305)231-1103



REMARKS	BY	DATE

THIS DOCUMENT IS THE PROPERTY OF BUILDING DROPS, INC. AND SHALL NOT BE REPRODUCED IN WHOLE OR PART WITHOUT WRITTEN CONSENT OF BUILDING DROPS, INC. ALTERATIONS, ADDITIONS, HIGHLIGHTING, OR OTHER MARKINGS TO THIS DOCUMENT ARE NOT PERMITTED AND INVALIDATE OUR CERTIFICATION.



DATE: 10.12.15

DWG. BY:

G. BY: SM	CHK. BY: HFN
---------------------	------------------------


SCALE: **NTS**

DWG. #: CGS110


SHEET: OF 11

TYPICAL SGD OPTIONAL CONFIGURATIONS


ALL SGD TYPES CAN BE USED WITH OR WITHOUT WINDOW WALL CGS WW3900 SYSTEM AT EITHER SIDE OF SGD. WINDOW WALL IS UNDER SEPARATE APPROVAL.

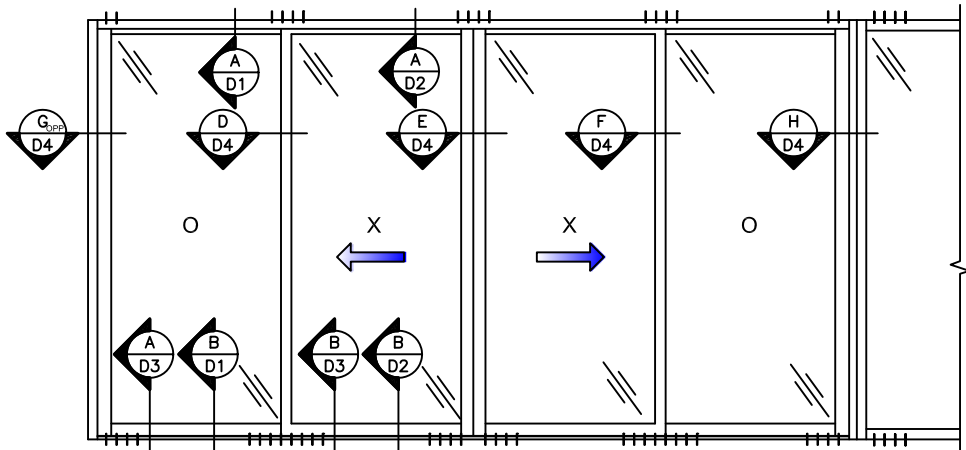


(4) PANELS SGD OXXO

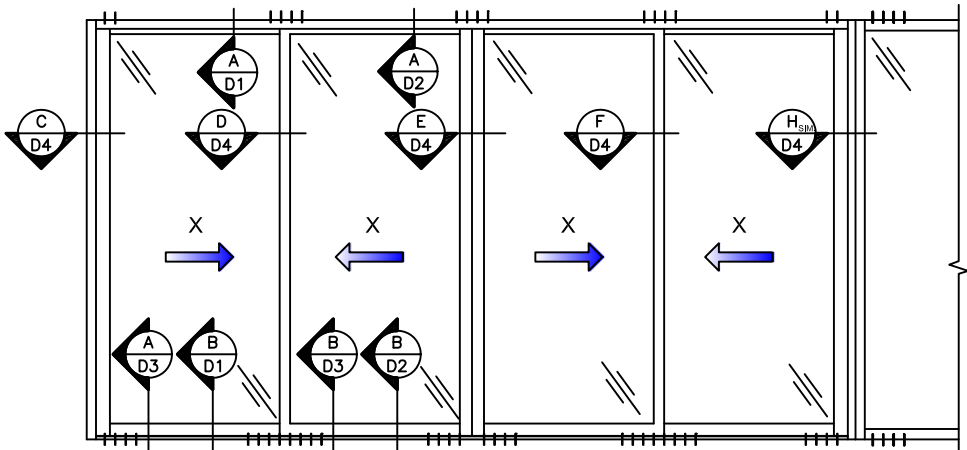


(4) PANELS SGD XXXX

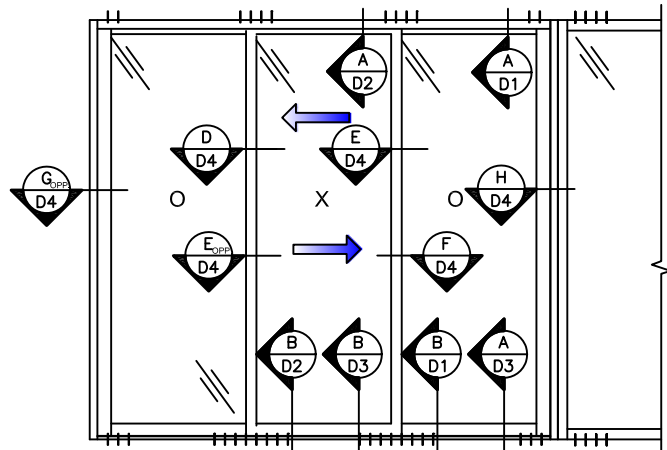


(3) PANELS SGD OXO

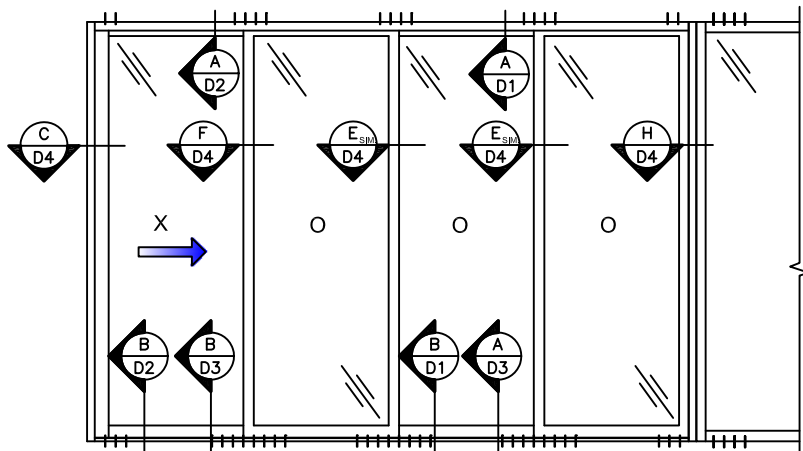


(3) PANELS SGD XOO

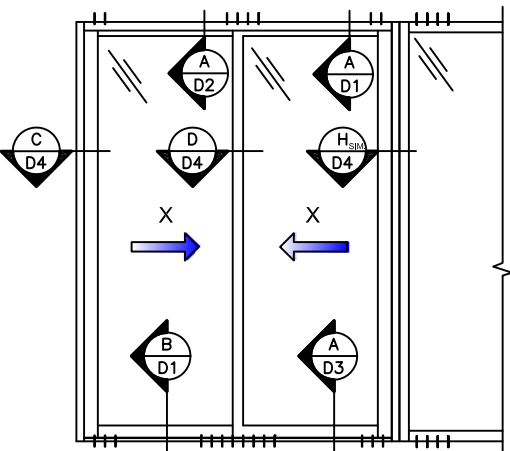

(2) PANELS SGD XX

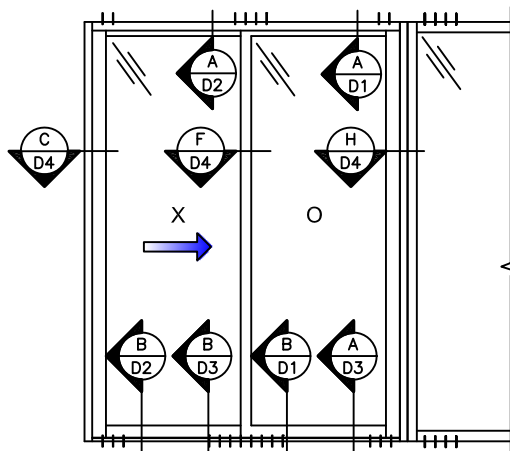

(2) PANELS SGD XO

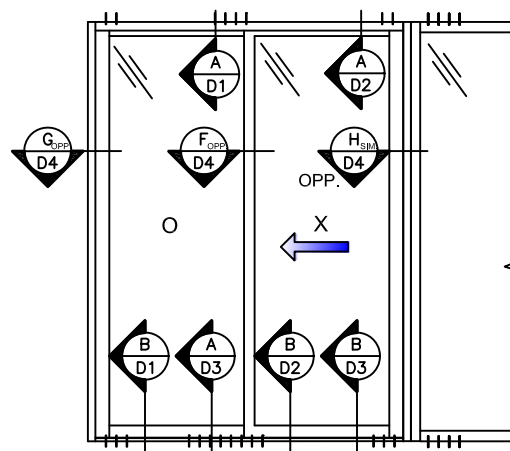

(2) PANELS SGD OX

PREPARED BY:



BUILDING DROPS, INC.

398 E. DANIA BEACH BLVD., STE. 338

DANIA BEACH, FL 33004

PH: (954)399-8478

FAX: (954)744.4738

WEB: www.buildingdrops.com


TITLE: SERIES 2850 LIFT AND SLIDE GLASS DOOR (SMI)
ALLOWABLE CONFIGURATIONS

325 WEST 74 PLACE,
HIALEAH, FL 33014
PH: (305)231-1101
FAX: (305)231-1103



REMARKS	BY	DATE

THIS DOCUMENT IS THE PROPERTY OF BUILDING DROPS, INC. AND SHALL NOT BE REPRODUCED IN WHOLE OR PART WITHOUT WRITTEN CONSENT OF BUILDING DROPS, INC. ALTERATIONS, ADDITIONS, HIGHLIGHTING, OR OTHER MARKINGS TO THIS DOCUMENT ARE NOT PERMITTED AND INVALIDATE OUR CERTIFICATION.

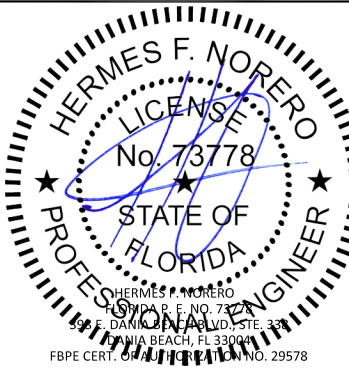

DATE: 10.12.15

DWG. BY: SM

CHK. BY: HFN




SCALE: NTS

DWG. #: CGS110





SHEET: OF 11

DESIGN LOADS DUE TO ANCHOR CAPACITY							
ANCHOR TYPE		ANCHOR TYPE 'A'			ANCHOR TYPE 'B'		
NOMINAL DIMENSIONS		A8	A10	A12	B8	B10	B12
MAX. P.W.	F.H.	(+)/(-)	(+)/(-)	(+)/(-)	(+)/(-)	(+)/(-)	(+)/(-)
(IN)	(IN)	(PSF)	(PSF)	(PSF)	(PSF)	(PSF)	(PSF)
50.5	148	117.1	146.3	162.0	119.1	148.9	162.0

NOTE: NOMINAL PANEL WIDTH (P.W.) = SGD FRAME WIDTH / NUMBER OF PANELS


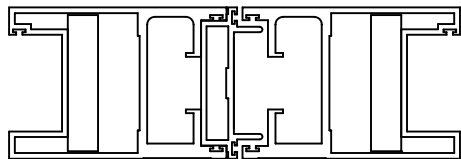
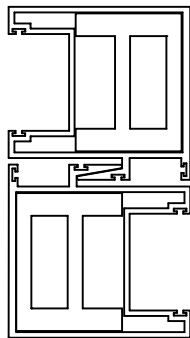
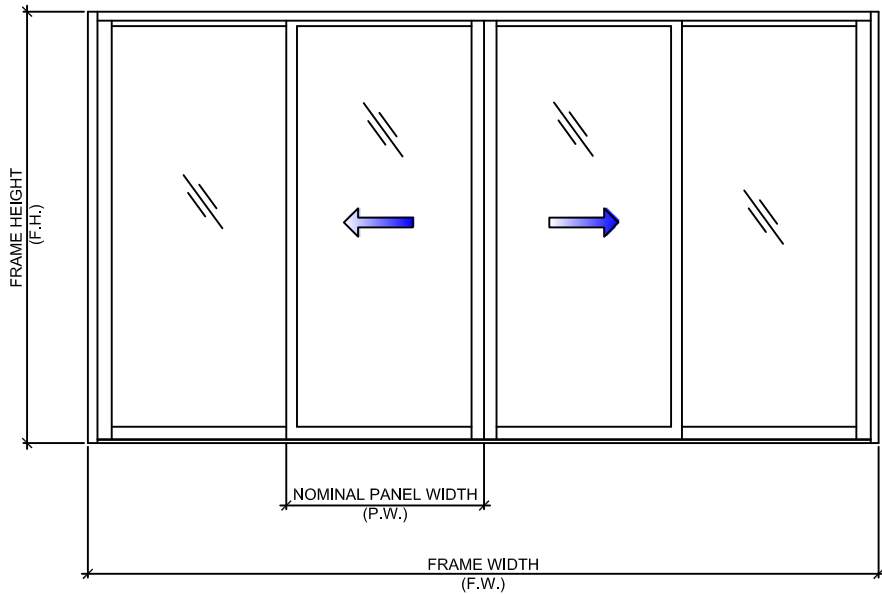


INTERLOCK & BUTT STILE CONFIGURATIONS

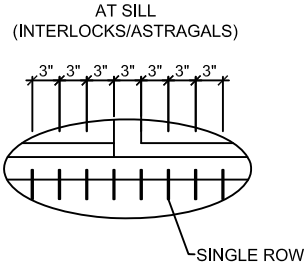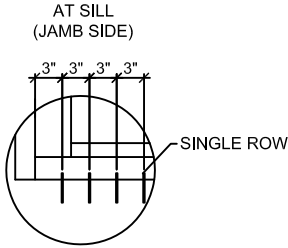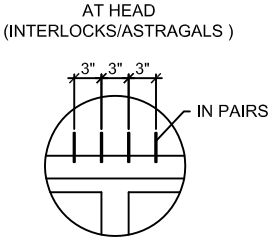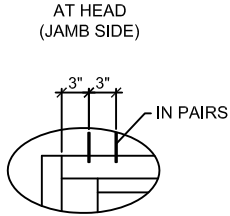





"A8" OR "B8"

"A8" - (8) ANCHORS TYPE 'A' AT INTERLOCKS/ASTRAGALS AT HEAD AND SILL
"A8" - (4) ANCHORS TYPE 'A' AT SIDE OF JAMB AT HEAD AND (4) AT SIDE OF JAMB AT SILL
"B8" - (8) ANCHORS TYPE 'B' AT INTERLOCKS/ASTRAGALS AT HEAD AND SILL
"B8" - (4) ANCHORS TYPE 'B' AT SIDE OF JAMB AT HEAD AND (4) AT SIDE OF JAMB AT SILL

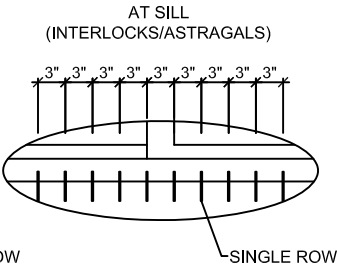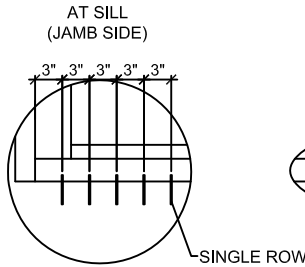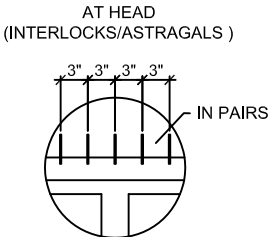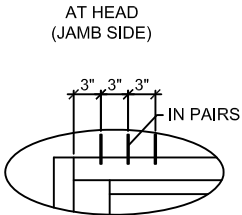

"A10" OR "B10"

"A10" - (10) ANCHORS TYPE 'A' AT INTERLOCKS/ASTRAGALS AT HEAD AND SILL
"A10" - (6) ANCHORS TYPE 'A' AT SIDE OF JAMB AT HEAD AND (5) AT SIDE OF JAMB AT SILL
"B10" - (10) ANCHORS TYPE 'B' AT INTERLOCKS/ASTRAGALS AT HEAD AND SILL
"B10" - (6) ANCHORS TYPE 'B' AT SIDE OF JAMB AT HEAD AND (5) AT SIDE OF JAMB AT SILL

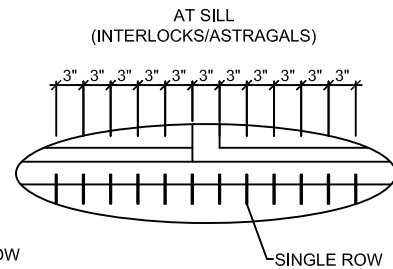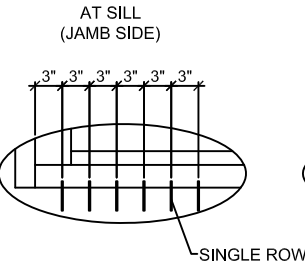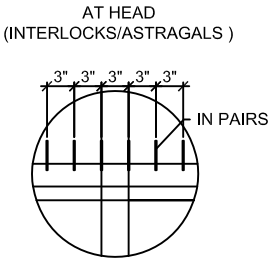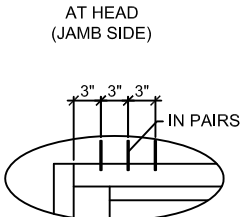

"A12" OR "B12"

"A12" - (12) ANCHORS TYPE 'A' AT INTERLOCKS/ASTRAGALS AT HEAD AND SILL
"A12" - (6) ANCHORS TYPE 'A' AT SIDE OF JAMB AT HEAD AND (6) AT SIDE OF JAMB AT SILL
"B12" - (12) ANCHORS TYPE 'B' AT INTERLOCKS/ASTRAGALS AT HEAD AND SILL
"B12" - (6) ANCHORS TYPE 'B' AT SIDE OF JAMB AT HEAD AND (6) AT SIDE OF JAMB AT SILL

PREPARED BY:



BUILDING DROPS, INC.

398 E. DANIA BEACH BLVD., STE. 338
DANIA BEACH, FL 33004
PH: (954)399-8478
FAX: (954)744.4738
WEB: www.buildingdrops.com

TITLE: SERIES 2850 LIFT AND SLIDE GLASS DOOR (SMI)


ANCHOR TABLE

325 WEST 74 PLACE,
HIALEAH, FL 33014
PH: (305)231-1101
FAX: (305)231-1103




REMARKS	BY	DATE

THIS DOCUMENT IS THE PROPERTY OF BUILDING DROPS, INC. AND SHALL NOT BE REPRODUCED IN WHOLE OR PART WITHOUT WRITTEN CONSENT OF BUILDING DROPS, INC. ALTERATIONS, ADDITIONS, HIGHLIGHTING, OR OTHER MARKINGS TO THIS DOCUMENT ARE NOT PERMITTED AND INVALIDATE OUR CERTIFICATION.

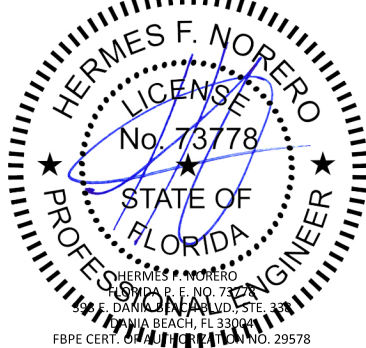


DATE:	10.12.15
DWG. BY:	CHK. BY:
SM	HFN
SCALE:	NTS
DWG. #:	CGS110
SHEET:	OF 11

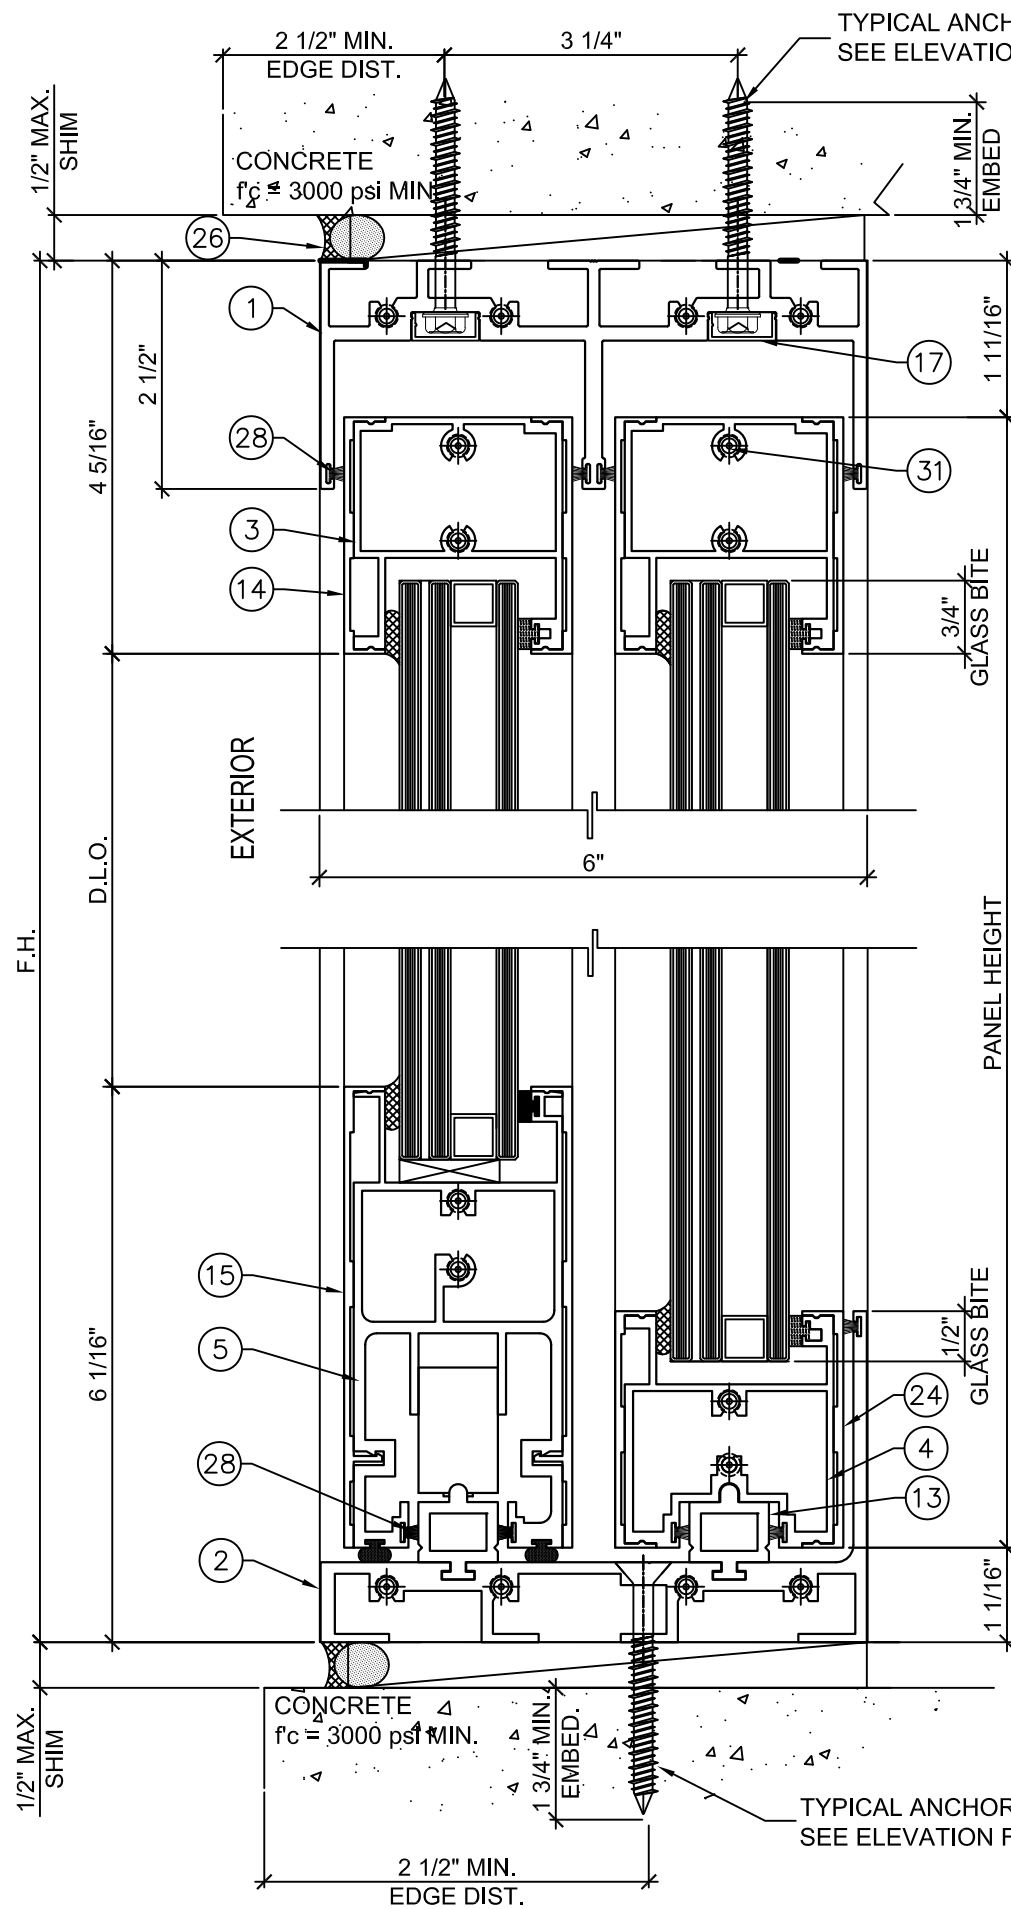

DETAIL
A
D1

DETAIL
B
D1

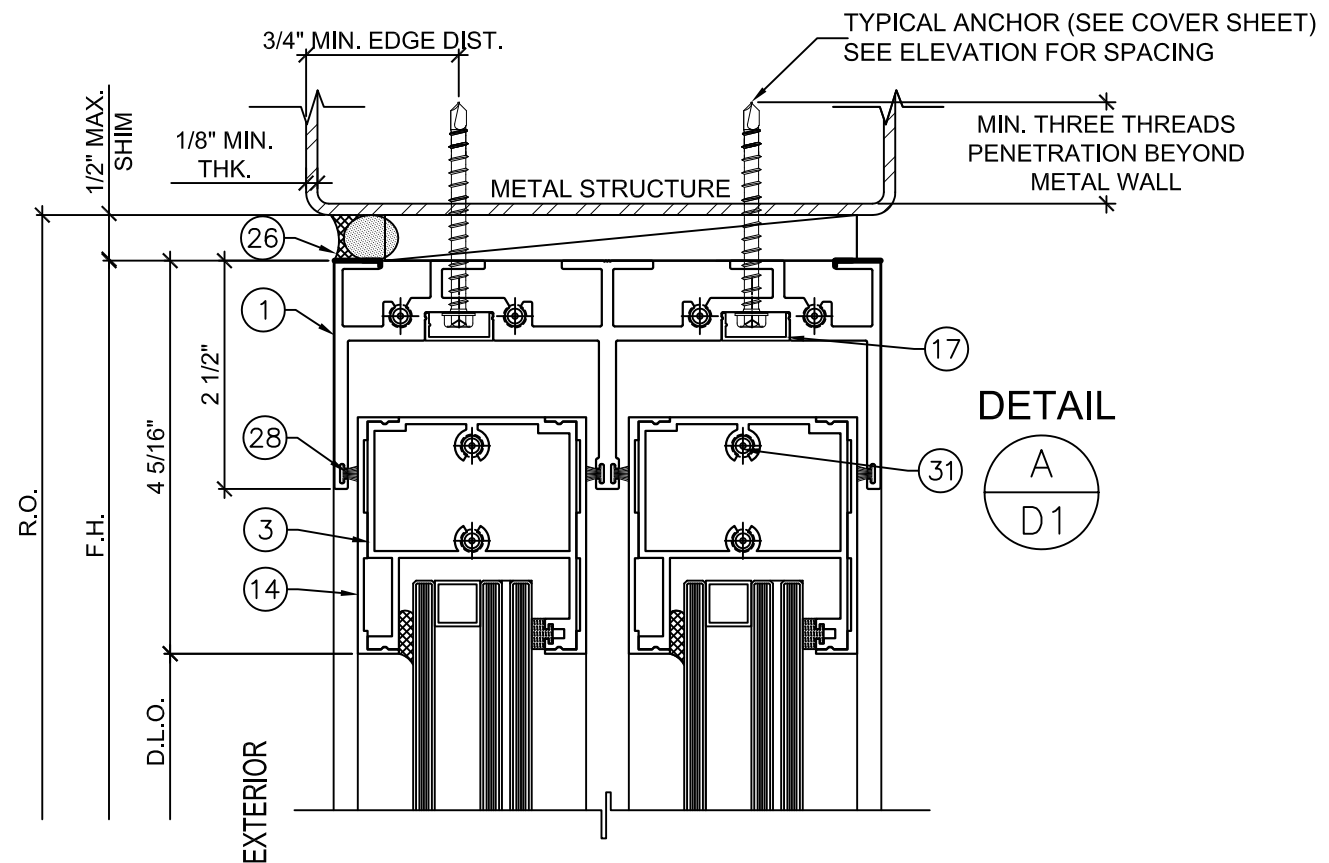

DETAIL
A
D1

PREPARED BY:



BUILDING DROPS, INC.
398 E. DANIA BEACH BLVD., STE. 338
DANIA BEACH, FL 33004
PH: (954)399-8478
FAX: (954)744-4738
WEB: www.buildingdrops.com

TITLE: **SERIES 2850 LIFT AND SLIDE GLASS DOOR (SMI)**


VERTICAL SECTIONS

325 WEST 74 PLACE,
HIALEAH, FL 33014
PH: (305)231-1101
FAX: (305)231-1103

CONTINENTAL
Glass Systems

REMARKS	BY	DATE

THIS DOCUMENT IS THE PROPERTY OF BUILDING DROPS, INC. AND SHALL NOT BE REPRODUCED IN WHOLE OR PART WITHOUT WRITTEN CONSENT OF BUILDING DROPS, INC. ALTERATIONS, ADDITIONS, HIGHLIGHTING, OR OTHER MARKINGS TO THIS DOCUMENT ARE NOT PERMITTED AND INVALIDATE OUR CERTIFICATION.

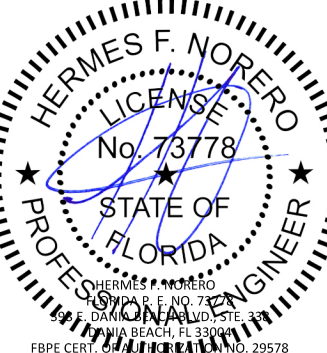




DATE: **10.12.15**

DWG. BY: **SM** CHK. BY: **HFN**

SCALE: **NTS**

DWG. #: **CGS110**

SHEET: **5** OF 11

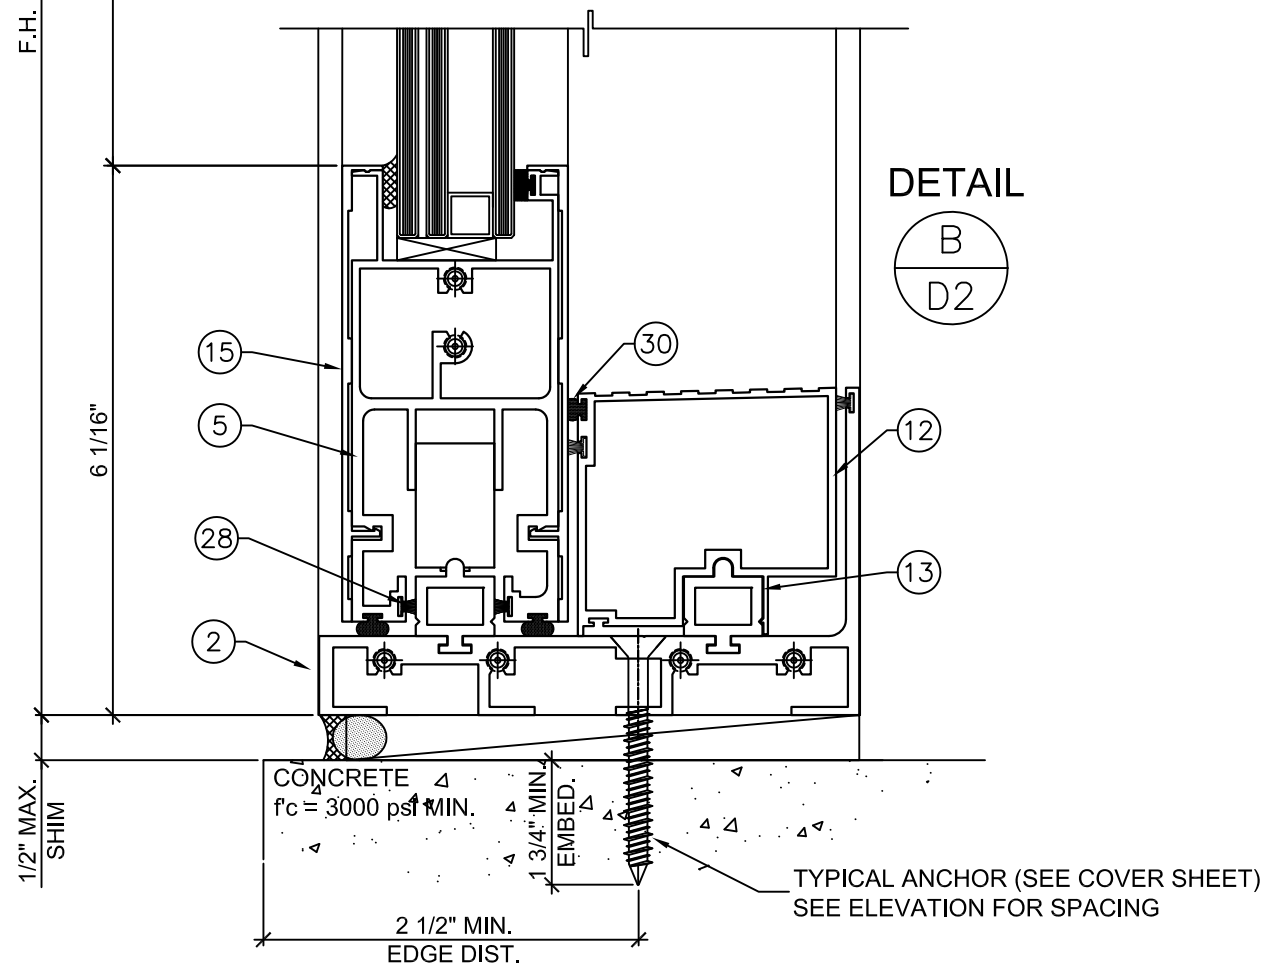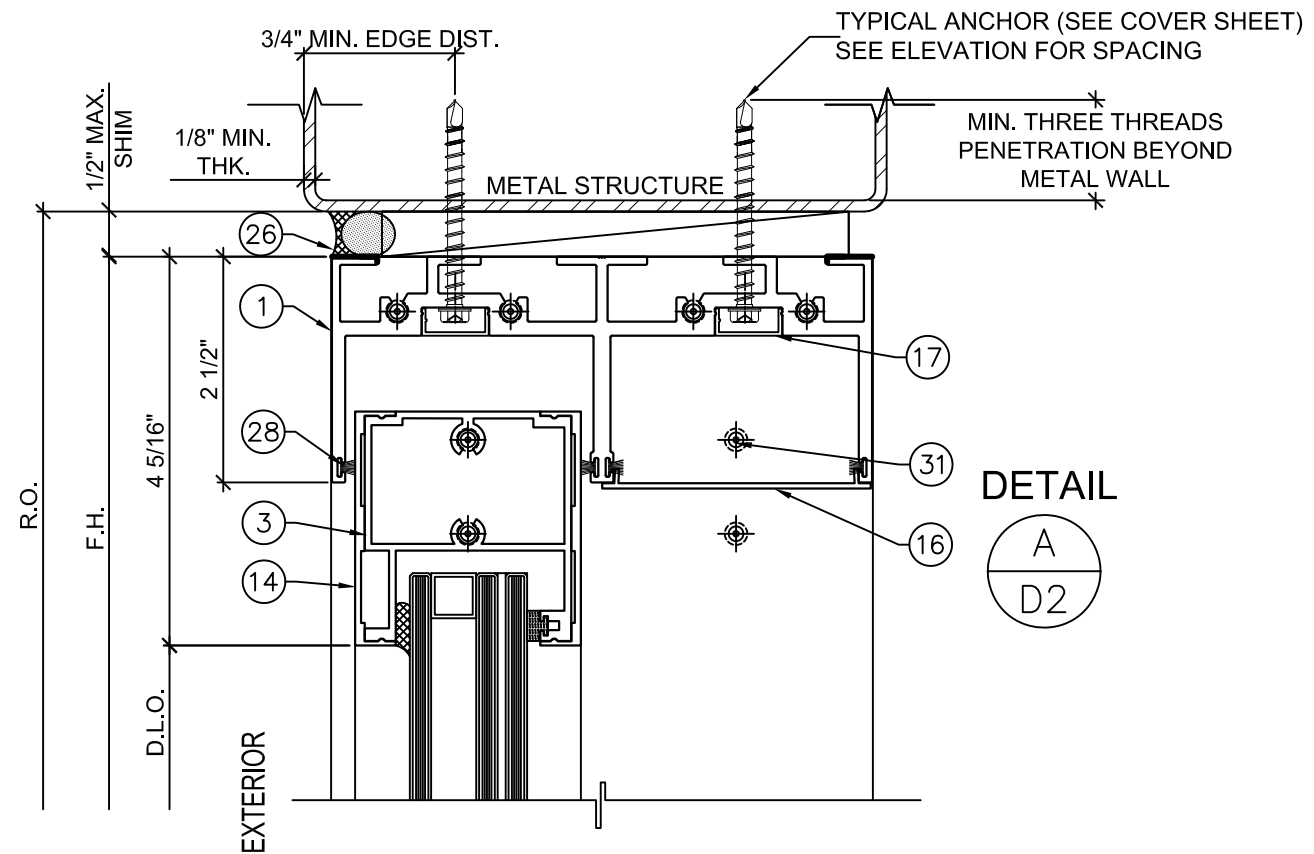
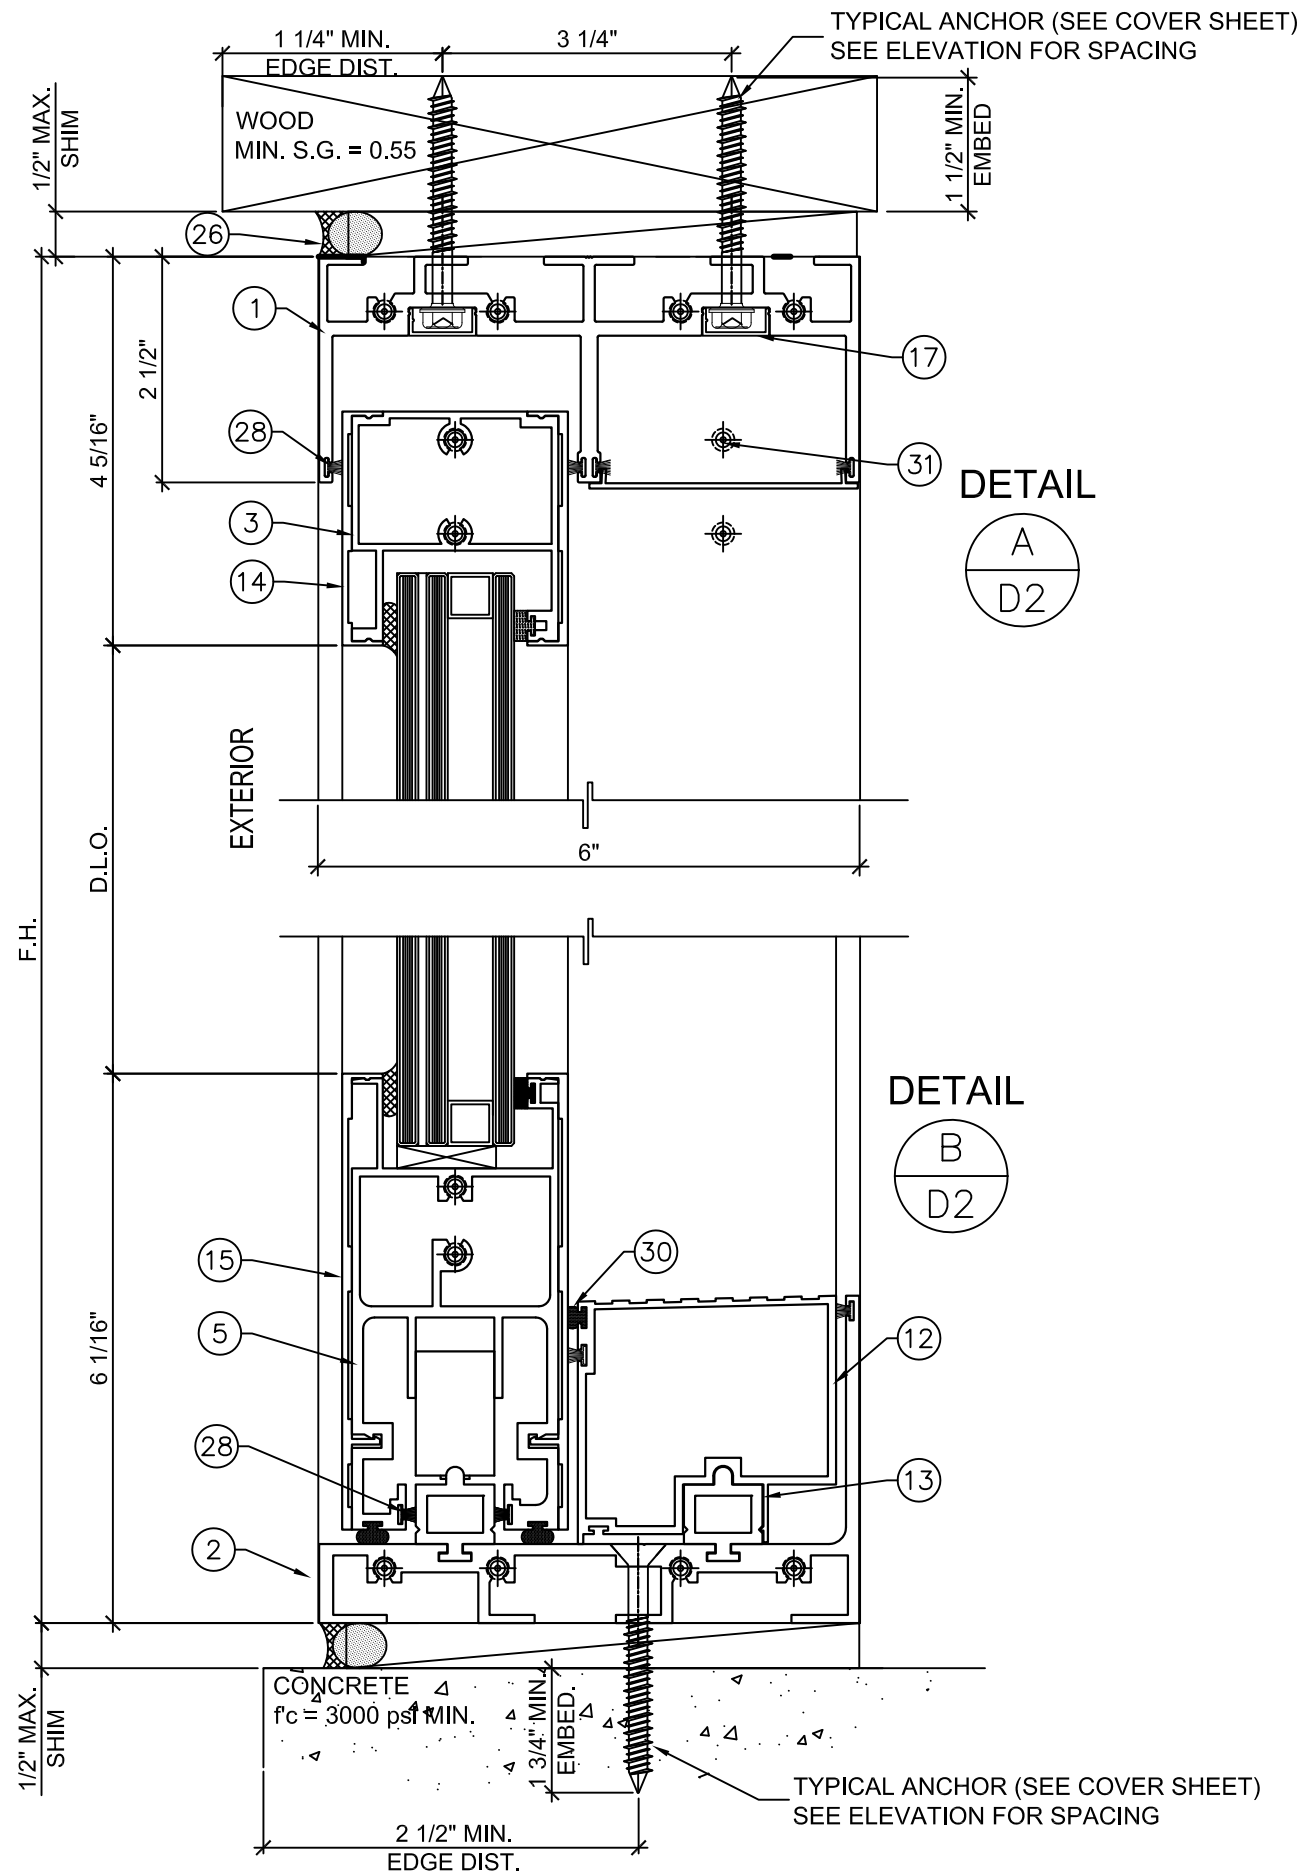


REMARKS	BY	DATE

THIS DOCUMENT IS THE PROPERTY OF BUILDING DROPS, INC. AND SHALL NOT BE REPRODUCED IN WHOLE OR PART WITHOUT WRITTEN CONSENT OF BUILDING DROPS, INC. ALTERATIONS, ADDITIONS, HIGHLIGHTING, OR OTHER MARKINGS TO THIS DOCUMENT ARE NOT PERMITTED AND INVALIDATE OUR CERTIFICATION.



DATE:	10.12.15
DWG. BY:	SM
CHK. BY:	HFN
SCALE:	NTS
DWG. #:	CGS110
SHEET:	OF 11

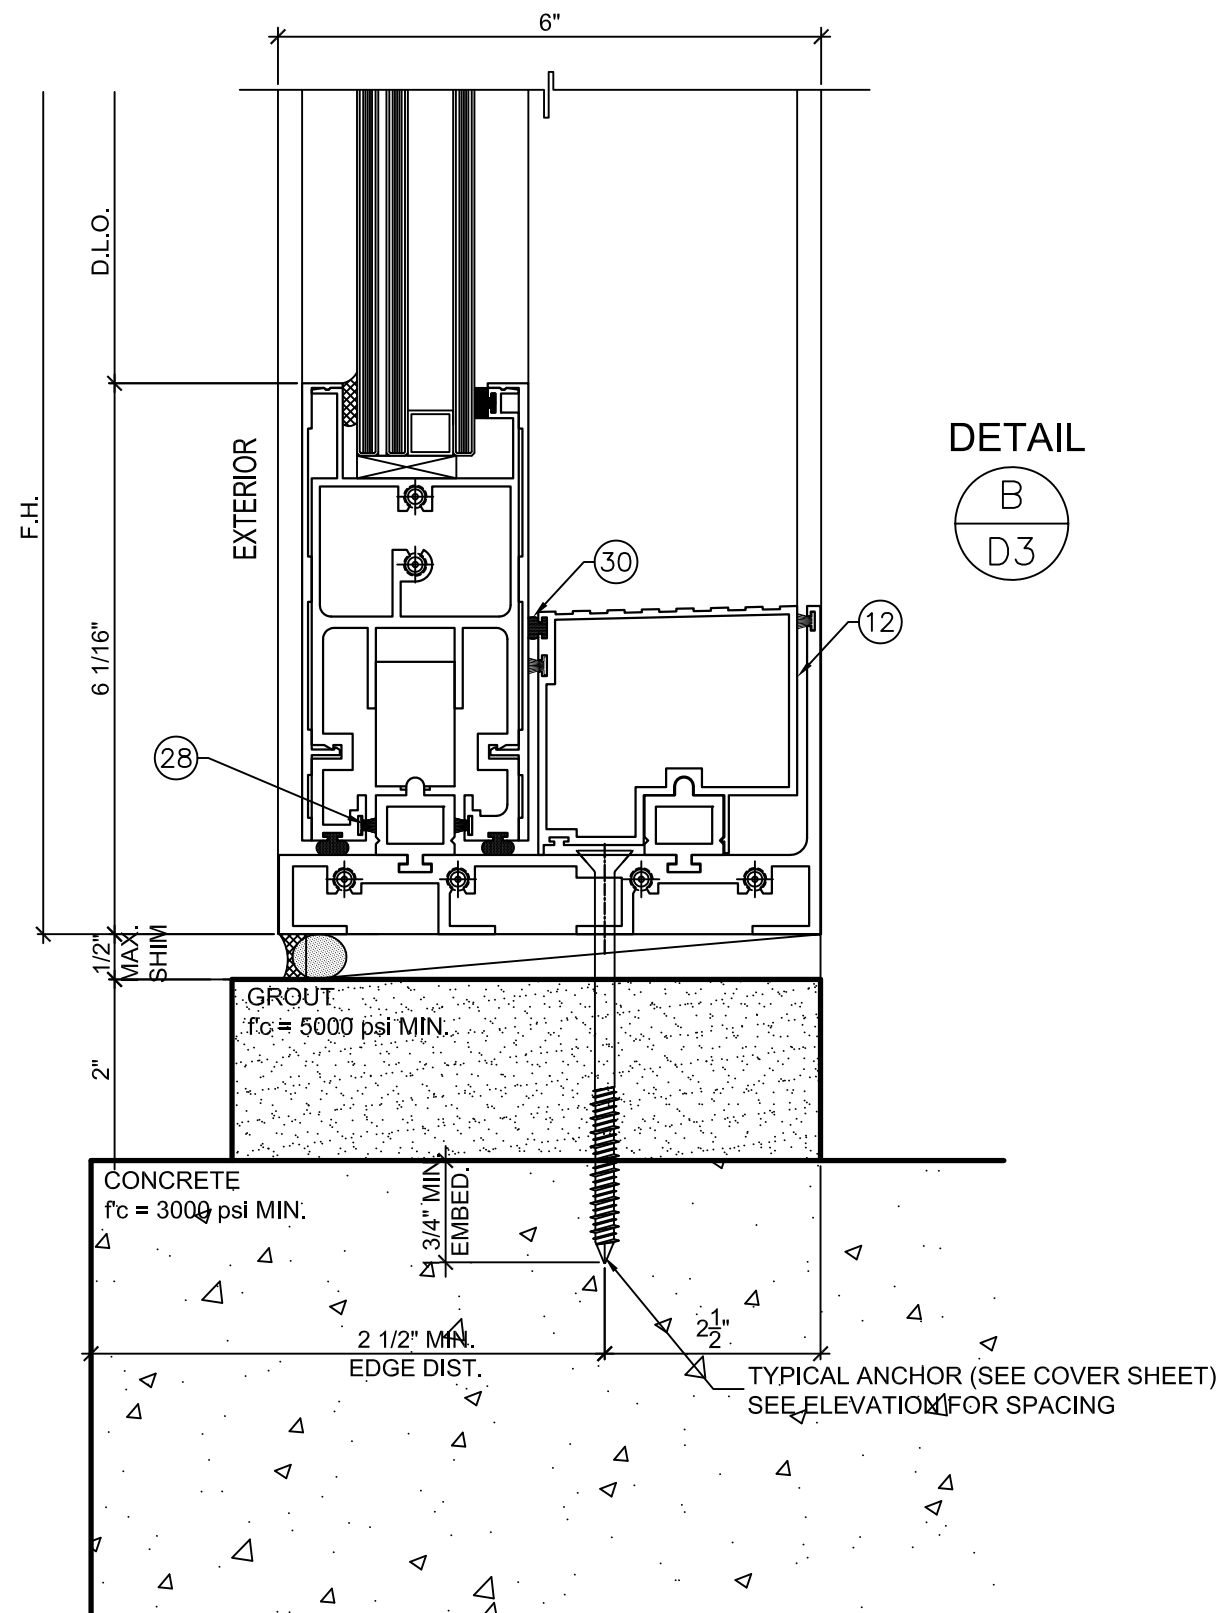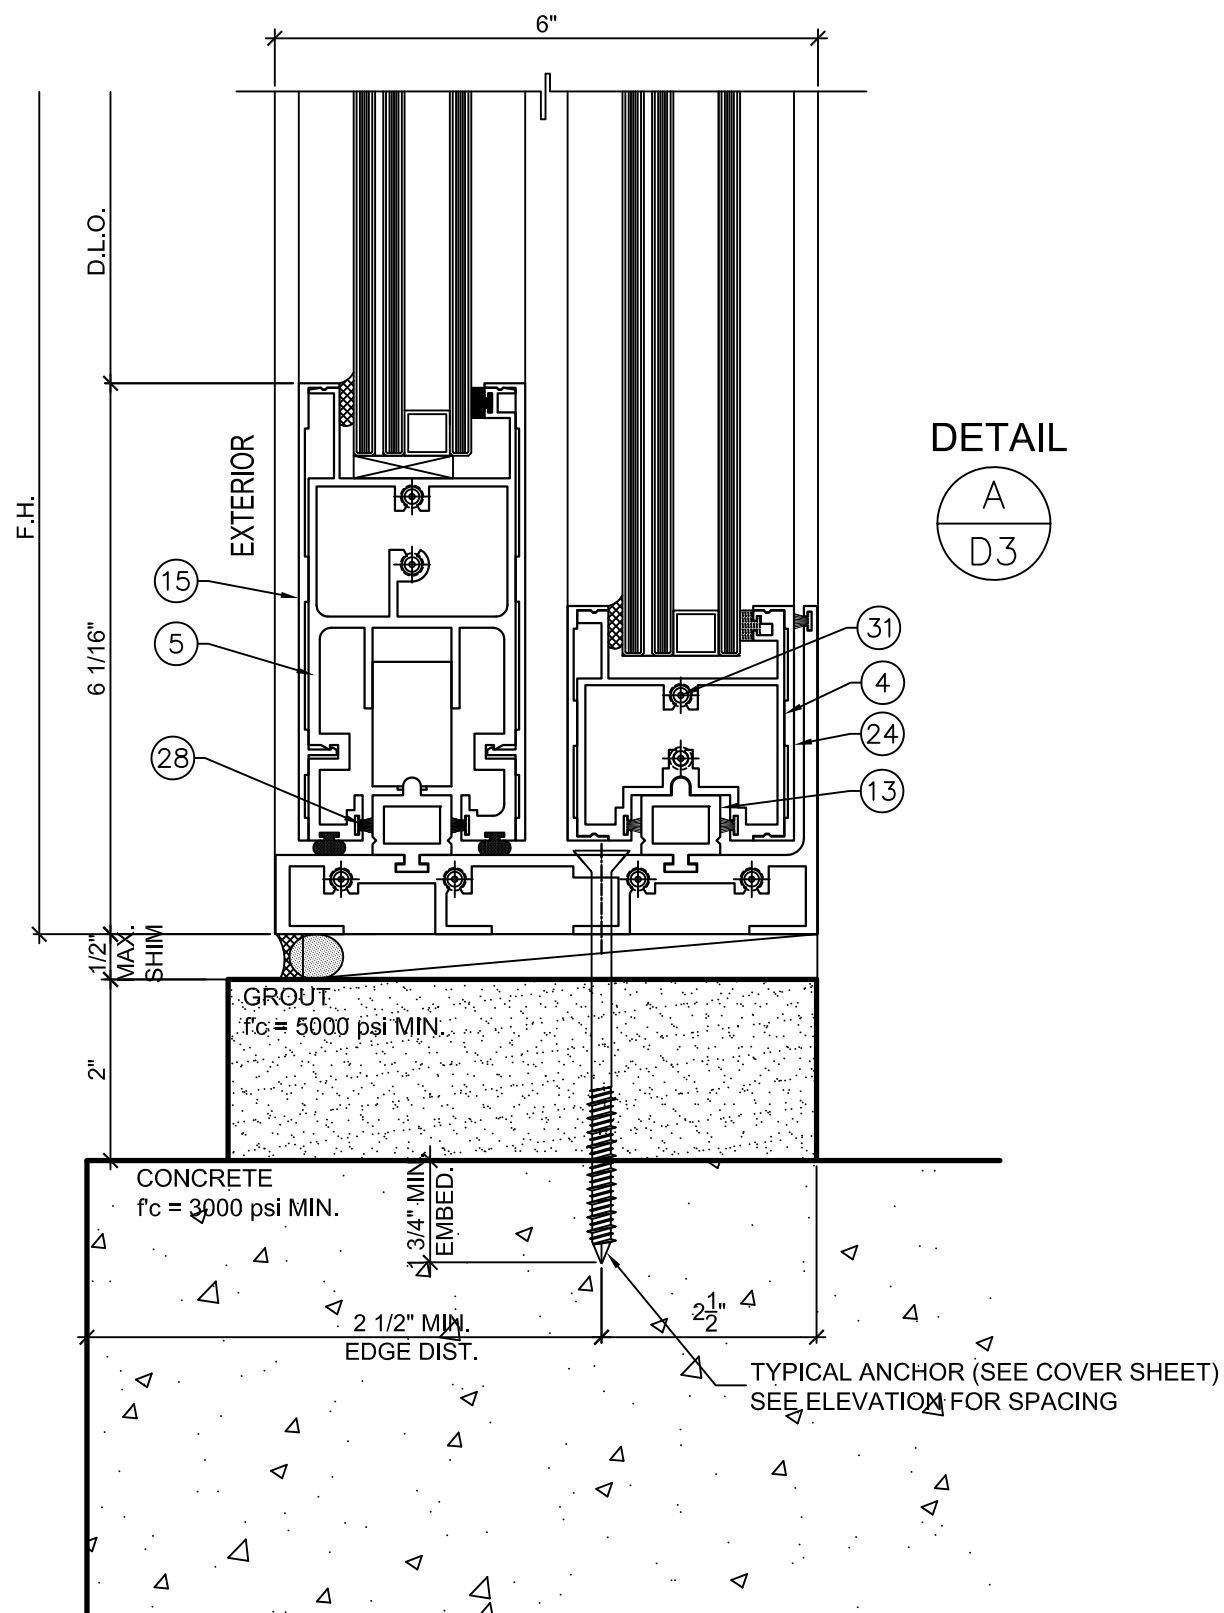

PREPARED BY:



BUILDING DROPS, INC.

398 E. DANIA BEACH BLVD., STE. 338

DANIA BEACH, FL 33004

PH: (954)399-8478

FAX: (954)744.4738

WEB: www.buildingdrops.com

TITLE: SERIES 2850 LIFT AND SLIDE GLASS DOOR (SMI)

VERTICAL SECTIONS


325 WEST 74 PLACE,
HIALEAH, FL 33014
PH: (305)231-1101
FAX: (305)231-1103

CONTINENTAL
Glass Systems



REMARKS	BY	DATE

THIS DOCUMENT IS THE PROPERTY OF BUILDING DROPS, INC. AND SHALL NOT BE REPRODUCED IN WHOLE OR PART WITHOUT WRITTEN CONSENT OF BUILDING DROPS, INC. ALTERATIONS, ADDITIONS, HIGHLIGHTING, OR OTHER MARKINGS TO THIS DOCUMENT ARE NOT PERMITTED AND INVALIDATE OUR CERTIFICATION.

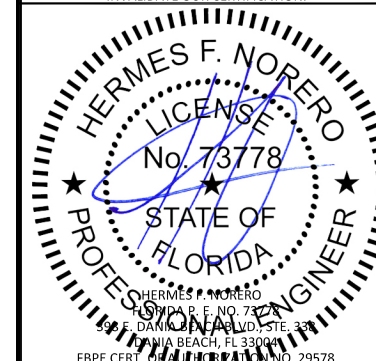

DATE: 10.12.15


DWG. BY: SM

CHK. BY: HFN


SCALE: NTS

DWG. #: CGS110


SHEET: OF 11

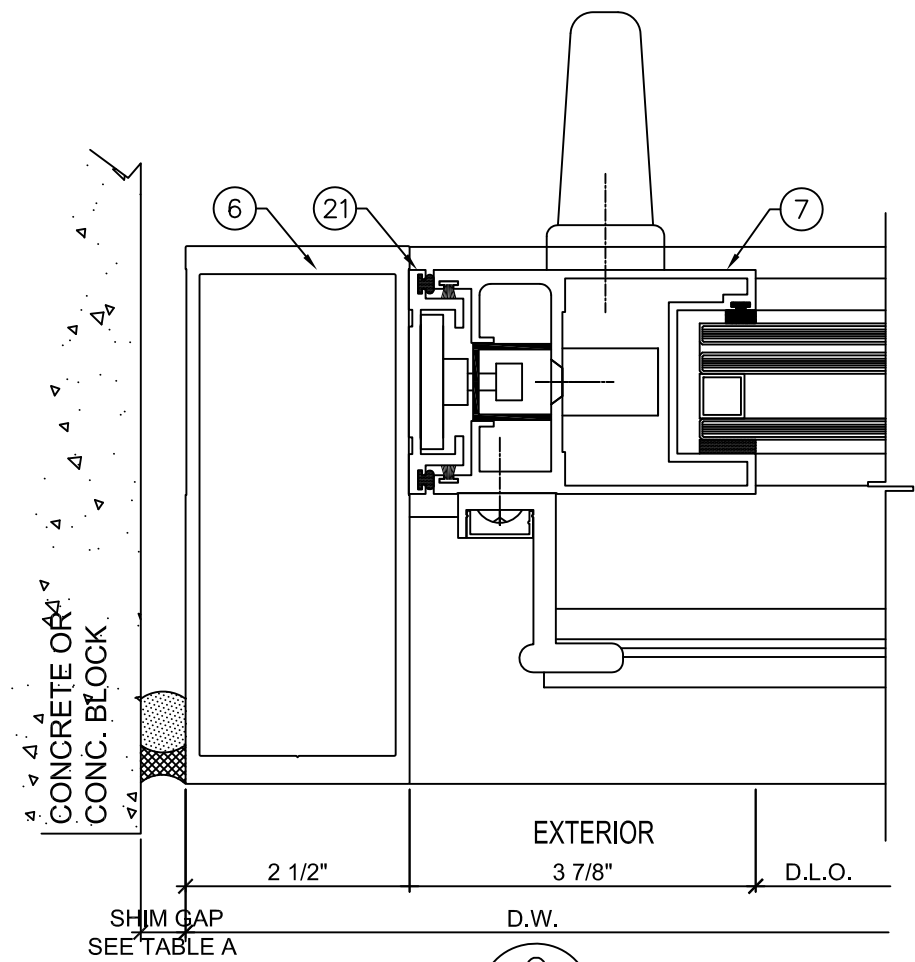


DETAIL C
D4

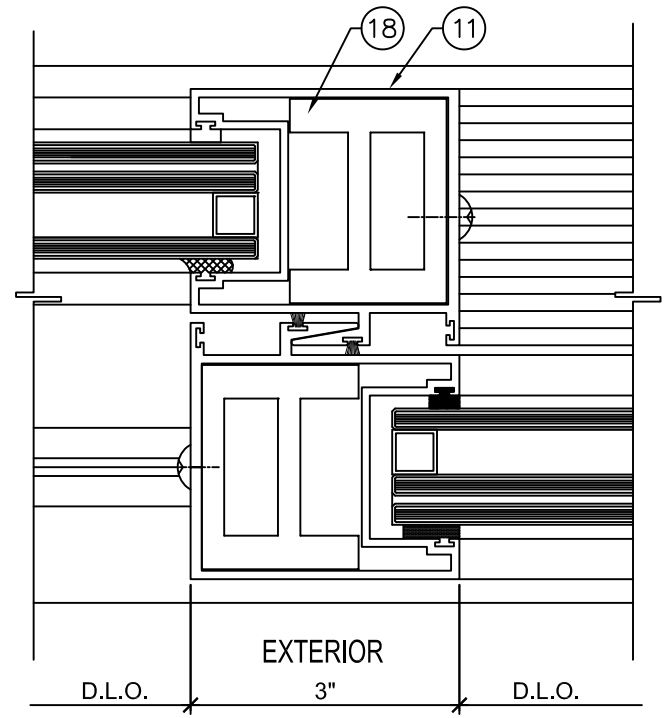


DETAIL D
D4

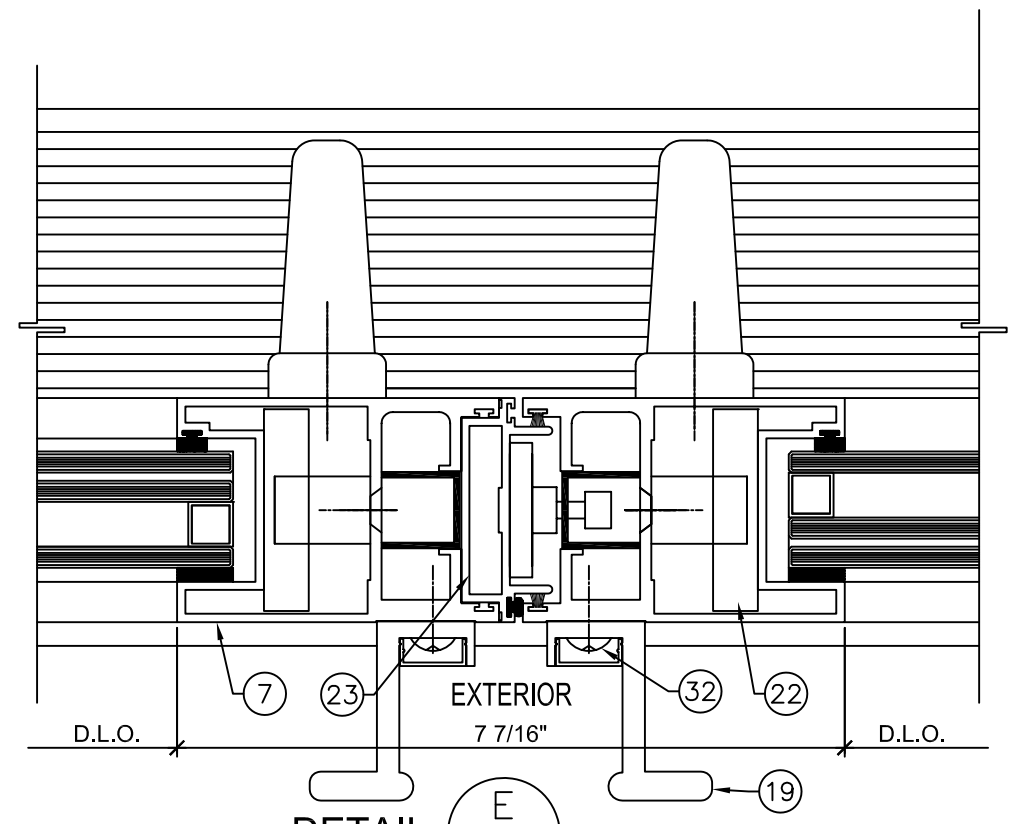


DETAIL E
D4

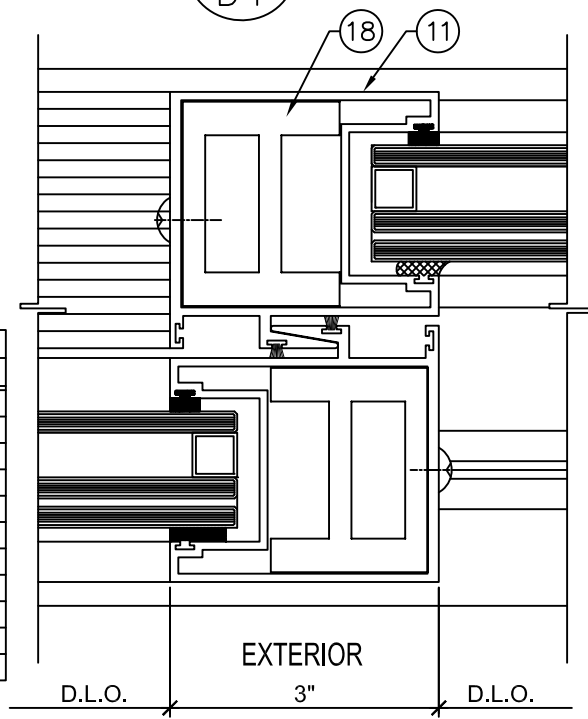

DETAIL F
D4

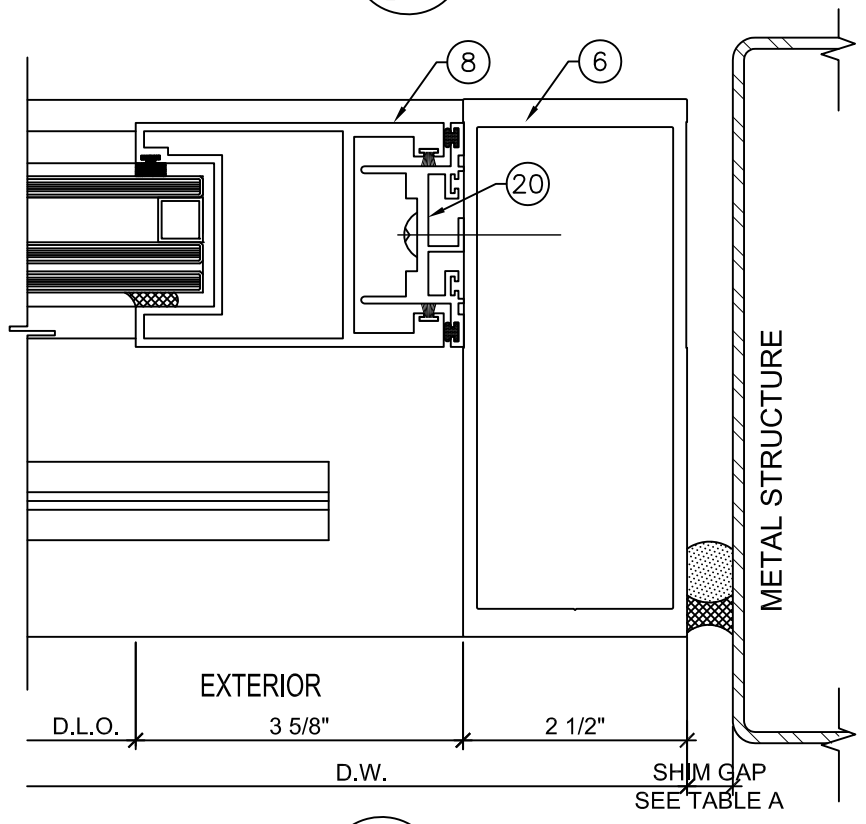

DETAIL G
D4

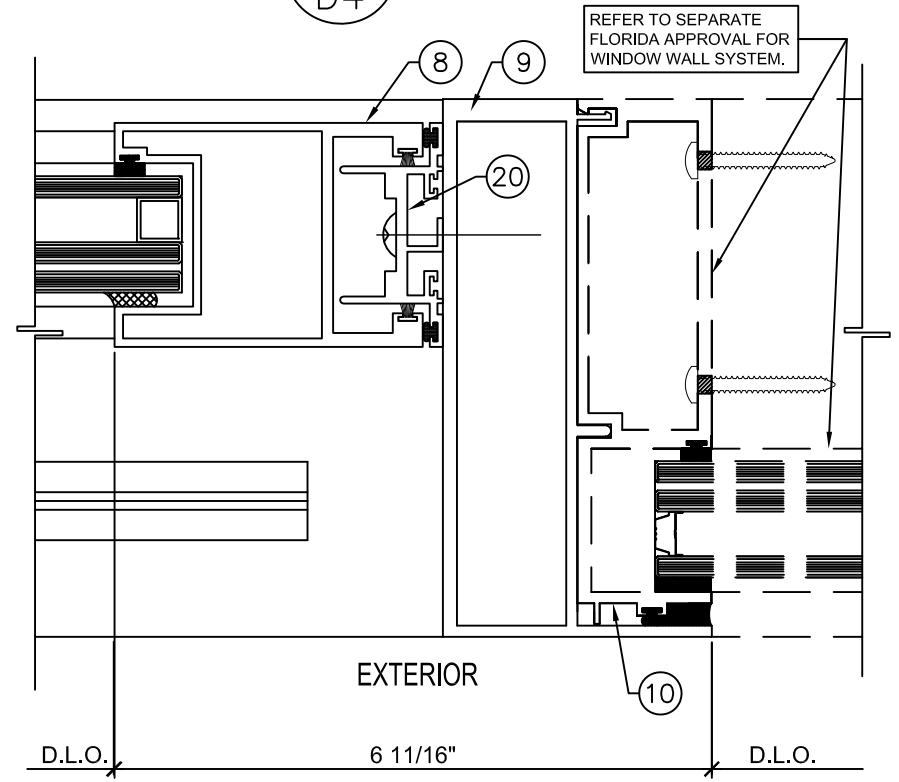

DETAIL H
D4

TABLE A

MAX. FRAME HEIGHT	JAMB GAP	
	MIN.	MAX.
90"	5/16"	1-1/2"
96"	5/16"	1-1/2"
102"	5/16"	1-1/2"
108"	5/16"	1-1/2"
114"	5/16"	1-1/2"
120"	3/8"	1-1/2"
126"	3/8"	1-1/2"
132"	3/8"	1-1/2"
138"	3/8"	1-1/2"
144"	3/8"	1-1/2"
148"	3/8"	1-1/2"

PREPARED BY:



BUILDING DROPS, INC.
 398 E. DANIA BEACH BLVD., STE. 338
 DANIA BEACH, FL 33004
 PH: (954)399-8478
 FAX: (954)744.4738
 WEB: www.buildingdrops.com

TITLE: **SERIES 2850 LIFT AND SLIDE GLASS DOOR (SMI)**


HORIZONTAL SECTIONS

325 WEST 74 PLACE,
 HIALEAH, FL 33014
 PH: (305)231-1101
 FAX: (305)231-1103



REMARKS	BY	DATE

THIS DOCUMENT IS THE PROPERTY OF BUILDING DROPS, INC. AND SHALL NOT BE REPRODUCED IN WHOLE OR PART WITHOUT WRITTEN CONSENT OF BUILDING DROPS, INC. ALTERATIONS, ADDITIONS, HIGHLIGHTING, OR OTHER MARKINGS TO THIS DOCUMENT ARE NOT PERMITTED AND INVALIDATE OUR CERTIFICATION.

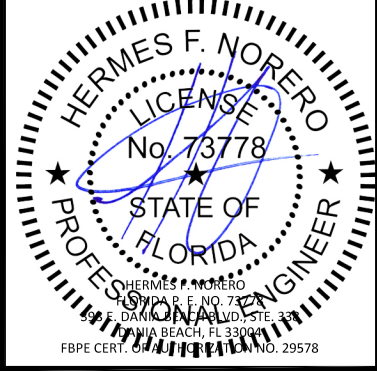


DATE: **10.12.15**

DWG. BY: SM	CHK. BY: HFN
--------------------	---------------------


SCALE: **NTS**

DWG. #: **CGS110**


SHEET: **8** OF 11

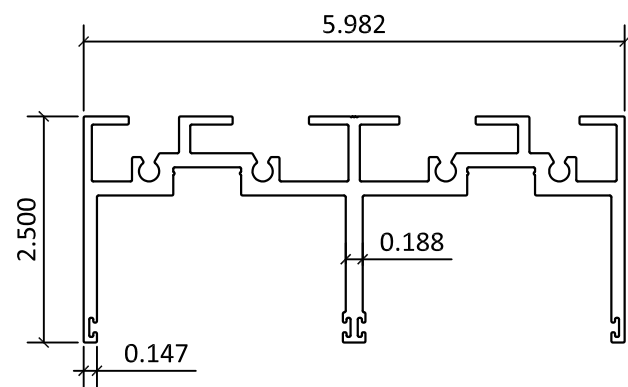


1 HEAD
2800-02 6005-T5

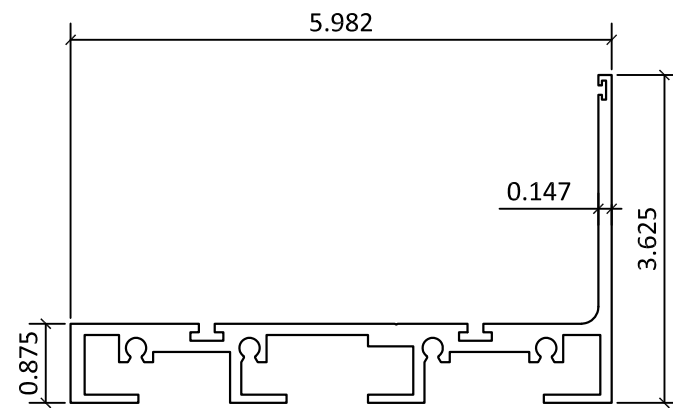


2 SILL
2800-03 6005-T5

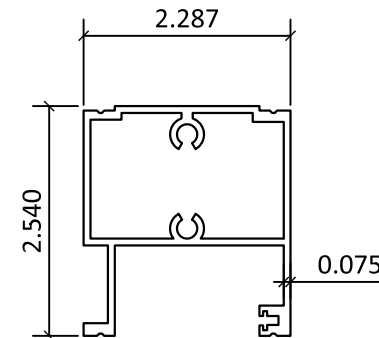


3 TOP PANEL
2900-08 6005-T5

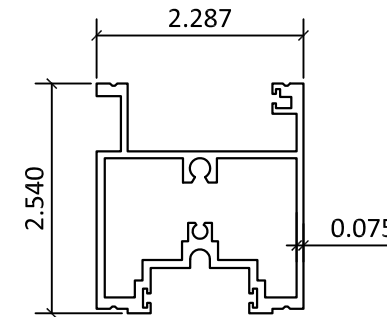


4 FIXED PANEL
2900-19 6005-T5

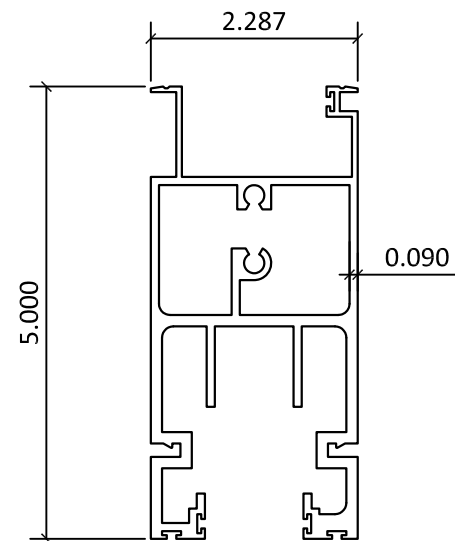


5 MOVING PANEL
2950-09 6005A-T61

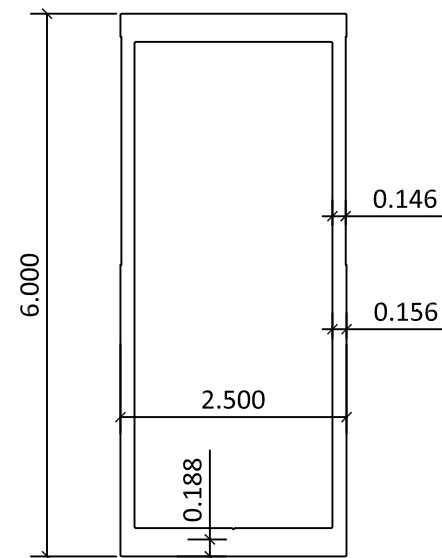


6 JAMB
2950-04 6005A-T61

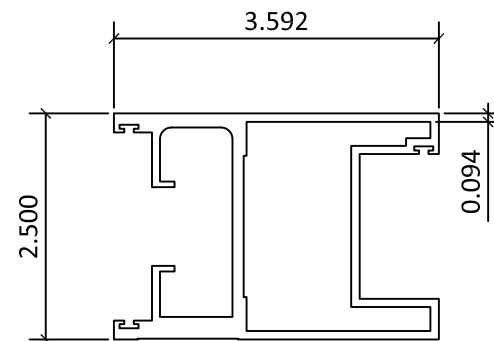


7 LOCK STILE
2950-10 6005A-T61

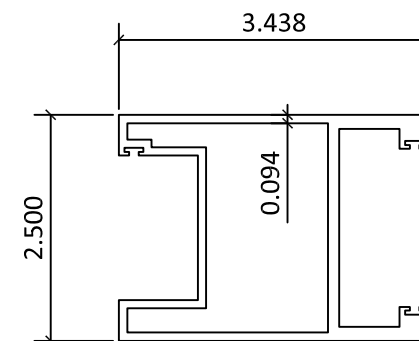


8 FIXED STILE
2900-14 6005-T5

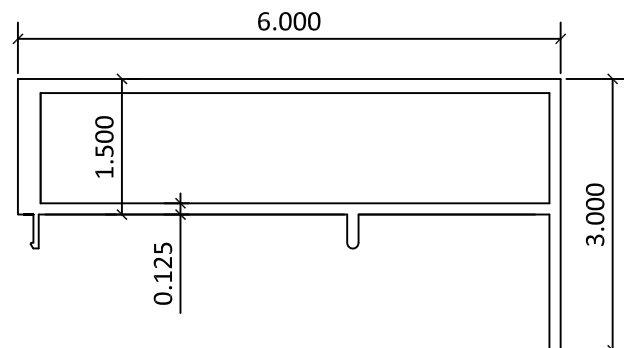


9 MALE JAMB ADAPTOR
3900-09 6005-T5

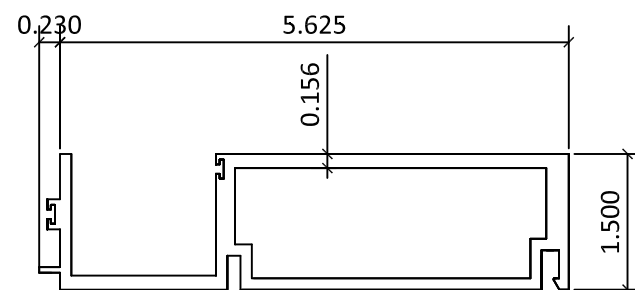

10 FEMALE JAMB ADAPTOR
3900-06 6005-T5

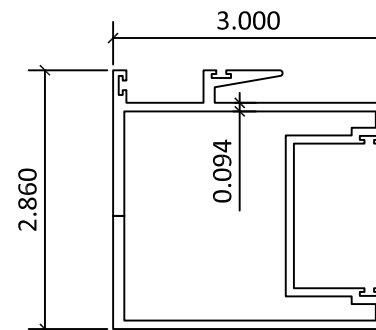

11 INTERLOCK
2900-11 6005-T5

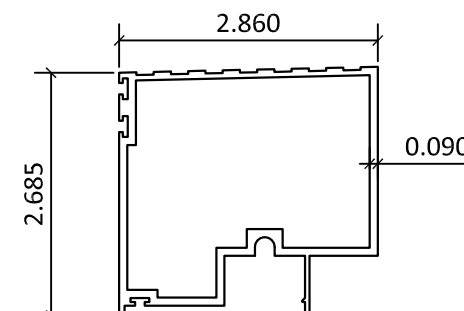

12 THRESHOLD
2800-04 6063-T6

PREPARED BY:



BUILDING DROPS, INC.

398 E. DANIA BEACH BLVD., STE. 338

DANIA BEACH, FL 33004

PH: (954)399-8478

FAX: (954)744.4738

WEB: www.buildingdrops.com

TITLE: SERIES 2850 LIFT AND SLIDE GLASS DOOR (SMI)

COMPONENTS


325 WEST 74 PLACE,
HIALEAH, FL 33014
PH: (305)231-1101
FAX: (305)231-1103

CONTINENTAL
Glass Systems



REMARKS	BY	DATE

THIS DOCUMENT IS THE PROPERTY OF BUILDING DROPS, INC.
AND SHALL NOT BE REPRODUCED IN WHOLE OR PART
WITHOUT WRITTEN CONSENT OF BUILDING DROPS, INC.
ALTERATIONS, ADDITIONS, HIGHLIGHTING, OR OTHER
MARKINGS TO THIS DOCUMENT ARE NOT PERMITTED AND
INVALIDATE OUR CERTIFICATION.

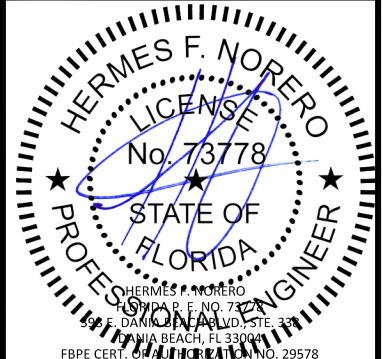

DATE: 10.12.15

DWG. BY:

SM

CHK. BY:


HFN

SCALE: NTS


DWG. #: CGS110

SHEET: OF 11


9

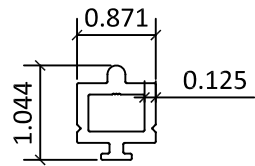


13 SILL TRACK
2800-05 6005-T5

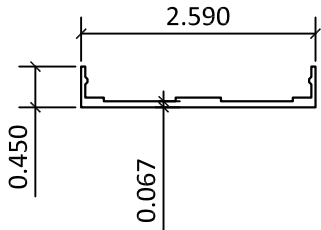


14 TOP COVER
2900-26 6063-T6

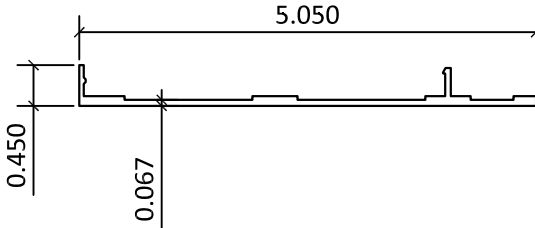


15 BOTTOM COVER
2950-25 6063-T6

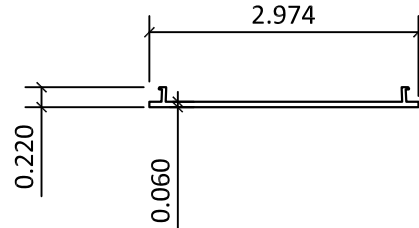


16 COVER HEAD
2800-40 6063-T6

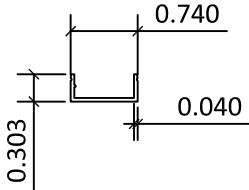


17 HEAD SCREW COVER
5500-09 6063-T6

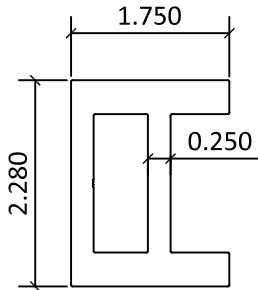


18 INTERLOCK REINFORCEMENT
2800-23 6005-T5

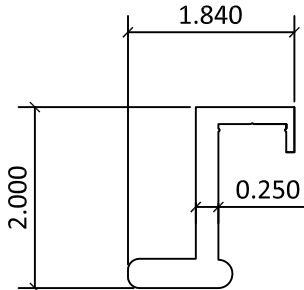


19 HANDLE
2800-20 6005-T5

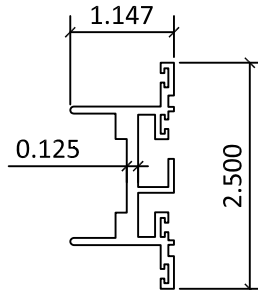


20 FIXED JAMB ADAPTOR
2900-06 6063-T6

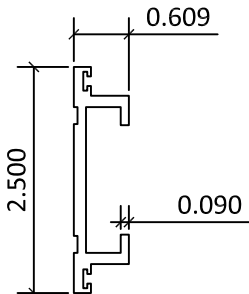


21 LOCK JAMB ADAPTOR
2800-21 6005-T5

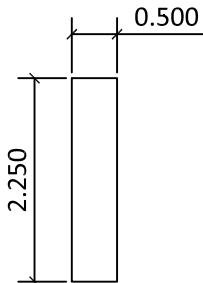

22 MEETING STILE REINFORCEMENT
--- 6005-T5

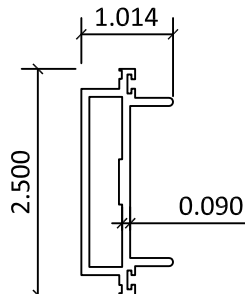

23 ASTRAGAL
2800-26 6005-T5

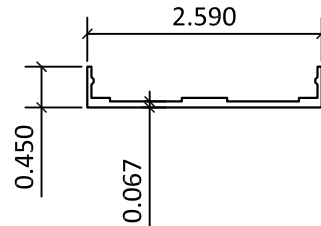

24 FIXED BOTTOM COVER
2900-25 6063-T6

PREPARED BY:



BUILDING DROPS, INC.

398 E. DANIA BEACH BLVD., STE. 338

DANIA BEACH, FL 33004

PH: (954)399-8478

FAX: (954)744.4738

WEB: www.buildingdrops.com

TITLE: SERIES 2850 LIFT AND SLIDE GLASS DOOR (SMI)


COMPONENTS

325 WEST 74 PLACE,
HIALEAH, FL 33014
PH: (305)231-1101
FAX: (305)231-1103



REMARKS	BY	DATE

THIS DOCUMENT IS THE PROPERTY OF BUILDING DROPS, INC. AND SHALL NOT BE REPRODUCED IN WHOLE OR PART WITHOUT WRITTEN CONSENT OF BUILDING DROPS, INC. ALTERATIONS, ADDITIONS, HIGHLIGHTING, OR OTHER MARKINGS TO THIS DOCUMENT ARE NOT PERMITTED AND INVALIDATE OUR CERTIFICATION.

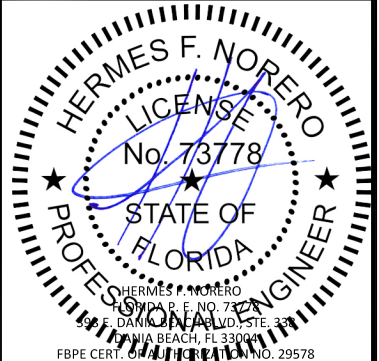

DATE:	10.12.15
DWG. BY:	CHK. BY:
SM	HFN
SCALE:	NTS
DWG. #:	CGS110
SHEET:	OF 11

10

BILL OF MATERIALS				
ITEM #	PROFILE	DESCRIPTION	MATERIAL	MANUFACTURER/REMARKS
1	2800-02	HEAD	ALUM. 6005-T5	-
2	2800-03	SILL	ALUM. 6005-T5	-
3	2900-08	TOP PANEL	ALUM. 6005-T5	-
4	2900-19	FIXED PANEL	ALUM. 6005-T5	-
5	2950-09	MOVING PANEL	ALUM. 6005A-T61	-
6	2950-04	JAMB	ALUM. 6005A-T61	-
7	2950-10	LOCK STILE	ALUM. 6005A-T61	-
8	2900-14	FIXED STILE	ALUM. 6005-T5	-
9	3900-09	MALE JAMB ADAPTOR	ALUM. 6005-T5	-
10	3900-06	FEMALE JAMB ADAPTOR	ALUM. 6005-T5	-
11	2900-11	INTERLOCK	ALUM. 6005-T5	-
12	2800-04	THRESHOLD	ALUM. 6063-T6	-
13	2800-05	SILL TRACK	ALUM. 6005-T5	-
14	2900-26	TOP COVER	ALUM. 6063-T6	-
15	2950-25	BOTTOM COVER	ALUM. 6063-T6	-
16	2800-40	COVER HEAD	ALUM. 6063-T6	-
17	5500-09	HEAD SCREW COVER	ALUM. 6063-T6	-
18	2800-23	INTERLOCK REINFORCEMENT	ALUM. 6005-T5	-
19	2800-20	HANDLE	ALUM. 6005-T5	-
20	2900-06	FIXED JAMB ADAPTOR	ALUM. 6063-T6	-
21	2800-21	LOCK JAMB ADAPTOR	ALUM. 6005-T5	-
22	-	½" x 2¼" MEETING STILE REINFORCEMENT	ALUM. 6005-T5	-
23	2800-26	ASTRAGAL	ALUM. 6005-T5	-
24	2900-25	REINFORCEMENT	ALUM. 6063-T6	-
25	-	1/4" X 3/4" X 4" SETTING BLOCK	SILICONE	-
26	-	DOW CORNING DC790 CONT. PERIMETER SEALANT AND BACKER ROD	SILICONE	DOW CORNING
27	-	GASKET	POLYPROPYLENE / SANTOPRENE	ULTRA FAB
28	-	FIN-SEAL 0.187" X 0.250" HT	-	ULTRA FAB
29	-	DOW CORNING STRUCTURAL SEALANT DC983 OR DC795	SILICONE	DOW CORNING
30	-	BULB GASKET #202	-	ULTRA FAB
31	-	#14 P.H. S.S. SMS. 1" LONG	STAINLESS STEEL	-
32	-	#14 X 20 P.H. S.S. SMS. AT 4" FROM END & 25" O.C. MAX.	STAINLESS STEEL	-

PREPARED BY:



BUILDING DROPS, INC.
398 E. DANIA BEACH BLVD., STE. 338
DANIA BEACH, FL 33004
PH: (954)399-8478
FAX: (954)744.4738
WEB: www.buildingdrops.com

TITLE:
SERIES 2850 LIFT AND SLIDE GLASS DOOR (SMI)


BILL OF MATERIALS

325 WEST 74 PLACE,
HIALEAH, FL 33014
PH: (305)231-1101
FAX: (305)231-1103



REMARKS	BY	DATE

THIS DOCUMENT IS THE PROPERTY OF BUILDING DROPS, INC. AND SHALL NOT BE REPRODUCED IN WHOLE OR PART WITHOUT WRITTEN CONSENT OF BUILDING DROPS, INC. ALTERATIONS, ADDITIONS, HIGHLIGHTING, OR OTHER MARKINGS TO THIS DOCUMENT ARE NOT PERMITTED AND INVALIDATE OUR CERTIFICATION.

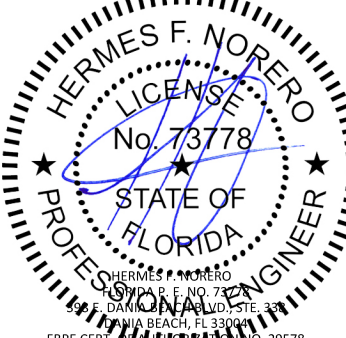

HERMES F. NORERO
LICENSED PROFESSIONAL ENGINEER
No. 73778
STATE OF FLORIDA
FBPE CERT. CHARTER MEMBER NO. 29578

DATE: 10.12.15

DWG. BY:
SM

CHK. BY:
HFN

SCALE: NTS

DWG. #: CGS110

SHEET: OF 11