




5200 W. CENTURY BLVD.
LOS ANGELES, CA 90045

GLAZED FIBERGLASS DOUBLE DOOR
w/ or w/out SIDELITES
INSWING/ OUTSWING
"NON-IMPACT"


GENERAL NOTES

- 1. This product has been evaluated and is in compliance with the 8th Edition (2023) Florida Building Code (FBC) structural requirements excluding the "High Velocity Hurricane Zone" (HVHZ).
- 2. Product anchors shall be as listed and spaced as shown on details. Anchor embedment to base material shall be beyond wall dressing or stucco.
- 3. When used in areas requiring wind borne debris protection, this product is required to be protected with an impact resistant covering that complies with FBC Sections 1609.1.2 & R301.2.1.2.
- 4. For 2x stud framing construction, anchoring of these units shall be the same as that shown for 2x buck masonry construction.
- 5. Site conditions that deviate from the details of this drawing require further engineering analysis by a licensed engineer or registered architect.

TABLE OF CONTENTS	
SHEET#	DESCRIPTION
1	Typical elevations, design pressures & general notes
2	Door panel details and glazing detail
3	Sidelite panel details and glazing detail
4	Elevations
5	Horizontal cross sections
6	Vertical cross sections
7	Vertical cross sections
8	Buck anchoring
9	Frame anchoring
10	Astragal details
11	Astragal details
12	Bill of materials and components

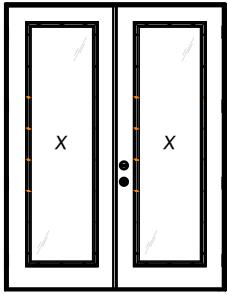


XX

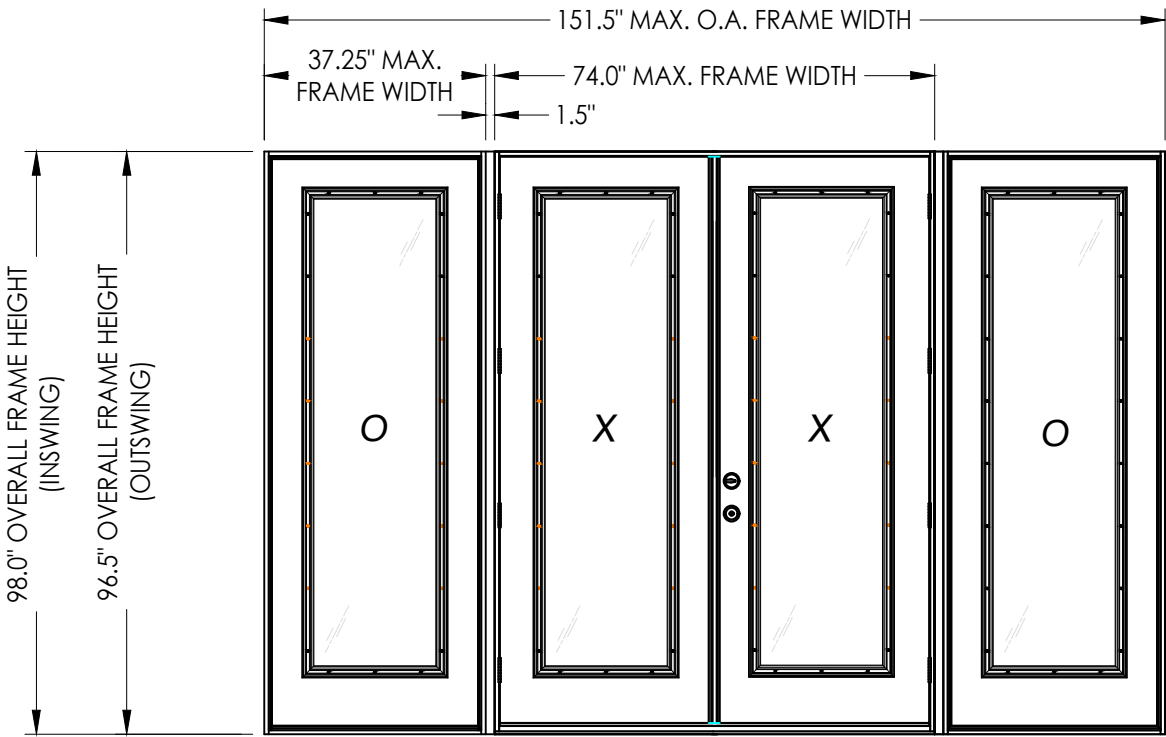

OXXO

CONFIGURATION	MAX. FRAME DIMENSION	MAX. SIDELITE D.L.O. DIMENSION	DESIGN PRESSURE (PSF) INSWING		DESIGN PRESSURE (PSF) OUTSWING	
			POSITIVE	NEGATIVE	POSITIVE	NEGATIVE
XX	74" X 98.0"	21.13" X 79.13"	+45.0	-45.0	+45.0	-45.0
OXXO	151.5" X 98.0"	21.13" X 79.13"	+45.0	-45.0	+45.0	-45.0

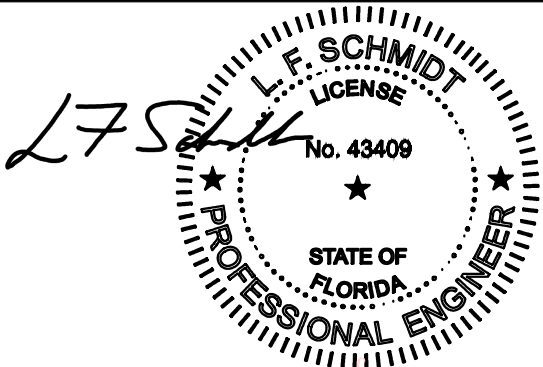

Digitally signed by Lyndon F Schmidt
Date: 2023.08.23 11:12:57 -04'00'

This item has been digitally signed and sealed by L. F. Schmidt, P.E. on the date adjacent to the seal.
Printed copies of this document are not considered signed and sealed and the signature must be verified on any electronic copies.

THIS PRODUCT APPROVAL IS VALID ONLY FOR THE STATE OF FLORIDA

Documents Prepared By:
Lyndon F. Schmidt
P.E. No. 43409

RW BUILDING CONSULTANTS, INC.
P.O. Box 230, Valrico, FL 33595
Phone No.: 813.659.9197
FBPE Registry No. 9813



PRODUCT:
PLASTPRO INC.
FIBERGLASS DOOR

PART OR ASSEMBLY:
TYPICAL ELEVATION, DESIGN PRESSURES & GENERAL NOTES

LFS	DAC	DAC	LFS	JK	JK	BY
6	8/22/23	UPDATE TO 8TH ED. (2023) FBC	5	10/17/22	ADD DLP ASTRAGAL	
4	8/04/20	UPDATE TO 7th ED. (2020) FBC	3	8/15/18	CORRECT WORDING IN D.P. TABLE	
2	8/02/17	UPDATE TO 6TH ED. (2017) FBC	1	04/22/15	UPDATE TO 5TH ED. (2014) FBC	
NO.		DATE	REVISIONS			






DATE: 02/21/12
SCALE: N.T.S.
DWG. BY: JK
CHK. BY: LFS
DRAWING NO.: FL-17184.4
SHEET 1 OF 12

Z:\2023 FBC Drawings\Plastpro\FL-17184 R11\FL-17184.4.dwg

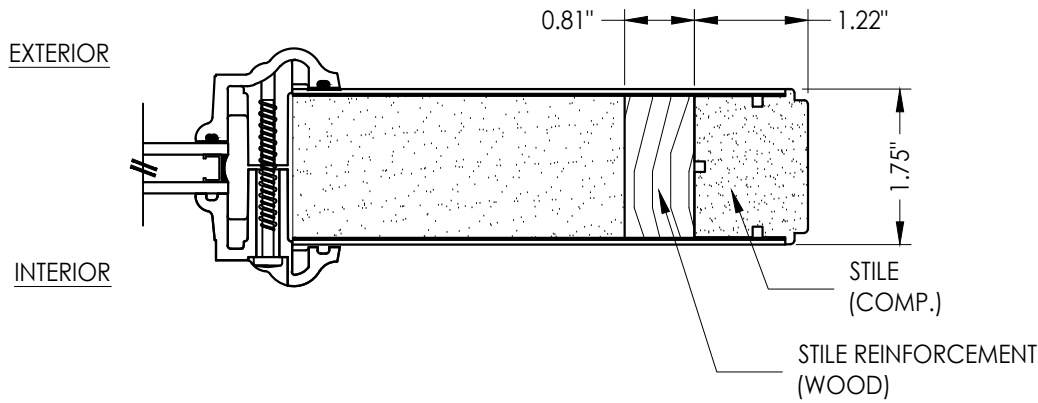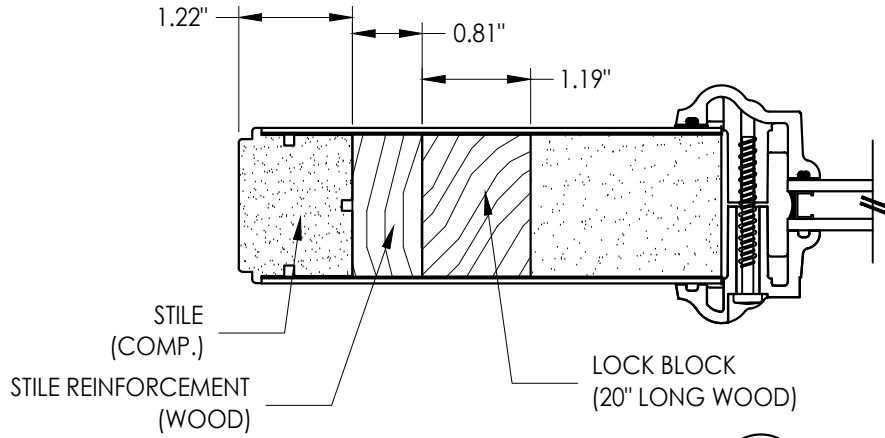


1
2 HORIZONTAL CROSS SECTION

HARDWARE CHART		
MANUFACTURER	MODEL	
Kwikset	LOCK:	SIGNATURE SERIES
	DEADBOLT:	SIGNATURE SERIES (780)
Yale	LOCK:	YH COLLECTION
	DEADBOLT:	YH COLLECTION (80 SERIES)
Schlage	KNOB:	"F" SERIES (F10)
	DEADBOLT:	"B" SERIES (B60/62)

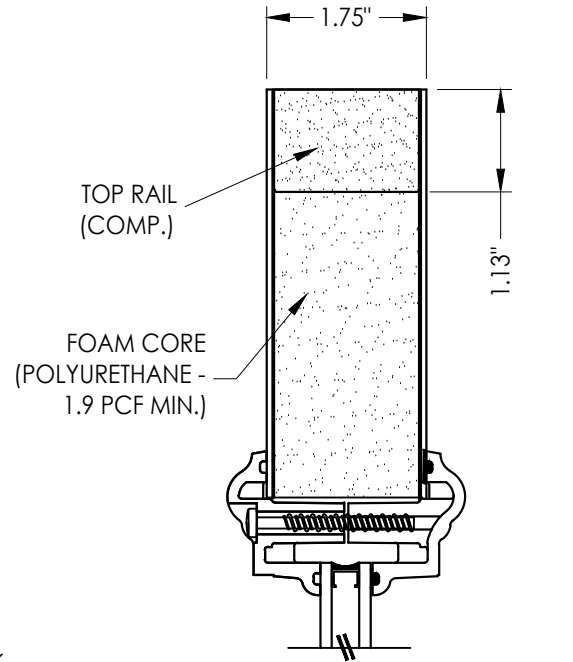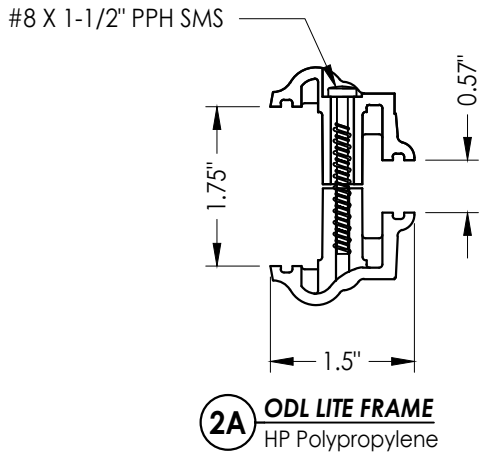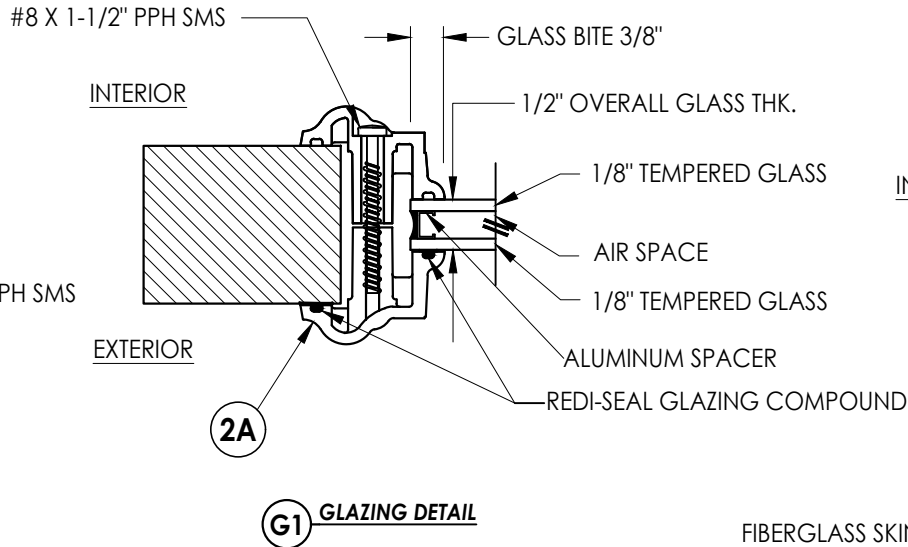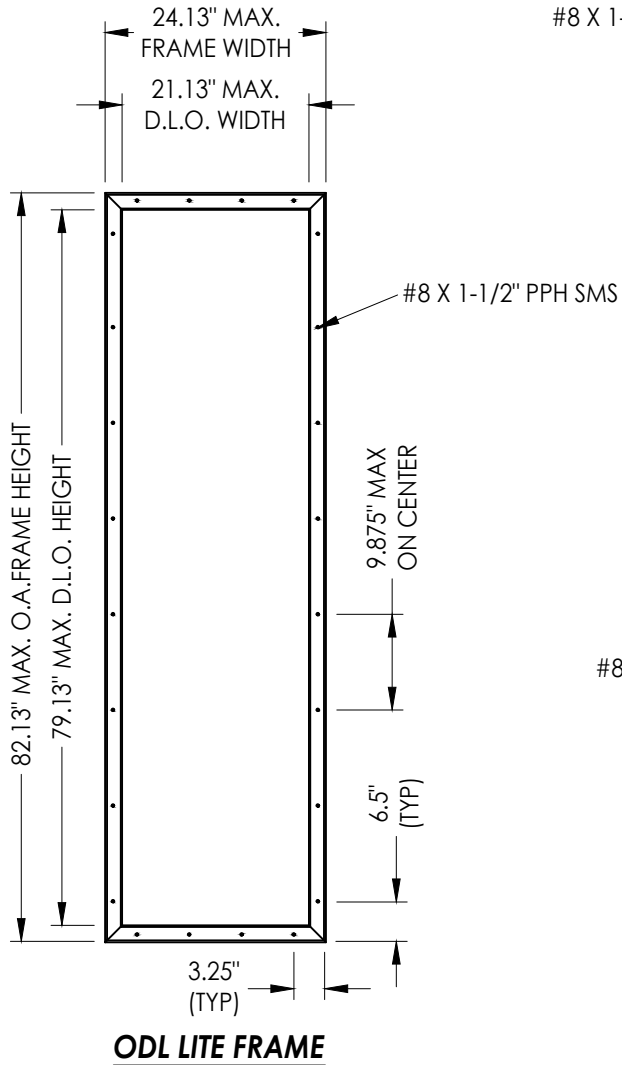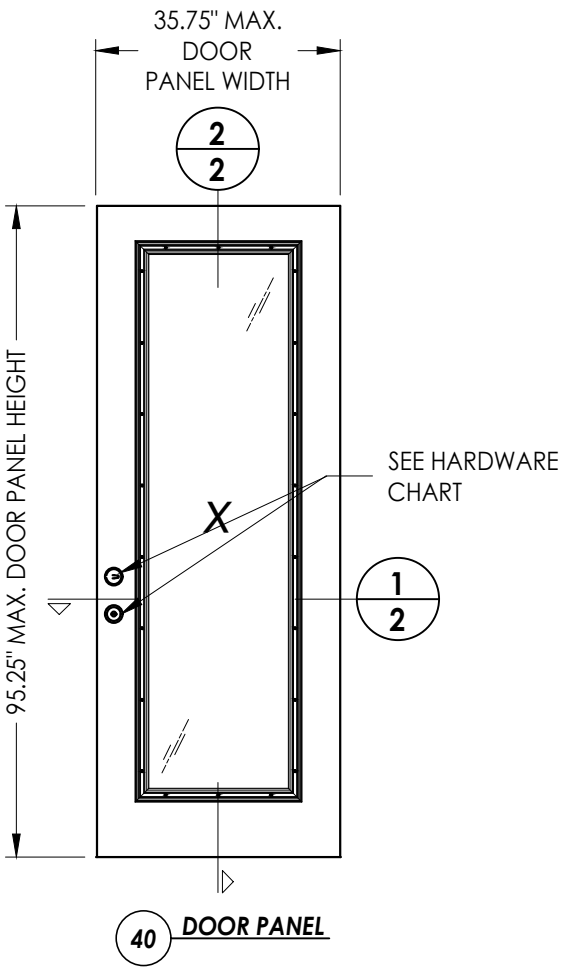

INTERIOR EXTERIOR

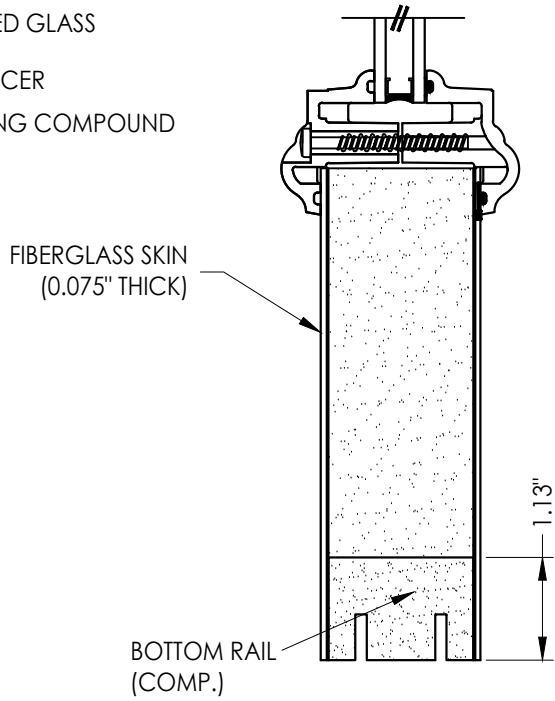

2
2 VERTICAL CROSS SECTION

Documents Prepared By:
Lyndon F. Schmidt
P.E. No. 43409


RW BUILDING CONSULTANTS, INC.
P.O. Box 230, Valrico, FL 33595
Phone No.: 813.659.9197
FBPE Registry No. 9813

PRODUCT:
PLASTPRO INC.
FIBERGLASS DOOR



PART OR ASSEMBLY:
DOOR PANEL DETAILS
AND GLAZING DETAIL

LFS	DAC	FBC	DATE	REVISIONS
6	8/22/23	UPDATE TO 8TH ED. (2023)	02/21/12	
5	10/17/22	ADD DLP ASTRAGAL		
4	8/04/20	UPDATE TO 7th ED. (2020)		
3	8/15/18	CORRECT WORDING IN D.P. TABLE		
2	7/24/17	UPDATE TO 6TH ED. (2017)		
1	04/22/15	UPDATE TO 5TH ED. (2014)		
NO.	DATE			
DATE: 02/21/12				
SCALE: N.T.S.				
DWG. BY: JK				
CHK. BY: LFS				
DRAWING NO.: FL-17184.4				
SHEET 2 OF 12				


Z:\2023 FBC Drawings\Plastpro\FL-17184 R11\FL-17184.4.dwg

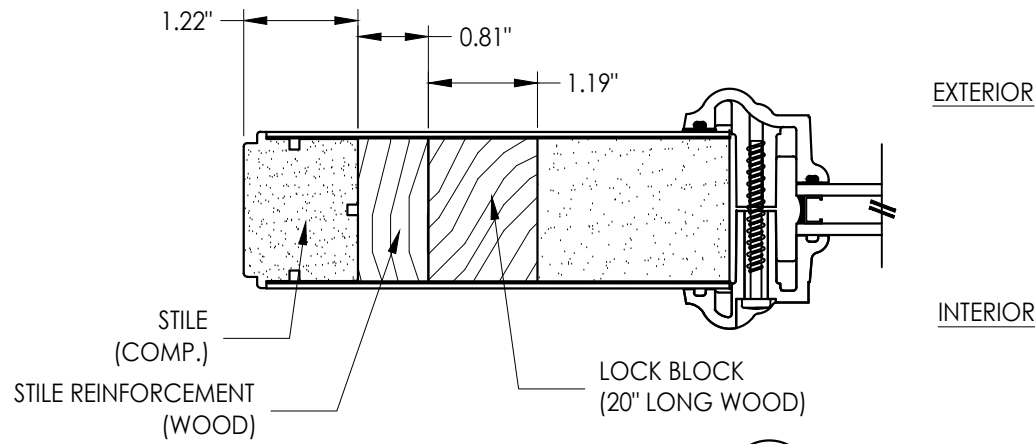


1
2 **HORIZONTAL CROSS SECTION**

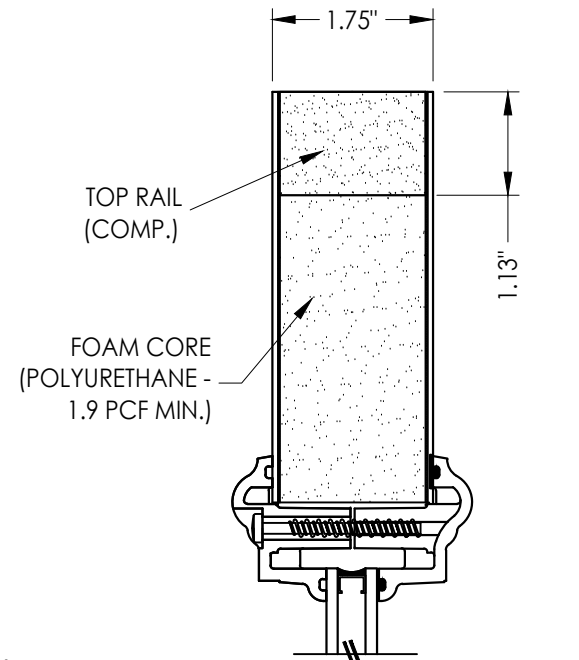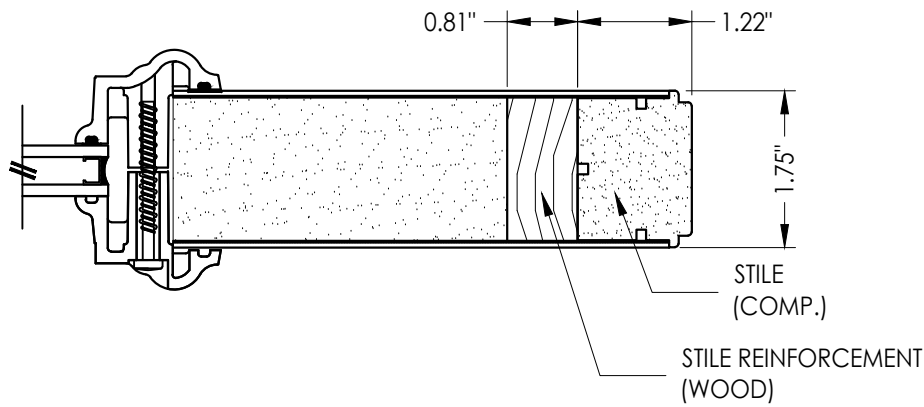


INTERIOR EXTERIOR

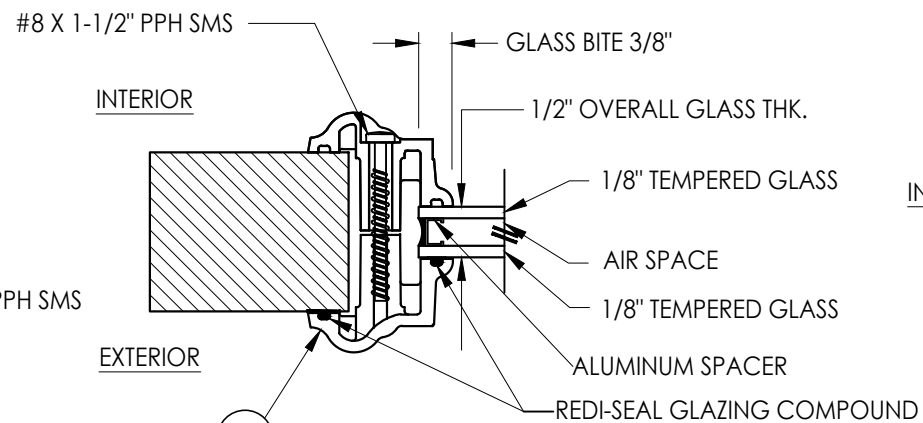


G1 **GLAZING DETAIL**

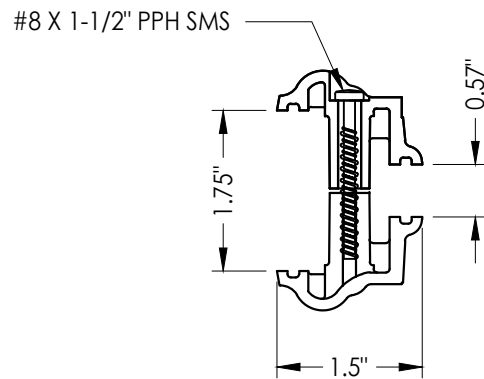


2A **ODL LITE FRAME**
HP Polypropylene

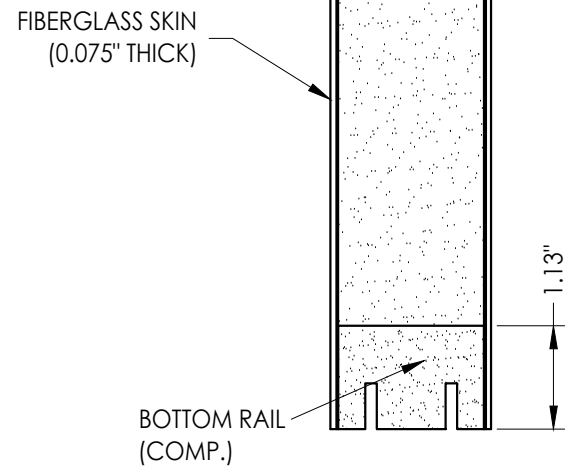

2
2 **VERTICAL CROSS SECTION**

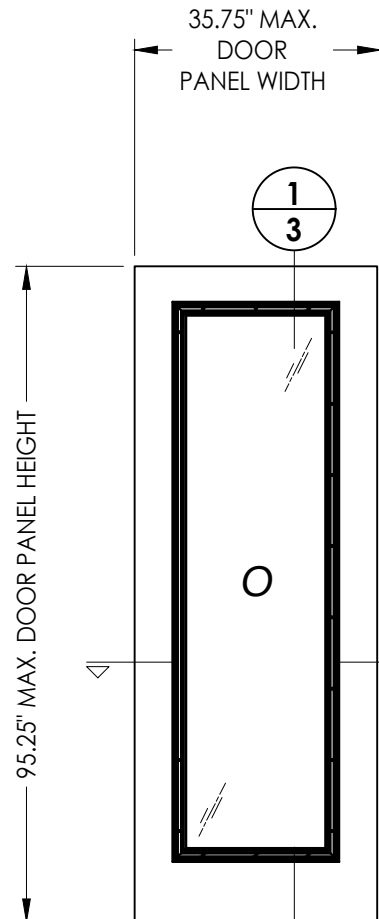

60 **SIDELITE PANEL**

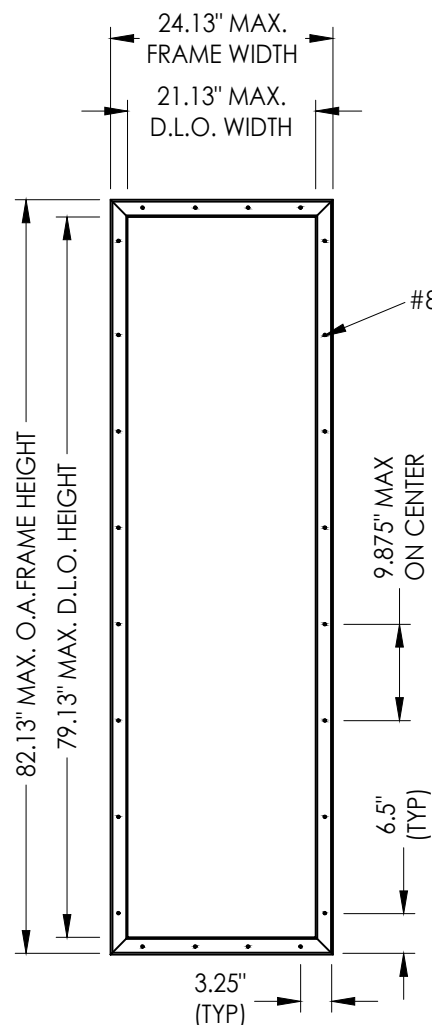

ODL LITE FRAME

Documents Prepared By:
Lyndon F. Schmidt
P.E. No. 43409

PRODUCT:
PLASTPRO INC.
FIBERGLASS DOOR

PART OR ASSEMBLY:
SIDELITE PANEL DETAILS
AND GLAZING DETAIL

NO.	DATE	REVISIONS
6	8/22/23	UPDATE TO 8TH ED. (2023) FBC
5	10/17/22	ADD DLP ASTRAGAL
4	8/04/20	UPDATE TO 7th ED. (2020) FBC
3	8/15/18	CORRECT WORDING IN D.P. TABLE
2	7/24/17	UPDATE TO 6TH ED. (2017) FBC
1	04/22/15	UPDATE TO 5TH ED. (2014) FBC
JK		
JK		
BY		

DATE: 02/21/12

SCALE: N.T.S.

DWG. BY: JK

CHK. BY: LFS


DRAWING NO.:

FL-17184.4


SHEET 3 OF 12

RW BUILDING CONSULTANTS, INC.
P.O. Box 230, Valrico, FL 33595
Phone No.: 813.659.9197
FBPE Registry No. 9813

Z:\2023 FBC Drawings\Plastpro\FL-17184 R11\FL-17184.4.dwg

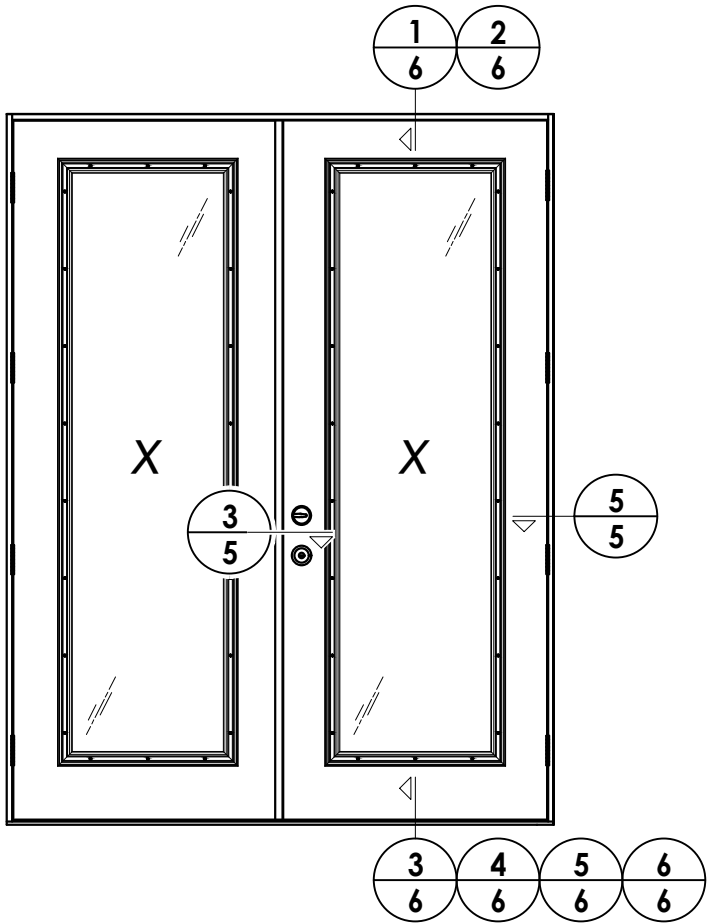

ELEVATION (XX)

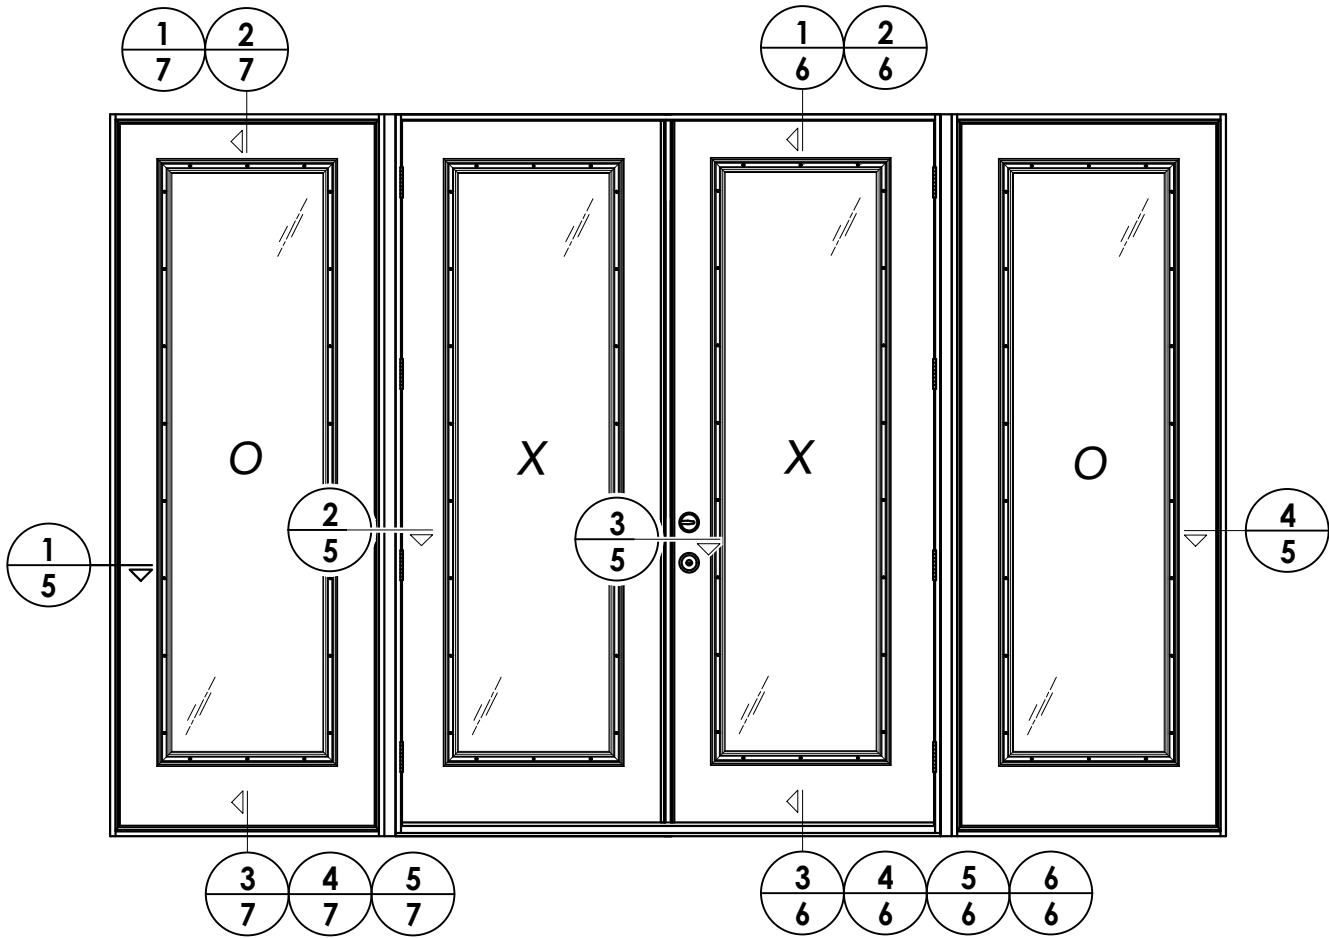

ELEVATION (OXXO)

6	8/22/23	UPDATE TO 8TH ED. (2023)	FBC	LFS
5	10/17/22	ADD DLP ASTRAGAL		DAC
4	8/04/20	UPDATE TO 7th ED. (2020)	FBC	DAC
3	8/15/18	CORRECT WORDING IN D.P. TABLE		LFS
2	7/24/17	UPDATE TO 6TH ED. (2017)	FBC	JK
1	04/22/15	UPDATE TO 5TH ED. (2014)	FBC	JK
NO.	DATE			BY
DATE: 02/21/12				
SCALE: N.T.S.				
DWG. BY: JK				
CHK. BY: LFS				
DRAWING NO.: FL-17184.4				
SHEET 4 OF 12				


PRODUCT:	PLASTPRO INC. FIBERGLASS DOOR
PART OR ASSEMBLY:	ELEVATIONS

Documents Prepared By:
Lyndon F. Schmidt
P.E. No. 43409


RW BUILDING CONSULTANTS, INC.
P.O. Box 230, Valrico, FL 33595
Phone No.: 813.659.9197
FBPE Registry No. 9813

NOTE:


1. Spacing for item K: 6" from ends and 8 more equally spaced along sidelite (10 total).

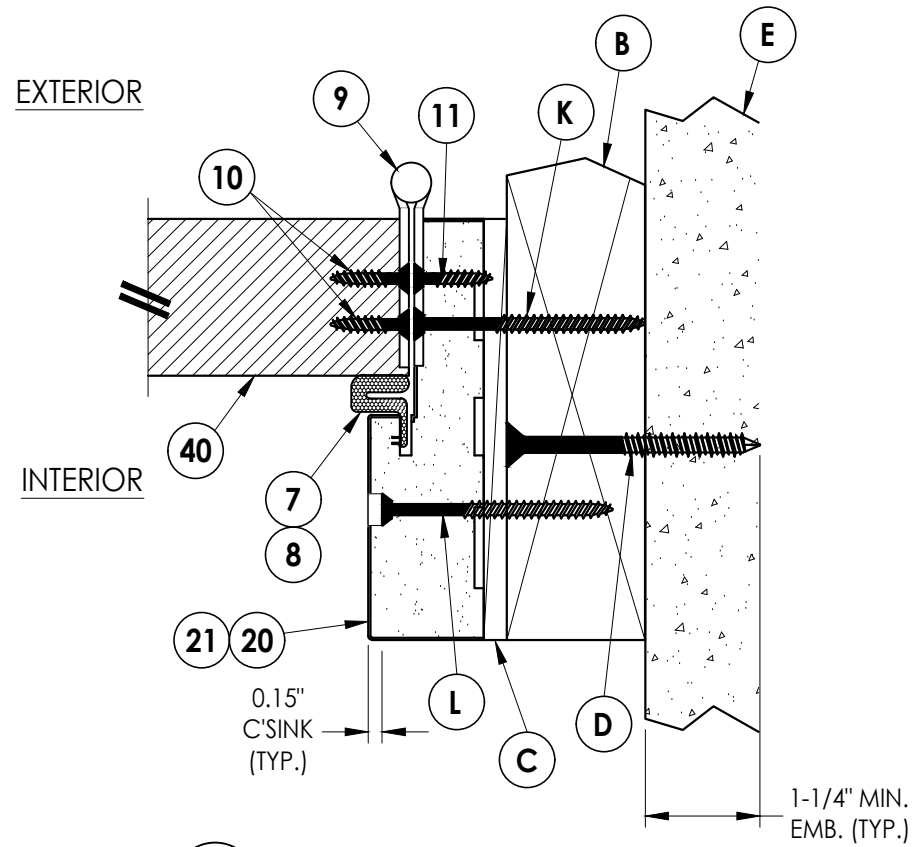


5 HORIZONTAL CROSS SECTION
 5 Outswing shown - inswing also approved

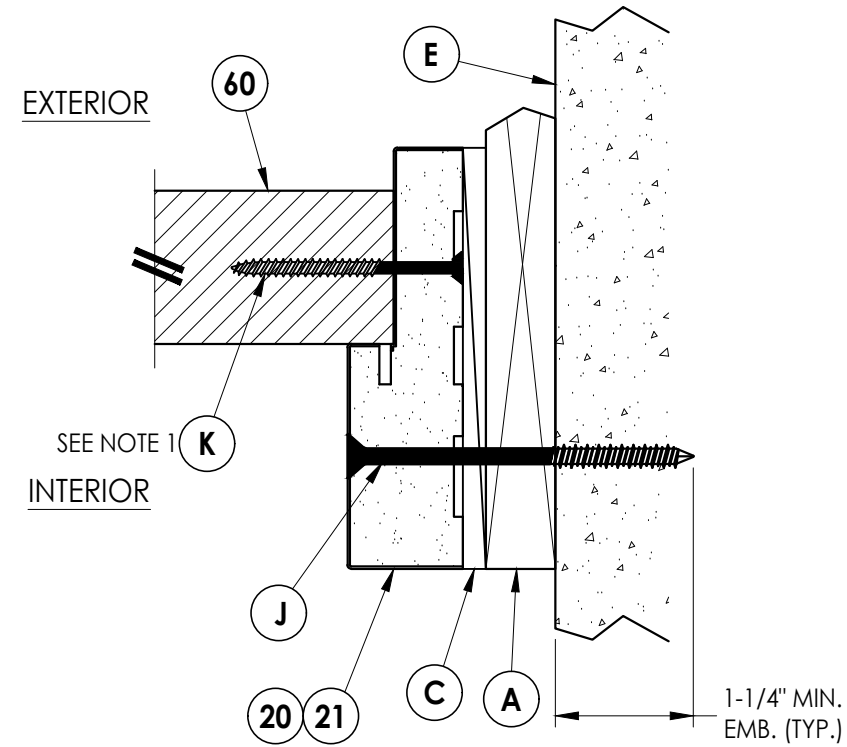


4 HORIZONTAL CROSS SECTION
5 Outswing shown - inswing also approved
 Shown w/1X sub-buck

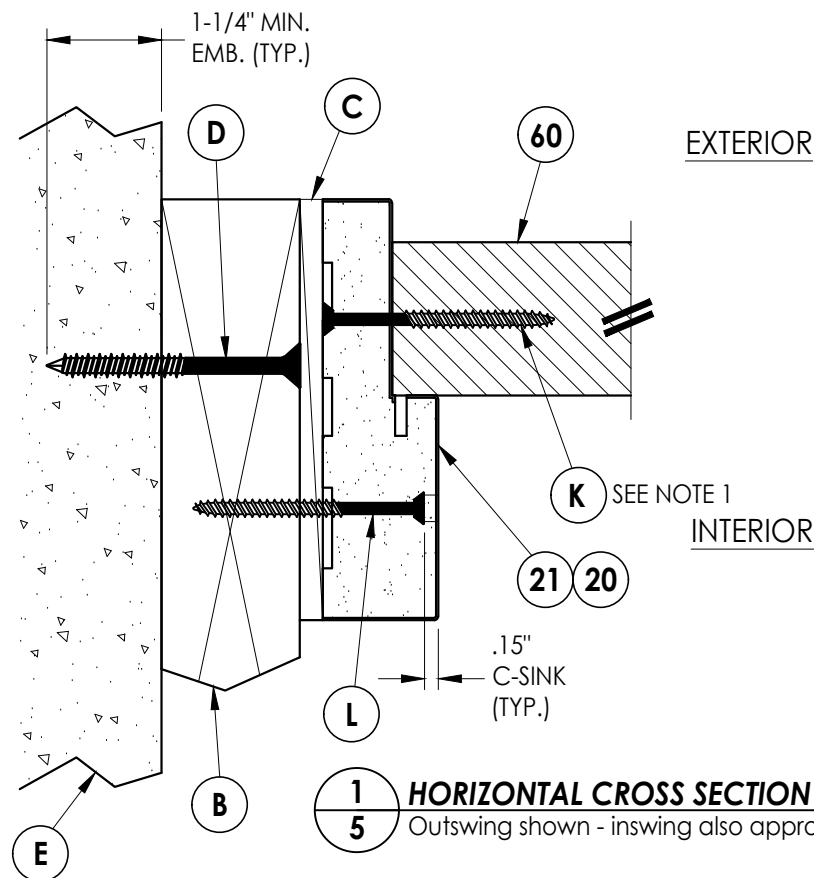

1 **HORIZONTAL CROSS SECTION**
5 Outswing shown - inswing also approved

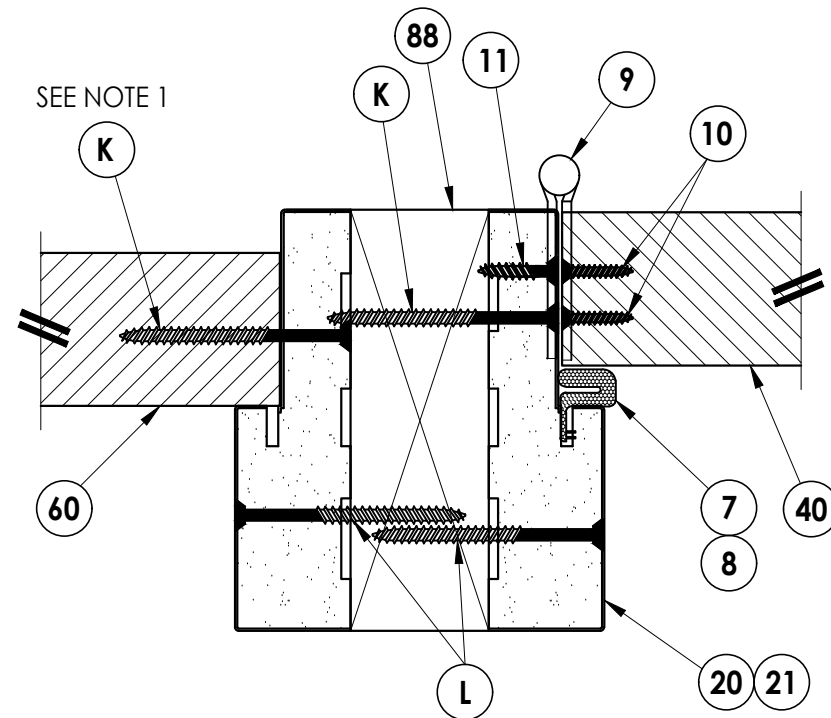

2 **HORIZONTAL CROSS SECTION**
5 Outswing shown - inswing also approved
 Shown with 2X reinforcement

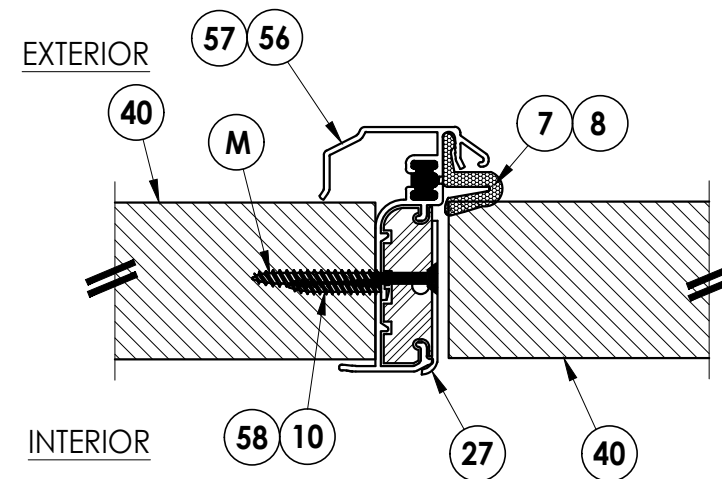

3 **HORIZONTAL CROSS SECTION**
5 Outswing shown - inswing also approved


DATE:	02/21/12		
SCALE:	N.T.S.		
DWG. BY:	JK		
CHK. BY:	LFS		
DRAWING NO.:	FL-17184.4		
SHEET	5	OF	12

Documents Prepared By:
Lyndon F. Schmidt
P.E. No. 43409


RW BUILDING CONSULTANTS, INC.
P.O. Box 230, Valrico, FL 33595
Phone No.: 813.659.9197
FBPE Registry No. 9813

© 2012 R.W. BUILDING CONSULTANTS INC.


Z:\2023 FBC Drawings\Plastpro\FL-17184 R11\FL-17184.4.dwg

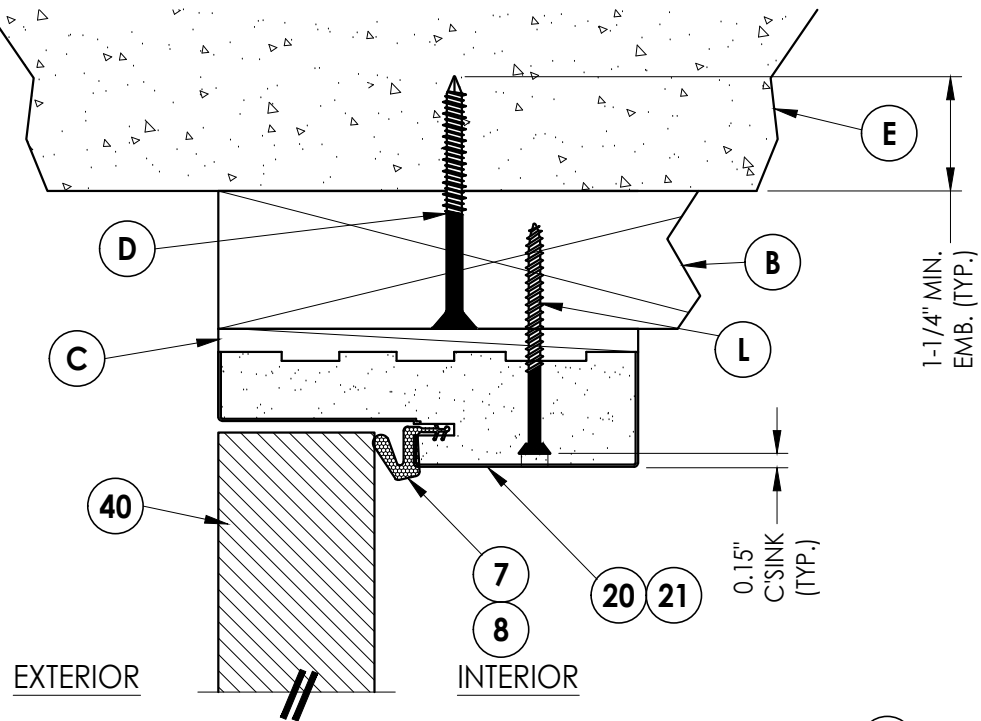


1
6 **VERTICAL CROSS SECTION**
Outswing shown - inswing also approved

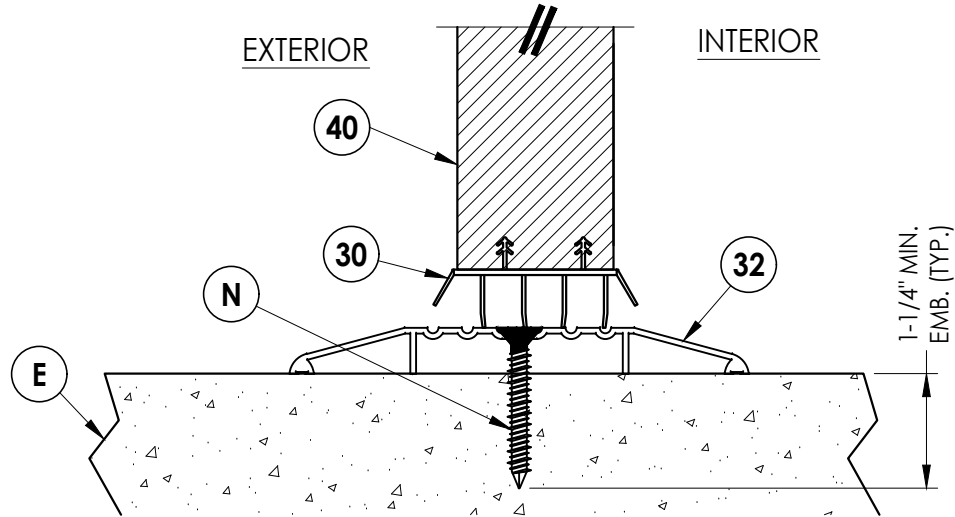


5
6 **VERTICAL CROSS SECTION**
Shown w/ ADA threshold

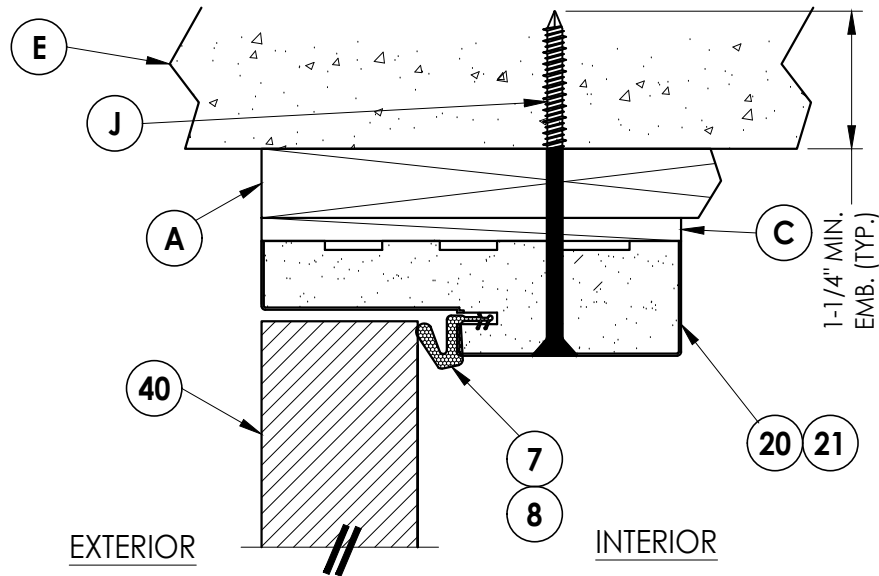


2
6 **VERTICAL CROSS SECTION**
Outswing shown - inswing also approved
Shown w/1X sub-buck

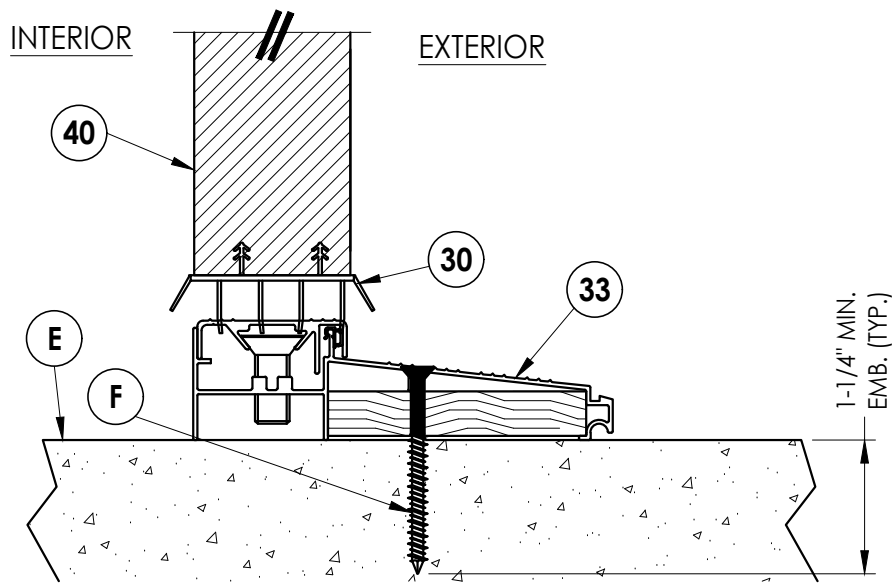

3
6 **VERTICAL CROSS SECTION**
Inswing configuration

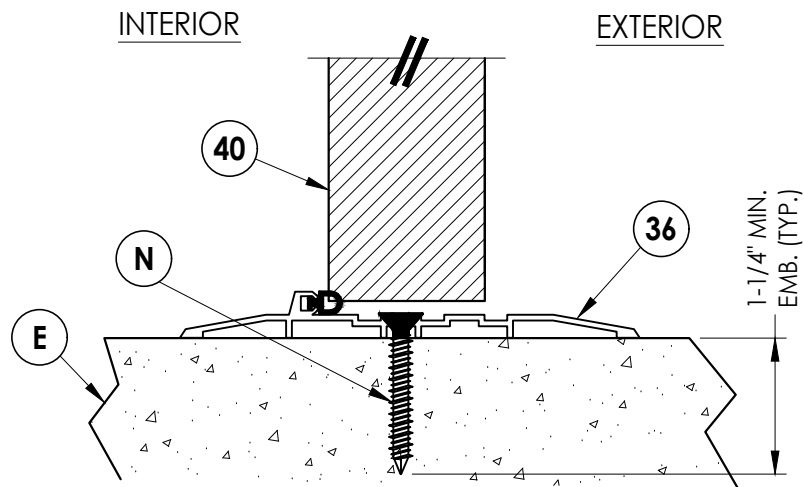

6
6 **VERTICAL CROSS SECTION**
Shown w/ O.S. ADA bump threshold

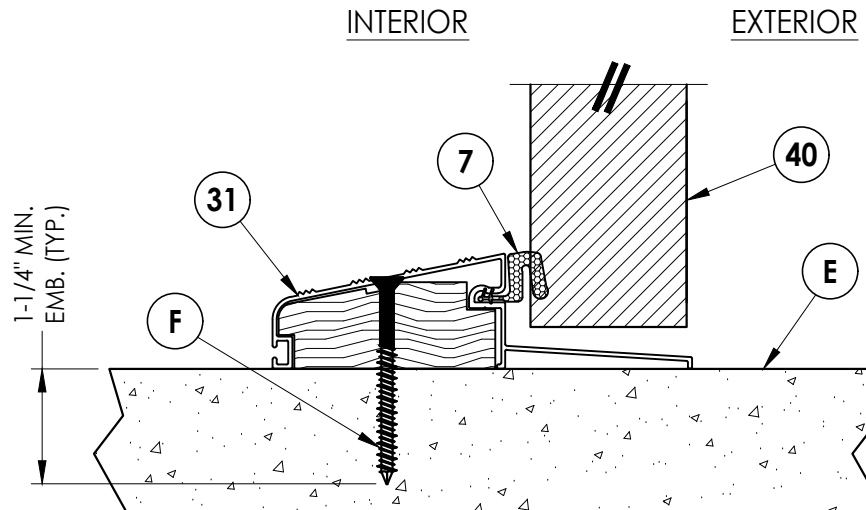

4
6 **VERTICAL CROSS SECTION**
Outswing configuration

Documents Prepared By:
Lyndon F. Schmidt
P.E. No. 43409

PRODUCT:
PLASTPRO INC.
FIBERGLASS DOOR

RW BUILDING CONSULTANTS, INC.
P.O. Box 230, Valrico, FL 33595
Phone No.: 813.659.9197
FBPE Registry No. 9813

PART OR ASSEMBLY:
VERTICAL CROSS SECTIONS

NO.	DATE	REVISIONS					
		BY	JK	JK	JK	JK	JK
6	8/22/23	UPDATE TO 8TH ED. (2023)	FBC	LFS			
5	10/17/22	ADD DLP ASTRAGAL	DAC	DAC			
4	8/04/20	UPDATE TO 7th ED. (2020)	FBC	DAC			
3	8/15/18	CORRECT WORDING IN D.P. TABLE	LFS				
2	8/02/17	UPDATE TO 6TH ED. (2017)	FBC	JK			
1	04/22/15	UPDATE TO 5TH ED. (2014)	FBC	JK			

DATE: 02/21/12


SCALE: N.T.S.

DWG. BY: JK


CHK. BY: LFS

DRAWING NO.: FL-17184.4

SHEET 6 OF 12

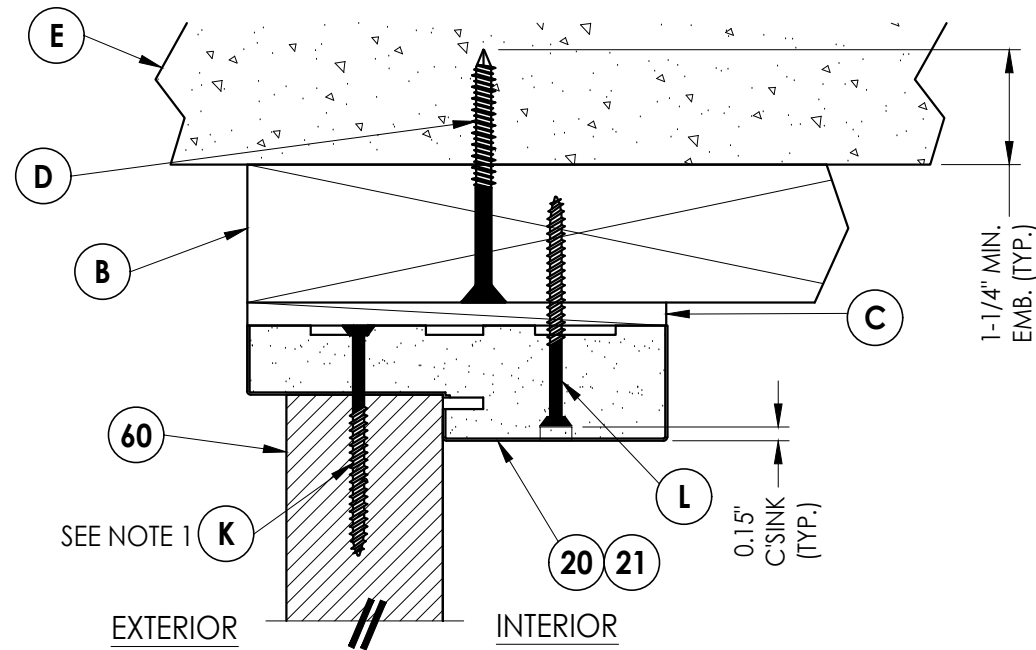


1
7 **VERTICAL CROSS SECTION**
Outswing shown - inswing also approved

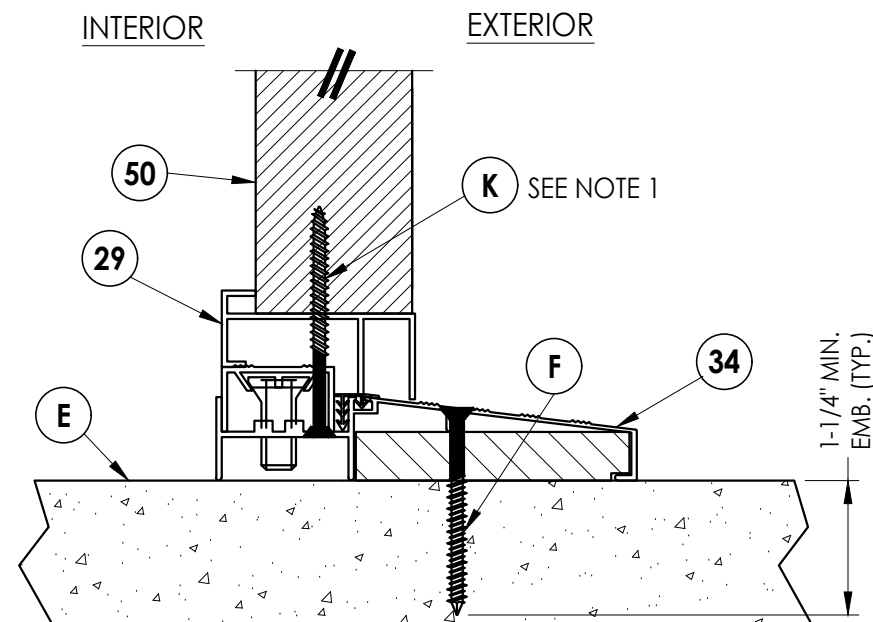


3
7 **VERTICAL CROSS SECTION**
Inswing configuration


NOTE
1. Spacing for item K: 6" from each end and at centerline (3 total).

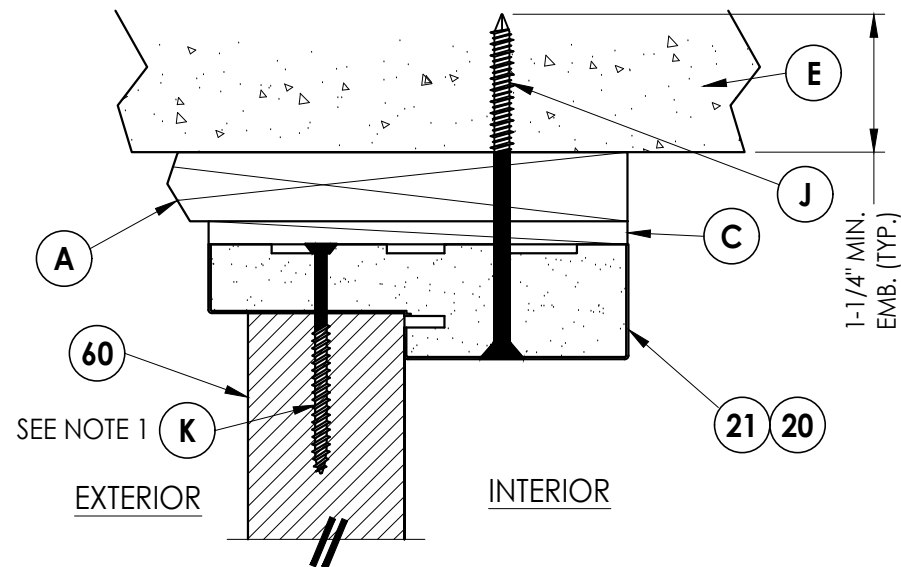

2
7 **VERTICAL CROSS SECTION**
Outswing shown - inswing also approved
Shown w/1X sub-buck

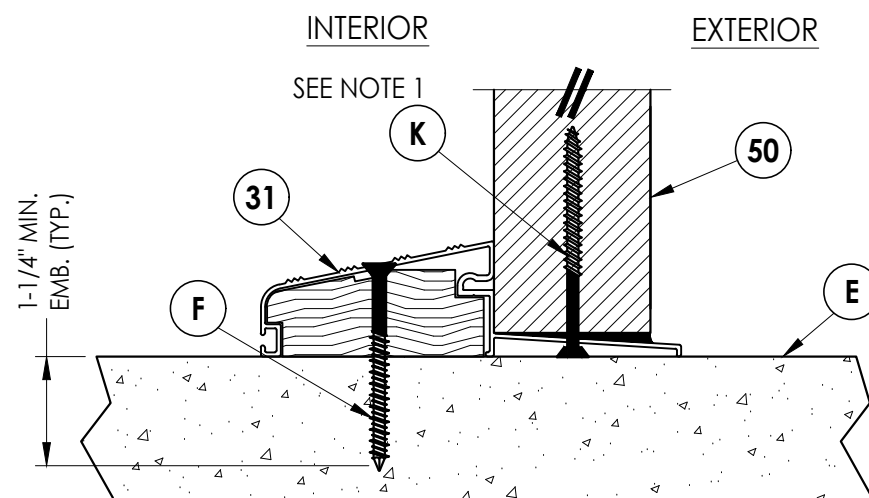

4
7 **VERTICAL CROSS SECTION**
Outswing configuration

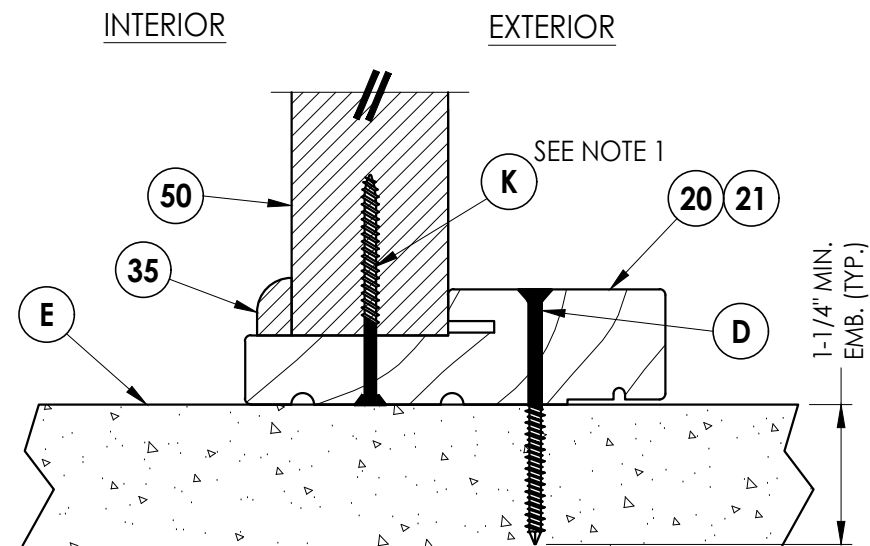

5
7 **VERTICAL CROSS SECTION**
Outswing configuration

Documents Prepared By:
Lyndon F. Schmidt
P.E. No. 43409

RW BUILDING CONSULTANTS, INC.
P.O. Box 230, Valrico, FL 33595
Phone No.: 813.659.9197
FBPE Registry No. 9813


PRODUCT: PLASTPRO INC.
FIBERGLASS DOOR

PART OR ASSEMBLY:
VERTICAL
CROSS SECTIONS


LFS	DAC	FBC	DATE	REVISIONS
6	8/22/23	UPDATE TO 8TH ED. (2023)	02/21/12	
5	10/17/22	ADD DLP ASTRAGAL		
4	8/04/20	UPDATE TO 7th ED. (2020)		
3	8/15/18	CORRECT WORDING IN D.P. TABLE		
2	8/02/17	UPDATE TO 6TH ED. (2017)		
1	04/22/15	UPDATE TO 5TH ED. (2014)		
NO.	DATE			

DATE: 02/21/12
SCALE: N.T.S.
DWG. BY: JK
CHK. BY: LFS
DRAWING NO.: FL-17184.4
SHEET 7 OF 12

Z:\2023 FBC Drawings\Plastpro\FL-17184 R11\FL-17184.4.dwg

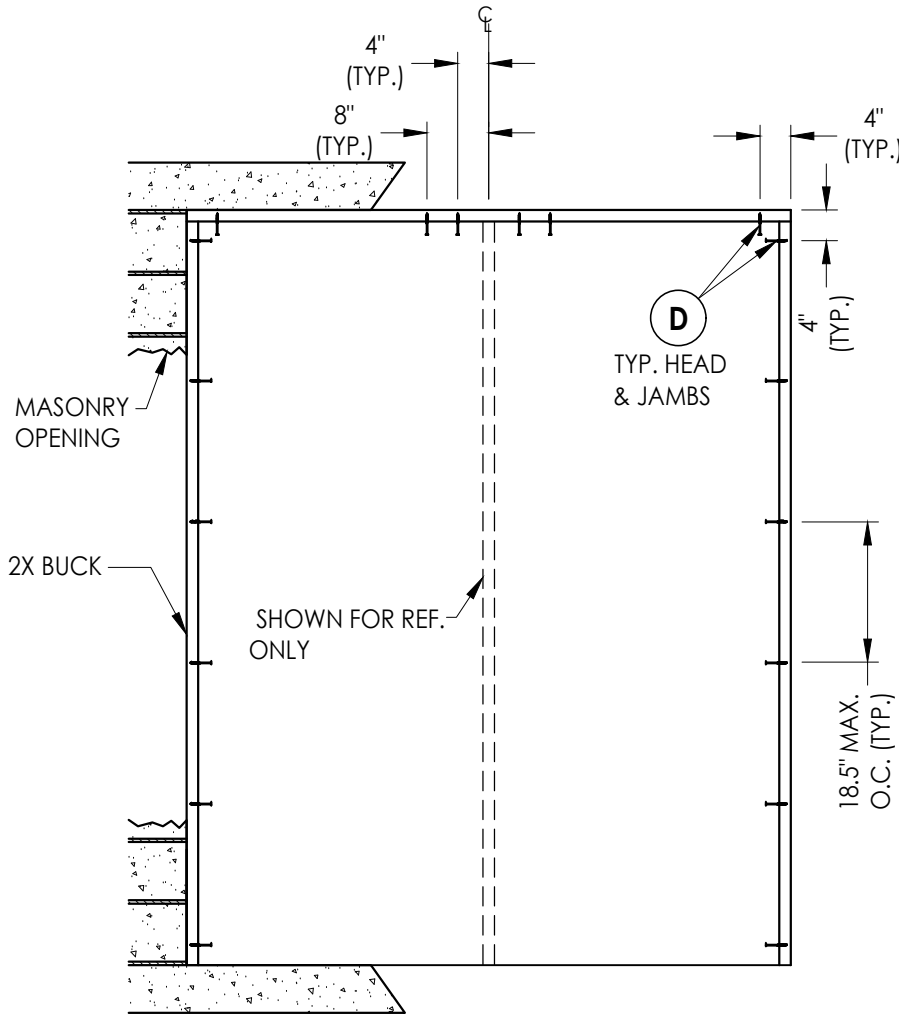

BUCK ANCHORING
XX

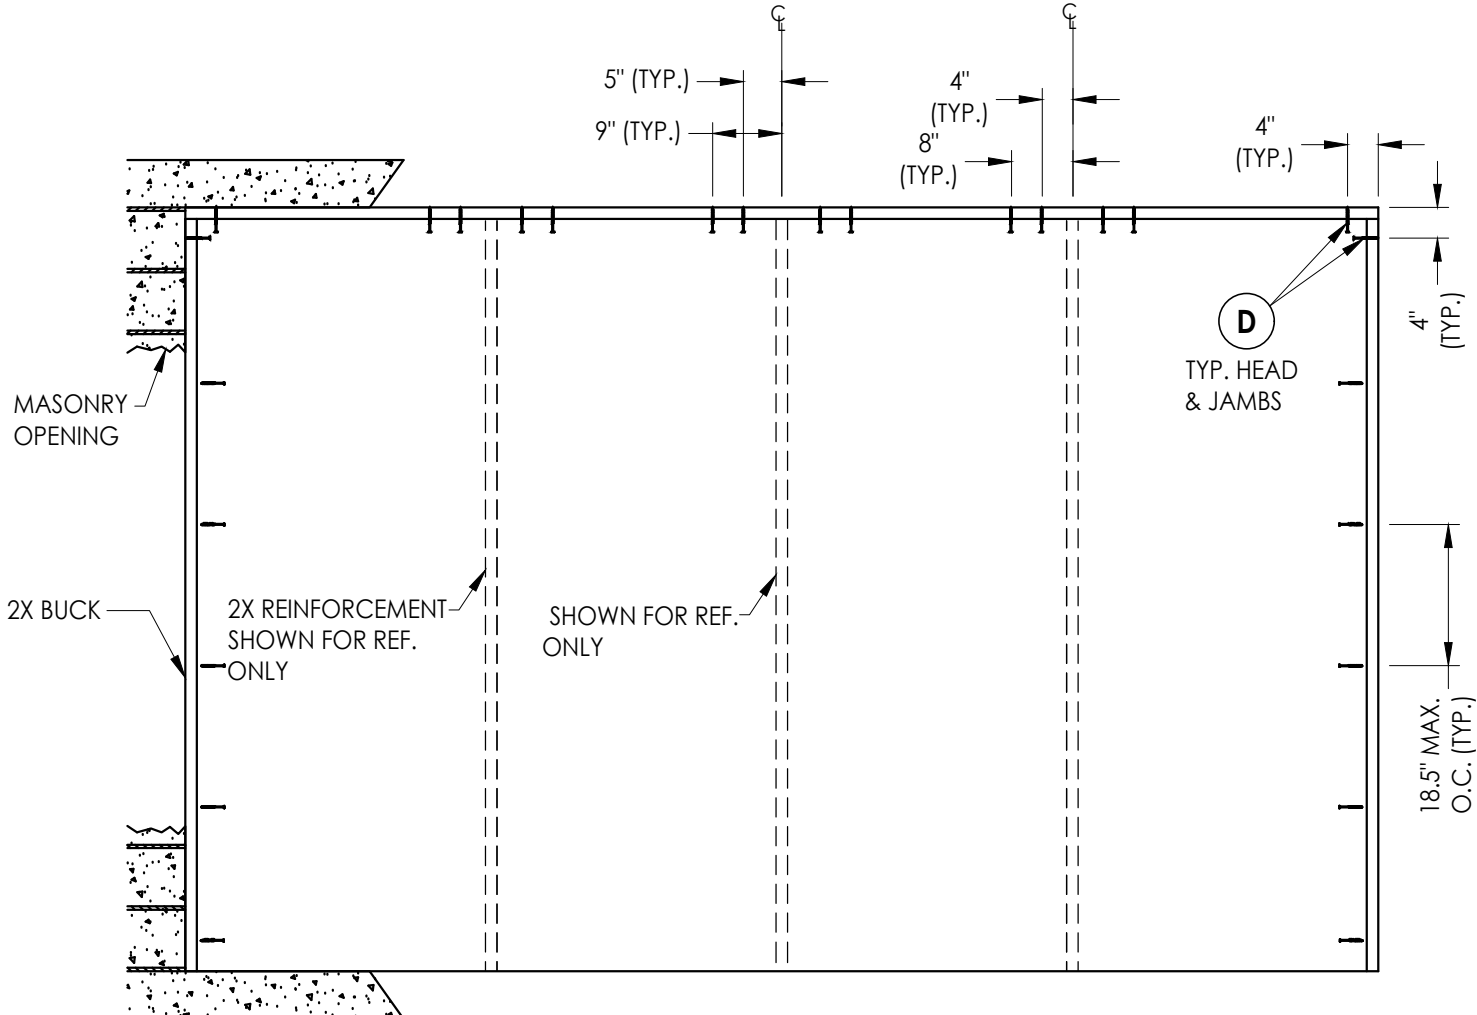

BUCK ANCHORING
OXXO

CONCRETE ANCHOR NOTES:

- Concrete anchor locations at the corners may be adjusted to maintain the min. edge distance to mortar joints.
- Concrete anchor locations noted as "MAX. ON CENTER" must be adjusted to maintain the min. edge distance to mortar joints, additional concrete anchors may be required to ensure the "MAX. ON CENTER" dimension are not exceeded.
- Concrete anchor table:

ANCHOR TYPE	ANCHOR SIZE	MIN. EMBEDMENT	MIN. CLEARANCE TO MASONRY EDGE	MIN. CLEARANCE TO ADJACENT ANCHOR
ITW TAPCON®	1/4"	1-1/4"	2"	4"
DeWALT ULTRACON®	1/4"	1-1/4"	1"	4"

WOOD SCREW INSTALLATION NOTES:

- Maintain a minimum 5/8" edge distance, 1" end distance, & 1" o.c. spacing of wood screws to prevent the splitting of wood.

Documents Prepared By:
Lyndon F. Schmidt
P.E. No. 43409

R^W BUILDING CONSULTANTS, INC.
P.O. Box 230, Valrico, FL 33595
Phone No.: 813.659.9197
FBPE Registry No. 9813

PRODUCT:
PLASTPRO INC.
FIBERGLASS DOOR

PART OR ASSEMBLY:
BUCK ANCHORING

NO.	DATE	REVISIONS
6	8/22/23	UPDATE TO 8TH ED. (2023) FBC
5	10/17/22	ADD DLP ASTRAGAL
4	8/04/20	UPDATE TO 7th ED. (2020) FBC
3	8/15/18	CORRECT WORDING IN D.P. TABLE
2	8/02/17	UPDATE TO 6TH ED. (2017) FBC
1	04/22/15	UPDATE TO 5TH ED. (2014) FBC
NO.	DATE	

DATE: 02/21/12

SCALE: N.T.S.

DWG. BY: JK


CHK. BY: LFS

DRAWING NO.:


FL-17184.4

SHEET 8 OF 12

Z:\2023 FBC Drawings\Plastpro\FL-17184 R11\FL-17184.dwg

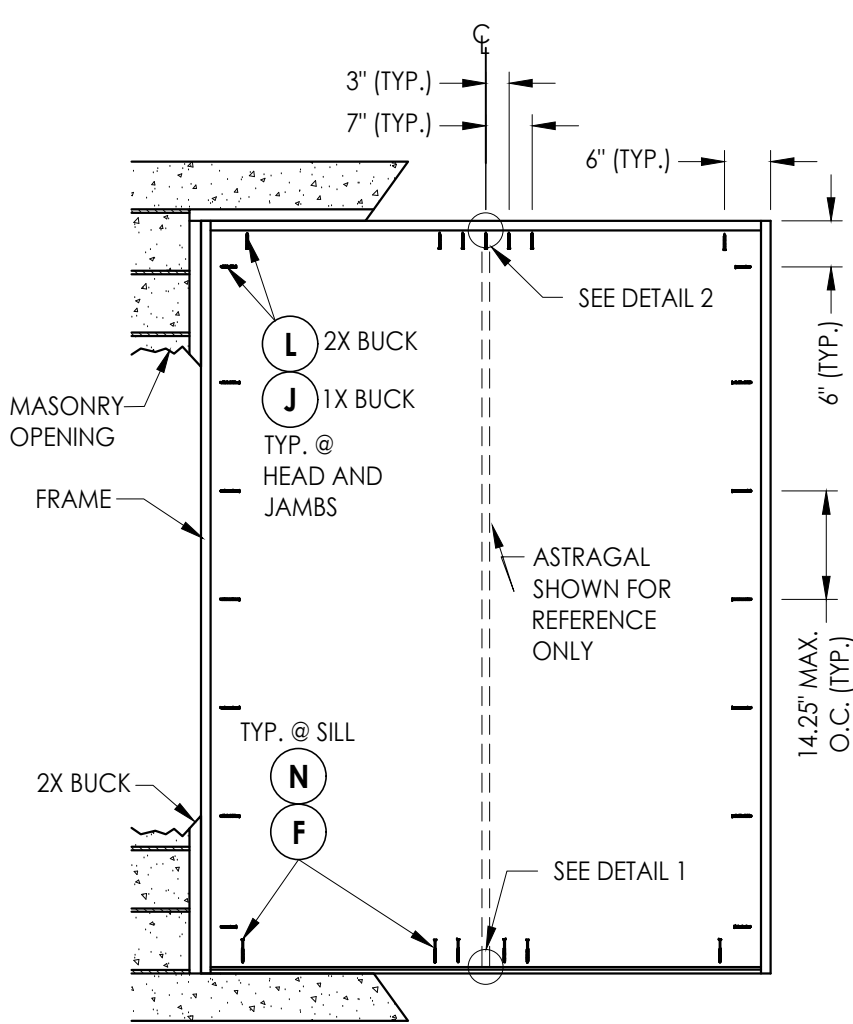

FRAME ANCHORING
XX

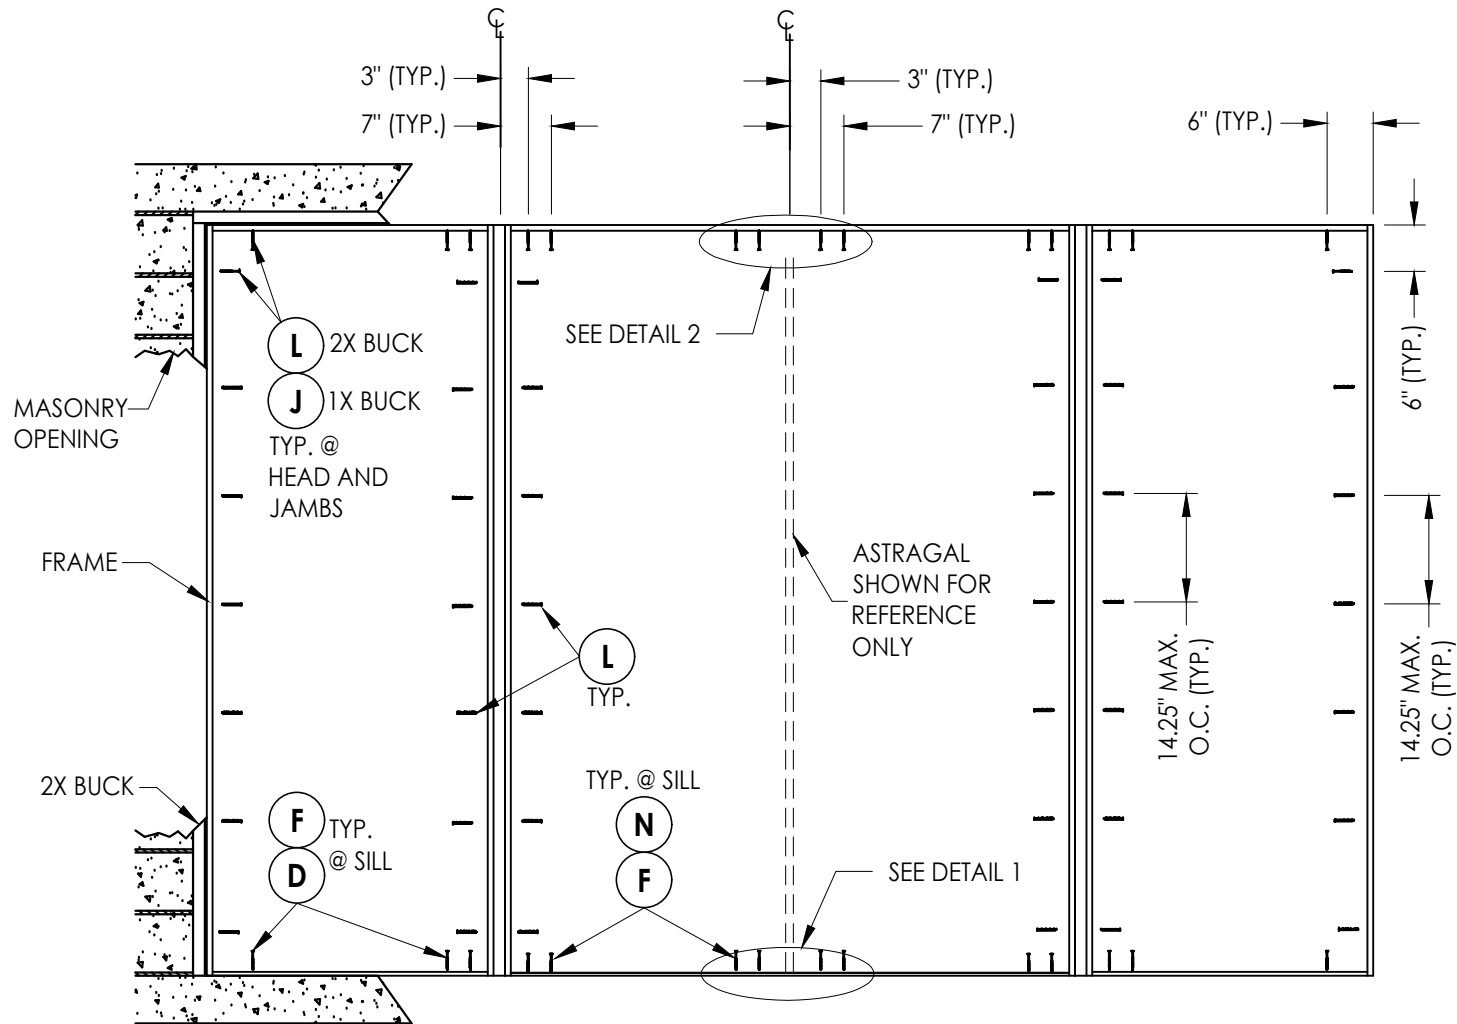

FRAME ANCHORING
OXXO


CONCRETE ANCHOR NOTES:

- Concrete anchor locations at the corners may be adjusted to maintain the min. edge distance to mortar joints.
- Concrete anchor locations noted as "MAX. ON CENTER" must be adjusted to maintain the min. edge distance to mortar joints, additional concrete anchors may be required to ensure the "MAX. ON CENTER" dimension are not exceeded.
- Concrete anchor table:


ANCHOR TYPE	ANCHOR SIZE	MIN. EMBEDMENT	MIN. CLEARANCE TO MASONRY EDGE	MIN. CLEARANCE TO ADJACENT ANCHOR
ITW TAPCON®	1/4"	1-1/4"	2"	4"
DeWALT ULTRA CON®	1/4"	1-1/4"	1"	4"
ITW TAPCON®	3/16"	1-1/4"	3"	1-1/2"

WOOD SCREW INSTALLATION NOTES:


- Maintain a minimum 5/8" edge distance, 1" end distance, & 1" o.c. spacing of wood screws to prevent the splitting of wood.

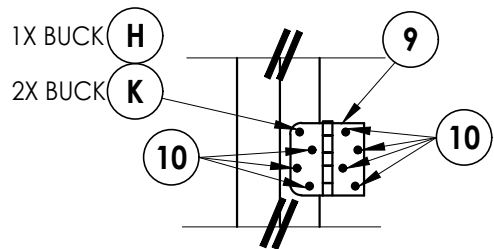


HINGE DETAIL

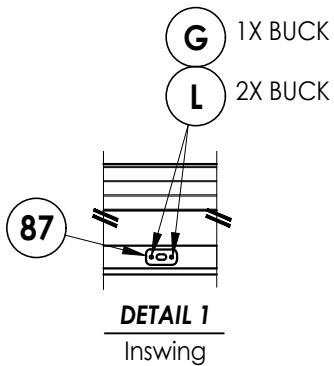


DETAIL 1
Inswing

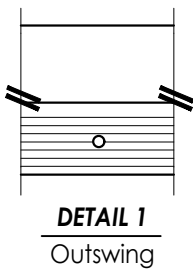


DETAIL 1
Outswing

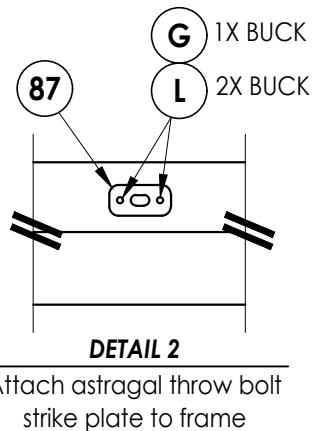


DETAIL 2

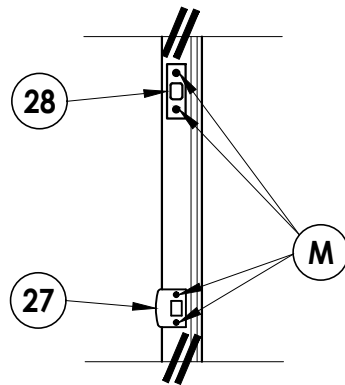

LATCH & DEAD BOLT DETAIL

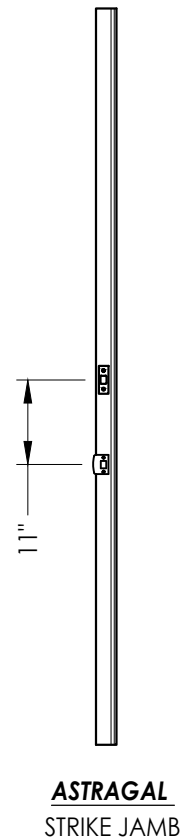

ASTRAGAL
STRIKE JAMB

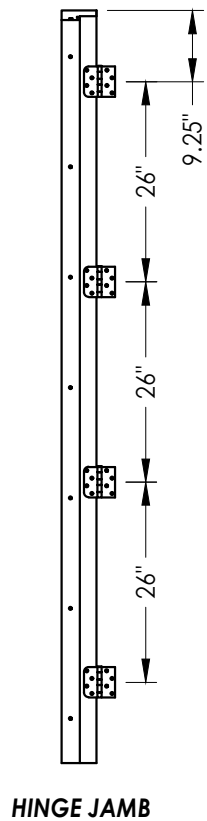

HINGE JAMB

Documents Prepared By:
Lyndon F. Schmidt
P.E. No. 43409

PRODUCT:
PLASTPRO INC.
FIBERGLASS DOOR


RW BUILDING CONSULTANTS, INC.

P.O. Box 230, Valrico, FL 33595
Phone No.: 813.659.9197
FBPE Registry No. 9813

PART OR ASSEMBLY:
FRAME ANCHORING


NO.	DATE	BY	REVISIONS
6	8/22/23	LFS	UPDATE TO 8TH ED. (2023) FBC
5	10/17/22	DAC	ADD DLP ASTRAGAL
4	8/04/20	DAC	UPDATE TO 7th ED. (2020) FBC
3	8/15/18	LFS	CORRECT WORDING IN D.P. TABLE
2	8/02/17	JK	UPDATE TO 6TH ED. (2017) FBC
1	04/22/15	JK	UPDATE TO 5TH ED. (2014) FBC
NO.	DATE	BY	
DATE: 02/21/12			
SCALE: N.T.S.			
DWG. BY: JK			
CHK. BY: LFS			
DRAWING NO.: FL-17184.4			
SHEET 9 OF 12			

Z:\2023 FBC Drawings\Plastpro\FL-17184 R11\FL-17184.4.dwg

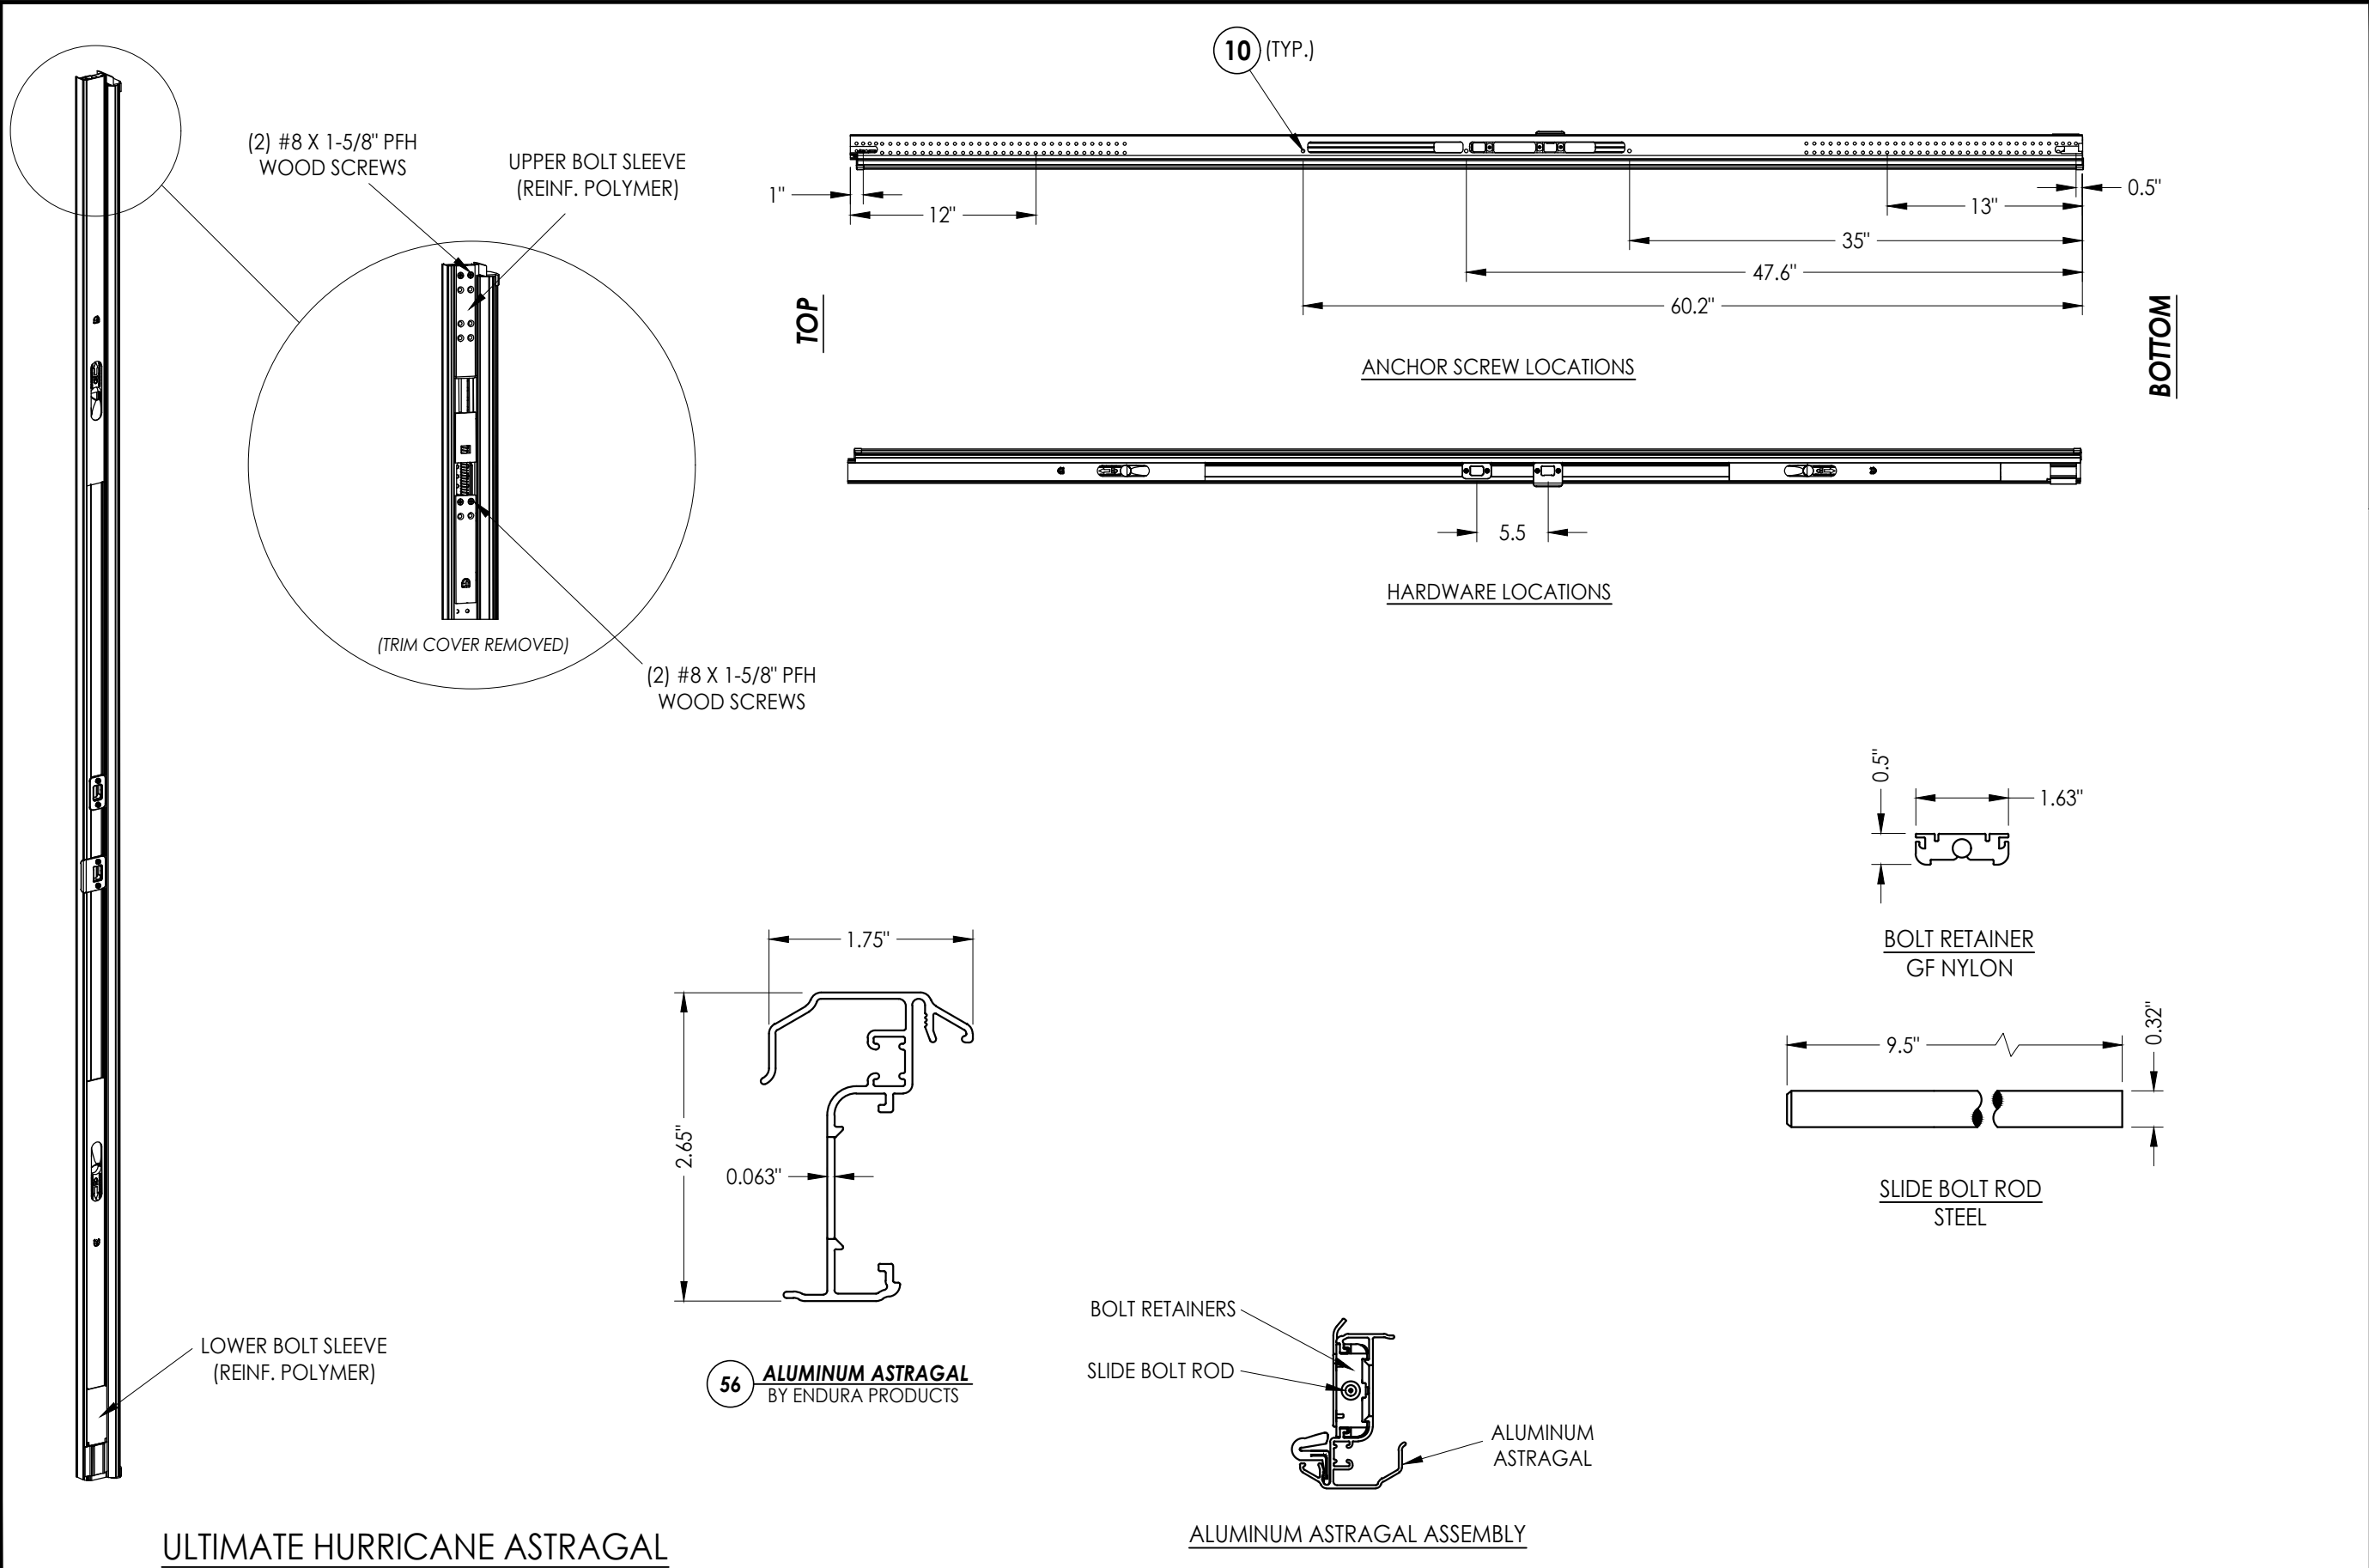


Documents Prepared By: Lyndon F. Schmidt P.E. No. 43409		PRODUCT: PLASTPRO INC. FIBERGLASS DOOR		PART OR ASSEMBLY: ASTRAGAL DETAILS		R.W. BUILDING CONSULTANTS, INC. P.O. Box 230, Valrico, FL 33595 Phone No.: 813.659.9197 FBPE Registry No. 9813	
LFS	DAC	LFS	DAC	JK	BY	REVISIONS	
6	8/22/23	UPDATE TO 8TH ED. (2023)	FBC	JK	BY		
5	10/17/22	ADD DLP ASTRAGAL				DATE: 02/21/12	
4	8/04/20	UPDATE TO 7th ED. (2020)	FBC			SCALE: N.T.S.	
3	8/15/18	CORRECT WORDING IN D.P. TABLE				DWG. BY: JK	
2	8/02/17	UPDATE TO 6TH ED. (2017)	FBC			CHK. BY: LFS	
1	04/22/15	UPDATE TO 5TH ED. (2014)	FBC			DRAWING NO.: FL-17184.4	
NO. DATE						SHEET 10 OF 12	


Z:\2023 FBC Drawings\Plastpro\FL-17184 R11\FL-17184.4.dwg

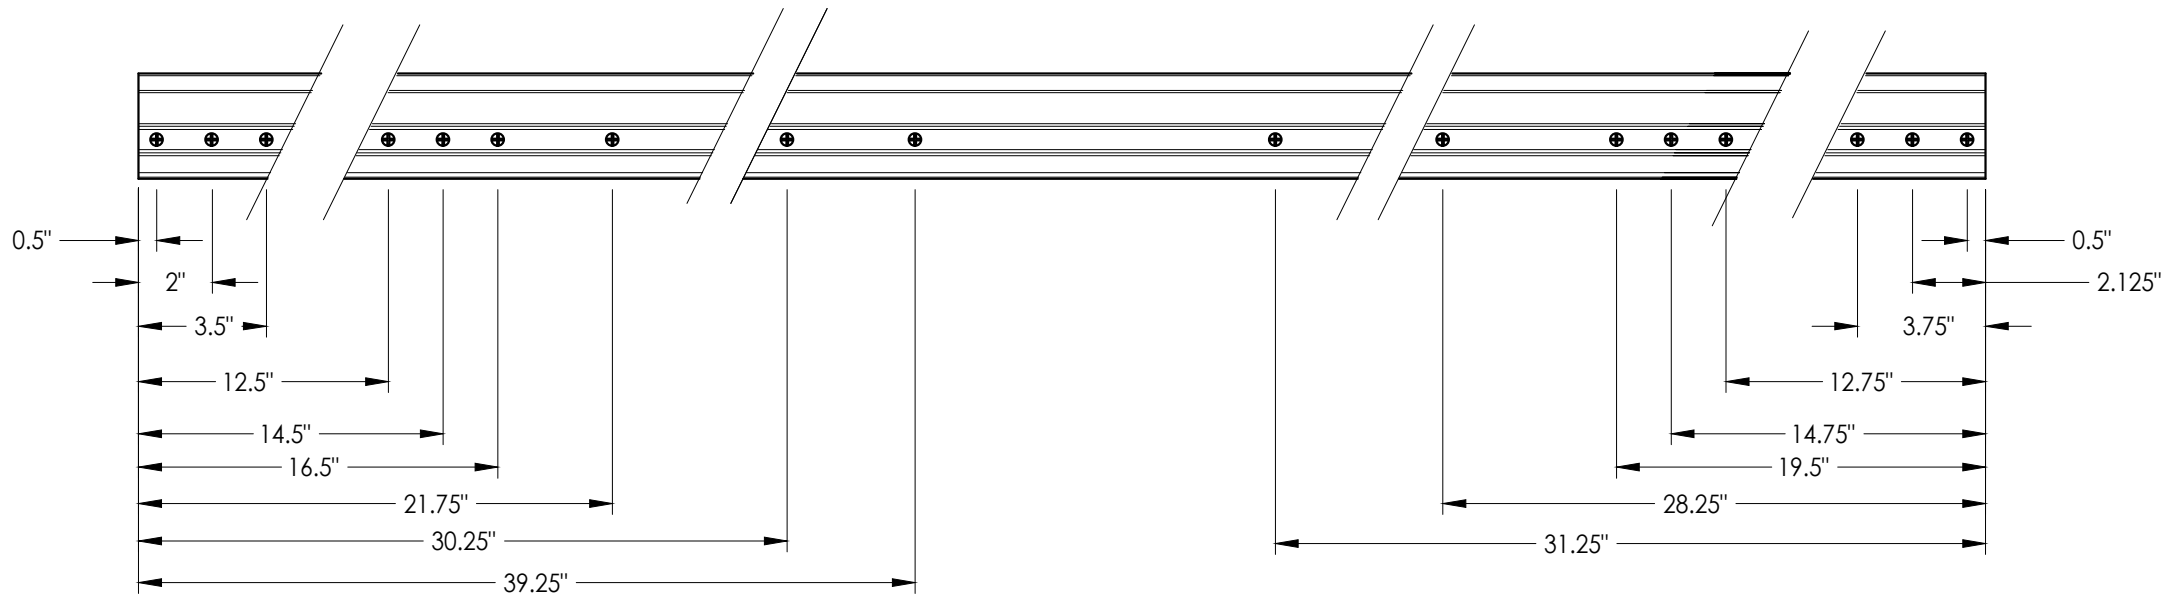


ASTRAGAL SCREW LOCATIONS

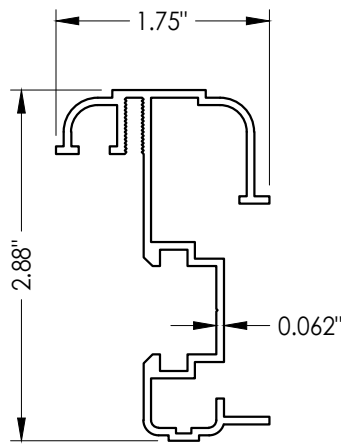

57 ASTRAGAL
By DLP

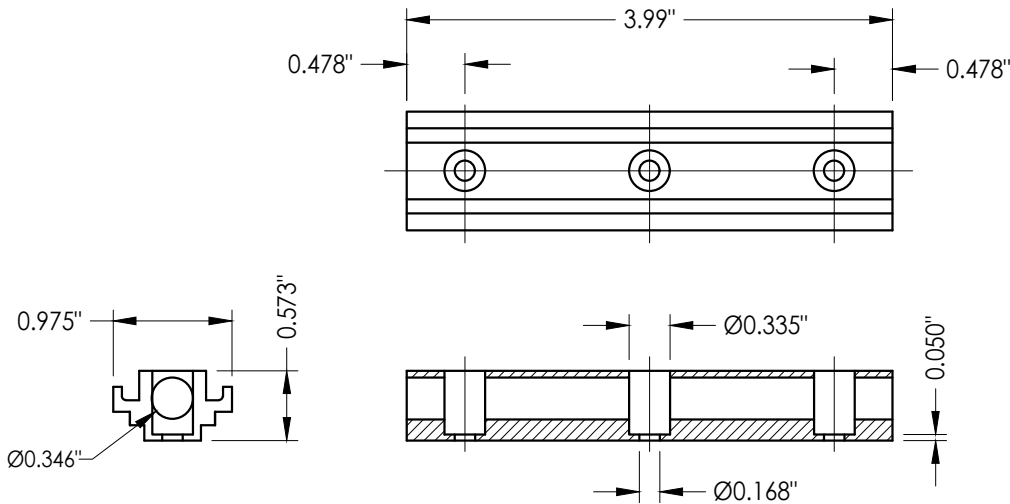

CONCEALED STIFFENER
ALUMINUM

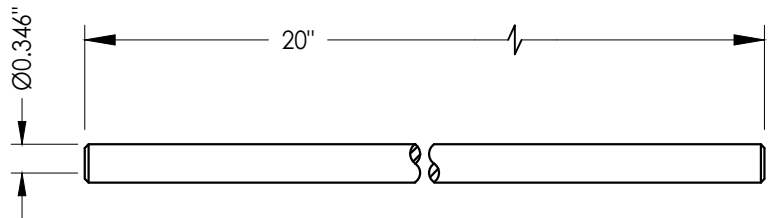

SLIDE BOLT ROD
STEEL

NO.		DATE	REVISIONS			
6	8/22/23	UPDATE TO 8TH ED. (2023)	FBC	LFS		
5	10/17/22	ADD DLP ASTRAGAL		DAC		
4	8/04/20	UPDATE TO 7th ED. (2020)	FBC	DAC		
3	8/15/18	CORRECT WORDING IN D.P. TABLE		LFS		
2	8/02/17	UPDATE TO 6TH ED. (2017)	FBC	JK		
1	04/22/15	UPDATE TO 5TH ED. (2014)	FBC	JK		
				BY		


DATE:	02/21/12
SCALE:	N.T.S.
DWG. BY:	JK
CHK. BY:	LFS
DRAWING NO.:	FL-17184.4
SHEET	11 OF 12

PRODUCT:	PLASTPRO INC. FIBERGLASS DOOR
PART OR ASSEMBLY:	ASTRAGAL DETAILS


Documents Prepared By:	Lyndon F. Schmidt P.E. No. 43409
	<i>RW</i> BUILDING CONSULTANTS, INC. P.O. Box 230, Valrico, FL 33595 Phone No.: 813.659.9197 FBPE Registry No. 9813

Z:\2023 FBC Drawings\Plastpro\FL-17184 R11\FL-17184.4.dwg


BILL OF MATERIALS		
ITEM #	DESCRIPTION	MATERIAL
A	1X BUCK (SG >= 0.55)	WOOD
B	2X BUCK (SG >= 0.55)	WOOD
C	1/4" MAX. SHIM SPACE	-
D	1/4" X 2-3/4" DeWALT OR ITW CONCRETE SCREW	STEEL
E	MASONRY - 3,000 PSI MIN. CONCRETE CONFORMING TO ACI 301 OR HOLLOW BLOCK CONFORMING TO ASTM C90	CONCRETE
F	1/4" X 2-1/4" PFH DeWALT OR ITW CONCRETE SCREW	STEEL
G	3/16" X 3-1/4" PFH ITW CONCRETE SCREW	STEEL
H	1/4" x 3-1/4" PFH DeWALT OR ITW CONCRETE SCREW	STEEL
J	1/4" X 3-3/4" PFH DeWALT OR ITW CONCRETE SCREW	STEEL
K	#9 X 2-1/2" PFH WOOD SCREW	STEEL
L	#10 X 2-1/2" PFH WOOD SCREW (1.15" MIN. EMBEDMENT)	STEEL
M	#8 X 2" PFH WOOD SCREW	STEEL
N	1/4" X 1-3/4" PFH DeWALT OR ITW CONCRETE SCREW	STEEL
7	FORCE 5 WEATHERSTRIP (ENDURA)	FOAM
8	COMPRESSION WEATHERSTRIP QLON 650 (SCHLEGEL)	FOAM
9	4" X 4" BUTT HINGE	STEEL
10	#9 X 1" PFH WOOD SCREW	STEEL
11	#9 X 3/4" PFH WOOD SCREW	STEEL
20	FINGER JOINTED PINE FRAME, HEAD & HINGE JAMBS	WOOD
21	POLY FIBER JAMB	COMP. / VINYL
27	LATCH STRIKE PLATE	STEEL
28	DEADBOLT STRIKE PLATE	STEEL
29	SIDELITE SPACER (ISSLB)	PVC
30	DOOR SWEEP	PVC
31	OUTSWING THRESHOLD BY DLP (QOSH)	ALUM. / WOOD
32	ADA THRESHOLD BY DLP (ISHC)	ALUM.
33	INSWING THRESHOLD BY DLP (ISCS)	ALUM. / WOOD
34	SIDELITE THRESHOLD BY DLP (ISH/ EIS)	ALUM. / WOOD
35	TRIM	WOOD
36	OUTSWING ADA BUMP THRESHOLD	ALUM.
40	DOOR PANEL - SEE DOOR PANEL DETAIL SHEET FOR CONSTRUCTION DETAILS	-
56	EXTRUDED ALUMINUM "ULTIMATE HURRICANE ASTRAGAL" (ENDURA)	ALUM.
57	EXTRUDED ALUMINUM ASTRAGAL (DLP)	ALUM.
58	#8 X 2" PPH SMS	STEEL
60	SIDELITE PANEL - SEE SIDELITE PANEL DETAIL SHEET FOR CONSTRUCTION DETAILS	-
87	ASTRAGAL STRIKE PLATE	STEEL
88	2X REINFORCEMENT (CLEAR PINE: SG >= 0.49)	WOOD

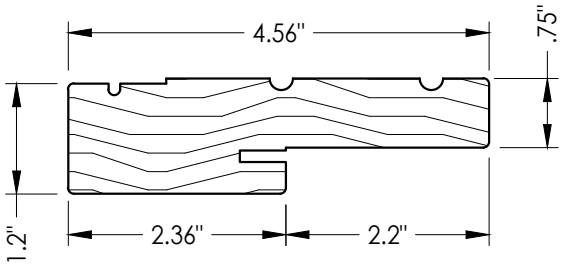


20 HEAD & SIDE JAMB
Wood

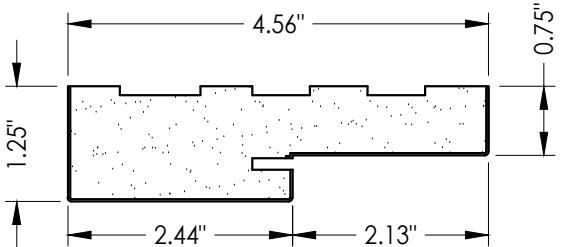


21 HEAD & SIDE JAMB
Poly fiber

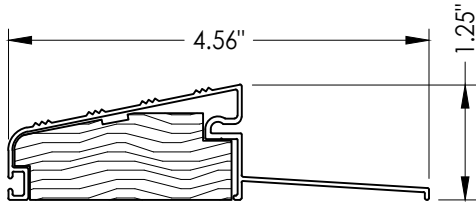


31 OUTSWING THRESHOLD
QOSH

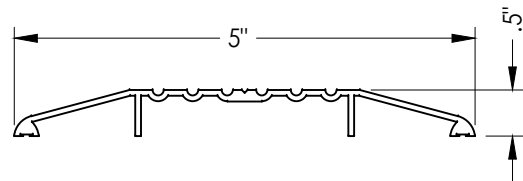


32 ADA SILL
ISHC

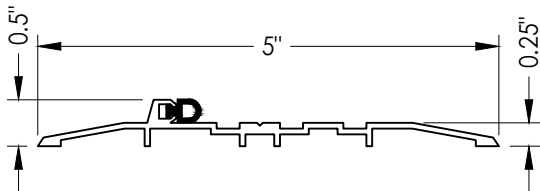


36 OUTSWING ADA BUMP THRESHOLD
OSHC

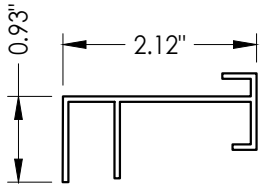

29 SIDELITE SPACER

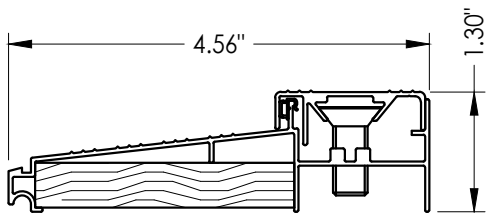

33 INSWING THRESHOLD
ISCS

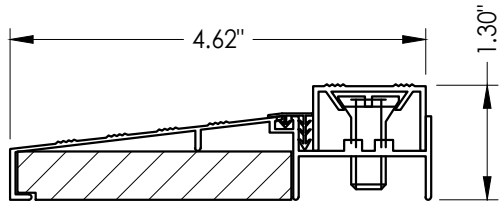

34 SIDELITE THRESHOLD
ISH/ EIS

Documents Prepared By:
Lyndon F. Schmidt
P.E. No. 43409

RW BUILDING CONSULTANTS, INC.

P.O. Box 230, Vairico, FL 33595
Phone No.: 813.659.9197
FBPE Registry No. 9813

PRODUCT:
PLASTPRO INC.
FIBERGLASS DOOR

PART OR ASSEMBLY:
BILL OF MATERIALS
& COMPONENTS

LFS	DAC	FBC	DATE	REVISIONS
6	8/22/23	UPDATE TO 8TH ED. (2023)	02/21/12	
5	10/17/22	ADD DLP ASTRAGAL		
4	8/04/20	UPDATE TO 7th ED. (2020)		
3	8/15/18	CORRECT WORDING IN D.P. TABLE		
2	8/02/17	UPDATE TO 6TH ED. (2017)		
1	04/22/15	UPDATE TO 5TH ED. (2014)		
NO.	DATE			

DATE:	02/21/12
SCALE:	N.T.S.
DWG. BY:	JK
CHK. BY:	LFS
DRAWING NO.:	FL-17184.4
SHEET	12 OF 12