






5200 W. CENTURY BLVD.
LOS ANGELES, CA 90045

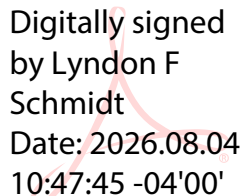

This item has been digitally signed and sealed by
L. F. Schmidt, P.E. on the date adjacent to the seal.
Printed copies of this document are not
considered signed and sealed and the signature
must be verified on any electronic copies.

THIS PRODUCT APPROVAL IS VALID
ONLY FOR THE STATE OF FLORIDA

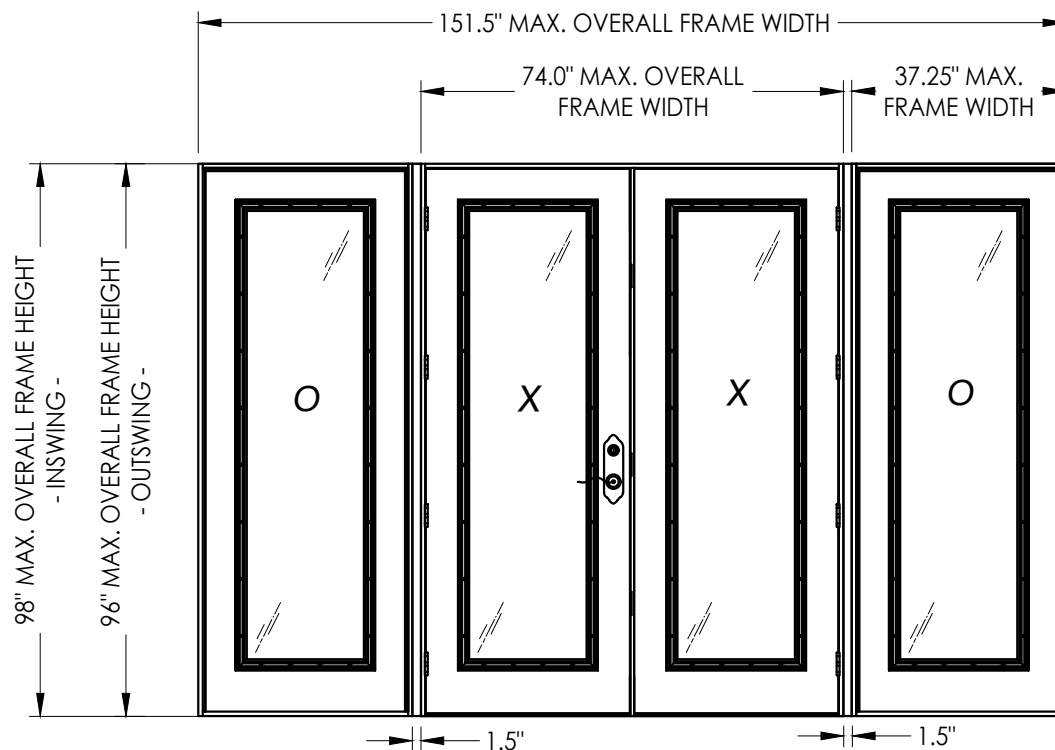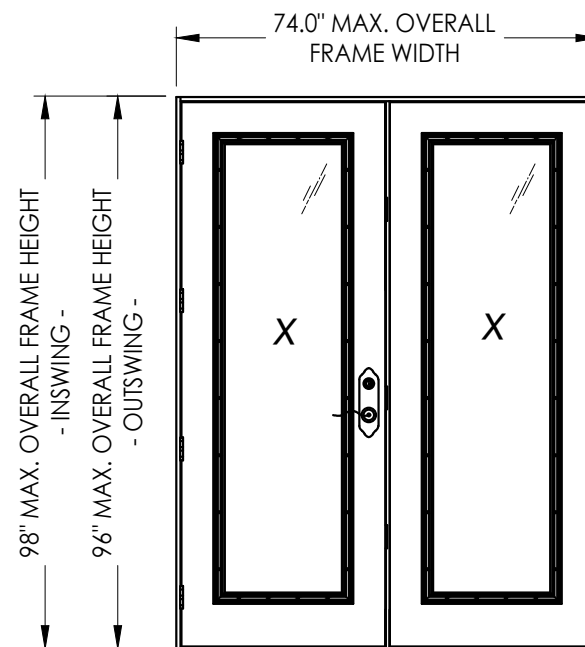

**GLAZED FIBERGLASS DOUBLE DOOR
w/ or w/out SIDELITES
INSWING / OUTSWING
"NON-IMPACT"**

GENERAL NOTES

1. This product has been evaluated and is in compliance with the 9th Edition (2026) Florida Building Code (FBC) structural requirements excluding the "High Velocity Hurricane Zone" (HVHZ).
2. Product anchors shall be as listed and spaced as shown on details. Anchor embedment to base material shall be beyond wall dressing or stucco.
3. When used in areas requiring wind borne debris protection, this product is required to be protected with an impact resistant covering that complies with FBC Sections 1609.1.2 & R301.2.1.2.
4. For 2x stud framing construction, anchoring of these units shall be the same as that shown for 2x buck masonry construction.
5. Site conditions that deviate from the details of this drawing require further engineering analysis by a licensed engineer or registered architect.

TABLE OF CONTENTS	
SHEET #	DESCRIPTION
1	Typical elevations, design pressures & general notes
2	Door panel details
3	Sidelite panel details
4	Horizontal Cross Sections
5	Vertical cross sections
6	Vertical cross sections
7	Buck & frame anchoring (XX)
8	Buck anchoring (OXXO)
9	Frame anchoring (OXXO)
10	Astragal & multi-point lock details
11	Components
12	Bill of materials & glazing detail

CONFIGURATION	MAX. FRAME DIMENSION	MAX. D.L.O. DIMENSION	DESIGN PRESSURE (PSF) INSWING		DESIGN PRESSURE (PSF) OUTSWING	
			POSITIVE	NEGATIVE	POSITIVE	NEGATIVE
XX	74.0" x 98.0"	21.0" x 79.0"	+45.0	-45.0	+45.0	-45.0
OXXO	151.5" x 98.0"	21.0" x 79.0"	+45.0	-45.0	+45.0	-45.0

Documents Prepared By:
Lyndon F. Schmidt
P.E. No. 43409

PRODUCT: PLASTPRO INC.
FIBERGLASS DOOR

RW BUILDING CONSULTANTS, INC.
P.O. Box 230, Valrico, FL 33595
Phone No.: 813.659.9197
FBPE Registry No. 9813

PART OR ASSEMBLY:
TYPICAL ELEVATION, DESIGN
PRESSURES & GENERAL NOTES

[illegible]

DATE: 8/25/14

SCALE: *N.T.S.*

DWG. BY: *AP*



CHK. BY: LFS

DRAWING NO.:







FL-17184.2

SHEET 1 OF 12

G:\2023 FBC DRAWINGS 7-27-26\Plastpro\FL-17184 R11\FL-17184.19-20.dwg

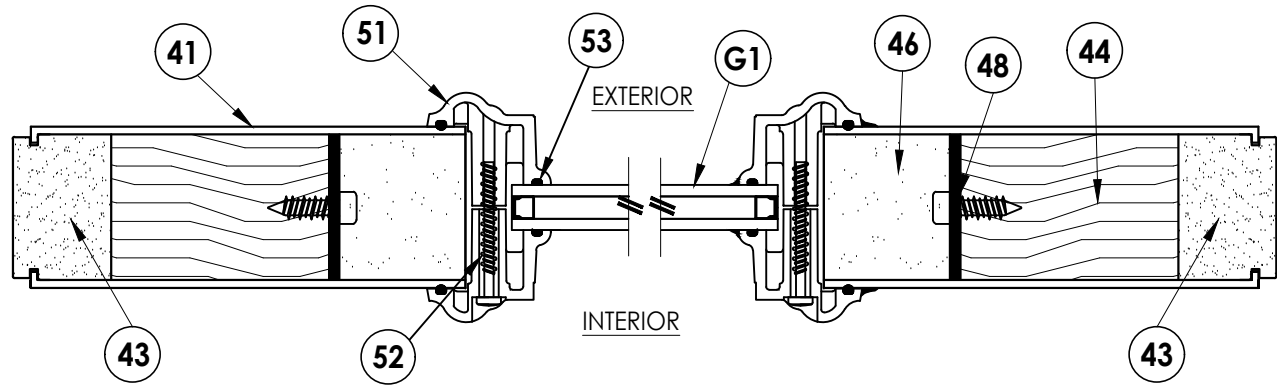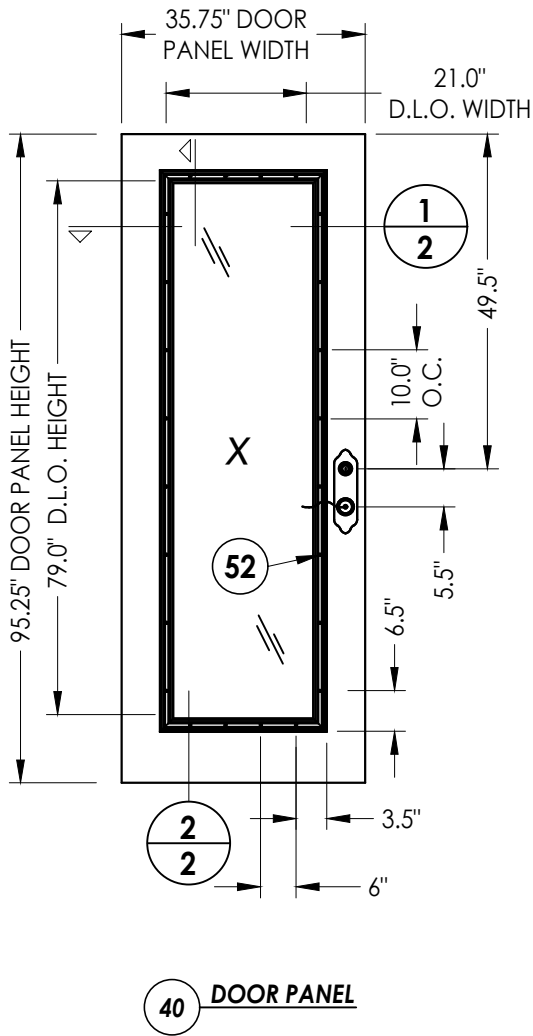

1
2 HORIZONTAL CROSS SECTION

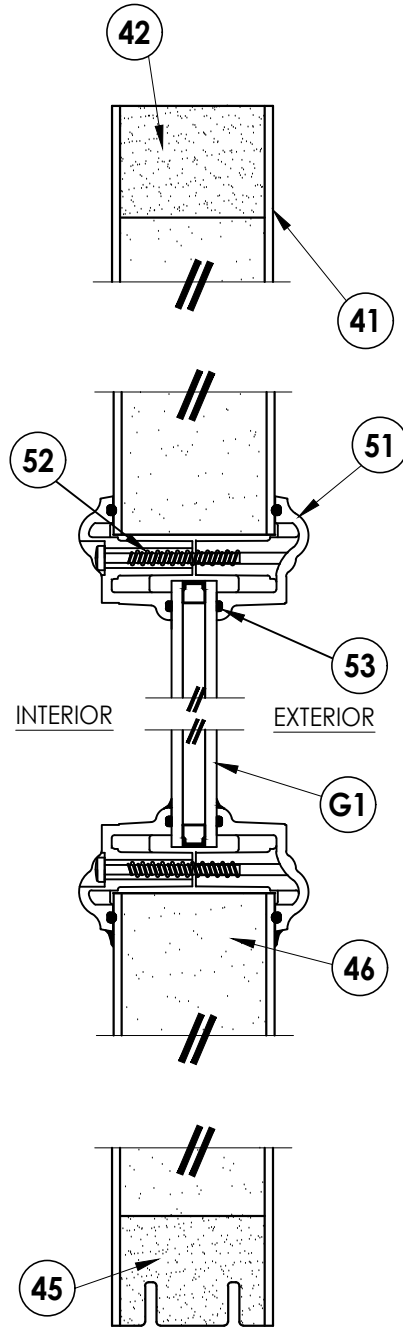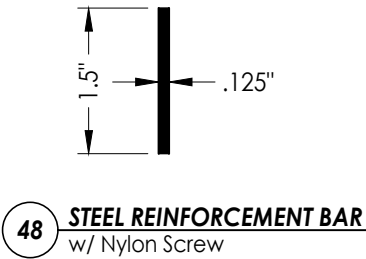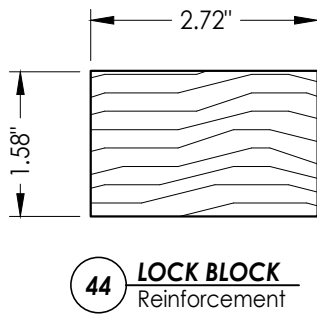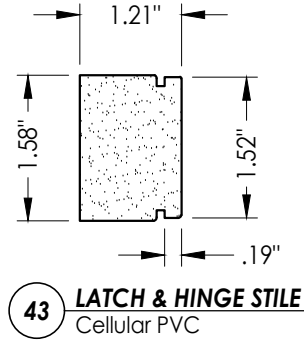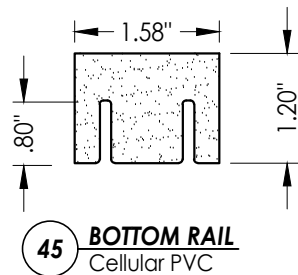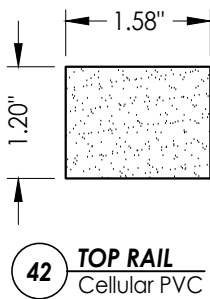

2
2 VERTICAL CROSS SECTION

Documents Prepared By:
Lyndon F. Schmidt
P.E. No. 43409

RW BUILDING CONSULTANTS, INC.
P.O. Box 230, Valrico, FL 33595
Phone No.: 813.659.9197
FBPE Registry No. 9813

PRODUCT: PLASTPRO INC.
FIBERGLASS DOOR

PART OR ASSEMBLY:
DOOR PANEL DETAILS

NO.	DATE	REVISIONS
6	7/02/26	UPDATE TO 9TH ED. (2026) FBC LFS
5	8/23/23	UPDATE TO 8TH ED. (2023) FBC LFS
4	8/05/20	UPDATE TO 7TH ED. (2020) FBC DAC

DATE: 8/25/14

SCALE: N.T.S.

DWG. BY: AP


CHK. BY: LFS

DRAWING NO.:


FL-17184.20

SHEET 2 OF 12


G:\2023 FBC DRAWINGS 7-27-26\Plastpro\FL-17184 R11\FL-17184.19-20.dwg

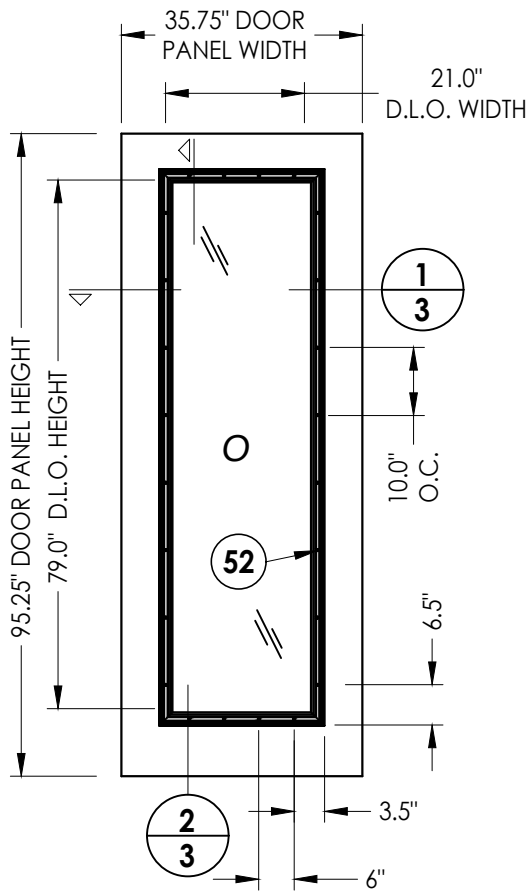


50 SIDELITE PANEL

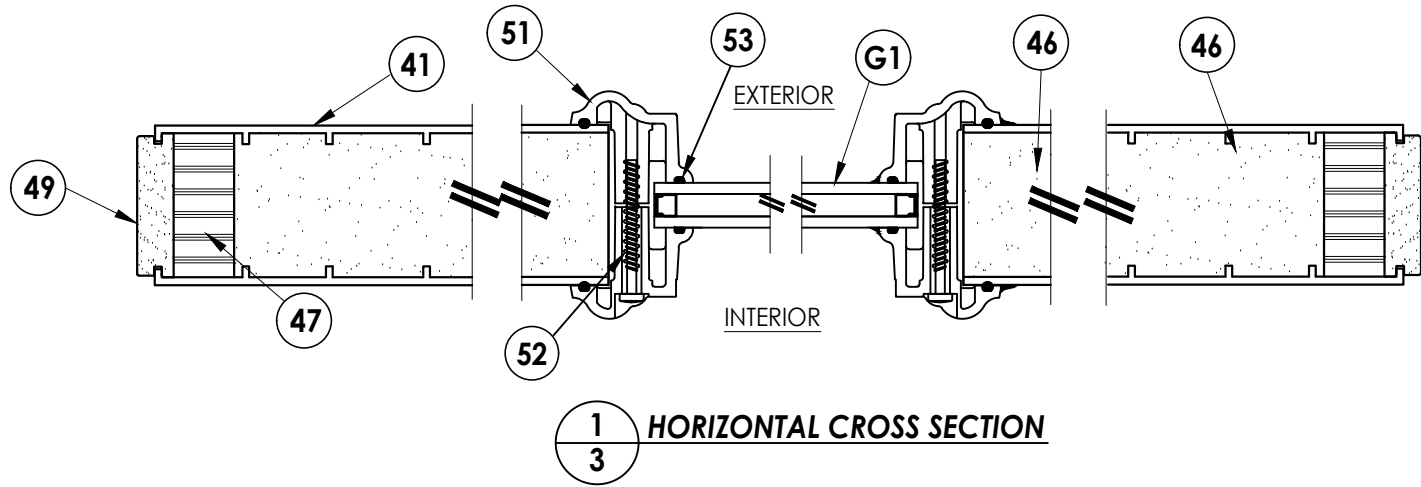


1/3 HORIZONTAL CROSS SECTION

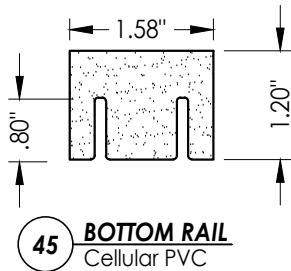


45 BOTTOM RAIL
Cellular PVC

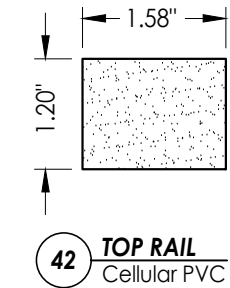


42 TOP RAIL
Cellular PVC

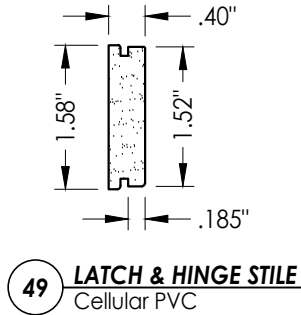

49 LATCH & HINGE STILE
Cellular PVC

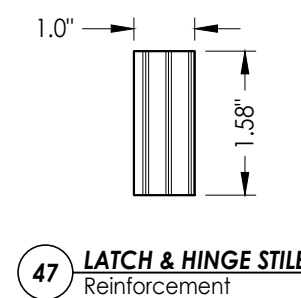

47 LATCH & HINGE STILE
Reinforcement

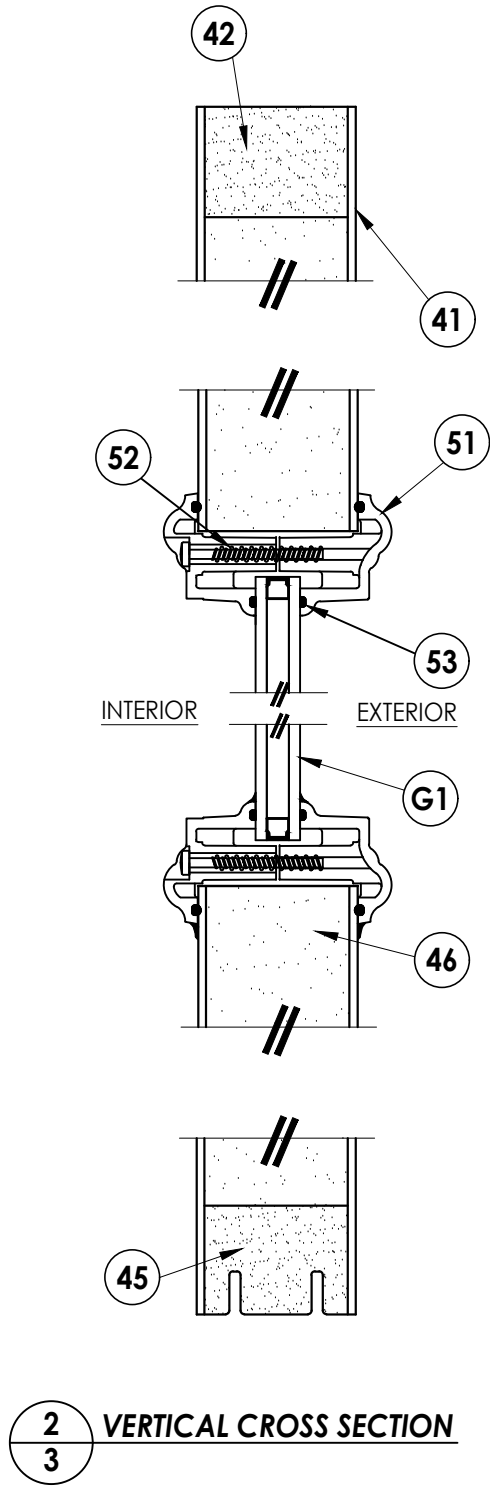

2/3 VERTICAL CROSS SECTION

Documents Prepared By:
Lyndon F. Schmidt
P.E. No. 43409

RW BUILDING CONSULTANTS, INC.
P.O. Box 230, Valrico, FL 33595
Phone No.: 813.659.9197
FBPE Registry No. 9813

PRODUCT:		PLASTPRO INC. FIBERGLASS DOOR
PART OR ASSEMBLY:		SIDELITE PANEL DETAILS

NO.	DATE	REVISIONS			
		BY	DAC	LFS	LFS
6	7/02/26	UPDATE TO 9TH ED. (2026)	FBC	LFS	
5	8/23/23	UPDATE TO 8TH ED. (2023)	FBC	LFS	
4	8/05/20	UPDATE TO 7TH ED. (2020)	FBC	DAC	

DATE: 8/25/14

SCALE: N.T.S.

DWG. BY: AP




CHK. BY: LFS

DRAWING NO.:


FL-17184.20

SHEET 3 OF 12


G:\2023 FBC DRAWINGS 7-27-26\Plastpro\FL-17184 R11\FL-17184.19-20.dwg

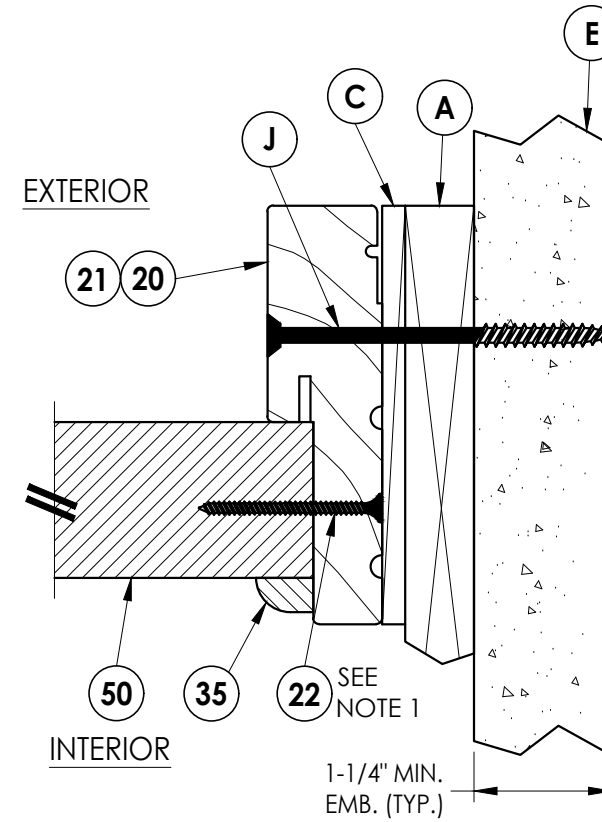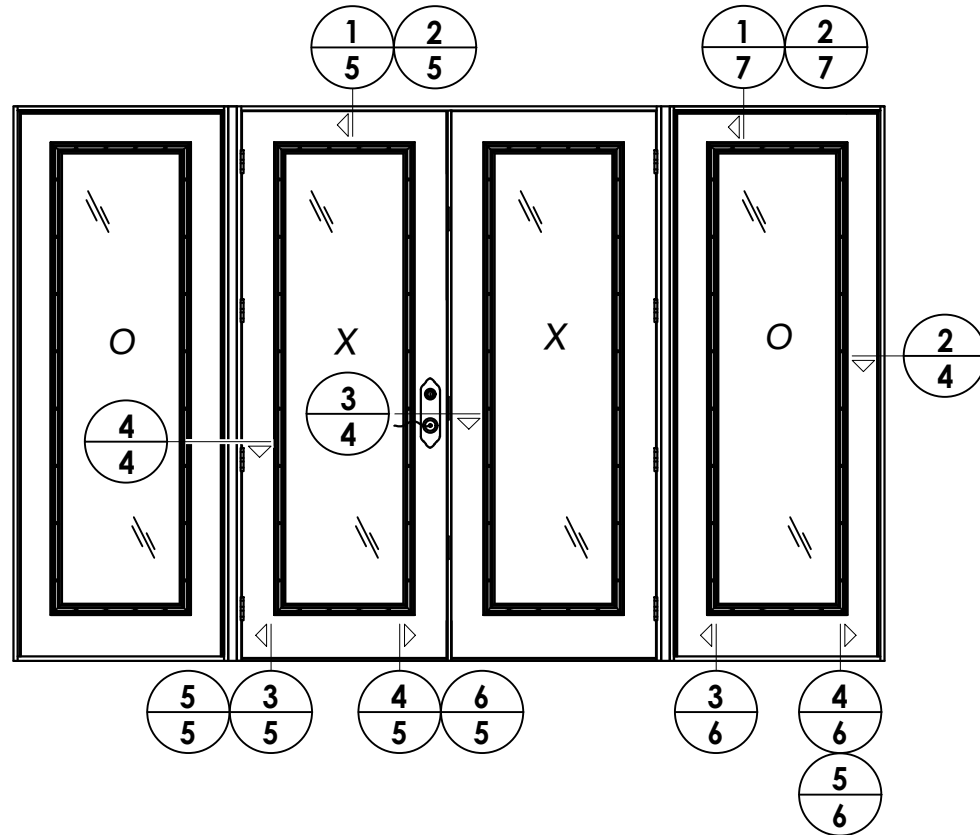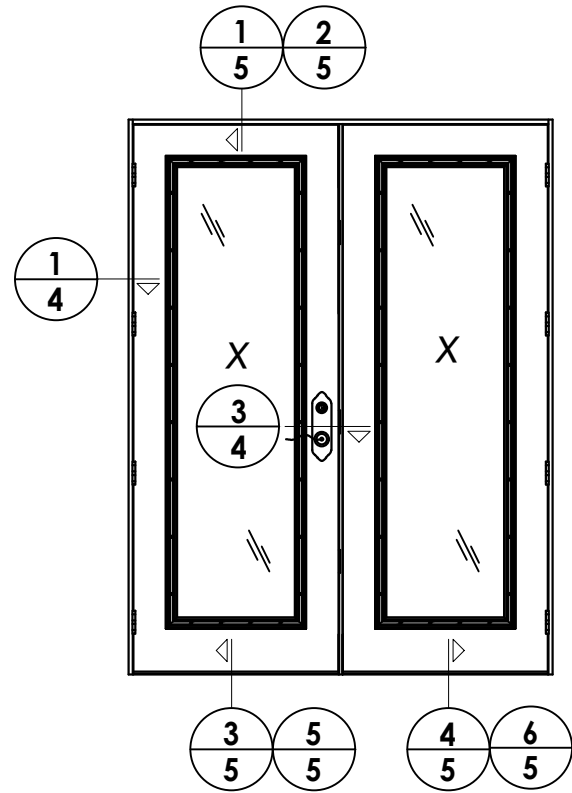


2
4 **HORIZONTAL CROSS SECTION**
Shown w/1X sub-buck

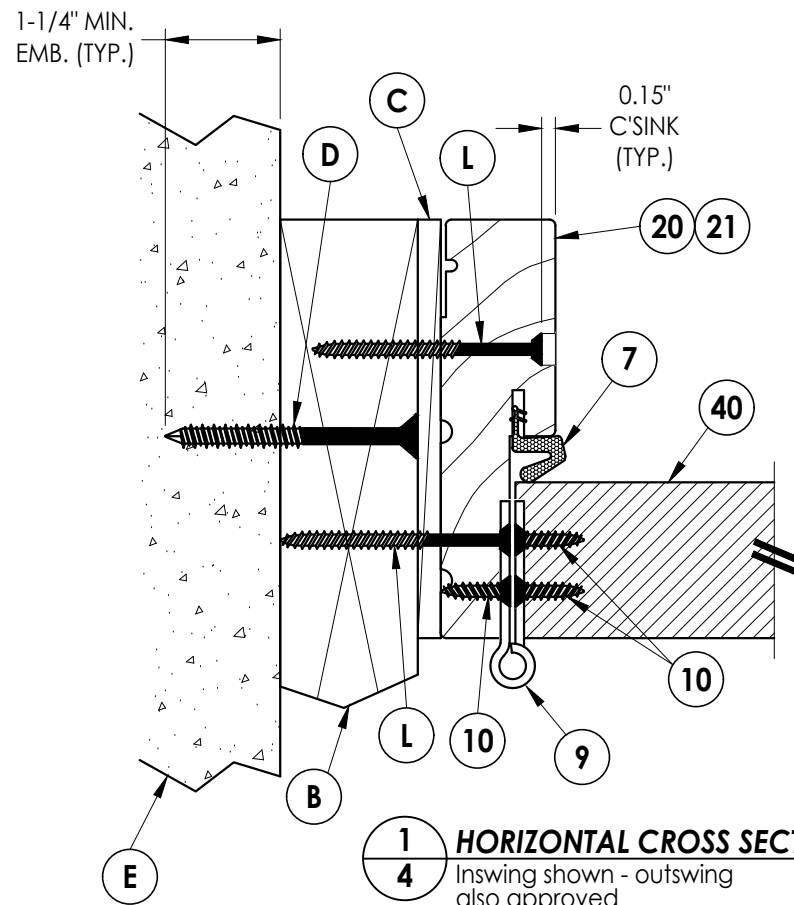

1
4 **HORIZONTAL CROSS SECTION**
Inswing shown - outswing
also approved

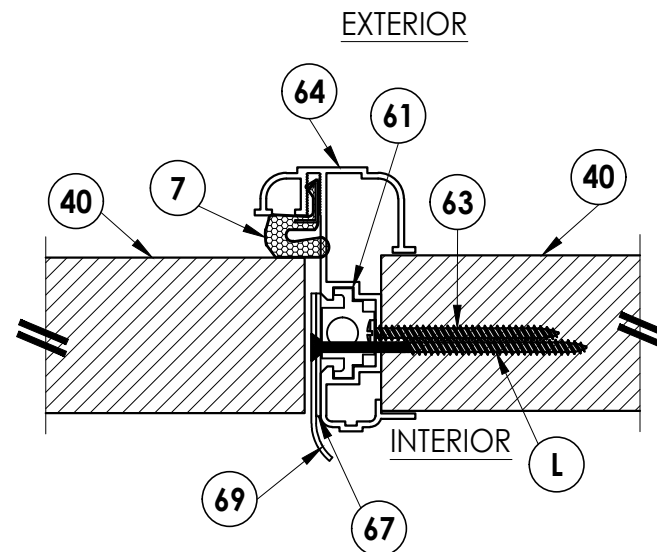

3
4 **HORIZONTAL CROSS SECTION**

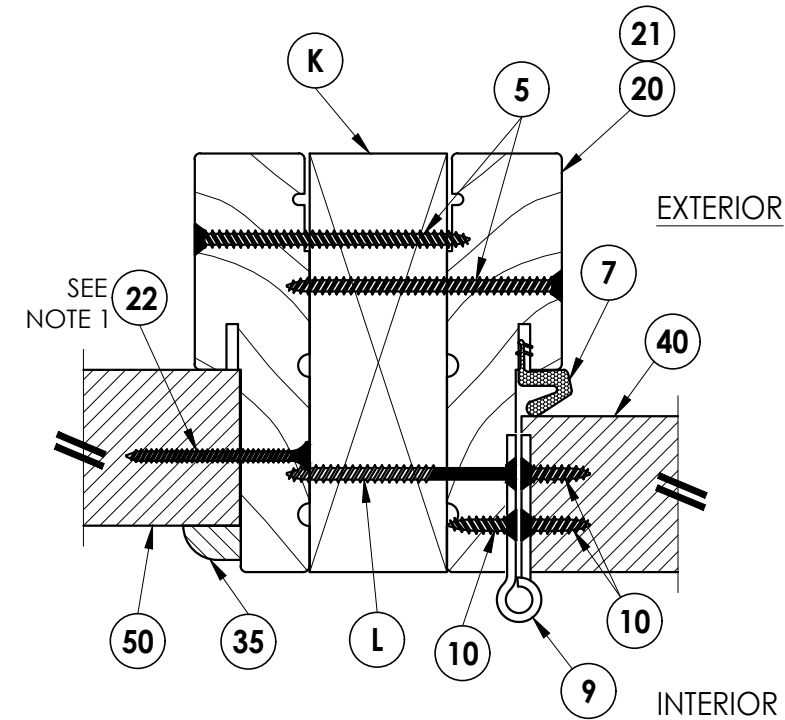

4
4 **HORIZONTAL CROSS SECTION**
Inswing shown - outswing
also approved

Documents Prepared By:
Lyndon F. Schmidt
P.E. No. 43409


PRODUCT:
PLASTPRO INC.
FIBERGLASS DOOR

DATE: 8/25/14
SCALE: N.T.S.
DWG. BY: AP
CHK. BY: LFS
DRAWING NO.:
FL-17184.20
SHEET 4 OF 12


REVISIONS
NO. DATE BY
6 7/02/26 UPDATE TO 9TH ED. (2026) FBC LFS
5 8/23/23 UPDATE TO 8TH ED. (2023) FBC LFS
4 8/05/20 UPDATE TO 7TH ED. (2020) FBC DAC

RW BUILDING CONSULTANTS, INC.
P.O. Box 230, Valrico, FL 33595
Phone No.: 813.659.9197
FBPE Registry No. 9813


G:\2023 FBC DRAWINGS 7-27-26\Plastpro\FL-17184 R11\FL-17184.19-20.dwg

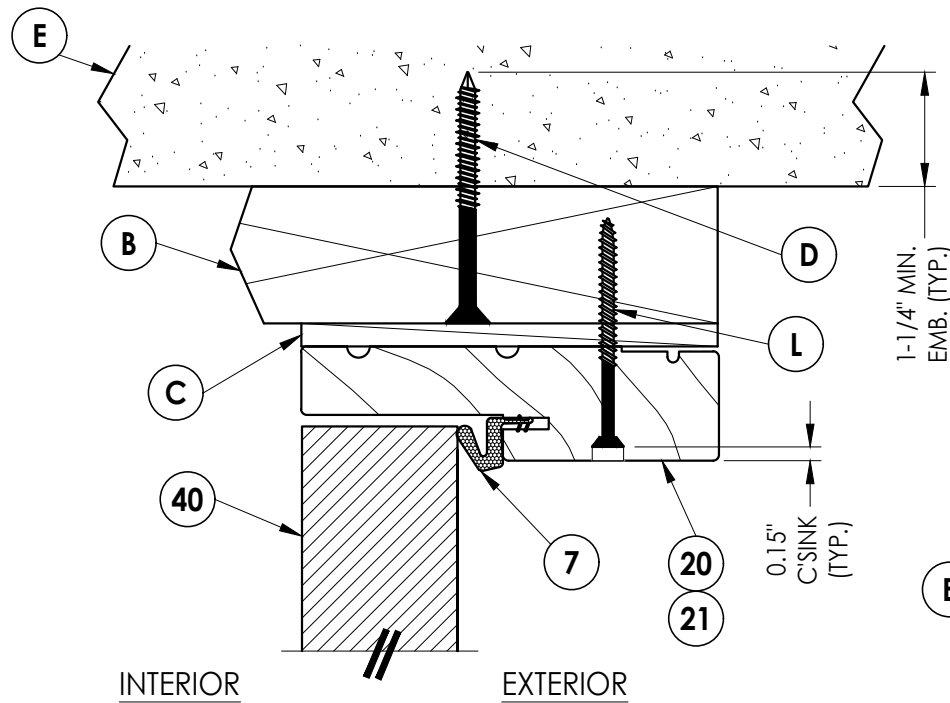


1 **VERTICAL CROSS SECTION**
5 Inswing shown - outswing also approved

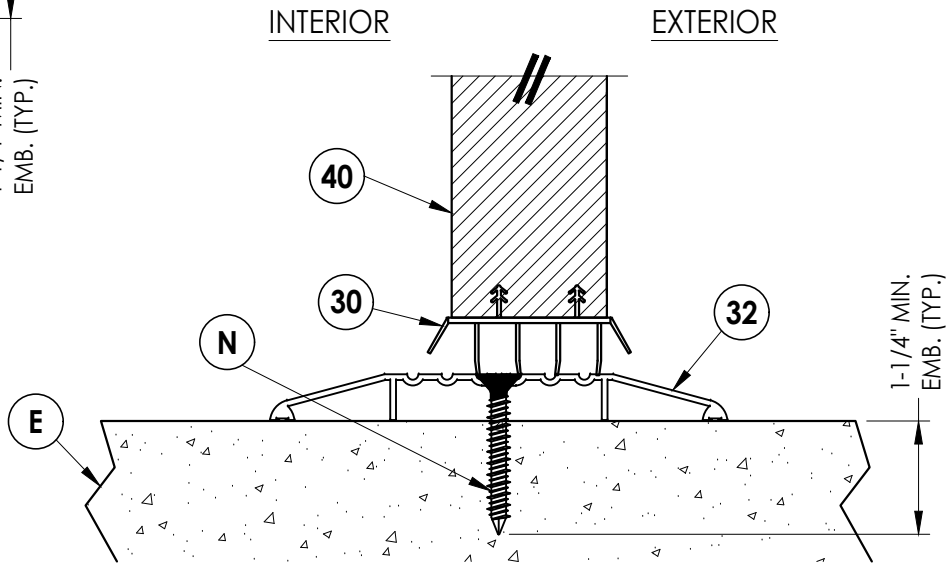


5 **VERTICAL CROSS SECTION**
5 Shown w/ ADA threshold

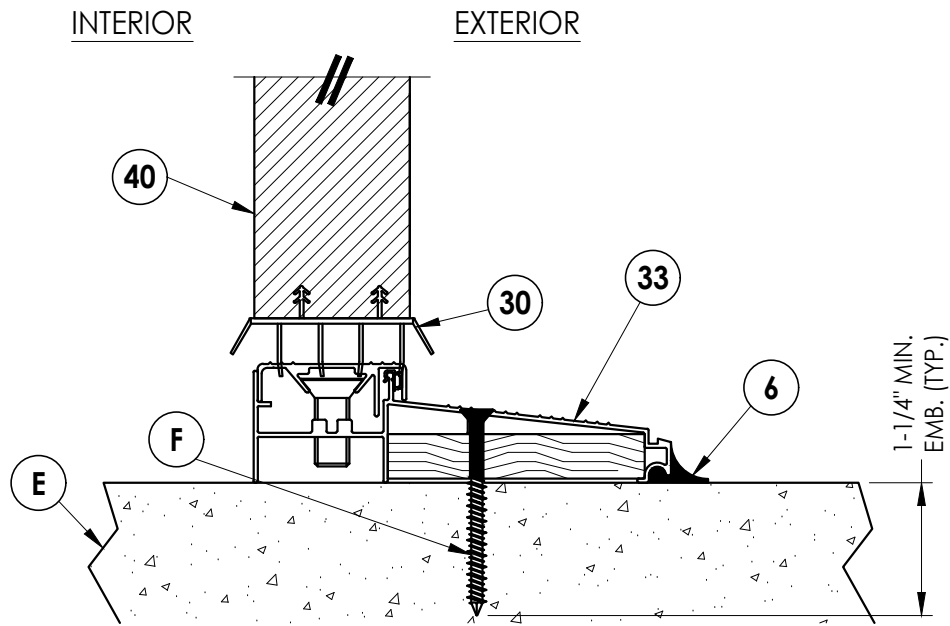


3 **VERTICAL CROSS SECTION**
5 Inswing configuration

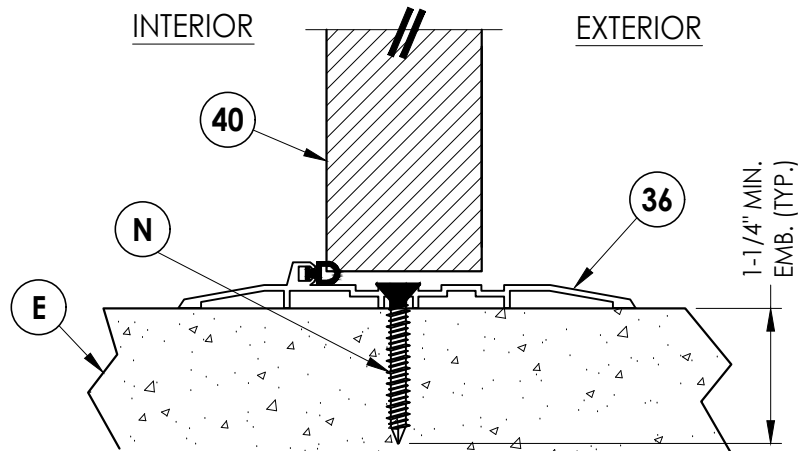

6 **VERTICAL CROSS SECTION**
5 Shown w/ O.S. ADA bump threshold

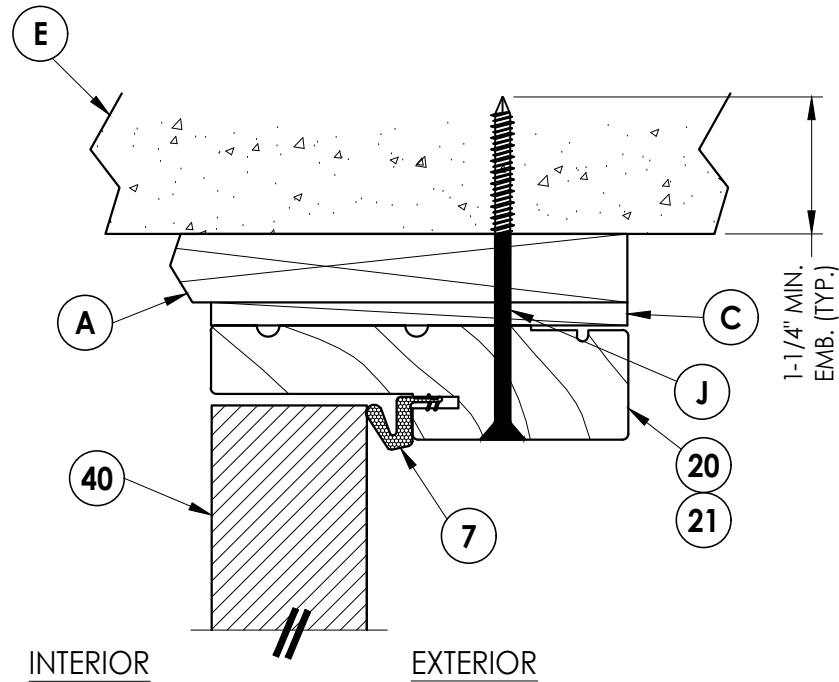

2 **VERTICAL CROSS SECTION**
5 Shown w/1X sub-buck

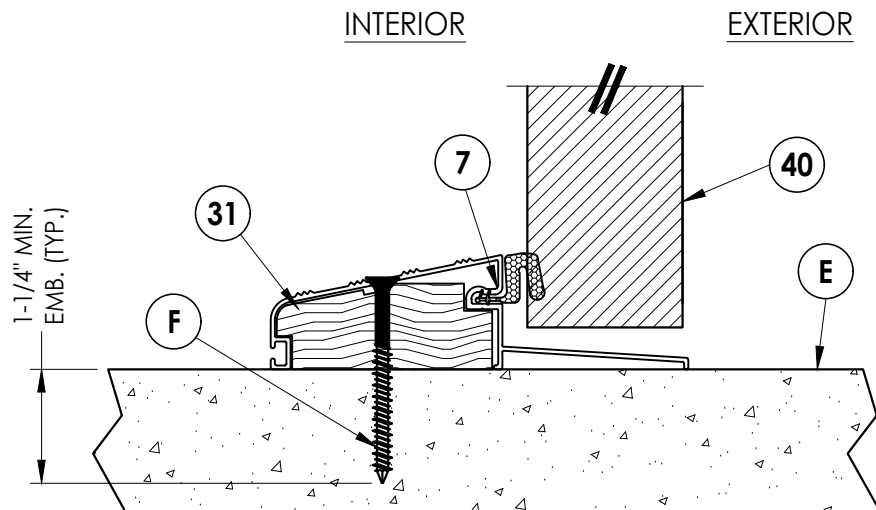

4 **VERTICAL CROSS SECTION**
5 Outswing configuration

Documents Prepared By:
Lyndon F. Schmidt
P.E. No. 43409

R_W BUILDING CONSULTANTS, INC.
P.O. Box 230, Valrico, FL 33595
Phone No.: 813.659.9197
FBPE Registry No. 9813

PRODUCT:
PLASTPRO INC.
FIBERGLASS DOOR

PART OR ASSEMBLY:
VERTICAL CROSS SECTIONS

NO.	DATE	BY	REVISIONS
6	7/02/26	LFS	UPDATE TO 9TH ED. (2026) FBC
5	8/23/23	LFS	UPDATE TO 8TH ED. (2023) FBC
4	8/05/20	DAC	UPDATE TO 7TH ED. (2020) FBC

DATE: 8/25/14

SCALE: N.T.S.


DWG. BY: AL

CHK. BY: LFS


DRAWING NO.: FL-17184.20

SHEET 5 OF 12

G:\2023 FBC DRAWINGS 7-27-26\Plastpro\FL-17184 R11\FL-17184.19-20.dwg

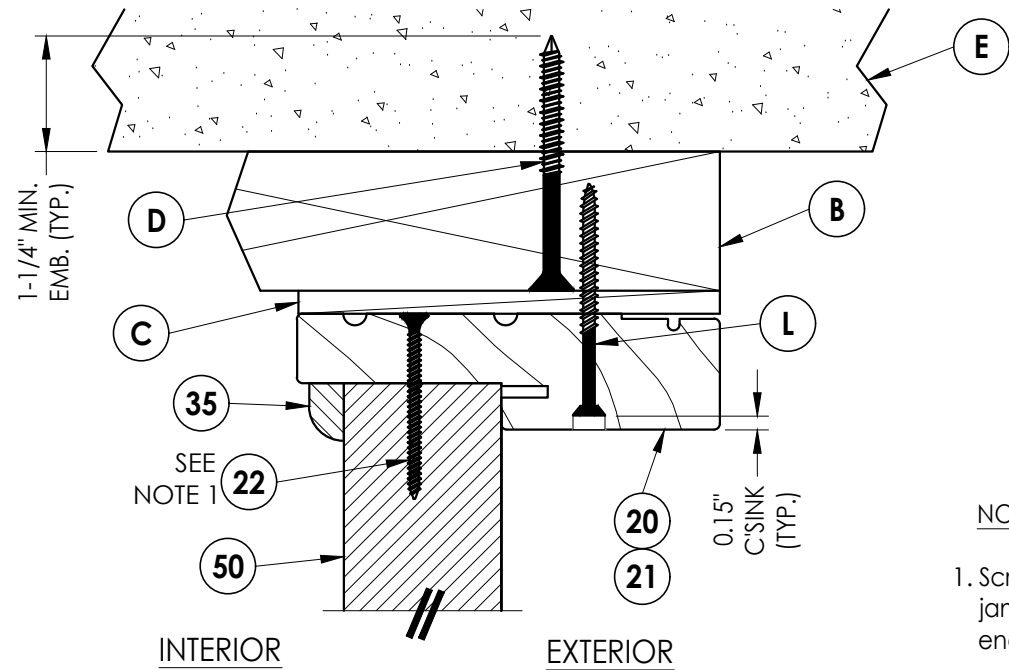


1 **VERTICAL CROSS SECTION**
6 Inswing shown - outswing
also approved

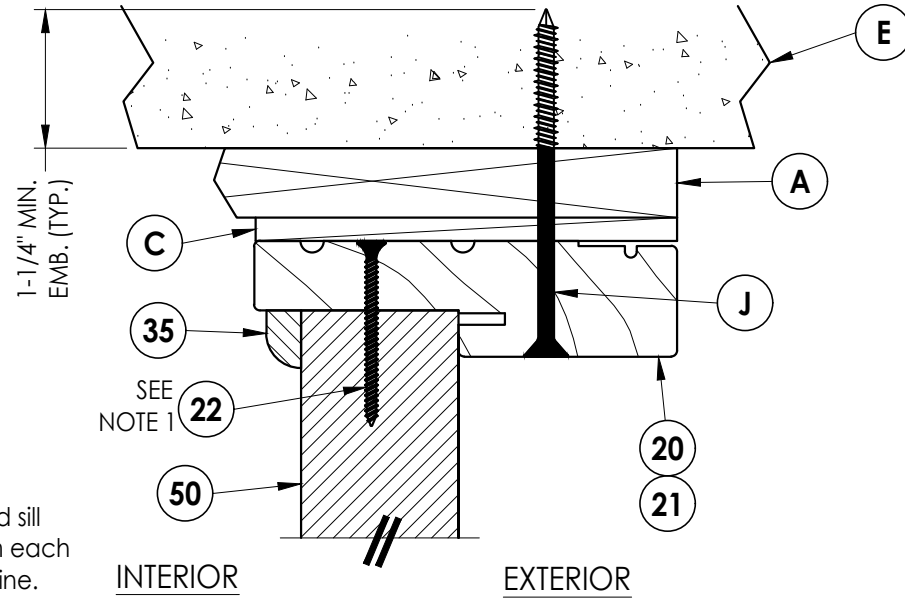


2 **VERTICAL CROSS SECTION**
6 Shown w/1X sub-buck

NOTE:


1. Screws thru head and sill
jamb located 3" from each
end and O.C. (TYP.) line.

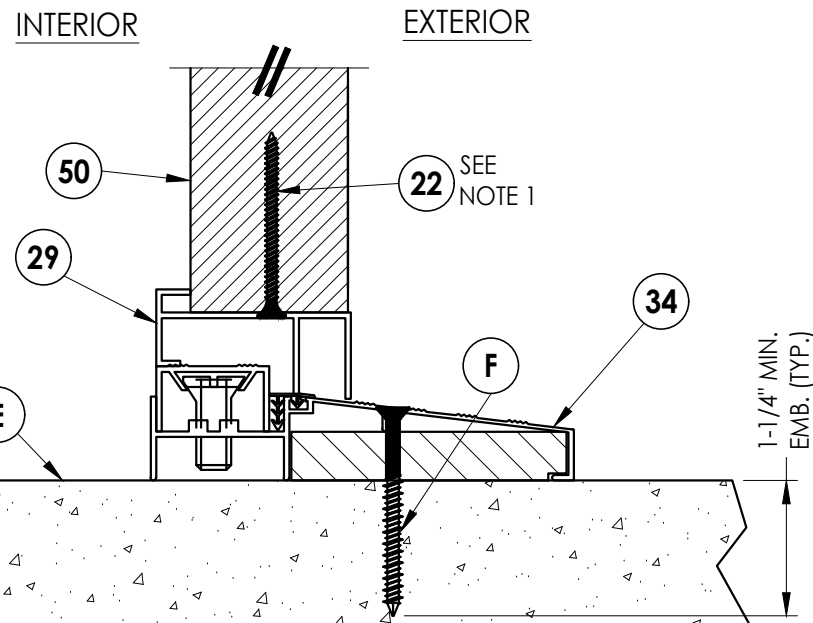

3 **VERTICAL CROSS SECTION**
6 Inswing configuration

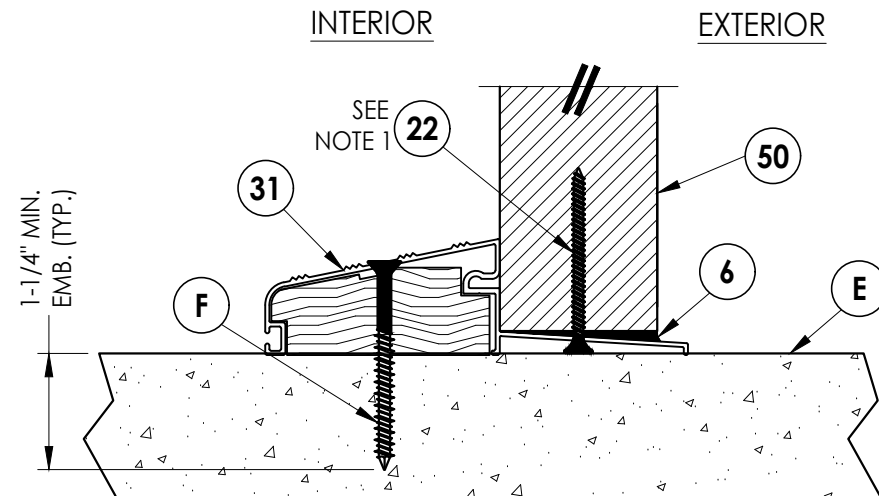

4 **VERTICAL CROSS SECTION**
6 Outswing configuration

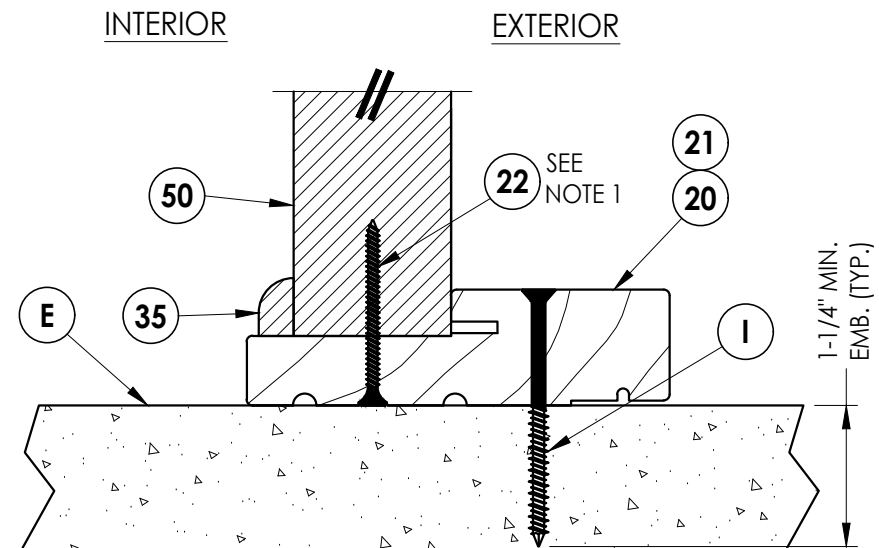

5 **VERTICAL CROSS SECTION**
6 Outswing configuration

Documents Prepared By:
Lyndon F. Schmidt
P.E. No. 43409

PRODUCT:
PLASTPRO INC.
FIBERGLASS DOOR

PART OR ASSEMBLY:
VERTICAL CROSS SECTIONS

NO.	DATE	BY
6	7/02/26	UPDATE TO 9TH ED. (2026) FBC
5	8/23/23	UPDATE TO 8TH ED. (2023) FBC
4	8/05/20	UPDATE TO 7TH ED. (2020) FBC

DATE: 8/25/14

SCALE: N.T.S.

DWG. BY: AL

CHK. BY: LFS


DRAWING NO.:

FL-17184.20

SHEET 6 OF 12


RW BUILDING CONSULTANTS, INC.
P.O. Box 230, Valrico, FL 33595
Phone No.: 813.659.9197
FBPE Registry No. 9813

G:\2023 FBC DRAWINGS 7-27-26\Plastpro\FL-17184 R11\FL-17184.19-20.dwg

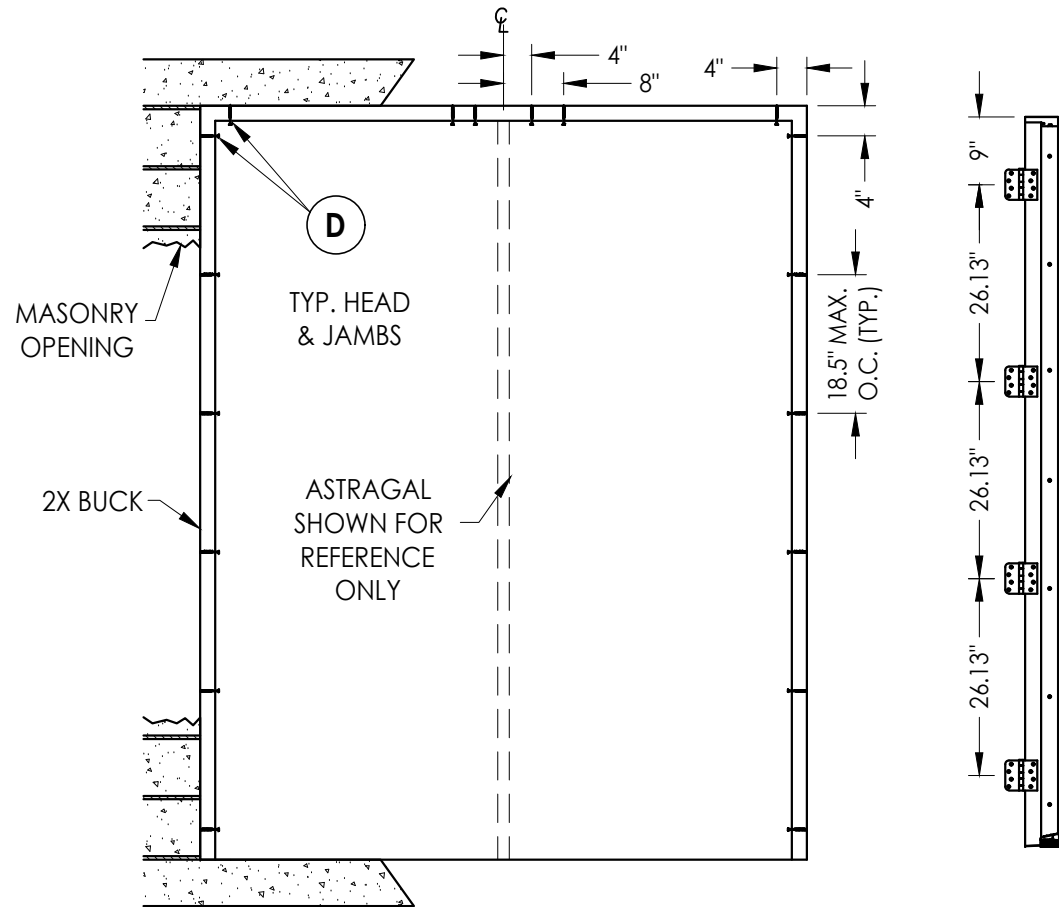


BUCK ANCHORING

HINGE JAMB

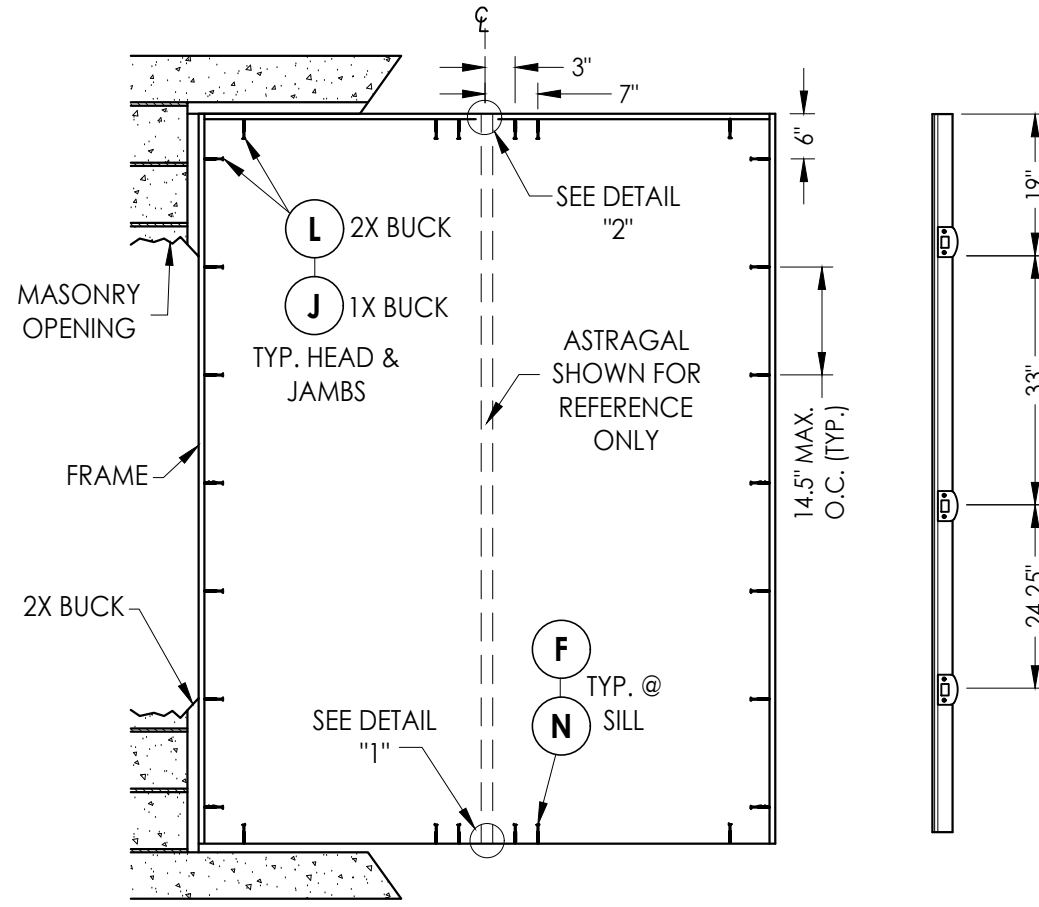


FRAME ANCHORING
Masonry construction

ASTRAGAL

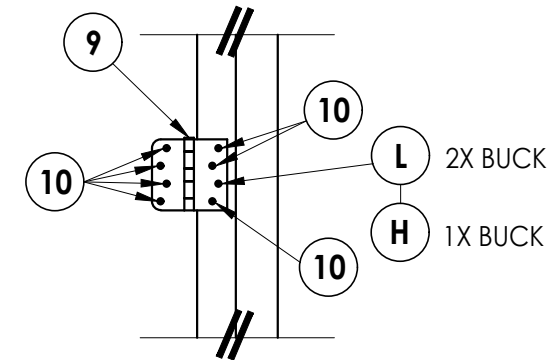


HINGE DETAIL

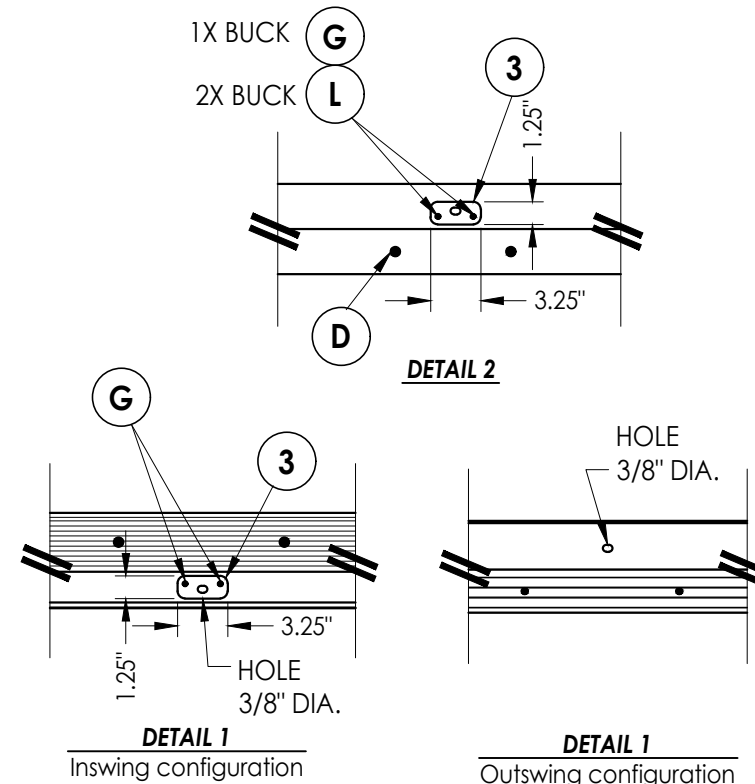

DETAIL 1
Inswing configuration

DETAIL 1
Outswing configuration

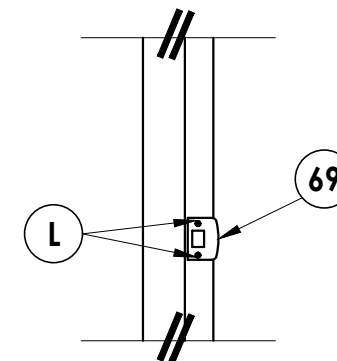

LATCH DETAIL

CONCRETE ANCHOR NOTES:

1. Concrete anchor locations at the corners may be adjusted to maintain the min. edge distance to mortar joints.
2. Concrete anchor locations noted as "MAX. ON CENTER" must be adjusted to maintain the min. edge distance to mortar joints, additional concrete anchors may be required to ensure the "MAX. ON CENTER" dimension are not exceeded.
3. Concrete anchor table:

ANCHOR TYPE	ANCHOR SIZE	MIN. EMBEDMENT	MIN. CLEARANCE TO MASONRY EDGE	MIN. CLEARANCE TO ADJACENT ANCHOR
ITW TAPCON®	1/4"	1-1/4"	2"	4"
DeWALT ULTRACON®	1/4"	1-1/4"	1"	4"
ITW TAPCON®	3/16"	1-1/4"	3"	1-1/2"

WOOD SCREW INSTALLATION NOTES:

1. Maintain a minimum 5/8" edge distance, 1" end distance, & 1" o.c. spacing of wood screws to prevent the splitting of wood.

Documents Prepared By:
Lyndon F. Schmidt
P.E. No. 43409

PRODUCT:
PLASTPRO INC.
FIBERGLASS DOOR

BUILDING CONSULTANTS, INC.
P.O. Box 230, Valrico, FL 33595
Phone No.: 813.659.9197
FBPE Registry No. 9813

PART OR ASSEMBLY:
BUCK & FRAME ANCHORING
(XX)

NO.	DATE	BY	REVISIONS
6	7/02/26	UPDATE TO 9TH ED. (2026) FBC	LFS
5	8/23/23	UPDATE TO 8TH ED. (2023) FBC	LFS
4	8/05/20	UPDATE TO 7TH ED. (2020) FBC	DAC

DATE: 8/25/14

SCALE: N.T.S.

DWG. BY: AP


CHK. BY: LFS

DRAWING NO.:

FL-17184.20

SHEET 7 OF 12

G:\2023 FBC DRAWINGS 7-27-26\Plastpro\FL-17184 R11\FL-17184.19-20.dwg

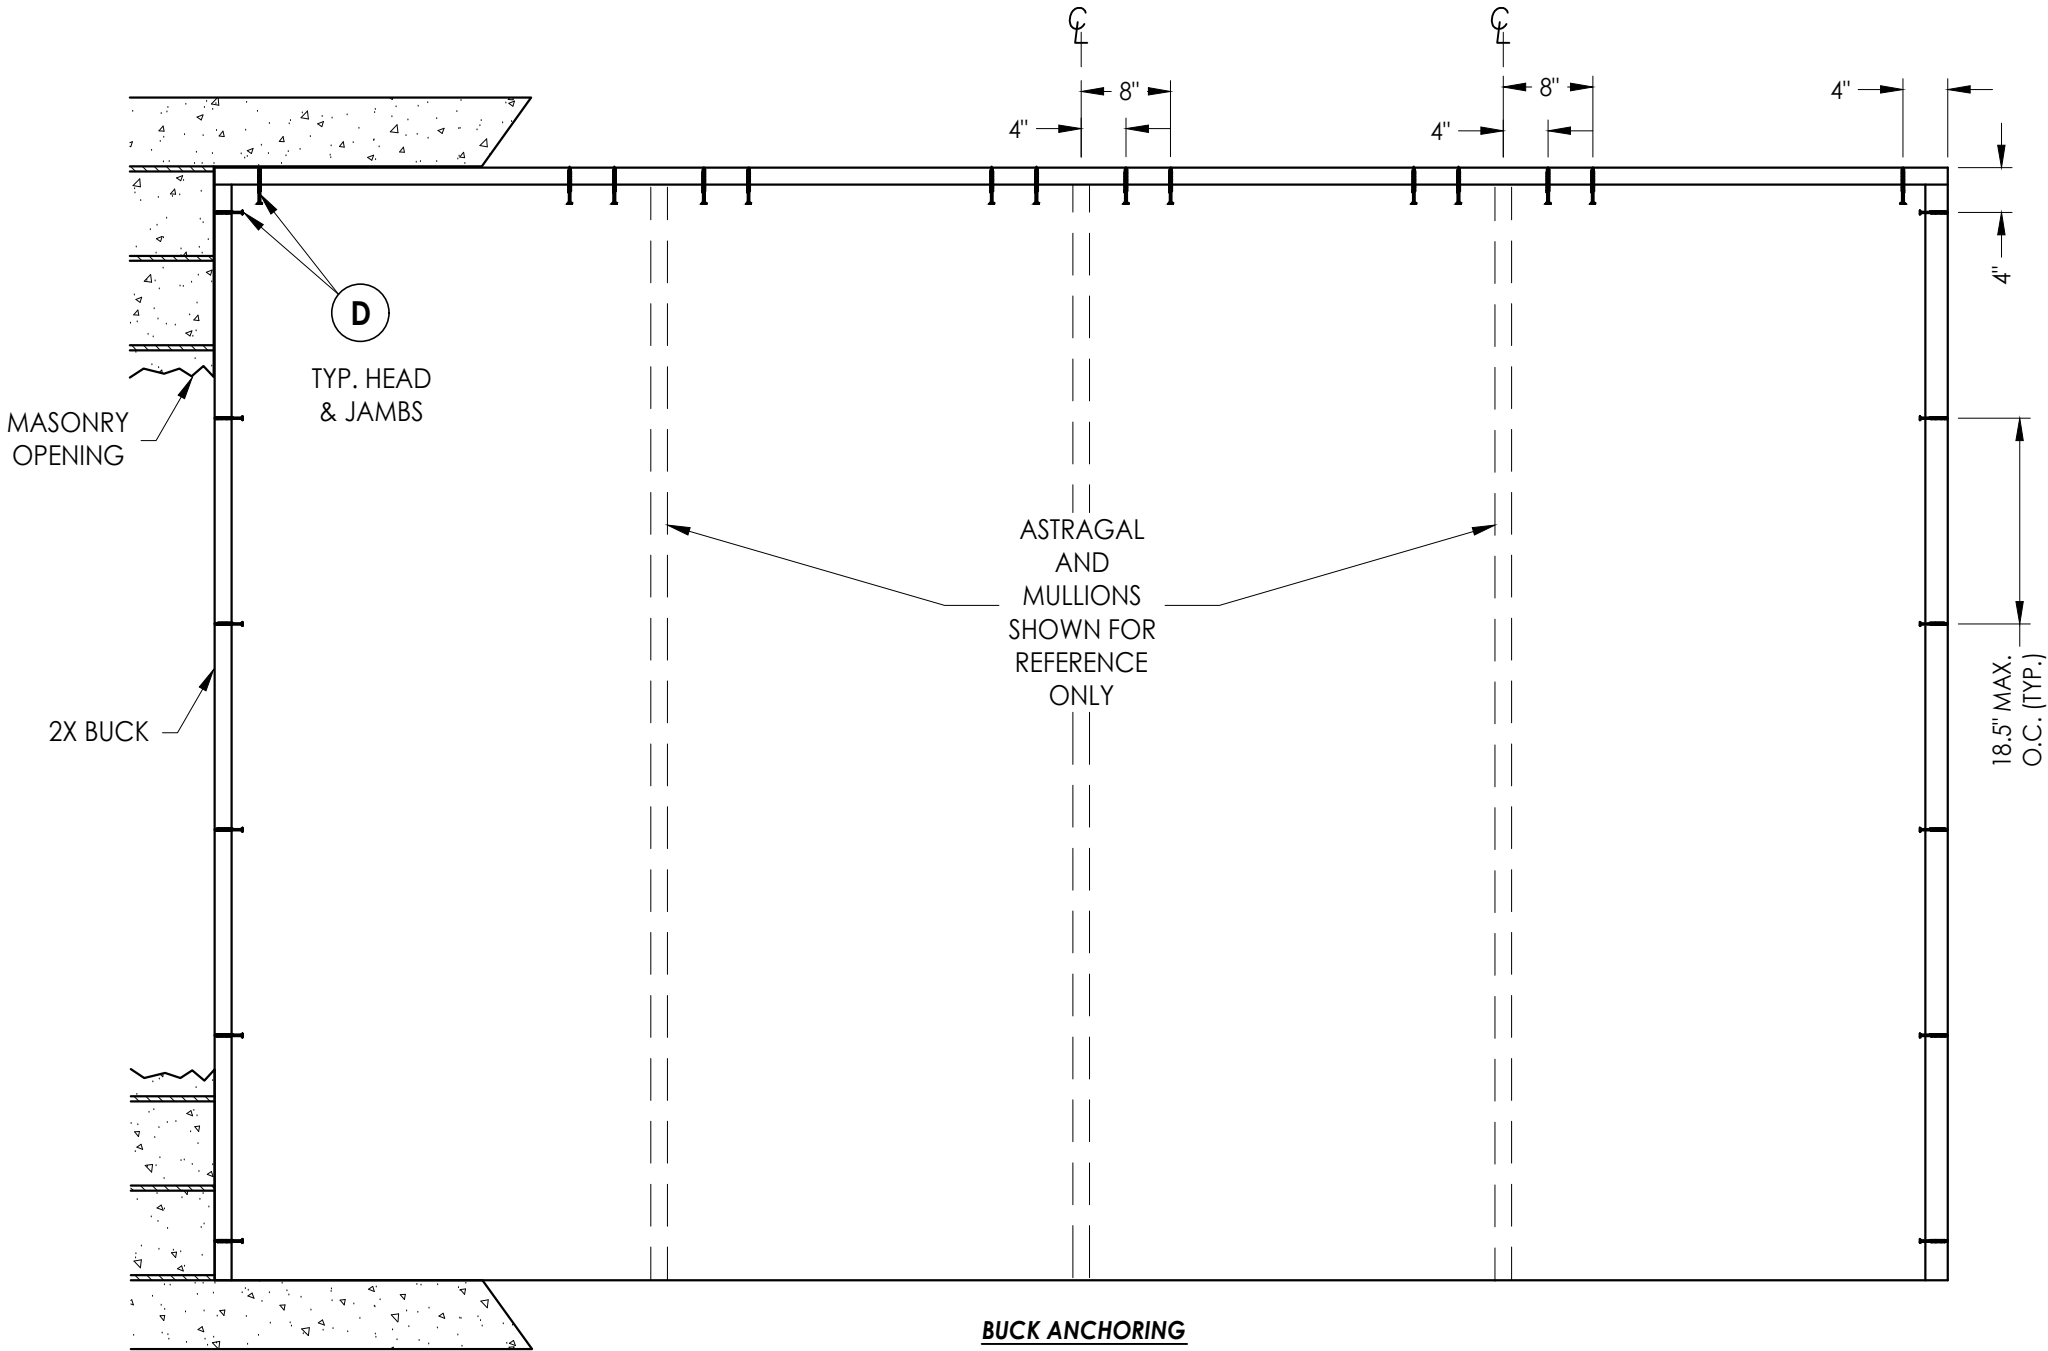

CONCRETE ANCHOR NOTES:

- Concrete anchor locations at the corners may be adjusted to maintain the min. edge distance to mortar joints.
- Concrete anchor locations noted as "MAX. ON CENTER" must be adjusted to maintain the min. edge distance to mortar joints, additional concrete anchors may be required to ensure the "MAX. ON CENTER" dimension are not exceeded.
- Concrete anchor table:

ANCHOR TYPE	ANCHOR SIZE	MIN. EMBEDMENT	MIN. CLEARANCE TO MASONRY EDGE	MIN. CLEARANCE TO ADJACENT ANCHOR
ITW TAPCON®	1/4"	1-1/4"	2"	4"
DeWALT ULTRAACON®	1/4"	1-1/4"	1"	4"

WOOD SCREW INSTALLATION NOTES:

- Maintain a minimum 5/8" edge distance, 1" end distance, & 1" o.c. spacing of wood screws to prevent the splitting of wood.

Documents Prepared By:
Lyndon F. Schmidt
P.E. No. 43409

PRODUCT:
PLASTPRO INC.
FIBERGLASS DOOR

PART OR ASSEMBLY:
BUCK ANCHORING
(OXXO)

DATE: 8/25/14

SCALE: N.T.S.

DWG. BY: AP

CHK. BY: LFS

DRAWING NO.: FL-17184.20

SHEET 8 OF 12

6 7/02/26 UPDATE TO 9TH ED. (2026) FBC

5 8/23/23 UPDATE TO 8TH ED. (2023) FBC


4 8/05/20 UPDATE TO 7TH ED. (2020) FBC

NO. DATE

REVISIONS

RW BUILDING CONSULTANTS, INC.
P.O. Box 230, Valrico, FL 33595
Phone No.: 813.659.9197
FBPE Registry No. 9813

G:\2023 FBC DRAWINGS 7-27-26\Plastpro\FL-17184 R11\FL-17184.19-20.dwg

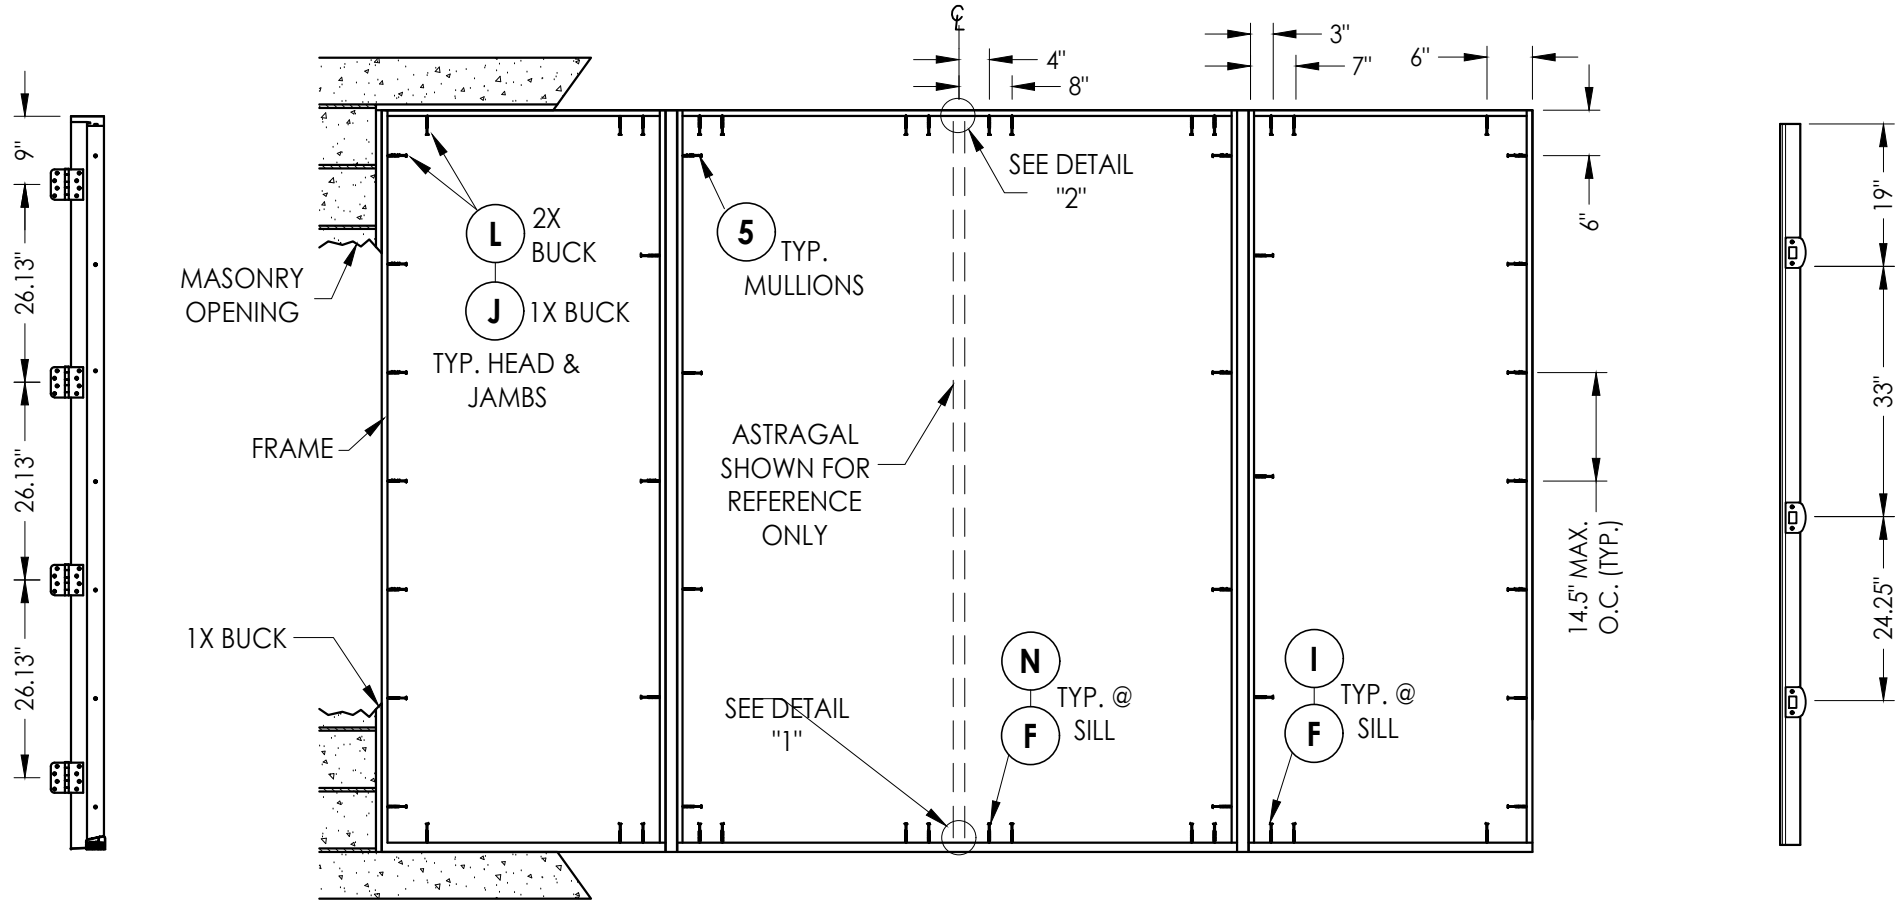

HINGE JAMB

FRAME ANCHORING
Masonry construction

ASTRAGAL


CONCRETE ANCHOR NOTES:

- Concrete anchor locations at the corners may be adjusted to maintain the min. edge distance to mortar joints.
- Concrete anchor locations noted as "MAX. ON CENTER" must be adjusted to maintain the min. edge distance to mortar joints, additional concrete anchors may be required to ensure the "MAX. ON CENTER" dimension are not exceeded.
- Concrete anchor table:


ANCHOR TYPE	ANCHOR SIZE	MIN. EMBEDMENT	MIN. CLEARANCE TO MASONRY EDGE	MIN. CLEARANCE TO ADJACENT ANCHOR
ITW TAPCON®	1/4"	1-1/4"	2"	4"
DeWALT ULTRACON®	1/4"	1-1/4"	1"	4"
ITW TAPCON®	3/16"	1-1/4"	3"	1-1/2"

WOOD SCREW INSTALLATION NOTES:


- Maintain a minimum 5/8" edge distance, 1" end distance, & 1" o.c. spacing of wood screws to prevent the splitting of wood.

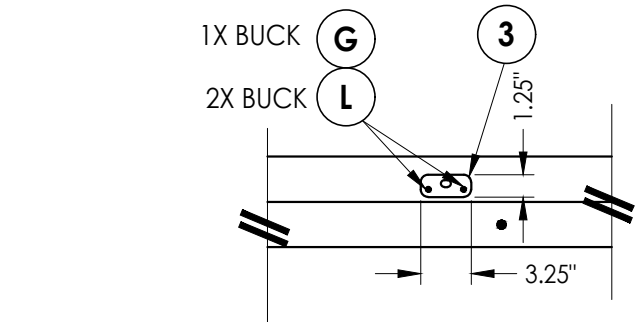


DETAIL 2

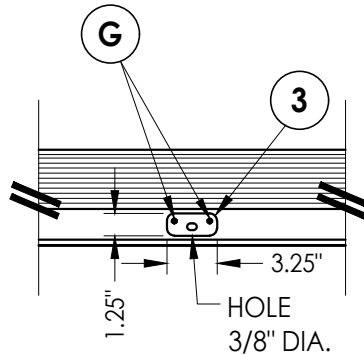


DETAIL 1
Inswing configuration

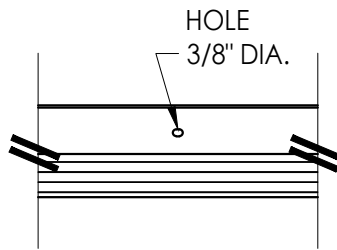

DETAIL 1
Outswing configuration

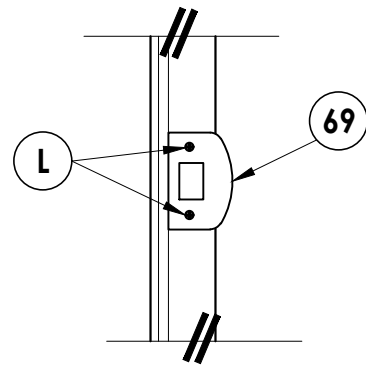

LATCH DETAIL

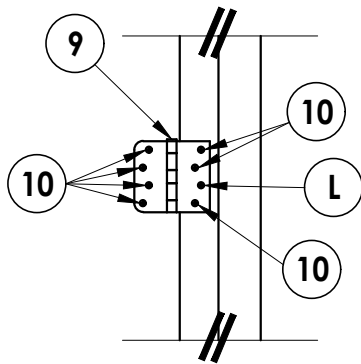

HINGE DETAIL

Documents Prepared By:

Lyndon F. Schmidt
P.E. No. 43409

PRODUCT:
PLASTPRO INC.
FIBERGLASS DOOR

PART OR ASSEMBLY:
FRAME ANCHORING
(OXXO)

DATE: 8/25/14

SCALE: N.T.S.

DWG. BY: AP


CHK. BY: LFS

DRAWING NO.: FL-17184.20


SHEET 9 OF 12

R^W BUILDING CONSULTANTS, INC.
P.O. Box 230, Valrico, FL 33595
Phone No.: 813.659.9197
FBPE Registry No. 9813


G:\2023 FBC DRAWINGS 7-27-26\Plastpro\FL-17184 R11\FL-17184.19-20.dwg

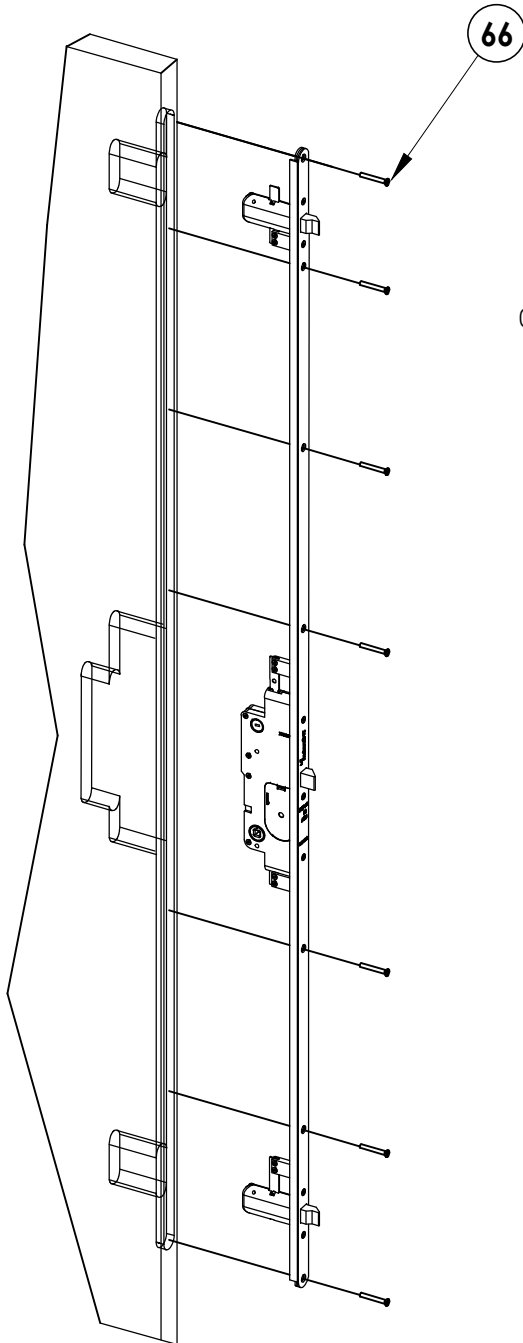


65 MULTI-POINT LOCK
Trilennium by Endura

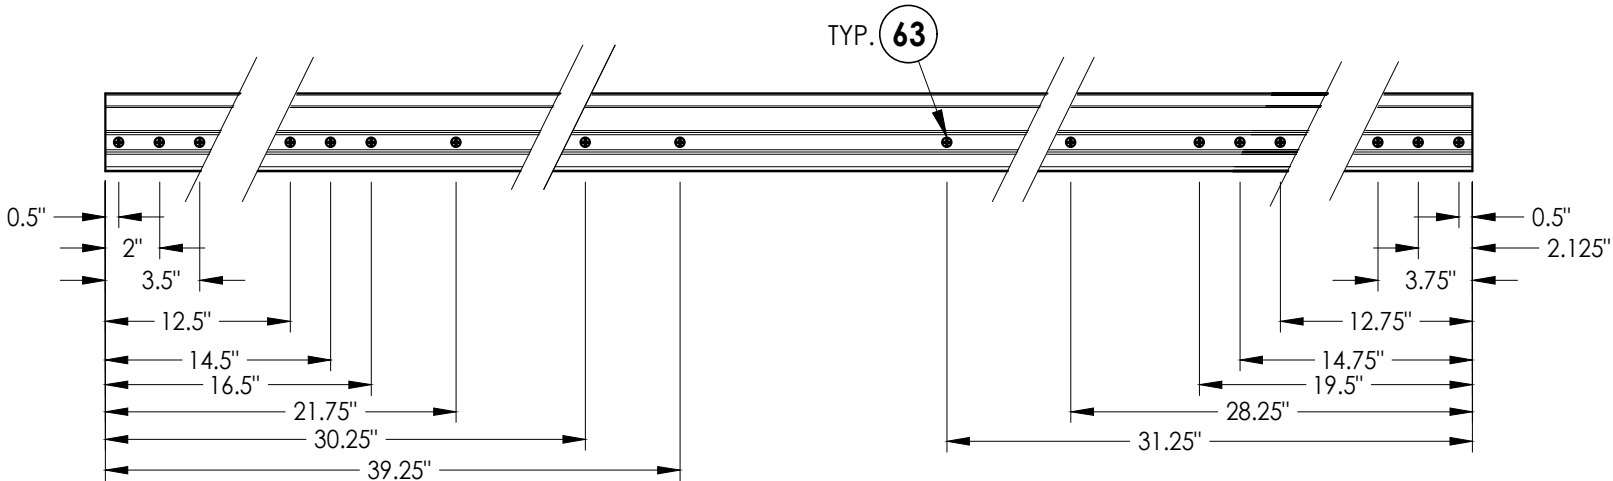


ASTRAGAL SCREW LOCATIONS

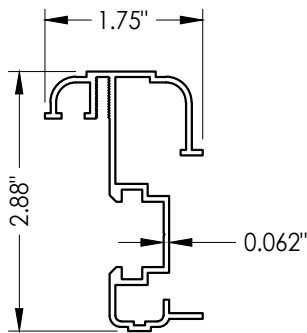

64 ASTRAGAL
By DLP

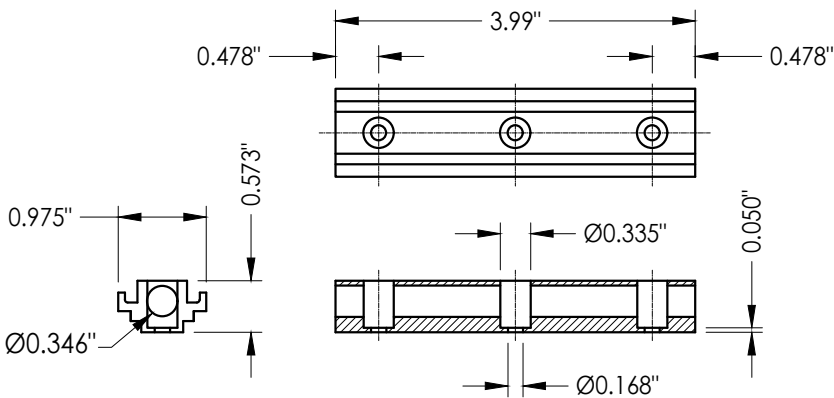

61 CONCEALED STIFFENER

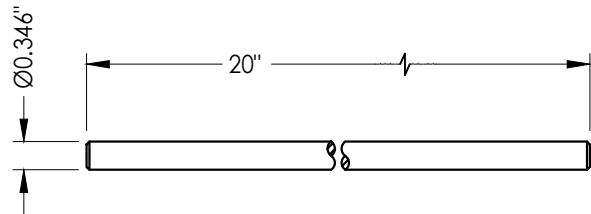

62 SLIDE BOLT ROD
Typ. top & bottom of astragal
top through 2.0"
bottom through 2.0"

DATE: 8/25/14

SCALE: N.T.S.

DWG. BY: AP

CHK. BY: LFS

DRAWING NO.:
FL-17184.20

SHEET 10 OF 12

PRODUCT:

PLASTPRO INC.
FIBERGLASS DOOR

PART OR ASSEMBLY:


ASTRAGAL & MULTI-POINT
LOCK DETAILS

Documents Prepared By:


Lyndon F. Schmidt
P.E. No. 43409

RW BUILDING CONSULTANTS, INC.
P.O. Box 230, Valrico, FL 33595
Phone No.: 813.659.9197
FBPE Registry No. 9813


G:\2023 FBC DRAWINGS 7-27-26\Plastpro\FL-17184 R11\FL-17184.19-20.dwg

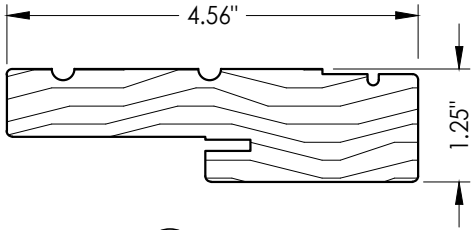


20 HEAD & SIDE
Jamb

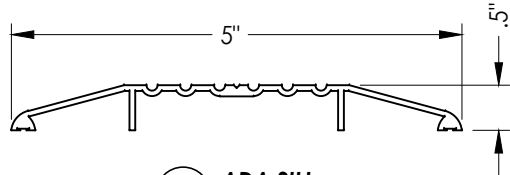


32 ADA SILL
ISHC

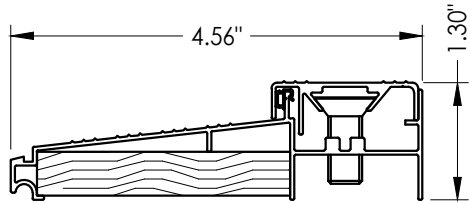


33 INSWING THRESHOLD
ISCS

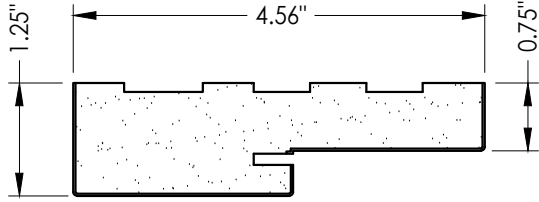


21 HEAD & SIDE
Poly fiber jamb

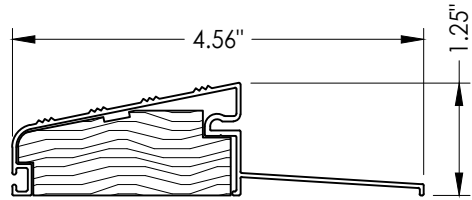


31 OUTSWING THRESHOLD
QOSH

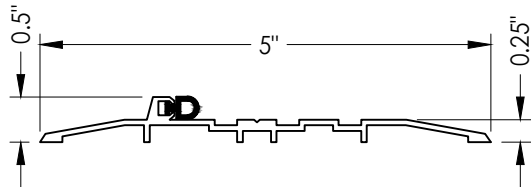

36 OUTSWING ADA BUMP THRESHOLD
OSHC

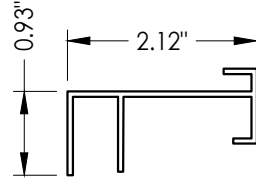

29 SIDELITE SPACER
ISSLB

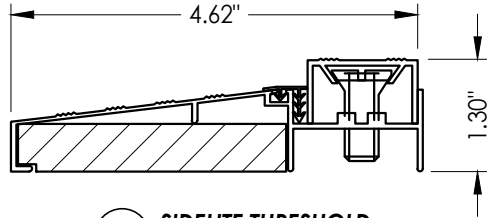

34 SIDELITE THRESHOLD
ISH/ EIS


DATE: 8/25/14
SCALE: N.T.S.
DWG. BY: AP
CHK. BY: LFS
DRAWING NO.: FL-17184.20
SHEET 11 OF 12

PRODUCT: PLASTPRO INC.
FIBERGLASS DOOR
PART OR ASSEMBLY: COMPONENTS

Documents Prepared By:
Lyndon F. Schmidt
P.E. No. 43409
R.W. BUILDING CONSULTANTS, INC.
P.O. Box 230, Valrico, FL 33595
Phone No.: 813.659.9197
FBPE Registry No. 9813

NO.	DATE	REVISIONS			
		DATE	BY	CHK.	APP.
6	7/02/26	UPDATE TO 9TH ED. (2026)	FBC	LFS	
5	8/23/23	UPDATE TO 8TH ED. (2023)	FBC	LFS	
4	8/05/20	UPDATE TO 7TH ED. (2020)	FBC	DAC	

BILL OF MATERIALS		
ITEM	DESCRIPTION	MATERIAL
A	1X BUCK SG >= 0.55	WOOD
B	2X BUCK SG >= 0.55	WOOD
C	1/4" MAX. SHIM SPACE	-
D	1/4" X 2-3/4" PFH DeWALT OR ITW CONCRETE SCREW	STEEL
E	MASONRY - 3,000 PSI MIN. CONCRETE CONFORMING TO ACI 301 OR HOLLOW BLOCK CONFORMING TO ASTM C90	CONCRETE
F	1/4" X 2-1/4" PFH DeWALT OR ITW CONCRETE SCREW	STEEL
G	3/16" X 3-1/4" PFH ITW CONCRETE SCREW	STEEL
H	1/4" X 3-1/4" PFH DeWALT OR ITW CONCRETE SCREW	STEEL
I	1/4" X 2-3/4" PFH DeWALT OR ITW CONCRETE SCREW	STEEL
J	1/4" X 3-3/4" PFH DeWALT OR ITW CONCRETE SCREW	STEEL
K	2X REINFORCEMENT (CLEAR PINE SG >= 0.42)	STEEL
L	#10 X 2-1/2" PFH WOOD SCREW (1.15" MIN. EMBEDMENT)	STEEL
M	#8 X 2-1/2" PFH WOOD SCREW	STEEL
N	1/4" X 1-3/4" PFH DeWALT OR ITW CONCRETE SCREW	STEEL
3	ASTRAGAL STRIKE PLATE	STEEL
5	#10 X 3" PFH SCREW	STEEL
6	SEALANT	SILICONE
7	WEATHERSTRIP BY Q-LON	FOAM
9	4" HINGE	STEEL
10	#9 X 3/4" PFH WOOD SCREW	STEEL
20	JAMB FINGER - JOINT - PINE (SG >= 0.42)	WOOD
21	POLY FIBER JAMB	POLY FIBER
22	#7 X 2" PFH DRYWALL SCREW	STEEL
29	SIDELITE SPACER (ISSLB)	PVC
30	DOOR SWEEP	ALUM.
31	OUTSWING THRESHOLD BY DLP (QOSH)	ALUM. / WOOD
32	ADA THRESHOLD BY DLP (ISHC)	ALUM. / WOOD
33	INSWING THRESHOLD BY DLP (ISCS)	ALUM. / WOOD
34	SIDELITE THRESHOLD BY DLP (ISH/ EIS)	ALUM. / WOOD
35	TRIM	WOOD
36	OUTSWING ADA BUMP THRESHOLD	ALUM.
40	DOOR PANEL - SEE DOOR PANEL DETAIL SHEET FOR CONSTRUCTION DETAILS	-
41	DOOR SKIN (MIN. 0.075" THICK) PLAST-PRO/NANYA Fy = 11,063 PSI MIN.	FIBERGLASS
42	TOP RAIL	CELLULAR PVC
43	LATCH & HINGE STILE (DOOR)	CELLULAR PVC
44	LOCK BLOCK (SG >= 0.42)	WOOD
45	BOTTOM RAIL	CELLULAR PVC
46	FOAM CORE	POLYURETHANE
47	LATCH & HINGE STILE REINFORCEMENT	LVL
48	LATCH & HINGE STILE STEEL REINFORCEMENT BAR	STEEL
49	LATCH & HINGE STILE (SIDELITE)	CELLULAR PVC
50	SIDELITE PANEL - SEE SIDELITE PANEL DETAIL SHEET FOR CONSTRUCTION DETAILS	-
51	ODL LITE FRAME	PVC
52	#10 X 1-3/4" PFH SCREW	STEEL
53	GLAZING COMPOUND BY Q'SO	P/MERIC FOAM
56	GLAZING SPACER	ALUMINUM
61	CONCEALED STIFFENER 6063-T6	ALUMINUM
62	SLIDE BOLT ROD	STEEL
63	#8 X 2" PPH SMS	STEEL
64	ASTRAGAL 6063-T5 ALUMINUM BY DLP	ALUMINUM
65	MULTI-POINT LOCK ASSEMBLY TRILENNIUM BY ENDURA	-
66	#10 X 1-1/2" PFH SCREW	ALUMINUM
67	BACKING PLATE	STEEL
69	MULTI-POINT STRIKE PLATE	ALUMINUM

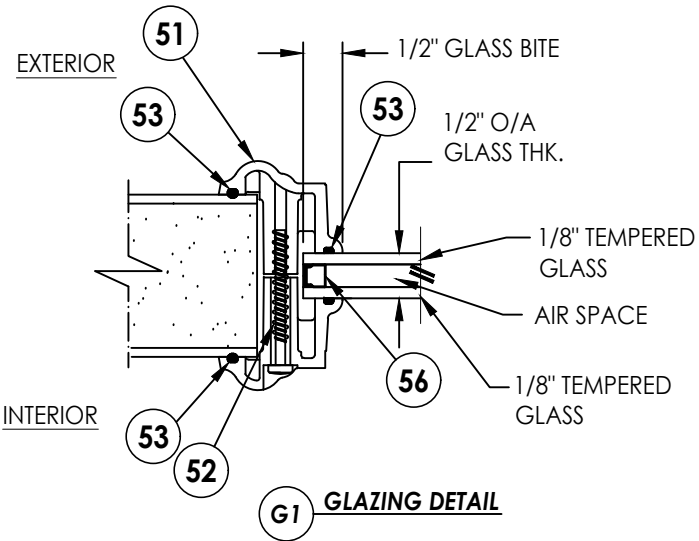

CORROSION RESISTANCE - SALTWATER ENVIRONMENT

Fasteners & connectors in areas within 3000 ft (914 m) of a saltwater coastline shall comply with FBC Sections 1711.1 or R332.1.

[illegible]