




5200 W. CENTURY BLVD.
LOS ANGELES, CA 90045

OPAQUE FIBERGLASS DOORS
DOUBLES
w/ or w/o SIDELITES
INSWING / OUTSWING
"NON-IMPACT"

GENERAL NOTES

1. This product has been evaluated and is in compliance with the 8th Edition (2023) Florida Building Code (FBC) structural requirements excluding the "High Velocity Hurricane Zone" (HVHZ).
2. Product anchors shall be as listed and spaced as shown on details. Anchor embedment to base material shall be beyond wall dressing or stucco.
3. When used in areas requiring wind borne debris protection, this product is required to be protected with an impact resistant covering that complies with FBC Sections 1609.1.2 & R301.2.1.2.
4. For 2x stud framing construction, anchoring of these units shall be the same as that shown for 2x buck masonry construction.
5. Site conditions that deviate from the details of this drawing require further engineering analysis by a licensed engineer or registered architect.



TABLE OF CONTENTS	
SHEET#	DESCRIPTION
1	Typical elevations, design pressures & general notes
2	Door panel details
3	Sidelite panel details
4	Elevations
5	Horizontal & Vertical Cross Sections (2X Buck)
6	Horizontal & Vertical Cross Sections (1X Buck)
7	Horizontal & Vertical Cross Sections (Direct to Masonry)
8	Vertical Cross Sections (Thresholds)
9	Horizontal & Vertical Cross Sections (Direct to Masonry)
10	Buck anchoring
11	Frame anchoring & hardware details
12	Lite frame glazing details
13	Bill of materials and components

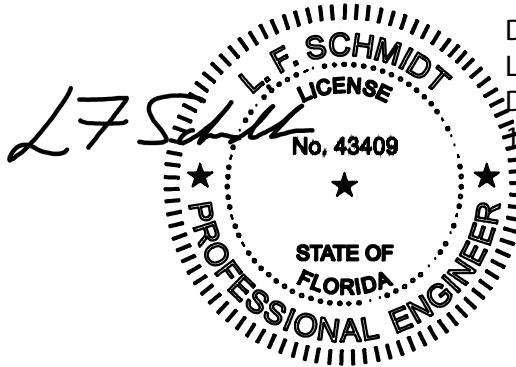

Digitally signed by
Lyndon F Schmidt
Date: 2023.08.16
11:43:16 -04'00'

This item has been digitally signed and sealed by
L. F. Schmidt, P.E. on the date adjacent to the seal.
Printed copies of this document are not
considered signed and sealed and the signature
must be verified on any electronic copies.

THIS PRODUCT APPROVAL IS VALID
ONLY FOR THE STATE OF FLORIDA

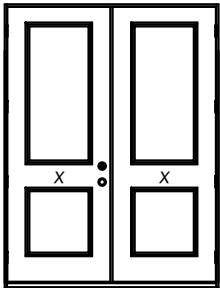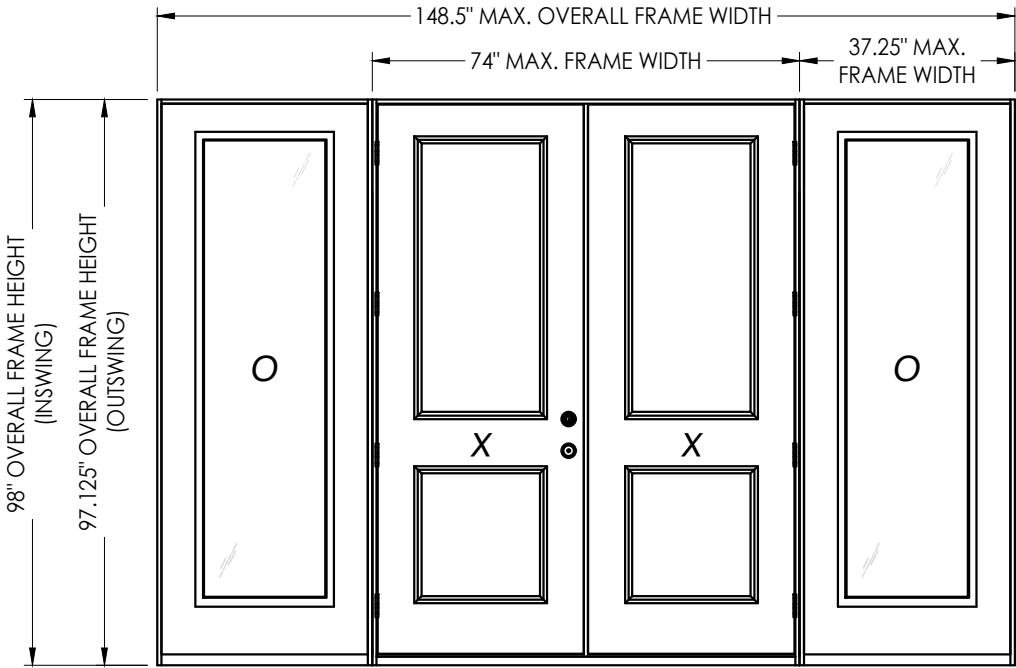

XX

CONFIG.	MAX. FRAME DIMENSION	DESIGN PRESSURE (PSF) INSWING		DESIGN PRESSURE (PSF) OUTSWING	
		POS.	NEG.	POS.	NEG.
XX	74.0" x 98.0"	+45.0	-50.0	+45.0	-45.0
OXXO	148.5" x 98.0"				

SEE SHEET 13 FOR ASTRAGAL DESIGN PRESSURE LIMITATIONS

Documents Prepared By:
Lyndon F. Schmidt
P.E. No. 43409

PLASTPRO INC
FIBERGLASS DOOR



PART OR ASSEMBLY:
TYPICAL ELEVATION, DESIGN
PRESSURES & GENERAL NOTES

5	8/10/23	UPDATE TO 8TH ED. (2023)	FBC
4	7/20/22	REVISE DOOR/SIDELITE PANELS	LFS
3	8/05/20	UPDATE TO 7TH ED. (2020)	FBC
2	7/27/17	UPDATE TO 6TH ED. (2017)	FBC
1	04/14/15	UPDATE TO 5TH ED. (2014)	FBC
NO.	DATE	REVISIONS	

DATE: 10/08/14
SCALE: N.T.S.
DWG. BY: JK
CHK. BY: LFS
DRAWING NO.: FL-17347.12
SHEET 1 OF 13


Building Consultants, Inc.
P.O. Box 230, Valrico, FL 33595
Phone No.: 813.659.9197
FBPE Registry No. 9813

© 2014 R.W. BUILDING CONSULTANTS INC.

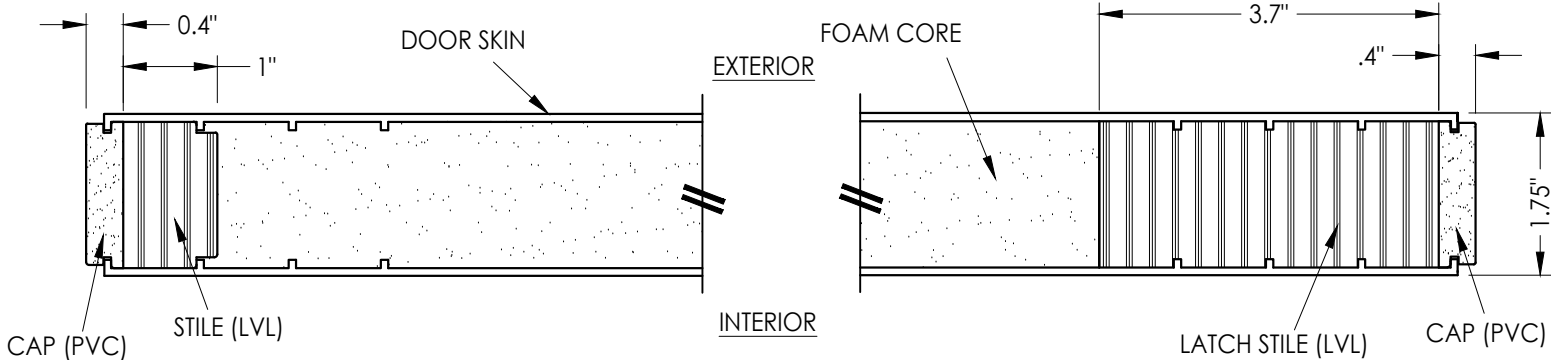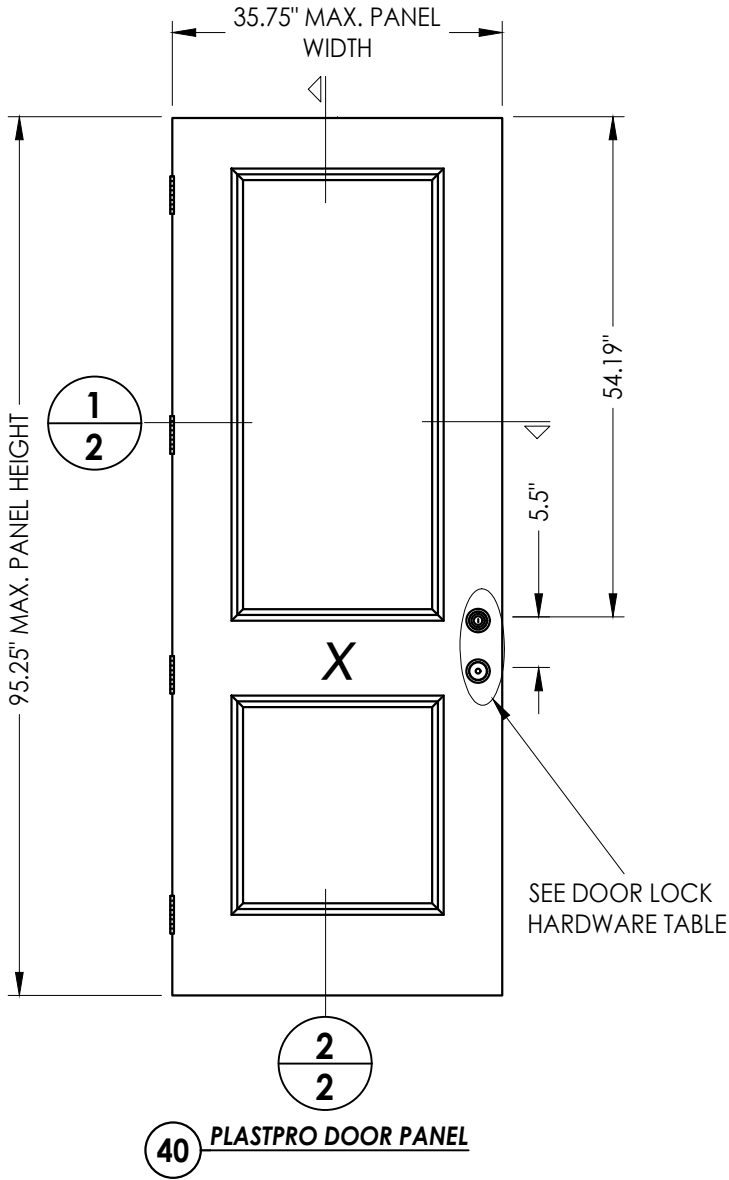

1
2 HORIZONTAL CROSS SECTION

DOOR LOCK HARDWARE TABLE		
MANUFACTURER	MODEL	
Kwikset	Knob:	Series (400)
	Deadbolt:	Series (660)
Yale	Knob:	Cirrus 100 C
	Deadbolt:	820 Single Cylinder

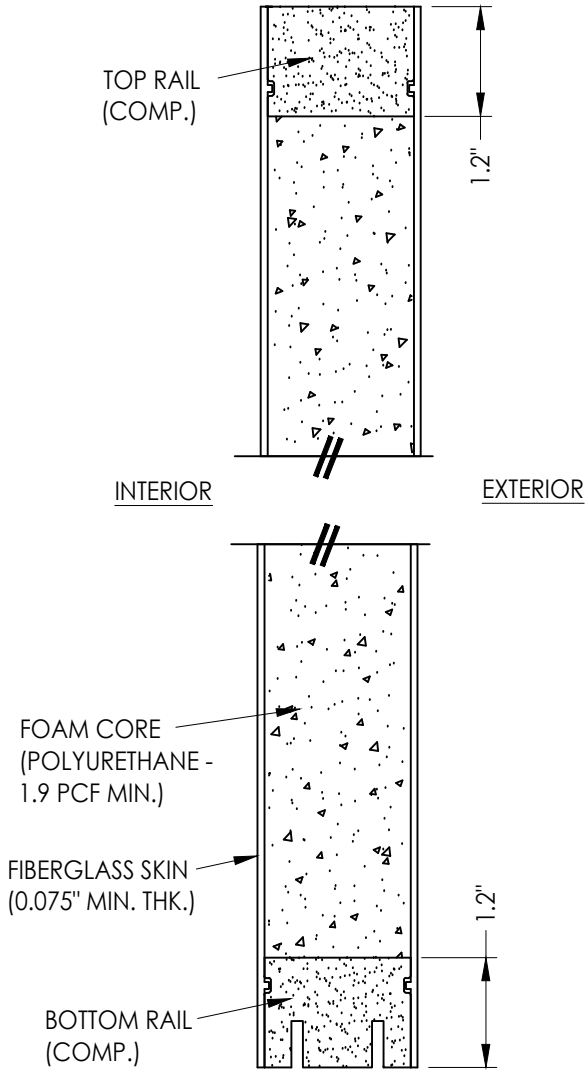

2
2 VERTICAL CROSS SECTION


NO.	DATE	REVISIONS			
		JK	JK	JK	BY
5	8/10/23	UPDATE TO 8TH ED. (2023) FBC	LFS		
4	7/20/22	REVISE DOOR/SIDELITE PANELS	LFS		
3	8/05/20	UPDATE TO 7TH ED. (2020) FBC	DAC		
2	7/27/17	UPDATE TO 6TH ED. (2017) FBC	JK		
1	04/14/15	UPDATE TO 5TH ED. (2014) FBC	JK		

DATE:	10/08/14
SCALE:	N.T.S.
DWG. BY:	JK
CHK. BY:	LFS
DRAWING NO.:	FL-17347.12
SHEET	2 OF 13




PRODUCT:	PLASTPRO INC FIBERGLASS DOOR
	PART OR ASSEMBLY: DOOR PANEL DETAILS

Documents Prepared By:	Lyndon F. Schmidt P.E. No. 43409	RWBUILDING CONSULTANTS, INC. P.O. Box 230, Valrico, FL 33595 Phone No.: 813.659.9197 FBPE Registry No. 9813


Z:\2023 FBC Drawings\Plastpro\FL-17347 R6\FL-17347.11-12.dwg

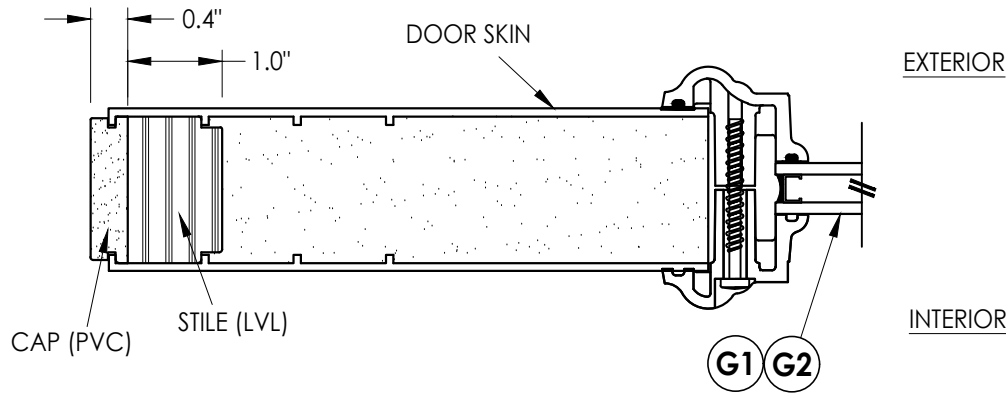

1
3 **HORIZONTAL CROSS SECTION**

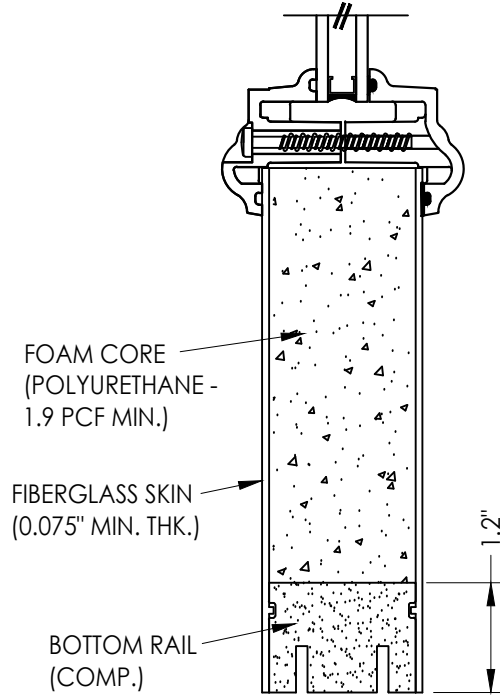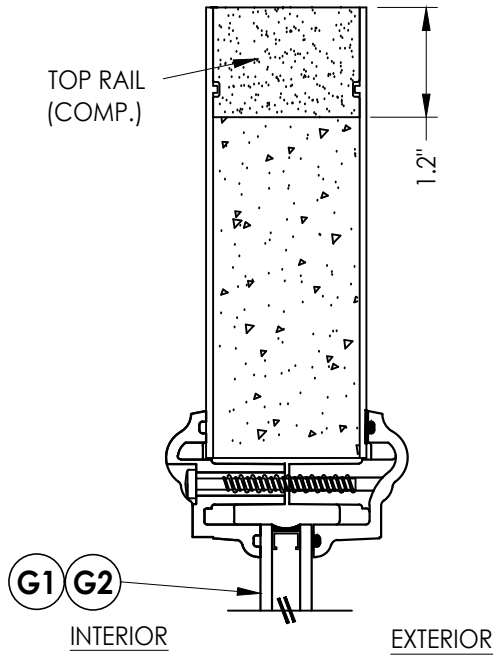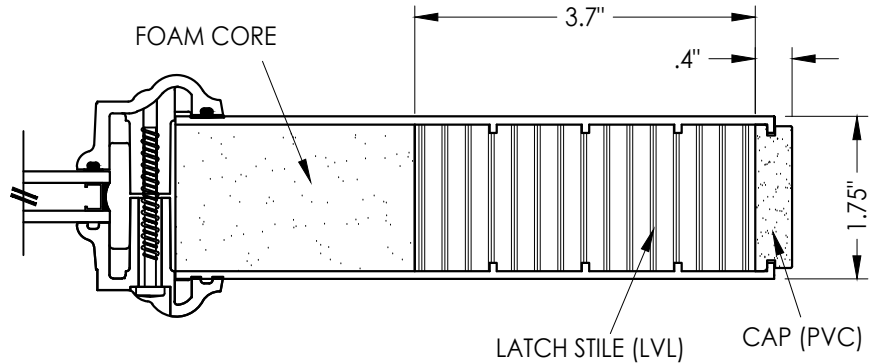


2
3 **VERTICAL CROSS SECTION**

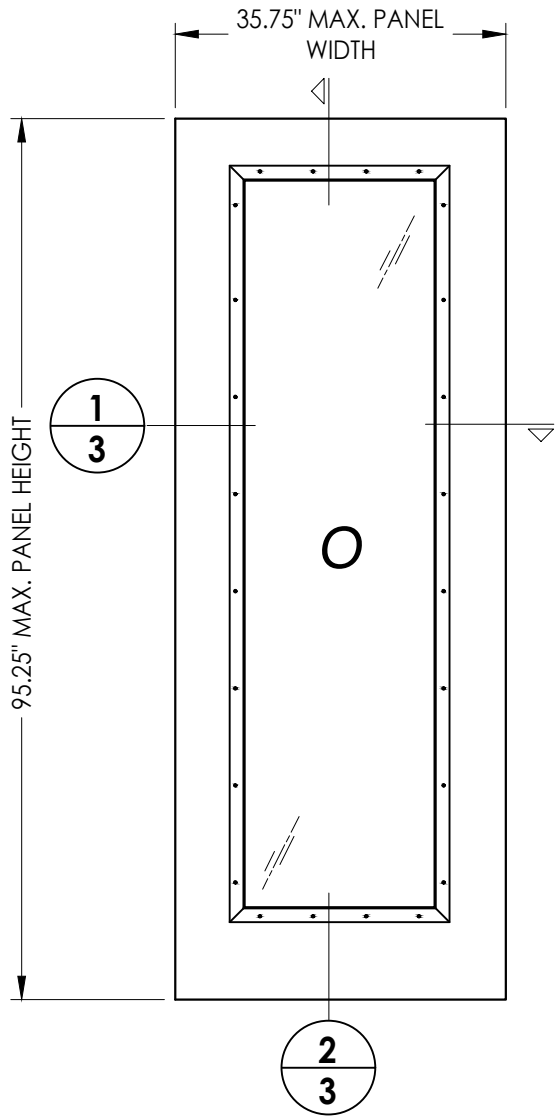


50 **PLASTPRO SIDELITE PANEL**

Documents Prepared By: Lyndon F. Schmidt P.E. No. 43409				<			
---	--	--	--	---	--	--	--

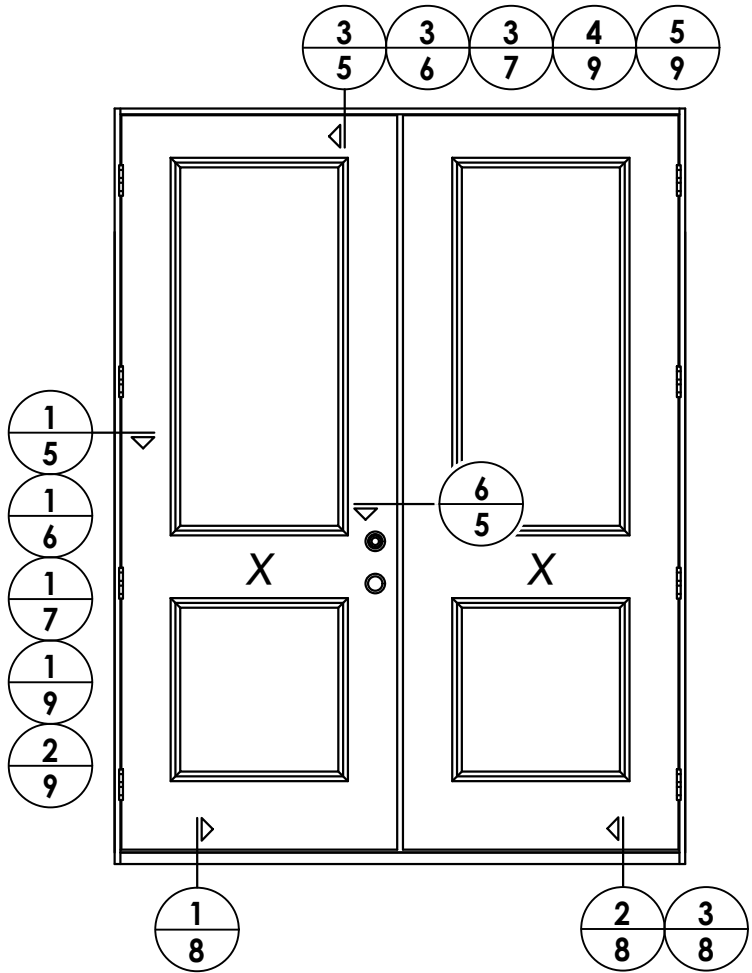

ELEVATION
XX

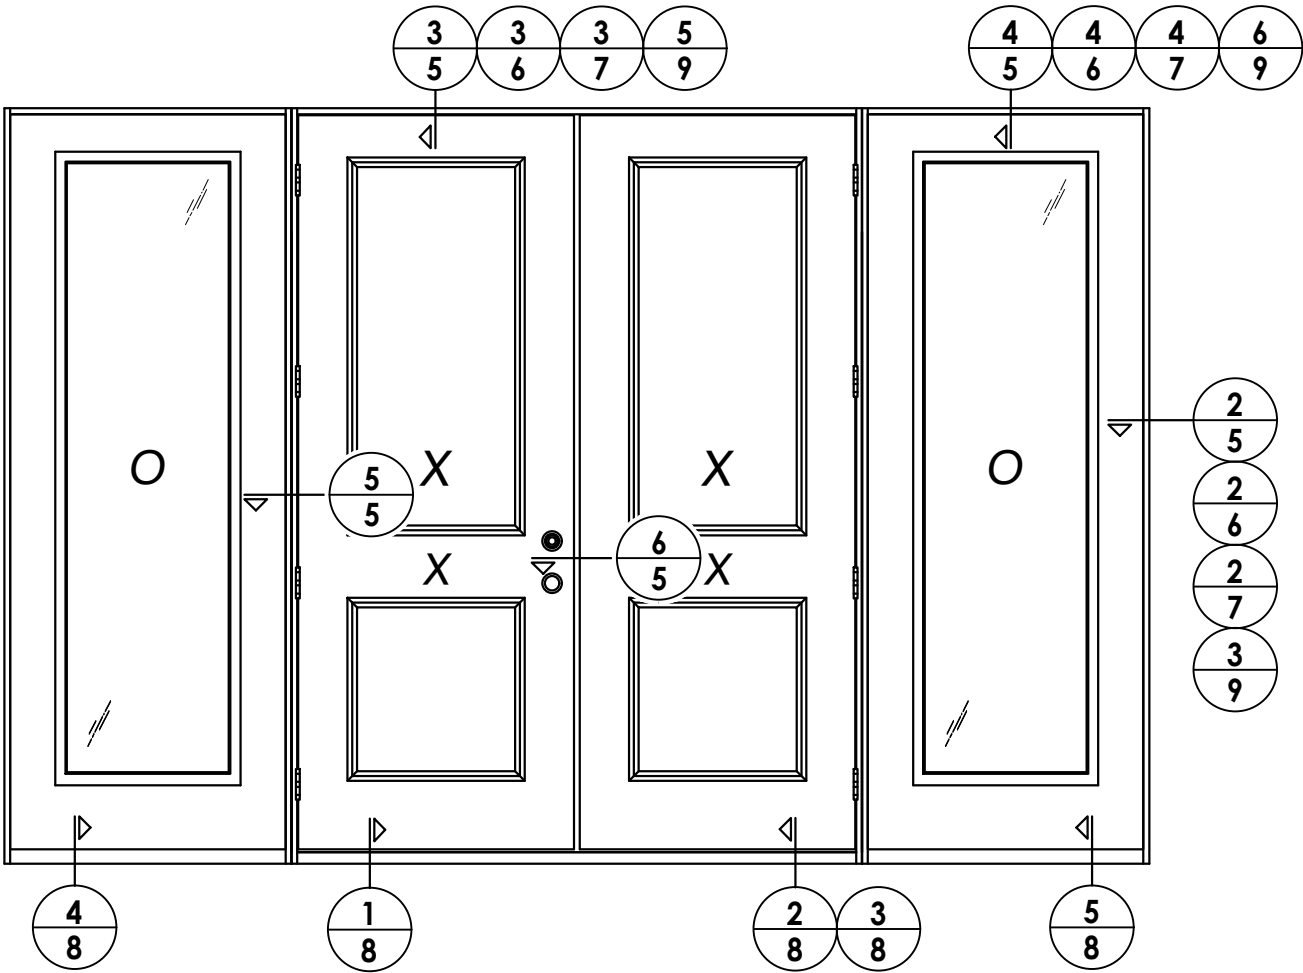


ELEVATION
OXXO

5	8/10/23	UPDATE TO 8TH ED. (2023)	FBC	LFS
4	7/20/22	REVISE DOOR/SIDELITE PANELS		LFS
3	8/05/20	UPDATE TO 7TH ED. (2020)	FBC	DAC
2	7/27/17	UPDATE TO 6TH ED. (2017)	FBC	JK
1	04/14/15	UPDATE TO 5TH ED. (2014)	FBC	JK
NO.	DATE	BY		
REVISIONS				
DATE: 10/08/14				
SCALE: N.T.S.				
DWG. BY: JK				
CHK. BY: LFS				
DRAWING NO.: FL-17347.12				
SHEET 4 OF 13				


PRODUCT:	PLASTPRO INC
	FIBERGLASS DOOR
PART OR ASSEMBLY:	ELEVATIONS

Documents Prepared By:	Lyndon F. Schmidt
	P.E. No. 43409
R.W. BUILDING CONSULTANTS, INC.	P.O. Box 230, Vairico, FL 33595
	Phone No.: 813.659.9197
FBPE Registry No. 9813	

Z:\2023 FBC Drawings\Plastpro\FL-17347 R6\FL-17347.11-12.dwg

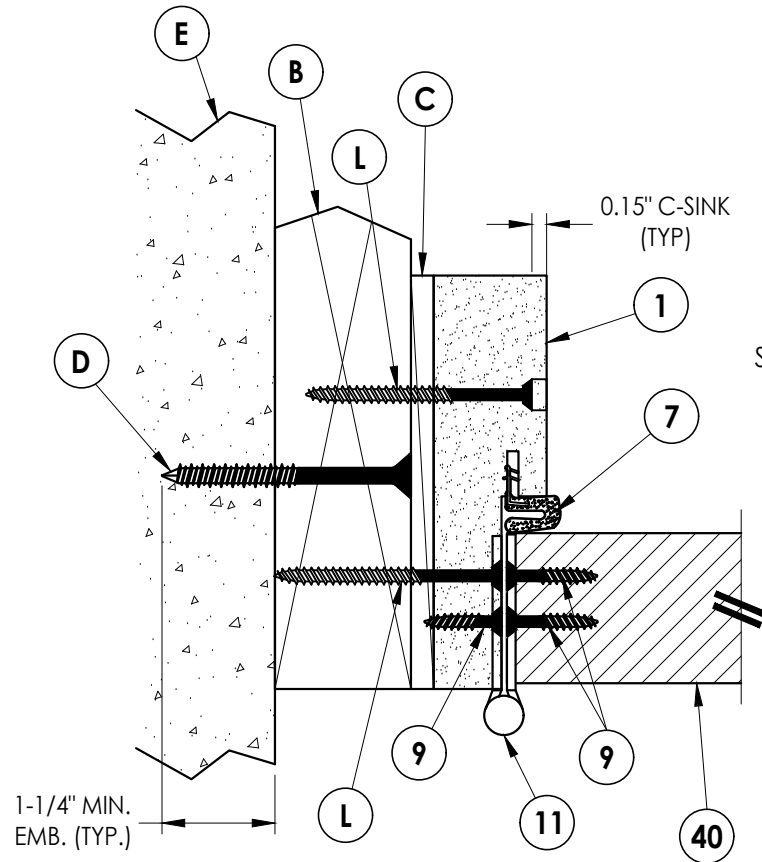


1 **HORIZONTAL CROSS SECTION**
5 Outswing shown (Inswing similar)

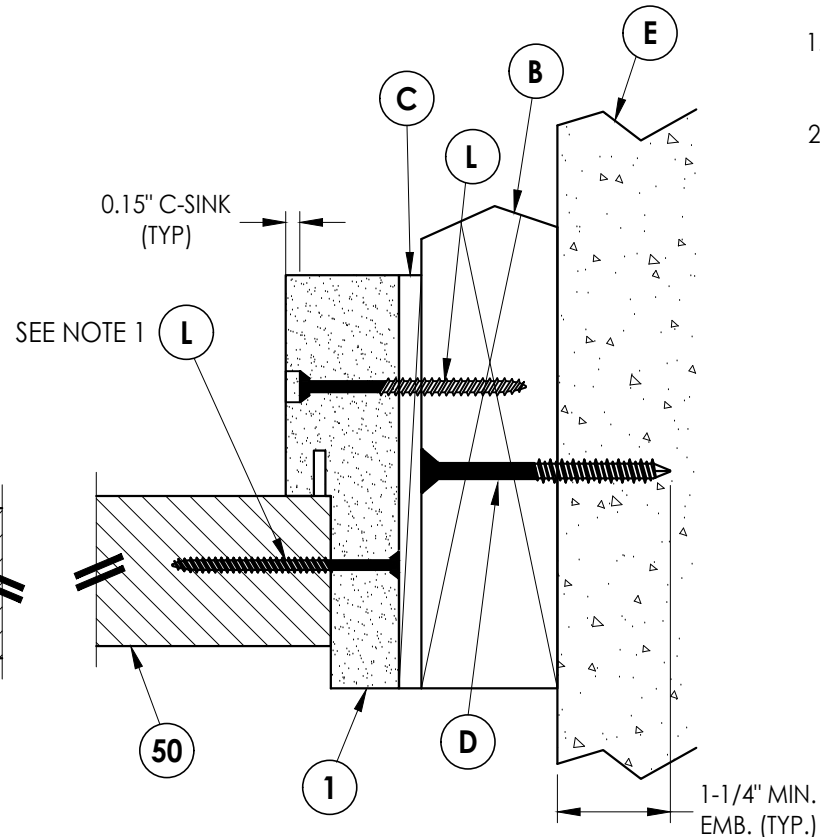


2 **HORIZONTAL CROSS SECTION**
5 Outswing shown (Inswing similar)


- NOTE:
1. Spacing for item L: 6" from each end and 5 more equally spaced along sidelite jamb (7 total).
 2. Spacing for item L @ head & sill: 6" from each end, 1 @ centerline, 2 additional at 3" & 4.5" from end adjacent to door.

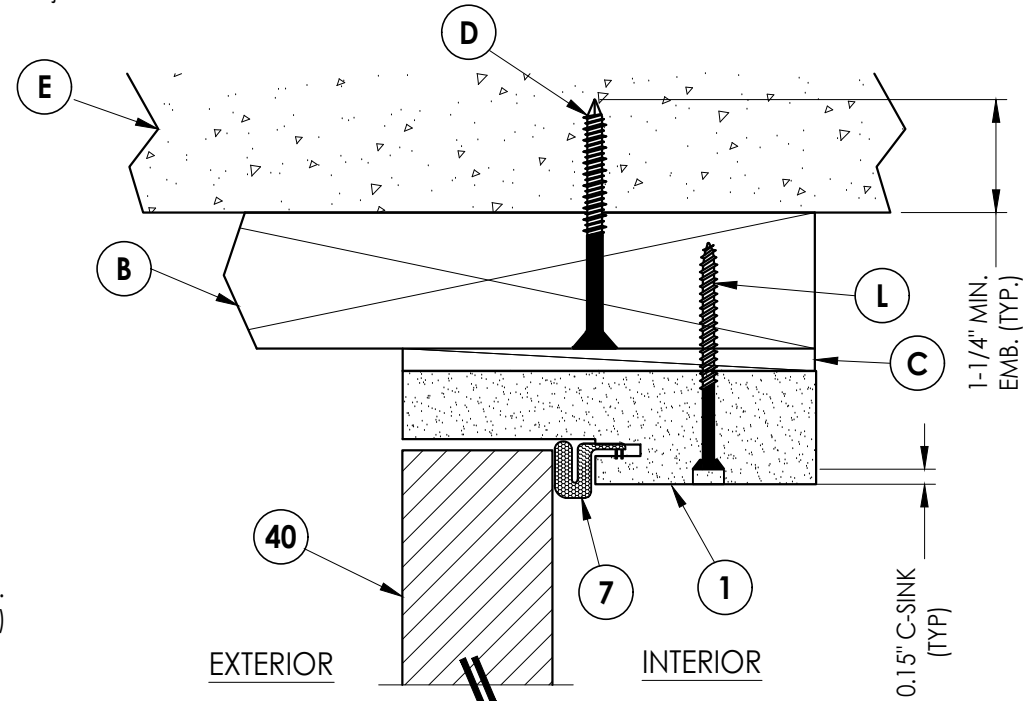


3 **VERTICAL CROSS SECTION**
5 Outswing shown (Inswing similar)

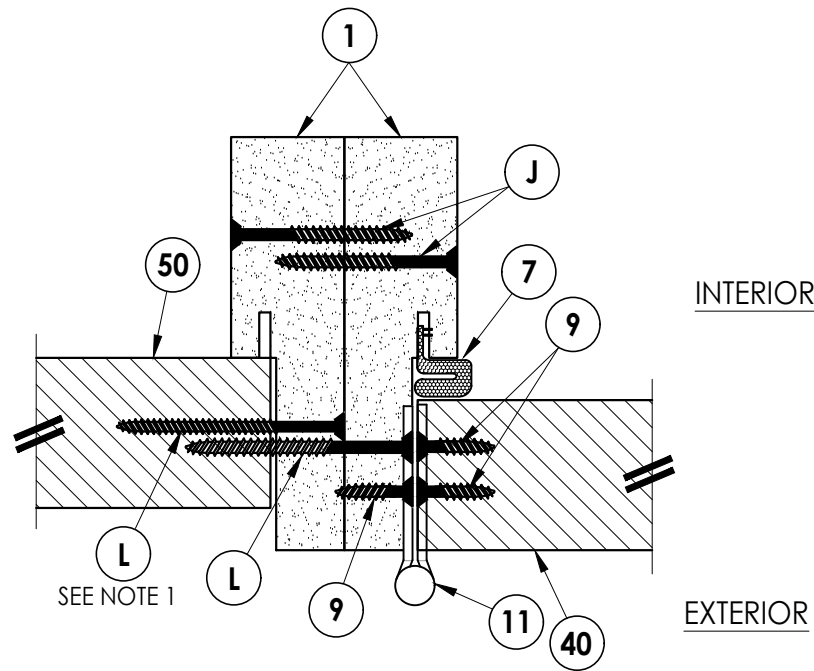

5 **HORIZONTAL CROSS SECTION**
5 Outswing shown (Inswing similar)

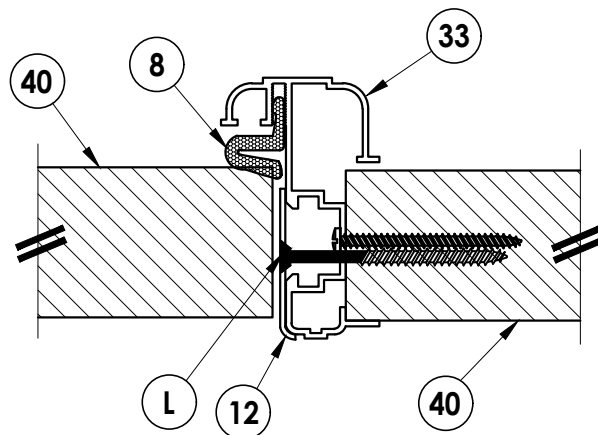

6 **HORIZONTAL CROSS SECTION**
5 Inswing shown (Outswing similar)

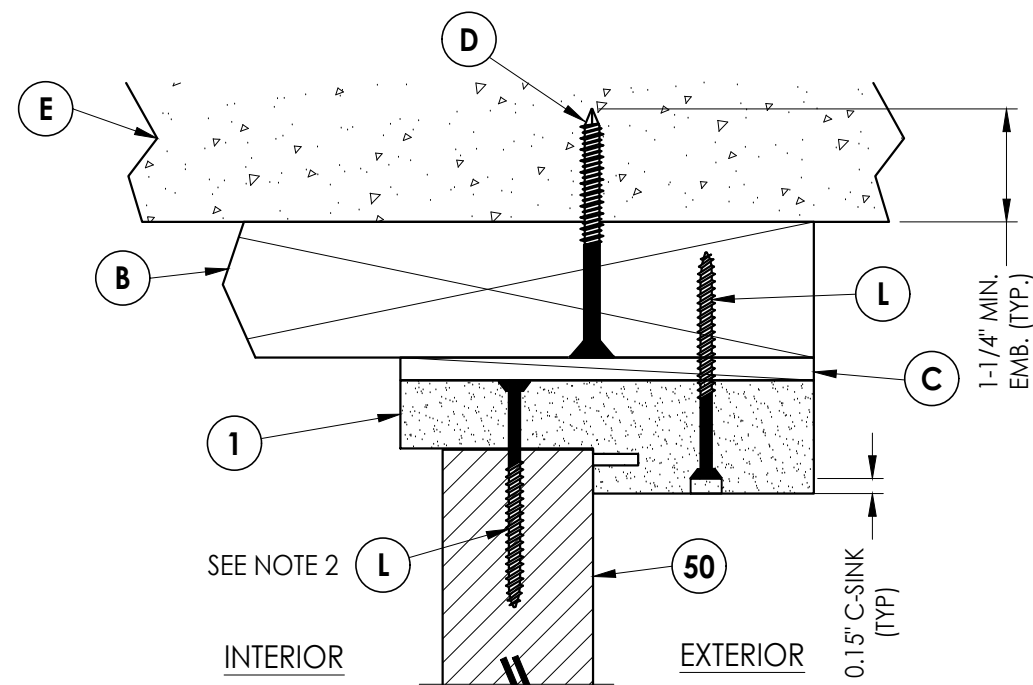

4 **VERTICAL CROSS SECTION**
5 Outswing shown (Inswing similar)

Documents Prepared By:
Lyndon F. Schmidt
P.E. No. 43409

BUILDING CONSULTANTS, INC.
P.O. Box 230, Valrico, FL 33595
Phone No.: 813.659.9197
FBPE Registry No. 9813

PRODUCT: **PLASTPRO INC**
FIBERGLASS DOOR

PART OR ASSEMBLY:
HORIZONTAL & VERTICAL
CROSS SECTIONS (2X BUCK)

NO.	DATE	REVISIONS
5	8/10/23	UPDATE TO 8TH ED. (2023) FBC
4	7/20/22	REVISE DOOR/SIDELITE PANELS
3	8/05/20	UPDATE TO 7TH ED. (2020) FBC
2	7/27/17	UPDATE TO 6TH ED. (2017) FBC
1	04/14/15	UPDATE TO 5TH ED. (2014) FBC

DATE: 10/08/14

SCALE: N.T.S.


DWG. BY: JK

CHK. BY: LFS


DRAWING NO.:
FL-17347.12

SHEET 5 OF 13


Z:\2023 FBC Drawings\Plastpro\FL-17347 R6\FL-17347.11-12.dwg

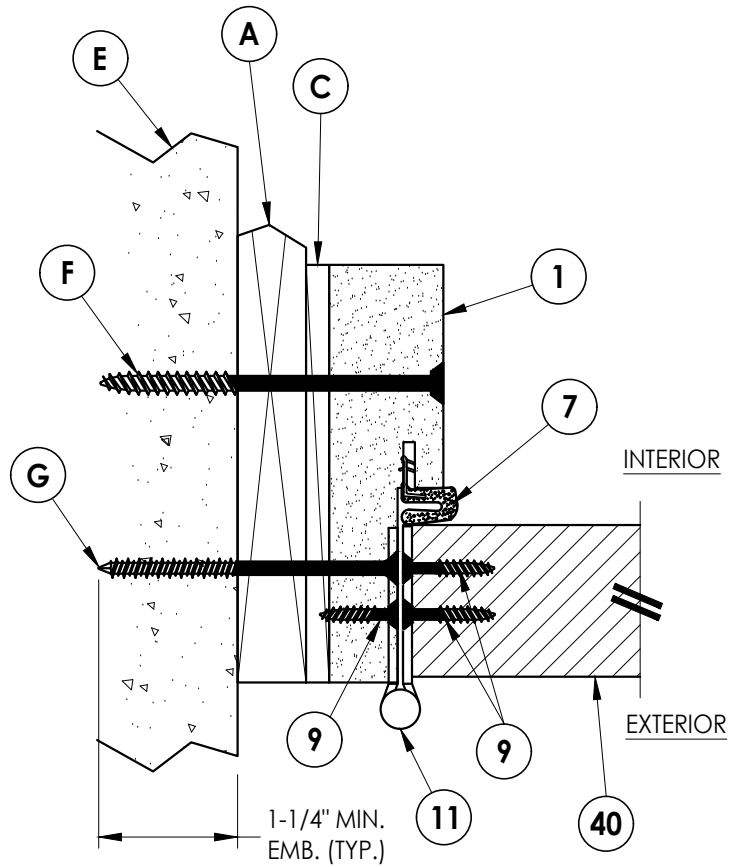


1
6 **HORIZONTAL CROSS SECTION**
Shown w/ 1X sub-buck
Outswing shown (Inswing similar)

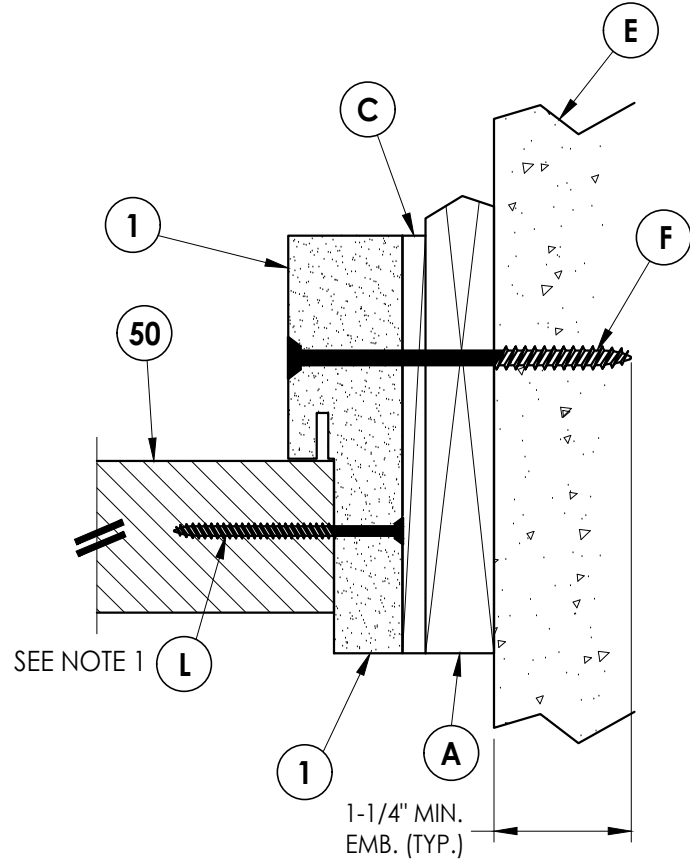

2
6 **HORIZONTAL CROSS SECTION**
Shown w/ 1X sub-buck
Outswing shown (Inswing similar)

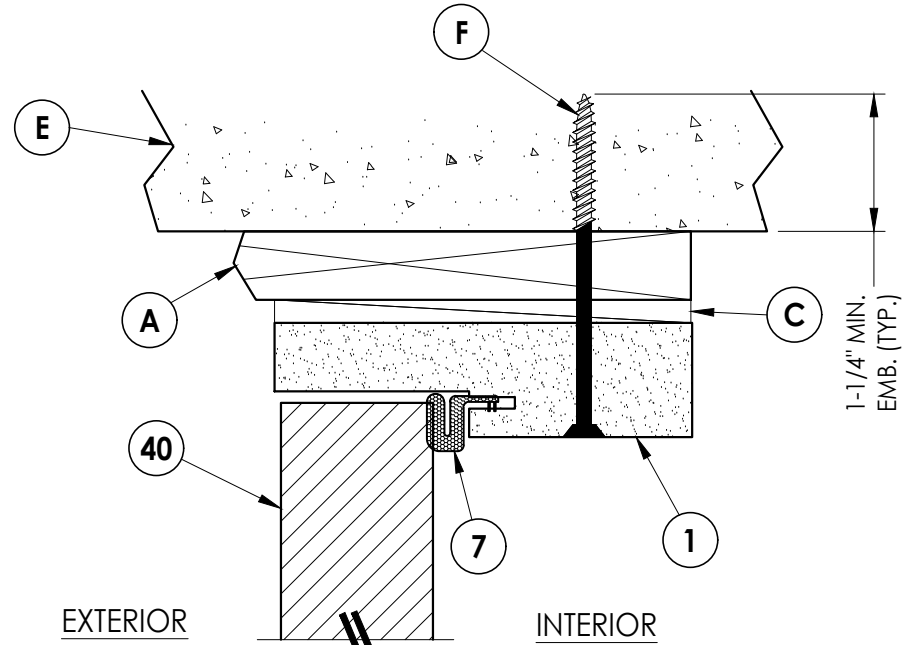

3
6 **VERTICAL CROSS SECTION**
Shown w/ 1X sub-buck
Outswing shown (Inswing similar)

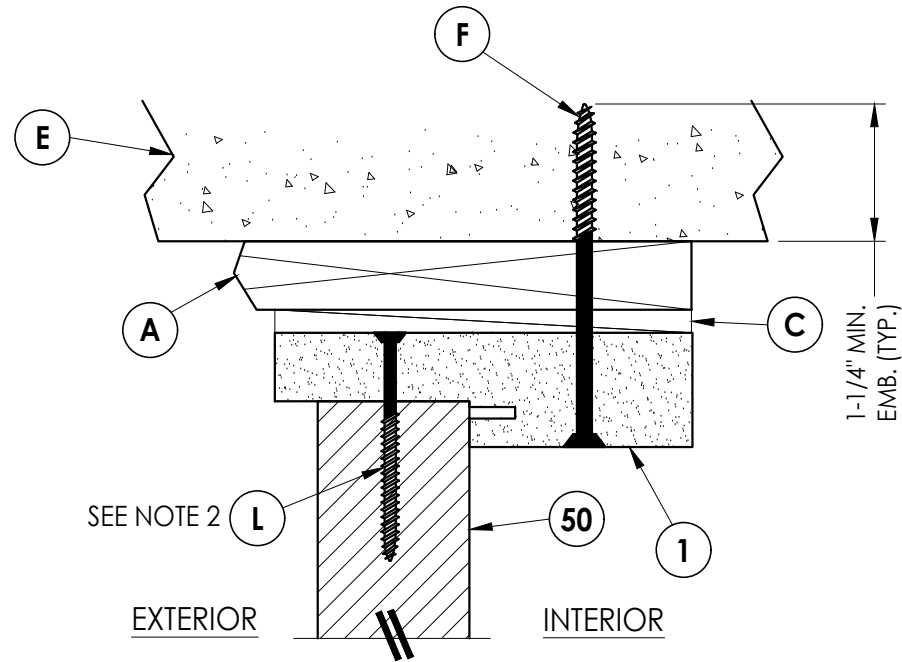

4
6 **VERTICAL CROSS SECTION**
Shown w/ 1X sub-buck
Outswing shown (Inswing similar)

NOTE:

1. Spacing for item L: 6" from each end and 5 more equally spaced along sidelite jamb (7 total).
2. Spacing for item L @ head & sill: 6" from each end, 1 @ centerline, 2 additional at 3" & 4.5" from end adjacent to door.

Documents Prepared By:
Lyndon F. Schmidt
P.E. No. 43409

RW BUILDING CONSULTANTS, INC.
P.O. Box 230, Valrico, FL 33595
Phone No.: 813.659.9197
FBPE Registry No. 9813

PRODUCT:
PLASTPRO INC
FIBERGLASS DOOR

PART OR ASSEMBLY:
HORIZONTAL & VERTICAL
CROSS SECTIONS (1X BUCK)

NO.	DATE	REVISIONS				
		BY	JK	JK	DAC	LFS
5	8/10/23	UPDATE TO 8TH ED. (2023)	FBC			
4	7/20/22	REVISE DOOR/SIDELITE PANELS				
3	8/05/20	UPDATE TO 7TH ED. (2020)	FBC			
2	7/27/17	UPDATE TO 6TH ED. (2017)	FBC			
1	04/14/15	UPDATE TO 5TH ED. (2014)	FBC			

DATE: 10/08/14

SCALE: N.T.S.


DWG. BY: JK

CHK. BY: LFS


DRAWING NO.: FL-17347.12

SHEET 6 OF 13


Z:\2023 FBC Drawings\Plastpro\FL-17347 R6\FL-17347.11-12.dwg

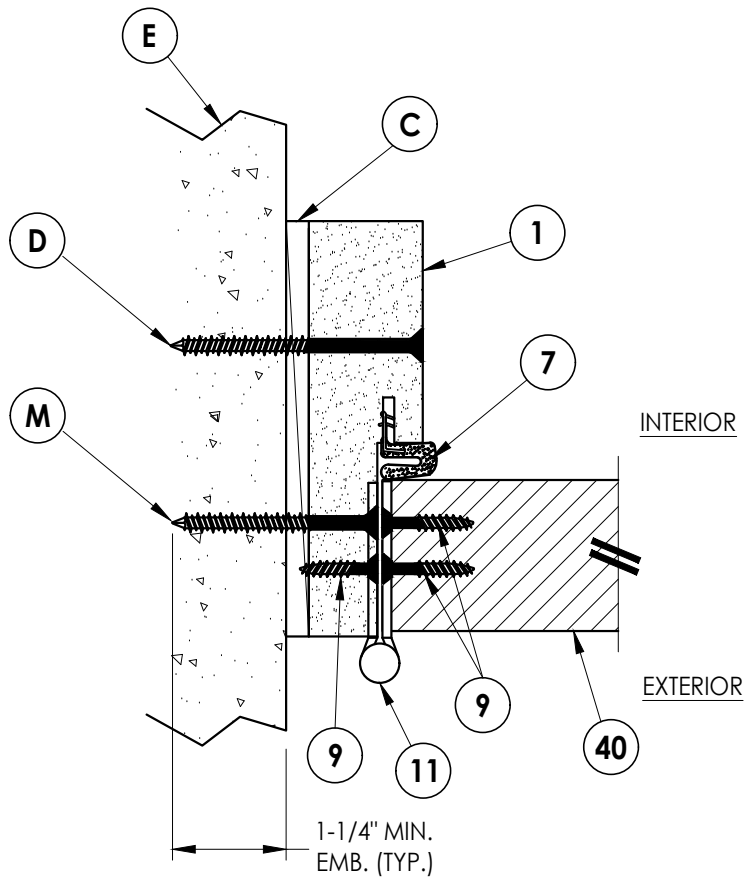


1
7 **HORIZONTAL CROSS SECTION**
Shown Direct to Masonry
Outswing shown (Inswing similar)

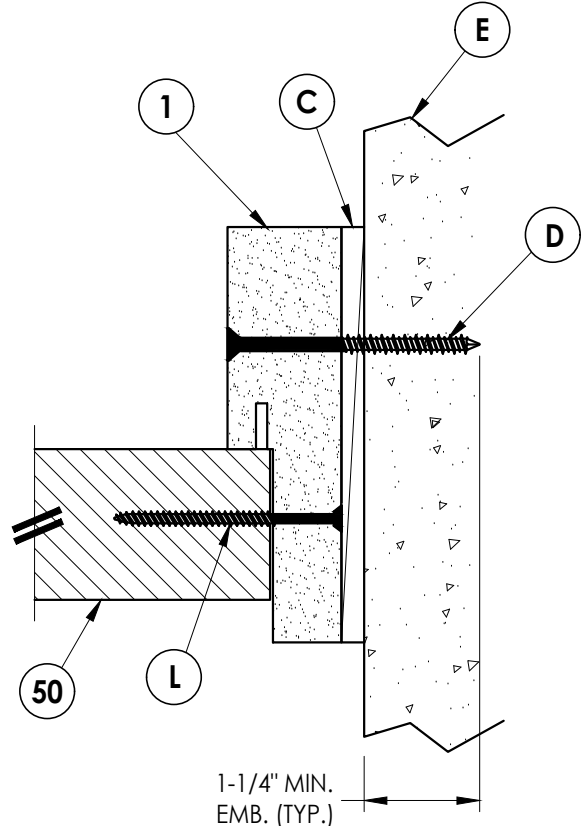

2
7 **HORIZONTAL CROSS SECTION**
Shown Direct to Masonry
Outswing shown (Inswing similar)

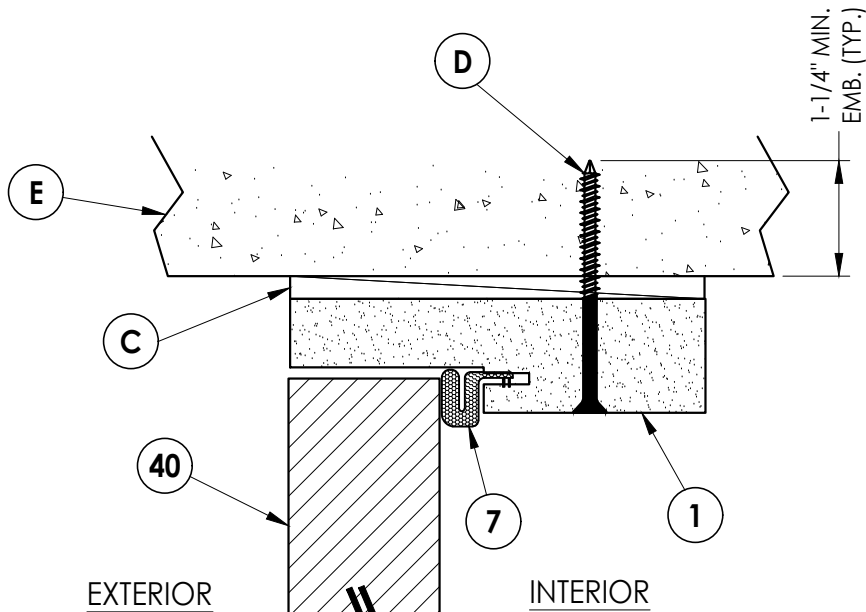

3
7 **VERTICAL CROSS SECTION**
Shown Direct to Masonry
Outswing shown (Inswing similar)

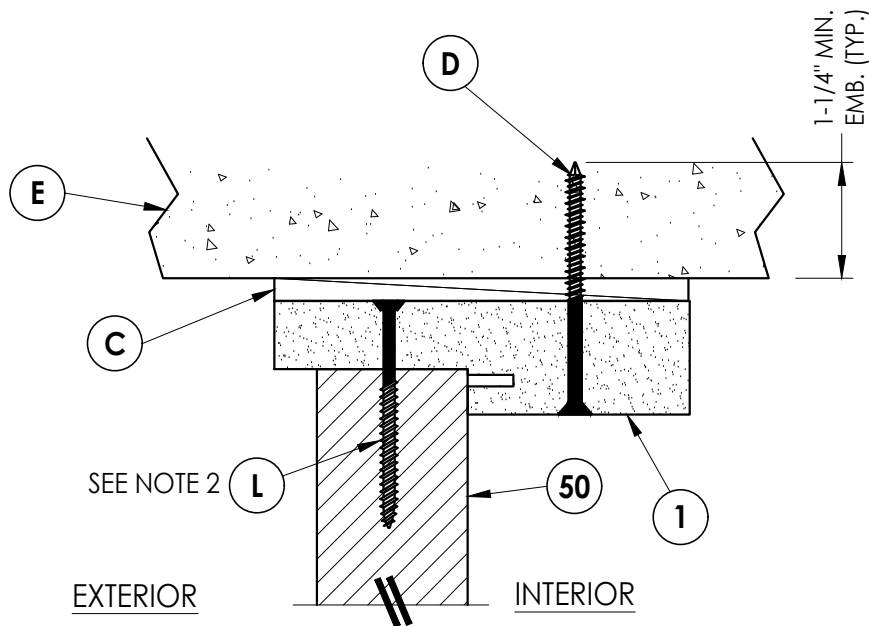


4
7 **VERTICAL CROSS SECTION**
Shown Direct to Masonry
Outswing shown (Inswing similar)

NOTE:


1. Spacing for item L: 6" from each end and 5 more equally spaced along sidelite jamb (7 total).
2. Spacing for item L @ head & sill: 6" from each end, 1 @ centerline, 2 additional at 3" & 4.5" from end adjacent to door.

Documents Prepared By: Lyndon F. Schmidt P.E. No. 43409		BUILDING CONSULTANTS, INC. P.O. Box 230, Valrico, FL 33595 Phone No.: 813.659.9197 FBPE Registry No. 9813	
PRODUCT: PLASTPRO INC FIBERGLASS DOOR		PART OR ASSEMBLY: HORIZONTAL & VERTICAL CROSS SECTIONS (DIRECT TO MASONRY)	
5	8/10/23	UPDATE TO 8TH ED. (2023)	FBC
4	7/20/22	REVISE DOOR/SIDELITE PANELS	LFS
3	8/05/20	UPDATE TO 7TH ED. (2020)	FBC
2	7/27/17	UPDATE TO 6TH ED. (2017)	FBC
1	04/14/15	UPDATE TO 5TH ED. (2014)	FBC
NO.	DATE	REVISIONS	
DATE: 10/08/14		SCALE: N.T.S.	
DWG. BY: JK		CHK. BY: LFS	
DRAWING NO.: FL-17347.12		SHEET 7 OF 13	


Z:\2023 FBC Drawings\Plastpro\FL-17347 R6\FL-17347.11-12.dwg

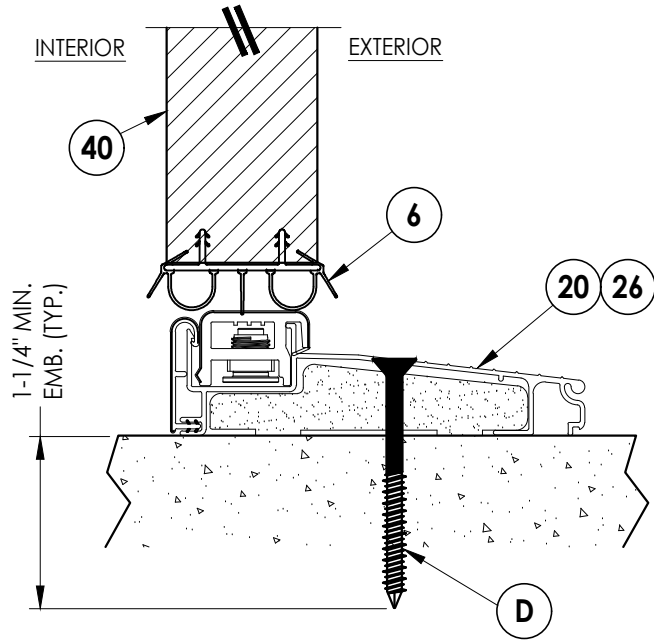


1
8 **VERTICAL CROSS SECTION**
Inswing sill

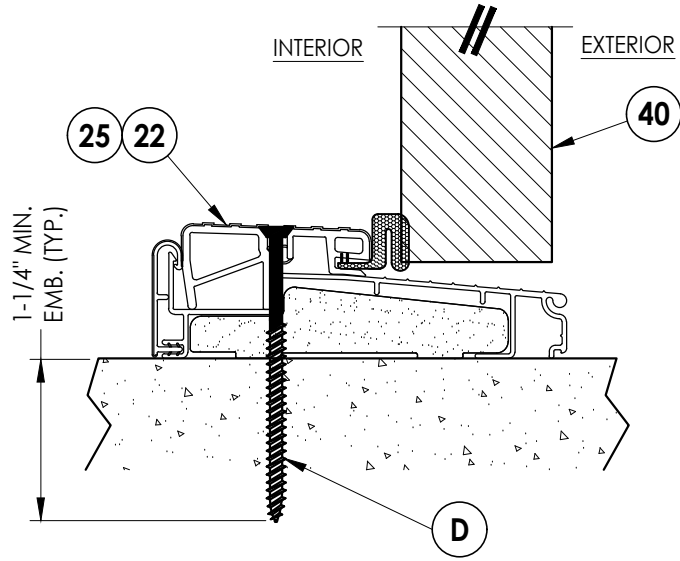


2
8 **VERTICAL CROSS SECTION**
Outswing sill

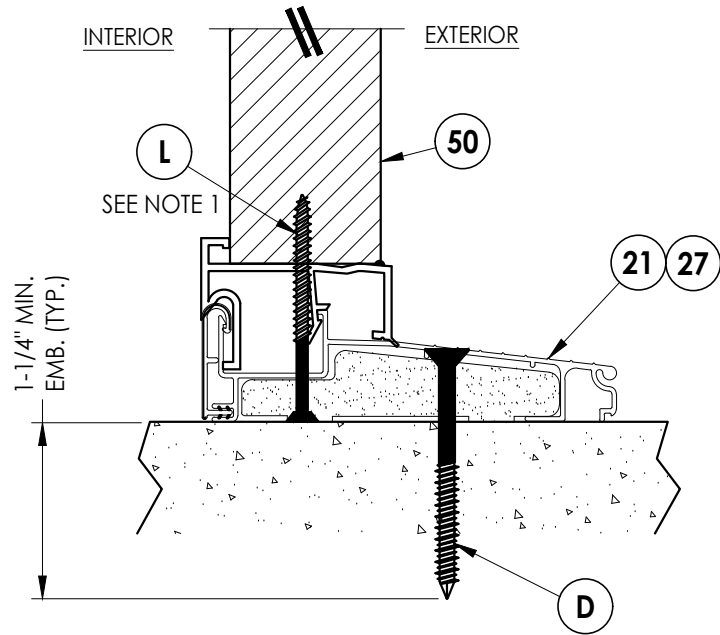

4
8 **VERTICAL CROSS SECTION**
Inswing sill

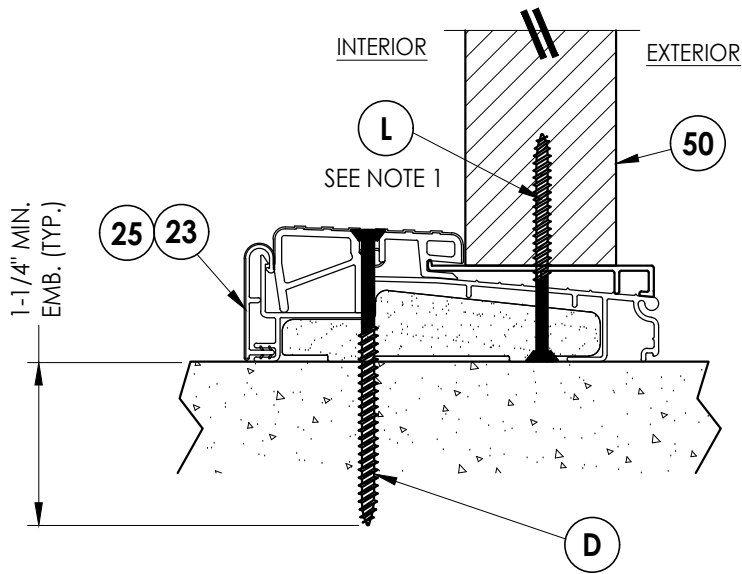

5
8 **VERTICAL CROSS SECTION**
Outswing sill

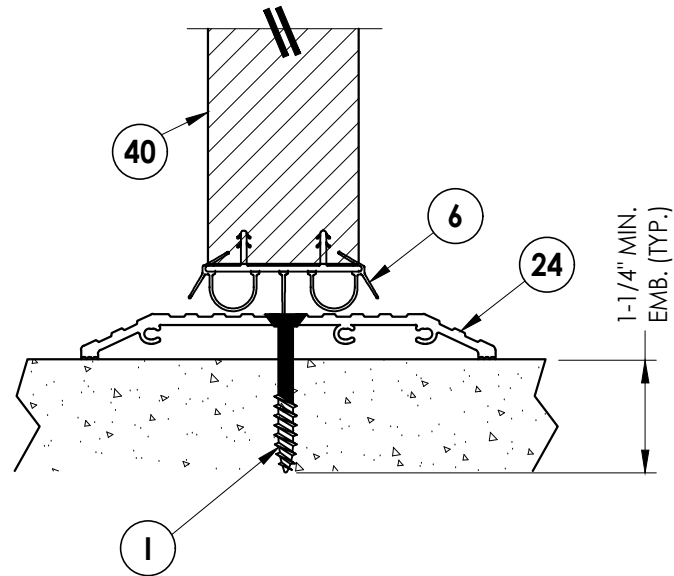


3
8 **VERTICAL CROSS SECTION**
ADA Sill

NOTE:
1. Spacing for item L @ head & sill: 6" from each end,
1 @ centerline, 2 additional at 3" & 4.5" from end
adjacent to door.


PRODUCT:		PLASTPRO INC FIBERGLASS DOOR		PART OR ASSEMBLY:		VERTICAL CROSS SECTIONS (THRESHOLDS)	
5	8/10/23	UPDATE TO 8TH ED. (2023) FBC	LFS				
4	7/20/22	REVISE DOOR/SIDELITE PANELS	LFS				
3	8/05/20	UPDATE TO 7TH ED. (2020) FBC	DAC				
2	7/27/17	UPDATE TO 6TH ED. (2017) FBC	JK				
1	04/14/15	UPDATE TO 5TH ED. (2014) FBC	JK				
NO.	DATE		BY	REVISIONS			
DATE: 10/08/14							
SCALE: N.T.S.							
DWG. BY: JK							
CHK. BY: LFS							
DRAWING NO.: FL-17347.12							
SHEET 8 OF 13							

Z:\2023 FBC Drawings\Plastpro\FL-17347 R6\FL-17347.11-12.dwg

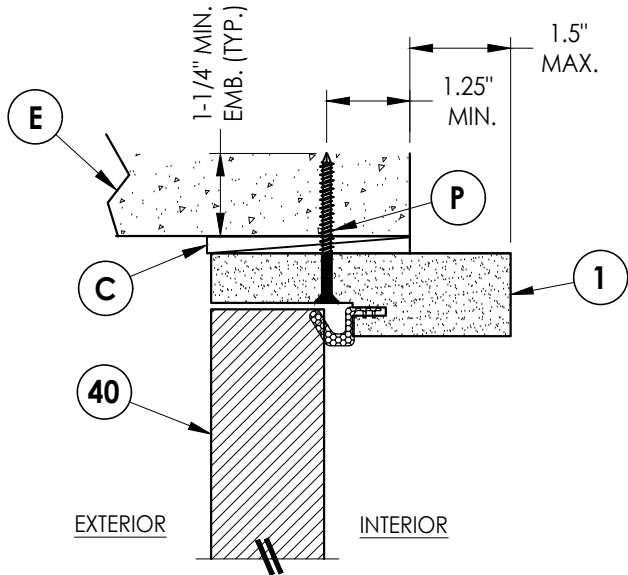


4 **VERTICAL CROSS SECTION**

Shown Direct to Masonry
Outswing only w/ 4-9/16" jamb
Double Door Only (N/A w/ Sidelites)

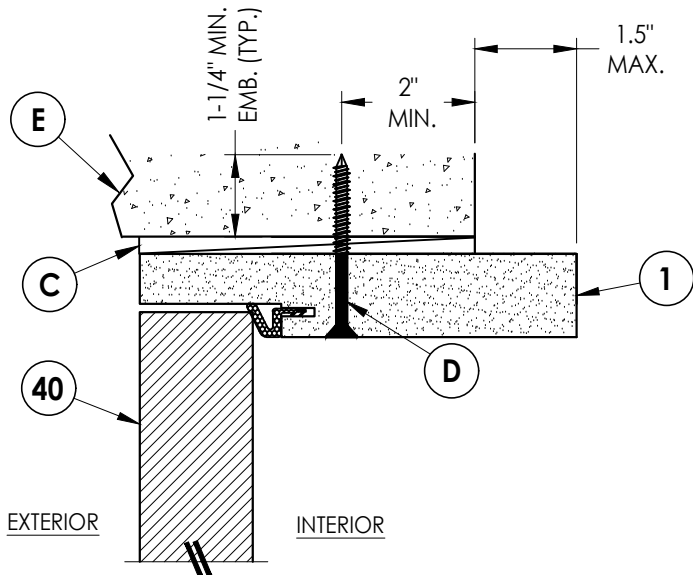


5 **VERTICAL CROSS SECTION**

Shown Direct to Masonry
Outswing only w/ 6-9/16" jamb

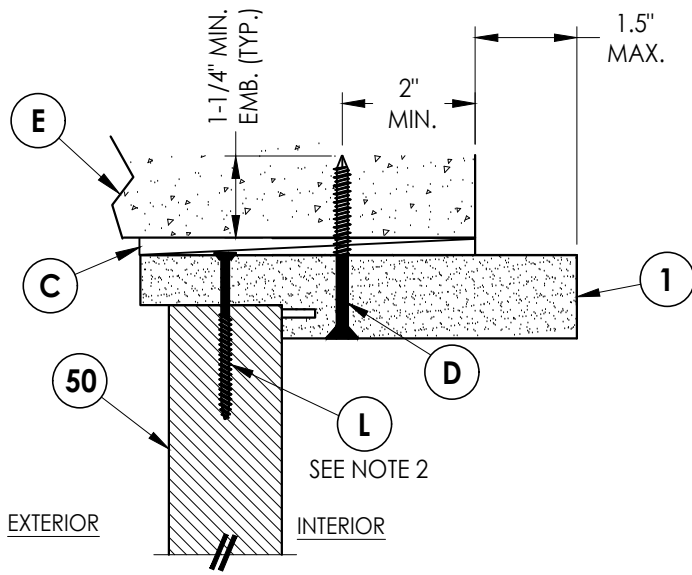


6 **VERTICAL CROSS SECTION**

Shown Direct to Masonry
Outswing only w/ 6-9/16" jamb

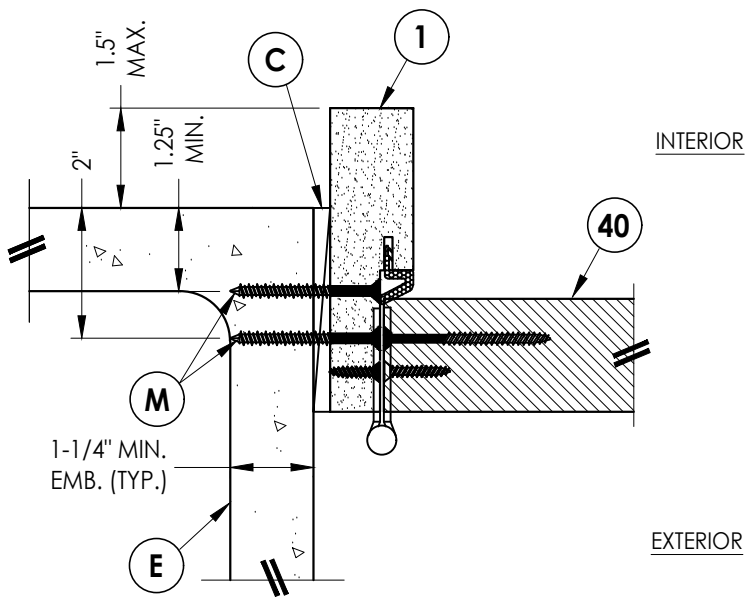


1 **HORIZONTAL CROSS SECTION**

Shown Direct to Masonry
Outswing only w/ 4-9/16" jamb
Double Door Only (N/A w/ Sidelites)

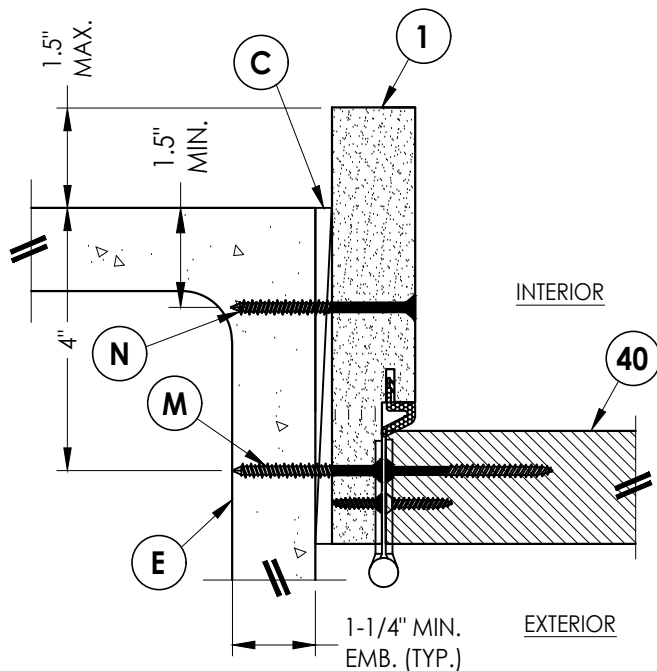

2 **HORIZONTAL CROSS SECTION**

Shown Direct to Masonry
Outswing only w/ 6-9/16" jamb

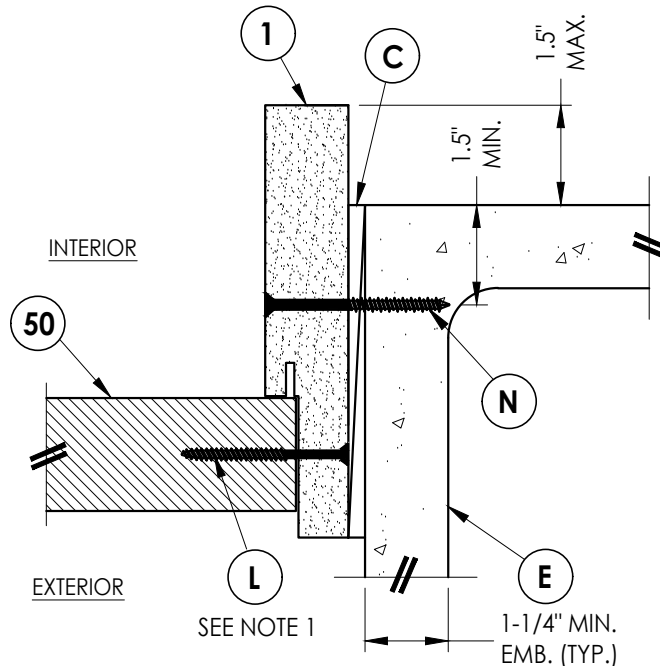

3 **HORIZONTAL CROSS SECTION**

Shown Direct to Masonry
Outswing only w/ 6-9/16" jamb

- Note:
- Sidelite assembly screws located 6" from top and bottom then 5 more equally spaced (7 total).
 - Spacing for item L: 3" from each end and @ center line (3 total).

Documents Prepared By:
Lyndon F. Schmidt
P.E. No. 43409

RW BUILDING CONSULTANTS, INC.
P.O. Box 230, Valrico, FL 33595
Phone No.: 813.659.9197
FBPE Registry No. 9813

PRODUCT:
PLASTPRO INC
FIBERGLASS DOOR

PART OR ASSEMBLY:
HORIZONTAL & VERTICAL
SECTIONS (DIRECT TO MASONRY)

NO.	DATE	REVISIONS
5	8/10/23	UPDATE TO 8TH ED. (2023) FBC
4	7/20/22	REVISE DOOR/SIDELITE PANELS
3	8/05/20	UPDATE TO 7TH ED. (2020) FBC
2	7/27/17	UPDATE TO 6TH ED. (2017) FBC
1	04/14/15	UPDATE TO 5TH ED. (2014) FBC

DATE: 10/08/14


SCALE: N.T.S.

DWG. BY: JK


CHK. BY: LFS

DRAWING NO.: FL-17347.12

SHEET 9 OF 13

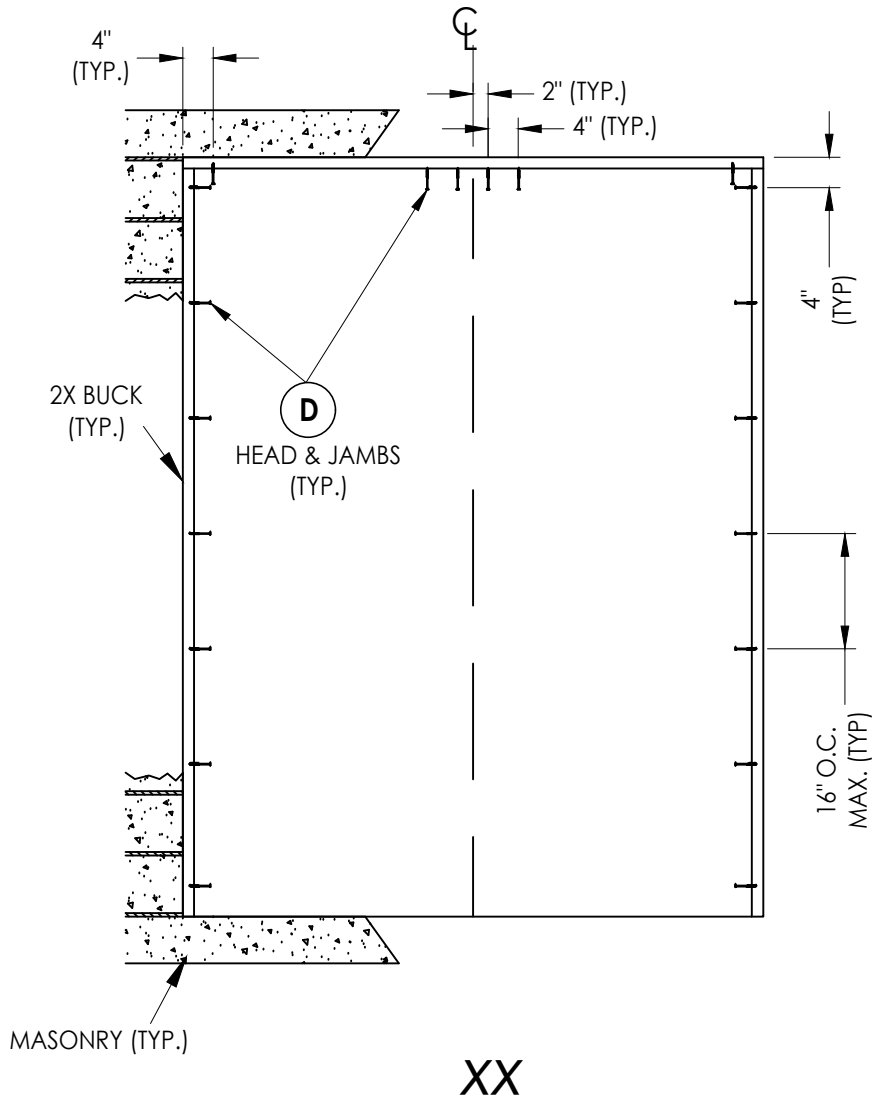

2X BUCK ANCHORING

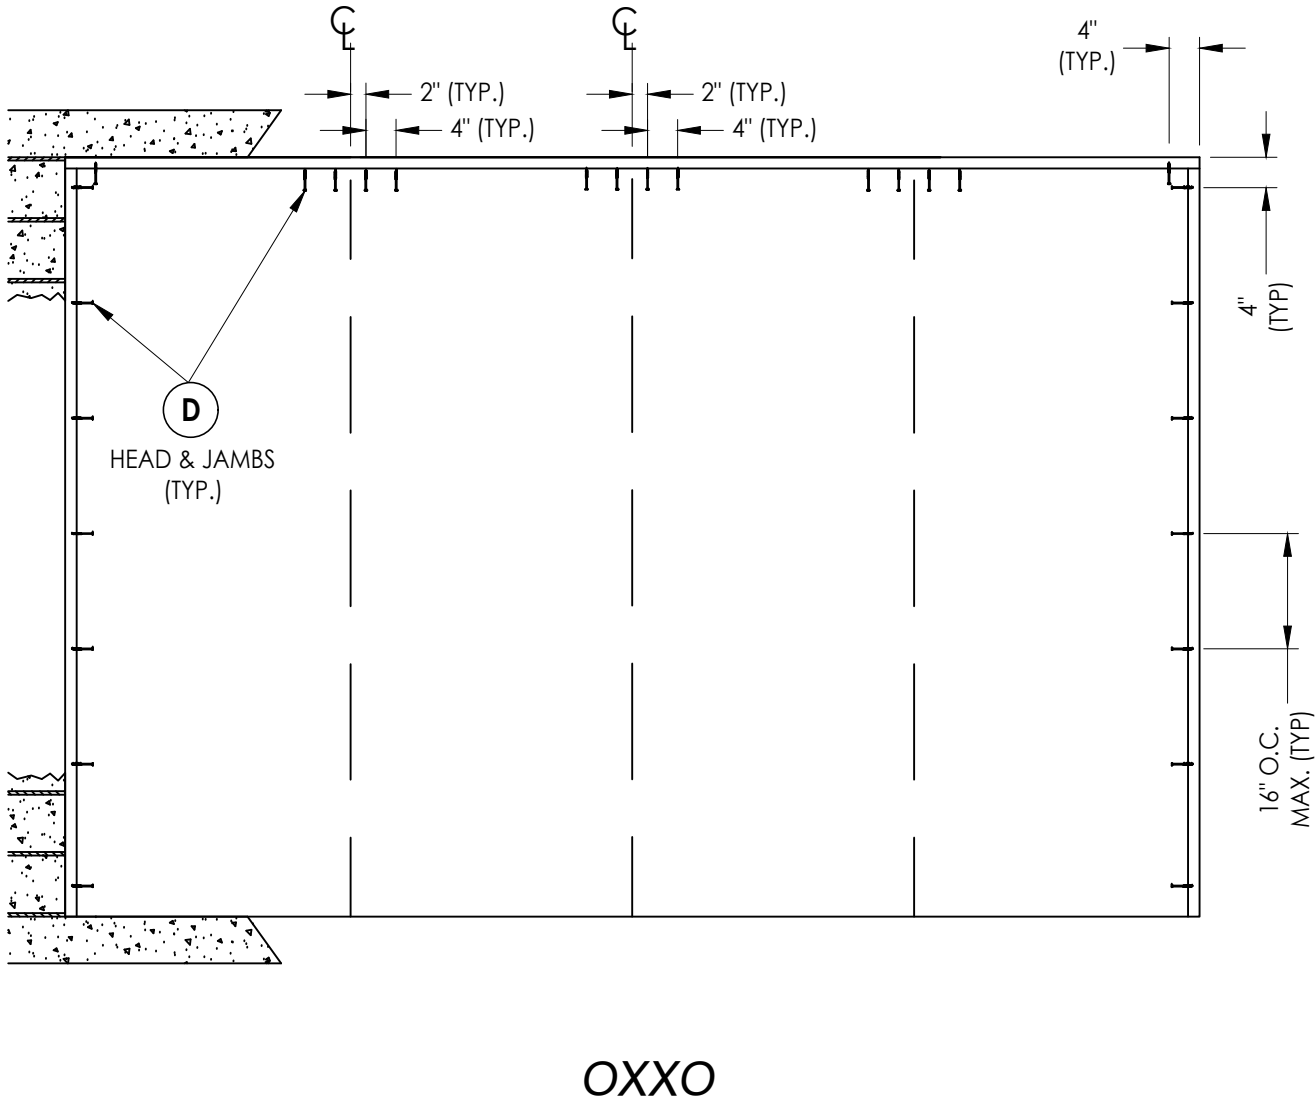


DATE: 10/08/14	
SCALE: N.T.S.	
DWG. BY: JK	
CHK. BY: LFS	
DRAWING NO.: FL-17347.12	
SHEET 10 OF 13	

NO.	DATE	REVISIONS
5	8/10/23	UPDATE TO 8TH ED. (2023) FBC
4	7/20/22	REVISE DOOR/SIDELITE PANELS
3	8/05/20	UPDATE TO 7TH ED. (2020) FBC
2	7/27/17	UPDATE TO 6TH ED. (2017) FBC
1	04/14/15	UPDATE TO 5TH ED. (2014) FBC
NO.	DATE	BY


PRODUCT:	PLASTPRO INC FIBERGLASS DOOR
	PART OR ASSEMBLY: BUCK ANCHORING

Documents Prepared By: Lyndon F. Schmidt P.E. No. 43409	<i>RW</i> BUILDING CONSULTANTS, INC. P.O. Box 230, Valrico, FL 33595 Phone No.: 813.659.9197 FBPE Registry No. 9813


Z:\2023 FBC Drawings\Plastpro\FL-17347 R6\FL-17347.11-12.dwg

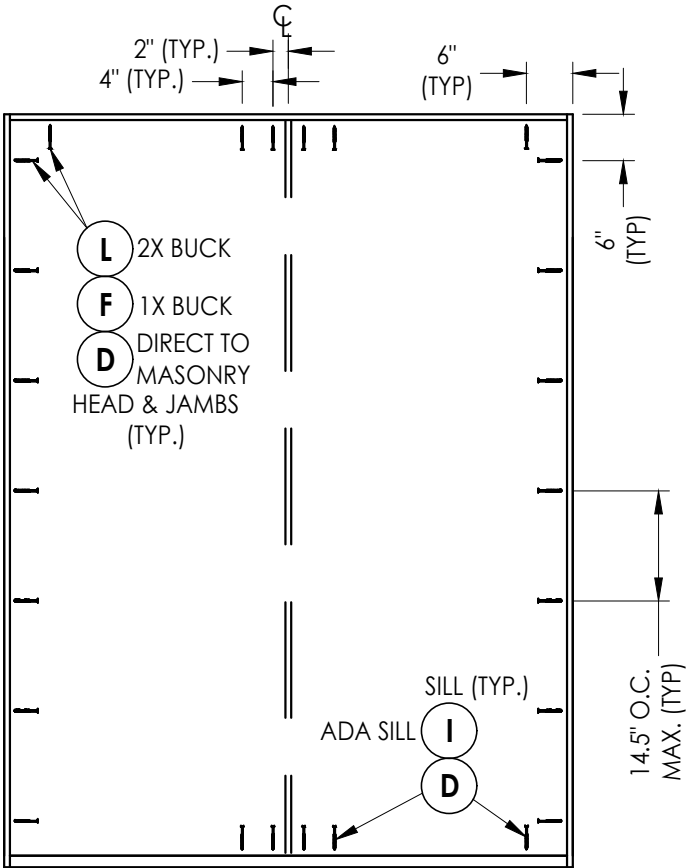


XX

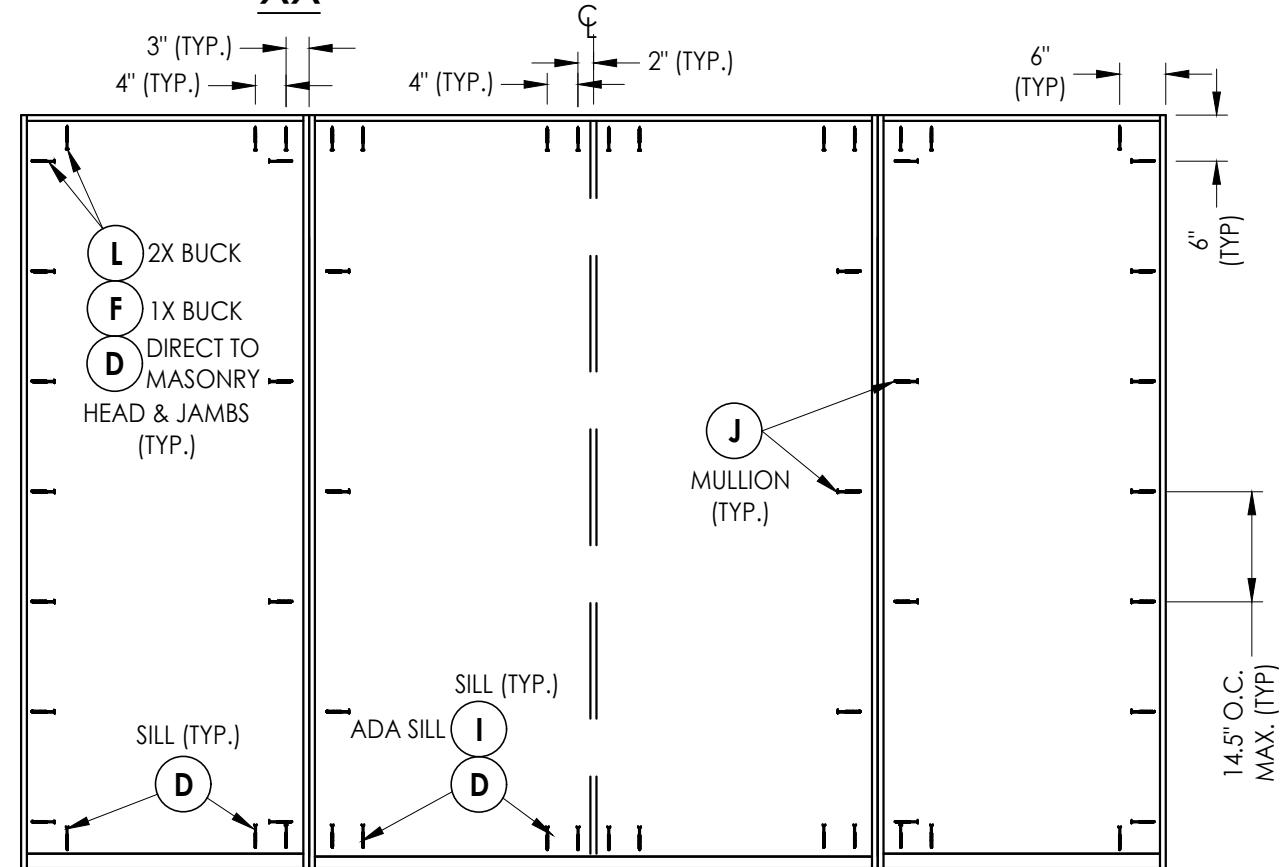


OX XO
FRAME ANCHORING

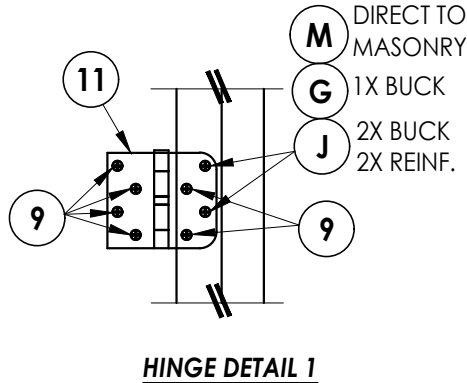


HINGE DETAIL 1

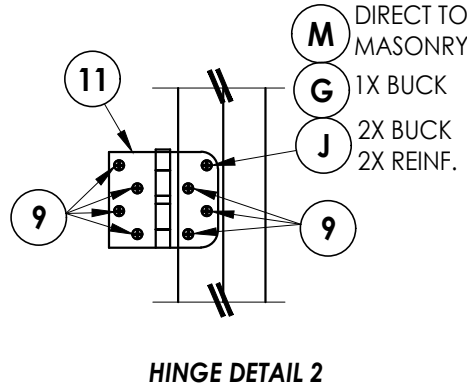


HINGE DETAIL 2

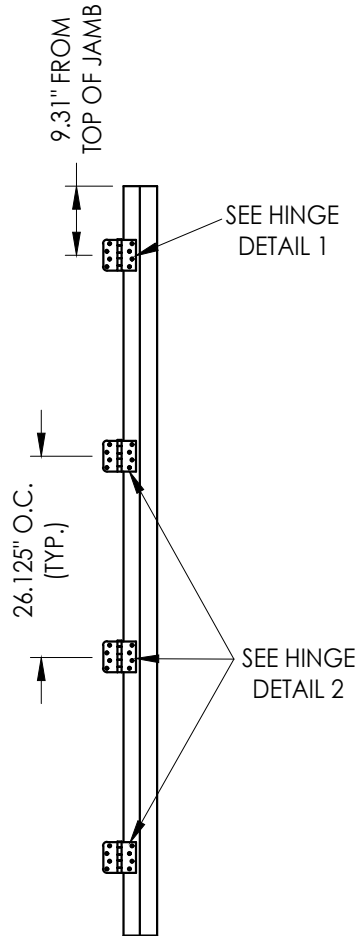

HINGE JAMB

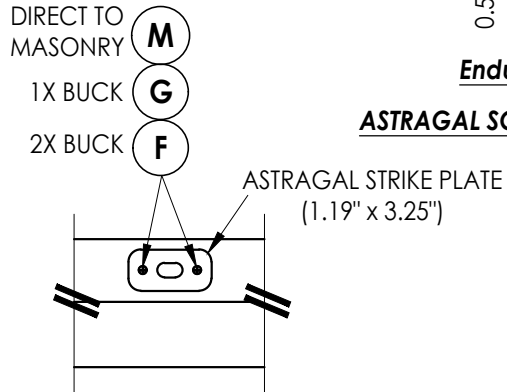


ASTRAGAL BOLT DETAIL
Strike Plate @ Head

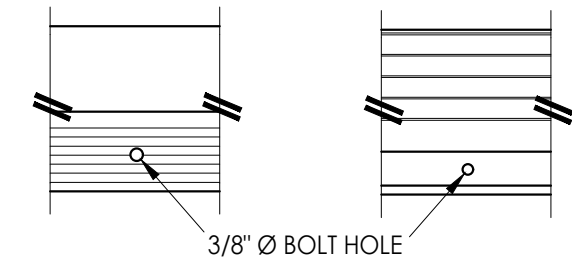


ASTRAGAL BOLT DETAIL
Outswing Threshold

ASTRAGAL BOLT DETAIL
Inswing Threshold

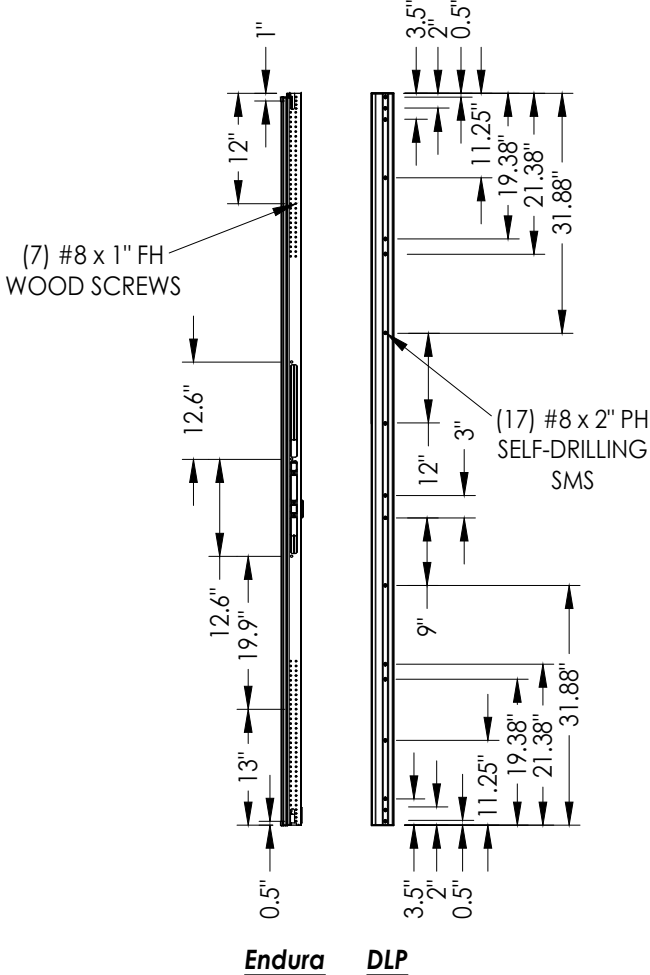


ASTRAGAL SCREW LOCATIONS

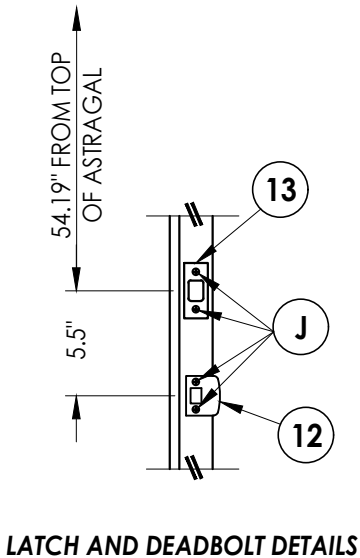


LATCH AND DEADBOLT DETAILS

PRODUCT:		PLASTPRO INC FIBERGLASS DOOR		PART OR ASSEMBLY: FRAME ANCHORING & HARDWARE DETAILS		BUILDING CONSULTANTS, INC. P.O. Box 230, Valrico, FL 33595 Phone No.: 813.659.9197 FBPE Registry No. 9813	
DATE: 10/08/14		SCALE: N.T.S.		DRAWING NO.: FL-17347.12		SHEET 11 OF 13	
DWG. BY: JK		CHK. BY: LFS		NO. DATE		REVISIONS	
5 8/10/23		UPDATE TO 8TH ED. (2023)		FBC		LFS	
4 7/20/22		REVISE DOOR/SIDELITE PANELS		FBC		LFS	
3 8/05/20		UPDATE TO 7TH ED. (2020)		FBC		DAC	
2 7/27/17		UPDATE TO 6TH ED. (2017)		FBC		JK	
1 04/14/15		UPDATE TO 5TH ED. (2014)		FBC		JK	
NO.		DATE				BY	


Z:\2023 FBC Drawings\Plastpro\FL-17347 R6\FL-17347.11-12.dwg

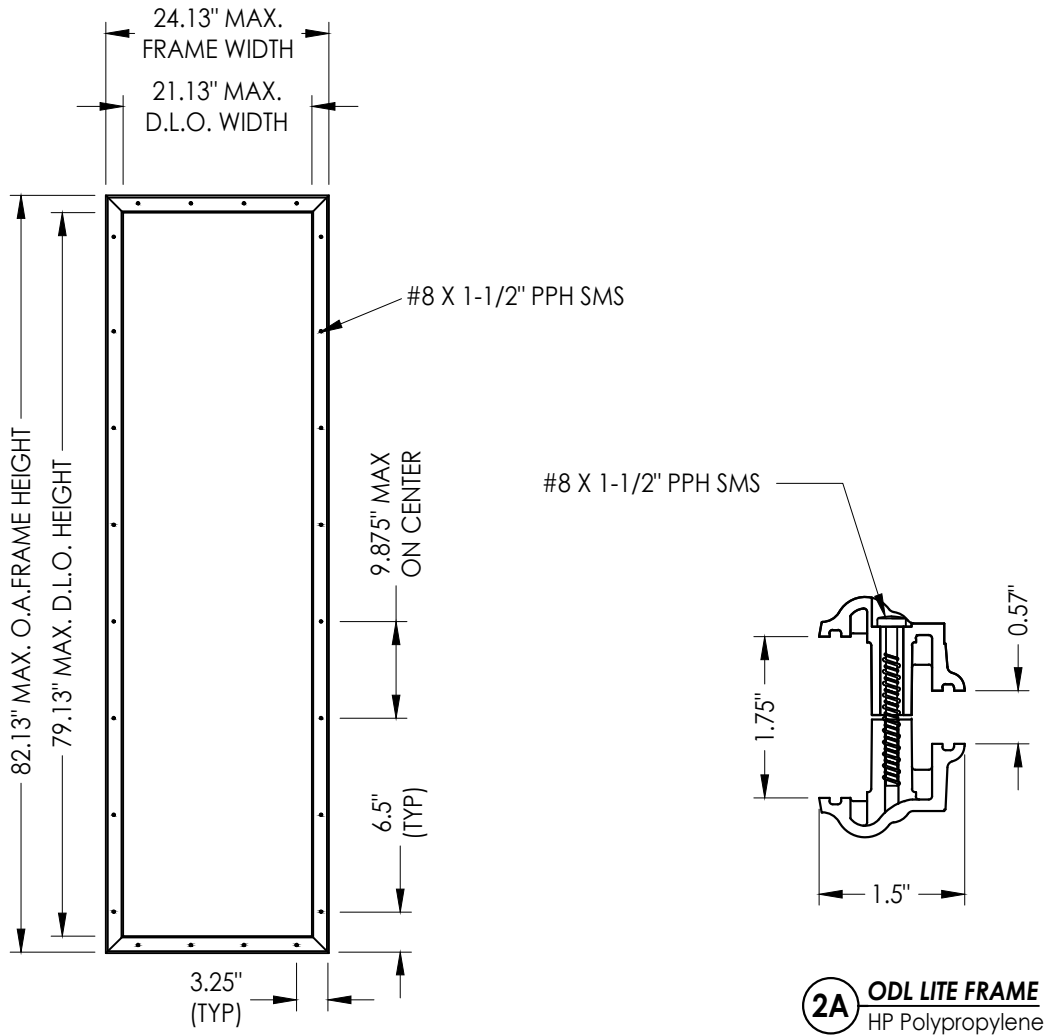


ODL LITE FRAME

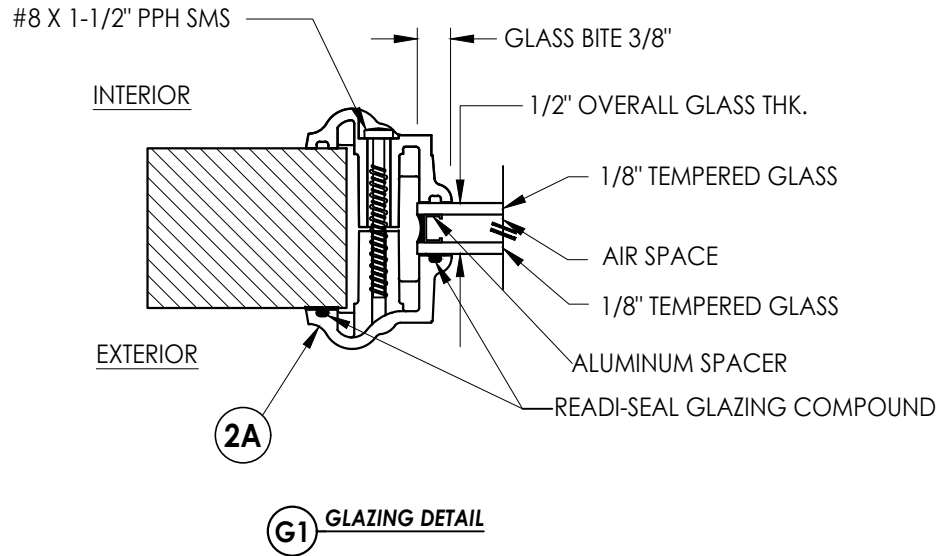

G1 GLAZING DETAIL

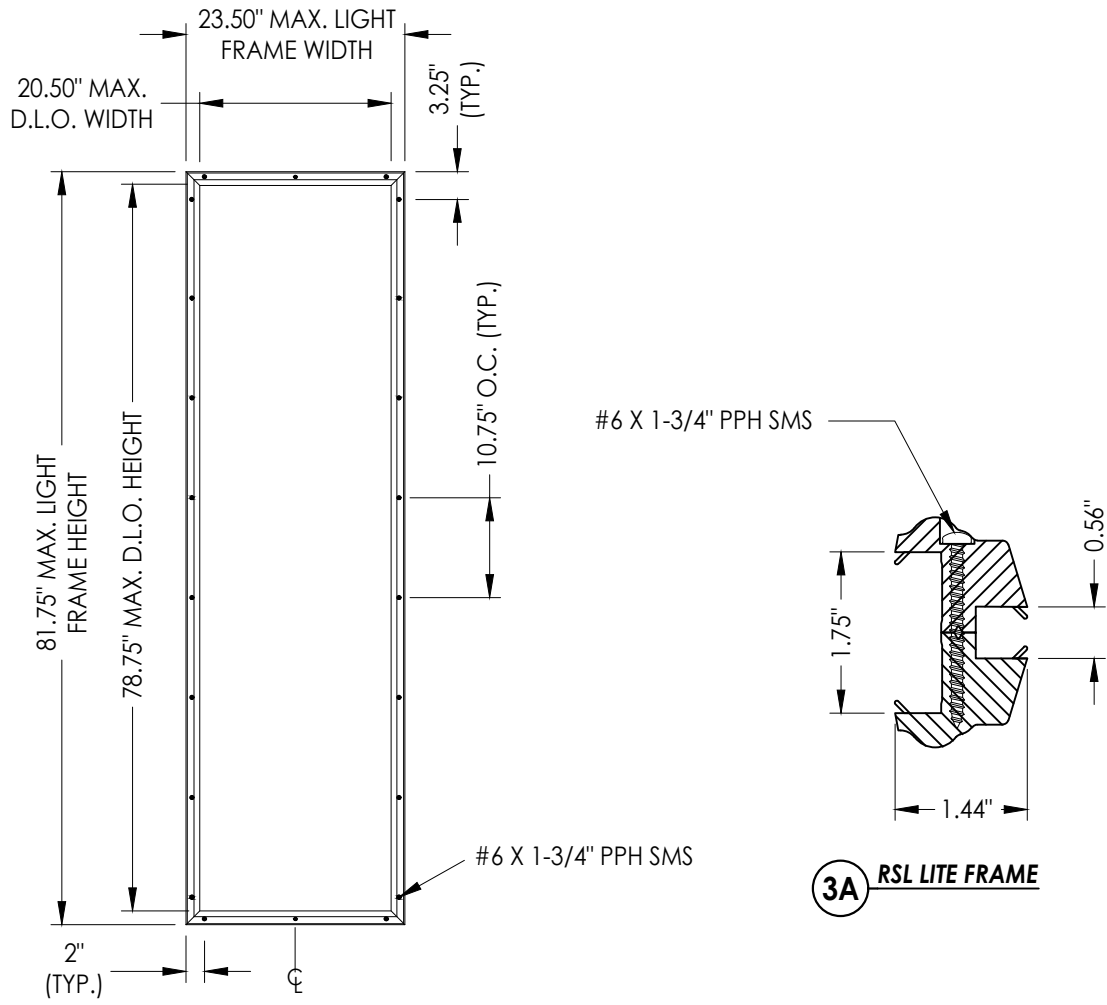

RSL LITE FRAME

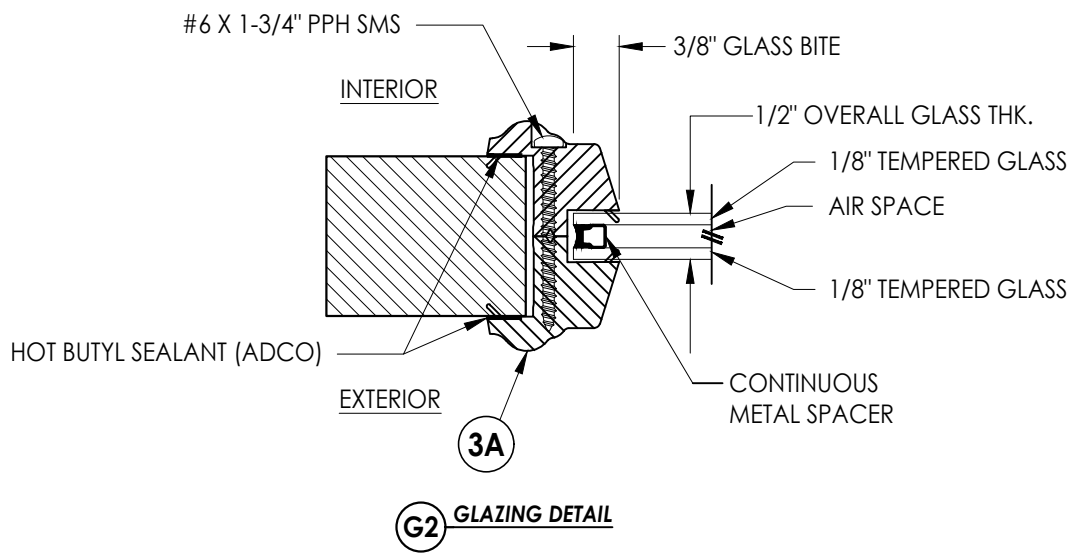

G2 GLAZING DETAIL

PRODUCT:		PART OR ASSEMBLY:	
PLASTPRO INC FIBERGLASS DOOR		LITE FRAME GLAZING DETAILS	
NO.	DATE	REVISIONS	BY
5	8/10/23	UPDATE TO 8TH ED. (2023) FBC	LFS
4	7/20/22	REVISE DOOR/SIDELITE PANELS	LFS
3	8/05/20	UPDATE TO 7TH ED. (2020) FBC	DAC
2	7/27/17	UPDATE TO 6TH ED. (2017) FBC	JK
1	04/14/15	UPDATE TO 5TH ED. (2014) FBC	JK

DATE:	10/08/14
SCALE:	N.T.S.
DWG. BY:	JK
CHK. BY:	LFS
DRAWING NO.:	FL-17347.12
SHEET	12 OF 13

Documents Prepared By:
Lyndon F. Schmidt
P.E. No. 43409

RW BUILDING CONSULTANTS, INC.
P.O. Box 230, Valrico, FL 33595
Phone No.: 813.659.9197
FBPE Registry No. 9813

Z:\2023 FBC Drawings\Plastpro\FL-17347 R6\FL-17347.11-12.dwg

BILL OF MATERIALS		
ITEM #	DESCRIPTION	MATERIAL
A	1X BUCK (G >= 0.42)	WOOD
B	2X BUCK (G >= 0.42)	WOOD
C	1/4" MAX. SHIM SPACE	-
D	1/4" PFH CONCRETE SCREW (1-1/4" MIN. EMB.)	STEEL
E	MASONRY - 3,000 PSI MIN. CONCRETE CONFORMING TO ACI 301 OR HOLLOW BLOCK CONFORMING TO ASTM C90	CONCRETE
F	1/4" X 3-3/4" PFH DeWALT OR ITW CONCRETE SCREW	STEEL
G	3/16" x 3-1/4" PFH ITW CONCRETE SCREW	STEEL
I	1/4" X 1-3/4" PFH DeWALT OR ITW CONCRETE SCREW	STEEL
L	#10 X 2-1/2" PFH WOOD SCREW (1.15" MIN. EMB.)	STEEL
M	3/16" X 2-1/4" ITW CONCRETE SCREW	STEEL
N	3/16" X 2-3/4" ITW CONCRETE SCREW	STEEL
P	1/4" X 2-1/4" PFH DeWALT CONCRETE SCREW	STEEL
1	POLY FIBER JAMB	COMP.
6	DOOR SWEEP	PVC
7	WEATHERSTRIP (ENDURA FORCE 5)	FOAM
8	WEATHERSTRIP (Q-LON)	FOAM
9	#9 x 3/4" PFH WOOD SCREW	STEEL
11	4" X 4" HINGE	STEEL
12	LATCH STRIKE PLATE	STEEL
13	DEADBOLT STRIKE PLATE	STEEL
20	INSWING THRESHOLD	ALUM/COMP
21	INSWING THRESHOLD w/ SIDELITE ADAPTER	ALUM/COMP
22	OUTSWING THRESHOLD	ALUM/COMP
23	OUTSWING THRESHOLD w/ SIDELITE ADAPTER	ALUM/COMP
24	ADA THRESHOLD	ALUM
25	OUTSWING THRESHOLD	ALUM/WOOD
26	INSWING THRESHOLD	ALUM/WOOD
27	INSWING THRESHOLD w/ SIDELITE ADAPTER	ALUM/WOOD
33	ASTRAGAL (DLP OR ENDURA)	ALUM
40	DOOR PANEL	-
50	SIDELITE PANEL	-


CONCRETE ANCHOR NOTES:

- Concrete anchor locations at the corners may be adjusted to maintain the min. edge distance to mortar joints.
- Concrete anchor locations noted as "MAX. ON CENTER" must be adjusted to maintain the min. edge distance to mortar joints, additional concrete anchors may be required to ensure the "MAX. ON CENTER" dimension are not exceeded.
- Concrete anchor table:


ANCHOR TYPE	ANCHOR SIZE	MIN. EMBEDMENT	MIN. CLEARANCE TO MASONRY EDGE	MIN. CLEARANCE TO ADJACENT ANCHOR
ITW BUILDEX TAPCON®	3/16"	1-1/4"	3"	1-1/2"
	1/4"	1-1/4"	2"	4"
DeWALT ULTRACON®	1/4"	1-1/4"	1"	4"

WOOD SCREW INSTALLATION NOTES:


- Maintain a minimum 5/8" edge distance, 1" end distance, & 1" o.c. spacing of wood screws to prevent the splitting of wood.

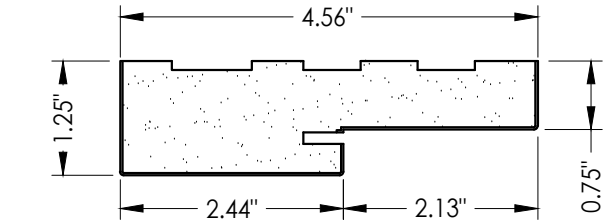


1 POLY FIBER JAMB

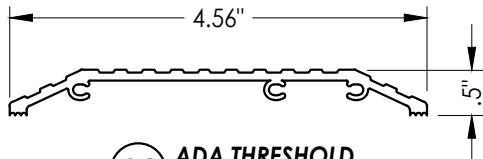


24 ADA THRESHOLD
DLP

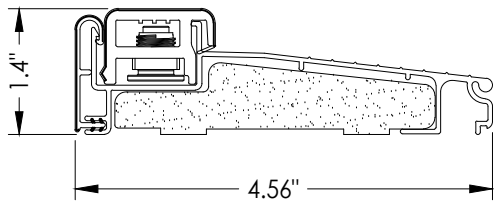


20 INSWING THRESHOLD
Endura (Z-Series)

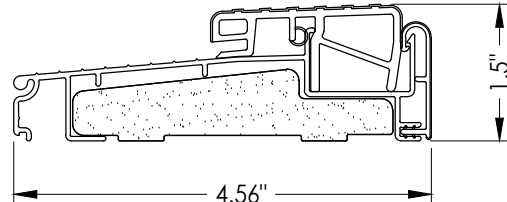


22 OUTSWING THRESHOLD
Endura (Z-Series)

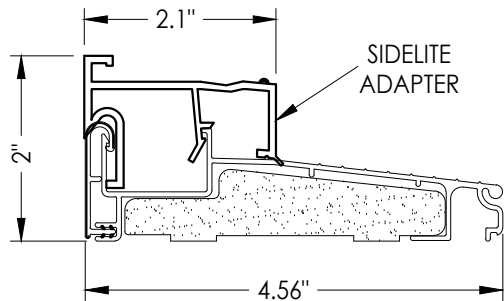


21 INSWING THRESHOLD w/ SIDELITE ADAPTER
Endura (Z-Series)

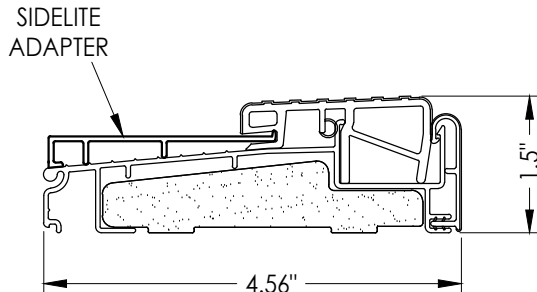


23 OUTSWING THRESHOLD w/ SIDELITE ADAPTER
Endura (Z-Series)

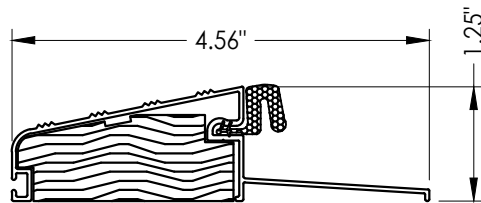


25 OUTSWING THRESHOLD
DLP

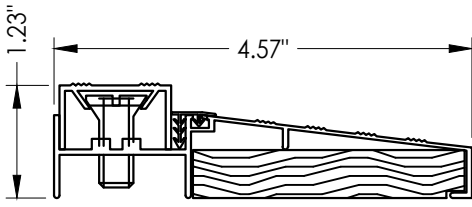

26 INSWING THRESHOLD
DLP

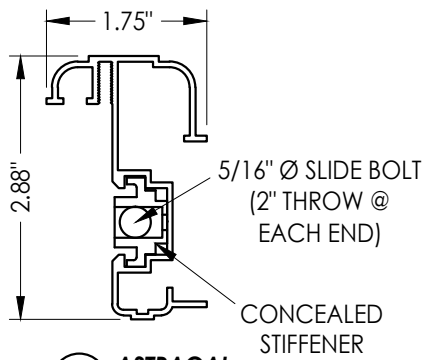


33 ASTRAGAL
DLP

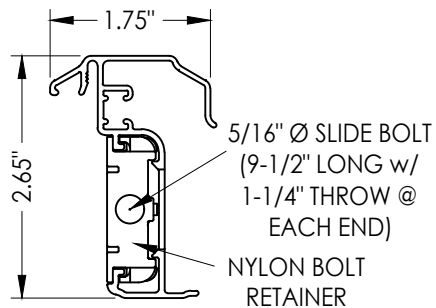

33 ENDURA ASTRAGAL
Ultimate Hurricane

MAX. DESIGN PRESSURE = ±45 PSF

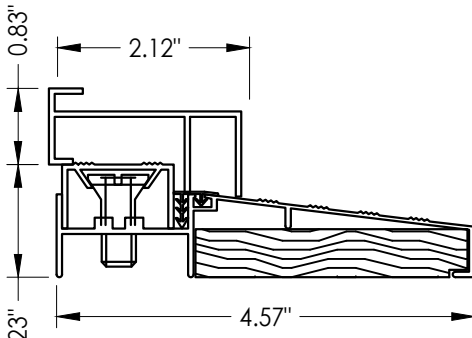

27 INSWING THRESHOLD w/ SIDELITE ADAPTER
DLP

Documents Prepared By:
Lyndon F. Schmidt
P.E. No. 43409

RW BUILDING CONSULTANTS, INC.
P.O. Box 230, Valrico, FL 33595
Phone No.: 813.659.9197
FBPE Registry No. 9813

PRODUCT: PLASTPRO INC.
FIBERGLASS DOOR

PART OR ASSEMBLY:
BILL OF MATERIALS
& COMPONENTS

		LFS	FBC	LFS	DAC	JK	JK	BY
5	8/10/23	UPDATE TO 8TH ED. (2023)	FBC	4	7/20/22	REVISE DOOR/SIDELITE PANELS		
4	7/20/22	REVISE DOOR/SIDELITE PANELS		3	8/05/20	UPDATE TO 7TH ED. (2020)	FBC	
3	8/05/20	UPDATE TO 7TH ED. (2020)	FBC	2	7/27/17	UPDATE TO 6TH ED. (2017)	FBC	
2	7/27/17	UPDATE TO 6TH ED. (2017)	FBC	1	04/14/15	UPDATE TO 5TH ED. (2014)	FBC	
1	04/14/15	UPDATE TO 5TH ED. (2014)	FBC					
NO.	DATE							
REVISIONS								
DATE: 10/08/14								
SCALE: N.T.S.								
DWG. BY: JK								
CHK. BY: LFS								
DRAWING NO.: FL-17347.12								
SHEET 13 OF 13								