





5200 W. CENTURY BLVD.
LOS ANGELES, CA 90045

GLAZED FIBERGLASS DOORS
DOUBLES
w/ or w/o SIDELITES
INSWING / OUTSWING
"NON-IMPACT"

GENERAL NOTES


1. This product has been evaluated and is in compliance with the 8th Edition (2023) Florida Building Code (FBC) structural requirements excluding the "High Velocity Hurricane Zone" (HVHZ).
2. Product anchors shall be as listed and spaced as shown on details. Anchor embedment to base material shall be beyond wall dressing or stucco.
3. When used in areas requiring wind borne debris protection, this product is required to be protected with an impact resistant covering that complies with FBC Sections 1609.1.2 & R301.2.1.2.
4. For 2x stud framing construction, anchoring of these units shall be the same as that shown for 2x buck masonry construction.
5. Site conditions that deviate from the details of this drawing require further engineering analysis by a licensed engineer or registered architect.

TABLE OF CONTENTS	
SHEET#	DESCRIPTION
1	Typical elevations, design pressures & general notes
2	Door & Sidelite panel details
3	Lite frame glazing details
4	Elevations
5	Horizontal & Vertical Cross Sections (2X Buck)
6	Horizontal & Vertical Cross Sections (1X Buck)
7	Horizontal & Vertical Cross Sections (Direct to Masonry)
8	Vertical Cross Sections (Thresholds)
9	Horizontal & Vertical Cross Sections (Direct to Masonry)
10	Buck anchoring
11	Frame anchoring & hardware details
12	Bill of materials and components

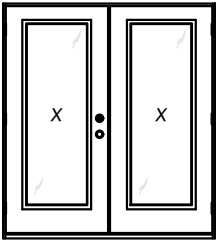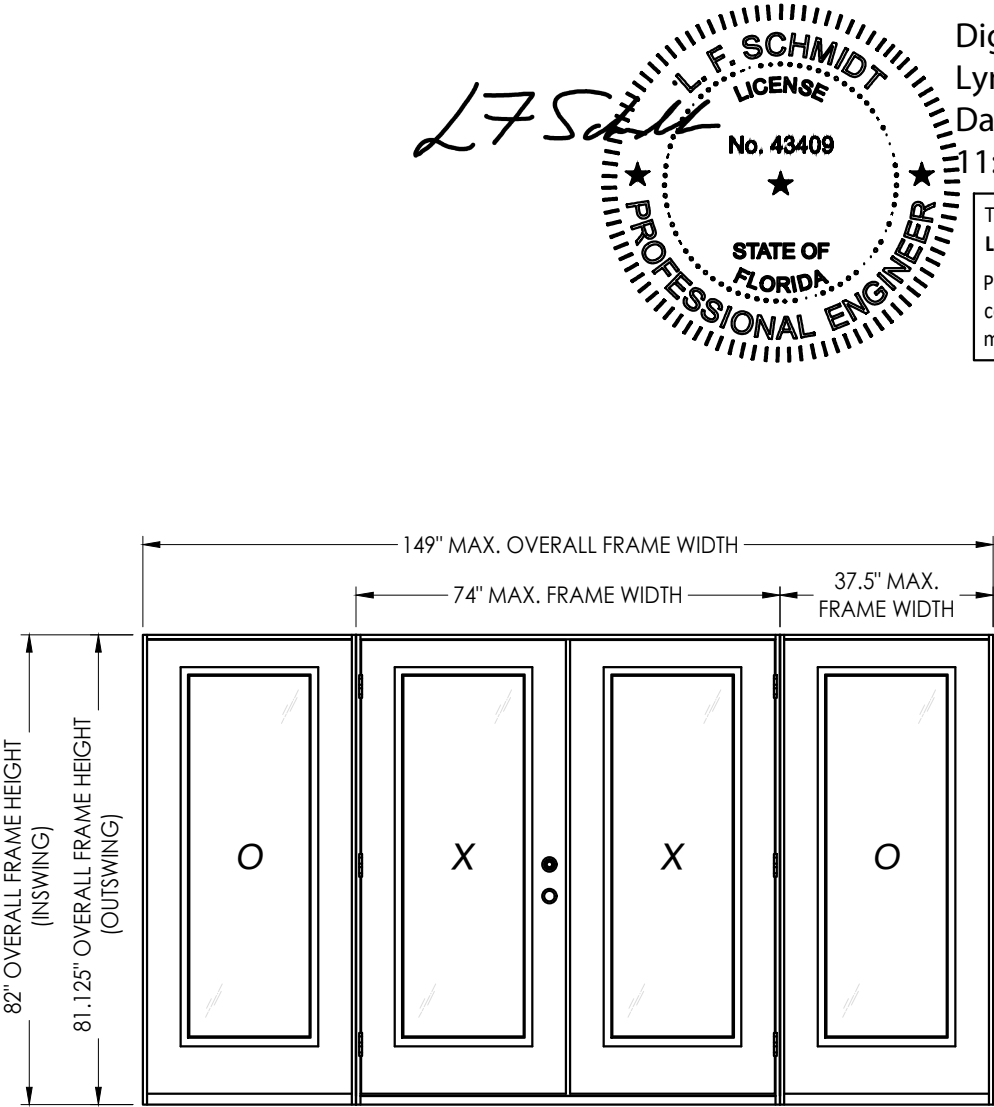

XX

CONFIG.	MAX. FRAME DIMENSION	DESIGN PRESSURE (PSF)		DESIGN PRESSURE (PSF)	
		INSWING		OUTSWING	
		POS.	NEG.	POS.	NEG.
XX	74.0" x 82.0"	+47.0	-47.0	+47.0	-47.0
OXXO	148.5" x 82.0"				

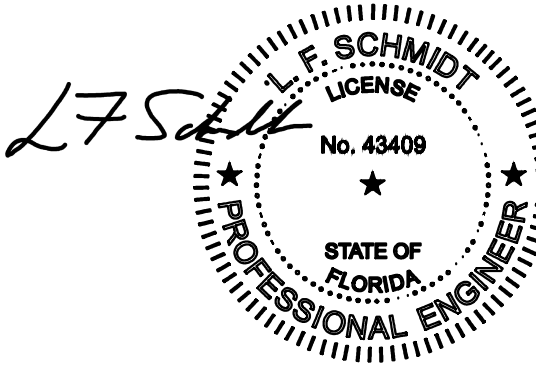

Digitally signed by
Lyndon F Schmidt
Date: 2023.08.16
11:37:54 -04'00'

This item has been digitally signed and sealed by
L. F. Schmidt, P.E. on the date adjacent to the seal.
Printed copies of this document are not
considered signed and sealed and the signature
must be verified on any electronic copies.

THIS PRODUCT APPROVAL IS VALID
ONLY FOR THE STATE OF FLORIDA

Documents Prepared By:
Lyndon F. Schmidt
P.E. No. 43409

PLASTPRO INC.
FIBERGLASS DOOR

PART OR ASSEMBLY:
TYPICAL ELEVATION, DESIGN
PRESSURES & GENERAL NOTES

4	8/10/23	UPDATE TO 8TH ED. (2023)	FBC	LFS
3	8/05/20	UPDATE TO 7TH ED. (2020)	FBC	DAC
2	7/27/17	UPDATE TO 6TH ED. (2017)	FBC	JK
1	04/14/15	UPDATE TO 5TH ED. (2014)	FBC	JK
NO.	DATE			BY

REVISIONS

DATE: 10/08/14

SCALE: N.T.S.

DWG. BY: JK

CHK. BY: LFS



DRAWING NO.: FL-17347.2

SHEET 1 OF 12


Building Consultants, Inc.
P.O. Box 230, Valrico, FL 33595
Phone No.: 813.659.9197
FBPE Registry No. 9813

© 2014 R.W. BUILDING CONSULTANTS INC.

Z:\2023 FBC Drawings\Plastpro\FL-17347 R6\FL-17347.2.dwg

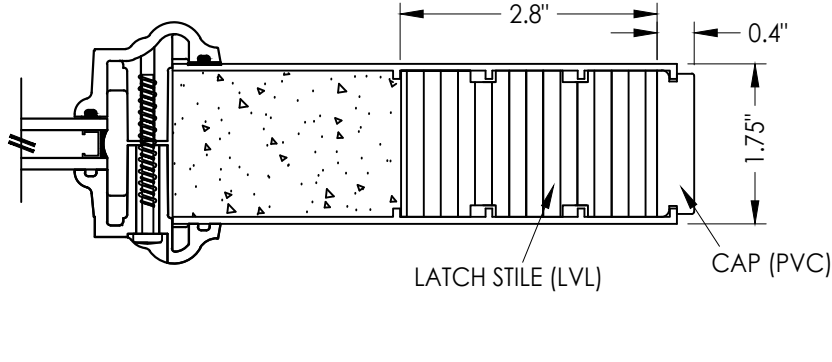
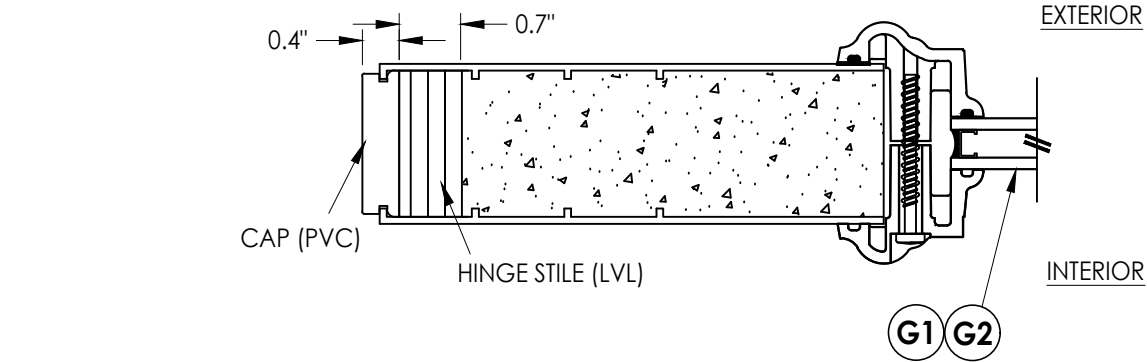


1
2 **HORIZONTAL CROSS SECTION**

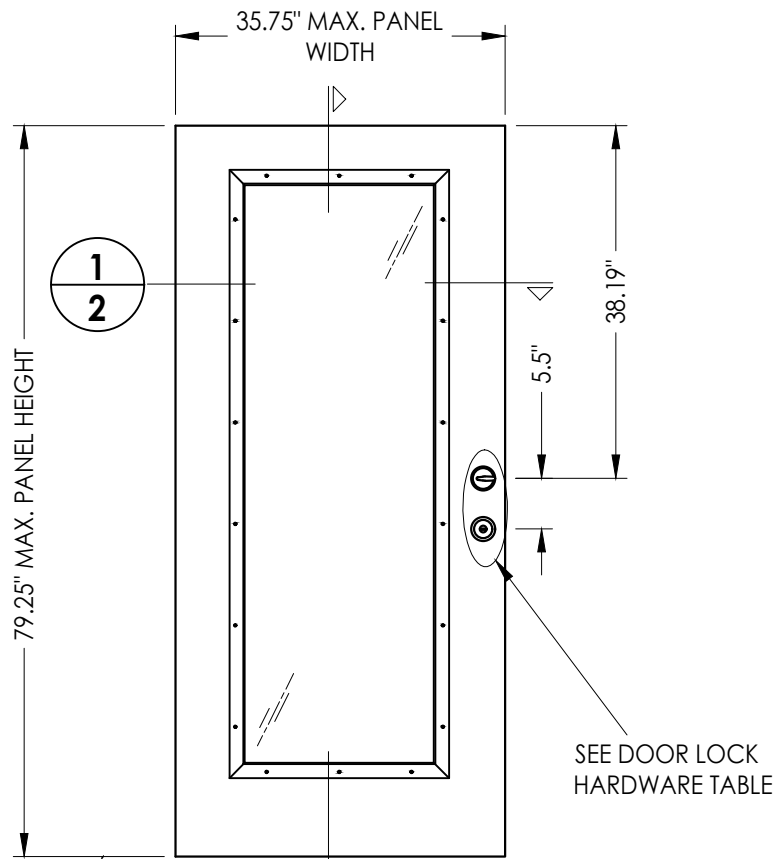

SEE DOOR LOCK
HARDWARE TABLE

DOOR LOCK HARDWARE TABLE		
MANUFACTURER	MODEL	
KWIKSET	KNOB:	SERIES (400)
	DEADBOLT:	SERIES (660)
SCHLAGE	HANDLE SET:	"F" SERIES (F60)
	DEADBOLT:	"F" SERIES (F60)
SCHLAGE	KNOB:	"F" SERIES (F10)
	DEADBOLT:	"B" SERIES (B60/62)
YALE	KNOB:	CIRRUS 100 C
	DEADBOLT:	820 SINGLE CYLINDER

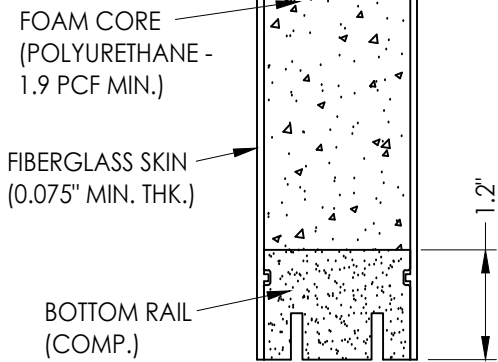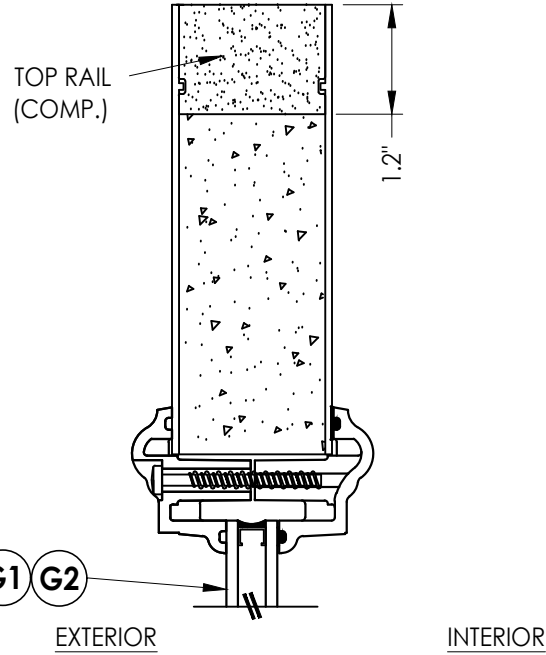

2
2 **VERTICAL CROSS SECTION**

Documents Prepared By:
Lyndon F. Schmidt
P.E. No. 43409

RW BUILDING CONSULTANTS, INC.
P.O. Box 230, Valrico, FL 33595
Phone No.: 813.659.9197
FBPE Registry No. 9813

PRODUCT: PLASTPRO INC
FIBERGLASS DOOR

PART OR ASSEMBLY:
DOOR & SIDELITE
PANEL DETAILS

NO.	DATE	REVISIONS		
		BY	JK	LFS
4	8/10/23	UPDATE TO 8TH ED. (2023)	FBC	LFS
3	8/05/20	UPDATE TO 7TH ED. (2020)	FBC	DAC
2	7/27/17	UPDATE TO 6TH ED. (2017)	FBC	JK
1	04/14/15	UPDATE TO 5TH ED. (2014)	FBC	JK

DATE: 10/08/14

SCALE: N.T.S.


DWG. BY: JK

CHK. BY: LFS


DRAWING NO.:

FL-17347.2


SHEET 2 OF 12

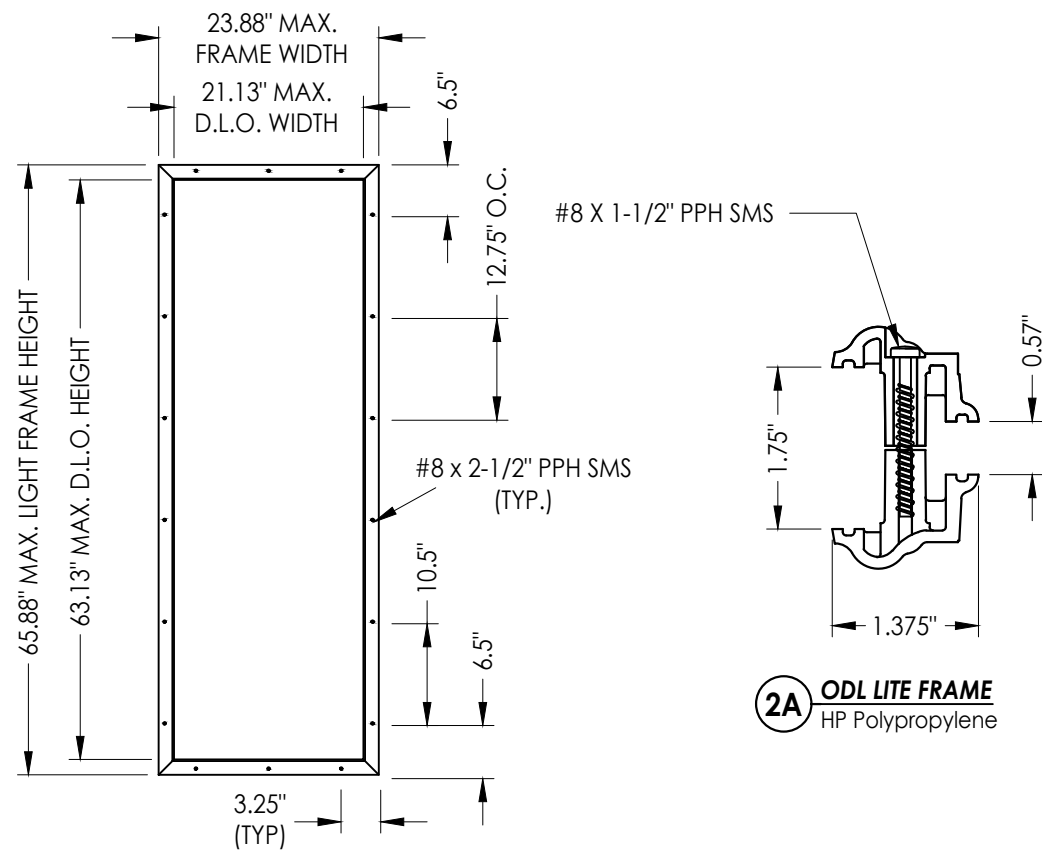


ODL LITE FRAME

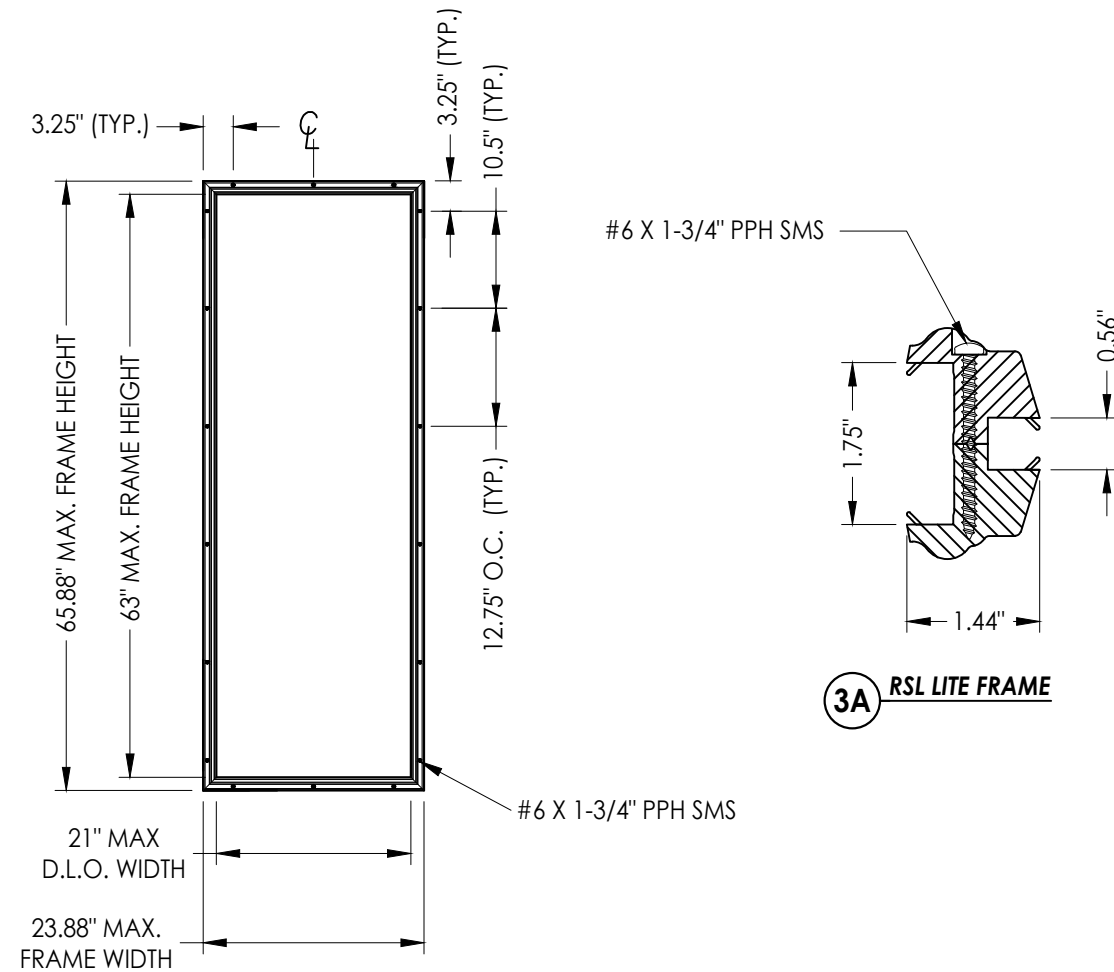

RSL LITE FRAME

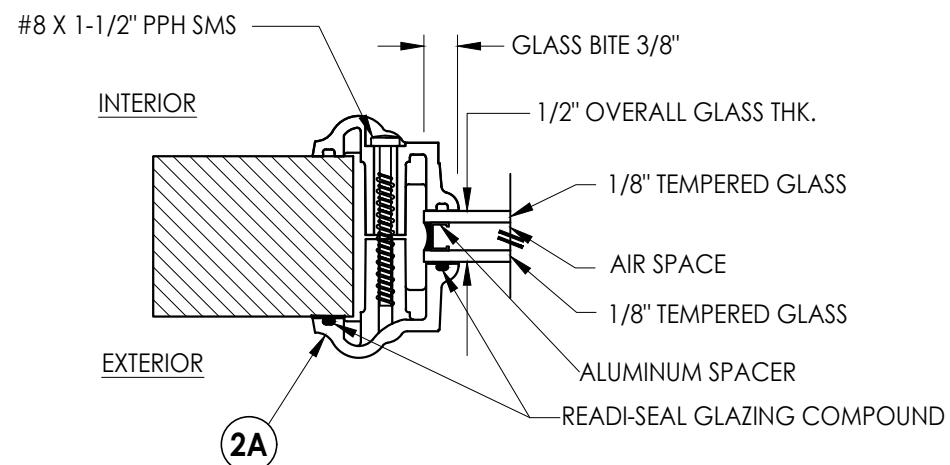

G1 GLAZING DETAIL

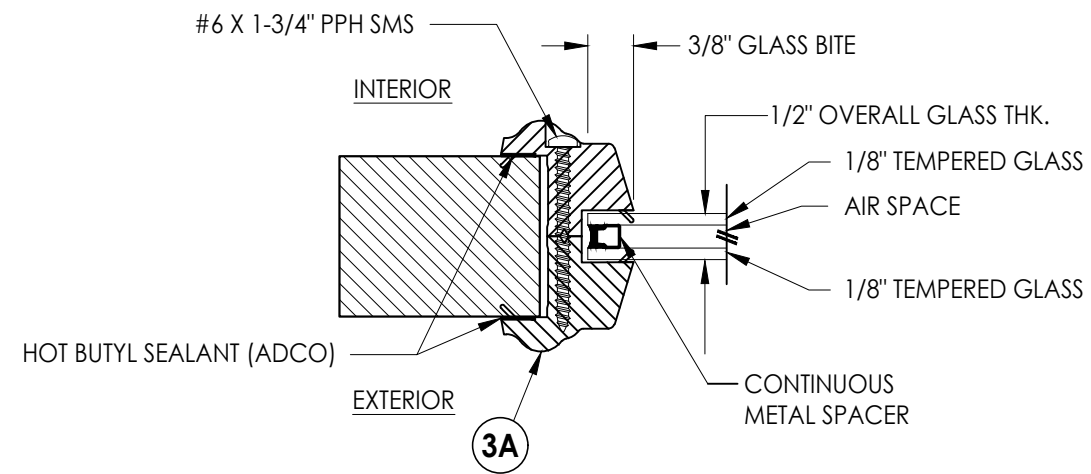


G2 GLAZING DETAIL

[illegible]

Documents Prepared By:
Lyndon F. Schmidt
P.E. No. 43409

RW BUILDING CONSULTANTS, INC.
P.O. Box 230, Valrico, FL 33595
Phone No.: 813.659.9197
FBPE Registry No. 9813

Z:\2023 FBC Drawings\Plastpro\FL-17347 R6\FL-17347.2.dwg

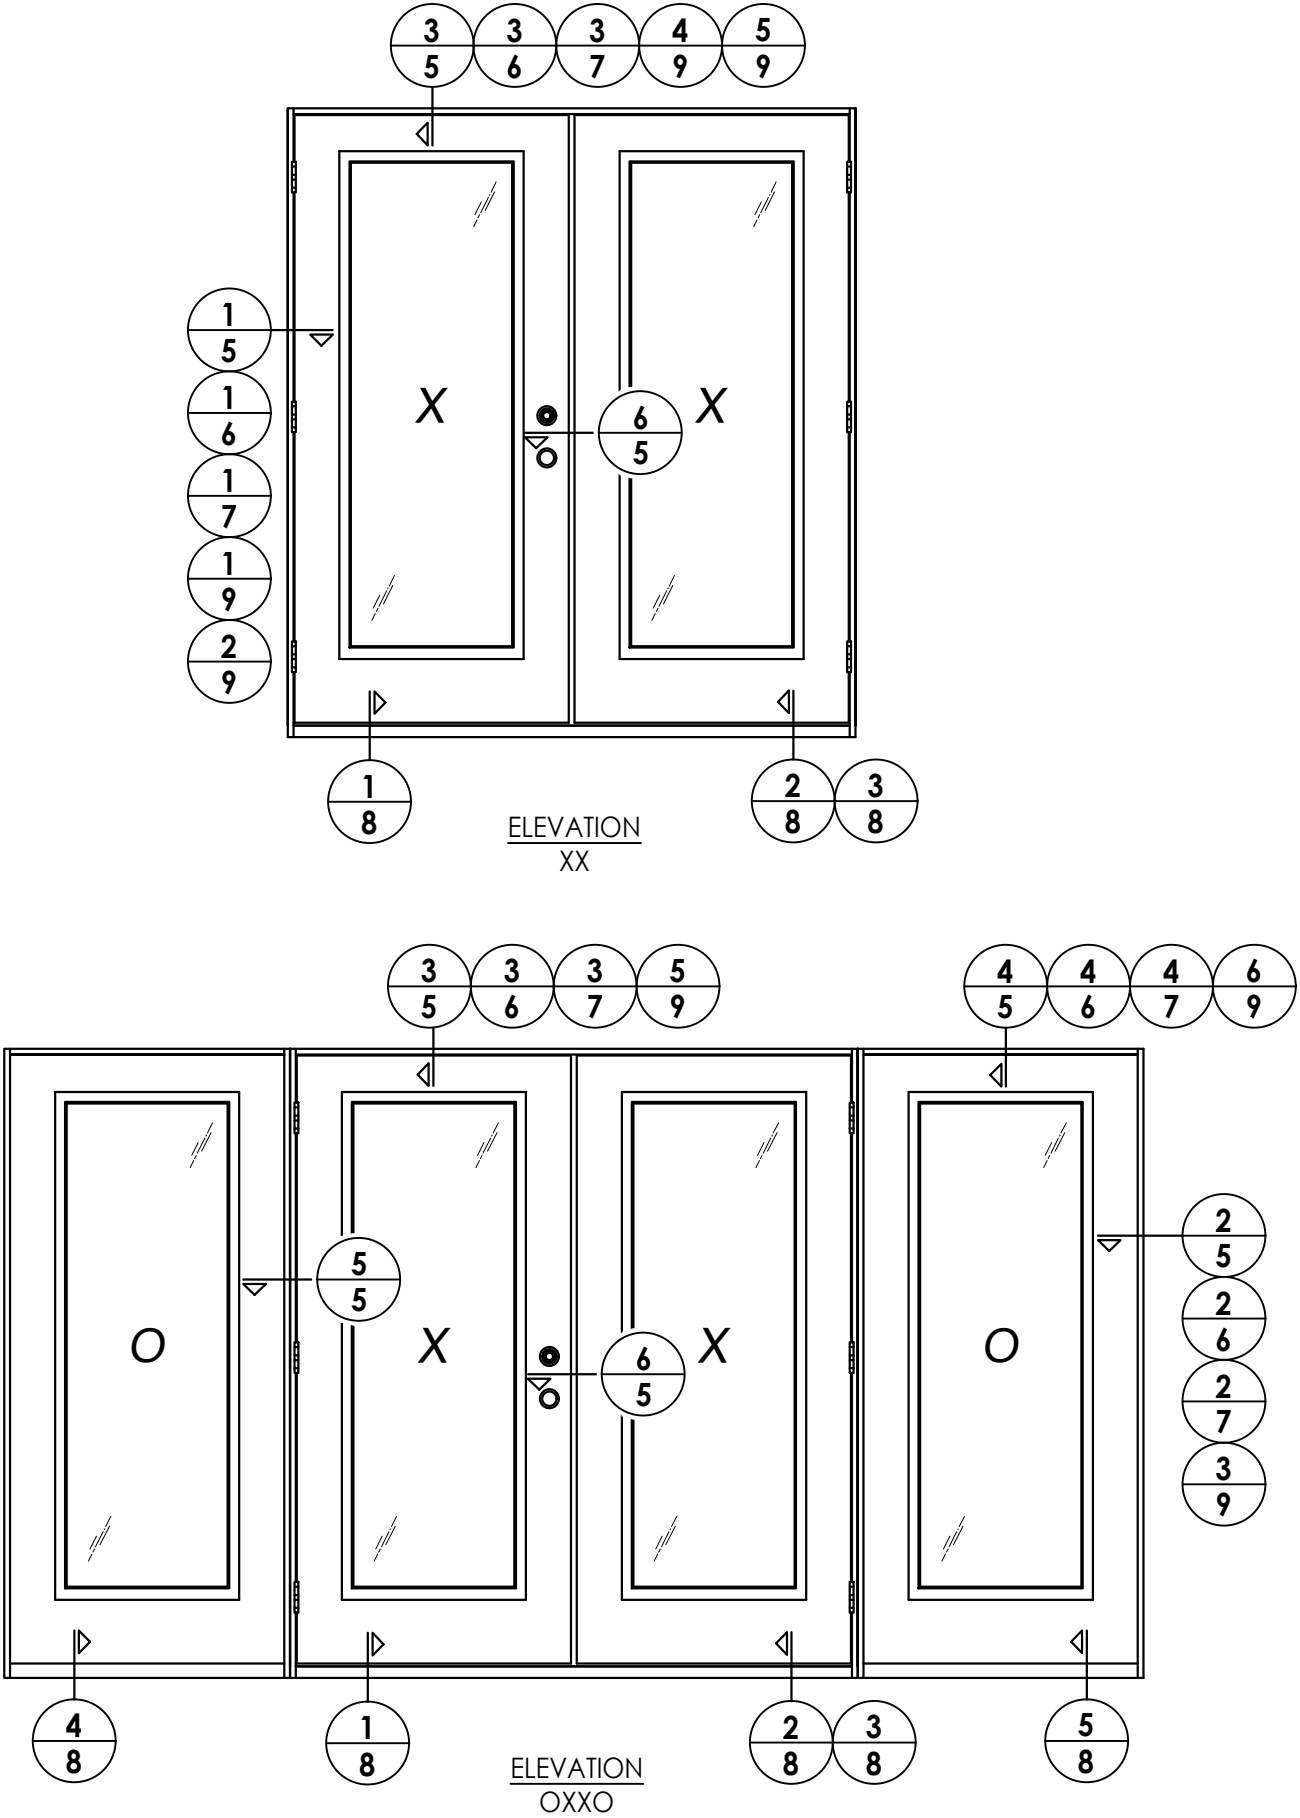


DATE:	10/08/14
SCALE:	N.T.S.
DWG. BY:	JK
CHK. BY:	LFS
DRAWING NO.:	FL-17347.2
SHEET	4 of 12

NO.	DATE	REVISIONS
4	8/10/23	UPDATE TO 8TH ED. (2023) FBC
3	8/05/20	UPDATE TO 7TH ED. (2020) FBC
2	7/27/17	UPDATE TO 6TH ED. (2017) FBC
1	04/14/15	UPDATE TO 5TH ED. (2014) FBC
NO.	DATE	BY


PRODUCT:	PLASTPRO INC FIBERGLASS DOOR
PART OR ASSEMBLY:	ELEVATIONS

Documents Prepared By:
Lyndon F. Schmidt
P.E. No. 43409

RW BUILDING CONSULTANTS, INC.
P.O. Box 230, Vairico, FL 33595
Phone No.: 813.659.9197
FBPE Registry No. 9813

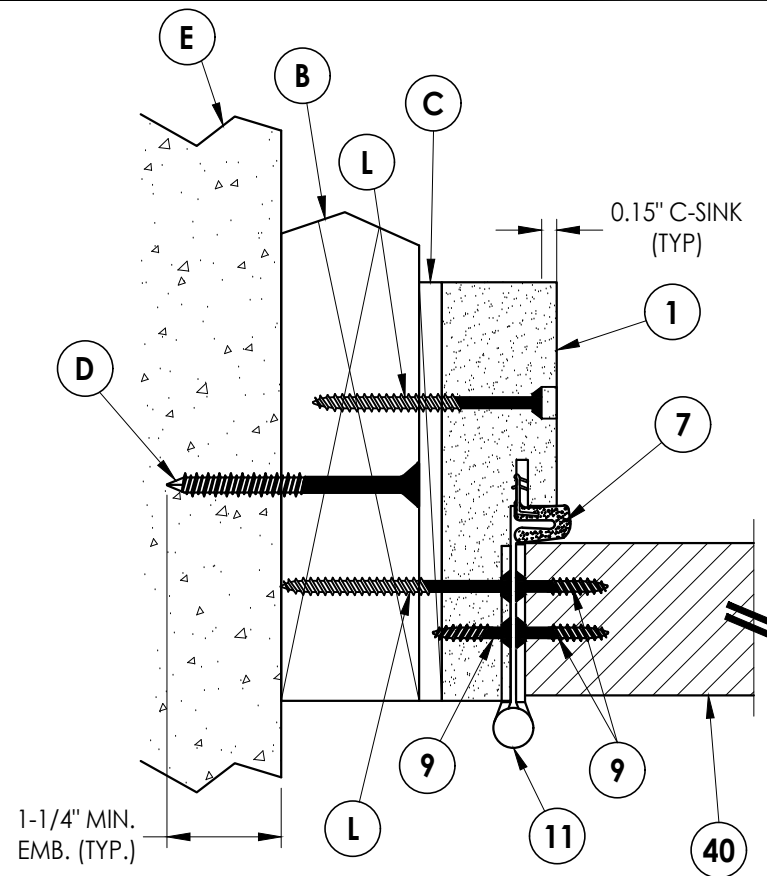

1 **HORIZONTAL CROSS SECTION**
5 Outswing shown (Inswing similar)

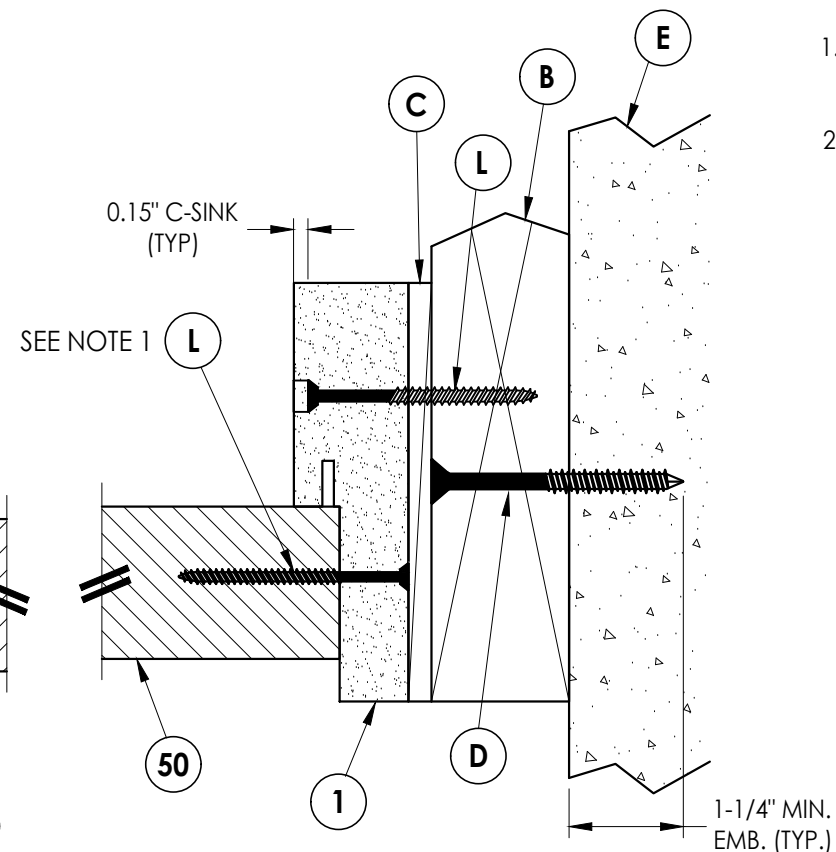


2 HORIZONTAL CROSS SECTION


5 Outswing shown (Inswing similar)

© 2016 R.W. BUILDING CONSULTANTS INC.


Z:\2023 FBC Drawings\Plastpro\FL-17347 R6\FL-17347.2.dwg

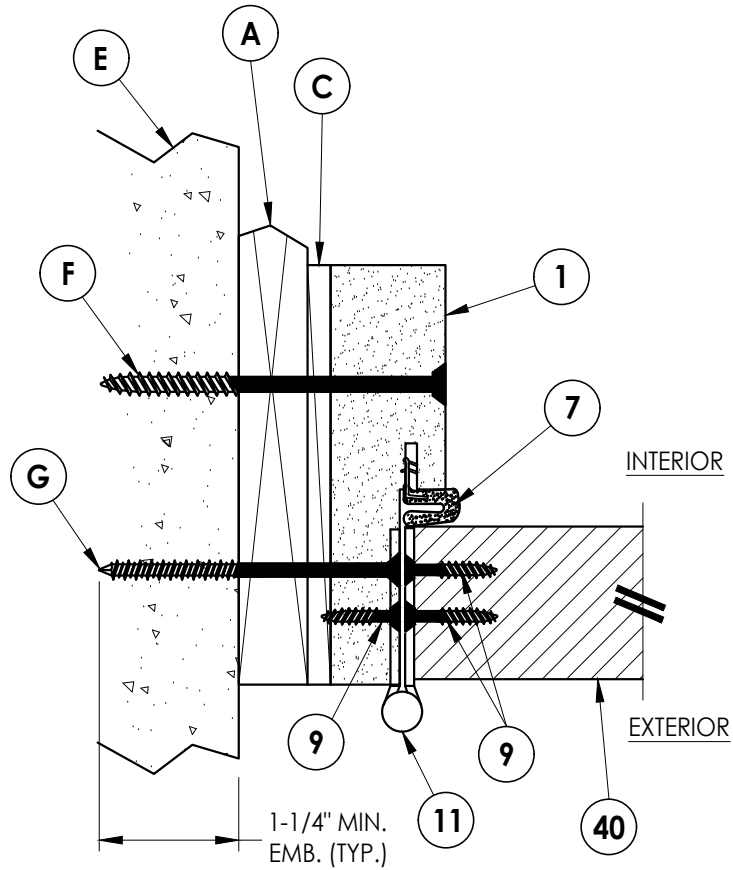


1
6 **HORIZONTAL CROSS SECTION**
Shown w/ 1X sub-buck
Outswing shown (Inswing similar)

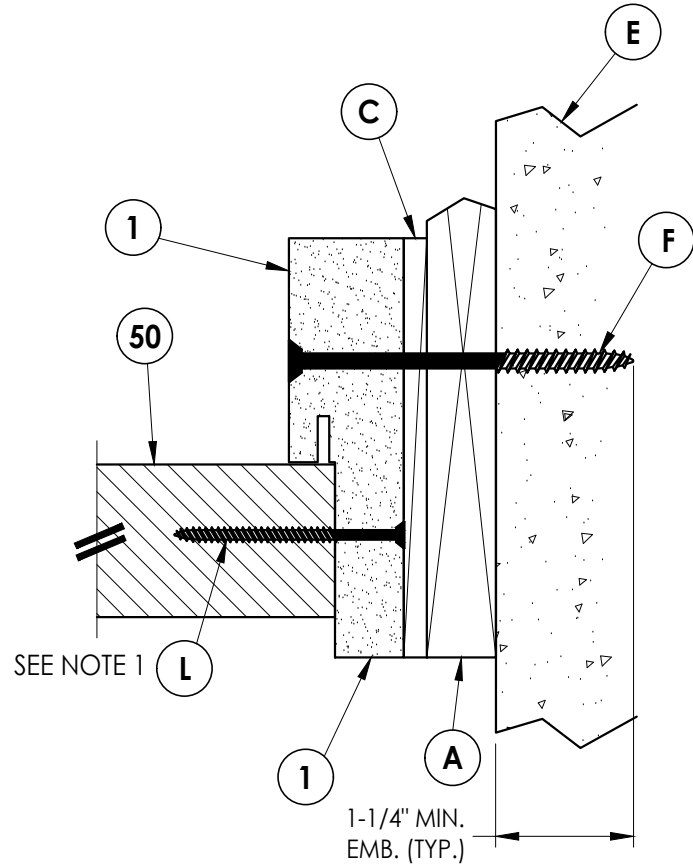

2
6 **HORIZONTAL CROSS SECTION**
Shown w/ 1X sub-buck
Outswing shown (Inswing similar)

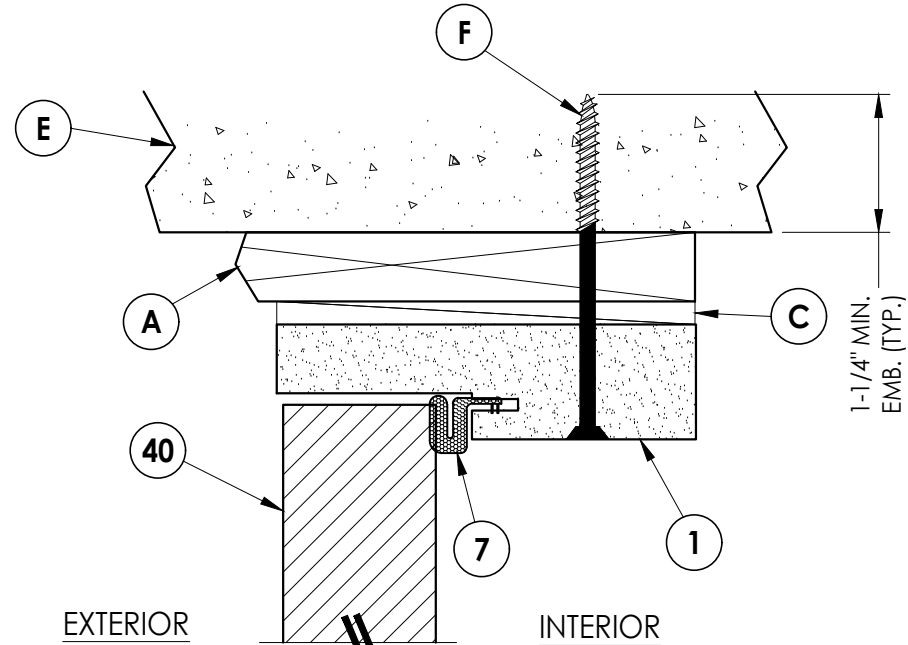

3
6 **VERTICAL CROSS SECTION**
Shown w/ 1X sub-buck
Outswing shown (Inswing similar)

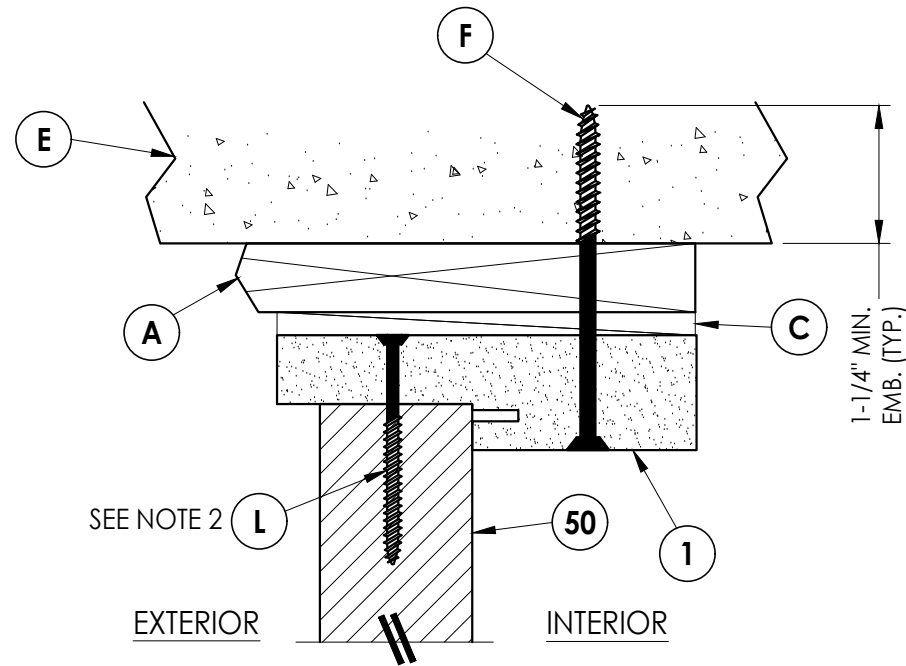

4
6 **VERTICAL CROSS SECTION**
Shown w/ 1X sub-buck
Outswing shown (Inswing similar)

NOTE:

1. Spacing for item L: 6" from each end and 3 more equally spaced along sidelite jamb (5 total).
2. Spacing for item L @ head & sill: 6" from each end, 1 @ centerline, 2 additional at 3" & 4.5" from end adjacent to door.

Documents Prepared By:
Lyndon F. Schmidt
P.E. No. 43409


RW BUILDING CONSULTANTS, INC.
P.O. Box 230, Valrico, FL 33595
Phone No.: 813.659.9197
FBPE Registry No. 9813

PRODUCT:
PLASTPRO INC
FIBERGLASS DOOR

PART OR ASSEMBLY:
HORIZONTAL & VERTICAL
CROSS SECTIONS (1X BUCK)


NO.	DATE	REVISIONS
4	8/10/23	UPDATE TO 8TH ED. (2023) FBC
3	8/05/20	UPDATE TO 7TH ED. (2020) FBC
2	7/27/17	UPDATE TO 6TH ED. (2017) FBC
1	04/14/15	UPDATE TO 5TH ED. (2014) FBC

DATE:	10/08/14
SCALE:	N.T.S.
DWG. BY:	JK
CHK. BY:	LFS
DRAWING NO.:	FL-17347.2
SHEET	6 OF 12

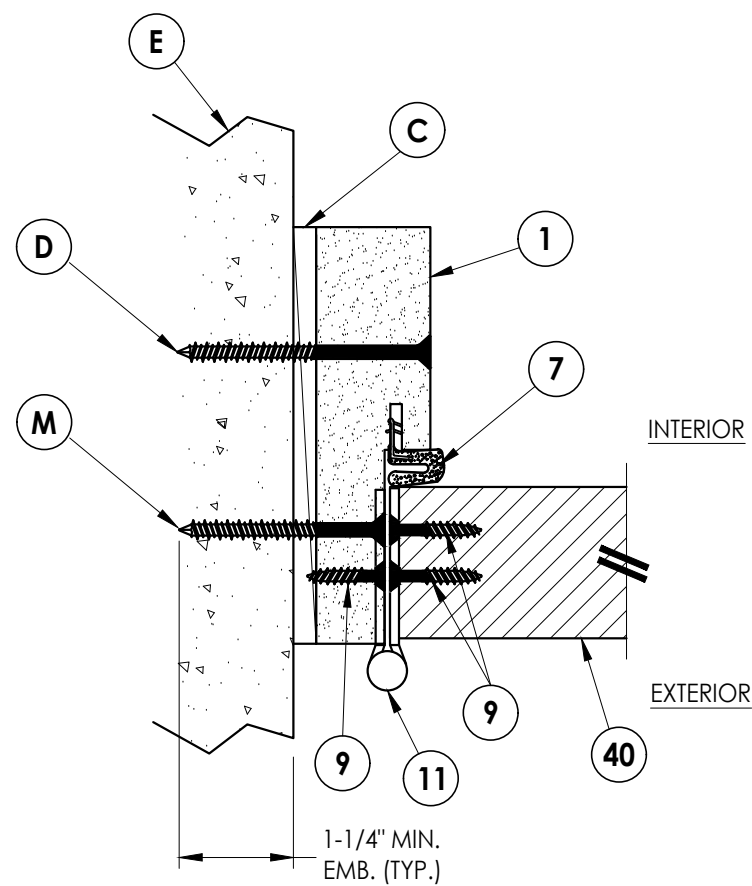


1 7 **HORIZONTAL CROSS SECTION**

Shown Direct to Masonry
Outswing shown (Inswing similar)

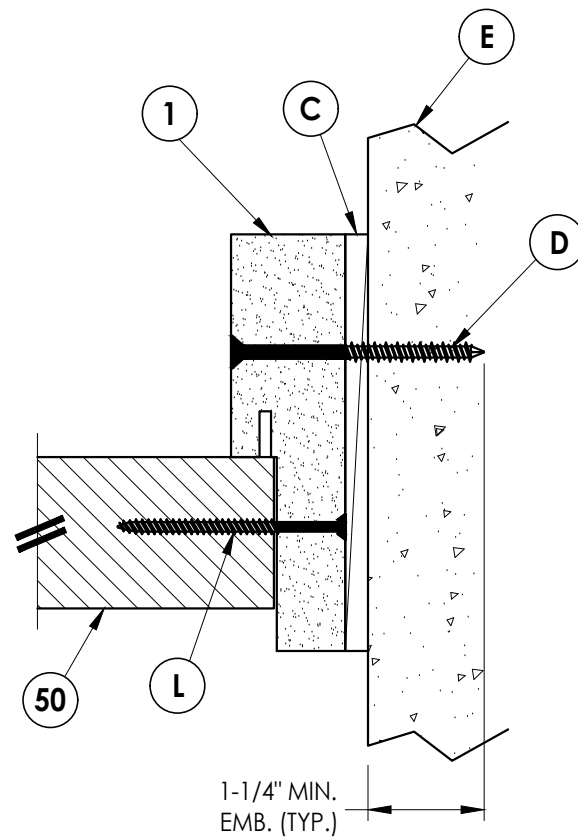


2 HORIZONTAL CROSS SECTION

7 Shown Direct to Masonry
Outswing shown (Inswing similar)

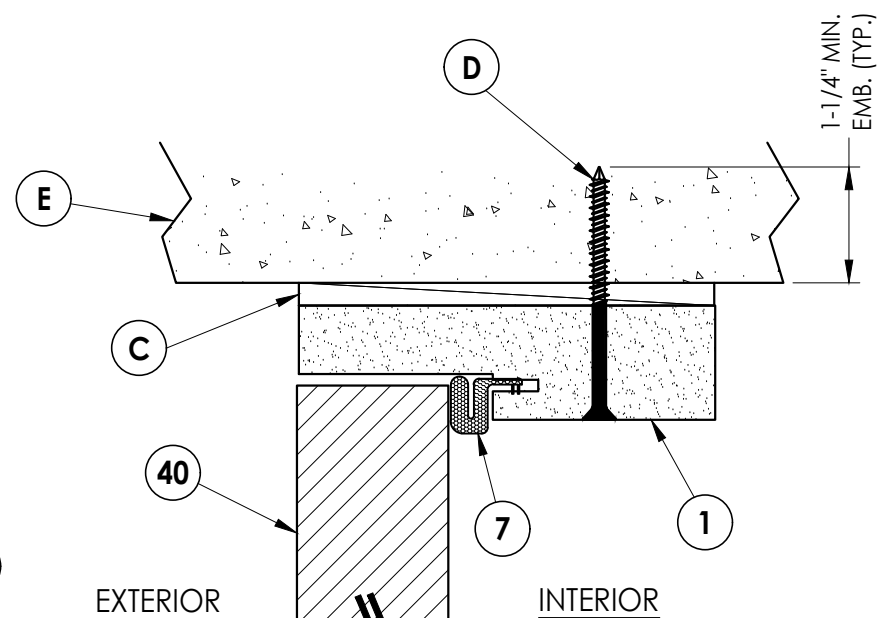

3 **VERTICAL CROSS SECTION**
7 Shown Direct to Masonry
 Outswing shown (Inswing similar)

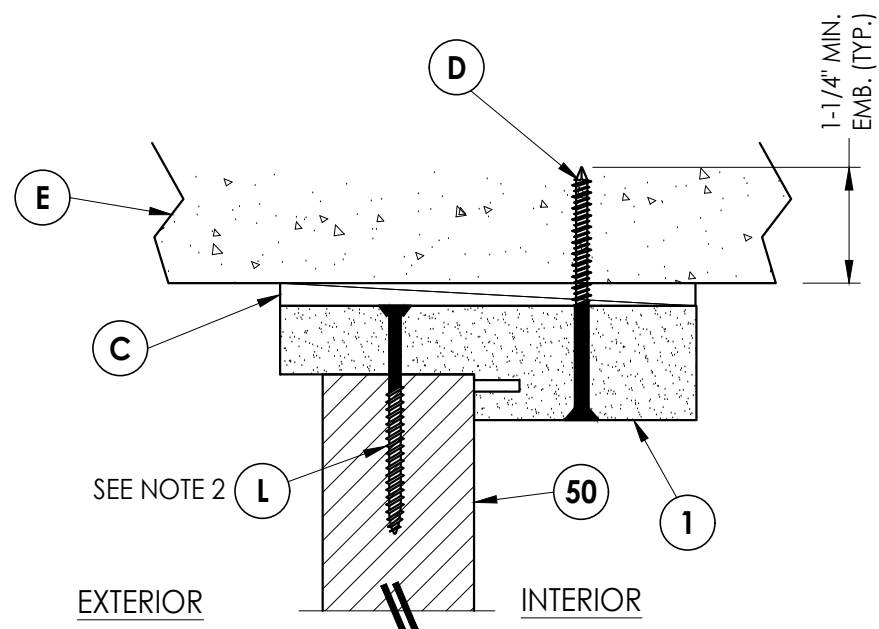

4 **VERTICAL CROSS SECTION**
7 Shown Direct to Masonry
 Outswing shown (Inswing similar)

NOTE:

1. Spacing for item L: 6" from each end and 3 more equally spaced along sidelite jamb (5 total).
2. Spacing for item L @ head & sill: 6" from each end, 1 @ centerline, 2 additional at 3' & 4.5" from end adjacent to door.

[illegible]

DATE: 10/08/14

SCALE: *N.T.S.*

DWG. BY: JK

CHK. BY: LFS


DRAWING NO.:
FL-17347.2

SHEET 7 OF 12


Documents Prepared By:
Lyndon F. Schmidt
P.E. No. 43409

R^qW BUILDING CONSULTANTS, INC.
P.O. Box 230, Valrico, FL 333
Phone No.: 813.659.9197
FBPE Registry No. 9813


PART OR ASSEMBLY:
HORIZONTAL & VERTICAL CROSS
SECTIONS (DIRECT TO MASONRY)

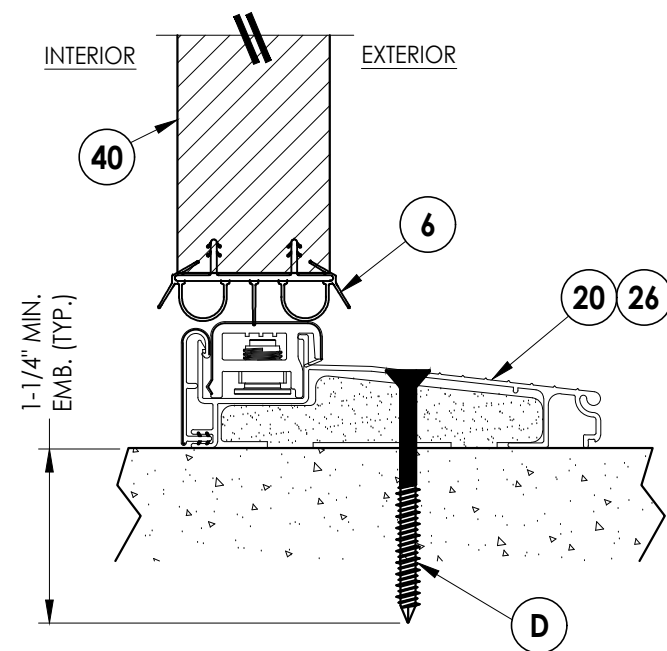


1 **VERTICAL CROSS SECTION**
8 Inswing sill

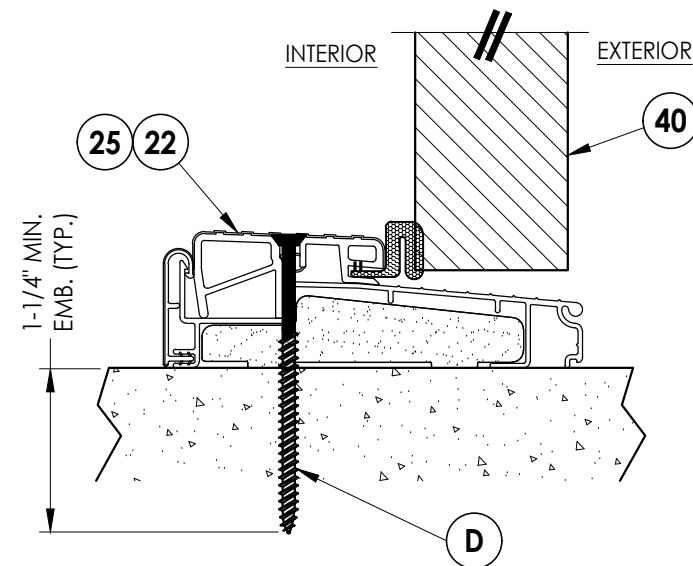


2 **VERTICAL CROSS SECTION**
8 Outswing sill

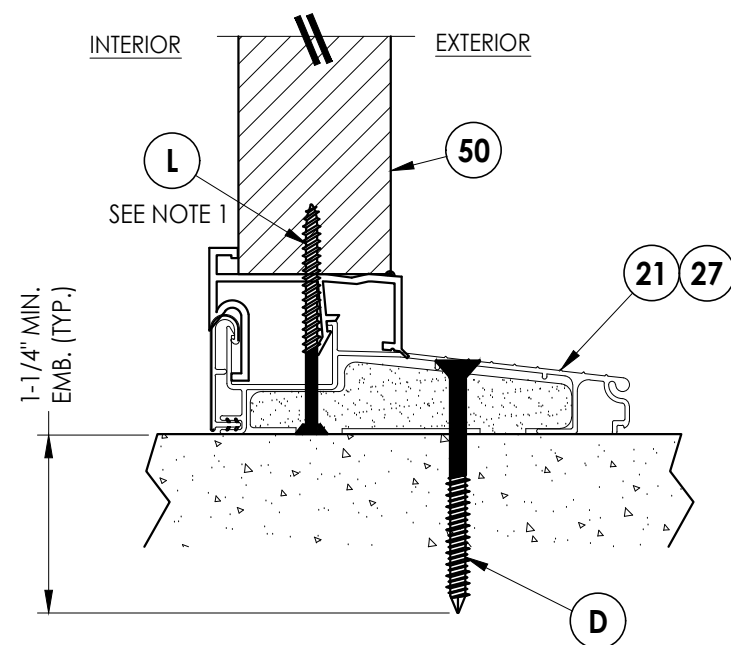

4 **VERTICAL CROSS SECTION**
8 Inswing sill

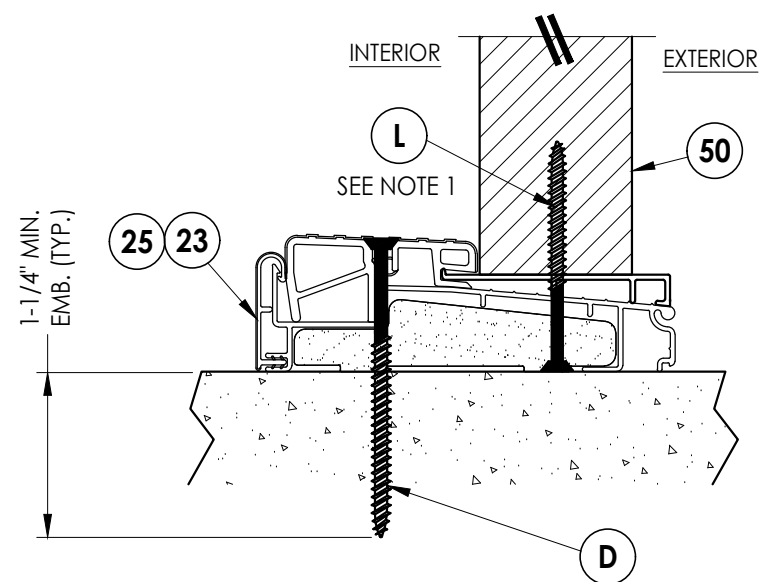

5 **VERTICAL CROSS SECTION**
8 Inswing sill

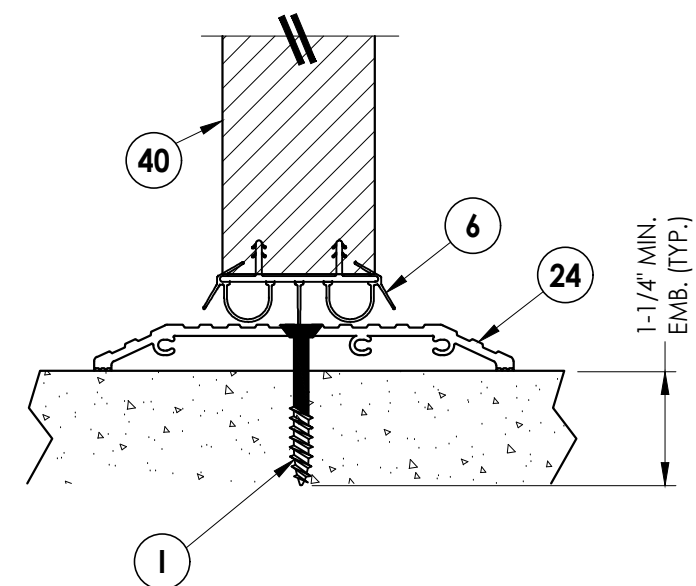


3 8 **VERTICAL CROSS SECTION** ADA Sill

NOTE:


1. Spacing for item L @ head & sill: 6" from each end, 1 @ centerline, 2 additional at 3" & 4.5" from end adjacent to door.

[illegible]


Z:\2023 FBC Drawings\Plastpro\FL-17347 R6\FL-17347.2.dwg

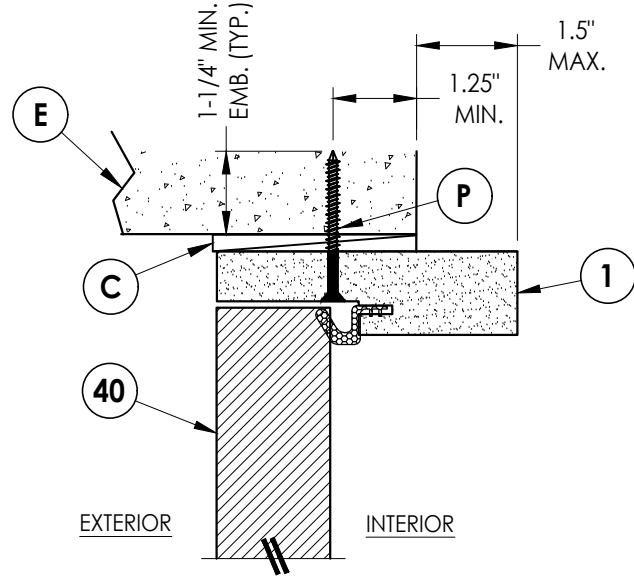


4
9 **VERTICAL CROSS SECTION**
Shown Direct to Masonry
Outswing only w/ 4-9/16" jamb
Double Door Only (N/A w/ Sidelites)

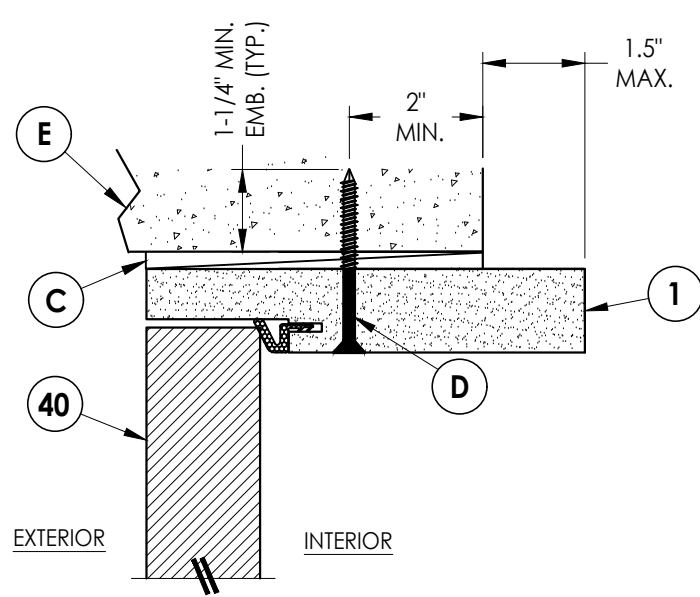


5
9 **VERTICAL CROSS SECTION**
Shown Direct to Masonry
Outswing only w/ 6-9/16" jamb

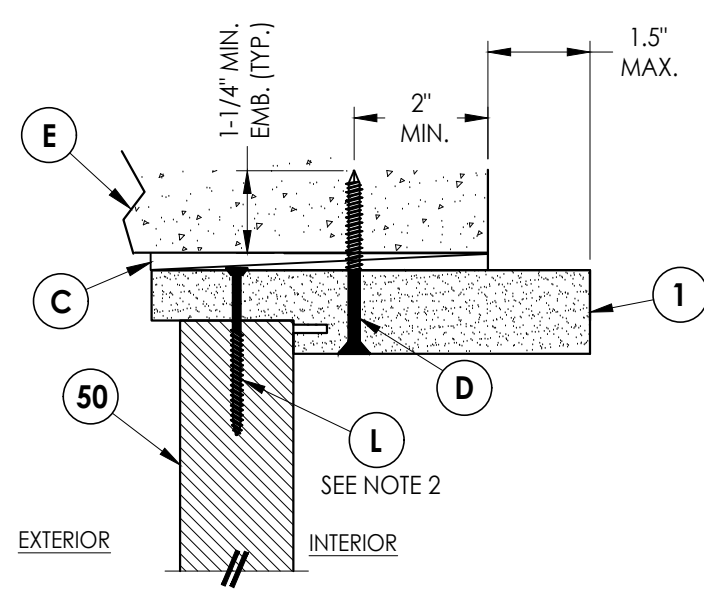


6
9 **VERTICAL CROSS SECTION**
Shown Direct to Masonry
Outswing only w/ 6-9/16" jamb

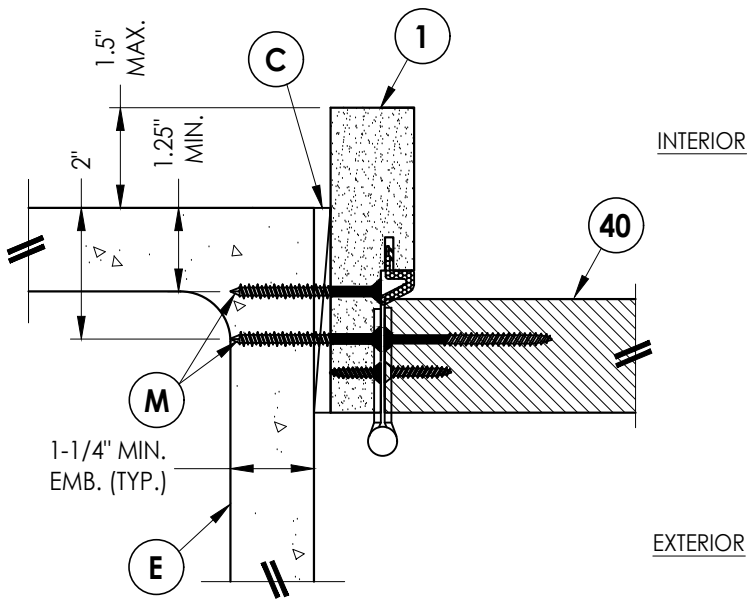

1
9 **HORIZONTAL CROSS SECTION**
Shown Direct to Masonry
Outswing only w/ 4-9/16" jamb
Double Door Only (N/A w/ Sidelites)

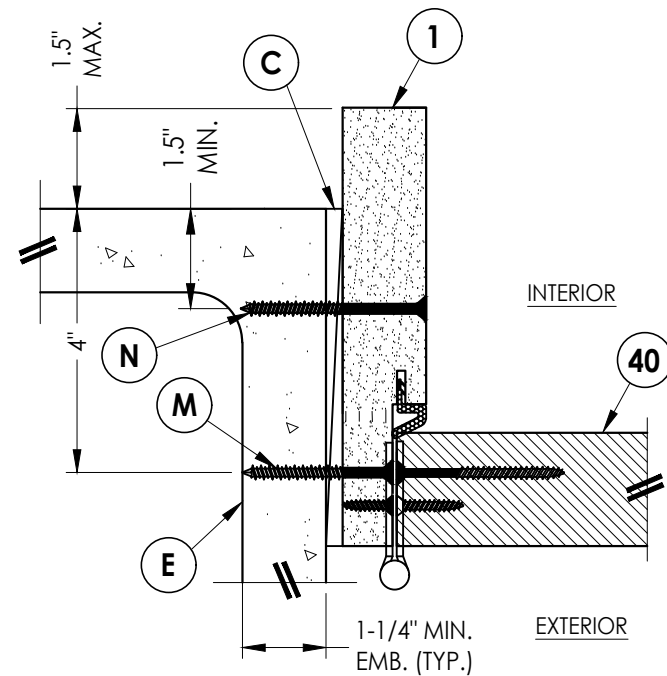

2
9 **HORIZONTAL CROSS SECTION**
Shown Direct to Masonry
Outswing only w/ 6-9/16" jamb

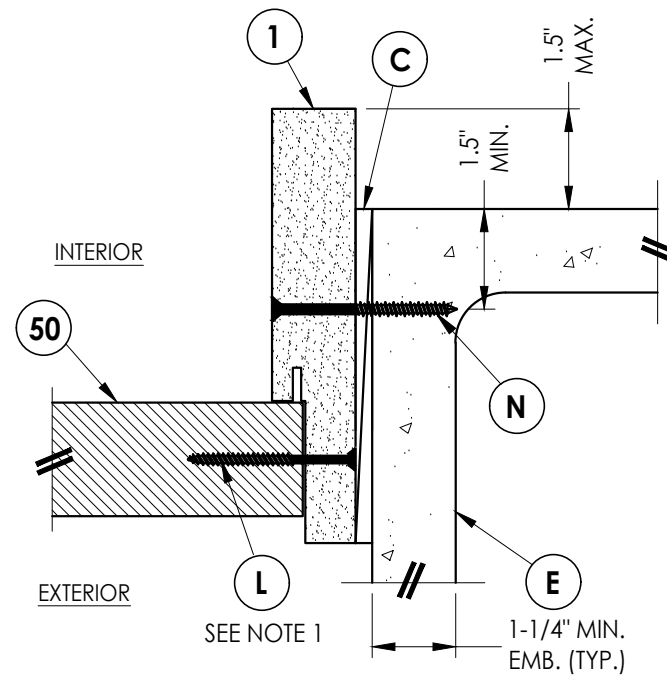


3
9 **HORIZONTAL CROSS SECTION**
Shown Direct to Masonry
Outswing only w/ 6-9/16" jamb


- Note:
1. Sidelite assembly screws located 6" from top and bottom then 3 more equally spaced (5 total).
 2. Spacing for item L: 3" from each end and @ center line (3 total).

Documents Prepared By: Lyndon F. Schmidt P.E. No. 43409		BUILDING CONSULTANTS, INC. P.O. Box 230, Valrico, FL 33595 Phone No.: 813.659.9197 FBPE Registry No. 9813	
PRODUCT: PLASTPRO INC FIBERGLASS DOOR		PART OR ASSEMBLY: HORIZONTAL & VERTICAL SECTIONS (DIRECT TO MASONRY)	
4	8/10/23	UPDATE TO 8TH ED. (2023)	FBC LFS
3	8/05/20	UPDATE TO 7TH ED. (2020)	FBC DAC
2	7/27/17	UPDATE TO 6TH ED. (2017)	FBC JK
1	04/14/15	UPDATE TO 5TH ED. (2014)	FBC JK
NO. DATE		REVISIONS	
DATE: 10/08/14			
SCALE: N.T.S.			
DWG. BY: JK			
CHK. BY: LFS			
DRAWING NO.: FL-17347.2			
SHEET 9 OF 12			

Z:\2023 FBC Drawings\Plastpro\FL-17347 R6\FL-17347.2.dwg

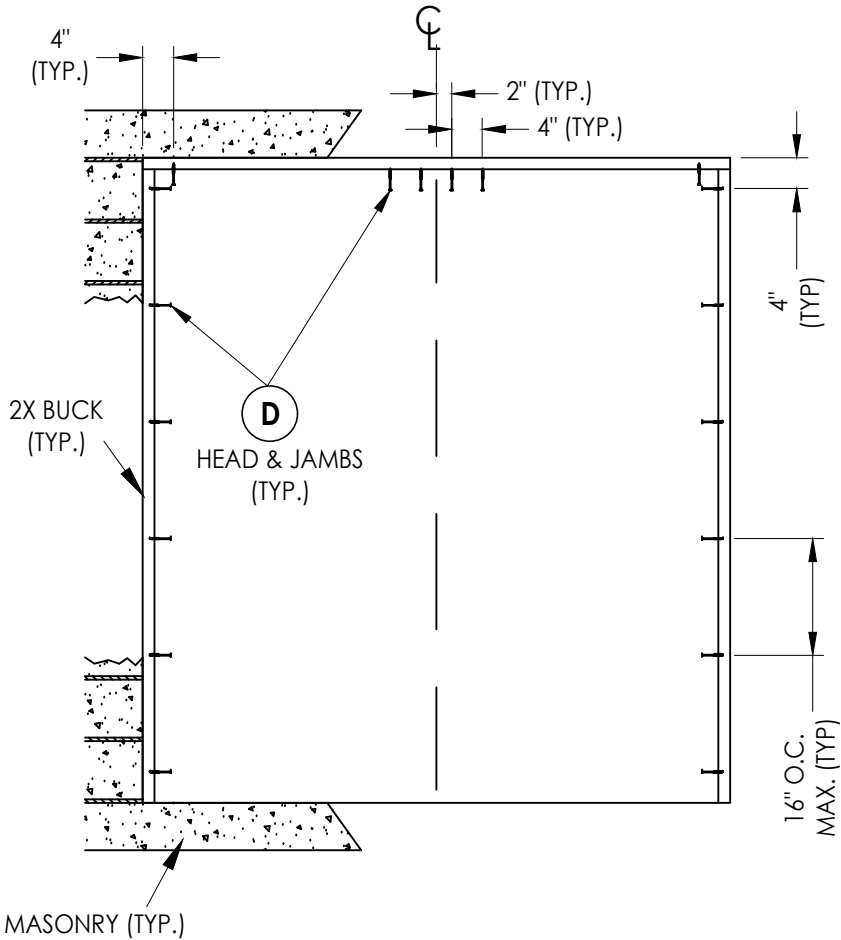






XX

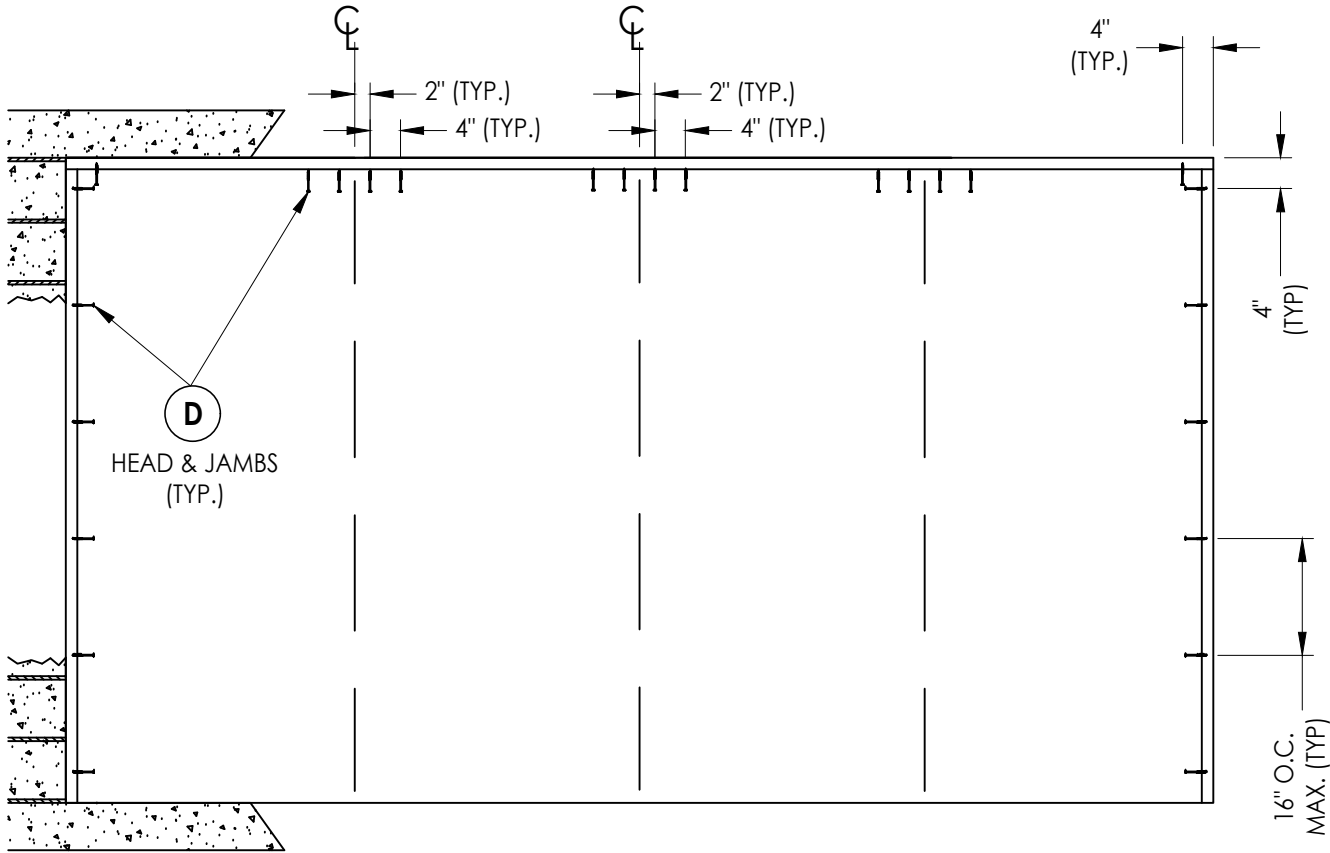

OXXO

2X BUCK ANCHORING

Documents Prepared By: Lyndon F. Schmidt P.E. No. 43409										BUILDING CONSULTANTS, INC. P.O. Box 230, Valrico, FL 33595 Phone No.: 813.659.9197 FBPE Registry No. 9813	
PRODUCT: PLASTPRO INC FIBERGLASS DOOR										PART OR ASSEMBLY: BUCK ANCHORING	

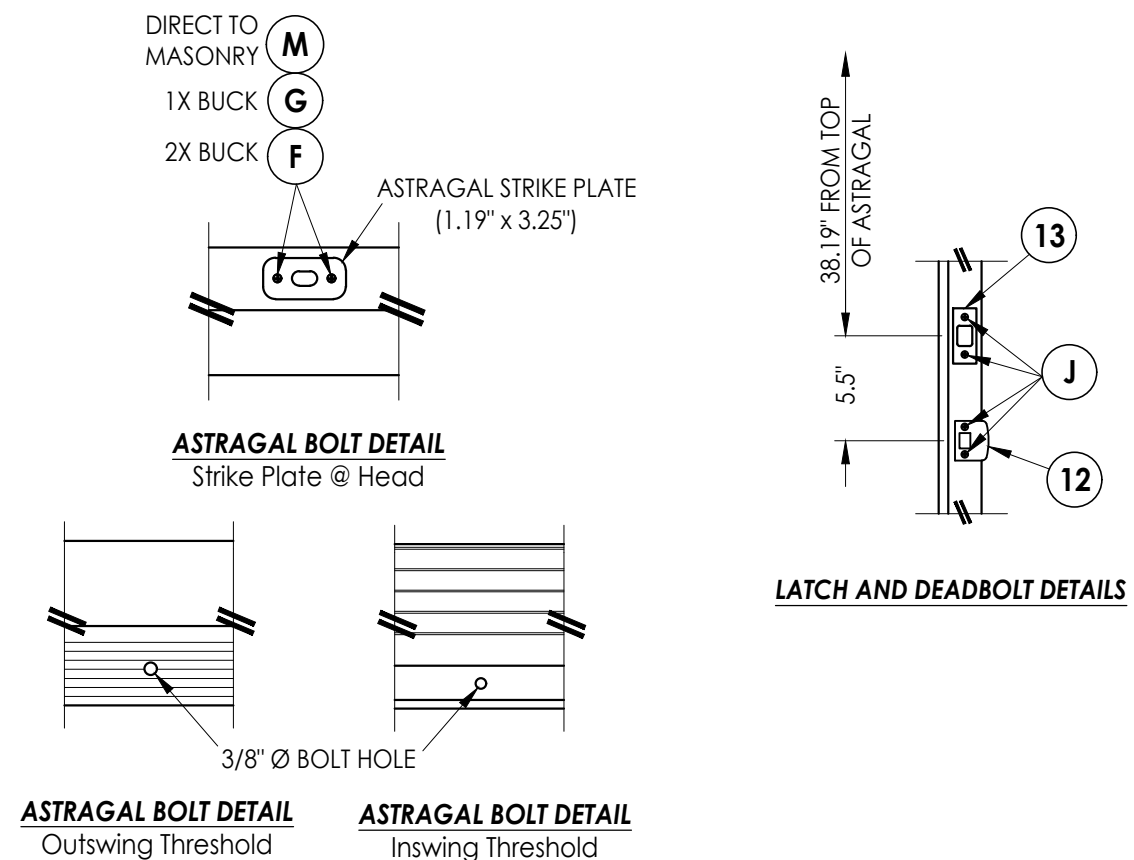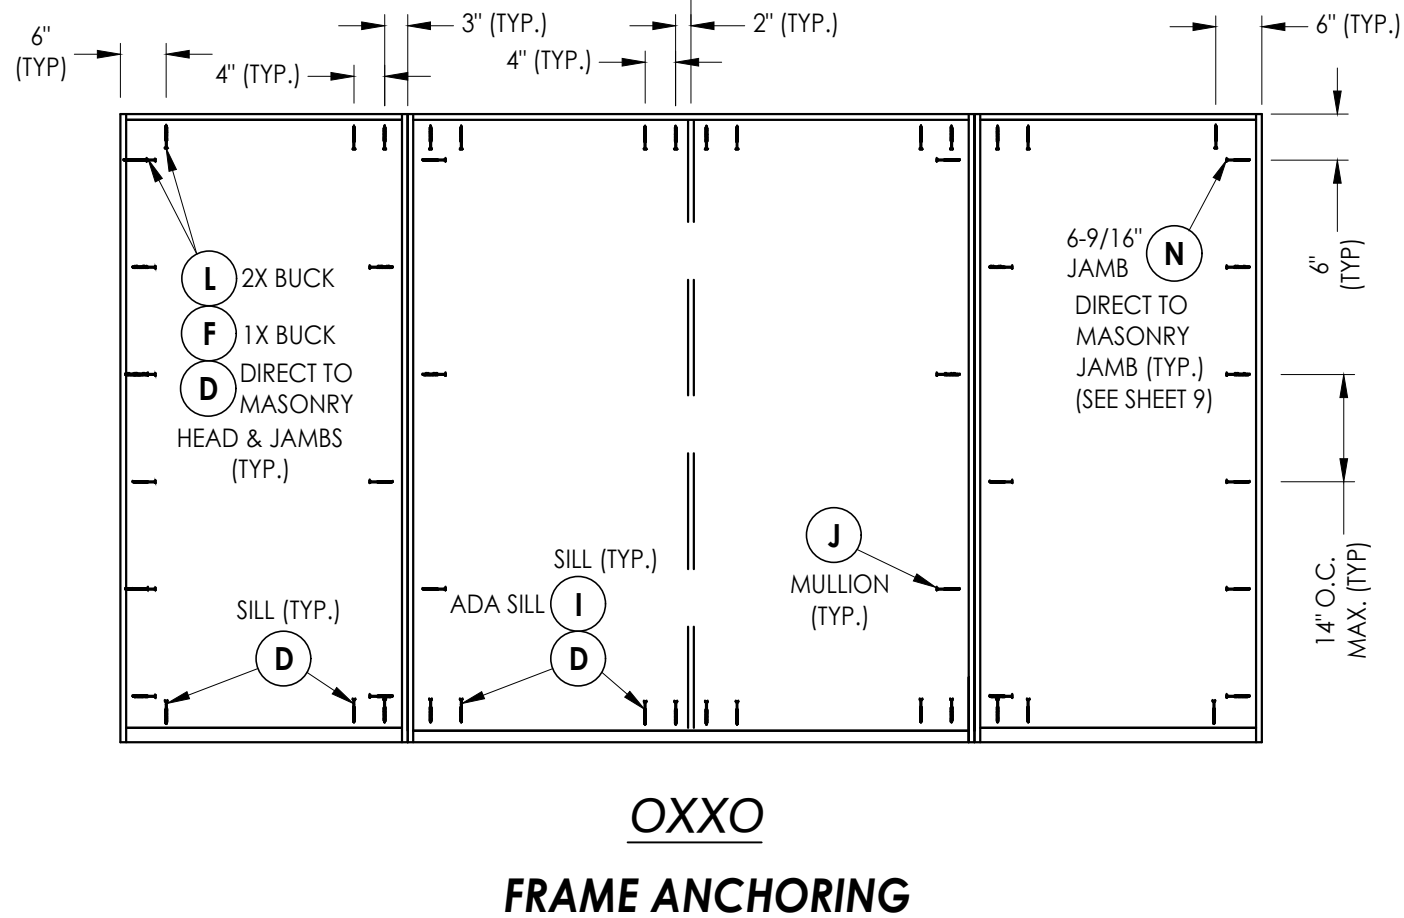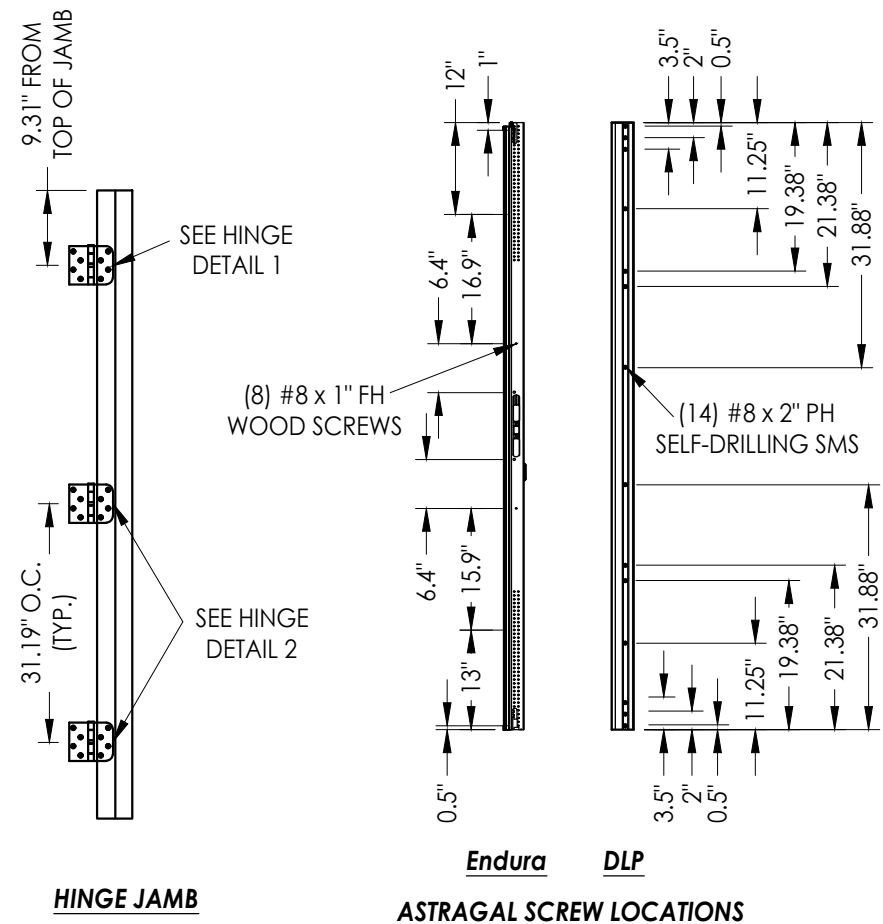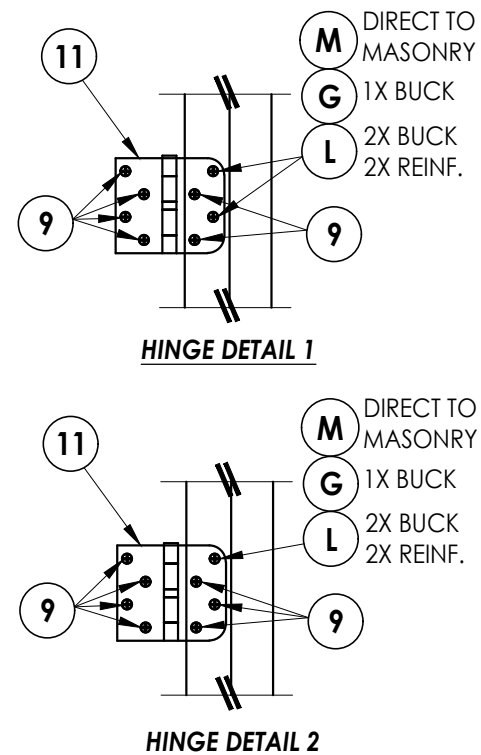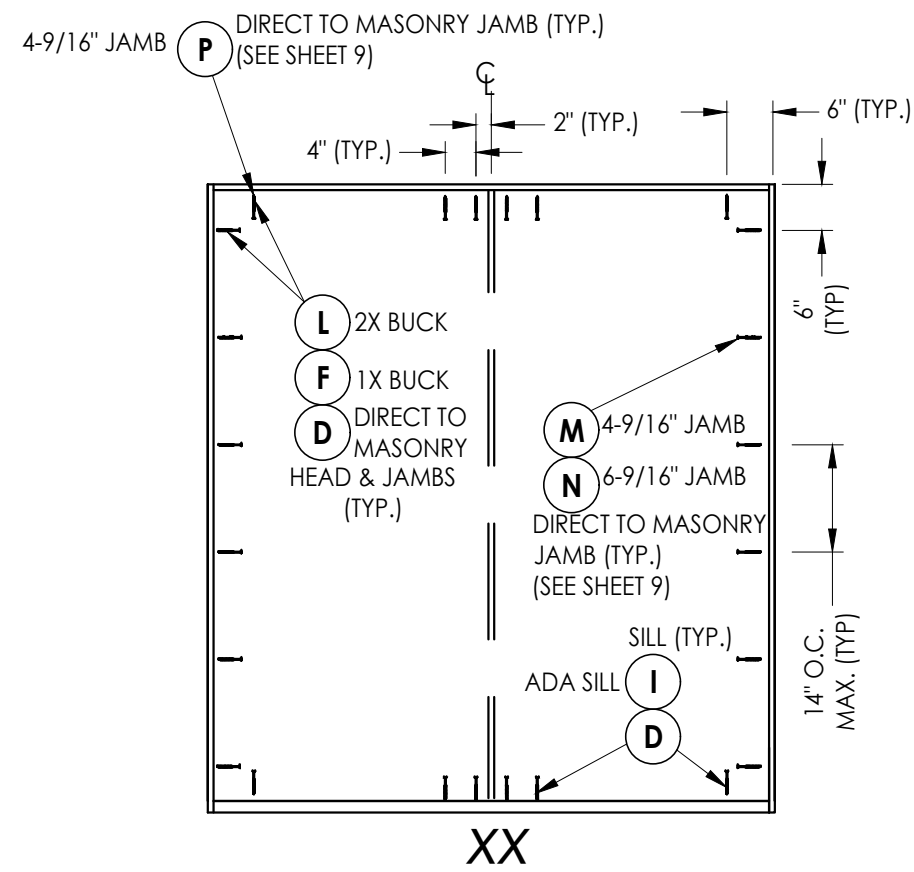

PRODUCT: PLASTPRO INC FIBERGLASS DOOR		PART OR ASSEMBLY: FRAME ANCHORING & HARDWARE DETAILS		BUILDING CONSULTANTS, INC. P.O. Box 230, Valrico, FL 33595 Phone No.: 813.659.9197 FBPE Registry No. 9813	
DATE: 10/08/14		SCALE: N.T.S.			
DWG. BY: JK		CHK. BY: LFS		REVISIONS	
DRAWING NO.: FL-17347.2		NO. DATE			
SHEET 11 OF 12		DATE: 10/08/14		SCALE: N.T.S.	
DWG. BY: JK		CHK. BY: LFS		DRAWING NO.: FL-17347.2	
DATE: 10/08/14		SCALE: N.T.S.		REVISIONS	
DWG. BY: JK		CHK. BY: LFS		NO. DATE	
DRAWING NO.: FL-17347.2		DATE: 10/08/14		SCALE: N.T.S.	
SHEET 11 OF 12		DATE: 10/08/14		SCALE: N.T.S.	

Z:\2023 FBC Drawings\Plastpro\FL-17347 R6\FL-17347.2.dwg

BILL OF MATERIALS		
ITEM #	DESCRIPTION	MATERIAL
A	1X BUCK (G >= 0.42)	WOOD
B	2X BUCK (G >= 0.42)	WOOD
C	1/4" MAX. SHIM SPACE	-
D	1/4" PFH CONCRETE SCREW (1-1/4" MIN. EMB.)	STEEL
E	MASONRY - 3,000 PSI MIN. CONCRETE CONFORMING TO ACI 301 OR HOLLOW BLOCK CONFORMING TO ASTM C90	CONCRETE
F	1/4" X 3-3/4" PFH DeWALT OR ITW CONCRETE SCREW	STEEL
G	3/16" x 3-1/4" PFH ITW CONCRETE SCREW	STEEL
I	1/4" X 1-3/4" PFH DeWALT OR ITW CONCRETE SCREW	STEEL
L	#10 X 2-1/2" PFH WOOD SCREW (1.15" MIN. EMB.)	STEEL
M	3/16" X 2-1/4" ITW CONCRETE SCREW	STEEL
N	3/16" X 2-3/4" ITW CONCRETE SCREW	STEEL
P	1/4" X 2-1/4" PFH DeWALT CONCRETE SCREW	STEEL
1	POLY FIBER JAMB	COMP.
6	DOOR SWEEP	PVC
7	WEATHERSTRIP (ENDURA FORCE 5)	FOAM
8	WEATHERSTRIP (Q-LON)	FOAM
9	#9 X 3/4" PFH WOOD SCREW	STEEL
11	4" X 4" HINGE	STEEL
12	LATCH STRIKE PLATE	STEEL
13	DEADBOLT STRIKE PLATE	STEEL
20	INSWING THRESHOLD	ALUM/COMP
21	INSWING THRESHOLD w/ SIDELITE ADAPTER	ALUM/COMP
22	OUTSWING THRESHOLD	ALUM/COMP
23	OUTSWING THRESHOLD w/ SIDELITE ADAPTER	ALUM/COMP
24	ADA THRESHOLD	ALUM
25	OUTSWING THRESHOLD	ALUM/WOOD
26	INSWING THRESHOLD	ALUM/WOOD
27	INSWING THRESHOLD w/ SIDELITE ADAPTER	ALUM/WOOD
33	ASTRAGAL (DLP OR ENDURA)	ALUM
40	DOOR PANEL	-
50	SIDELITE PANEL	-


CONCRETE ANCHOR NOTES:

- Concrete anchor locations at the corners may be adjusted to maintain the min. edge distance to mortar joints.
- Concrete anchor locations noted as "MAX. ON CENTER" must be adjusted to maintain the min. edge distance to mortar joints, additional concrete anchors may be required to ensure the "MAX. ON CENTER" dimension are not exceeded.
- Concrete anchor table:

ANCHOR TYPE	ANCHOR SIZE	MIN. EMBEDMENT	MIN. CLEARANCE TO MASONRY EDGE	MIN. CLEARANCE TO ADJACENT ANCHOR
ITW BUILDEX TAPCON®	3/16"	1-1/4"	3"	1-1/2"
	1/4"	1-1/4"	2"	4"
DeWALT ULTRACON®	1/4"	1-1/4"	1"	4"

WOOD SCREW INSTALLATION NOTES:

- Maintain a minimum 5/8" edge distance, 1" end distance, & 1" o.c. spacing of wood screws to prevent the splitting of wood.

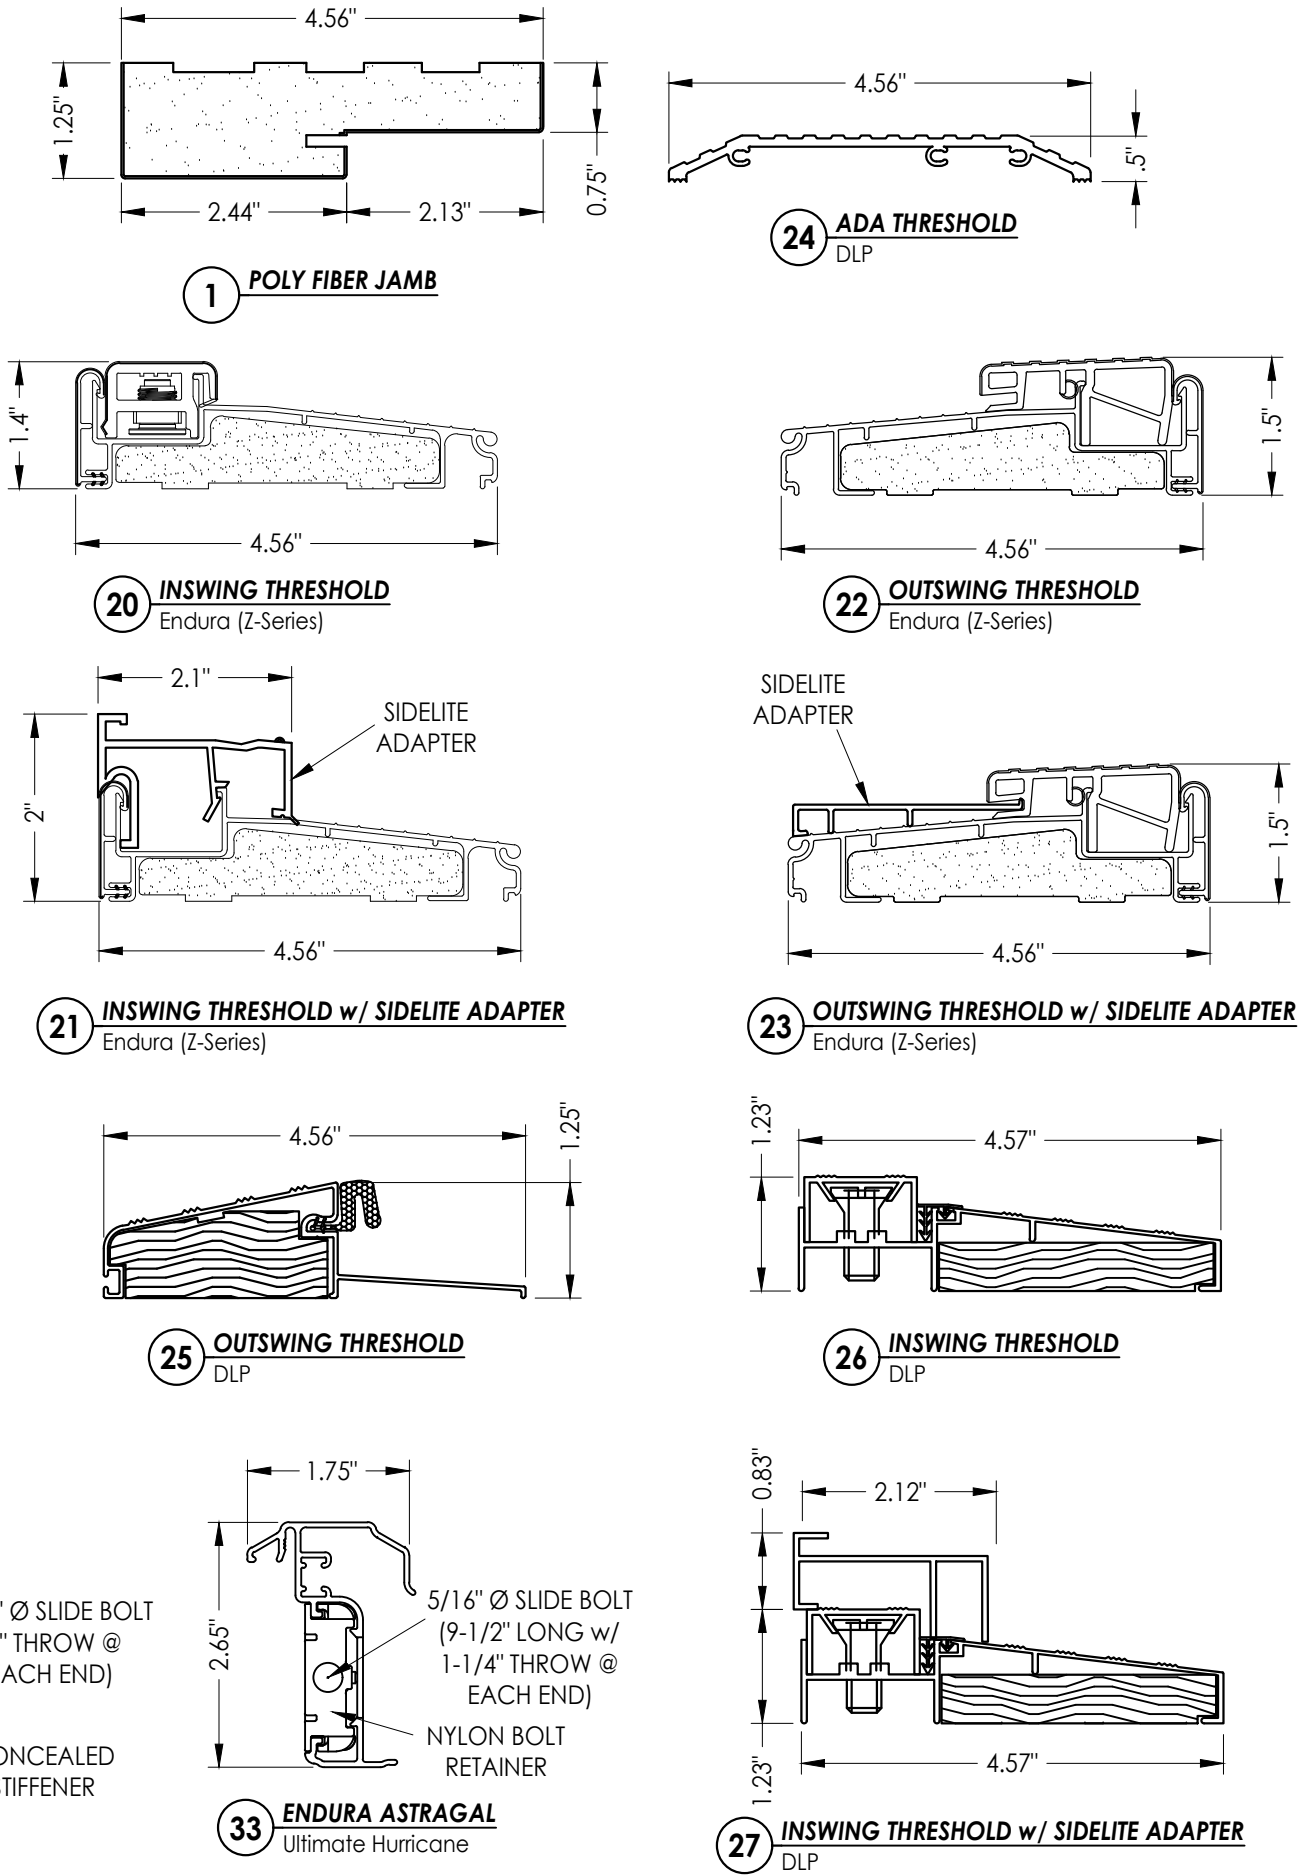

Documents Prepared By:
Lyndon F. Schmidt
P.E. No. 43409

RW BUILDING CONSULTANTS, INC.
P.O. Box 230, Valrico, FL 33595
Phone No.: 813.659.9197
FBPE Registry No. 9813

PRODUCT:
PLASTPRO INC.
FIBERGLASS DOOR

PART OR ASSEMBLY:
BILL OF MATERIALS
& COMPONENTS

		LFS	DAC	JK	JK	BY
	UPDATE TO 8TH ED. (2023)	FBC	FBC	FBC	FBC	
4	8/10/23					
3	8/05/20					
2	7/27/17					
1	04/14/15					
	NO. DATE					
REVISIONS						

DATE: 10/08/14

SCALE: N.T.S.

DWG. BY: JK

CHK. BY: LFS

DRAWING NO.:

FL-17347.2

SHEET 12 OF 12