





5200 W. CENTURY BLVD.
LOS ANGELES, CA 90045

GLAZED FIBERGLASS DOORS
DOUBLES
w/ or w/o SIDELITES
INSWING / OUTSWING
"IMPACT"

GENERAL NOTES

1. This product has been evaluated and is in compliance with the 8th Edition (2023) Florida Building Code (FBC) structural requirements excluding the "High Velocity Hurricane Zone" (HVHZ).
2. Product anchors shall be as listed and spaced as shown on details. Anchor embedment to base material shall be beyond wall dressing or stucco.
3. When used in areas requiring wind borne debris protection this product complies with FBC Sections 1609.1.2 & R301.2.1.2 and does not require an impact resistant covering. This product meets missile level "D" and excludes Wind Zone 4 as defined in ASTM E1996 and FBC Sections 1609.1.2.2 & R301.2.1.2.1.
4. For 2x stud framing construction, anchoring of these units shall be the same as that shown for 2x buck masonry construction.
5. Site conditions that deviate from the details of this drawing require further engineering analysis by a licensed engineer or registered architect.


TABLE OF CONTENTS	
SHEET#	DESCRIPTION
1	Typical elevations, design pressures & general notes
2	Door & Sidelite panel details
3	Lite frame glazing details
4	Elevations
5	Horizontal & Vertical Cross Sections (2X Buck)
6	Horizontal & Vertical Cross Sections (1X Buck)
7	Horizontal & Vertical Cross Sections (Direct to Masonry)
8	Vertical Cross Sections (Thresholds)
9	Horizontal & Vertical Cross Sections (Direct to Masonry)
10	Buck anchoring
11	Frame anchoring & hardware details
12	Bill of materials and components

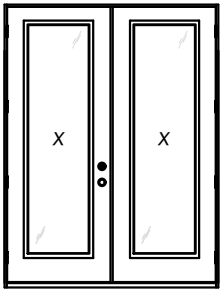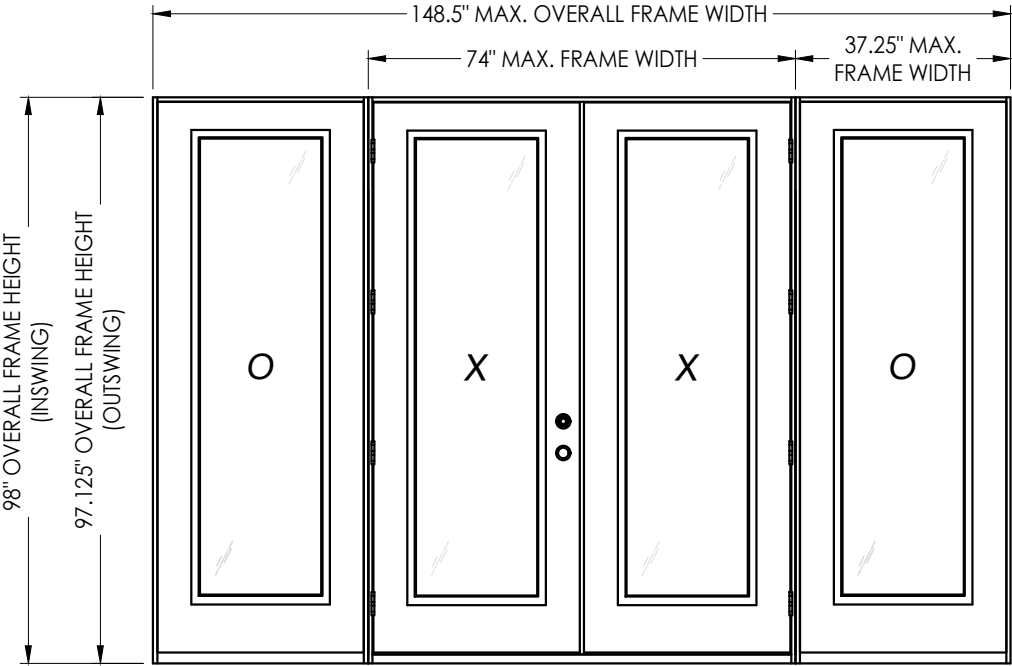

XX

CONFIG.	MAX. FRAME DIMENSION	DESIGN PRESSURE (PSF)		DESIGN PRESSURE (PSF)	
		INSWING		OUTSWING	
		POS.	NEG.	POS.	NEG.
XX	74.0" x 98.0"	+45.0	-50.0	+45.0	-45.0
OXXO	148.5" x 98.0"				

SEE SHEET 12 FOR ASTRAGAL DESIGN PRESSURE LIMITATIONS

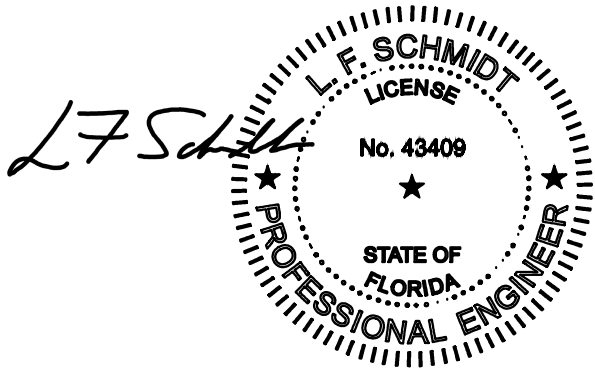

Digitally signed by Lyndon F Schmidt
Date: 2023.08.16 11:38:10 -04'00'

This item has been digitally signed and sealed by L. F. Schmidt, P.E. on the date adjacent to the seal. Printed copies of this document are not considered signed and sealed and the signature must be verified on any electronic copies.

THIS PRODUCT APPROVAL IS VALID ONLY FOR THE STATE OF FLORIDA

Documents Prepared By:
Lyndon F. Schmidt
P.E. No. 43409

PLASTPRO INC.
FIBERGLASS DOOR

PART OR ASSEMBLY:
TYPICAL ELEVATION, DESIGN PRESSURES & GENERAL NOTES

5	8/10/23	UPDATE TO 8TH ED. (2023)	FBC	LFS
4	8/16/22	REV. DOOR/SL PANELS/WIND ZONE		LFS
3	8/05/20	UPDATE TO 7TH ED. (2020)	FBC	DAC
2	7/27/17	UPDATE TO 6TH ED. (2017)	FBC	JK
1	04/14/15	UPDATE TO 5TH ED. (2014)	FBC	JK
NO.	DATE			BY

REVISIONS

DATE: 10/08/14

SCALE: N.T.S.

DWG. BY: JK

CHK. BY: LFS


DRAWING NO.: FL-17347.8

SHEET 1 OF 12


© 2014 R.W. BUILDING CONSULTANTS INC.

Building Consultants, Inc.
P.O. Box 230, Valrico, FL 33595
Phone No.: 813.659.9197
FBPE Registry No. 9813

Z:\2023 FBC Drawings\Plastpro\FL-17347 R6\FL-17347.7-8.dwg

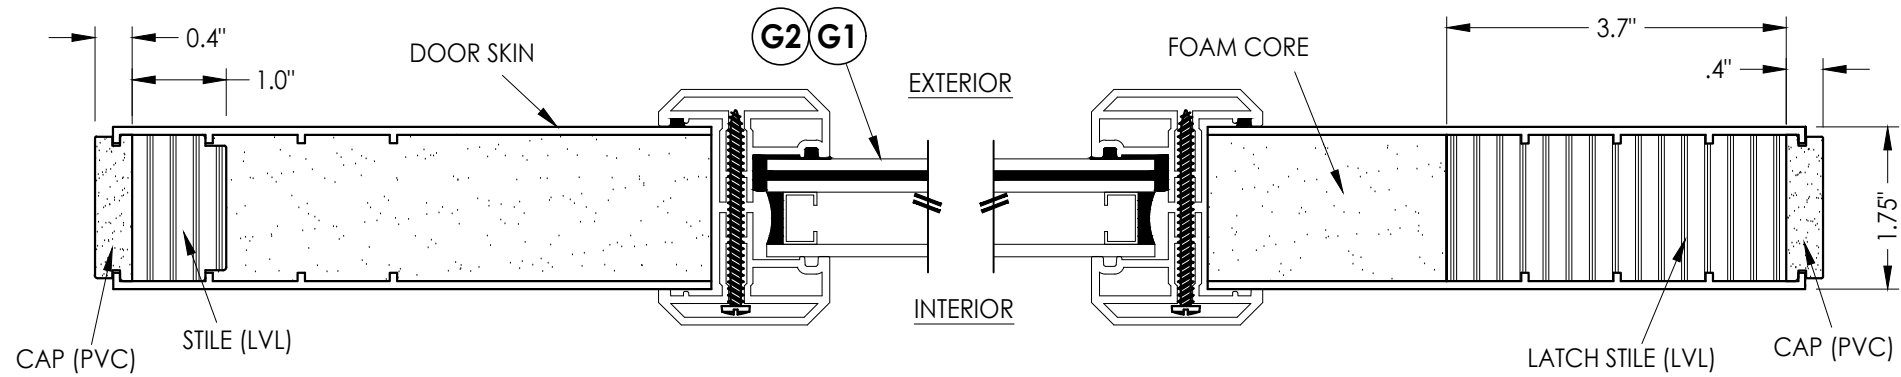


1
2 **HORIZONTAL CROSS SECTION**

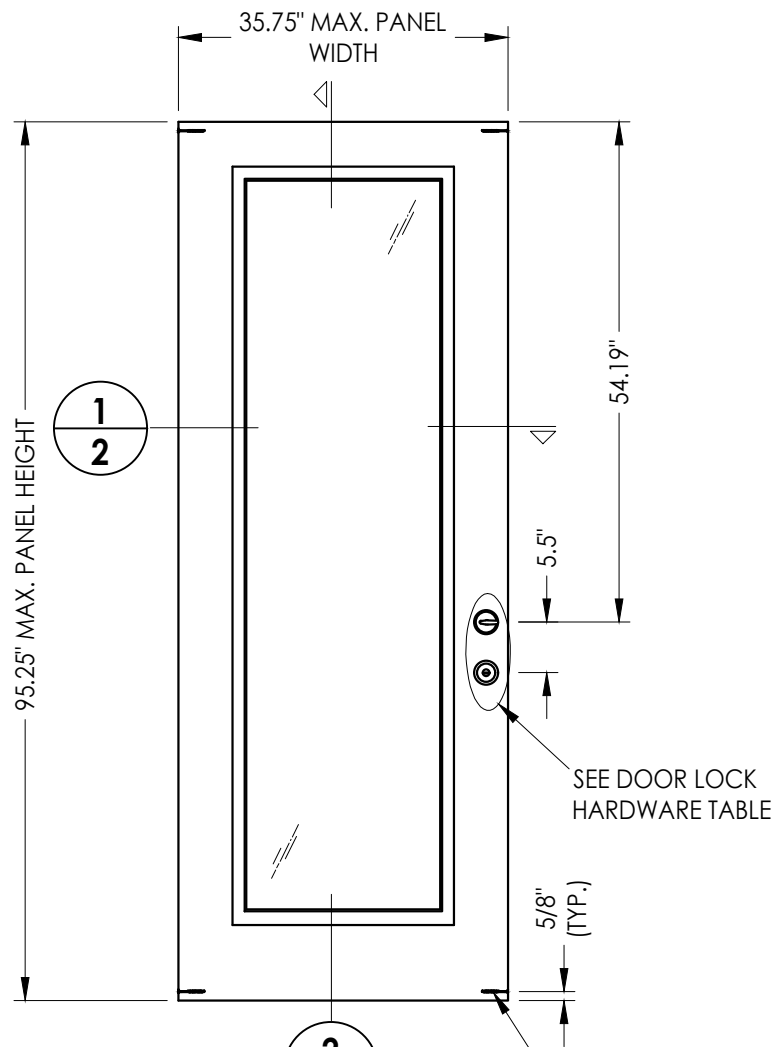

- 40 **PLASTPRO DOOR PANEL**
50 **PLASTPRO SIDELITE PANEL**

#8 X 3" FH WS @ EACH CORNER
THROUGH PVC CAP INTO RAIL
(4 TOTAL - DOOR PANEL ONLY)

DOOR LOCK HARDWARE TABLE		
MANUFACTURER	MODEL	
KWIKSET	KNOB:	SERIES (400)
	DEADBOLT:	SERIES (660)
YALE	KNOB:	CIRRUS 100 C
	DEADBOLT:	820 SINGLE CYLINDER

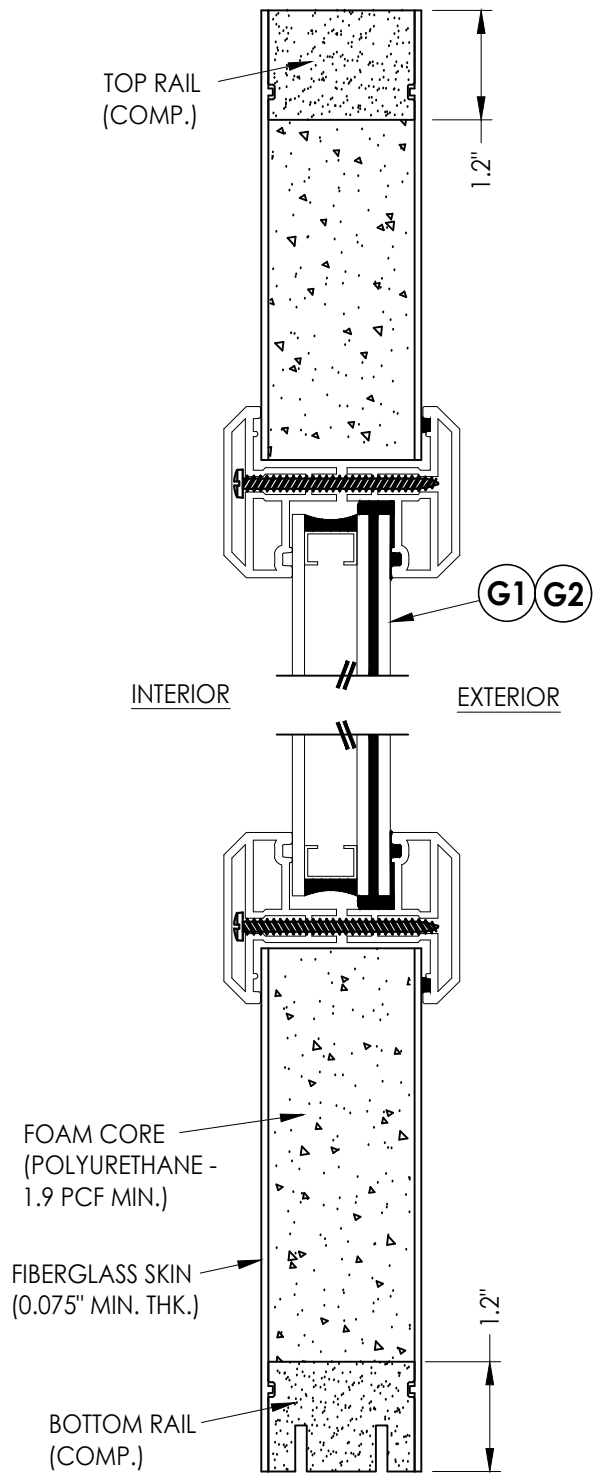

2
2 **VERTICAL CROSS SECTION**

Documents Prepared By:
Lyndon F. Schmidt
P.E. No. 43409

RW BUILDING CONSULTANTS, INC.
P.O. Box 230, Valrico, FL 33595
Phone No.: 813.659.9197
FBPE Registry No. 9813

PRODUCT: PLASTPRO INC.
FIBERGLASS DOOR

PART OR ASSEMBLY:
DOOR & SIDELITE
PANEL DETAILS

NO.	DATE	REVISIONS
5	8/10/23	UPDATE TO 8TH ED. (2023) FBC
4	8/16/22	REV. DOOR/SL PANELS/WIND ZONE
3	8/05/20	UPDATE TO 7TH ED. (2020) FBC
2	7/27/17	UPDATE TO 6TH ED. (2017) FBC
1	04/14/15	UPDATE TO 5TH ED. (2014) FBC

DATE: 10/08/14

SCALE: N.T.S.

DWG. BY: JK


CHK. BY: LFS

DRAWING NO.:

FL-17347.8


SHEET 2 OF 12

Z:\2023 FBC Drawings\Plastpro\FL-17347 R6\FL-17347.7-8.dwg

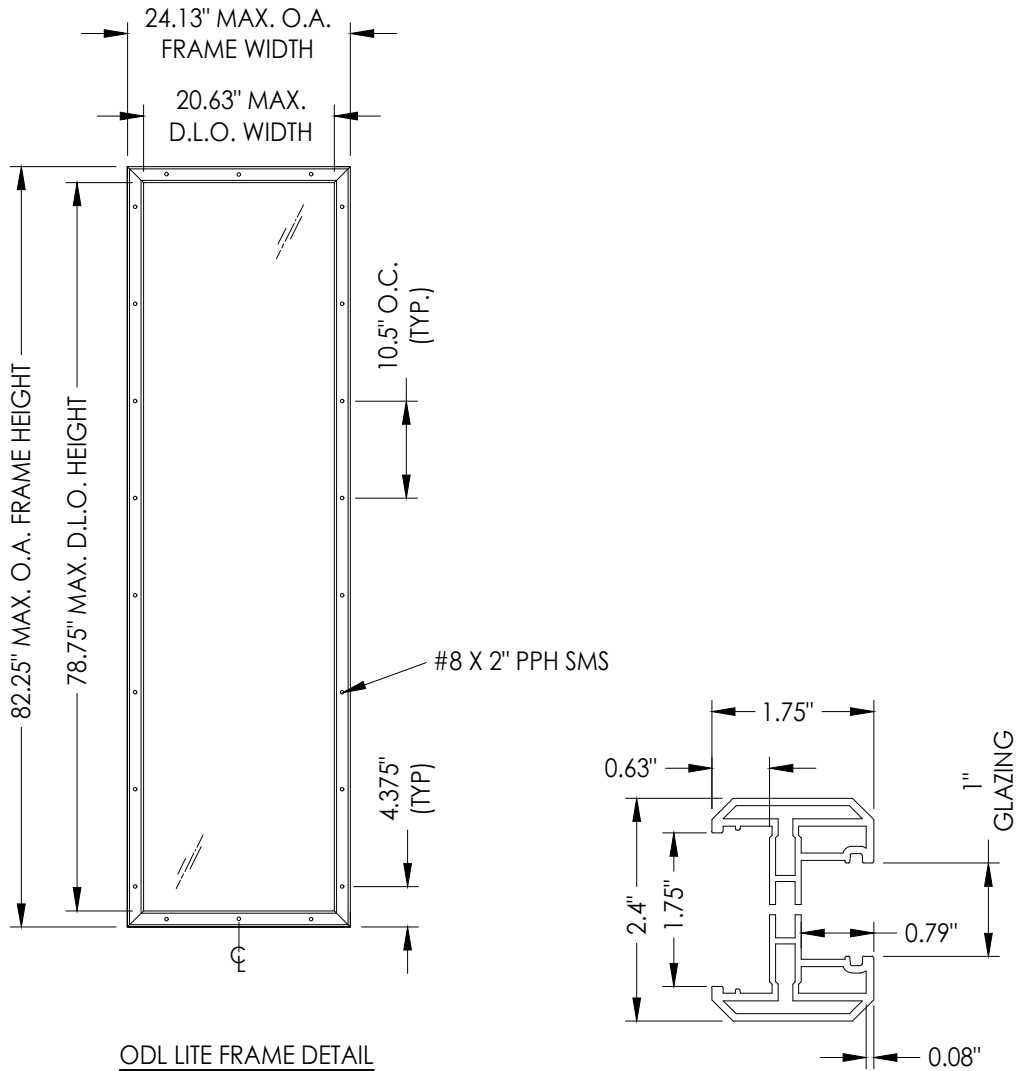


ODL LITE FRAME DETAIL
"FLAT FRAME" PROFILE


3A ODL LITE FRAME
"FLAT FRAME" PROFILE
(6063-T5 ALUM)

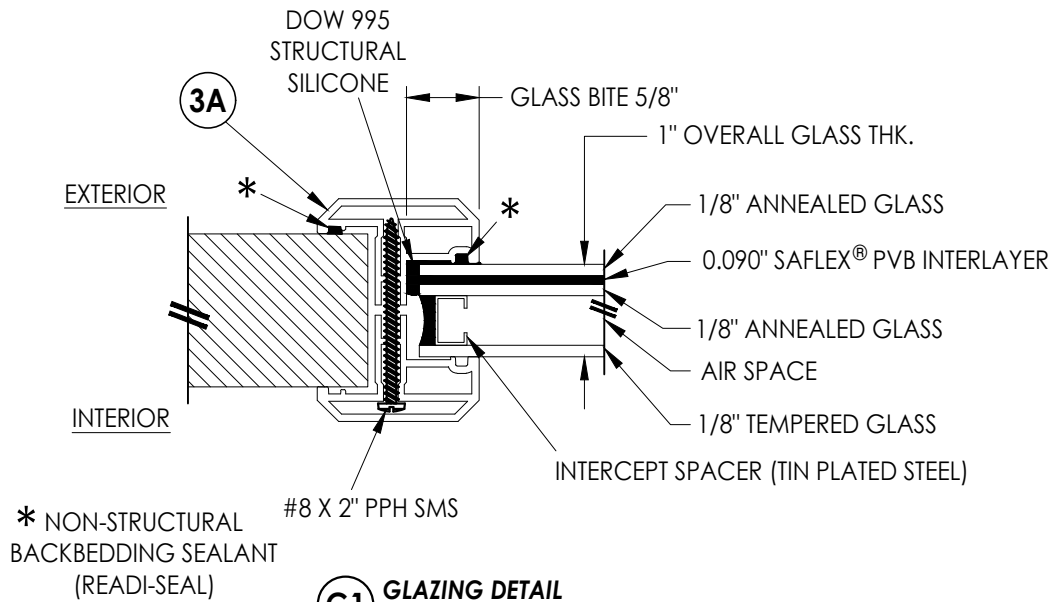


G1 GLAZING DETAIL
ODL "FLAT FRAME"

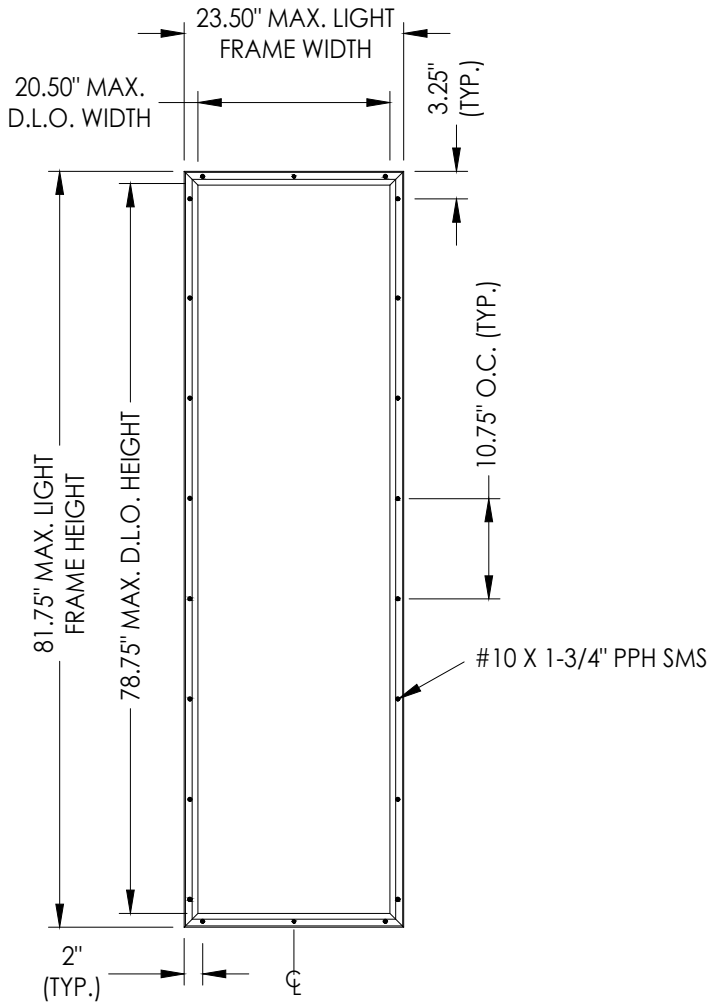

RSL LITE FRAME

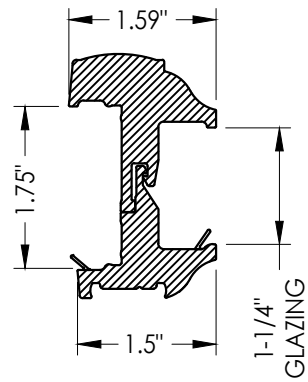

3B RSL LITE FRAME
PVC

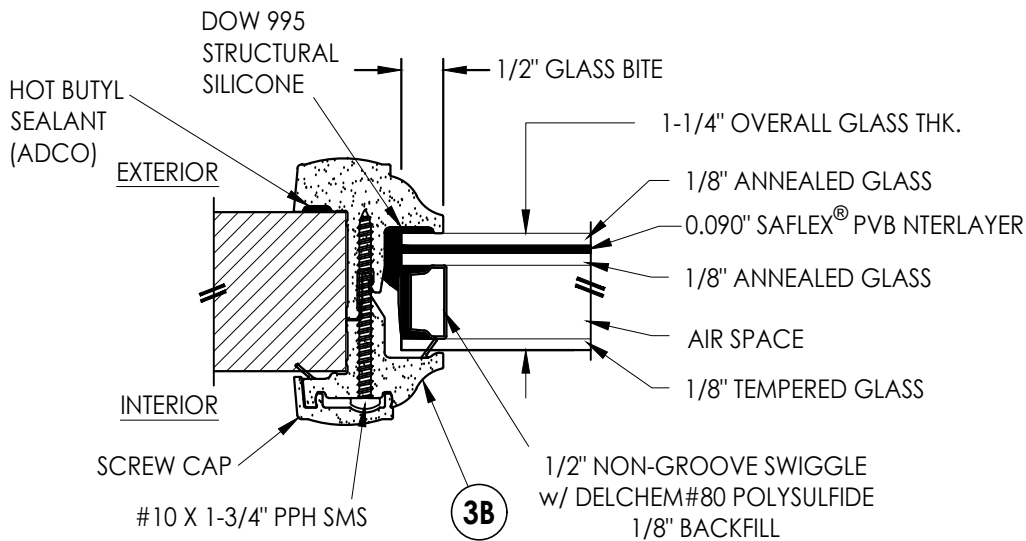

G2 GLAZING DETAIL
RSL Lite Frame

Documents Prepared By:
Lyndon F. Schmidt
P.E. No. 43409

RW BUILDING CONSULTANTS, INC.
P.O. Box 230, Valrico, FL 33595
Phone No.: 813.659.9197
FBPE Registry No. 9813

PRODUCT: PLASTPRO INC.
FIBERGLASS DOOR

PART OR ASSEMBLY:
LITE FRAME
GLAZING DETAILS

		LFS	FBC	BY
5	8/10/23	UPDATE TO 8TH ED. (2023)	FBC	
4	8/16/22	REV. DOOR/SL PANELS/WIND ZONE	LFS	
3	8/05/20	UPDATE TO 7TH ED. (2020)	DAC	
2	7/27/17	UPDATE TO 6TH ED. (2017)	JK	
1	04/14/15	UPDATE TO 5TH ED. (2014)	JK	
NO.	DATE			

DATE: 10/08/14

SCALE: N.T.S.

DWG. BY: JK


CHK. BY: LFS

DRAWING NO.:


FL-17347.8

SHEET 3 OF 12

Z:\2023 FBC Drawings\Plastpro\FL-17347 R6\FL-17347.7-8.dwg

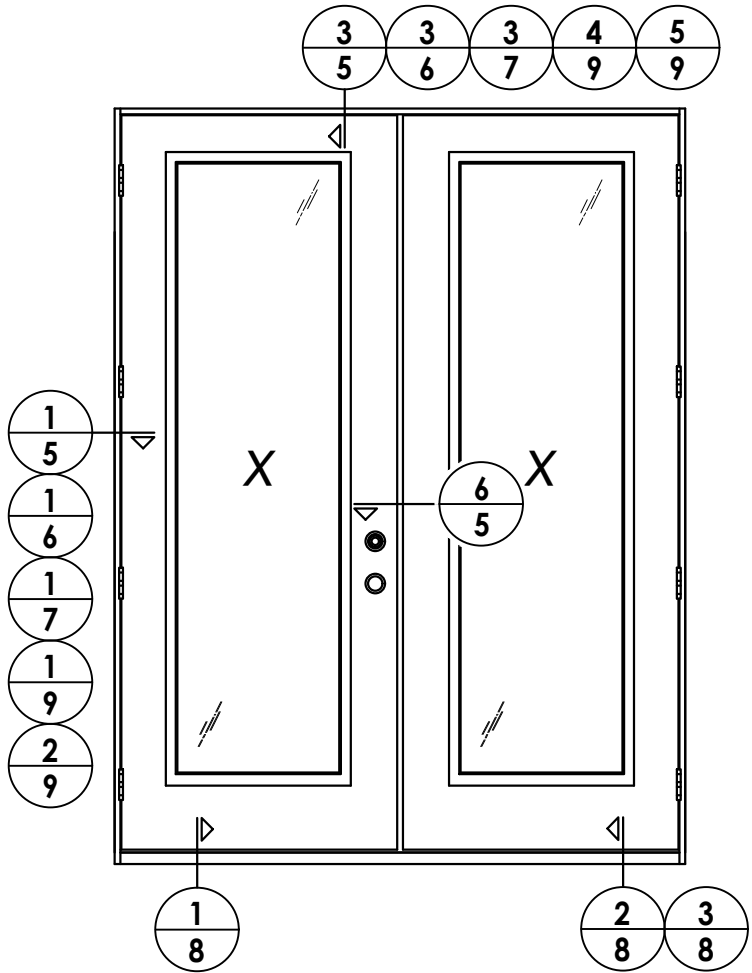

ELEVATION
XX

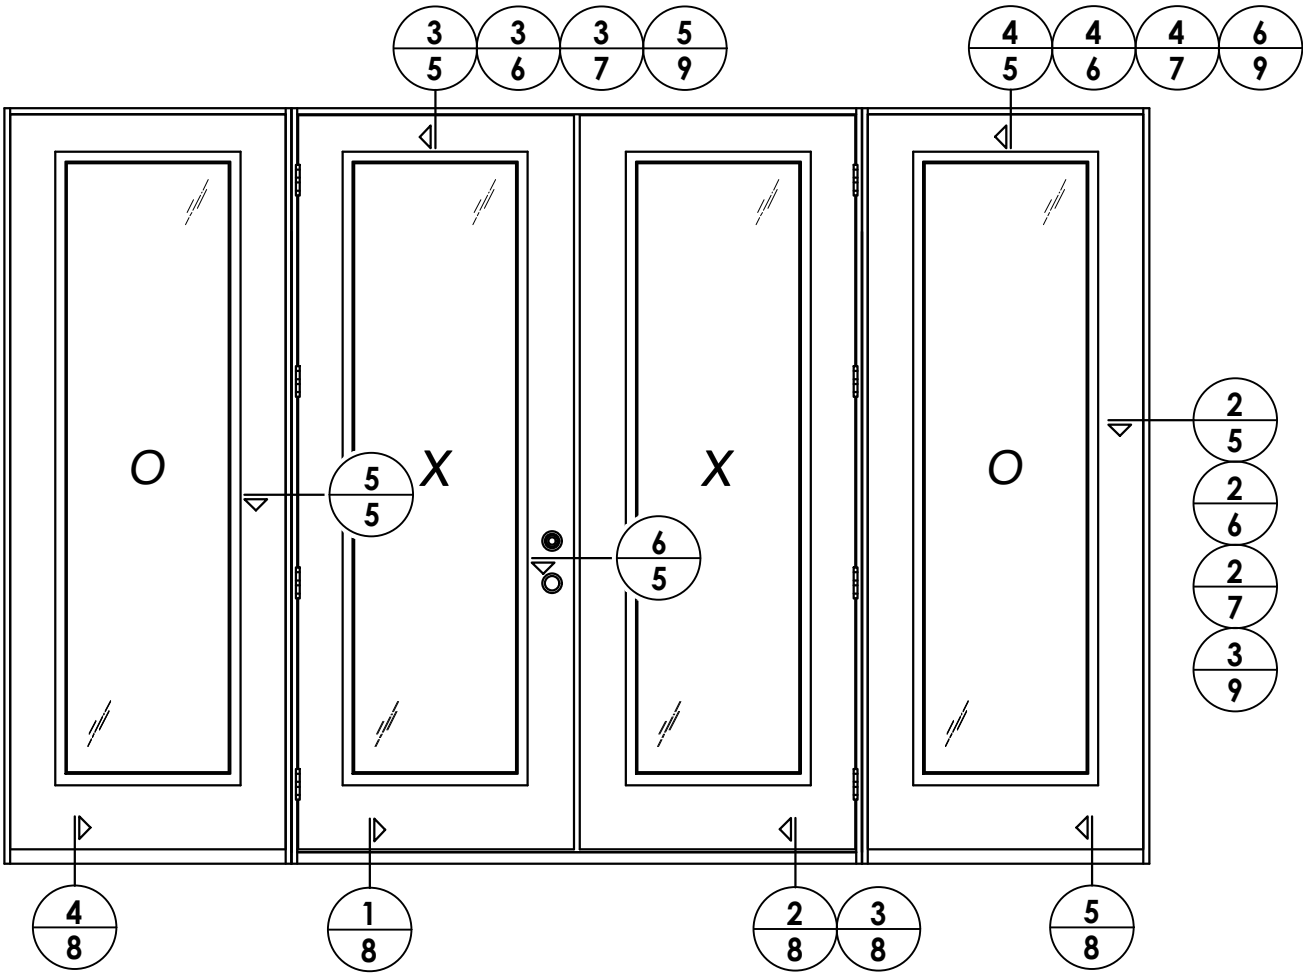


ELEVATION
OXXO

5	8/10/23	UPDATE TO 8TH ED. (2023)	FBC	LFS	
4	8/16/22	REV. DOOR/SL PANELS/WIND ZONE		LFS	
3	8/05/20	UPDATE TO 7TH ED. (2020)	FBC	DAC	
2	7/27/17	UPDATE TO 6TH ED. (2017)	FBC	JK	
1	04/14/15	UPDATE TO 5TH ED. (2014)	FBC	JK	
NO.	DATE			BY	
					REVISIONS
DATE: 10/08/14					
SCALE: N.T.S.					
DWG. BY: JK					
CHK. BY: LFS					
DRAWING NO.: FL-17347.8					
SHEET 4 OF 12					


PRODUCT:	PLASTPRO INC.	
	FIBERGLASS DOOR	
	PART OR ASSEMBLY:	
ELEVATIONS		

Documents Prepared By:	Lyndon F. Schmidt	
	P.E. No. 43409	
	<i>R^W</i> BUILDING CONSULTANTS, INC.	
	P.O. Box 230, Valrico, FL 33595	
	Phone No.: 813.659.9197	
	FBPE Registry No. 9813	


Z:\2023 FBC Drawings\Plastpro\FL-17347 R6\FL-17347.7-8.dwg

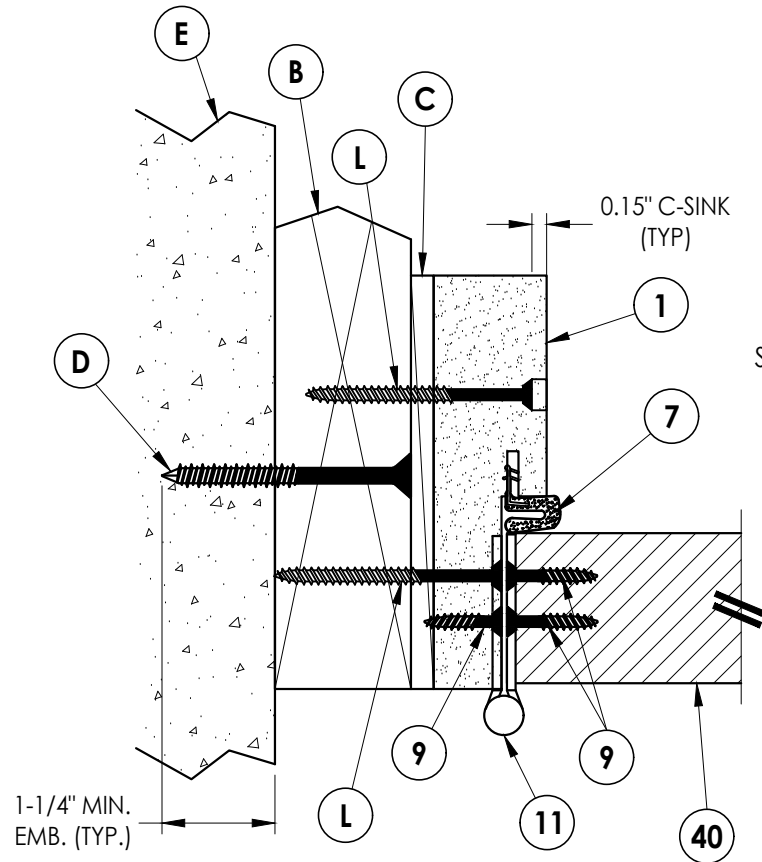


1 **HORIZONTAL CROSS SECTION**
5 Outswing shown (Inswing similar)

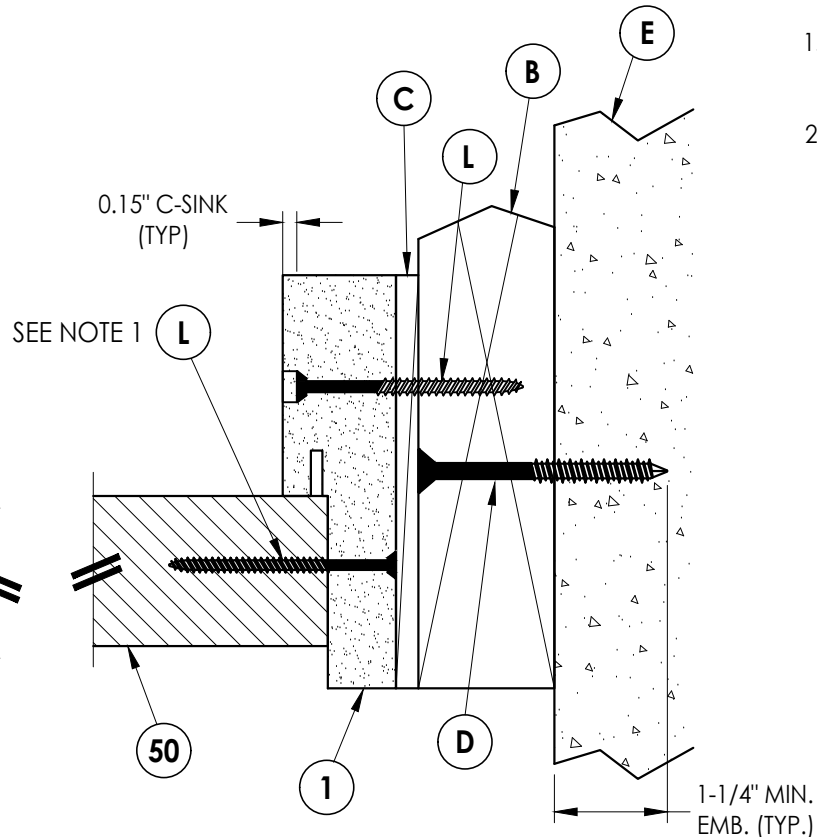

2 **HORIZONTAL CROSS SECTION**
5 Outswing shown (Inswing similar)

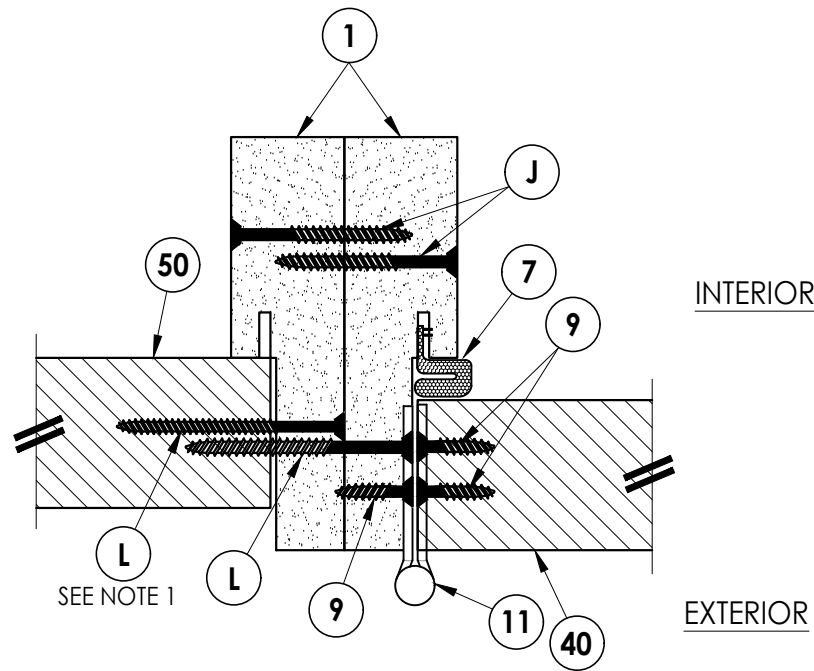


5 **HORIZONTAL CROSS SECTION**
5 Outswing shown (Inswing similar)

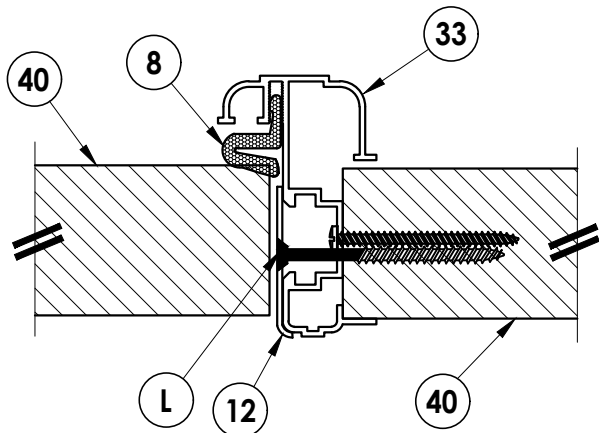


6 **HORIZONTAL CROSS SECTION**
5 Inswing shown (Outswing similar)

- NOTE:
1. Spacing for item L: 6" from each end and 5 more equally spaced along sidelite jamb (7 total).
 2. Spacing for item L @ head & sill: 6" from each end, 1 @ centerline, 2 additional at 3" & 4.5" from end adjacent to door.

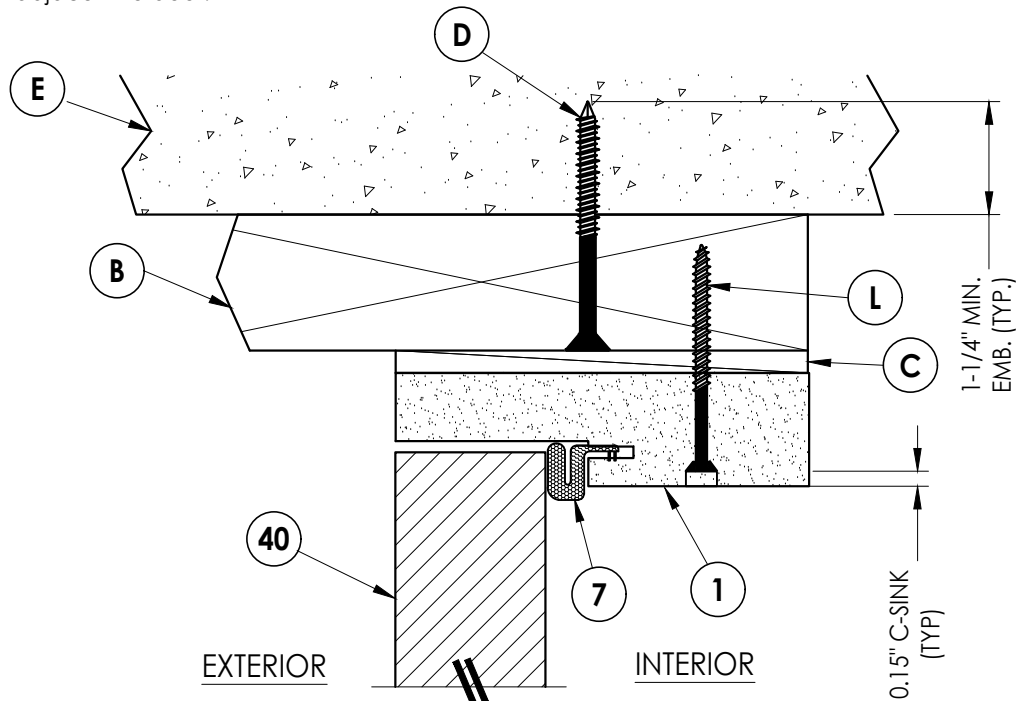

3 **VERTICAL CROSS SECTION**
5 Outswing shown (Inswing similar)

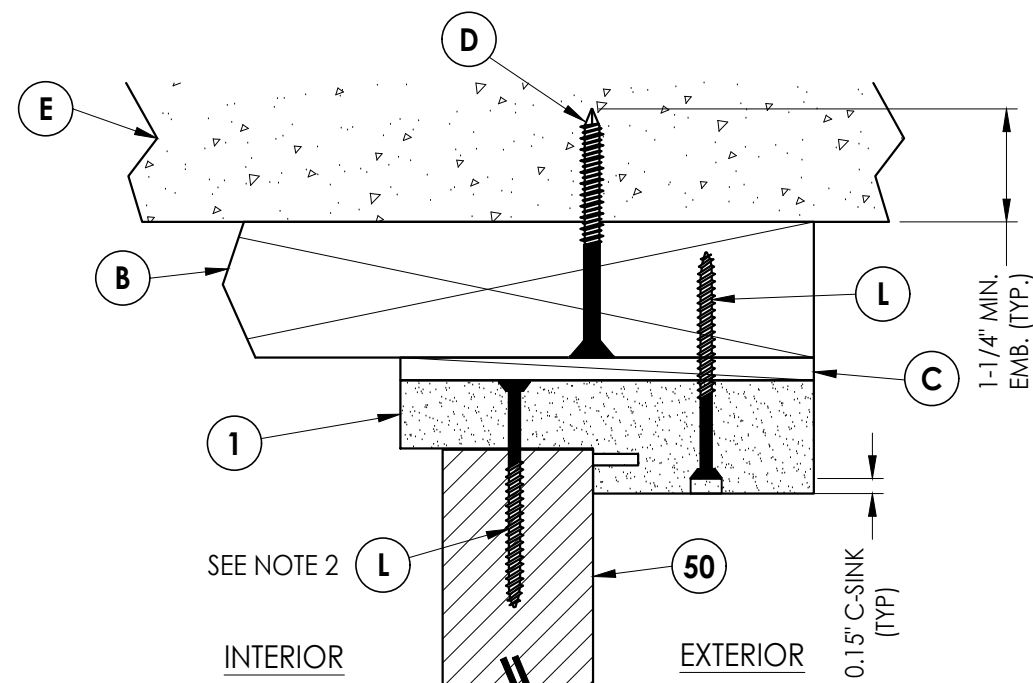

4 **VERTICAL CROSS SECTION**
5 Outswing shown (Inswing similar)

Documents Prepared By:
Lyndon F. Schmidt
P.E. No. 43409

BUILDING CONSULTANTS, INC.
P.O. Box 230, Valrico, FL 33595
Phone No.: 813.659.9197
FBPE Registry No. 9813

PRODUCT: **PLASTPRO INC.**
FIBERGLASS DOOR

PART OR ASSEMBLY:
HORIZONTAL & VERTICAL
CROSS SECTIONS (2X BUCK)

NO.	DATE	REVISIONS
5	8/10/23	UPDATE TO 8TH ED. (2023) FBC
4	8/16/22	REV. DOOR/SL PANELS/WIND ZONE
3	8/05/20	UPDATE TO 7TH ED. (2020) FBC
2	7/27/17	UPDATE TO 6TH ED. (2017) FBC
1	04/14/15	UPDATE TO 5TH ED. (2014) FBC

DATE: 10/08/14

SCALE: N.T.S.


DWG. BY: JK

CHK. BY: LFS


DRAWING NO.:
FL-17347.8

SHEET 5 of 12


Z:\2023 FBC Drawings\Plastpro\FL-17347 R6\FL-17347.7-8.dwg

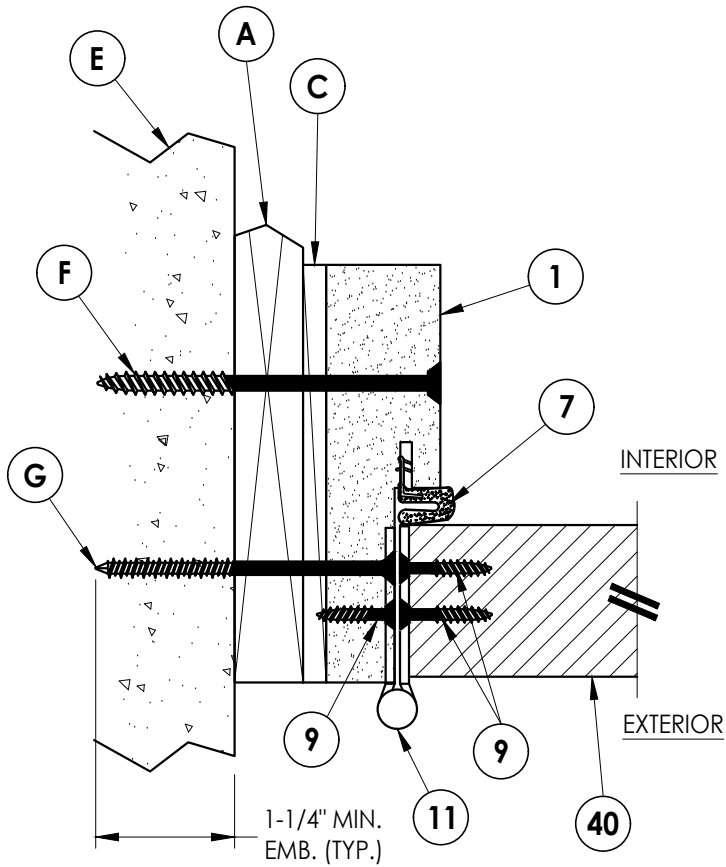


1
6 **HORIZONTAL CROSS SECTION**
Shown w/ 1X sub-buck
Outswing shown (Inswing similar)

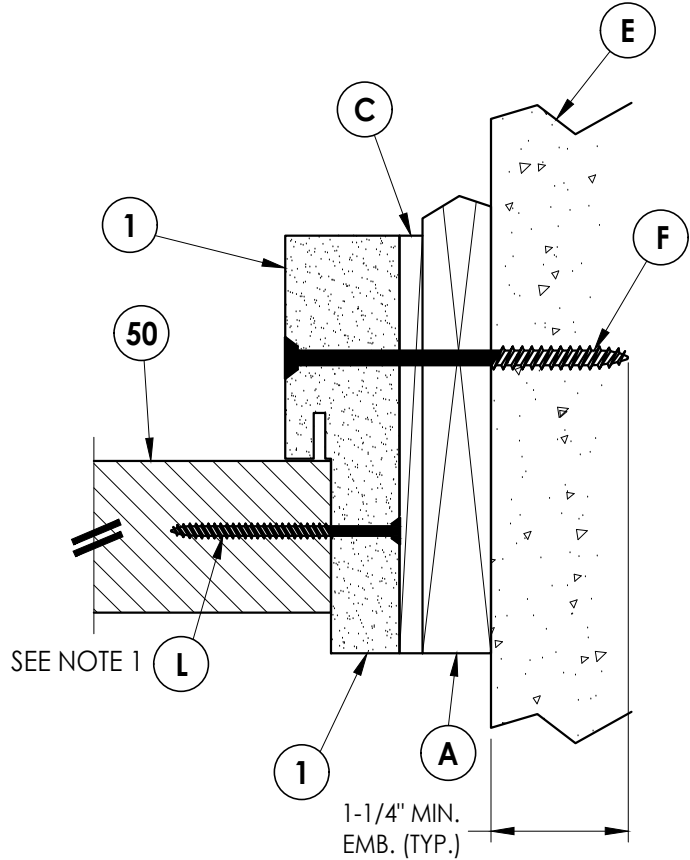

2
6 **HORIZONTAL CROSS SECTION**
Shown w/ 1X sub-buck
Outswing shown (Inswing similar)

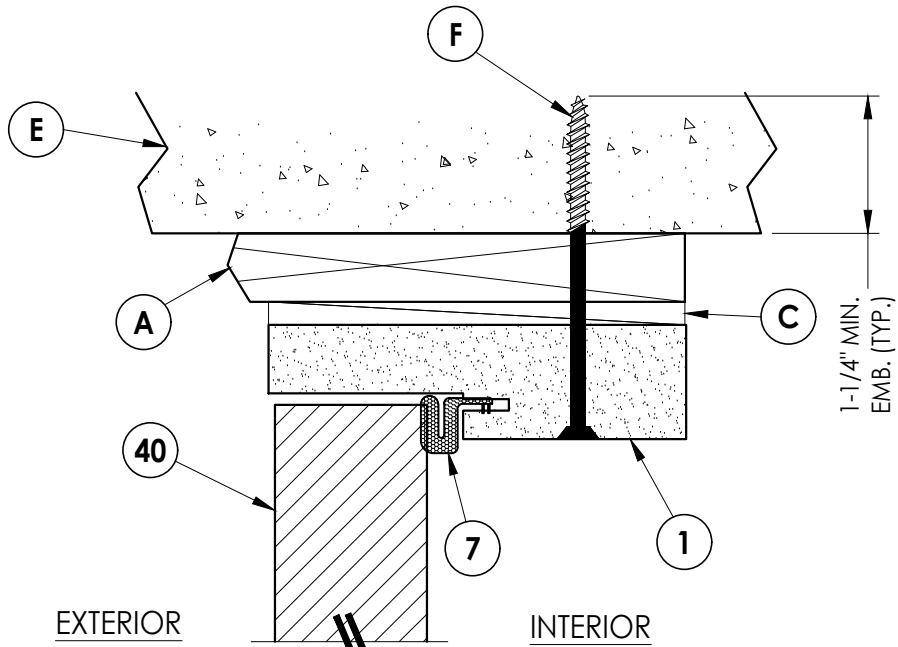

3
6 **VERTICAL CROSS SECTION**
Shown w/ 1X sub-buck
Outswing shown (Inswing similar)

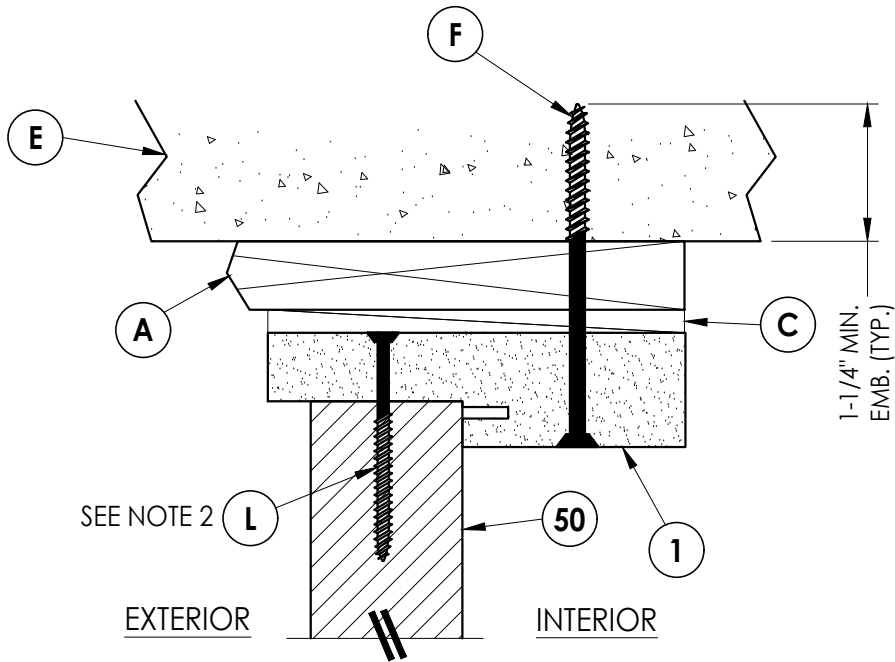

4
6 **VERTICAL CROSS SECTION**
Shown w/ 1X sub-buck
Outswing shown (Inswing similar)

NOTE:

1. Spacing for item L: 6" from each end and 5 more equally spaced along sidelite jamb (7 total).
2. Spacing for item L @ head & sill: 6" from each end, 1 @ centerline, 2 additional at 3" & 4.5" from end adjacent to door.

Documents Prepared By:
Lyndon F. Schmidt
P.E. No. 43409

RW BUILDING CONSULTANTS, INC.
P.O. Box 230, Valrico, FL 33595
Phone No.: 813.659.9197
FBPE Registry No. 9813

PRODUCT:
PLASTPRO INC.
FIBERGLASS DOOR

PART OR ASSEMBLY:
HORIZONTAL & VERTICAL
CROSS SECTIONS (1X BUCK)

NO.	DATE	REVISIONS					
		DATE	BY	CHK	APP	REV	DESCRIPTION
5	8/10/23	UPDATE TO 8TH ED. (2023)	FBC	LFS			
4	8/16/22	REV. DOOR/SL PANELS/WIND ZONE	LFS				
3	8/05/20	UPDATE TO 7TH ED. (2020)	FBC	DAC			
2	7/27/17	UPDATE TO 6TH ED. (2017)	FBC	JK			
1	04/14/15	UPDATE TO 5TH ED. (2014)	FBC	JK			

DATE: 10/08/14

SCALE: N.T.S.


DWG. BY: JK

CHK. BY: LFS


DRAWING NO.:

FL-17347.8


SHEET 6 OF 12

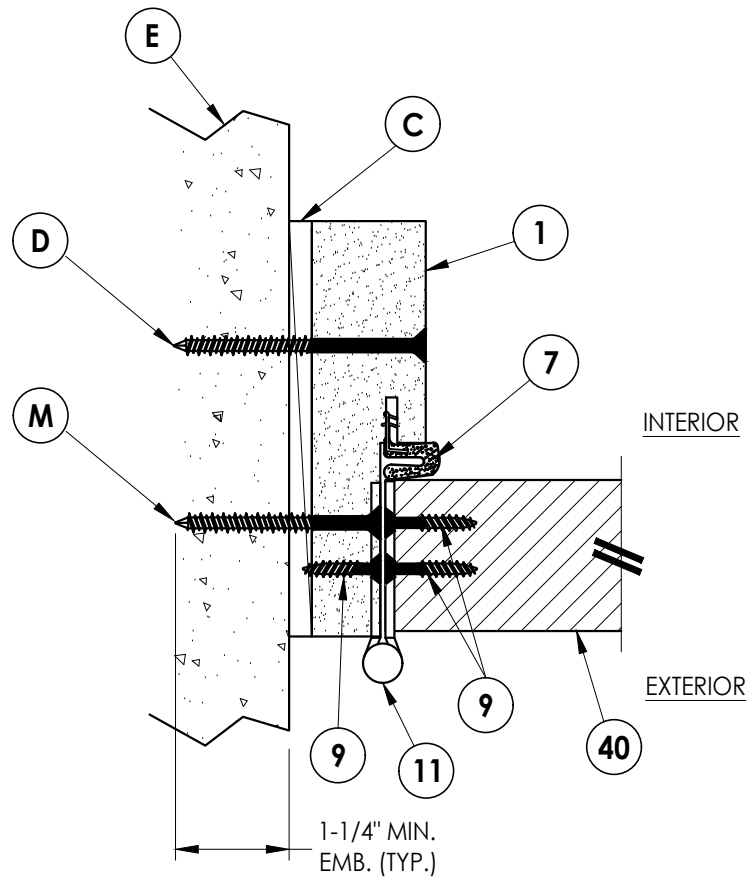


1
7 **HORIZONTAL CROSS SECTION**
Shown Direct to Masonry
Outswing shown (Inswing similar)

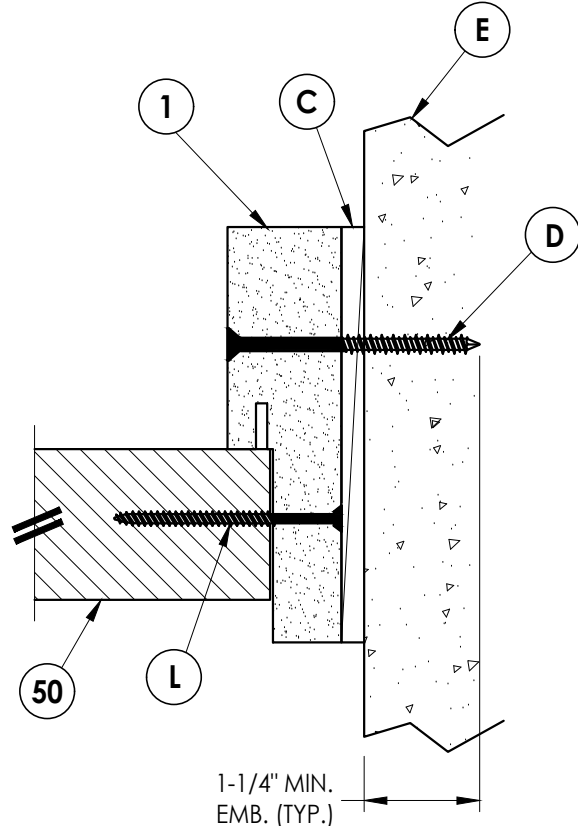

2
7 **HORIZONTAL CROSS SECTION**
Shown Direct to Masonry
Outswing shown (Inswing similar)

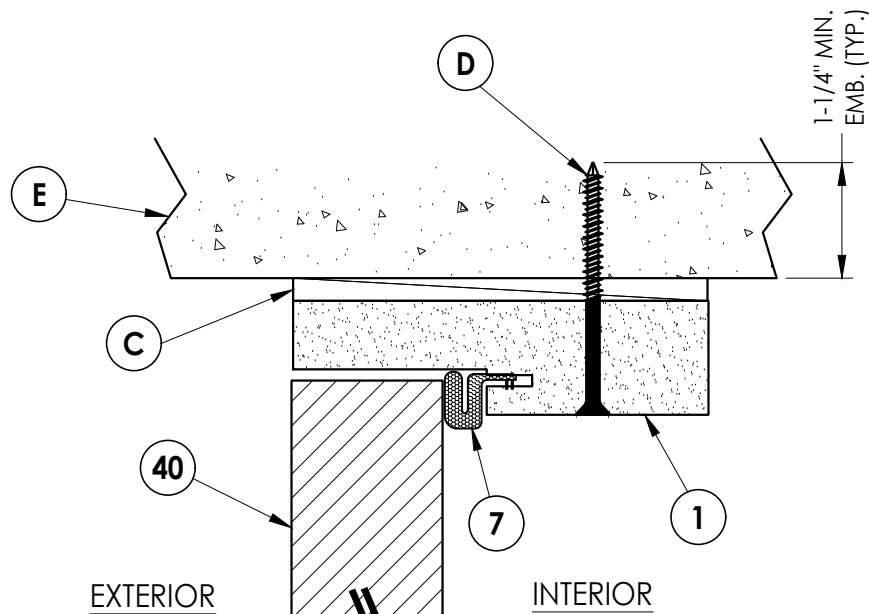

3
7 **VERTICAL CROSS SECTION**
Shown Direct to Masonry
Outswing shown (Inswing similar)

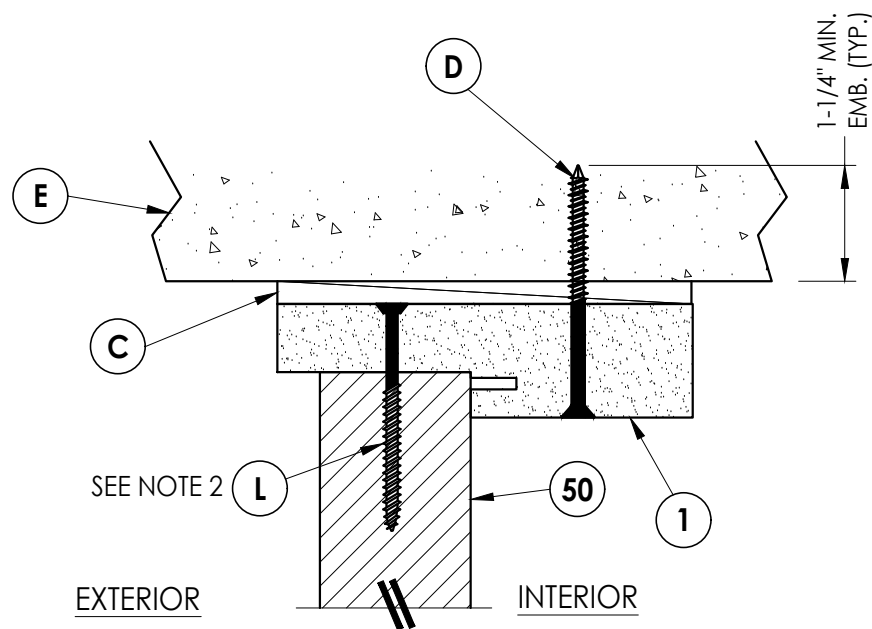

4
7 **VERTICAL CROSS SECTION**
Shown Direct to Masonry
Outswing shown (Inswing similar)


NOTE:

1. Spacing for item L: 6" from each end and 5 more equally spaced along sidelite jamb (7 total).
2. Spacing for item L @ head & sill: 6" from each end, 1 @ centerline, 2 additional at 3" & 4.5" from end adjacent to door.


PRODUCT:		PART OR ASSEMBLY:	
PLASTPRO INC. FIBERGLASS DOOR		HORIZONTAL & VERTICAL CROSS SECTIONS (DIRECT TO MASONRY)	
NO.	DATE	REVISIONS	BY
5	8/10/23	UPDATE TO 8TH ED. (2023) FBC	LFS
4	8/16/22	REV. DOOR/SL PANELS/WIND ZONE	LFS
3	8/05/20	UPDATE TO 7TH ED. (2020) FBC	DAC
2	7/27/17	UPDATE TO 6TH ED. (2017) FBC	JK
1	04/14/15	UPDATE TO 5TH ED. (2014) FBC	JK
DATE: 10/08/14		SCALE: N.T.S.	
DWG. BY: JK		CHK. BY: LFS	
DRAWING NO.: FL-17347.8		SHEET 7 OF 12	

Documents Prepared By:
Lyndon F. Schmidt
P.E. No. 43409


R^W BUILDING CONSULTANTS, INC.
P.O. Box 230, Valrico, FL 33595
Phone No.: 813.659.9197
FBPE Registry No. 9813

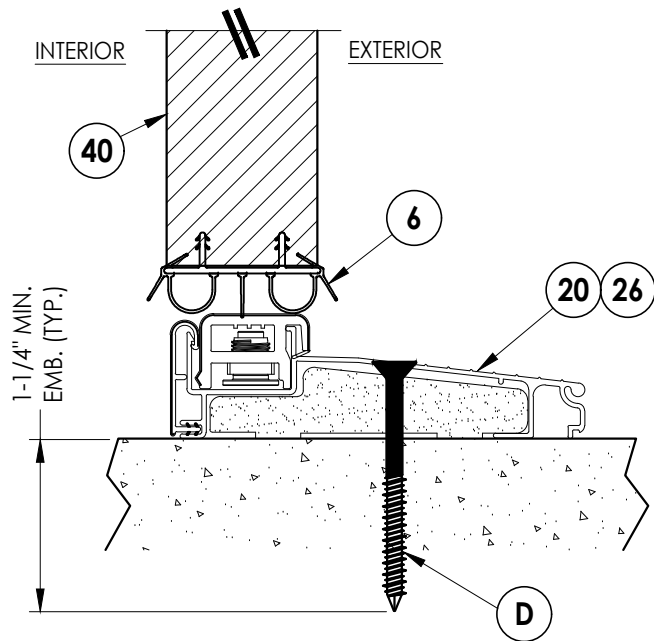


1
8 **VERTICAL CROSS SECTION**
Inswing sill

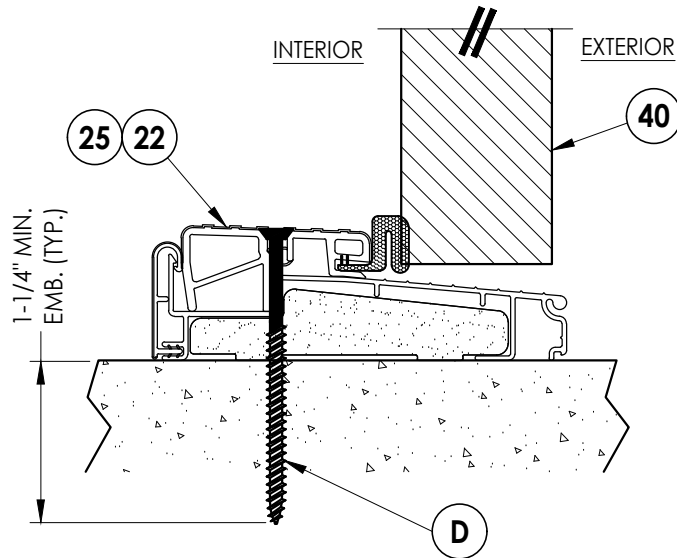


2
8 **VERTICAL CROSS SECTION**
Outswing sill

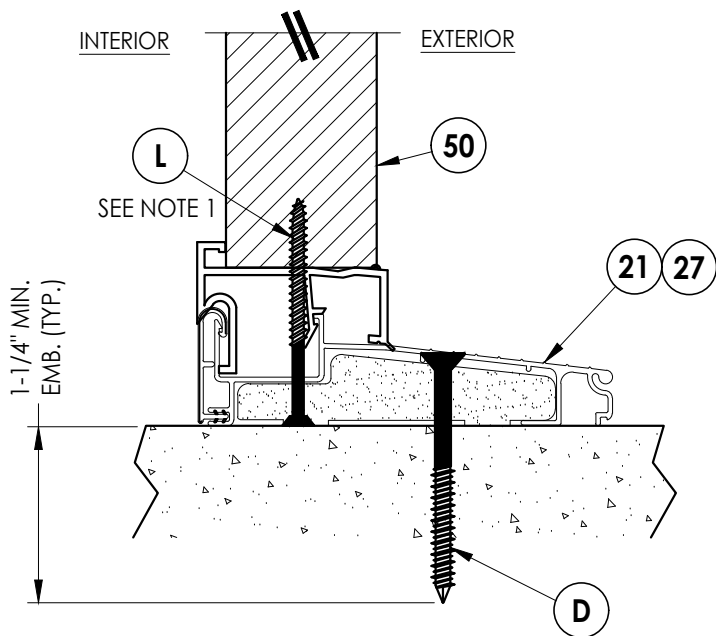

4
8 **VERTICAL CROSS SECTION**
Inswing sill

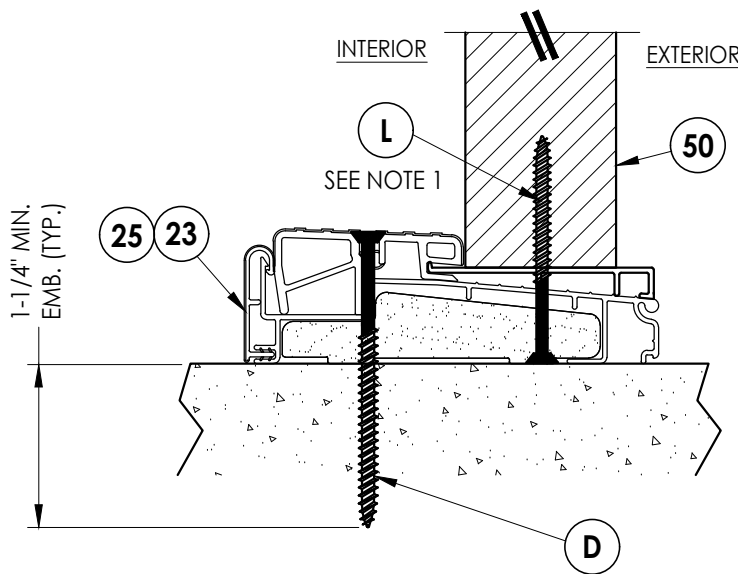

5
8 **VERTICAL CROSS SECTION**
Inswing sill

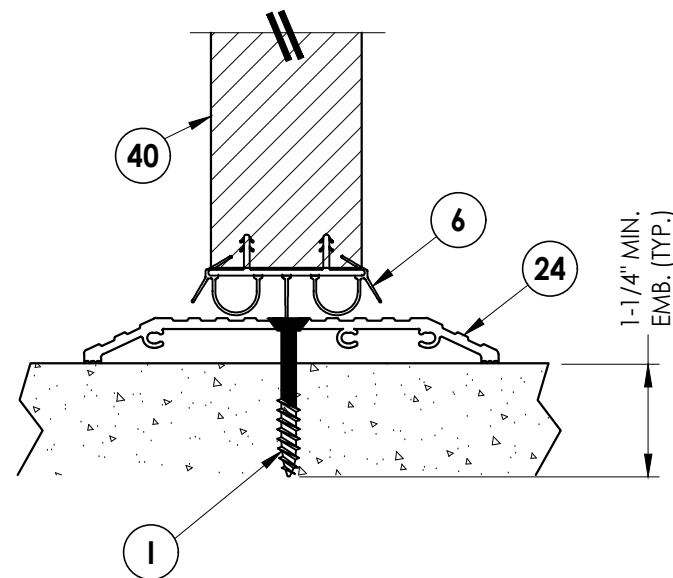

3
8 **VERTICAL CROSS SECTION**
ADA Sill

NOTE:
1. Spacing for item L @ head & sill: 6" from each end,
1 @ centerline, 2 additional at 3" & 4.5" from end
adjacent to door.

Documents Prepared By:
Lyndon F. Schmidt
P.E. No. 43409

RW BUILDING CONSULTANTS, INC.
P.O. Box 230, Valrico, FL 33595
Phone No.: 813.659.9197
FBPE Registry No. 9813

PRODUCT: PLASTPRO INC.
FIBERGLASS DOOR

PART OR ASSEMBLY:
VERTICAL CROSS
SECTIONS (THRESHOLDS)

NO.	DATE	REVISIONS				
		BY	JK	JK	DAC	LFS
5	8/10/23	UPDATE TO 8TH ED. (2023)	FBC			
4	8/16/22	REV. DOOR/SL PANELS/WIND ZONE	FBC			
3	8/05/20	UPDATE TO 7TH ED. (2020)	FBC			
2	7/27/17	UPDATE TO 6TH ED. (2017)	FBC			
1	04/14/15	UPDATE TO 5TH ED. (2014)	FBC			

DATE: 10/08/14


SCALE: N.T.S.

DWG. BY: JK

CHK. BY: LFS


DRAWING NO.:
FL-17347.8

SHEET 8 OF 12

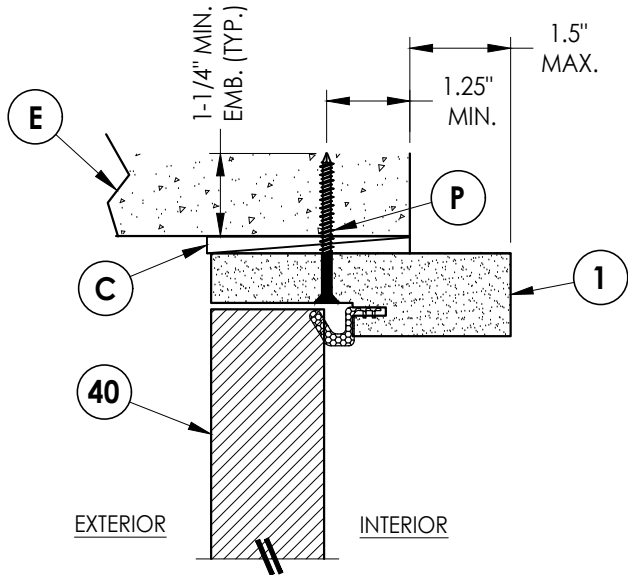


4 VERTICAL CROSS SECTION

Shown Direct to Masonry
Outswing only w/ 4-9/16" jamb
Double Door Only (N/A w/ Sidelites)

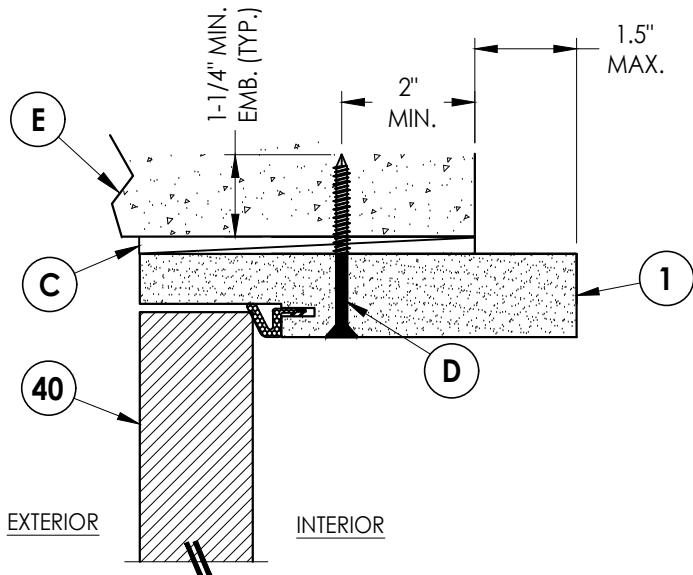


5 VERTICAL CROSS SECTION

Shown Direct to Masonry
Outswing only w/ 6-9/16" jamb

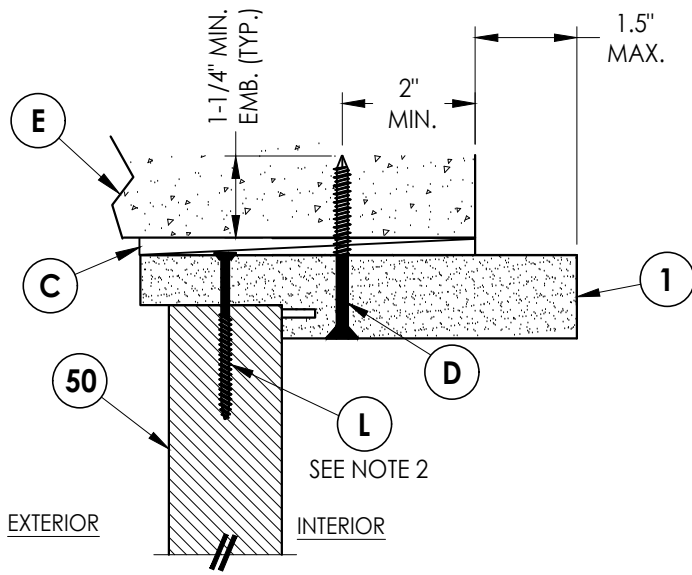


6 VERTICAL CROSS SECTION

Shown Direct to Masonry
Outswing only w/ 6-9/16" jamb

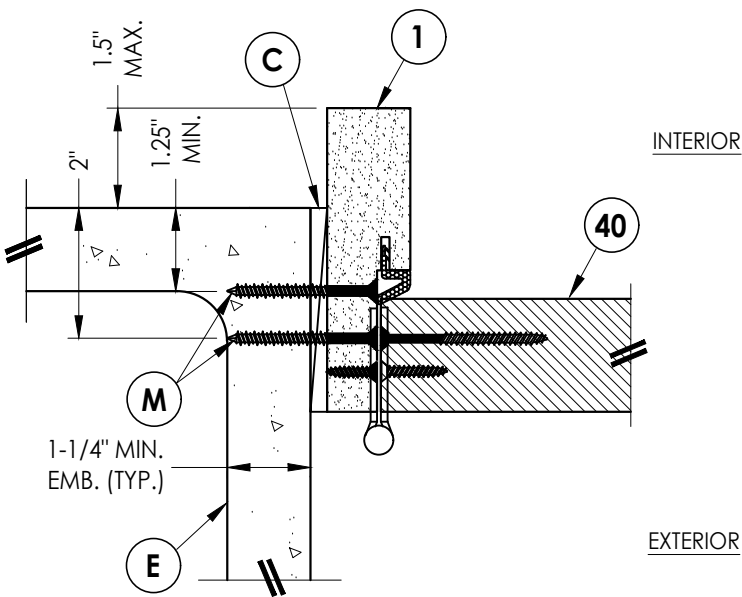


1 HORIZONTAL CROSS SECTION

Shown Direct to Masonry
Outswing only w/ 4-9/16" jamb
Double Door Only (N/A w/ Sidelites)

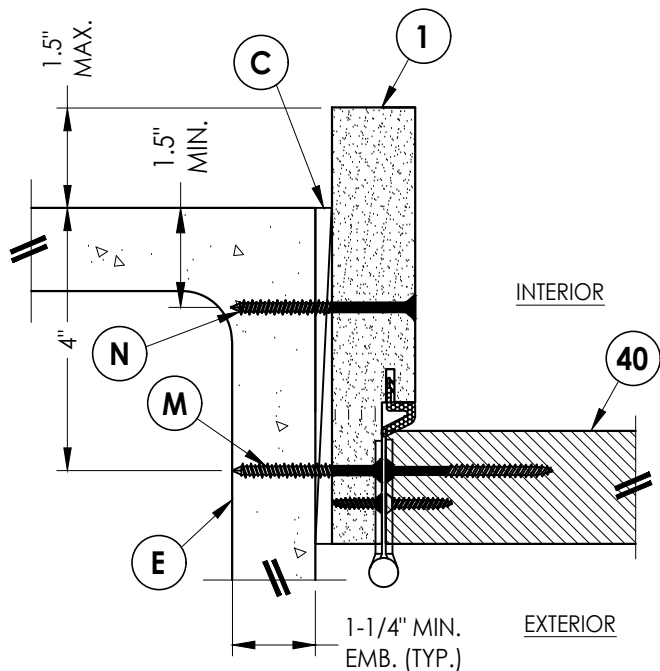

2 HORIZONTAL CROSS SECTION

Shown Direct to Masonry
Outswing only w/ 6-9/16" jamb

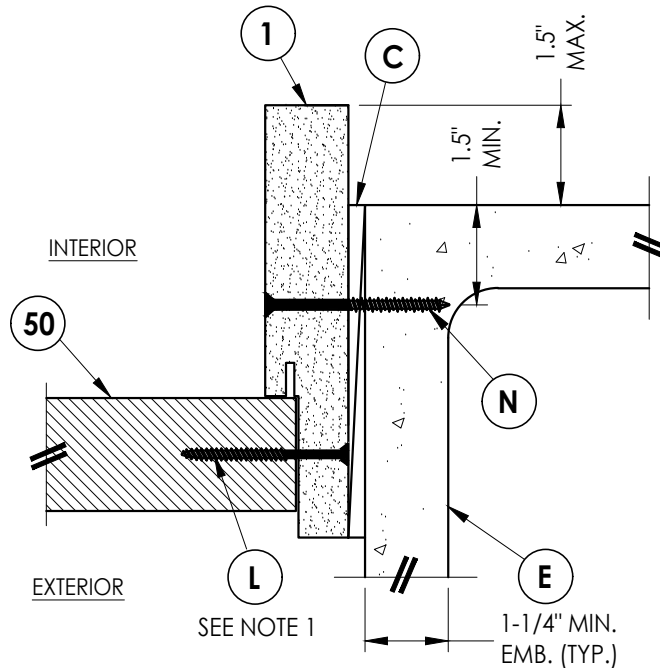

3 HORIZONTAL CROSS SECTION

Shown Direct to Masonry
Outswing only w/ 6-9/16" jamb

- Note:
- Sidelite assembly screws located 6" from top and bottom then 5 more equally spaced (7 total).
 - Spacing for item L: 3" from each end and @ center line (3 total).

Documents Prepared By:
Lyndon F. Schmidt
P.E. No. 43409

RW BUILDING CONSULTANTS, INC.
P.O. Box 230, Valrico, FL 33595
Phone No.: 813.659.9197
FBPE Registry No. 9813

PRODUCT:
PLASTPRO INC.
FIBERGLASS DOOR

PART OR ASSEMBLY:
HORIZONTAL & VERTICAL
SECTIONS (DIRECT TO MASONRY)

NO.	DATE	REVISIONS
5	8/10/23	UPDATE TO 8TH ED. (2023) FBC
4	8/16/22	REV. DOOR/SL PANELS/WIND ZONE
3	8/05/20	UPDATE TO 7TH ED. (2020) FBC
2	7/27/17	UPDATE TO 6TH ED. (2017) FBC
1	04/14/15	UPDATE TO 5TH ED. (2014) FBC

DATE: 10/08/14



SCALE: N.T.S.

DWG. BY: JK

CHK. BY: LFS

DRAWING NO.:
FL-17347.8

SHEET 9 OF 12

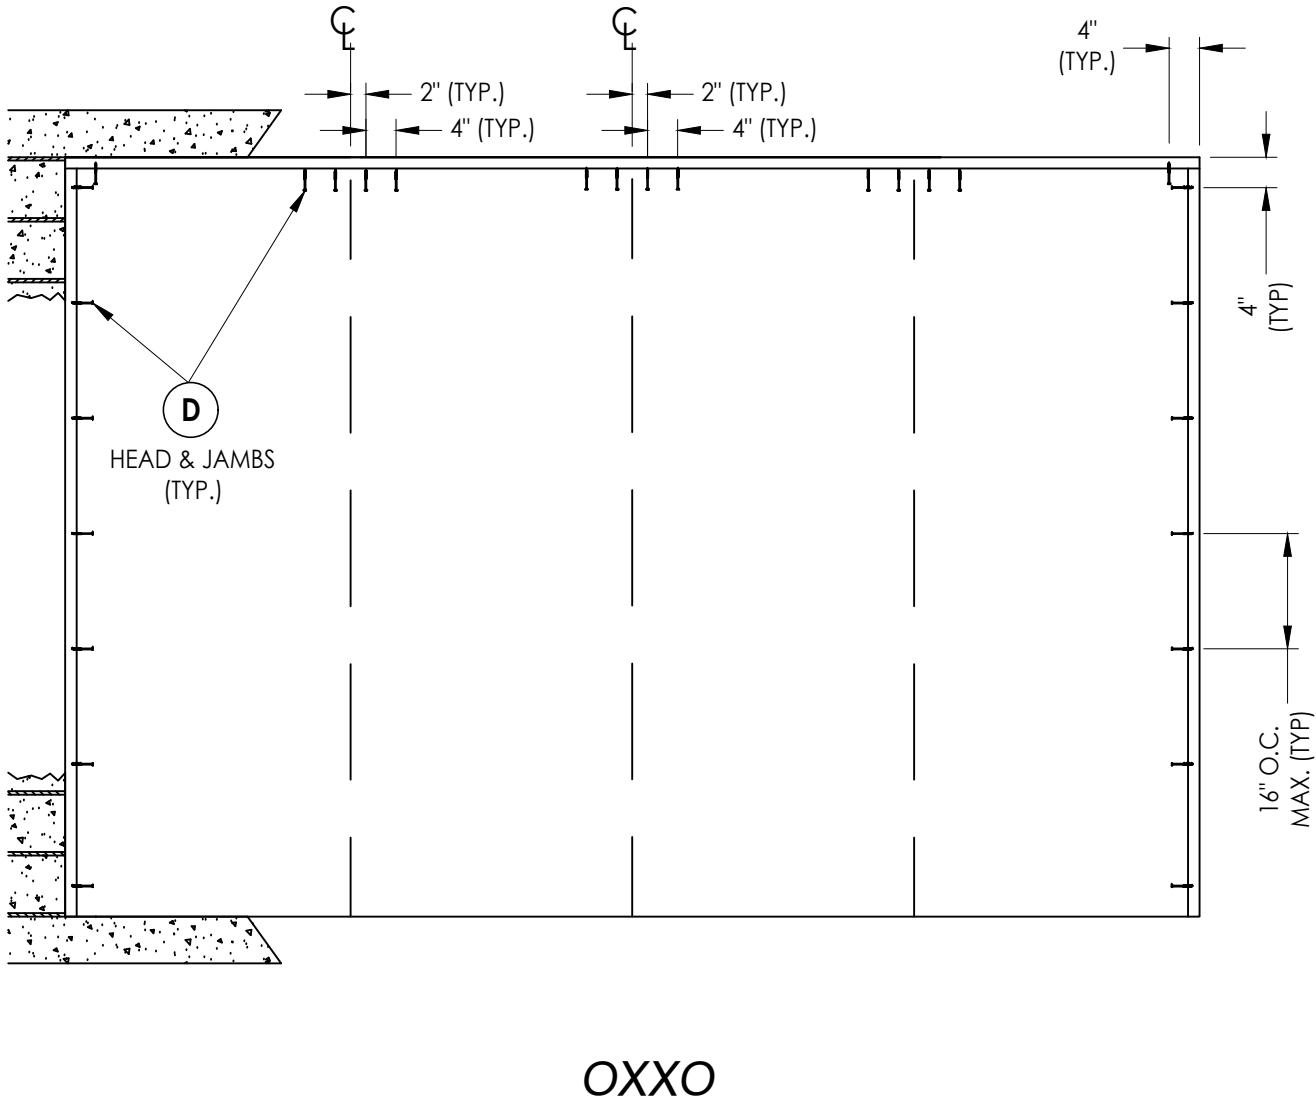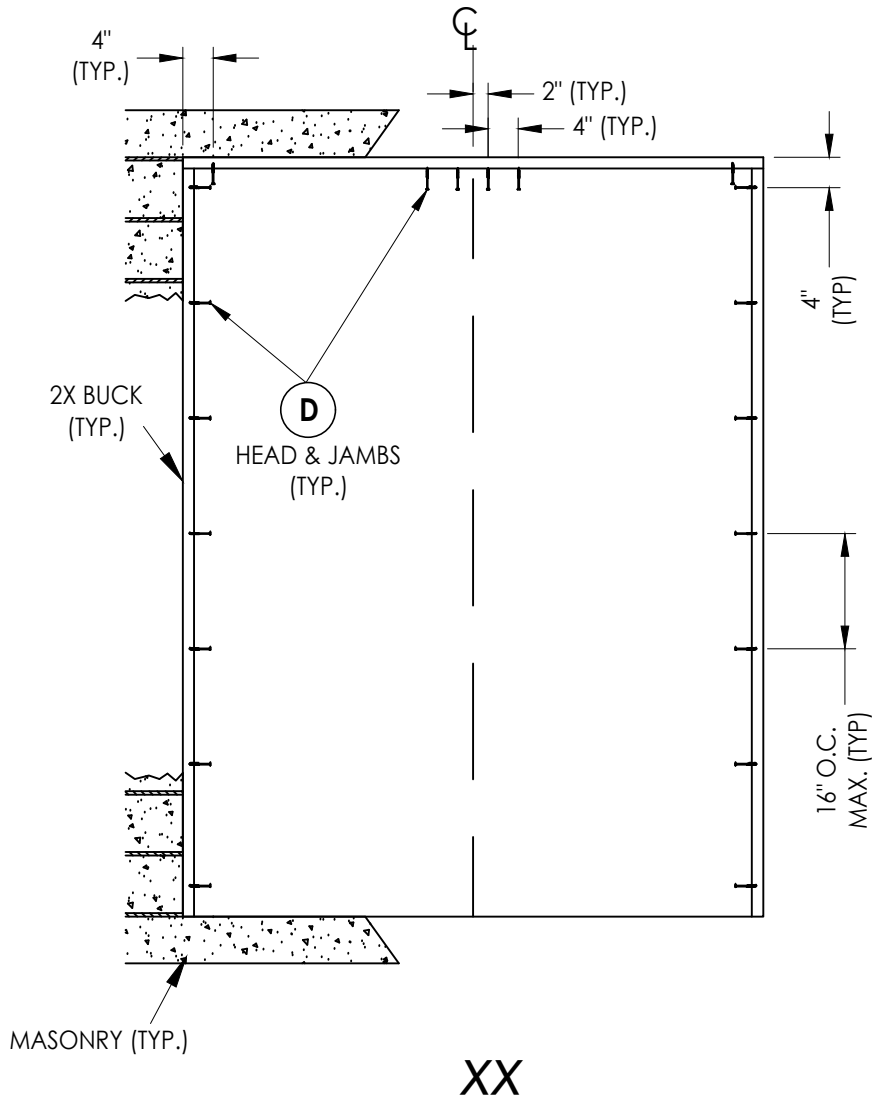

2X BUCK ANCHORING

DATE: 10/08/14

SCALE: N.T.S.

DWG. BY: JK

CHK. BY: LFS

DRAWING NO.:
FL-17347.8








SHEET 10 OF 12

NO.	DATE	REVISIONS
5	8/10/23	UPDATE TO 8TH ED. (2023) FBC
4	8/16/22	REV. DOOR/SL PANELS/WIND ZONE
3	8/05/20	UPDATE TO 7TH ED. (2020) FBC
2	7/27/17	UPDATE TO 6TH ED. (2017) FBC
1	04/14/15	UPDATE TO 5TH ED. (2014) FBC
NO.	DATE	BY

PRODUCT:	PLASTPRO INC. FIBERGLASS DOOR
PART OR ASSEMBLY:	BUCK ANCHORING

Documents Prepared By:
Lyndon F. Schmidt
P.E. No. 43409

RW BUILDING CONSULTANTS, INC.
P.O. Box 230, Valrico, FL 33595
Phone No.: 813.659.9197
FBPE Registry No. 9813

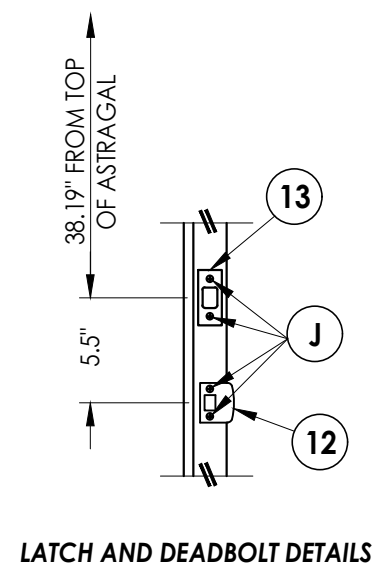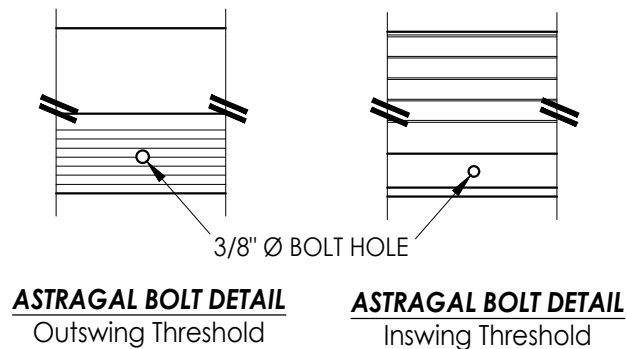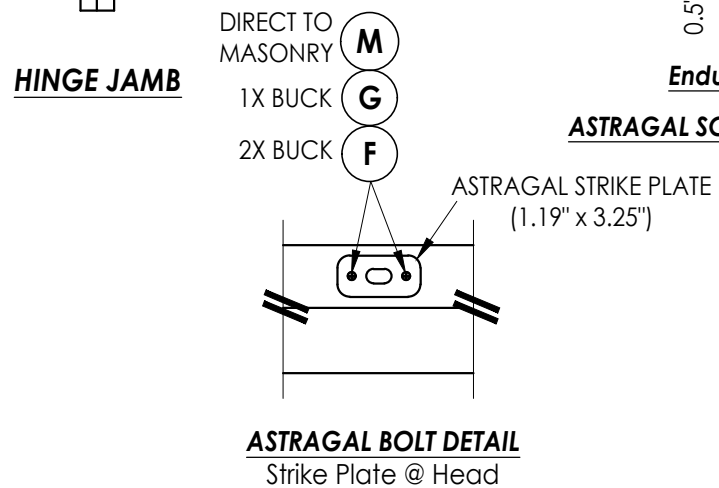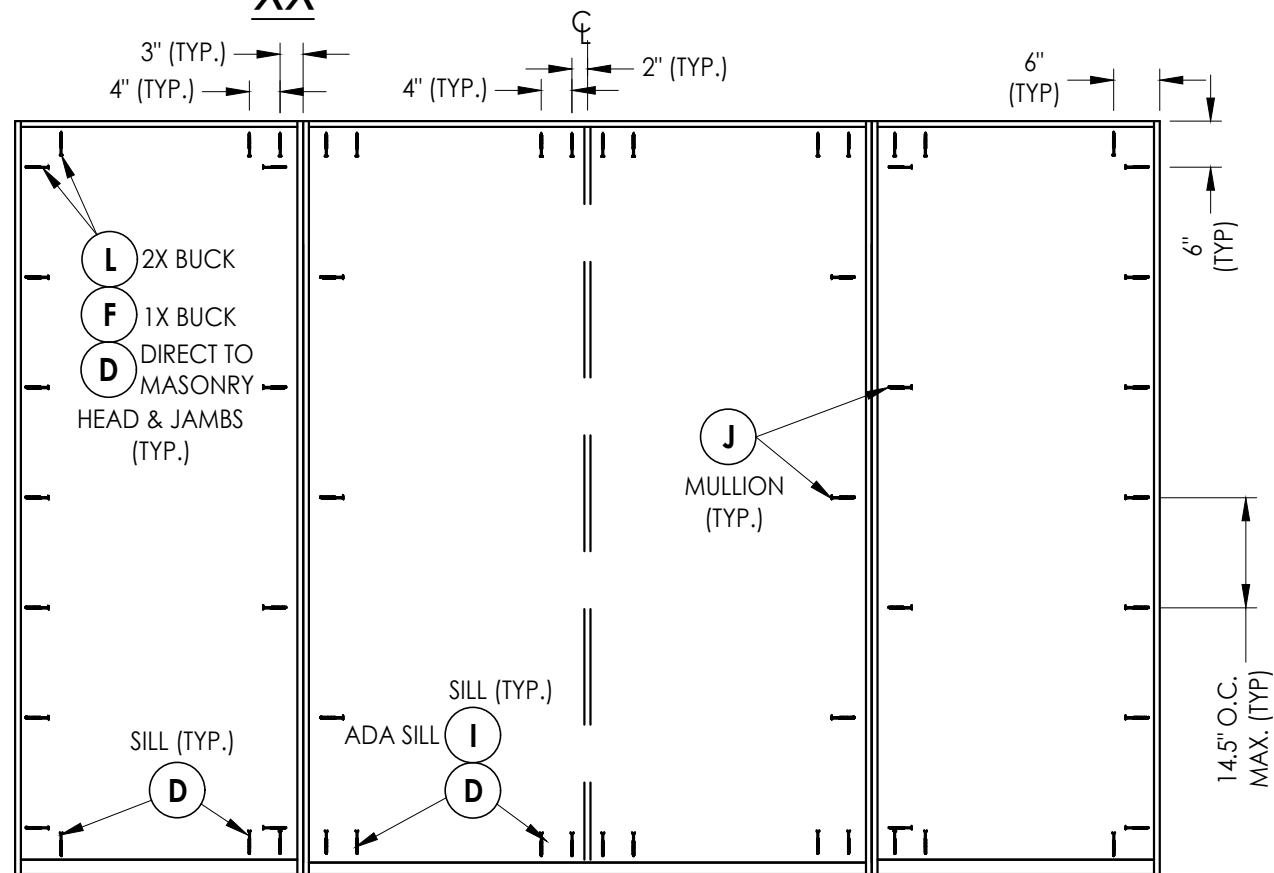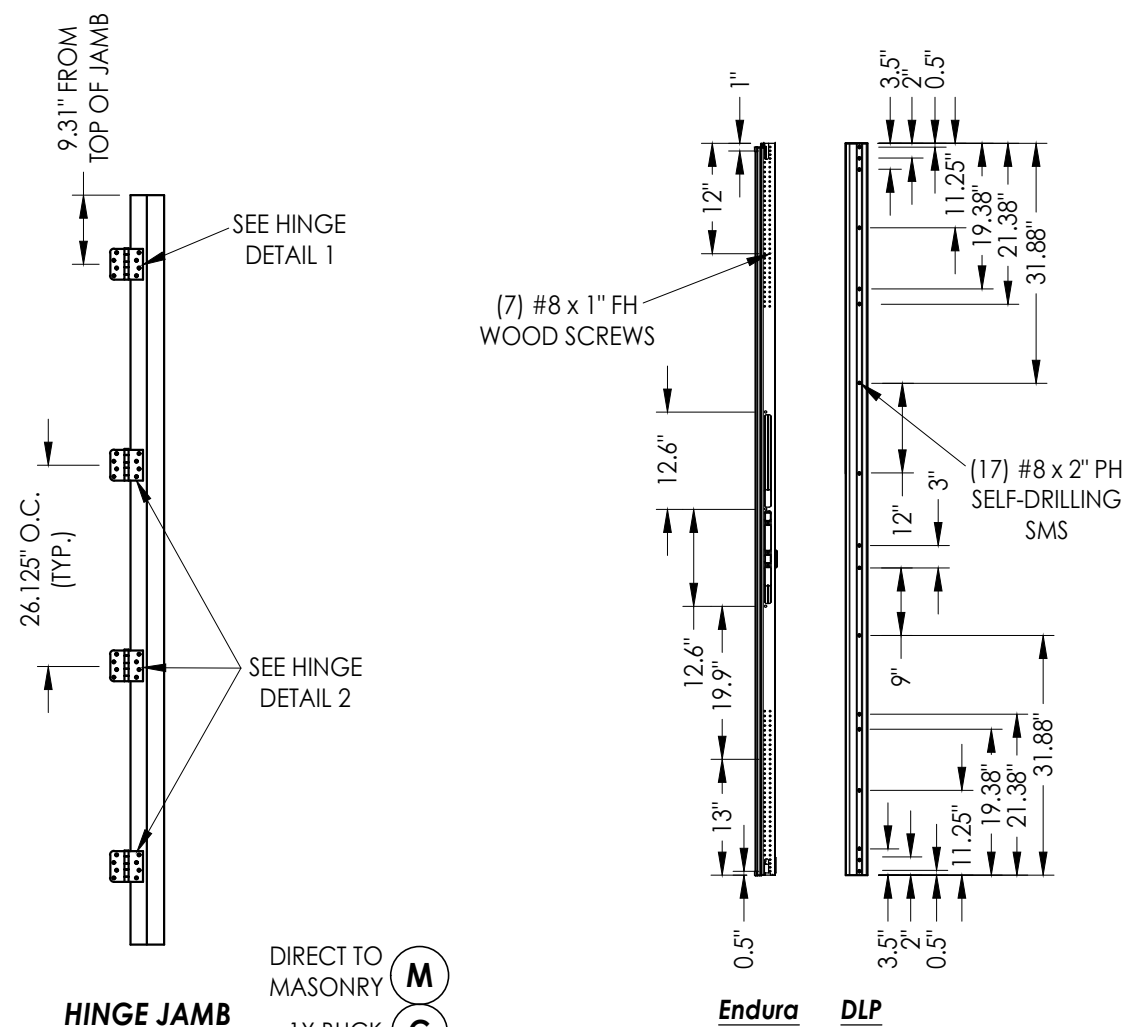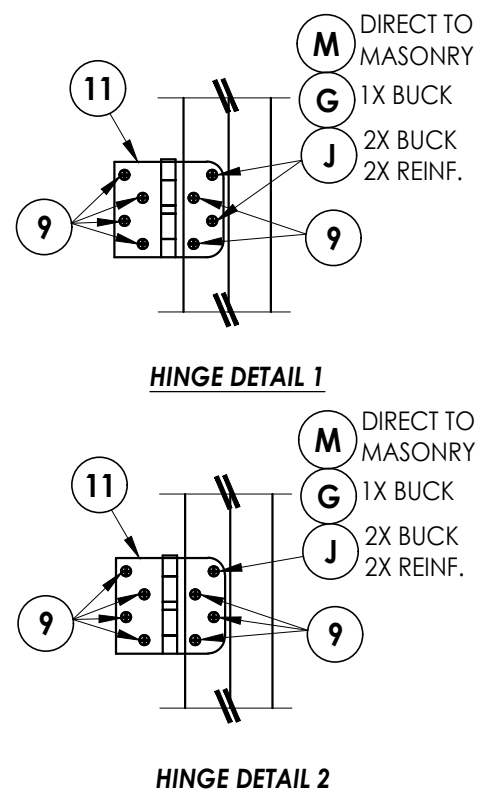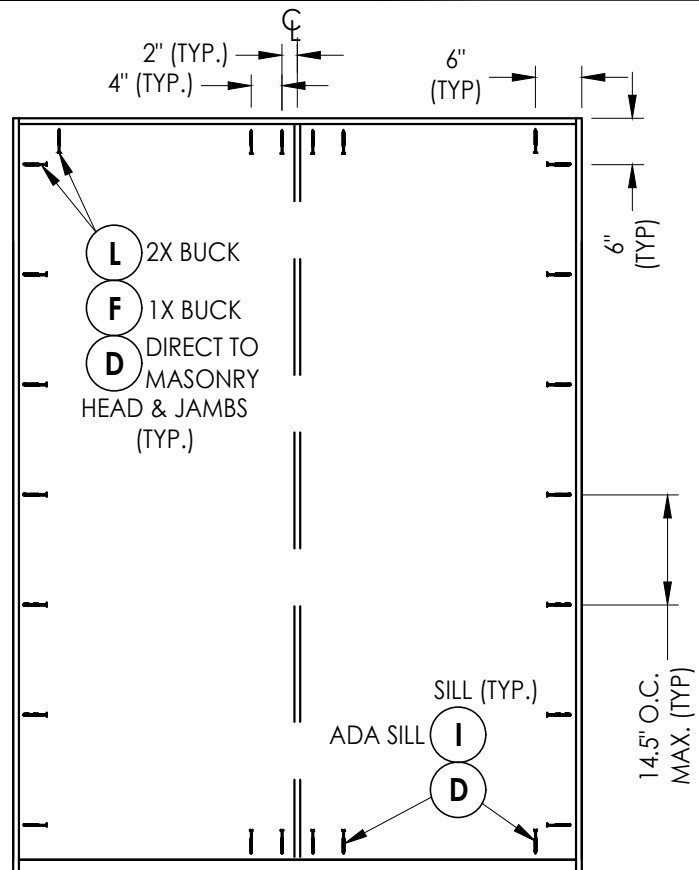

OXXO FRAME ANCHORING

HARDWARE DETAILS

5	8/10/23	UPDATE TO 8TH ED. (2023)	FBC	LFS
4	8/16/22	REV. DOOR/SL PANELS/WIND ZONE		LFS
3	8/05/20	UPDATE TO 7TH ED. (2020)	FBC	DAC
2	7/27/17	UPDATE TO 6TH ED. (2017)	FBC	JK
1	04/14/15	UPDATE TO 5TH ED. (2014)	FBC	JK
NO.	DATE			BY
				REVISIONS

DATE: 10/08/14

SCALE: N.T.S.

DWG. BY: JK

CHK. BY: LFS

DRAWING NO.: FL-17347.8

SHEET 11 OF 12

Documents Prepared By:
Lyndon F. Schmidt
P.E. No. 43409

RW BUILDING CONSULTANTS, INC.
P.O. Box 230, Valrico, FL 33595
Phone No.: 813.659.9197
FBPE Registry No. 9813

Z:\2023 FBC Drawings\Plastpro\FL-17347 R6\FL-17347.7-8.dwg

BILL OF MATERIALS		
ITEM #	DESCRIPTION	MATERIAL
A	1X BUCK (G >= 0.42)	WOOD
B	2X BUCK (G >= 0.42)	WOOD
C	1/4" MAX. SHIM SPACE	-
D	1/4" PFH CONCRETE SCREW (1-1/4" MIN. EMB.)	STEEL
E	MASONRY - 3,000 PSI MIN. CONCRETE CONFORMING TO ACI 301 OR HOLLOW BLOCK CONFORMING TO ASTM C90	CONCRETE
F	1/4" X 3-3/4" PFH DeWALT OR ITW CONCRETE SCREW	STEEL
G	3/16" x 3-1/4" PFH ITW CONCRETE SCREW	STEEL
I	1/4" X 1-3/4" PFH DeWALT OR ITW CONCRETE SCREW	STEEL
L	#10 X 2-1/2" PFH WOOD SCREW (1.15" MIN. EMB.)	STEEL
M	3/16" X 2-1/4" ITW CONCRETE SCREW	STEEL
N	3/16" X 2-3/4" ITW CONCRETE SCREW	STEEL
P	1/4" X 2-1/4" PFH DeWALT CONCRETE SCREW	STEEL
1	POLY FIBER JAMB	COMP.
6	DOOR SWEEP	PVC
7	WEATHERSTRIP (ENDURA FORCE 5)	FOAM
8	WEATHERSTRIP (Q-LON)	FOAM
9	#9 x 3/4" PFH WOOD SCREW	STEEL
11	4" X 4" HINGE	STEEL
12	LATCH STRIKE PLATE	STEEL
13	DEADBOLT STRIKE PLATE	STEEL
20	INSWING THRESHOLD	ALUM/COMP
21	INSWING THRESHOLD w/ SIDELITE ADAPTER	ALUM/COMP
22	OUTSWING THRESHOLD	ALUM/COMP
23	OUTSWING THRESHOLD w/ SIDELITE ADAPTER	ALUM/COMP
24	ADA THRESHOLD	ALUM
25	OUTSWING THRESHOLD	ALUM/WOOD
26	INSWING THRESHOLD	ALUM/WOOD
27	INSWING THRESHOLD w/ SIDELITE ADAPTER	ALUM/WOOD
33	ASTRAGAL (DLP OR ENDURA)	ALUM
40	DOOR PANEL	-
50	SIDELITE PANEL	-


CONCRETE ANCHOR NOTES:

- Concrete anchor locations at the corners may be adjusted to maintain the min. edge distance to mortar joints.
- Concrete anchor locations noted as "MAX. ON CENTER" must be adjusted to maintain the min. edge distance to mortar joints, additional concrete anchors may be required to ensure the "MAX. ON CENTER" dimension are not exceeded.
- Concrete anchor table:


ANCHOR TYPE	ANCHOR SIZE	MIN. EMBEDMENT	MIN. CLEARANCE TO MASONRY EDGE	MIN. CLEARANCE TO ADJACENT ANCHOR
ITW BUILDEX TAPCON®	3/16"	1-1/4"	3"	1-1/2"
	1/4"	1-1/4"	2"	4"
DeWALT ULTRACON®	1/4"	1-1/4"	1"	4"

WOOD SCREW INSTALLATION NOTES:


- Maintain a minimum 5/8" edge distance, 1" end distance, & 1" o.c. spacing of wood screws to prevent the splitting of wood.

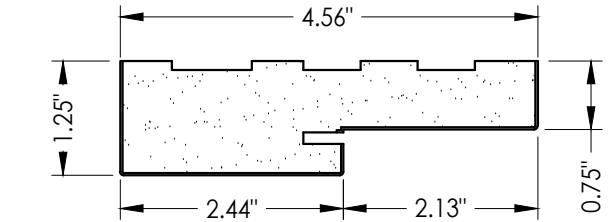


1 POLY FIBER JAMB

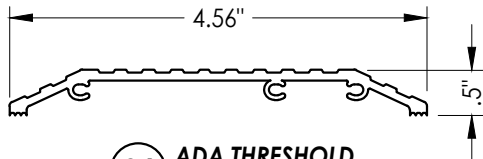


24 ADA THRESHOLD
DLP

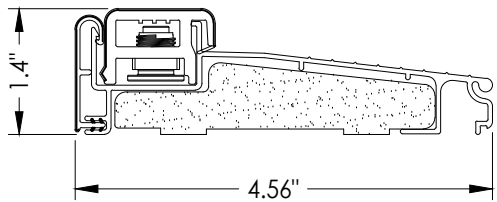


20 INSWING THRESHOLD
Endura (Z-Series)

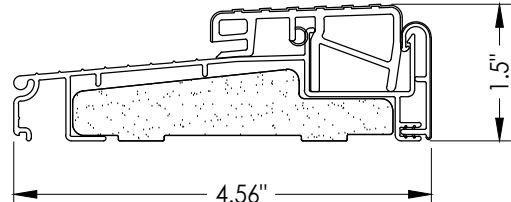


22 OUTSWING THRESHOLD
Endura (Z-Series)

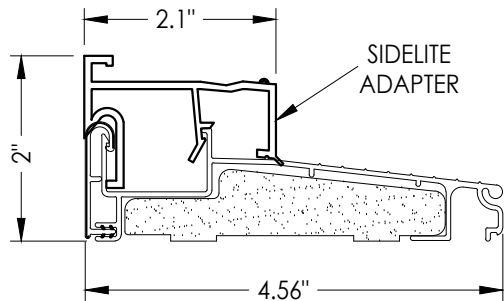


21 INSWING THRESHOLD w/ SIDELITE ADAPTER
Endura (Z-Series)

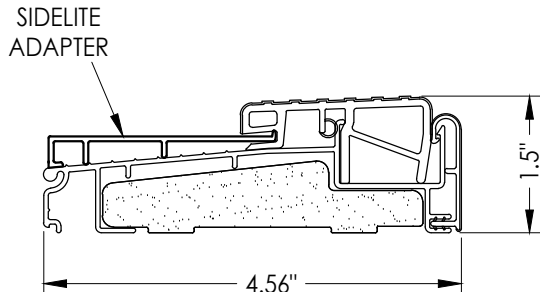


23 OUTSWING THRESHOLD w/ SIDELITE ADAPTER
Endura (Z-Series)

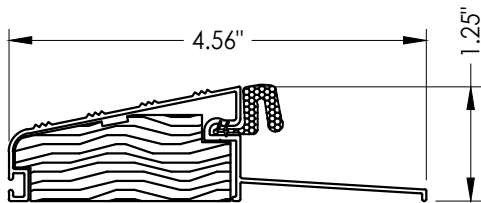


25 OUTSWING THRESHOLD
DLP

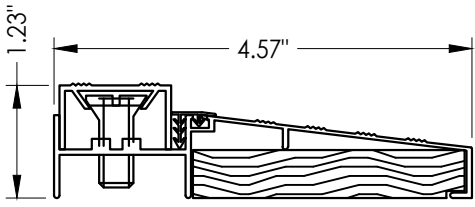

26 INSWING THRESHOLD
DLP

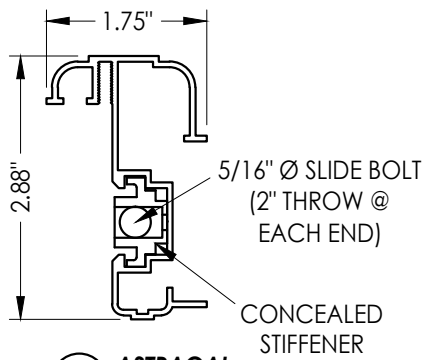


33 ASTRAGAL
DLP

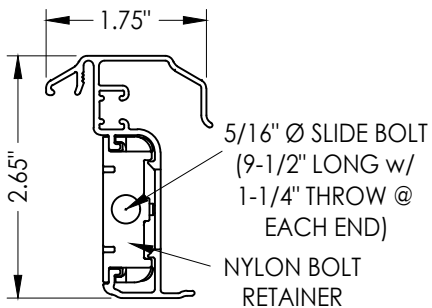

33 ENDURA ASTRAGAL
Ultimate Hurricane

MAX. DESIGN PRESSURE = ±45 PSF

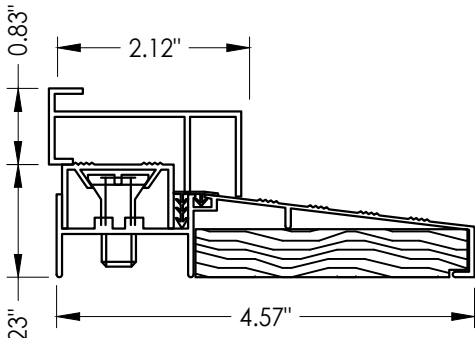

27 INSWING THRESHOLD w/ SIDELITE ADAPTER
DLP

Documents Prepared By:
Lyndon F. Schmidt
P.E. No. 43409

RW BUILDING CONSULTANTS, INC.
P.O. Box 230, Valrico, FL 33595
Phone No.: 813.659.9197
FBPE Registry No. 9813

PRODUCT:
PLASTPRO INC.
FIBERGLASS DOOR

PART OR ASSEMBLY:
BILL OF MATERIALS
& COMPONENTS

	5	8/10/23	UPDATE TO 8TH ED. (2023)	FBC	LFS				
	4	8/16/22	REV. DOOR/SL PANELS/WIND ZONE	LFS					
	3	8/05/20	UPDATE TO 7TH ED. (2020)	FBC	DAC				
	2	7/27/17	UPDATE TO 6TH ED. (2017)	FBC	JK				
	1	04/14/15	UPDATE TO 5TH ED. (2014)	FBC	JK				
	NO.	DATE			BY				
REVISIONS									
DATE: 10/08/14									
SCALE: N.T.S.									
DWG. BY: JK									
CHK. BY: LFS									
DRAWING NO.: FL-17347.8									
SHEET 12 OF 12									