


**Monument Clad Sliding 2-Wide Window
Nail Fin Installation / WDMA Instructions / Non-Impact**

TEST REPORT SUMMARY:


- SINGLE UNIT, MAXIMUM BASIC UNIT FRAME SIZE:
71.50" (1816mm) x 47.50" (1207mm)
- OVERALL DESIGN PRESSURE: **+/- 50 psf**
- STRUCTURAL TEST PRESSURE: **+75.19/-75.19 psf**
- RATING: **CW-PG50**

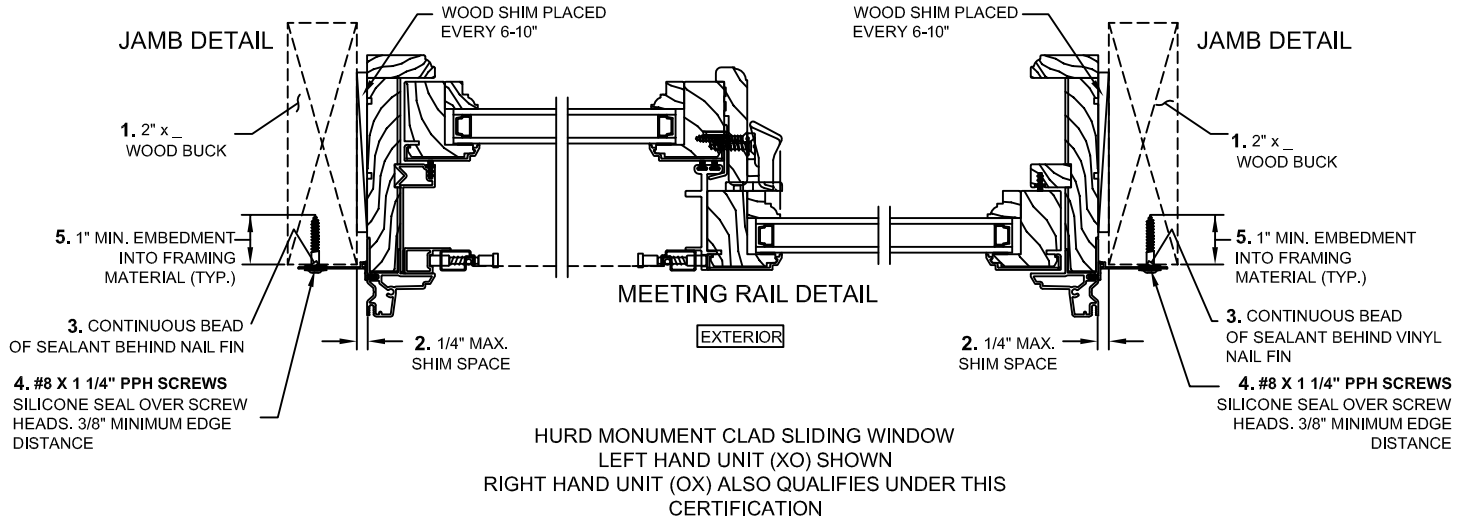

INSTALLATION NOTES:

1. USE 2" x _ WOOD BUCK
2. 1/4" MAXIMUM SHIM SPACE AT HEAD, SILL, JAMB
- PLACE WOOD SHIM EVERY 6-10" AT HEAD AND JAMBS. NO SHIMS AT SILL.
3. APPLY A CONTINUOUS BEAD OF SEALANT BETWEEN THE VINYL NAIL FIN AND THE BUCK AT THE HEAD, SILL AND SIDE JAMBS
4. INSTALL #8 X 1 1/4" PPH SCREWS SPACED APPROXIMATELY 1" TO 3" FROM EACH CORNER AND 7" ON CENTER THEREAFTER INTO THE FRAMING MATERIAL.
5. 1" MINIMUM FASTENER EMBEDMENT INTO FRAMING MATERIAL, SILICONE SEAL OVER SCREW HEADS
6. MAXIMUM WINDOW FRAME SIZE: **71.50" (1816mm) x 47.50" (1207mm)**
7. THIS INFORMATION APPLIES TO SINGLE SLIDE (2 SASH) UNITS LEFT OR RIGHT HAND OPERATING

- Check rough opening for proper size, plumb, level and square.
- Make all necessary adjustments to ensure rough opening is plumb, level & square.
- Sill must be flat, level and capable of supporting the weight of the unit.
- Opening should allow a maximum of 1/4" shim space at head, sill and jambs.
- Consult full installation instructions found on the Hurd web site, www.hurd.com, for all recommended installation procedures.
- Wood buck, framing, fasteners, sealant and all wall system materials are provided by others.

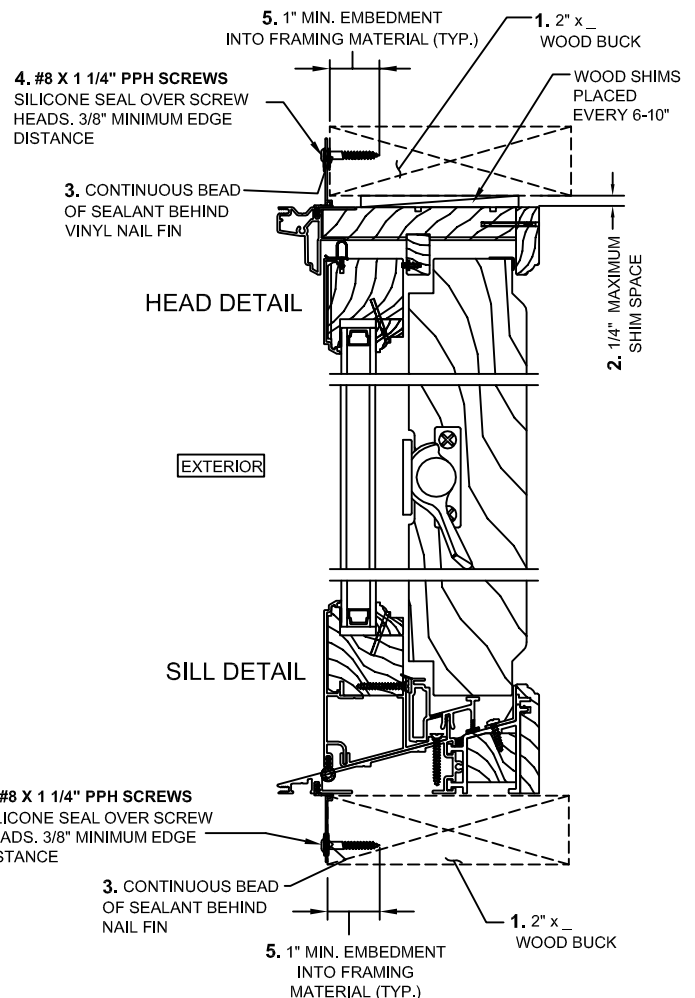



*Monument Clad
XO or OX Sliding Operating Window
Vinyl Nail Fin Installation / Non-Impact*

TEST REPORT SUMMARY:

- SINGLE UNIT, MAXIMUM BASIC UNIT FRAME SIZE:
71.50" (1816mm) x 47.50" (1207mm)
- OVERALL DESIGN PRESSURE: **+/- 50 psf**
- STRUCTURAL TEST PRESSURE: **+75.19/-75.19 psf**
- RATING: **CW-PG50**

CCL Listing# 436-H-666.14

Intertek ATI Test Report #: D8655.01-602-44

**Monument Clad Sliding 2-Wide Window
Nail Fin Installation / WDMA Instructions / Non-Impact**


SHEET: 2 OF 2

CERTIFICATION DATE: 02/26/2015 THRU 09/03/2024

DRAWN BY: H.W.D.

NAIL FIN ANCHOR REQUIREMENTS TABLE			
THROUGH NAIL FIN with SCREWS			
OPENING TYPE (SUBSTRATE)	JAMB TO OPENING FASTENER TYPE, FASTENER SPACING	MINIMUM EMBED	MINIMUM EDGE DIST.
2X FRAME OR BUCK	#8 X 1 1/4" PPH SCREWS SPACED 1" TO 3" FROM EACH CORNER & 7" ON CENTER THEREAFTER.	1"	3/8"
ANCHORS MUST BE INTO A MIN. 2X_ WOOD MEMBER. IF SPACE BETWEEN WALL FRAME & WINDOW FRAME IS GREATER THAN THAT REQUIRED FOR A 2X_ WOOD MEMBER AND A SPACE EXISTS, THE SPACE MUST BE FILLED WITH A WOOD MEMBER OF EQUAL DEPTH TO THE WINDOW FRAME MEMBER OR BUCK AND OF LENGTH = MIN. 20". THE FRAME ANCHOR MUST THEN BE RUN THROUGH THE FRAME & WOOD SHIM AND INTO THE OPENING.			

HURD MONUMENT CLAD SLIDING WINDOW
LEFT HAND UNIT (XO) SHOWN
RIGHT HAND UNIT (OX) ALSO QUALIFIES UNDER THIS
CERTIFICATION

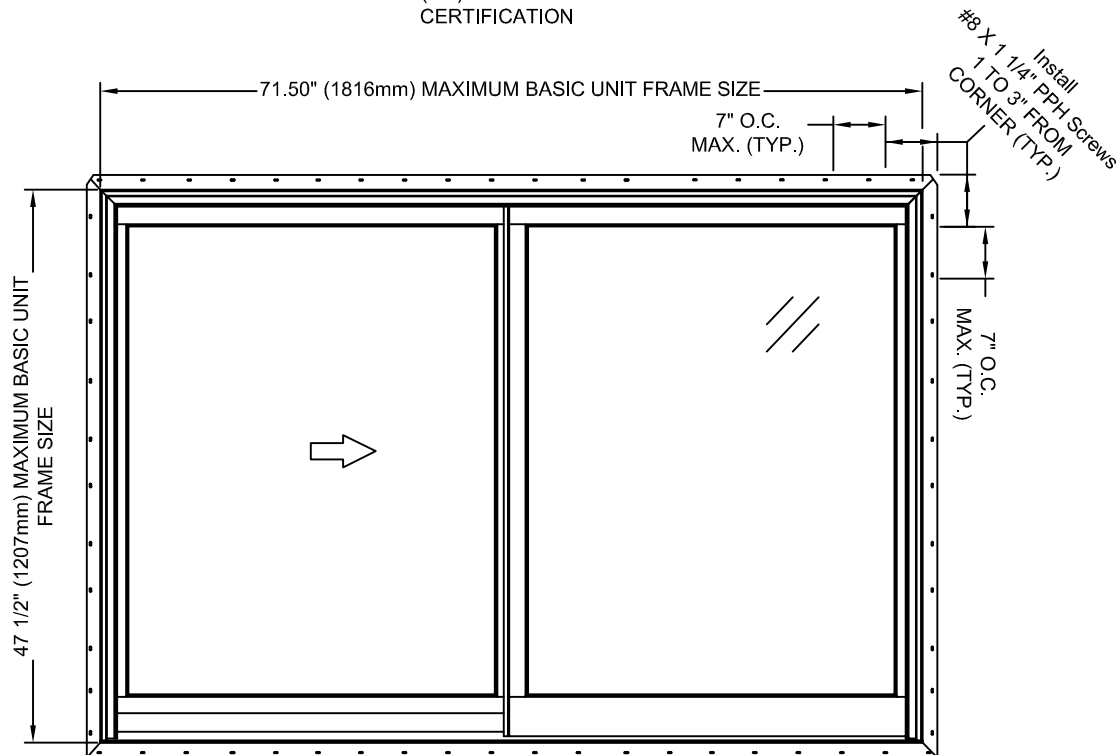

**ELEVATION SHOWING
FASTENER LOCATION & SPACING
VIEWED FROM EXTERIOR**

MAX. WINDOW SIZE
BASIC UNIT FRAME = 71.50" (1816mm) x 47.50" (1207mm)