

Z:\2023 FBC Drawings\Therma-Tru\FL-17540 R6\FL-17540.1-4.dwg





WOOD EDGE
OPAQUE FIBERGLASS SINGLE DOOR
w/ SIDELITE(S)
INSWING/OUTSWING
"IMPACT"

GENERAL NOTES

1. This product has been evaluated and is in compliance with the 8th Edition (2023) Florida Building Code (FBC) structural requirements excluding the "High Velocity Hurricane Zone" (HVHZ).
2. Product anchors shall be as listed and spaced as shown on details. Anchor embedment to base material shall be beyond wall dressing or stucco.
3. When used in areas requiring wind borne debris protection this product complies with FBC Sections 1609.1.2 & R301.2.1.2 and does not require an impact resistant covering. This product meets missile level "D" and includes Wind Zone 4 as defined in ASTM E1996 and FBC Sections 1609.1.2.2 & R301.2.1.2.1.
4. For 2x stud framing construction, anchoring of these units shall be the same as that shown for 2x buck masonry construction.
5. Site conditions that deviate from the details of this drawing require further engineering analysis by a licensed engineer or registered architect.
6. Benchmark Door and Sidelite panels require the use of "J" part numbers and must be stained or painted within six months of installation.


TABLE OF CONTENTS			
SHEET#	DESCRIPTION	SHEET#	DESCRIPTION
1	Typical Elevations, Design Pressures & General Notes	9	Vertical Cross Sections (Thresholds)
2	Door Panel Details	10	Buck Anchoring
3	Sidelite Panel Details	11	Frame Anchoring
4	Elevations	12	Hardware Details
5	Horizontal & Vertical Cross Sections (2X Buck)	13	Glazing Details
6	Horizontal Cross Sections	14	Components
7	Horizontal & Vertical Cross Sections (1X Buck)	15	Bill of Materials
8	Horizontal & Vertical Cross Sections (Direct to Masonry)		

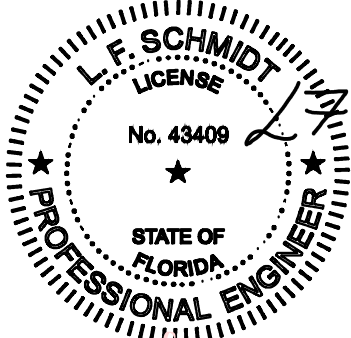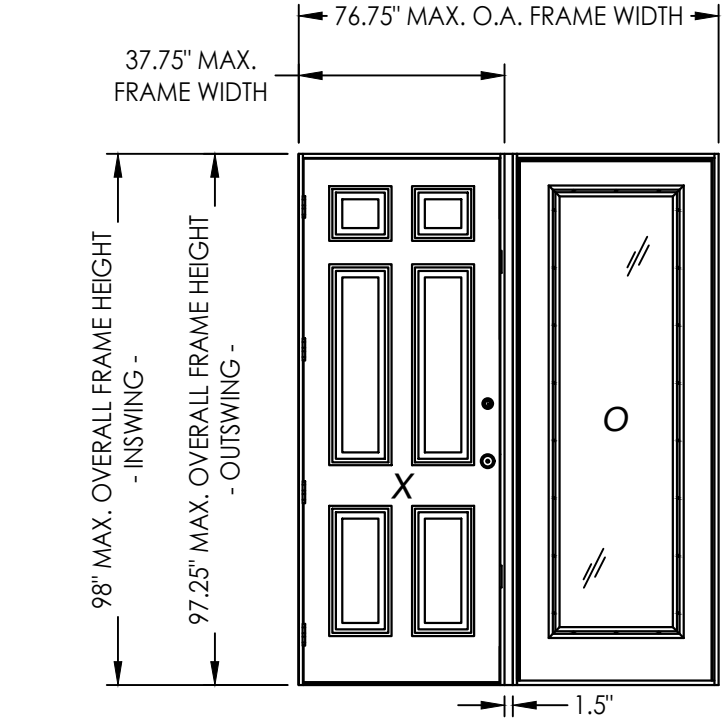

Digitally signed by Lyndon F Schmidt
Date: 2023.07.17 17:03:02 -04'00'

This item has been digitally signed and sealed by
L. F. Schmidt, P.E. on the date adjacent to the seal.
Printed copies of this document are not
considered signed and sealed and the signature
must be verified on any electronic copies.

THIS PRODUCT APPROVAL IS VALID
ONLY FOR THE STATE OF FLORIDA

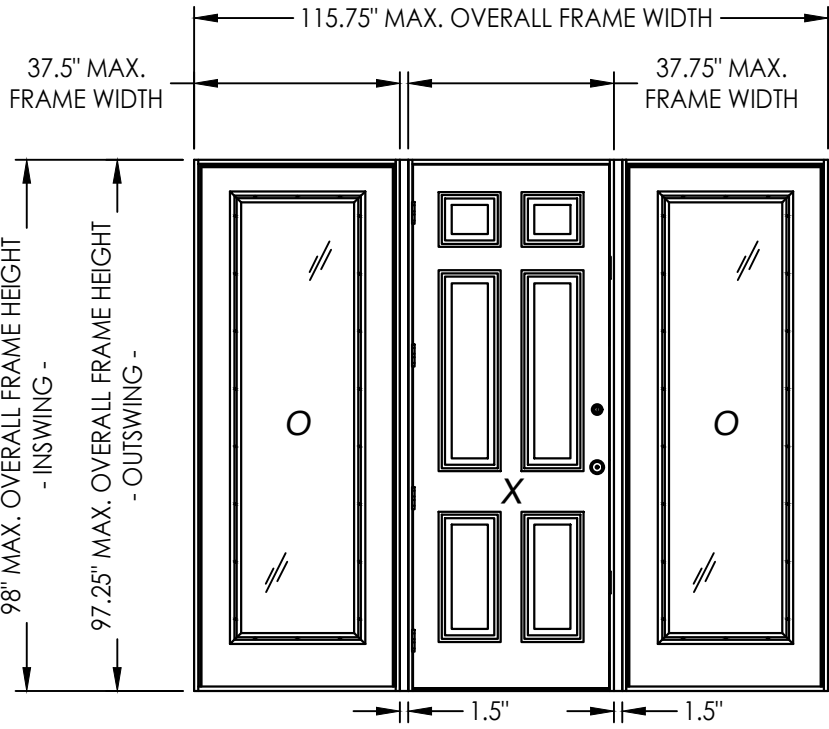

CONFIGURATION	DESIGN PRESSURE (PSF) INSWING		DESIGN PRESSURE (PSF) OUTSWING	
	POSITIVE	NEGATIVE	POSITIVE	NEGATIVE
XO, OX, OXO	+55.0	-55.0	+55.0	-55.0

See Sheet 4 for Hardware Specifications

Documents Prepared By:
Lyndon F. Schmidt
P.E. No. 43409

PRODUCT:
THERMA-TRU
FIBERGLASS DOOR

PART OR ASSEMBLY:
TYPICAL ELEVATION, DESIGN
PRESSURES & GENERAL NOTES

5	7/17/23	UPDATE TO 8TH ED. (2023) FBC	LFS
4	7/14/20	UPDATE TO 7th ED (2020) FBC	LFS
3	10/08/18	REV. DOOR PANEL OPTION NOTE	JK
2	12/03/17	RECESSED PANEL NOTATION	JK
1	7/17/19	UPDATE TO 6th ED (2017) FBC	JK
NO.	DATE		BY

REVISIONS

DATE: 4/28/15

SCALE: N.T.S.

DWG. BY: JK

CHK. BY: LFS


DRAWING NO.: FL-17540.4

SHEET 1 OF 15


© 2015 R.W. BUILDING CONSULTANTS INC.

RW BUILDING CONSULTANTS, INC.
P.O. Box 230, Valrico, FL 33595
Phone No.: 813.659.9197
FBPE Registry No. 9813


Z:\2023 FBC Drawings\Therma-Tru\FL-17540 R6\FL-17540.1-4.dwg

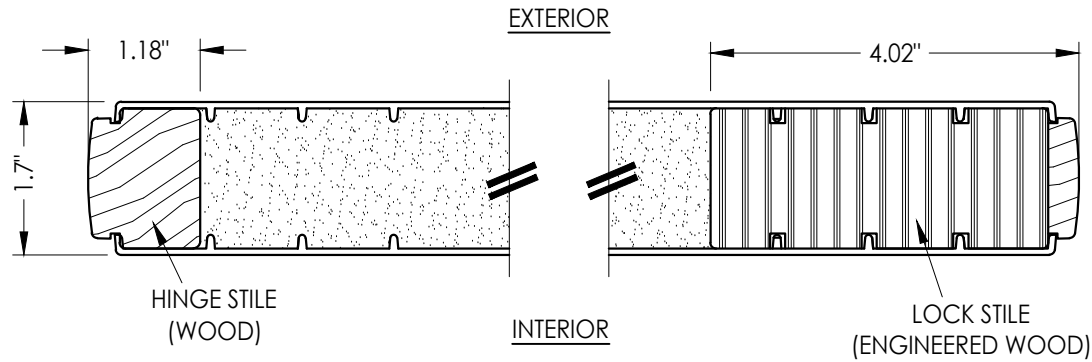


1
2 HORIZONTAL CROSS SECTION

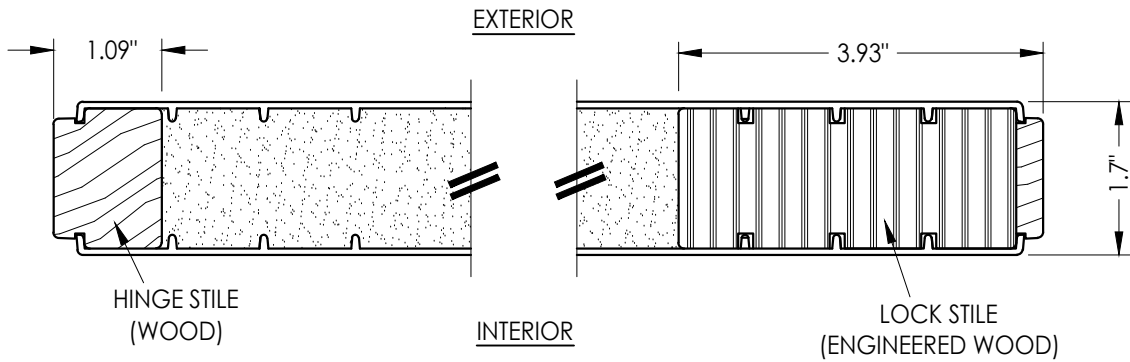


2
2 HORIZONTAL CROSS SECTION

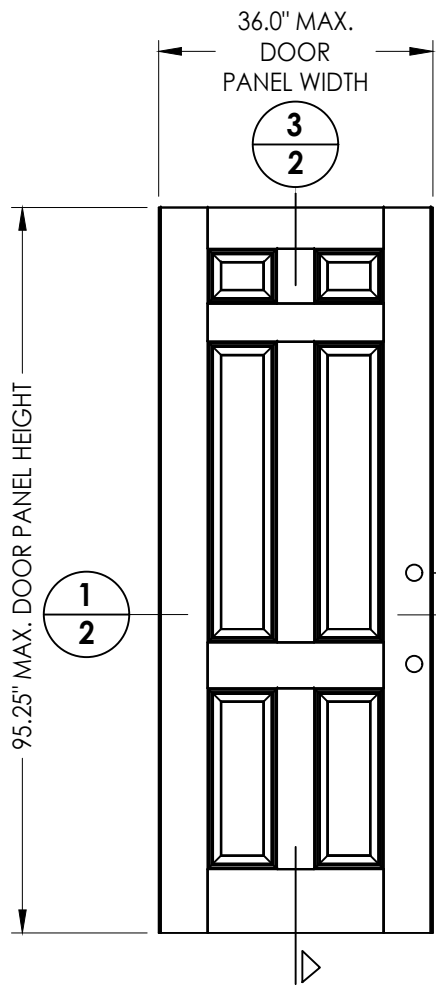


40 DOOR PANEL
BOOK

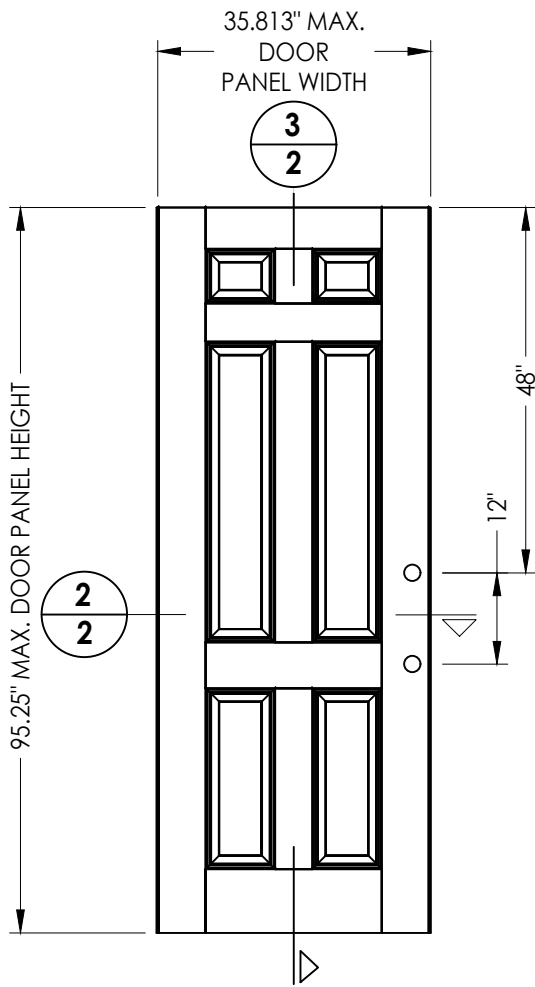

41 DOOR PANEL
Hybrid Door

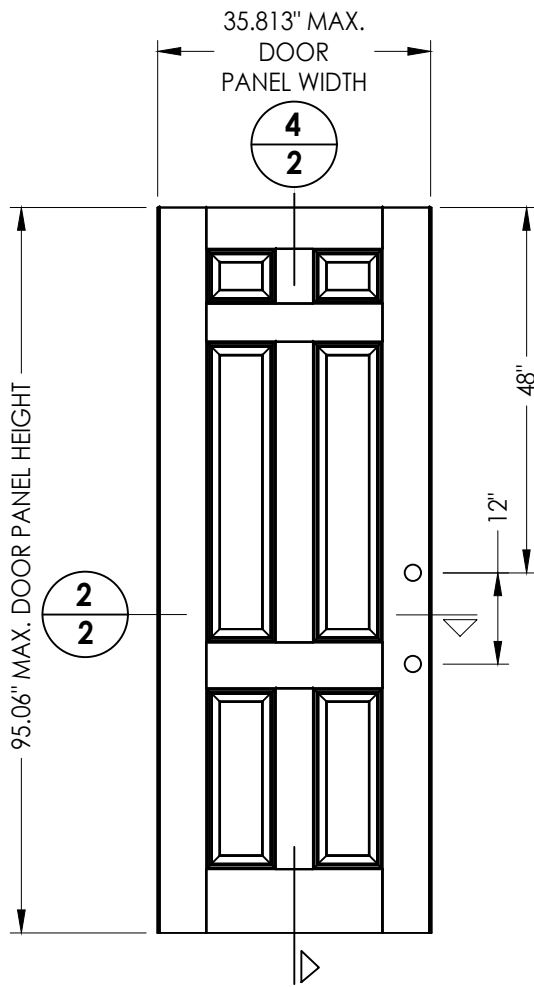

42 DOOR PANEL
U1 Door

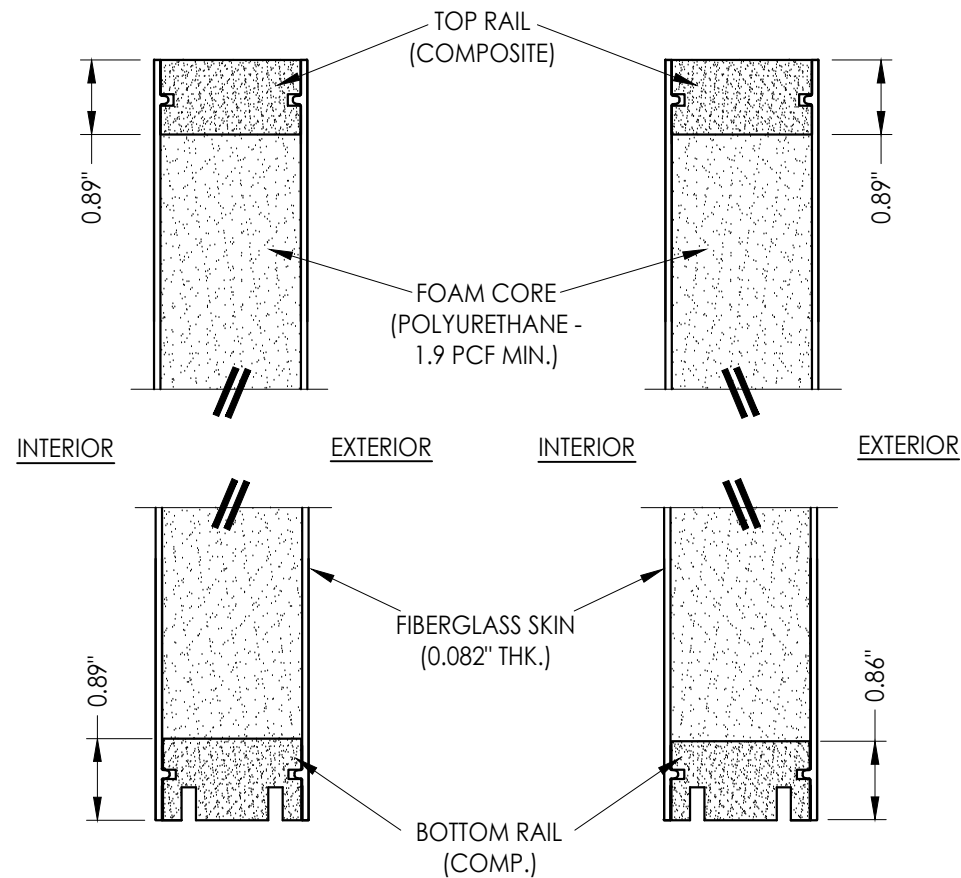

3
2 VERTICAL CROSS SECTION

4
2 VERTICAL CROSS SECTION

Documents Prepared By:
Lyndon F. Schmidt
P.E. No. 43409

RW BUILDING CONSULTANTS, INC.
P.O. Box 230, Valrico, FL 33595
Phone No.: 813.659.9197
FBPE Registry No. 9813

PRODUCT:
THERMA-TRU
FIBERGLASS DOOR

PART OR ASSEMBLY:
DOOR PANEL DETAILS

NO.	DATE	REVISIONS
5	7/17/23	UPDATE TO 8TH ED. (2023) FBC
4	7/14/20	UPDATE TO 7th ED (2020) FBC
3	10/08/18	REV. DOOR PANEL OPTION NOTE
2	12/03/17	RECESSED PANEL NOTATION
1	7/17/19	UPDATE TO 6th ED (2017) FBC

DATE: 4/28/15

SCALE: N.T.S.




DWG. BY: JK

CHK. BY: LFS

DRAWING NO.: FL-17540.4

SHEET 2 OF 15

Z:\2023 FBC Drawings\Therma-Tru\FL-17540 R6\FL-17540.1-4.dwg

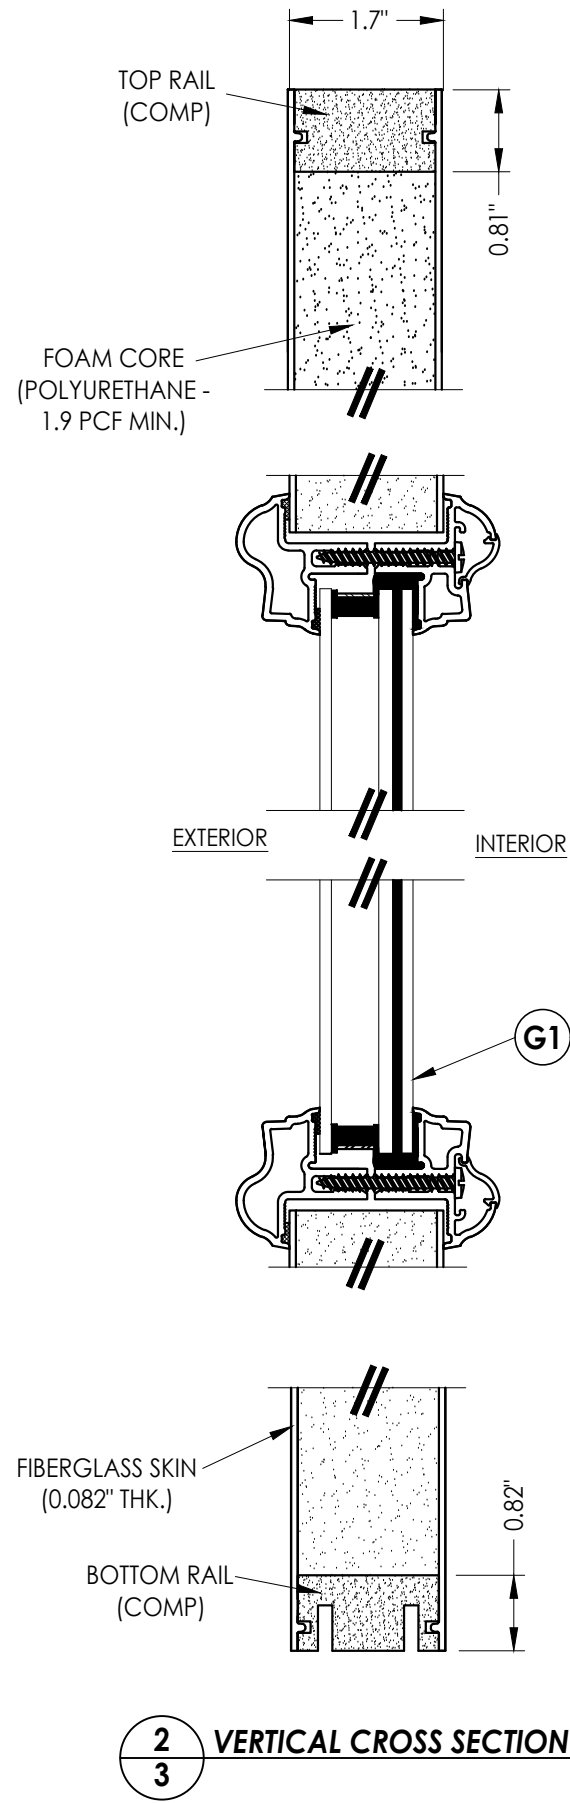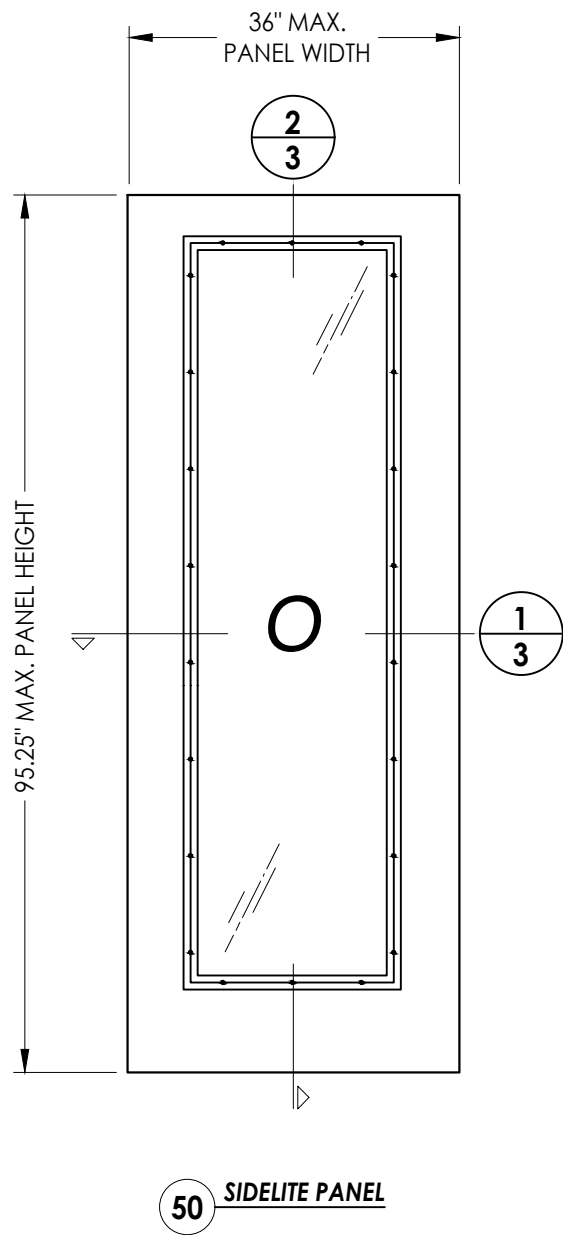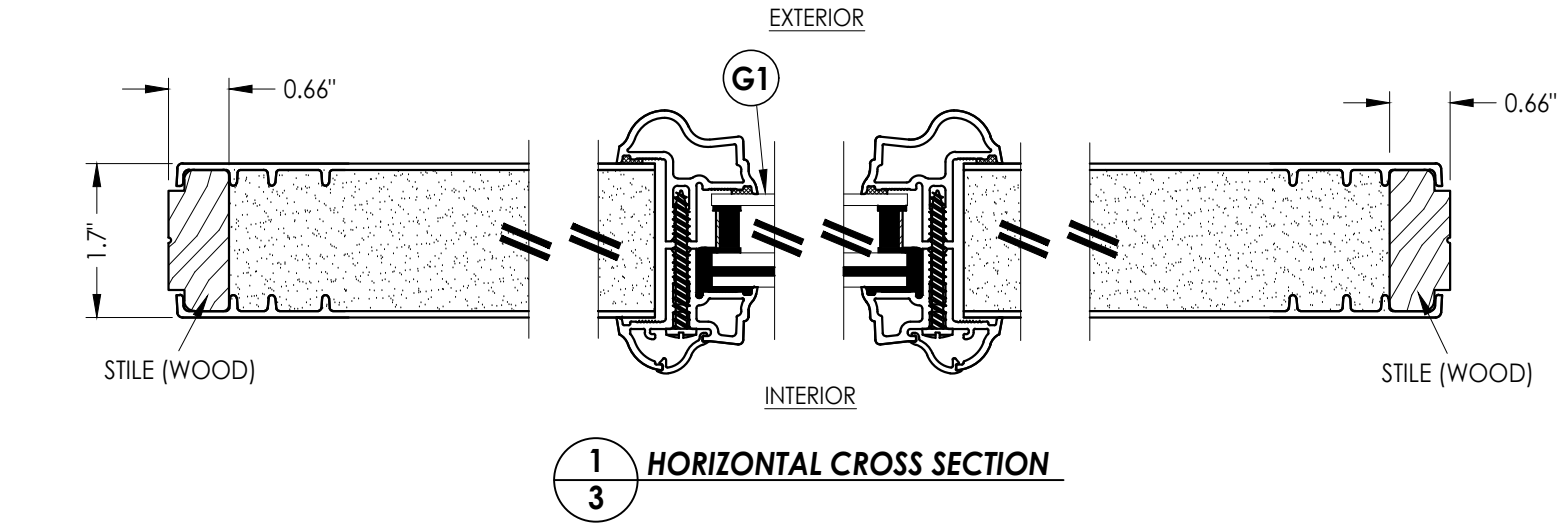


NO.	DATE	REVISIONS
5	7/17/23	UPDATE TO 8TH ED. (2023) FBC
4	7/14/20	UPDATE TO 7th ED (2020) FBC
3	10/08/18	REV. DOOR PANEL OPTION NOTE
2	12/03/17	RECESSED PANEL NOTATION
1	7/17/19	UPDATE TO 6th ED (2017) FBC
		BY

DATE: 4/28/15
SCALE: N.T.S.
DWG. BY: JK
CHK. BY: LFS
DRAWING NO.: FL-17540.4
SHEET 3 OF 15

PRODUCT: THERMA-TRU FIBERGLASS DOOR
PART OR ASSEMBLY: SIDELITE PANEL DETAILS



Documents Prepared By:
Lyndon F. Schmidt
P.E. No. 43409
R.W. BUILDING CONSULTANTS, INC.
P.O. Box 230, Valrico, FL 33595
Phone No.: 813.659.9197
FBPE Registry No. 9813

Z:\2023 FBC Drawings\Therma-Tru\FL-17540 R6\FL-17540.1-4.dwg

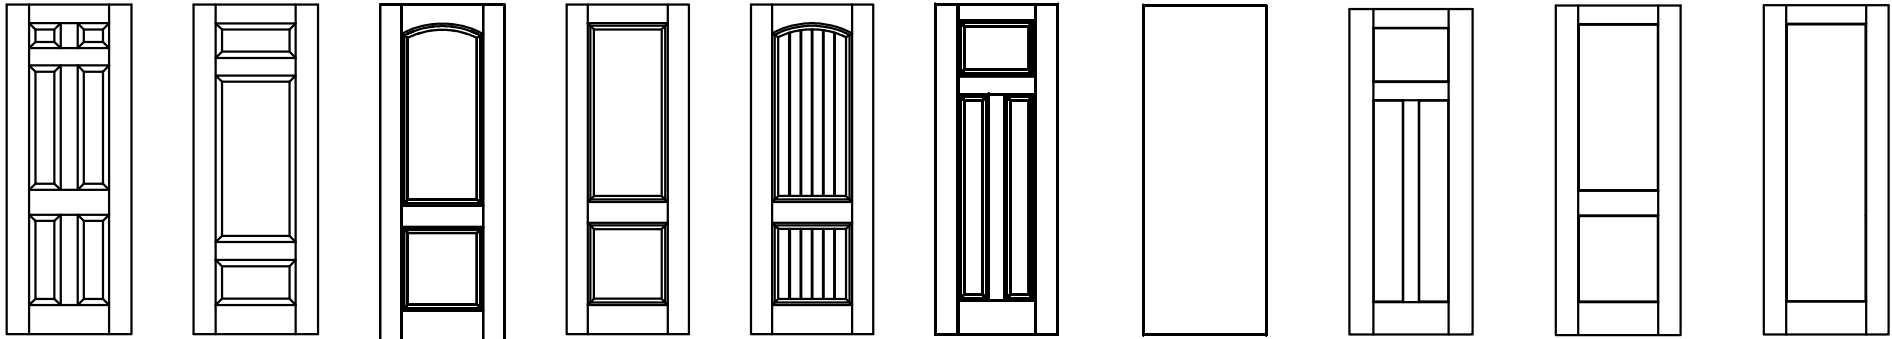

Benchmark Door Panel Options

Products approved include all embossed and recessed panel doors.
Similar opaque panel configurations are allowed.
Panels shown are for illustration and are representative only.

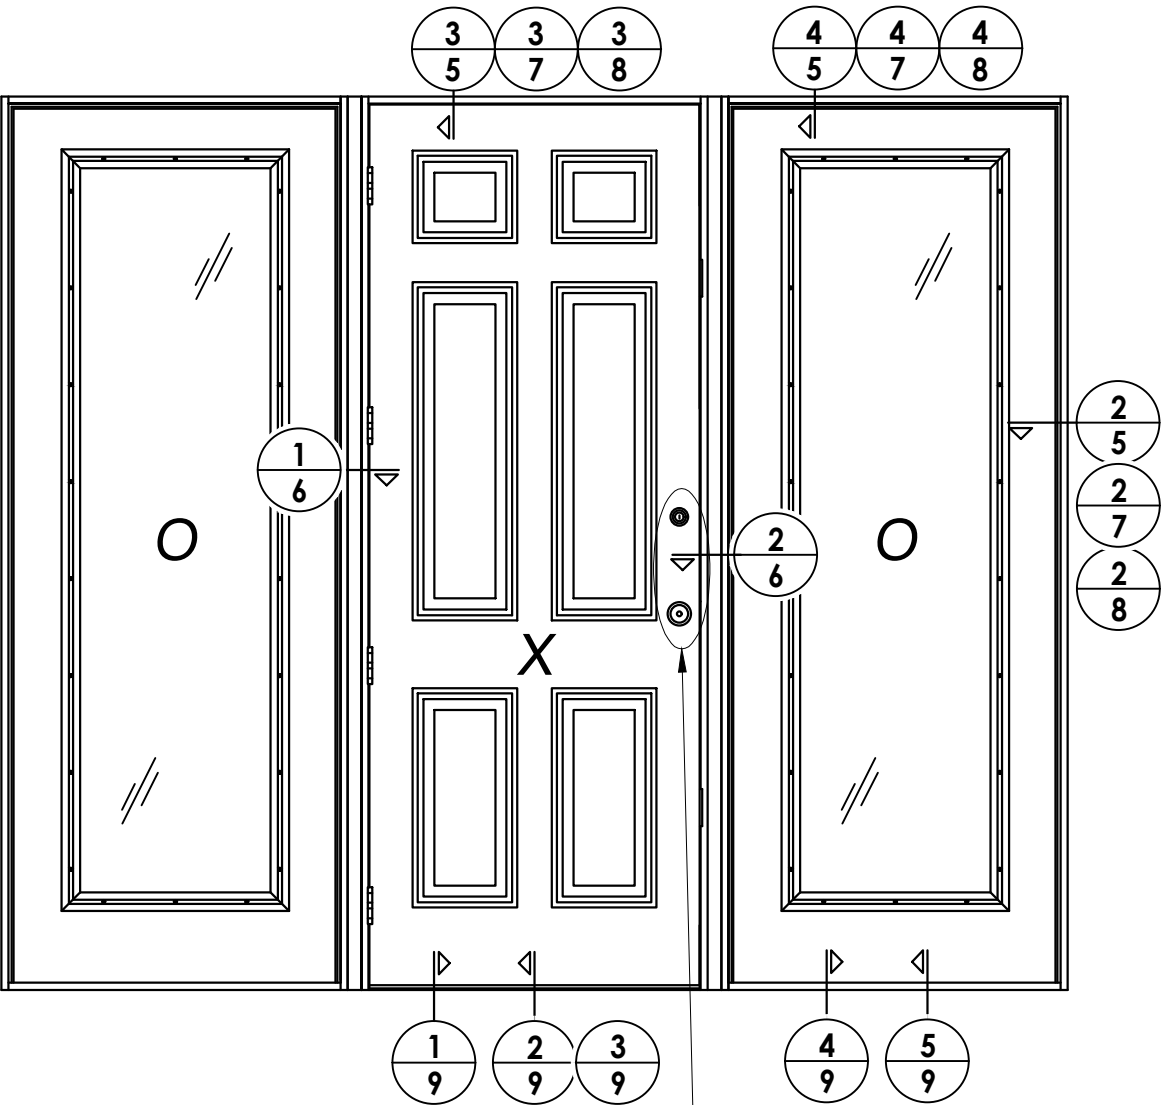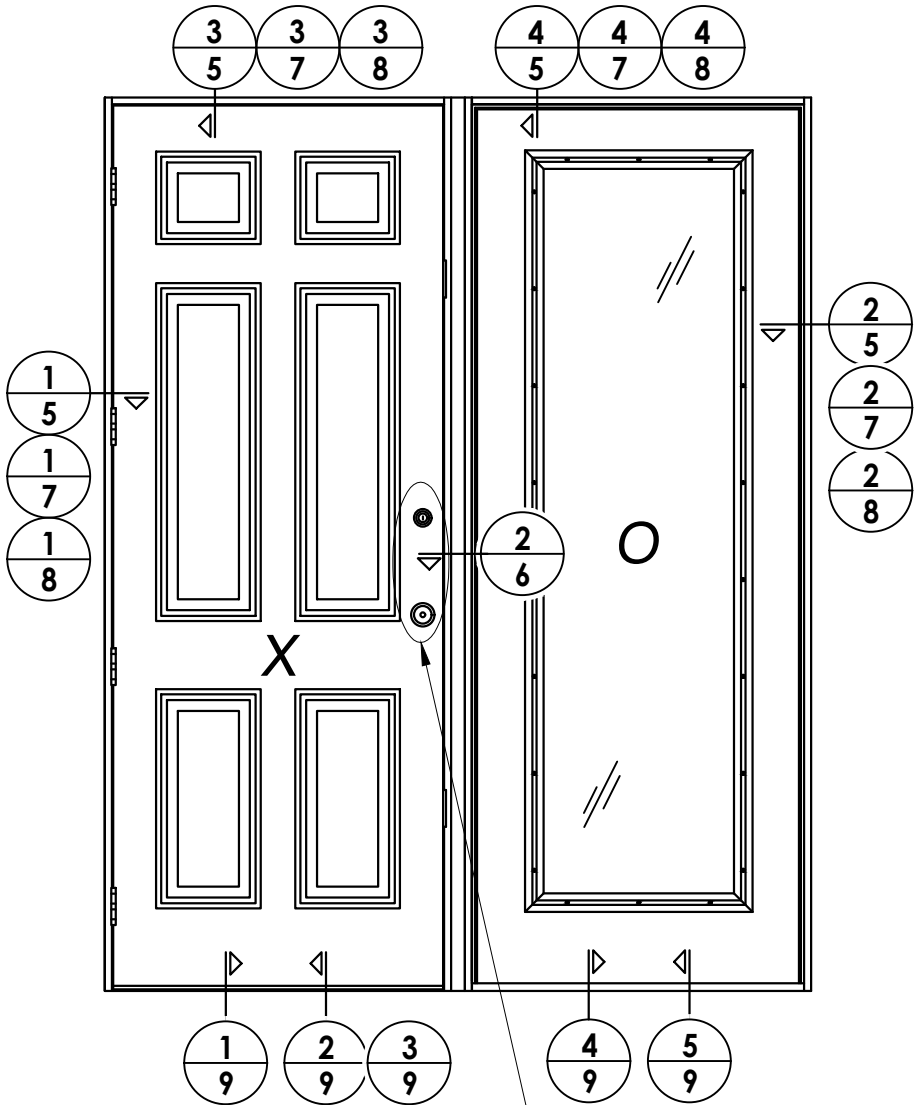

HARDWARE TABLE		
MANUFACTURER	MODEL	
SCHLAGE	Knob:	F51
	Deadbolt:	B60
KWIKSET	Knob:	SIGNATURE SERIES
	Deadbolt:	SIGNATURE SERIES (980)

Documents Prepared By:
Lyndon F. Schmidt
P.E. No. 43409

PRODUCT:
THERMA-TRU
FIBERGLASS DOOR

PART OR ASSEMBLY:
ELEVATIONS

DATE: 4/28/15

SCALE: N.T.S.

DWG. BY: JK

CHK. BY: LFS

DRAWING NO.: FL-17540.4

SHEET 4 OF 15

5 7/17/23 UPDATE TO 8TH ED. (2023) FBC LFS

4 7/14/20 UPDATE TO 7th ED (2020) FBC LFS

3 10/08/18 REV. DOOR PANEL OPTION NOTE MT

2 12/03/17 RECESSED PANEL NOTATION JK

1 7/17/19 UPDATE TO 6th ED (2017) FBC JK



NO. DATE BY

REVISIONS

RW BUILDING CONSULTANTS, INC.
P.O. Box 230, Valrico, FL 33595
Phone No.: 813.659.9197
FBPE Registry No. 9813

© 2015 R.W. BUILDING CONSULTANTS INC.

1. Sidelite assembly screws located 6" from top and bottom & 6 more screws equally spaced between (8 screws total per side jamb).
2. Sidelite assembly screws located 6" from each end and @ center line (3 screws total).

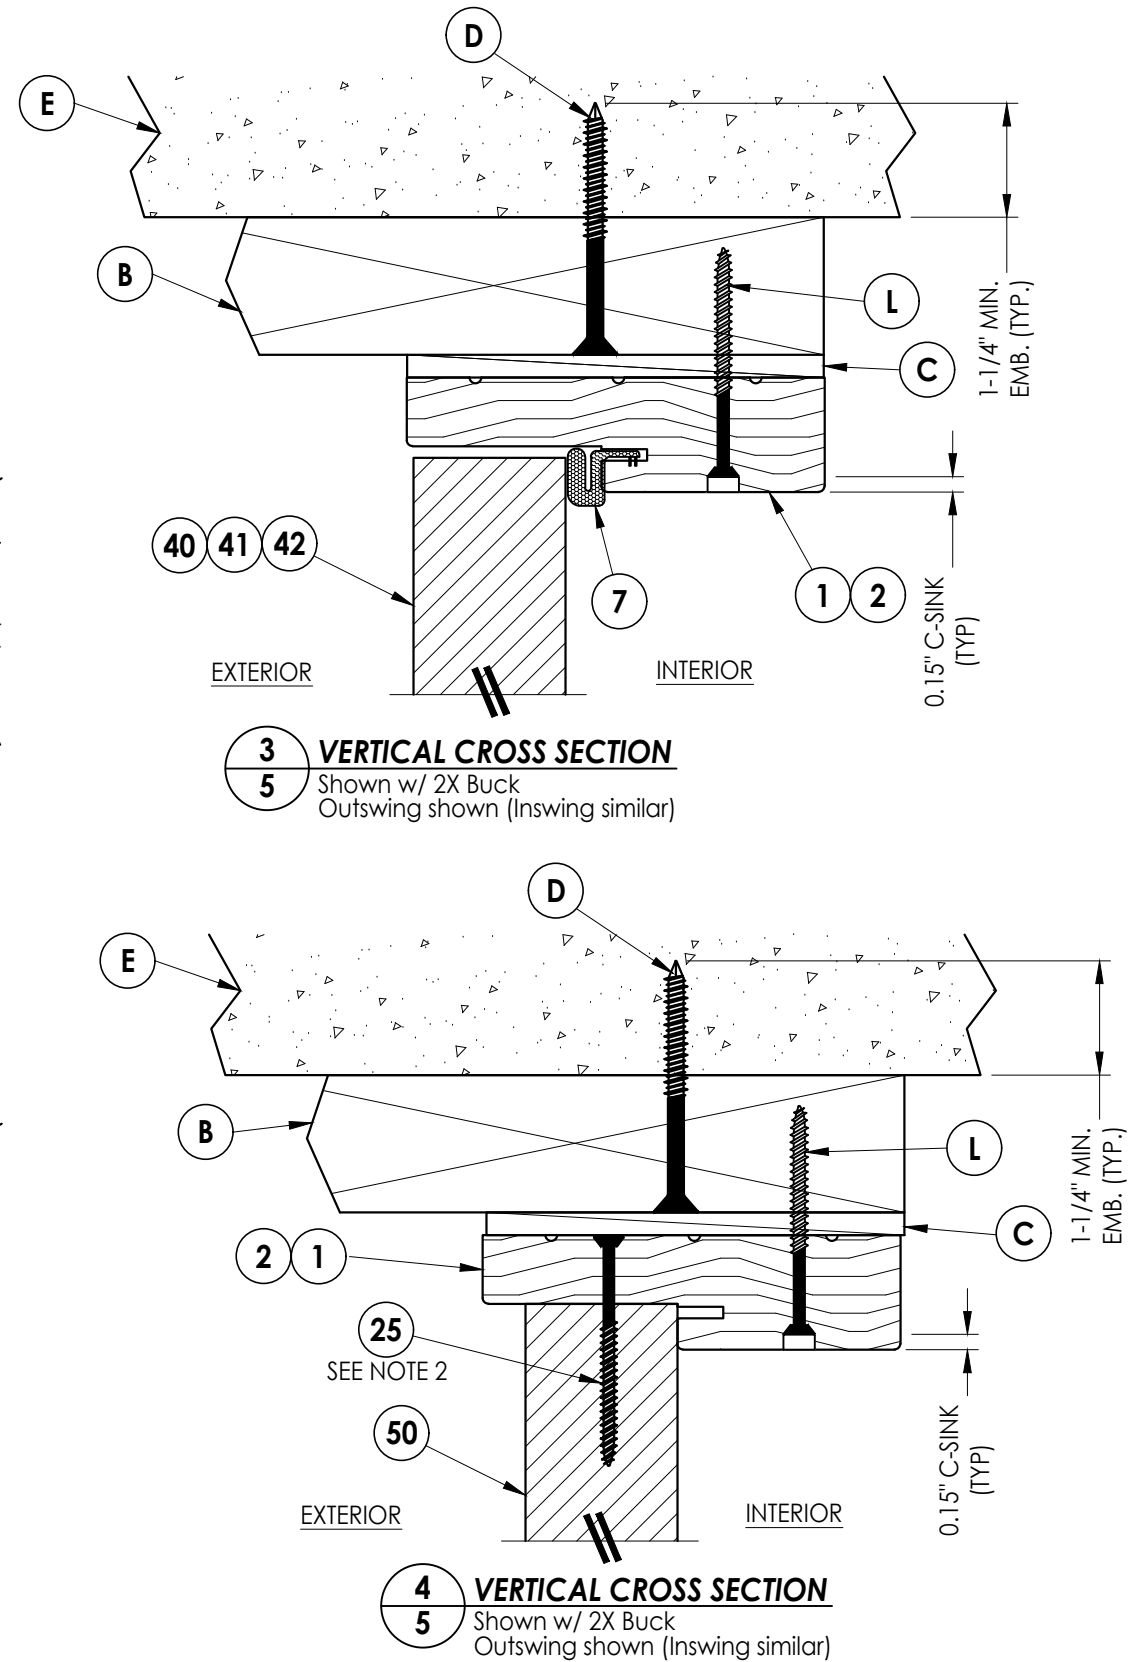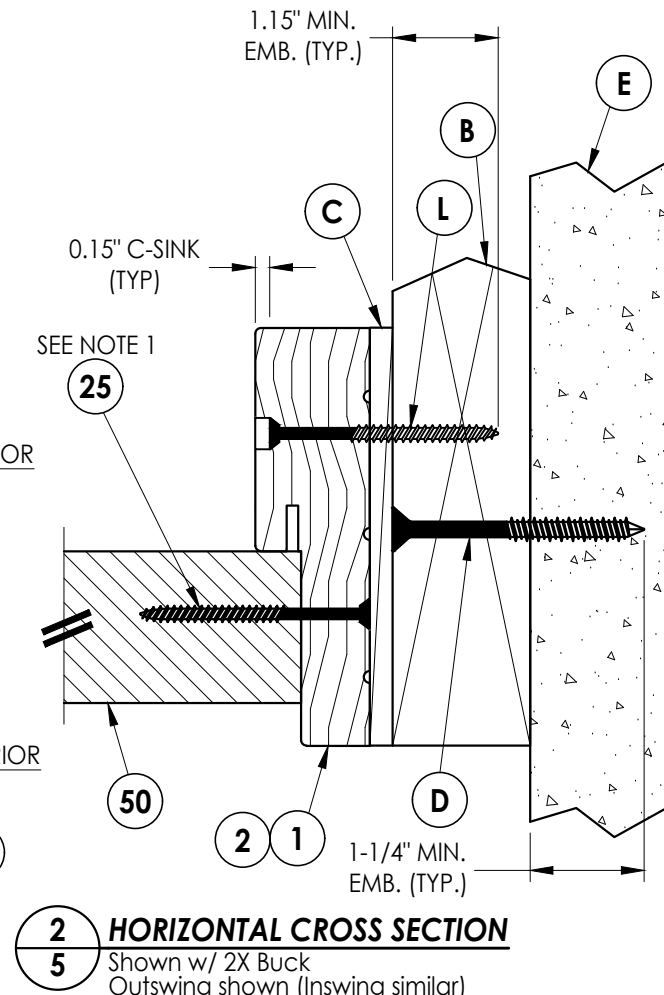[illegible]

Documents Prepared By:
Lyndon F. Schmidt
P.E. No. 43409


RW BUILDING CONSULTANTS, INC.
P.O. Box 230, Valrico, FL 33595
Phone No.: 813.659.9197
FBPE Registry No. 9813

© 2015 R.W. BUILDING CONSULTANTS INC.


Z:\2023 FBC Drawings\Therma-Tru\FL-17540 R6\FL-17540.1-4.dwg

Notes:

1. Sidelite assembly screws located 6" from top and bottom &
6 more screws equally spaced between (8 screws total per side jamb).

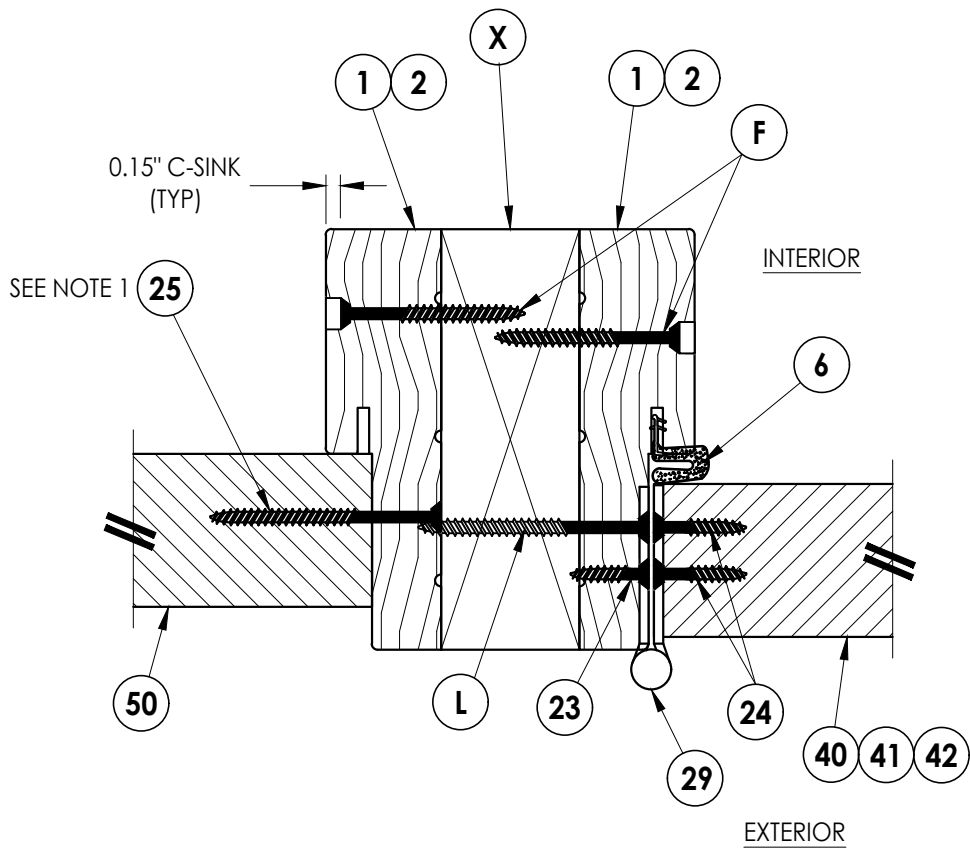

1 **HORIZONTAL CROSS SECTION**
6 Outswing shown (Inswing similar)

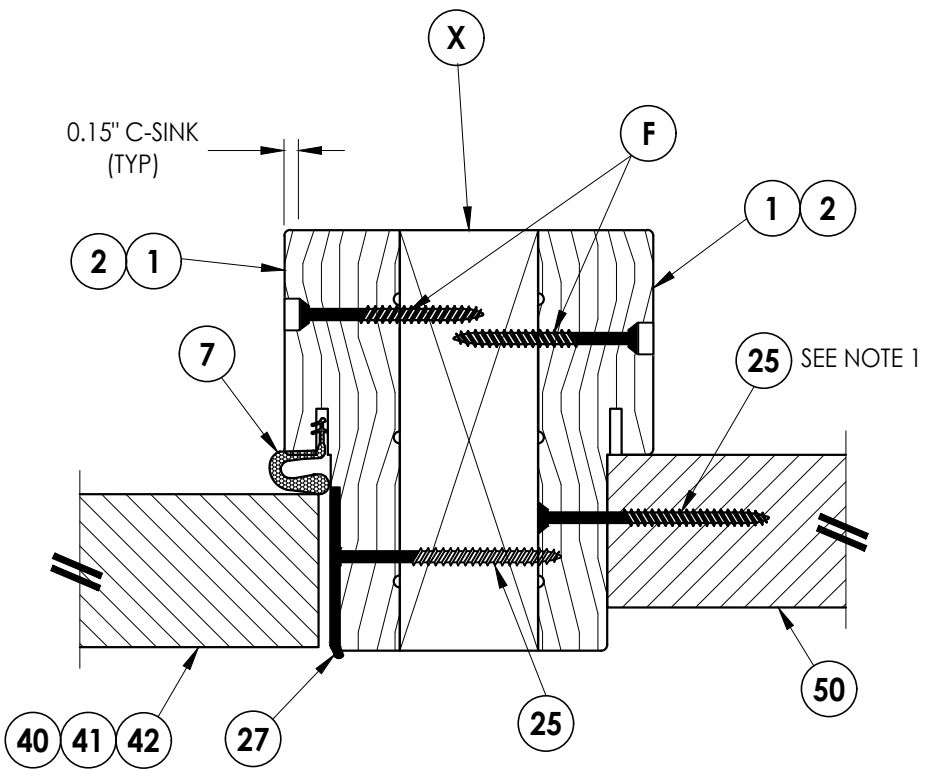

2 **HORIZONTAL CROSS SECTION**
6 Outswing shown (Inswing similar)

5	7/17/23	UPDATE TO 8TH ED. (2023)	FBC	LFS
4	7/14/20	UPDATE TO 7th ED (2020)	FBC	LFS
3	10/08/18	REV. DOOR PANEL OPTION	NOTE	MT
2	12/03/17	RECESSED PANEL NOTATION		JK
1	7/17/19	UPDATE TO 6th ED (2017)	FBC	JK
NO.		DATE	REVISIONS	

DATE: 4/28/15

SCALE: N.T.S.

DWG. BY: JK

CHK. BY: LFS

DRAWING NO.:

FL-17540.4

SHEET 6 OF 15

Documents Prepared By:
Lyndon F. Schmidt
P.E. No. 43409


R^W BUILDING CONSULTANTS, INC.
P.O. Box 230, Valrico, FL 33595
Phone No.: 813.659.9197
FBPE Registry No. 9813

PRODUCT:
THERMA-TRU
FIBERGLASS DOOR


PART OR ASSEMBLY:
HORIZONTAL & VERTICAL
CROSS SECTIONS (2X BUCK)

Z:\2023 FBC Drawings\Therma-Tru\FL-17540 R6\FL-17540.1-4.dwg


- Notes:
1. Sidelite assembly screws located 6" from top and bottom & 6 more screws equally spaced between (8 screws total per side jamb).
 2. Sidelite assembly screws located 6" from each end and @ center line (3 screws total).

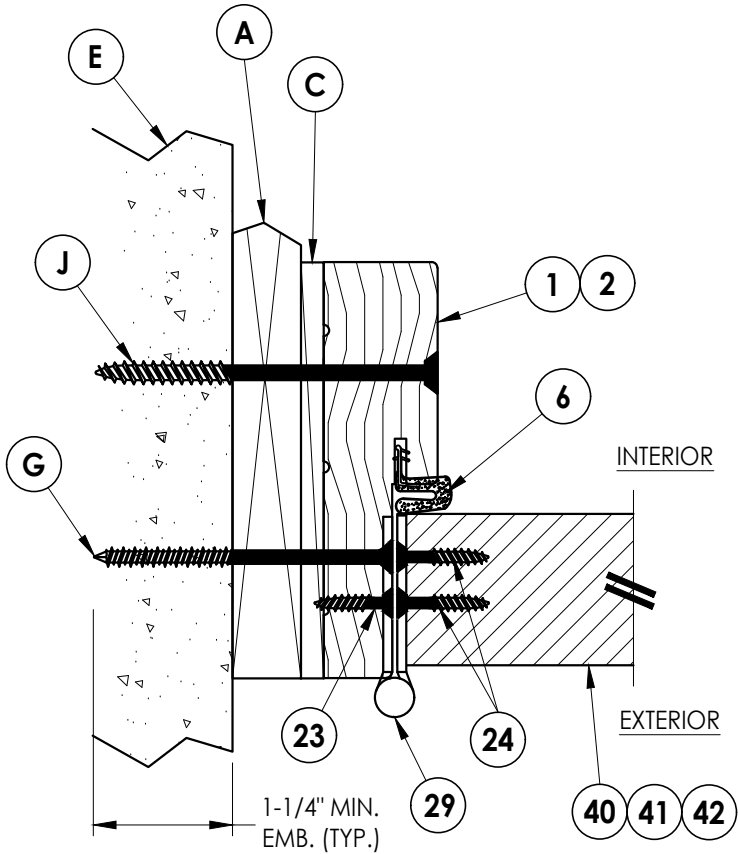


1
7 **HORIZONTAL CROSS SECTION**
Shown w/ 1X sub-buck
Outswing shown (Inswing similar)

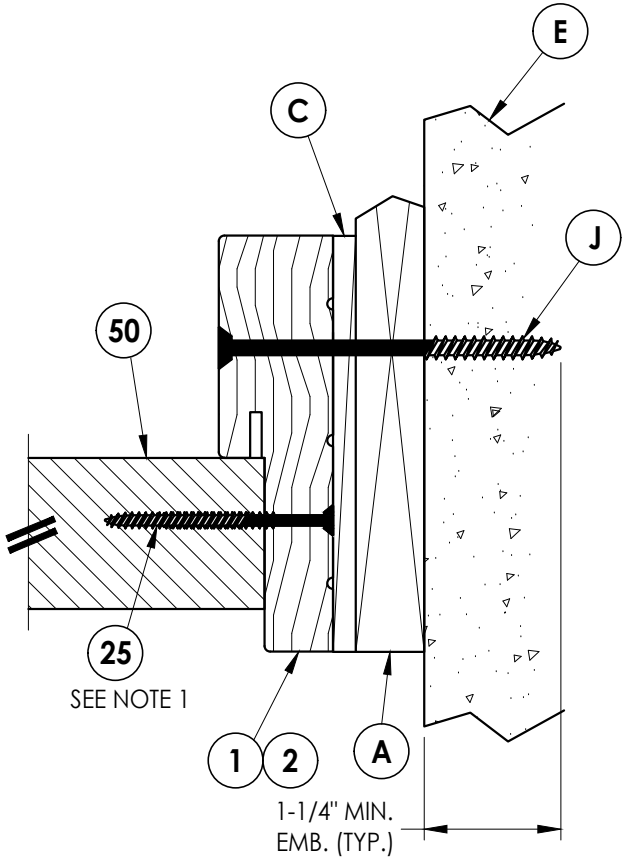

2
7 **HORIZONTAL CROSS SECTION**
Shown w/ 1X sub-buck
Outswing shown (Inswing similar)

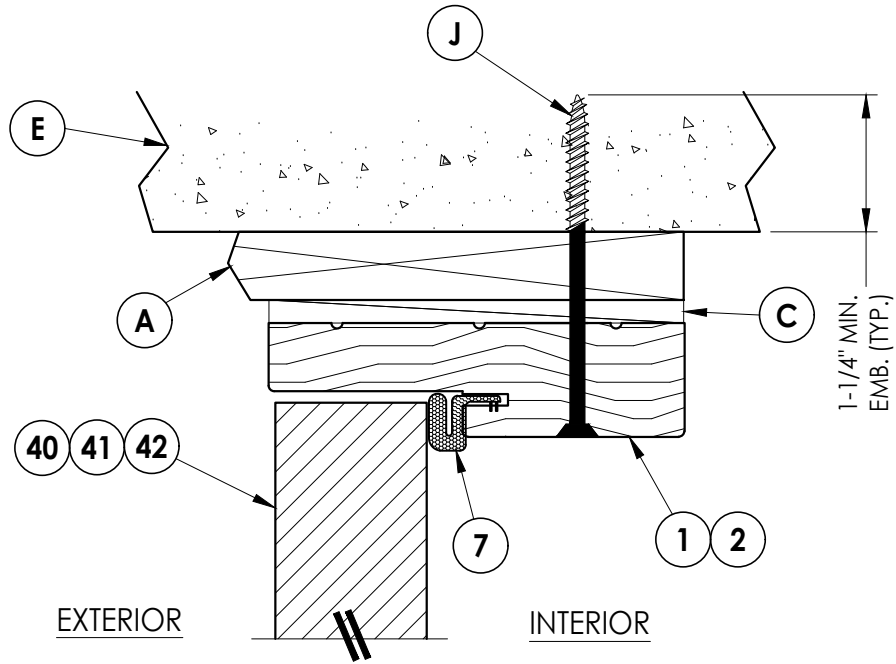


3
7 **VERTICAL CROSS SECTION**
Shown w/ 1X sub-buck
Outswing shown (Inswing similar)

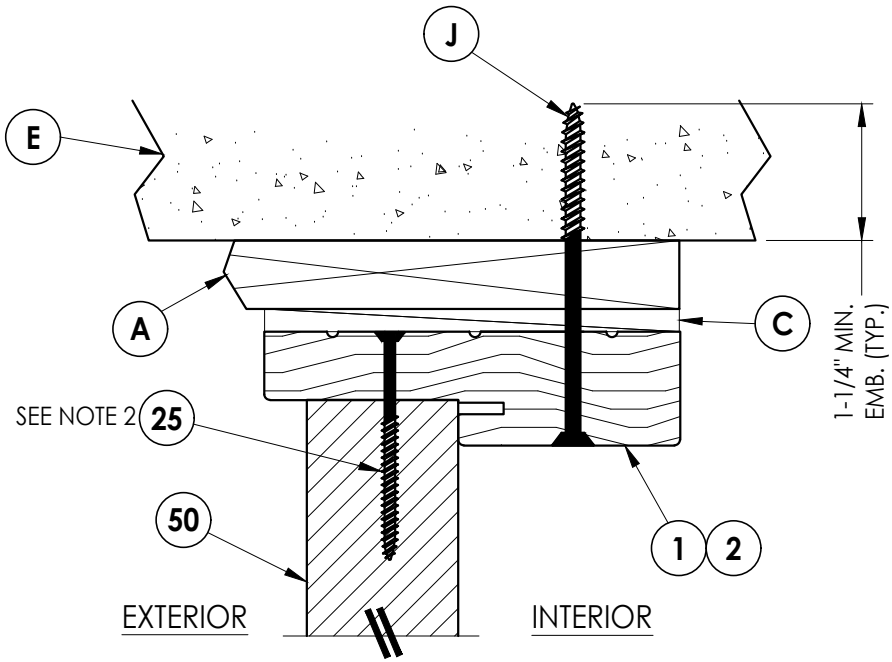


4
7 **VERTICAL CROSS SECTION**
Shown w/ 1X sub-buck
Outswing shown (Inswing similar)

Documents Prepared By: Lyndon F. Schmidt P.E. No. 43409		BUILDING CONSULTANTS, INC. P.O. Box 230, Valrico, FL 33595 Phone No.: 813.659.9197 FBPE Registry No. 9813	
PRODUCT: THERMA-TRU FIBERGLASS DOOR		PART OR ASSEMBLY: HORIZONTAL & VERTICAL CROSS SECTIONS (1X BUCK)	
5	7/17/23	UPDATE TO 8TH ED. (2023) FBC	LFS
4	7/14/20	UPDATE TO 7th ED (2020) FBC	LFS
3	10/08/18	REV. DOOR PANEL OPTION NOTE	MT
2	12/03/17	RECESSED PANEL NOTATION	JK
1	7/17/19	UPDATE TO 6th ED (2017) FBC	JK
NO.	DATE	REVISIONS	
DATE: 4/28/15			
SCALE: N.T.S.			
DWG. BY: JK			
CHK. BY: LFS			
DRAWING NO.: FL-17540.4			
SHEET 7 OF 15			

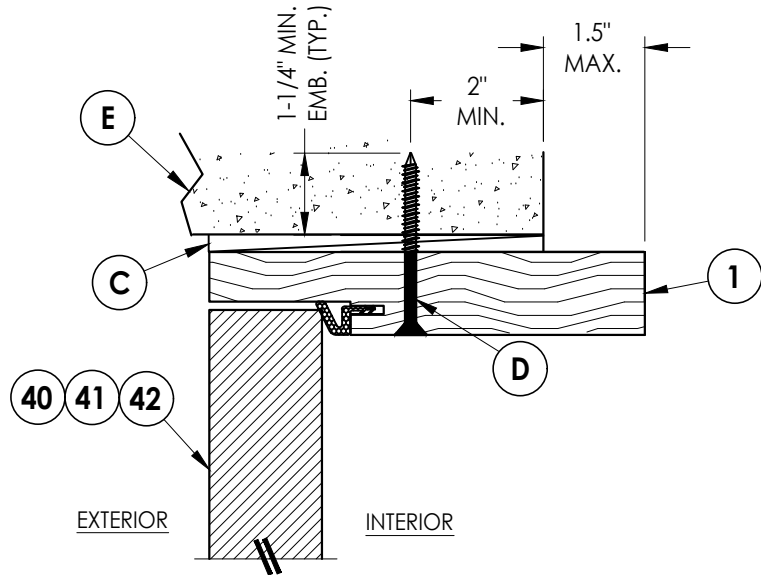


3 **HORIZONTAL CROSS SECTION**
8 Shown Direct to Masonry
Outswing only w/ 6-9/16" jamb

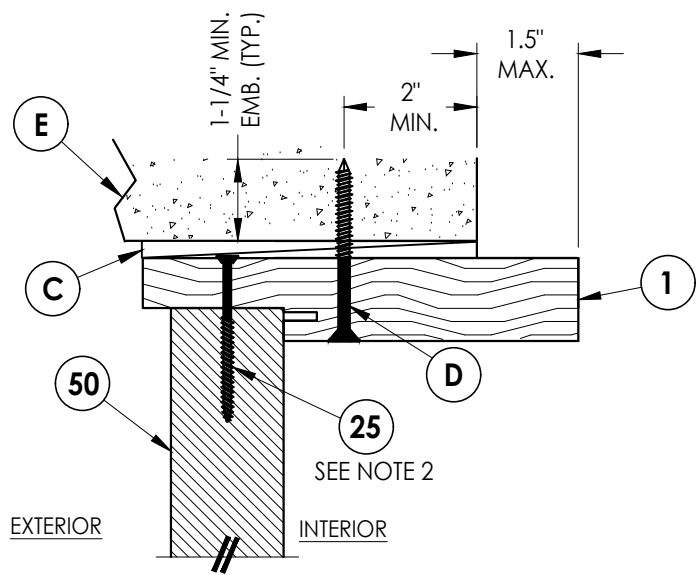


4 **VERTICAL CROSS SECTION**
8 Shown Direct to Masonry
Outswing only w/ 6-9/16" jamb

Notes:
1. Sidelite assembly screws located 6" from top and bottom &
6 more screws equally spaced between (8 screws total per side jamb).
2. Sidelite assembly screws located 6" from each end and @ center line
(3 screws total).

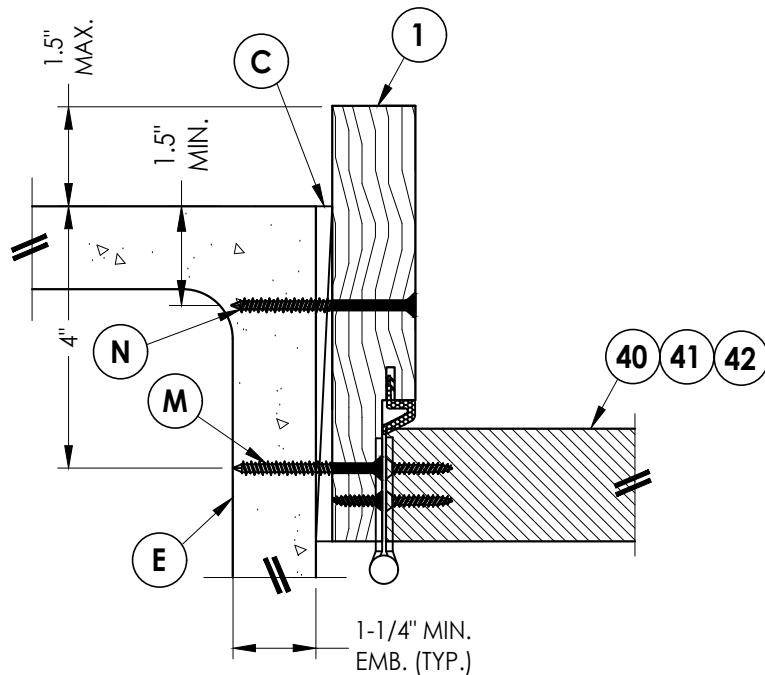

1 **HORIZONTAL CROSS SECTION**
8 Shown Direct to Masonry
Outswing only w/ 6-9/16" jamb





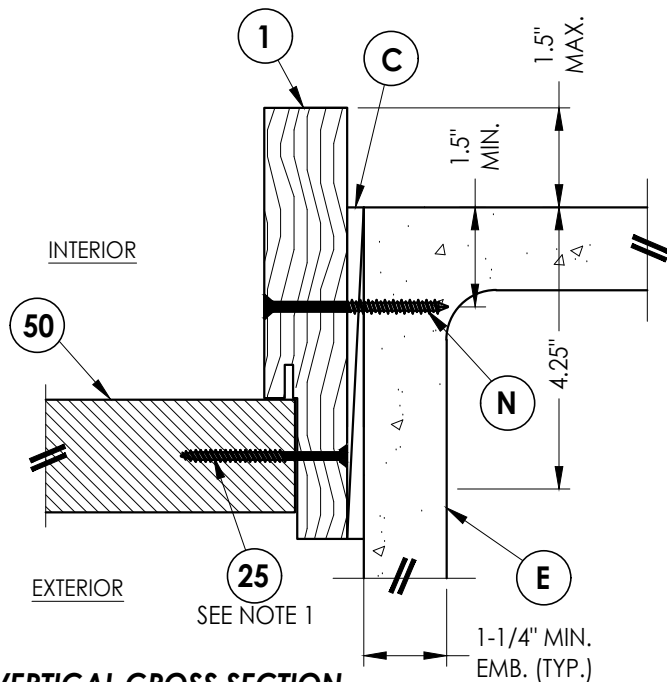


2 **VERTICAL CROSS SECTION**
8 Shown Direct to Masonry
Outswing only w/ 6-9/16" jamb

Documents Prepared By: Lyndon F. Schmidt P.E. No. 43409					BUILDING CONSULTANTS, INC. P.O. Box 230, Valrico, FL 33595 Phone No.: 813.659.9197 FBPE Registry No. 9813				
PRODUCT: THERMA-TRU FIBERGLASS DOOR					PART OR ASSEMBLY: HORIZONTAL & VERTICAL SECTIONS (DIRECT TO MASONRY)				
5	7/17/23	UPDATE TO 8TH ED. (2023)	FBC	LFS					
4	7/14/20	UPDATE TO 7th ED (2020)	FBC	LFS					
3	10/08/18	REV. DOOR PANEL OPTION	NOTE	MT					
2	12/03/17	RECESSED PANEL	NOTATION	JK					
1	7/17/19	UPDATE TO 6th ED (2017)	FBC	JK					
NO.	DATE			BY					
					REVISIONS				
DATE: 4/28/15									
SCALE: N.T.S.									
DWG. BY: JK									
CHK. BY: LFS									
DRAWING NO.: FL-17540.4									
SHEET 8 OF 15									

Z:\2023 FBC Drawings\Therma-Tru\FL-17540 R6\FL-17540.1-4.dwg

- Notes:
- 1. Sill Item #'s 32, 38 & 39 are attached to jambs w/ (3) #8 X 2-1/2" pfh screws or (3) 2.5" staples at each end.
 - 2. Sill Item #'s 16, 17, 18 & 19 are attached to jambs w/ (2) #8 X 2-1/2" pfh screws at each end.
 - 3. Sill Item #15 is attached to jambs utilizing (2) #10 X 2" pph SMS at each end.
 - 4. Sidelite assembly screws located 4" from each end (2 screws along Sill).

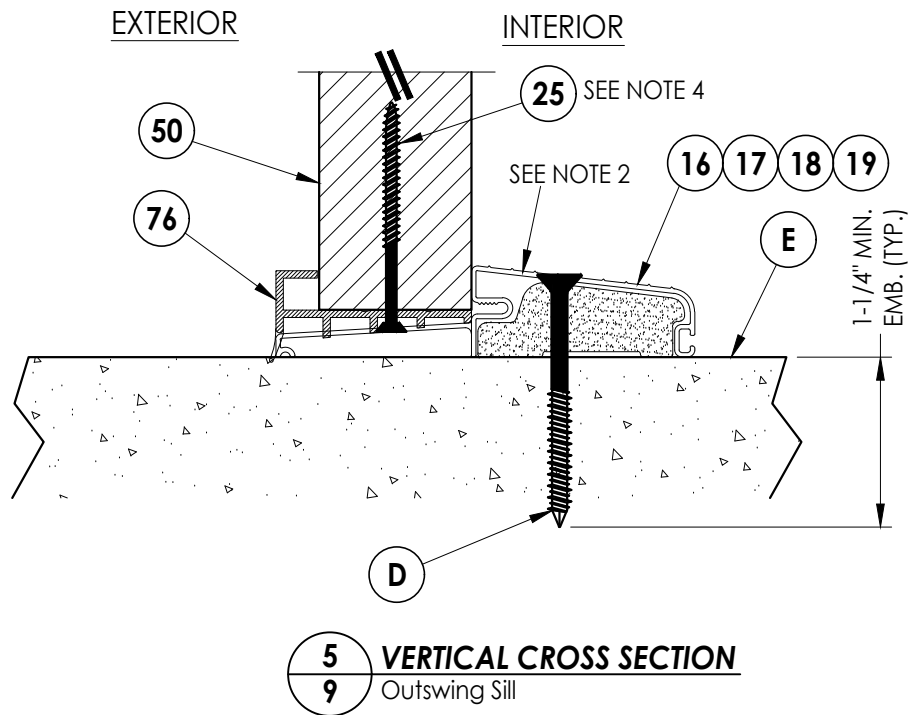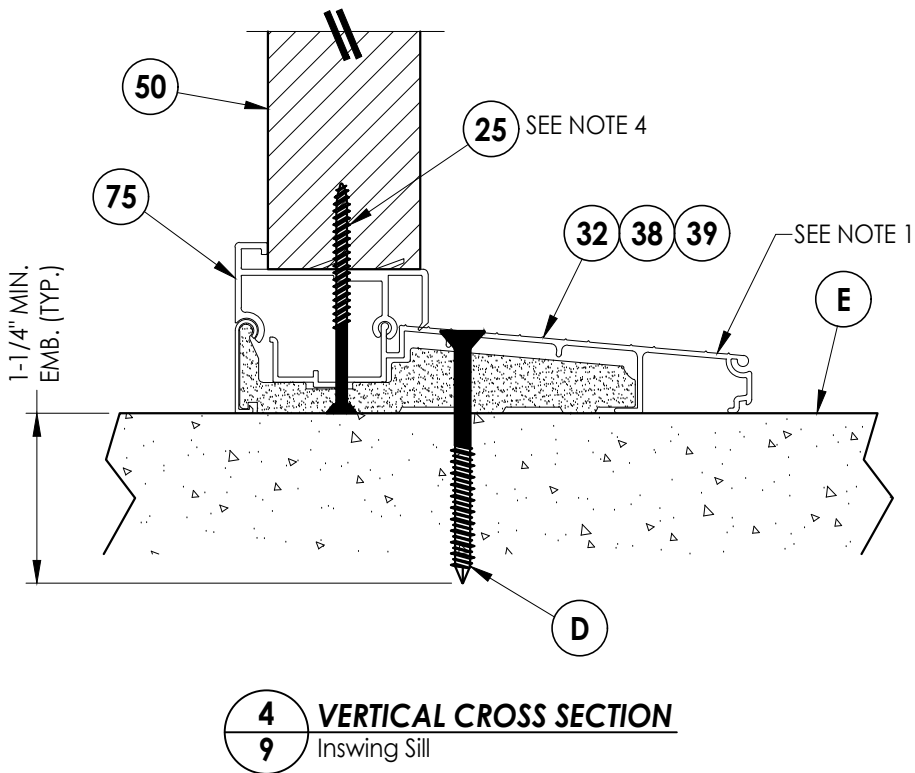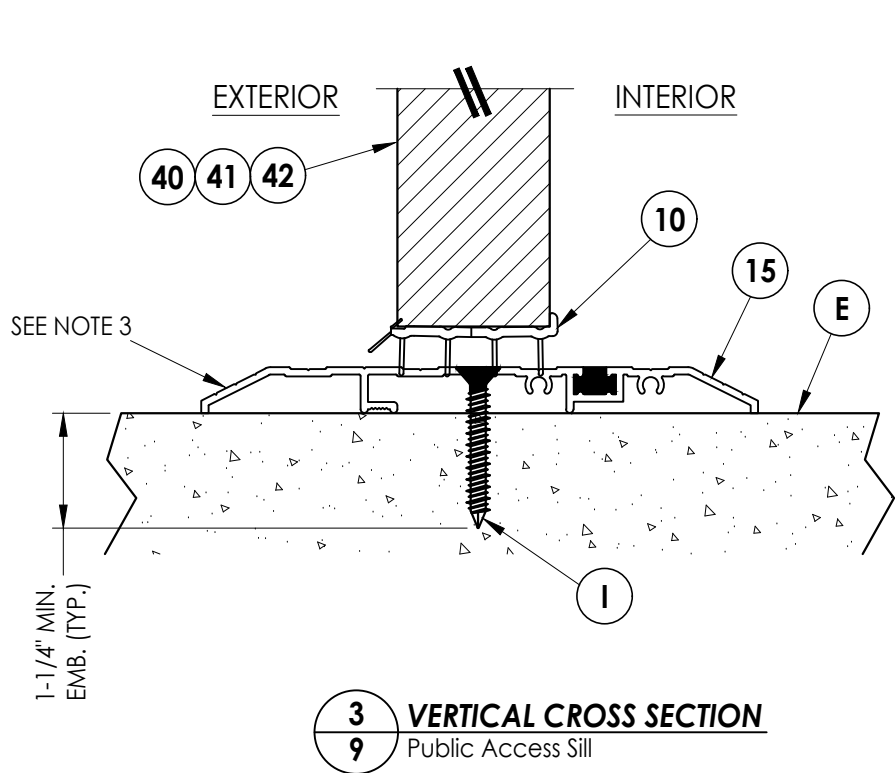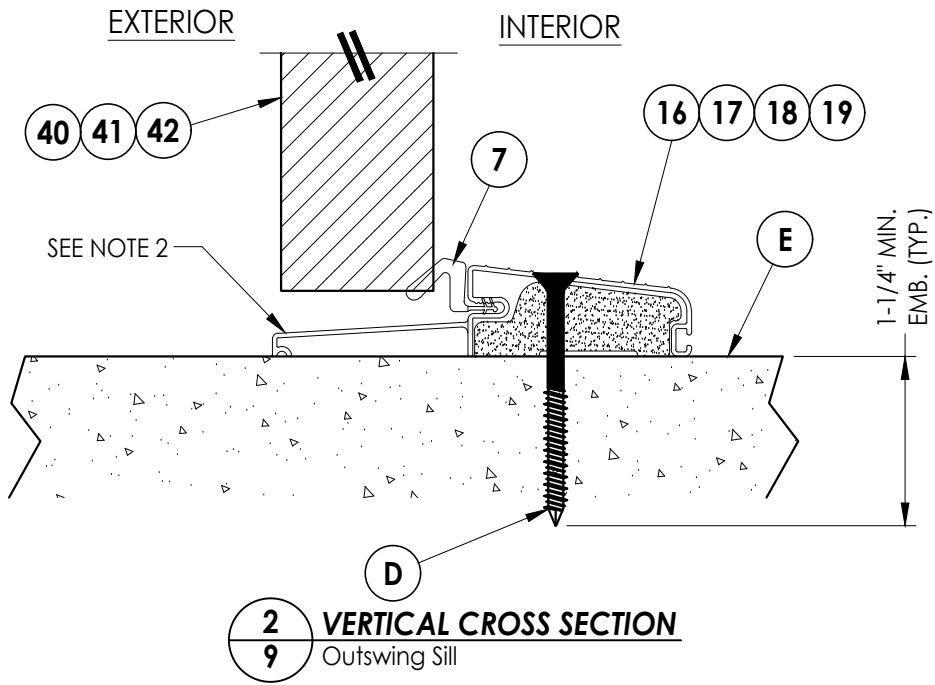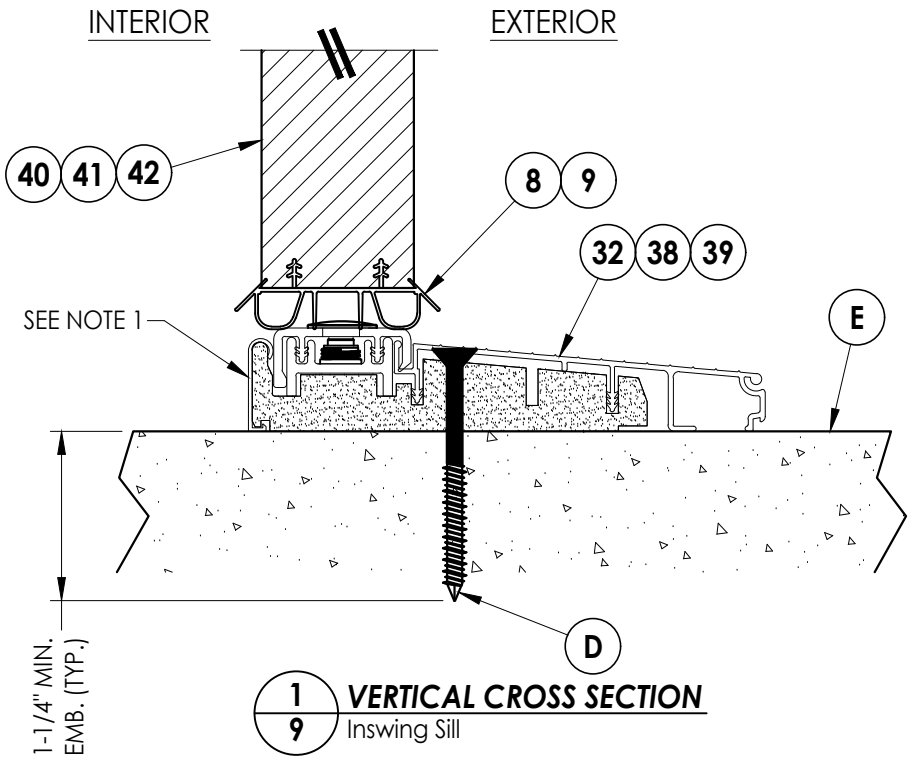

Documents Prepared By:
Lyndon F. Schmidt
P.E. No. 43409

RW BUILDING CONSULTANTS, INC.
P.O. Box 230, Valrico, FL 33595
Phone No.: 813.659.9197
FBPE Registry No. 9813

PRODUCT:
THERMA-TRU
FIBERGLASS DOOR

PART OR ASSEMBLY:
VERTICAL CROSS
SECTIONS (THRESHOLDS)

	LFS	FBC	MT	JK	JK	BY
5	7/17/23	UPDATE TO 8TH ED. (2023)	NOTE	UPDATE TO 6TH ED (2017)	FBC	
4	7/14/20	UPDATE TO 7th ED (2020)	NOTE	UPDATE TO 6TH ED (2017)	FBC	
3	10/08/18	REV. DOOR PANEL OPTION	NOTE			
2	12/03/17	RECESSED PANEL NOTATION				
1	7/17/19	UPDATE TO 6th ED (2017)	FBC			
NO.	DATE	REVISIONS				

DATE: 4/28/15

SCALE: N.T.S.

DWG. BY: JK



CHK. BY: LFS

DRAWING NO.:

FL-17540.4

SHEET 9 OF 15

Z:\2023 FBC Drawings\Therma-Tru\FL-17540 R6\FL-17540.1-4.dwg

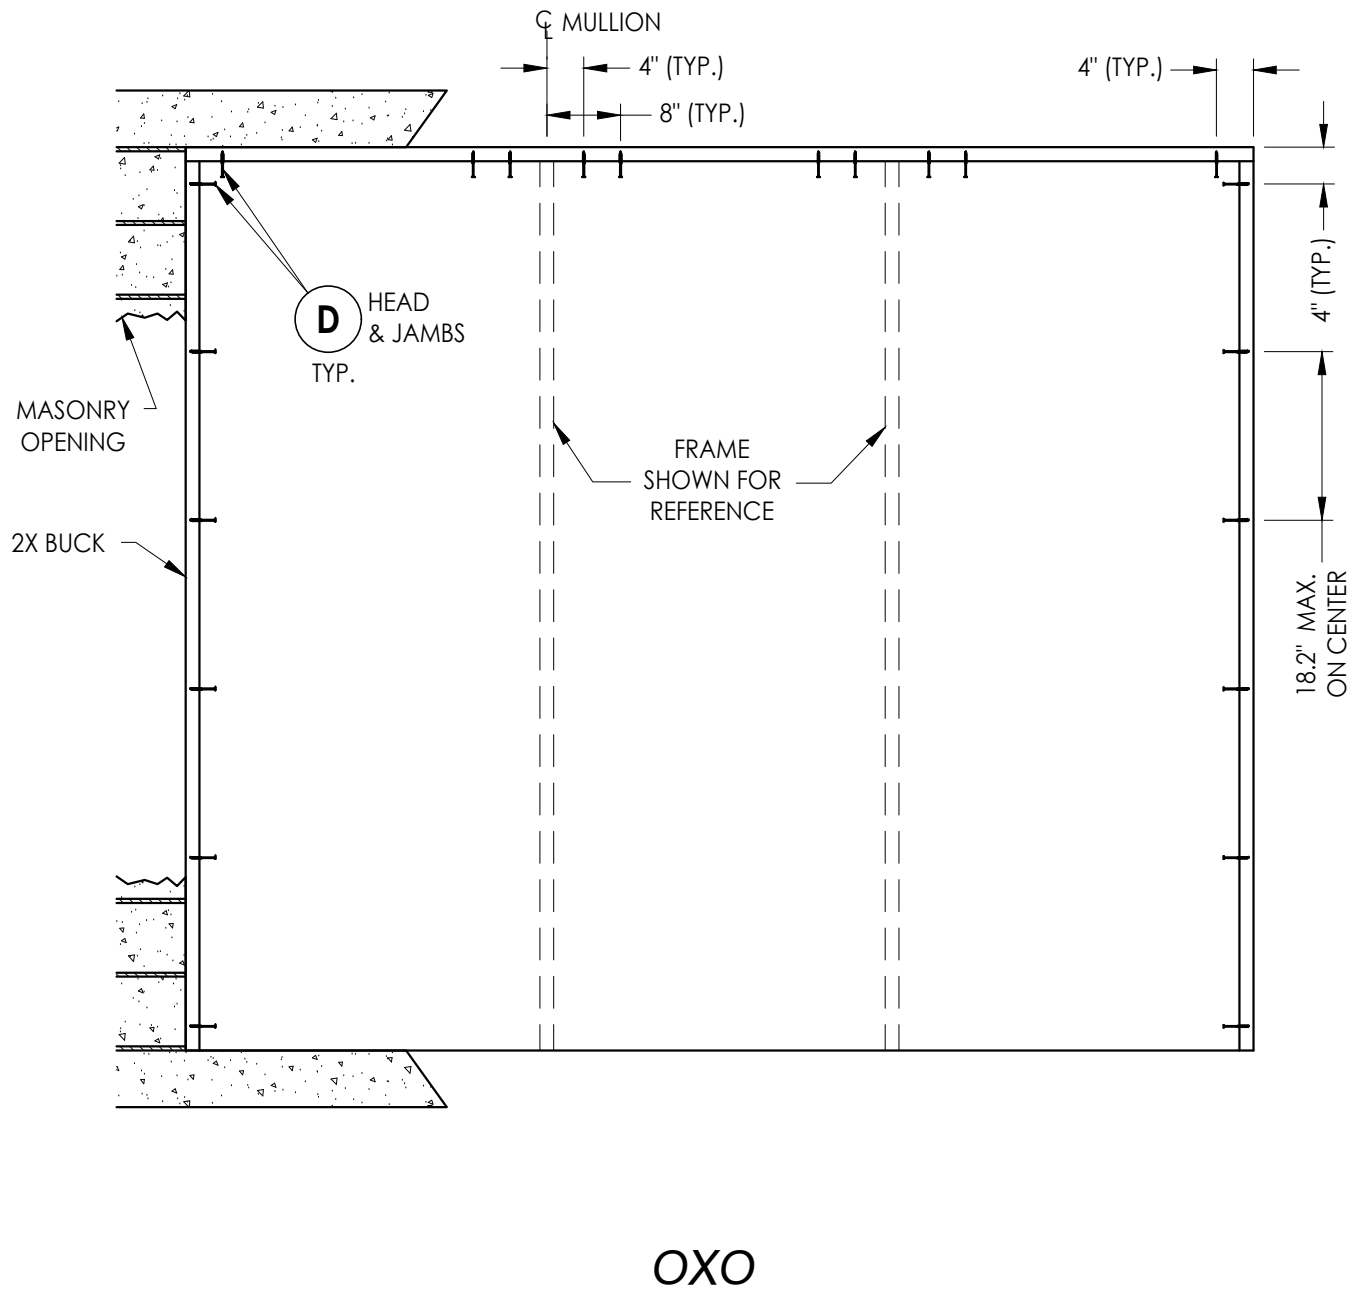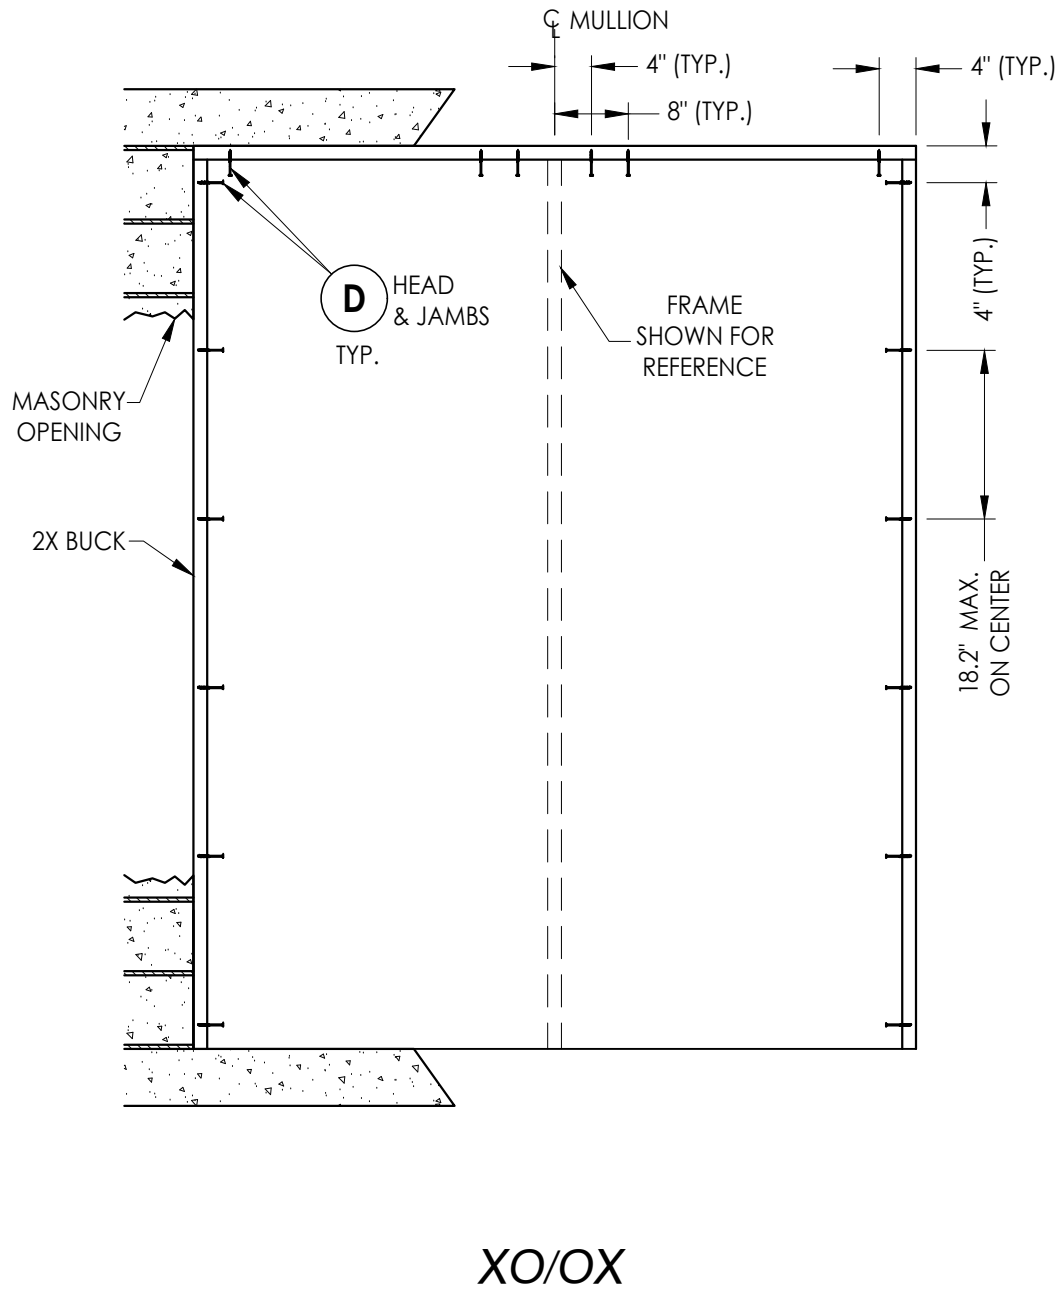

2X BUCK ANCHORING

NO	DATE	REVISIONS			
		DATE	BY	JK	BY
5	7/17/23	UPDATE TO 8TH ED. (2023)	FBC	LFS	
4	7/14/20	UPDATE TO 7th ED (2020)	FBC	LFS	
3	10/08/18	REV. DOOR PANEL OPTION	NOTE	MT	
2	12/03/17	RECESSED PANEL NOTATION		JK	
1	7/17/19	UPDATE TO 6th ED (2017)	FBC	JK	

DATE: 4/28/15

SCALE: N.T.S.

DWG. BY: JK

CHK. BY: LFS

DRAWING NO.:

FL-17540.4

SHEET 10 OF 15

PRODUCT:

THERMA-TRU
FIBERGLASS DOOR

PART OR ASSEMBLY:


BUCK ANCHORING

Documents Prepared By:

Lyndon F. Schmidt
P.E. No. 43409


RW BUILDING CONSULTANTS, INC.
P.O. Box 230, Valrico, FL 33595
Phone No.: 813.659.9197
FBPE Registry No. 9813

Z:\2023 FBC Drawings\Therma-Tru\FL-17540 R6\FL-17540.1-4.dwg


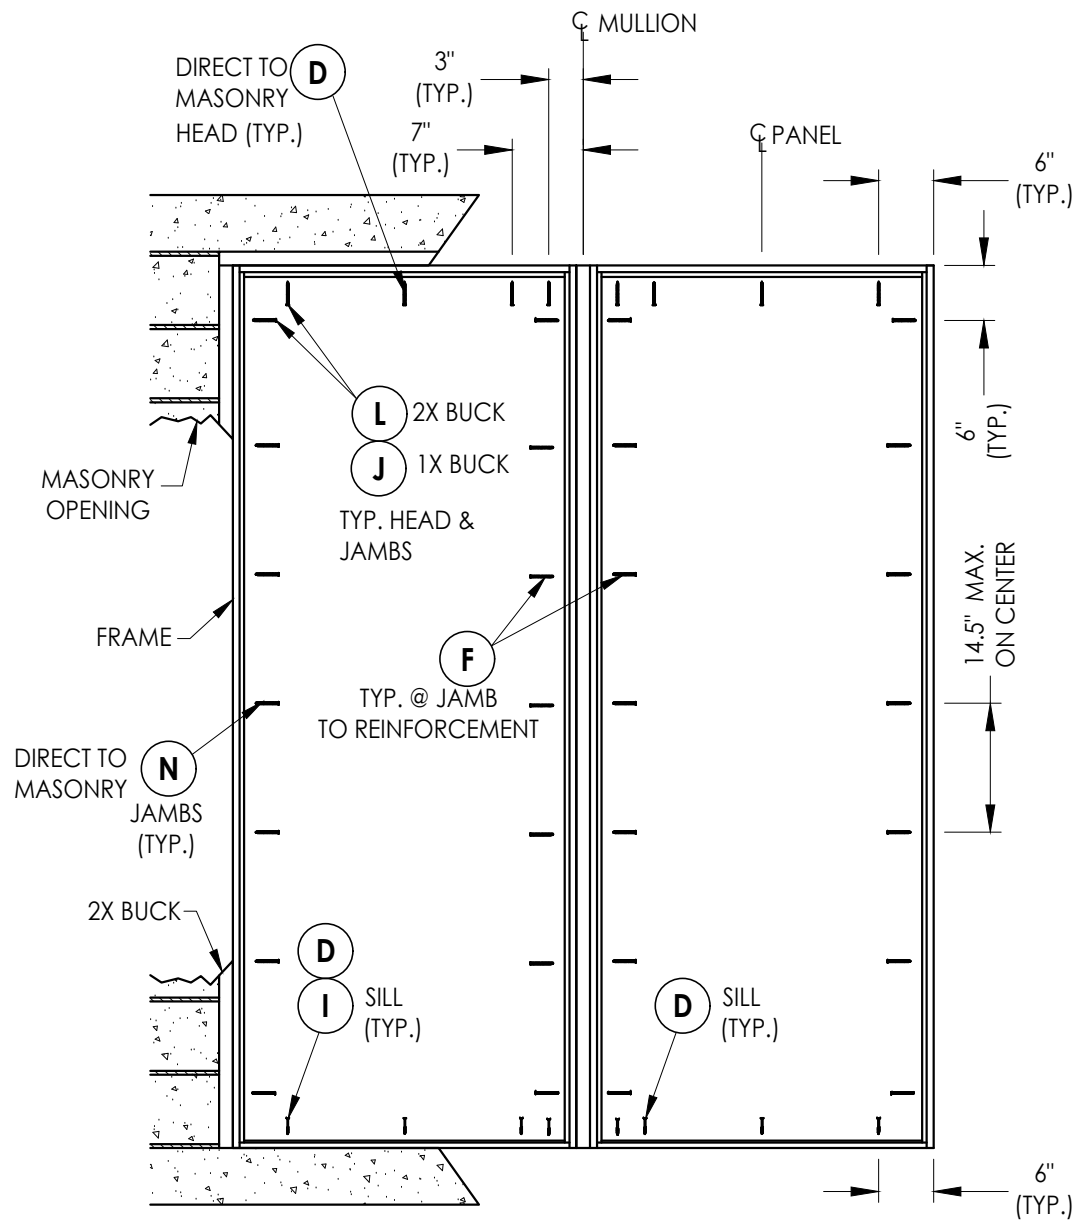


XO/OX

FRAME ANCHORING

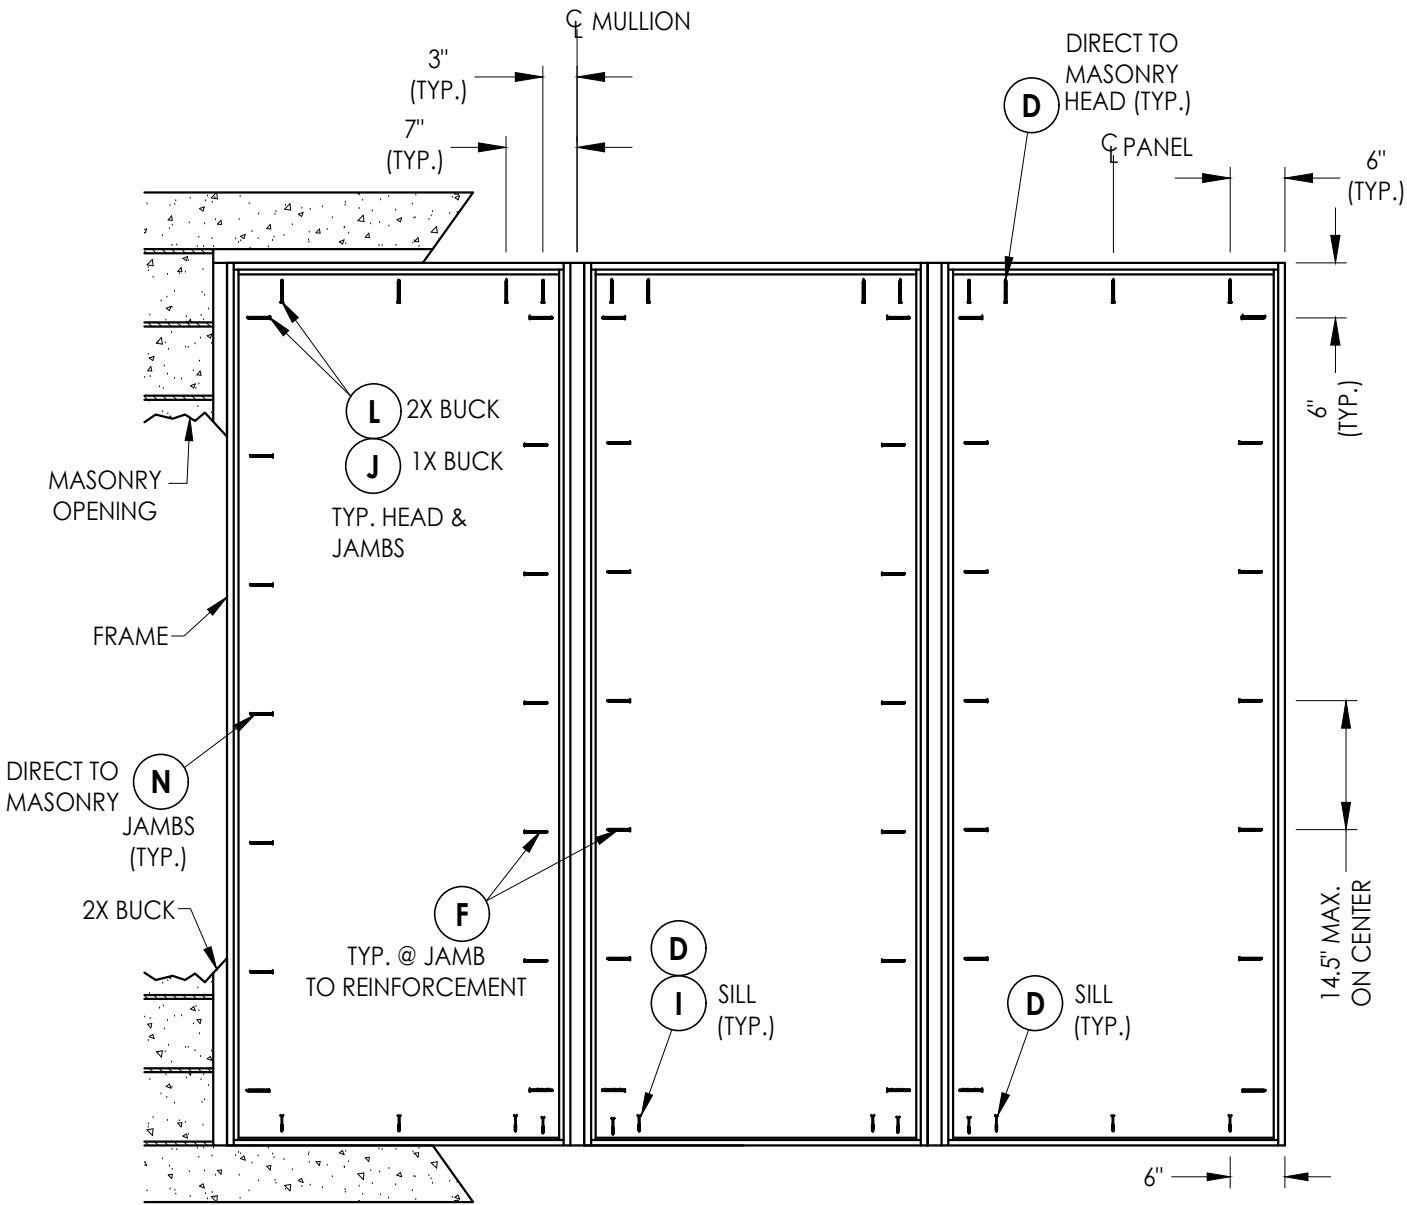

OXO

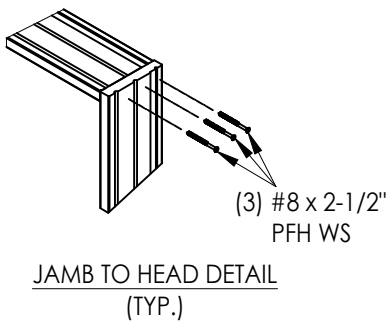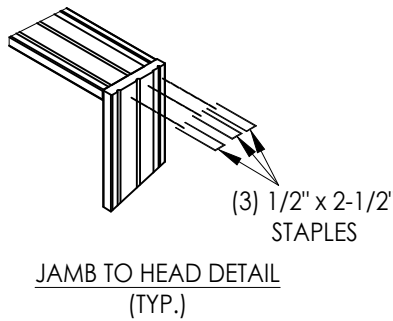


NO.	DATE	REVISIONS			
		LFS	FBC	MT	JK
5	7/17/23	UPDATE TO 8TH ED. (2023)	FBC		
4	7/14/20	UPDATE TO 7th ED (2020)	FBC		
3	10/08/18	REV. DOOR PANEL OPTION	NOTE		
2	12/03/17	RECESSED PANEL	NOTATION		
1	7/17/19	UPDATE TO 6th ED (2017)	FBC		
DATE: 4/28/15					
SCALE: N.T.S.					
DWG. BY: JK					
CHK. BY: LFS					
DRAWING NO.: FL-17540.4					
SHEET 11 OF 15					


PRODUCT:	THERMA-TRU FIBERGLASS DOOR
	PART OR ASSEMBLY: FRAME ANCHORING

Documents Prepared By: Lyndon F. Schmidt P.E. No. 43409	<i>RW</i> BUILDING CONSULTANTS, INC. P.O. Box 230, Valrico, FL 33595 Phone No.: 813.659.9197 FBPE Registry No. 9813

Z:\2023 FBC Drawings\Therma-Tru\FL-17540 R6\FL-17540.1-4.dwg

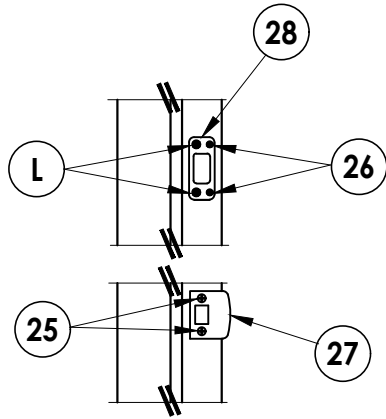


LATCH & DEADBOLT DETAIL
Kwikset

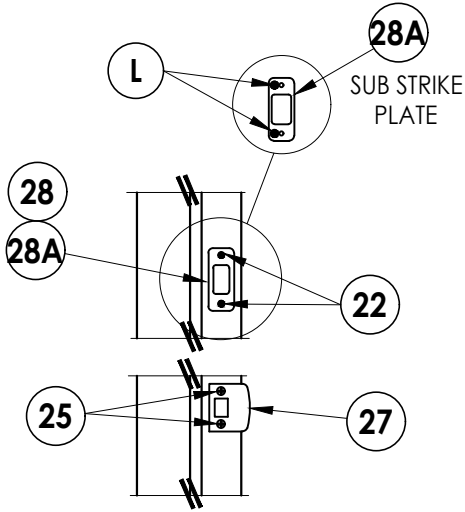


LATCH & DEADBOLT DETAIL
Schlage


LATCH & DEADBOLT STRIKE DETAILS

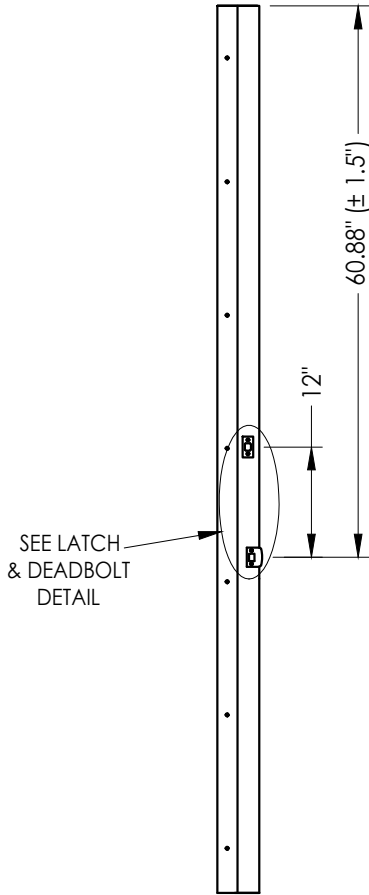

STRIKE JAMB
Latch and Deadbolt

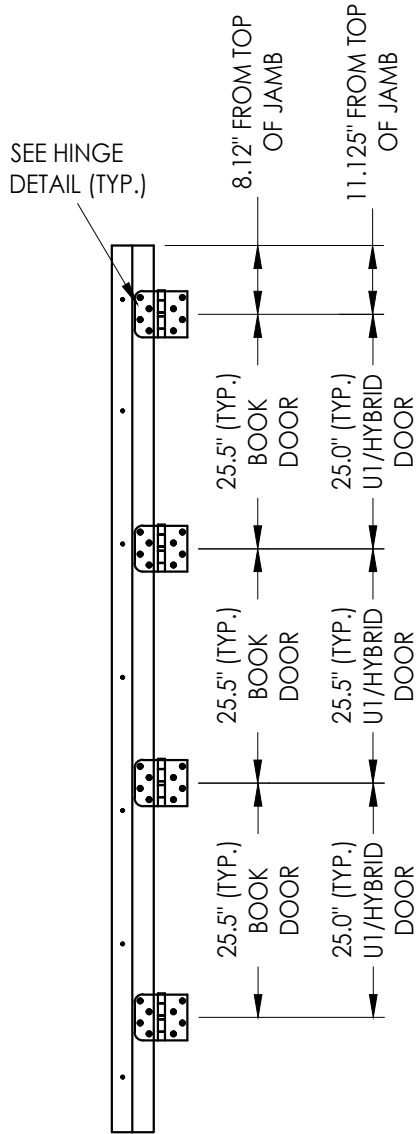

HINGE JAMB

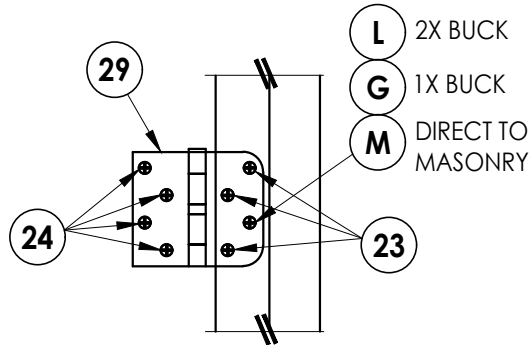

HINGE DETAIL

DATE: 4/28/15

SCALE: N.T.S.

DWG. BY: JK

CHK. BY: LFS

DRAWING NO.:
FL-17540.4

SHEET 12 OF 15


NO.	DATE	REVISIONS
5	7/17/23	UPDATE TO 8TH ED. (2023) FBC LFS
4	7/14/20	UPDATE TO 7th ED (2020) FBC LFS
3	10/08/18	REV. DOOR PANEL OPTION NOTE MT
2	12/03/17	RECESSED PANEL NOTATION JK
1	7/17/19	UPDATE TO 6th ED (2017) FBC JK

PRODUCT:	Therma-TRU FIBERGLASS DOOR
PART OR ASSEMBLY:	HARDWARE DETAILS


Documents Prepared By:
Lyndon F. Schmidt
P.E. No. 43409

RW BUILDING CONSULTANTS, INC.
P.O. Box 230, Valrico, FL 33595
Phone No.: 813.659.9197
FBPE Registry No. 9813


Z:\2023 FBC Drawings\Therma-Tru\FL-17540 R6\FL-17540.1-4.dwg

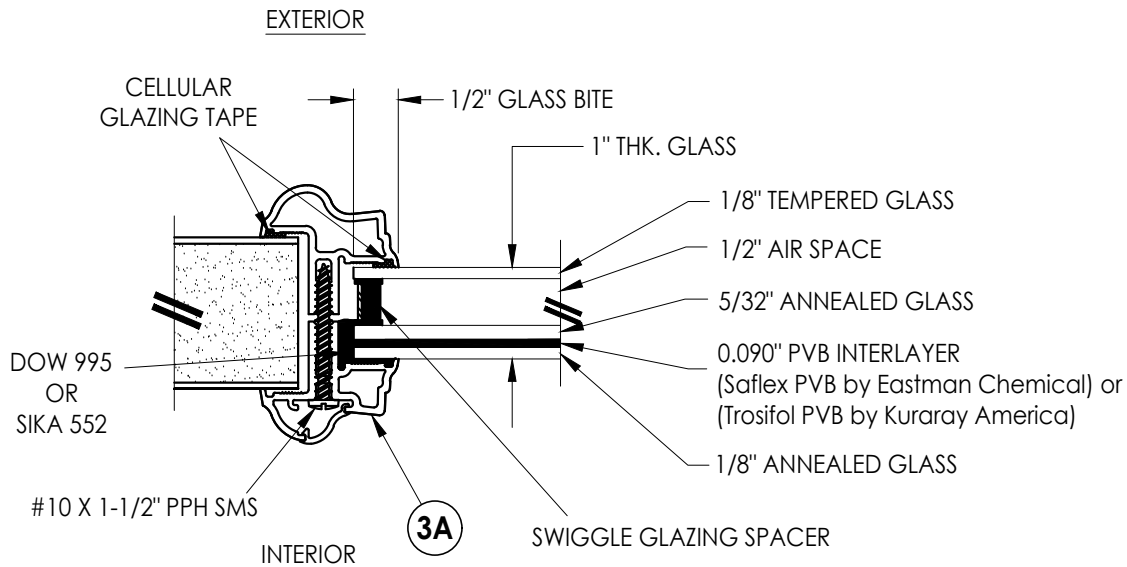


G1 GLAZING DETAIL
Aluminum Impact Lite Frame
Door Panels & Sidelites

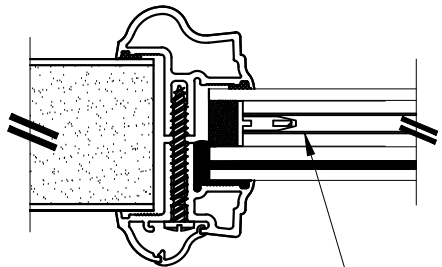


INTERNAL GRID (GBG)

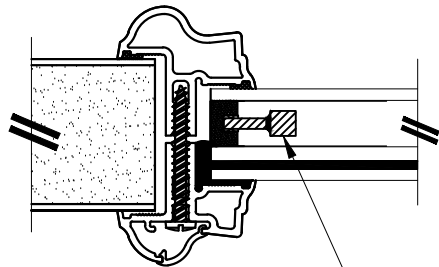

WROUGHT IRON INSERT

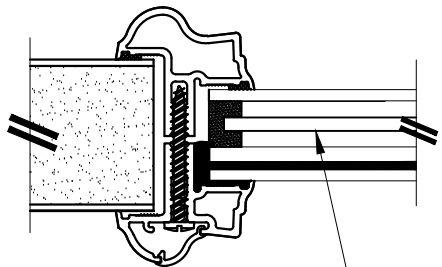


PRIVACY INSERT

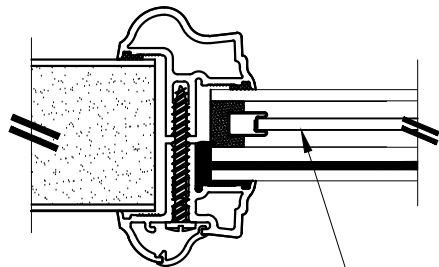


DECORATIVE INSERT

1" LAMINATED INSULATED IMPACT GLASS INSERT OPTIONS

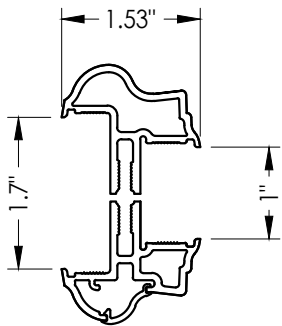

3A ALUMINUM FRAME
Aluminum Impact Lite Frame
Door Panels & Sidelites

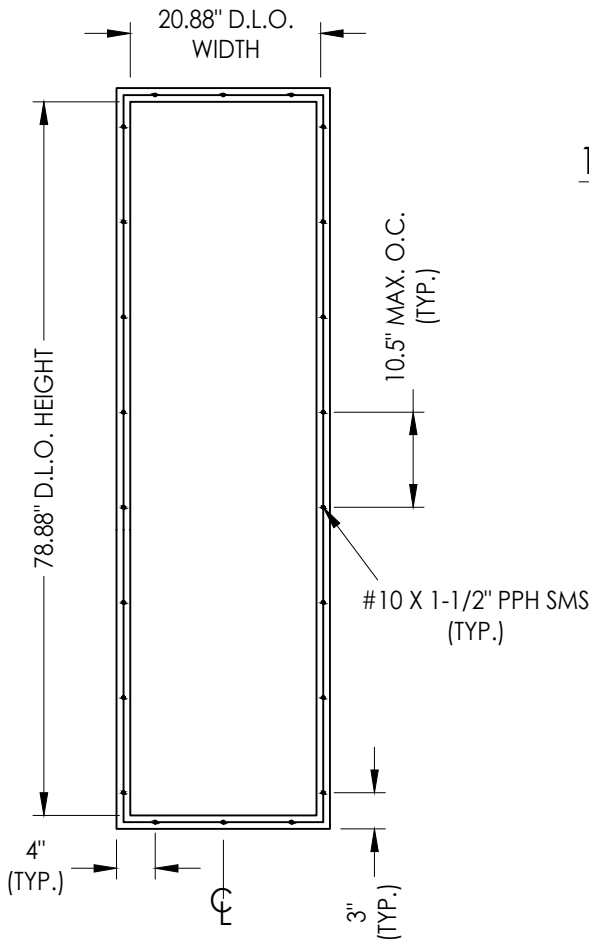

ALUMINUM LITE FRAME

Documents Prepared By:
Lyndon F. Schmidt
P.E. No. 43409

RW BUILDING CONSULTANTS, INC.
P.O. Box 230, Valrico, FL 33595
Phone No.: 813.659.9197
FBPE Registry No. 9813

PRODUCT:
THERMA-TRU
FIBERGLASS DOOR

PART OR ASSEMBLY:

GLAZING DETAILS

	5	7/17/23	UPDATE TO 8TH ED. (2023)	FBC	LFS
	4	7/14/20	UPDATE TO 7th ED (2020)	FBC	LFS
	3	10/08/18	REV. DOOR PANEL OPTION	NOTE	MT
	2	12/03/17	RECESSED PANEL NOTATION		JK
	1	7/17/19	UPDATE TO 6th ED (2017)	FBC	JK
	NO.	DATE			BY
REVISIONS					

DATE: 4/28/15

SCALE: N.T.S.

DWG. BY: JK


CHK. BY: LFS

DRAWING NO.:


FL-17540.4

SHEET 13 OF 15


Z:\2023 FBC Drawings\Therma-Tru\FL-17540 R6\FL-17540.1-4.dwg

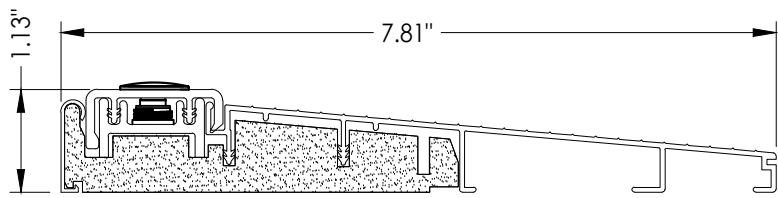


32 INSWING THRESHOLD
Inswing Composite Adjustable 7-3/4" Sill

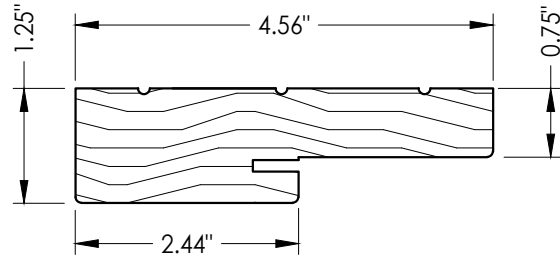


1 WOOD JAMB

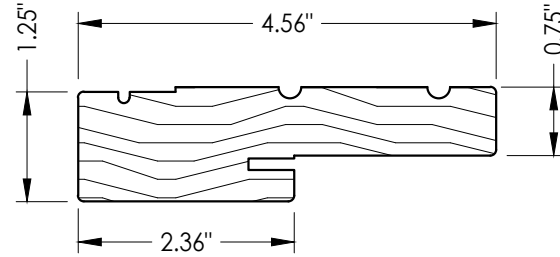


2 WOOD JAMB

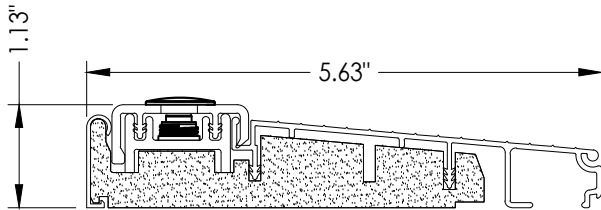


39 INSWING THRESHOLD
Inswing Composite Adjustable Sill

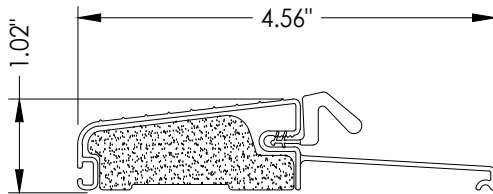


16 OUTSWING THRESHOLD
Composite Sill

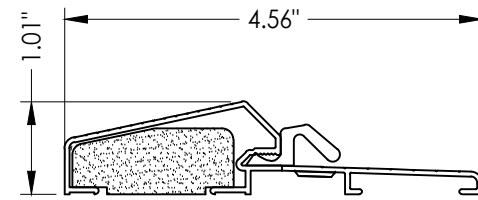


17 OUTSWING THRESHOLD
Composite / Aluminum Sill

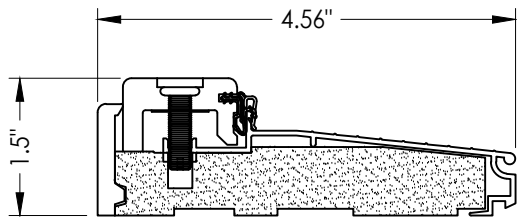


38 INSWING THRESHOLD
Inswing Composite Adjustable Sill

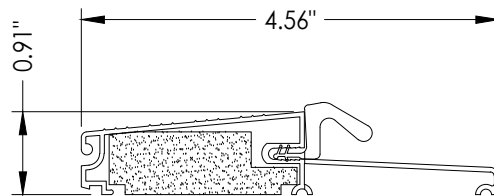


19 OUTSWING THRESHOLD
Composite Sill

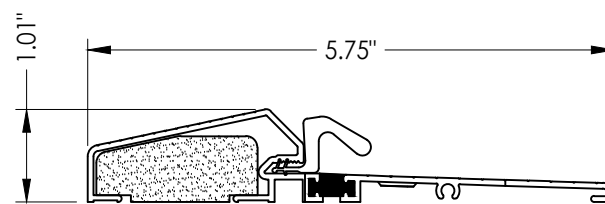


18 OUTSWING THRESHOLD
Composite / Aluminum Sill
(Thermal Break)

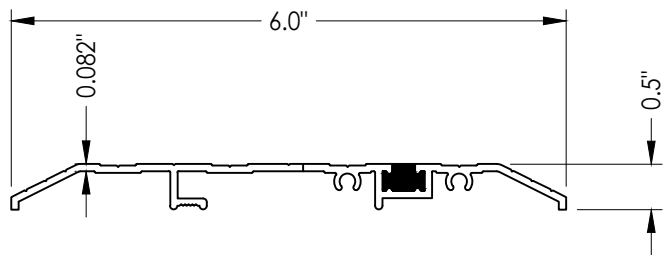


15 PUBLIC ACCESS THRESHOLD

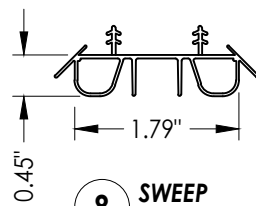


8 SWEEP

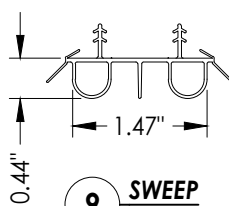


9 SWEEP

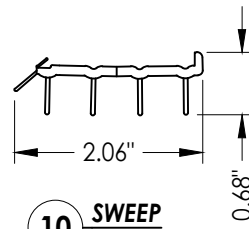

10 SWEEP

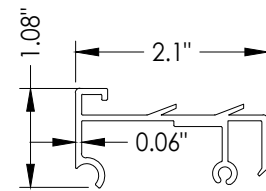

75 SIDELITE SPACER

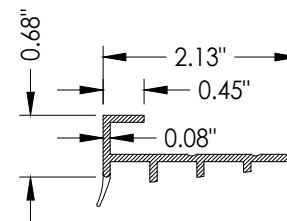

76 SIDELITE SPACER

Documents Prepared By:
Lyndon F. Schmidt
P.E. No. 43409

RW BUILDING CONSULTANTS, INC.
P.O. Box 230, Valrico, FL 33595
Phone No.: 813.659.9197
FBPE Registry No. 9813

PRODUCT:
THERMA-TRU
FIBERGLASS DOOR

PART OR ASSEMBLY:

COMPONENTS

NO.	DATE	REVISIONS			
		DATE	BY	JK	LFS
5	7/17/23	UPDATE TO 8TH ED. (2023)	FBC	LFS	
4	7/14/20	UPDATE TO 7th ED (2020)	FBC	LFS	
3	10/08/18	REV. DOOR PANEL OPTION	NOTE	MT	
2	12/03/17	RECESSED PANEL NOTATION		JK	
1	7/17/19	UPDATE TO 6th ED (2017)	FBC	JK	

DATE: 4/28/15

SCALE: N.T.S.

DWG. BY: JK

CHK. BY: LFS

DRAWING NO.:

FL-17540.4

SHEET 14 OF 15

Z:\2023 FBC Drawings\Therma-Tru\FL-17540 R6\FL-17540.1-4.dwg

BILL OF MATERIALS		
ITEM #	DESCRIPTION	MATERIAL
A	1X BUCK (SG >= 0.42)	WOOD
B	2X BUCK (SG >= 0.42)	WOOD
C	1/4" MAX. SHIM SPACE	-
D	1/4" X 2-3/4" PFH ELCO OR ITW CONCRETE SCREW	STEEL
E	MASONRY - 3,000 PSI MIN. CONCRETE CONFORMING TO ACI 301 OR HOLLOW BLOCK CONFORMING TO ASTM C90	CONCRETE
F	#10 X 2" PFH WOOD SCREW	
G	3/16" X 3-1/4" ITW CONCRETE SCREW	STEEL
I	1/4" X 1-3/4" PFH ELCO OR ITW CONCRETE SCREW	STEEL
J	1/4" X 3-3/4" PFH ELCO OR ITW CONCRETE SCREW	STEEL
K	1/2" X 1" X 25 GA. CORRUGATED FASTENER	STEEL
L	#10 X 2-1/2" PFH WOOD SCREW (1.15" MIN. EMBEDMENT)	STEEL
M	3/16" X 2-1/4" ITW CONCRETE SCREW	STEEL
N	3/16" X 2-3/4" ITW CONCRETE SCREW	STEEL
X	2X MULLION	WOOD
1	JAMB (FINGER JOINT PINE)	WOOD
2	JAMB (FINGER JOINT PINE)	WOOD
6	WEATHERSTRIP (MEDIUM REACH)	FOAM
7	WEATHERSTRIP (LONG REACH)	FOAM
8	SWEEP	VINYL
9	SWEEP (USE w/ MODERATE CLIMATE THRESHOLD)	VINYL
10	SWEEP (USE w/ PUBLIC ACCESS THRESHOLD)	VINYL
15	PUBLIC ACCESS THRESHOLD	ALUM
16	OUTSWING THRESHOLD	ALUM/COMP
17	OUTSWING THRESHOLD	ALUM/COMP
18	OUTSWING THRESHOLD	ALUM/COMP
19	OUTSWING THRESHOLD	ALUM/COMP
22	#8 x 3/4" PFH WOOD SCREW	STEEL
23	#10 x 3/4" PFH WOOD SCREW	STEEL
24	#10 x 1" PFH WOOD SCREW	STEEL

BILL OF MATERIALS		
ITEM #	DESCRIPTION	MATERIAL
25	#8 x 2-1/2" PFH WOOD SCREW	STEEL
26	#8 x 5/8" PFH WOOD SCREW	STEEL
27	LATCH STRIKE PLATE	STEEL
28	DEADBOLT STRIKE PLATE	STEEL
28A	DEADBOLT SUB STRIKE PLATE	STEEL
29	4" X 4" HINGE	STEEL
32	INSWING THRESHOLD	ALUM/COMP
34	INTERIOR MULL CASING	WOOD
35	EXTERIOR MULL CASING	WOOD
38	INSWING THRESHOLD	ALUM/COMP
39	INSWING THRESHOLD	ALUM/COMP
40	DOOR PANEL (BOOK)	-
41	DOOR PANEL (HYBRID)	-
42	DOOR PANEL (U1)	-
50	SIDELITE	-
75	SIDELITE SPACER (INSWING)	PVC
76	SIDELITE SPACER (OUTSWING)	PVC

CONCRETE ANCHOR NOTES:

1. Concrete anchor locations at the corners may be adjusted to maintain the min. edge distance to mortar joints.
2. Concrete anchor locations noted as "MAX. ON CENTER" must be adjusted to maintain the min. edge distance to mortar joints, additional concrete anchors may be required to ensure the "MAX. ON CENTER" dimension are not exceeded.
3. Concrete anchor table:

ANCHOR TYPE	ANCHOR SIZE	MIN. EMBEDMENT	MIN. CLEARANCE TO MASONRY EDGE	MIN. CLEARANCE TO ADJACENT ANCHOR
ITW TAPCON®	1/4"	1-1/4"	2"	4"
ELCO ULTRACON®	1/4"	1-1/4"	1"	4"
ITW TAPCON®	3/16"	1-1/4"	AS SHOWN	1-1/2"

WOOD SCREW INSTALLATION NOTES:

1. Maintain a minimum 5/8" edge distance, 1" end distance, & 1" o.c. spacing of wood screws to prevent the splitting of wood.

Documents Prepared By:
Lyndon F. Schmidt
P.E. No. 43409

PRODUCT:
THERMA-TRU
FIBERGLASS DOOR

PART OR ASSEMBLY:
BILL OF MATERIALS

5

7/17/23

UPDATE TO 8TH ED. (2023)

FBC

4

7/14/20

UPDATE TO 7th ED (2020)

FBC

3

10/08/18

REV. DOOR PANEL OPTION

NOTE

2

12/03/17

RECESSED PANEL NOTATION

1

7/17/19

UPDATE TO 6th ED (2017)

FBC

NO.

DATE

JK

MT

JK

JK

BY

REVISIONS

DATE: 4/28/15

SCALE: N.T.S.

DWG. BY: JK

CHK. BY: LFS

DRAWING NO.: FL-17540.4

SHEET 15 OF 15

RW

BUILDING CONSULTANTS, INC.
P.O. Box 230, Valrico, FL 33595
Phone No.: 813.659.9197
FBPE Registry No. 9813