


WOOD EDGE
GLAZED FIBERGLASS SINGLE DOOR
INSWING/OUTSWING
"IMPACT"

GENERAL NOTES

1. This product has been evaluated and is in compliance with the 8th Edition (2023) Florida Building Code (FBC) structural requirements excluding the "High Velocity Hurricane Zone" (HVHZ).
2. Product anchors shall be as listed and spaced as shown on details. Anchor embedment to base material shall be beyond wall dressing or stucco.
3. When used in areas requiring wind borne debris protection this product complies with FBC Sections 1609.1.2 & R301.2.1.2 and does not require an impact resistant covering. This product meets missile level "D" and includes Wind Zone 4 as defined in ASTM E1996 and FBC Sections 1609.1.2.2 & R301.2.1.2.1.
4. For 2x stud framing construction, anchoring of these units shall be the same as that shown for 2x buck masonry construction.
5. Site conditions that deviate from the details of this drawing require further engineering analysis by a licensed engineer or registered architect.
6. Benchmark Door panels require the use of "J" part numbers and must be stained or painted within six months of installation.

TABLE OF CONTENTS	
SHEET #	DESCRIPTION
1	Typical Elevations, Design Pressures & General Notes
2	Door Panel Details
3	Elevations
4	Horizontal & Vertical Cross Sections (2X Buck)
5	Horizontal & Vertical Cross Sections (1X Buck)
6	Horizontal & Vertical Cross Sections (Direct to Masonry)
7	Vertical Cross Sections (Thresholds)
8	Buck & Frame Anchoring
9	Hardware Details
10	Glazing Details
11	Components
12	Components & Bill of Materials

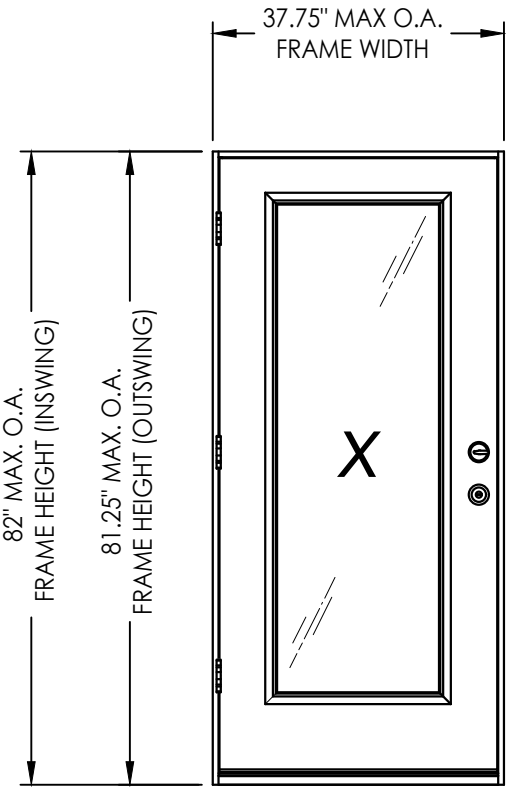

Digitally signed by Lyndon F Schmidt
Date: 2023.07.17 17:01:08 -04'00'

L. F. SCHMIDT
LICENSE
No. 43409
STATE OF FLORIDA
PROFESSIONAL ENGINEER

This item has been digitally signed and sealed by L. F. Schmidt, P.E. on the date adjacent to the seal. Printed copies of this document are not considered signed and sealed and the signature must be verified on any electronic copies.

THIS PRODUCT APPROVAL IS VALID ONLY FOR THE STATE OF FLORIDA

CONFIGURATION	LOCK HARDWARE	DESIGN PRESSURE (PSF) INSWING		DESIGN PRESSURE (PSF) OUTSWING	
		POSITIVE	NEGATIVE	POSITIVE	NEGATIVE
X	Latch & Deadbolt	+50.0	-50.0	+50.0	-50.0

See Sheet 3 for Hardware Specifications

Documents Prepared By:
RW
BUILDING CONSULTANTS, INC.
P.O. Box 230 Valrico FL 33595
Phone No.: 813.659.9197
Florida Board of Professional Engineers
Certificate Of Authorization No. 9813

PRODUCT:
THERMA-TRU
FIBERGLASS DOOR

PART OR ASSEMBLY:
TYPICAL ELEVATION, DESIGN
PRESSURES & GENERAL NOTES

5	7/17/23	UPDATE TO 8TH ED. (2023)	FBC	LFS
4	7/14/20	UPDATE TO 7th ED (2020)	FBC	LFS
3	10/08/18	REV. DOOR PANEL OPTION NOTE	MT	JK
2	12/03/17	RECESSED PANEL NOTATION	JK	JK
1	7/17/17	UPDATE TO 6TH ED. (2017)	FBC	BY
NO. DATE		REVISIONS		

DATE: 04/28/15





SCALE: N.T.S.

DWG. BY: JK

CHK. BY: LFS

DRAWING NO.: FL-17540.5

SHEET 1 OF 12

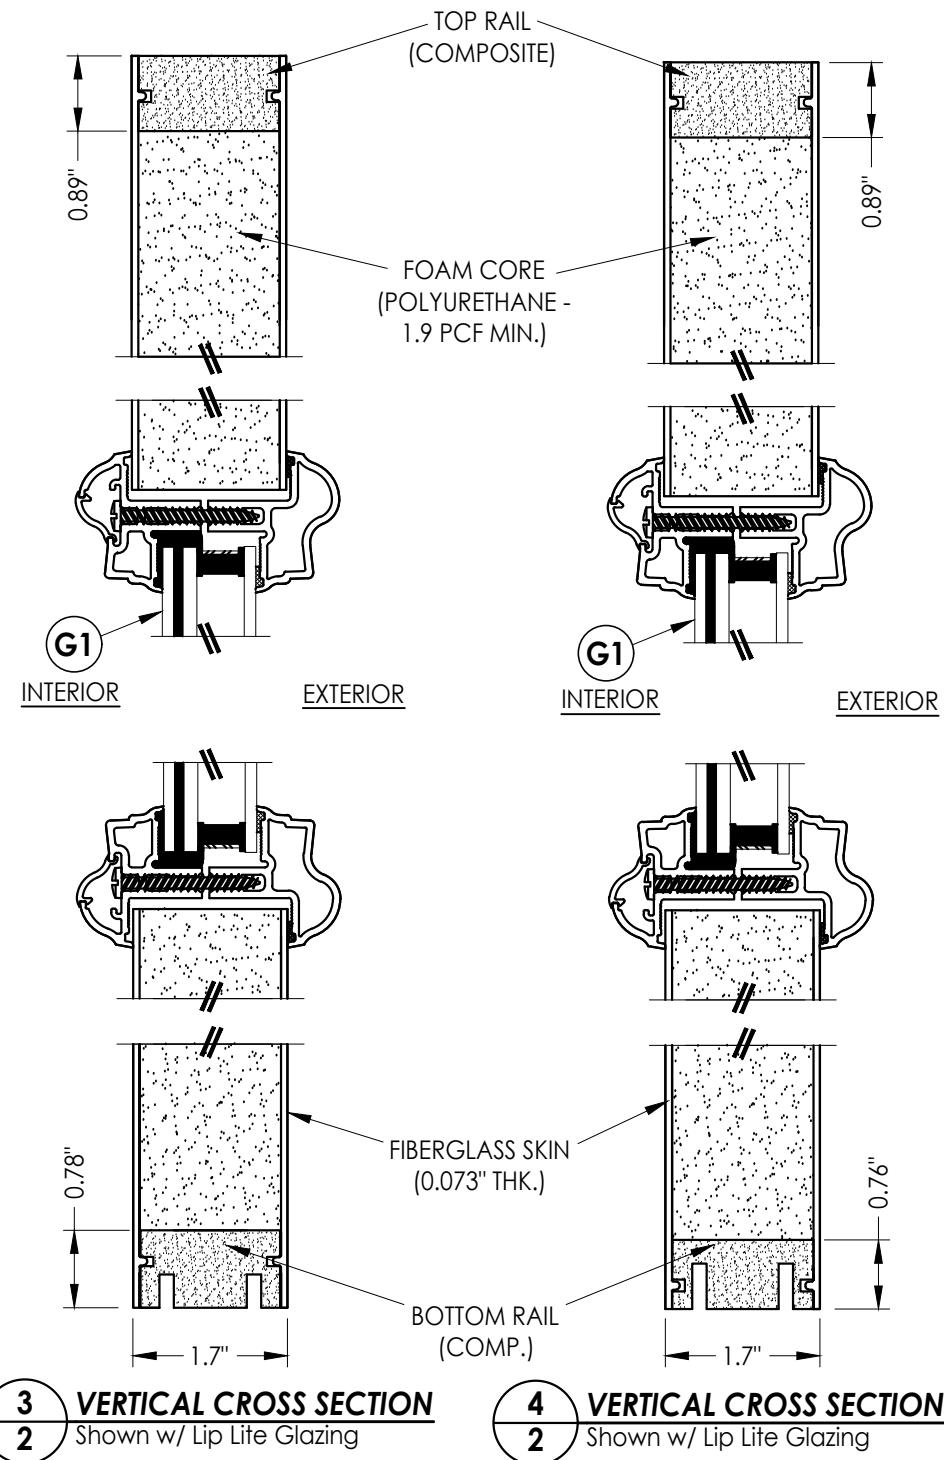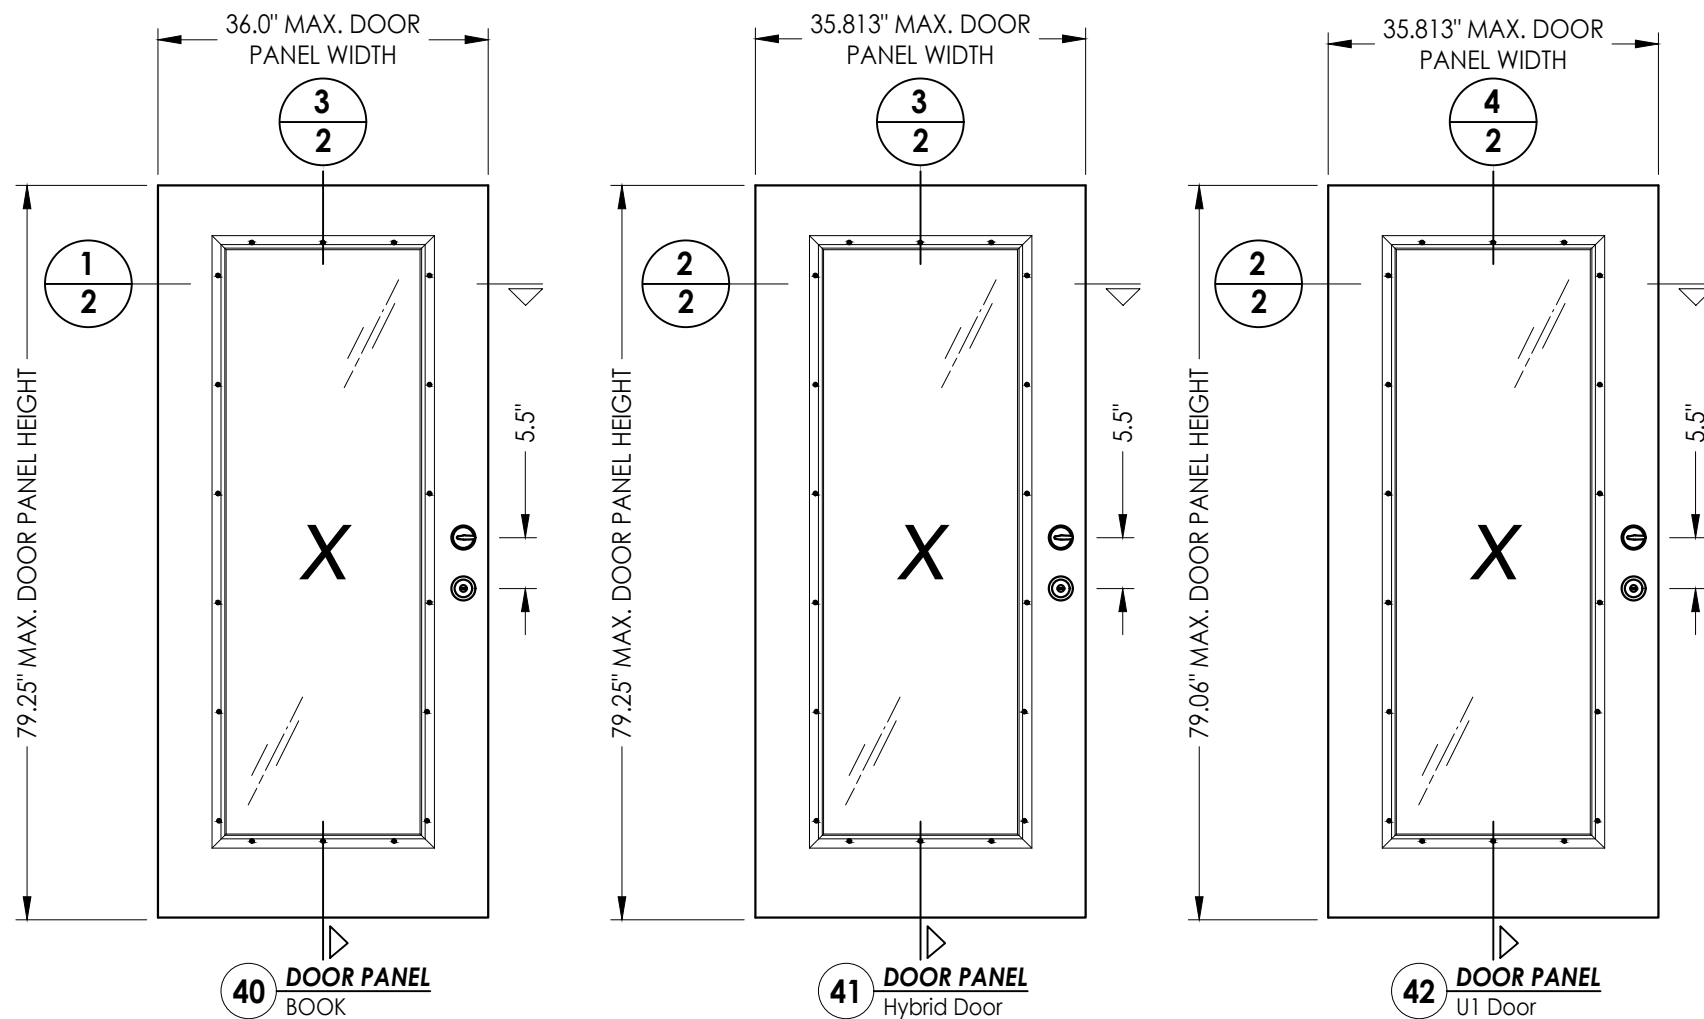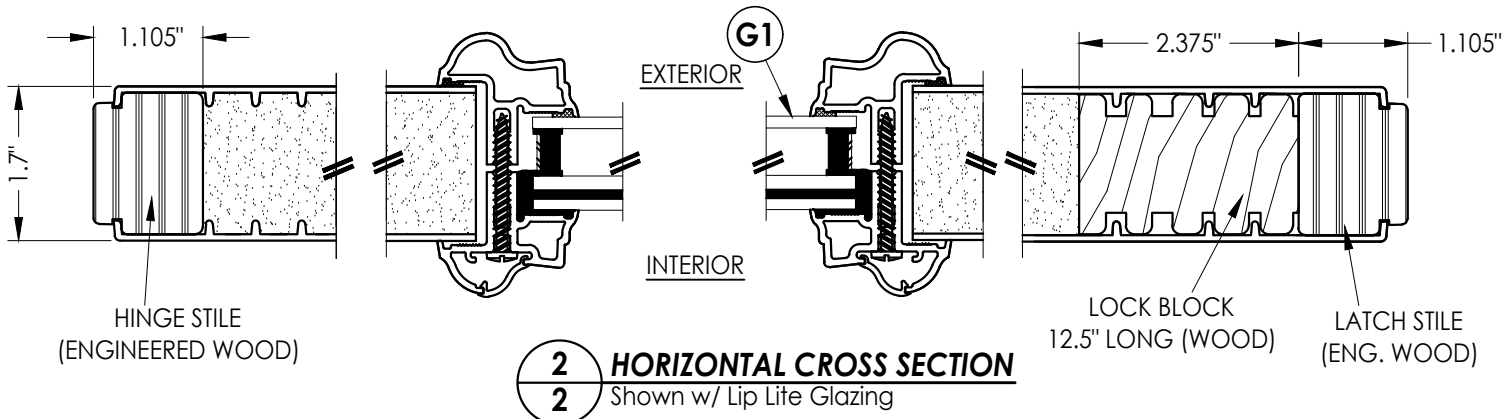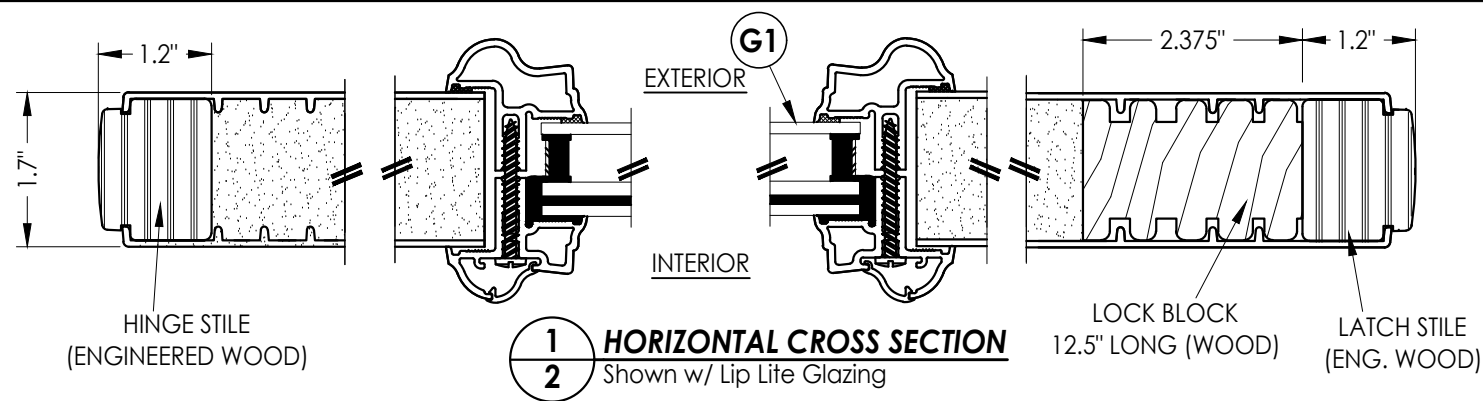

Documents Prepared By:

R^W BUILDING CONSULTANTS, INC.
P.O. Box 230 Valrico FL 33595
Phone No.: 813.659.9197


Florida Board of Professional Engineers
Certificate Of Authorization No. 9813

PRODUCT: THERMA-TRU
FIBERGLASS DOOR


PART OR ASSEMBLY:
DOOR PANEL DETAILS

[illegible]

Z:\2023 FBC Drawings\Therma-Tru\FL-17540 R6\FL-17540.5-8.dwg

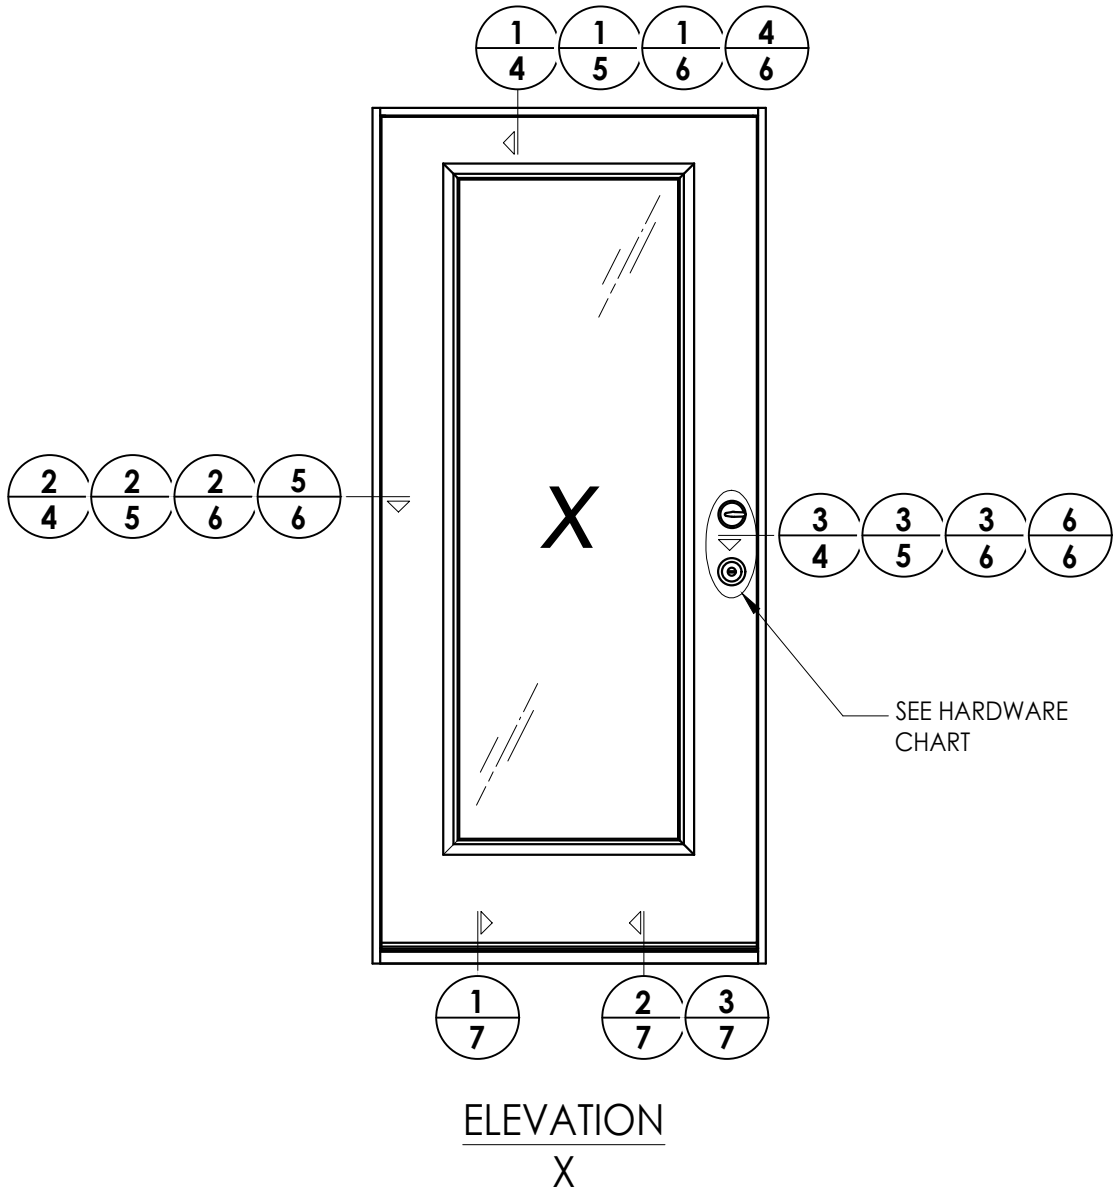

HARDWARE TABLE		
MANUFACTURER	MODEL	
SCHLAGE	KNOB:	F51
	DEADBOLT:	B60
KWIKSET	KNOB:	SIGNATURE SERIES
	DEADBOLT:	SIGNATURE SERIES (980)

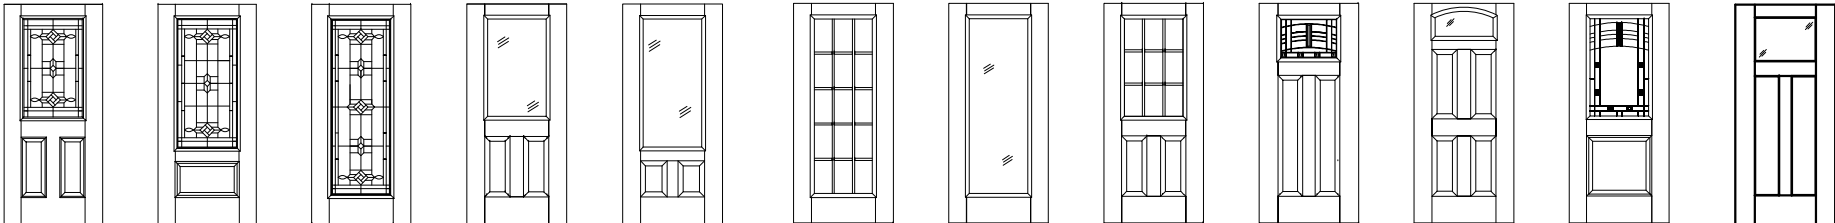

Benchmark Door Panel Options
Products approved include all embossed and recessed panel doors.
Similar glazed panel configurations are allowed.
Panels shown are for illustration and are representative only.

Documents Prepared By:
RW
BUILDING CONSULTANTS, INC.
P.O. Box 230 Valrico FL 33595
Phone No.: 813.659.9197
Florida Board of Professional Engineers
Certificate Of Authorization No. 9813

PRODUCT:
THERMA-TRU
FIBERGLASS DOOR

PART OR ASSEMBLY:

ELEVATIONS

5	7/17/23	UPDATE TO 8TH ED. (2023)	FBC	LFS
4	7/14/20	UPDATE TO 7th ED. (2020)	FBC	LFS
3	10/08/18	REV. DOOR PANEL OPTION NOTE	MT	MT
2	12/03/17	RECESSED PANEL NOTATION	JK	JK
1	7/17/17	UPDATE TO 6TH ED. (2017)	FBC	JK
NO.	DATE	REVISIONS		

DATE: 04/28/15

SCALE: N.T.S.


DWG. BY: JK

CHK. BY: LFS


DRAWING NO.: FL-17540.5

SHEET 3 OF 12


Z:\2023 FBC Drawings\Therma-Tru\FL-17540 R6\FL-17540.5-8.dwg

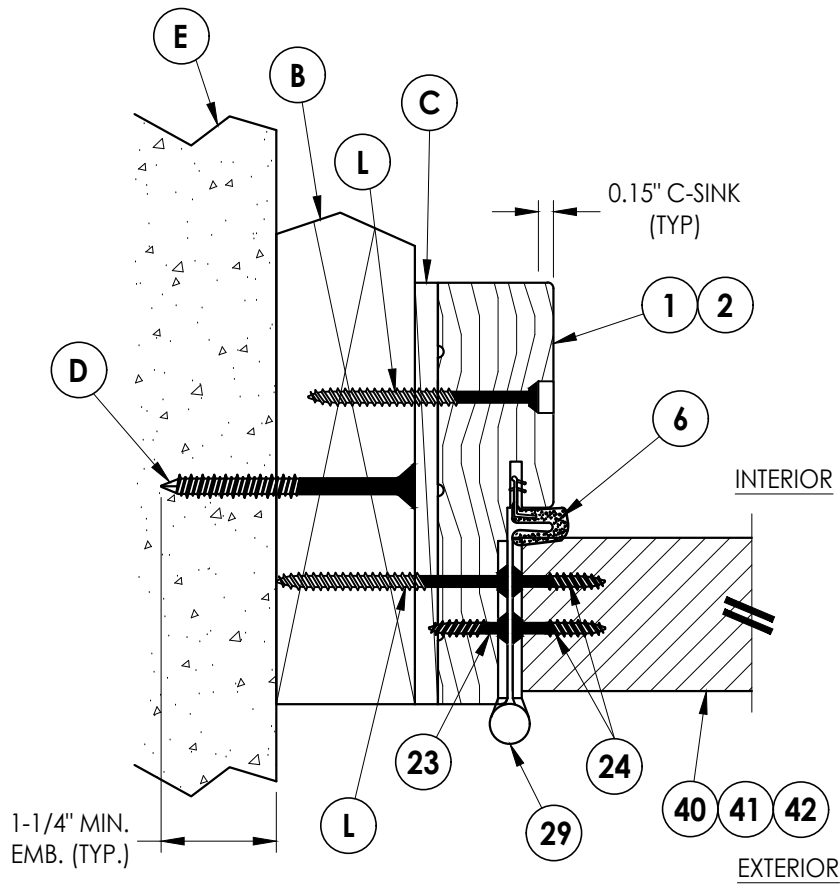

2 HORIZONTAL CROSS SECTION
Shown w/ 2X Buck
Outswing shown (Inswing similar)

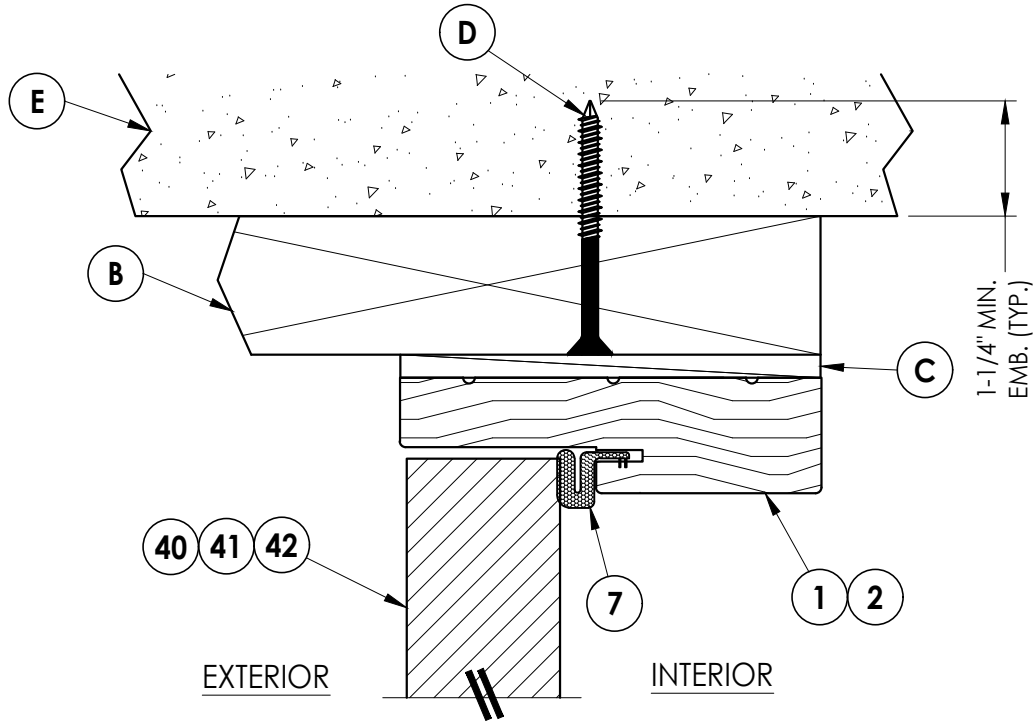

1 VERTICAL CROSS SECTION
Shown w/ 2X Buck
Outswing shown (Inswing similar)

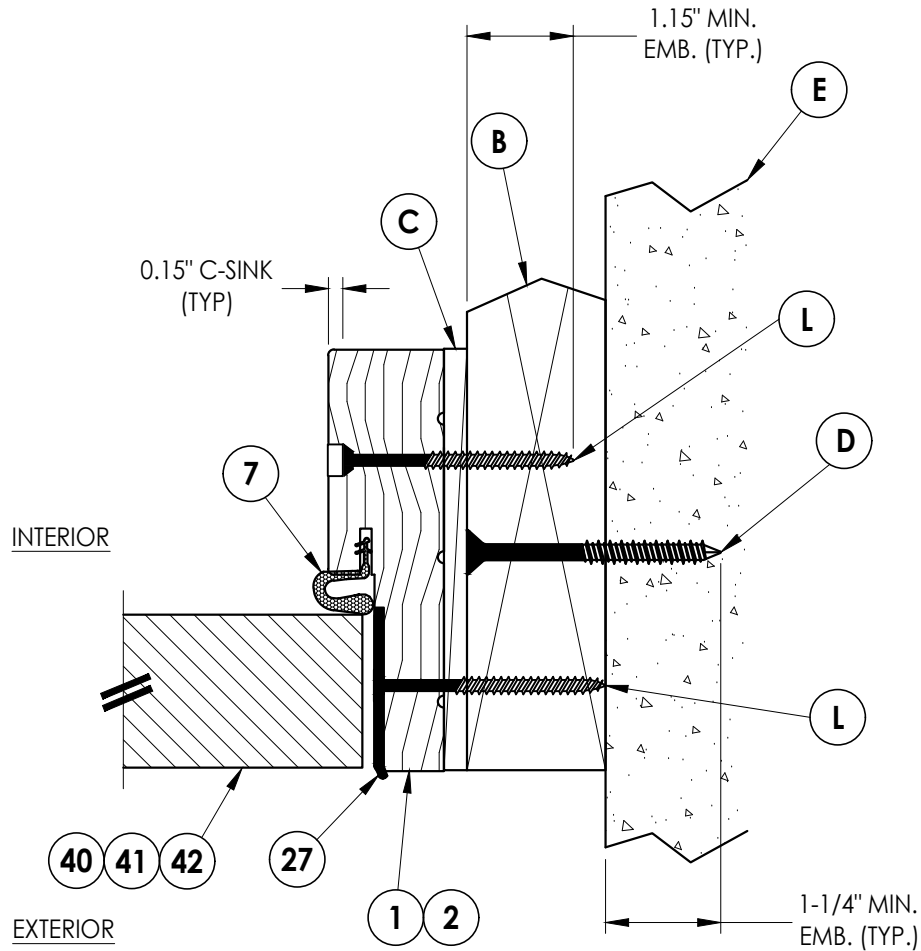


3 HORIZONTAL CROSS SECTION
Shown w/ 2X Buck
Outswing shown (Inswing similar)

Documents Prepared By:
RW BUILDING CONSULTANTS, INC.
P.O. Box 230 Valrico FL 33595
Phone No.: 813.659.9197
Florida Board of Professional Engineers
Certificate Of Authorization No. 9813


PRODUCT: THERMA-TRU
FIBERGLASS DOOR
PART OR ASSEMBLY:
HORIZONTAL & VERTICAL
CROSS SECTIONS (2X BUCK)

NO.	DATE	REVISIONS
5	7/17/23	UPDATE TO 8TH ED. (2023) FBC
4	7/14/20	UPDATE TO 7th ED (2020) FBC
3	10/08/18	REV. DOOR PANEL OPTION NOTE
2	12/03/17	RECESSED PANEL NOTATION
1	7/17/17	UPDATE TO 6TH ED. (2017) FBC
NO.	DATE	BY
DATE:	04/28/15	
SCALE:	N.T.S.	
DWG. BY:	JK	
CHK. BY:	LFS	
DRAWING NO.:	FL-17540.5	
SHEET	4	OF 12


Z:\2023 FBC Drawings\Therma-Tru\FL-17540 R6\FL-17540.5-8.dwg

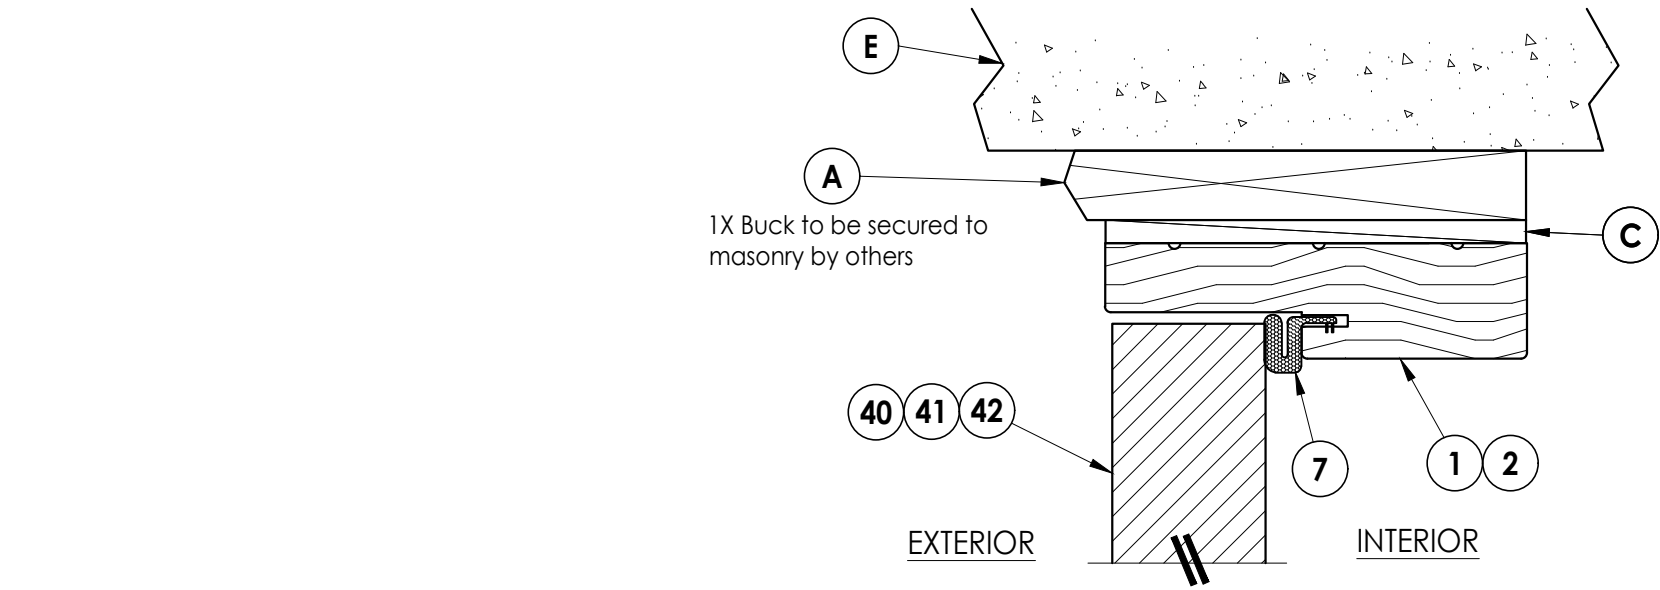

1 **VERTICAL CROSS SECTION**
5 Shown w/ 1X sub-buck
Outswing shown (Inswing similar)

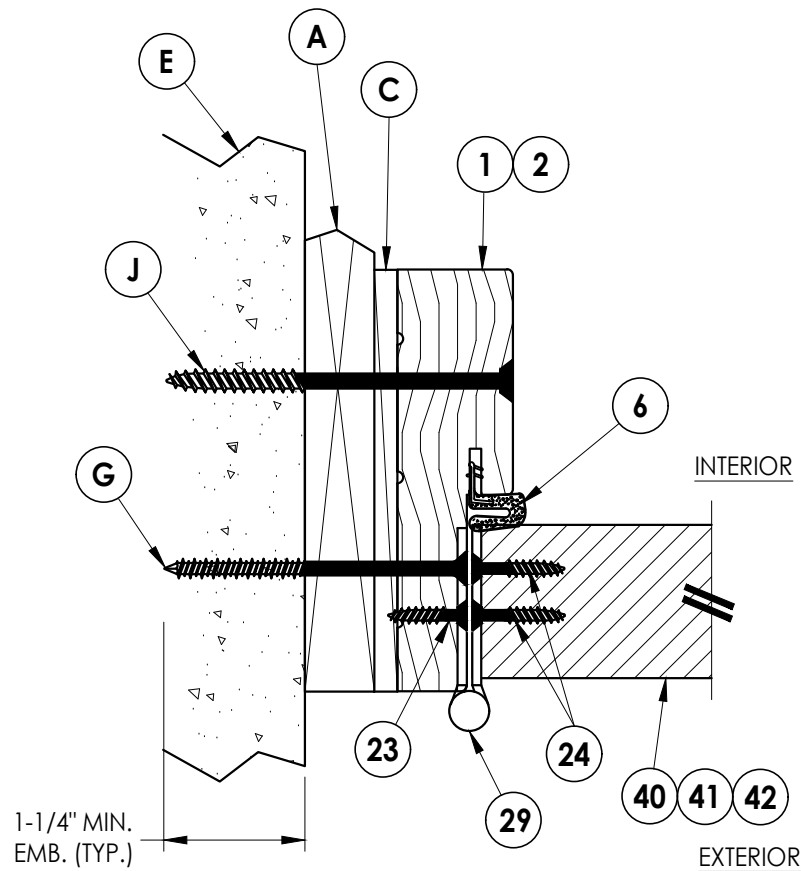

2 **HORIZONTAL CROSS SECTION**
5 Shown w/ 1X sub-buck
Outswing shown (Inswing similar)

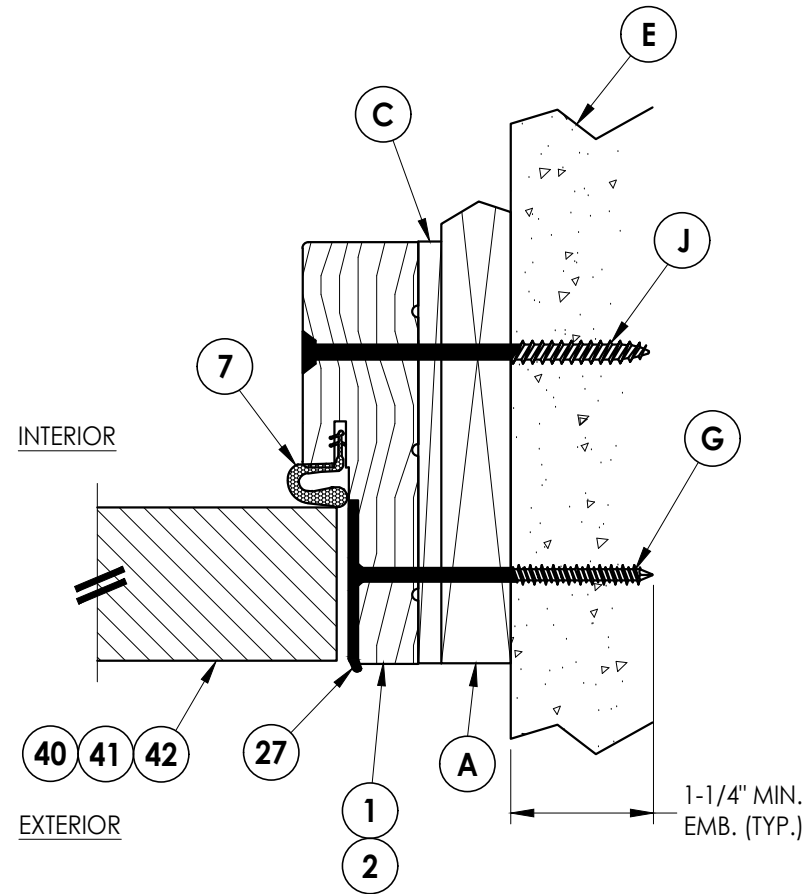

3 **HORIZONTAL CROSS SECTION**
5 Shown w/ 1X sub-buck
Outswing shown (Inswing similar)

Documents Prepared By:

RW BUILDING CONSULTANTS, INC.
P.O. Box 230 Valrico FL 33595
Phone No.: 813.659.9197
Florida Board of Professional Engineers
Certificate Of Authorization No. 9813

PRODUCT:
THERMA-TRU
FIBERGLASS DOOR

PART OR ASSEMBLY:
HORIZONTAL & VERTICAL
CROSS SECTIONS (1X BUCK)

NO.	DATE	REVISIONS
5	7/17/23	UPDATE TO 8TH ED. (2023) FBC LFS
4	7/14/20	UPDATE TO 7th ED (2020) FBC LFS
3	10/08/18	REV. DOOR PANEL OPTION NOTE MT
2	12/03/17	RECESSED PANEL NOTATION JK
1	7/17/17	UPDATE TO 6TH ED. (2017) FBC JK
NO.	DATE	BY

DATE: 04/28/15

SCALE: N.T.S.

DWG. BY: JK


CHK. BY: LFS

DRAWING NO.:

FL-17540.5

SHEET 5 OF 12


Z:\2023 FBC Drawings\Therma-Tru\FL-17540 R6\FL-17540.5-8.dwg

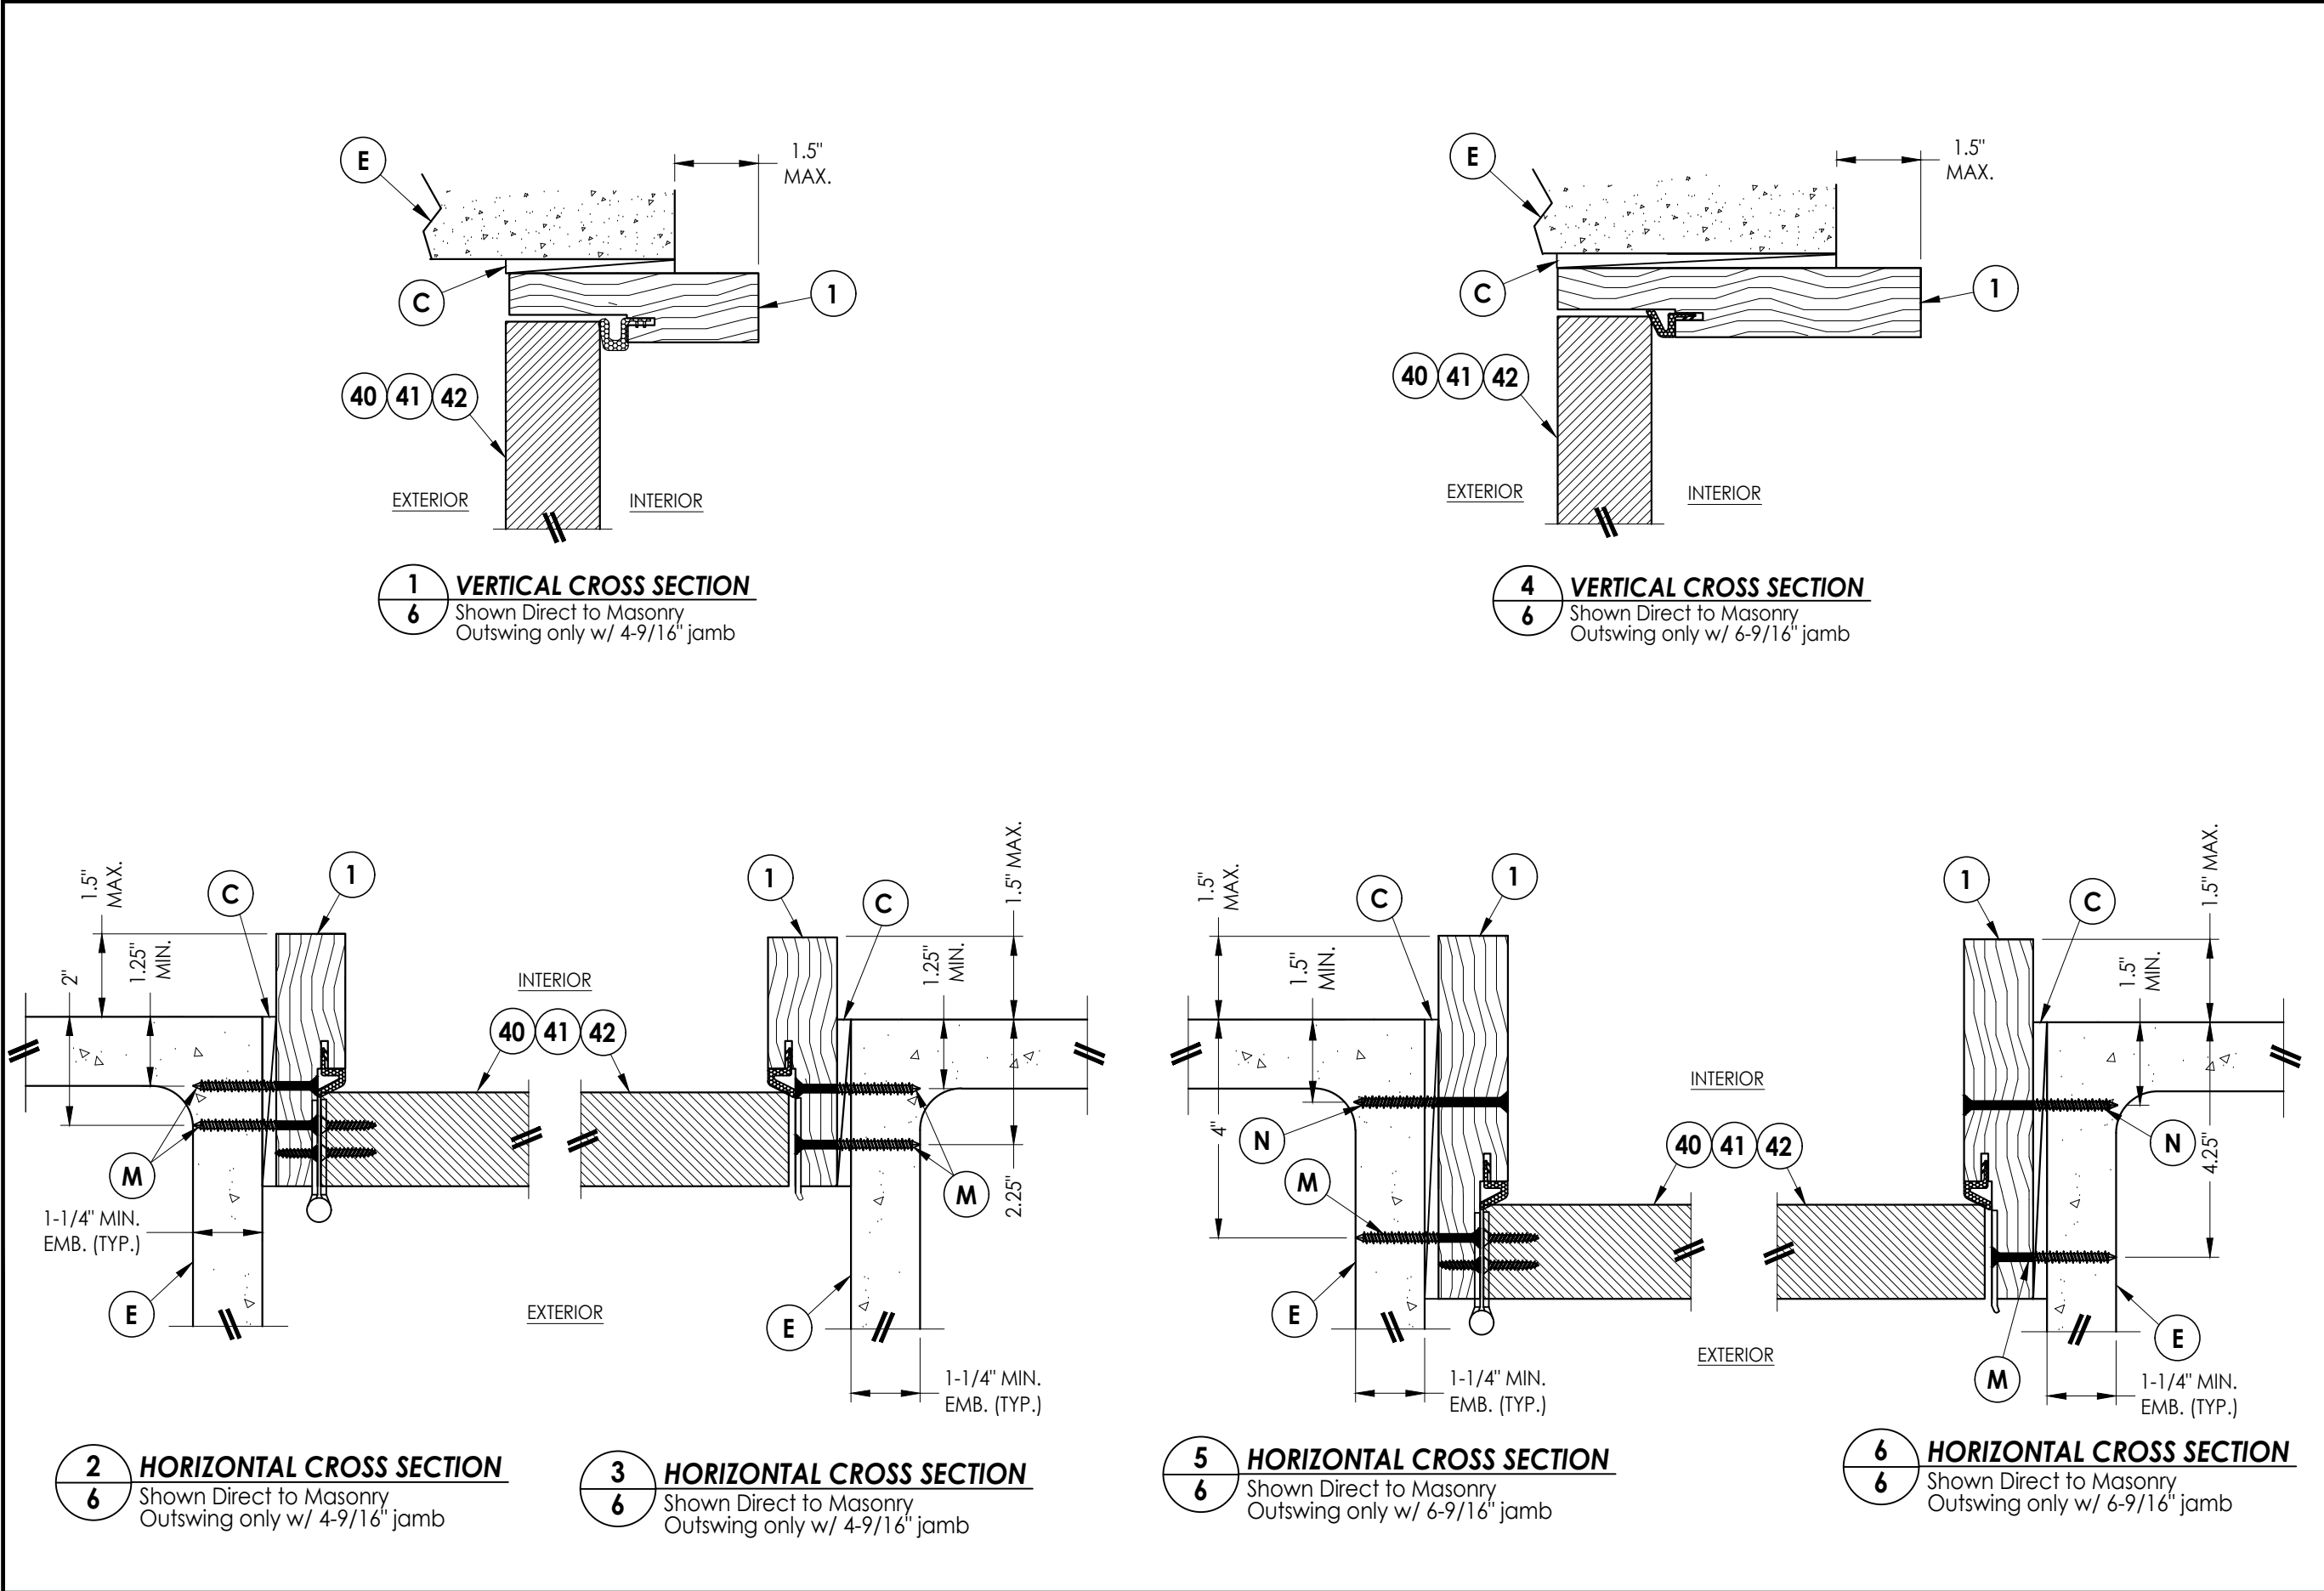


Documents Prepared By:		BUILDING CONSULTANTS, INC. P.O. Box 230 Valrico FL 33595 Phone No.: 813.659.9197 Florida Board of Professional Engineers Certificate Of Authorization No. 9813	
PRODUCT:	THERMA-TRU FIBERGLASS DOOR	PART OR ASSEMBLY: HORIZONTAL & VERTICAL SECTIONS (DIRECT TO MASONRY)	
		REVISIONS	
5	7/17/23	UPDATE TO 8TH ED. (2023)	FBC
4	7/14/20	UPDATE TO 7th ED (2020)	FBC
3	10/08/18	REV. DOOR PANEL OPTION	NOTE
2	12/03/17	RECESSED PANEL NOTATION	JK
1	7/17/17	UPDATE TO 6TH ED. (2017)	FBC
NO.	DATE		
DATE: 04/28/15			
SCALE: N.T.S.			
DWG. BY: JK			
CHK. BY: LFS			
DRAWING NO.: FL-17540.5			
SHEET 6 OF 12			

Z:\2023 FBC Drawings\Therma-Tru\FL-17540 R6\FL-17540.5-8.dwg


- Notes:
- 1. Sill Item #'s 32, 38, 39, 43, 44, 45, 46, 47 & 48 are attached to jambs w/ (3) #8 X 2-1/2" pfh screws or (3) 2.5" staples at each end.
 - 2. Sill Item #'s 16, 17, 18 & 19 are attached to jambs w/ (2) #8 X 2-1/2" pfh screws at each end.
 - 3. Sill Item #15 is attached to jambs utilizing (2) #10 X 2" pph SMS screws at each end.

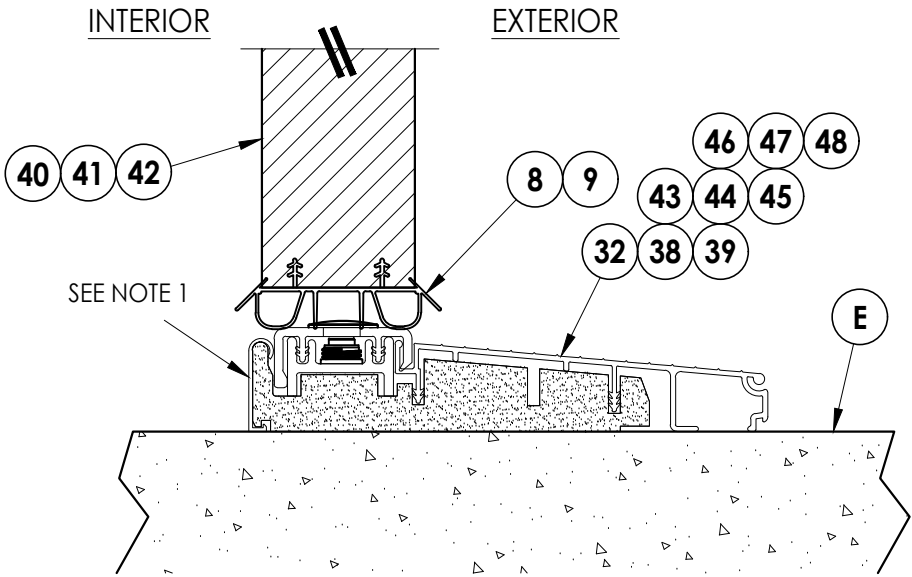

1
7 **VERTICAL CROSS SECTION**
Inswing Sill

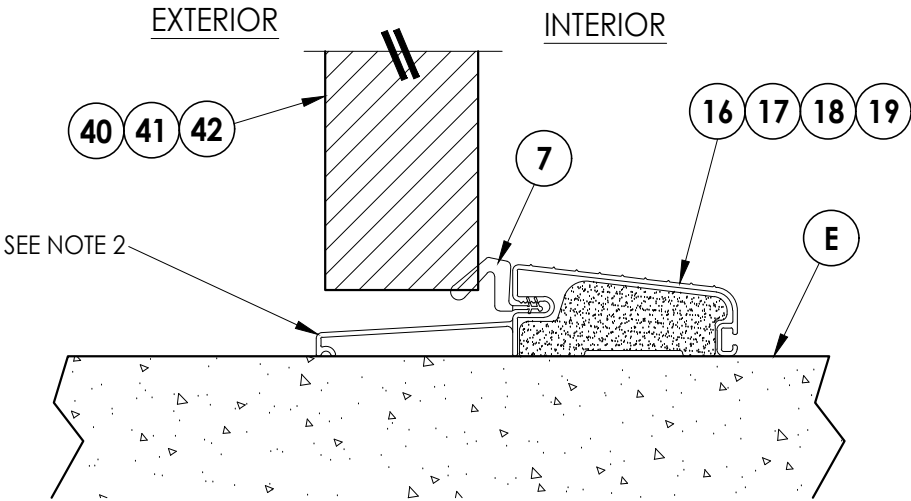

2
7 **VERTICAL CROSS SECTION**
Outswing Sill

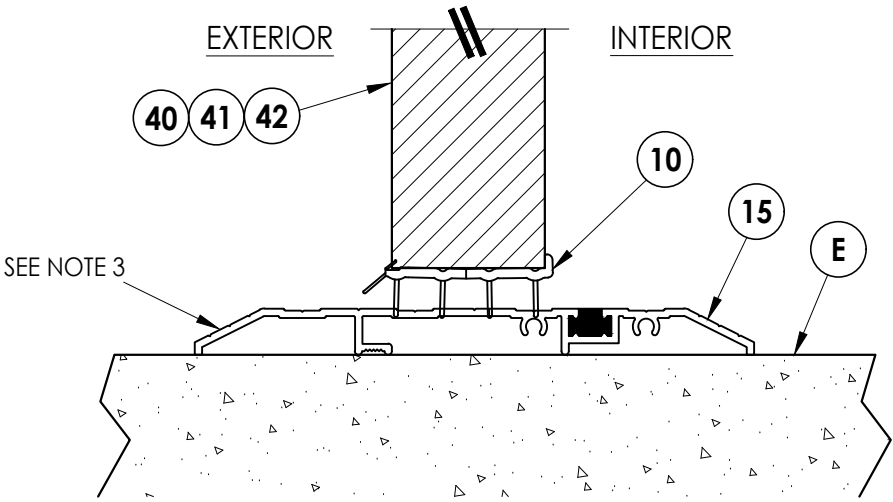

3
7 **VERTICAL CROSS SECTION**
Public Access Sill

Documents Prepared By:

RW BUILDING CONSULTANTS, INC.
P.O. Box 230 Valrico FL 33595
Phone No.: 813.659.9197
Florida Board of Professional Engineers
Certificate Of Authorization No. 9813

PRODUCT:

THERMA-TRU
FIBERGLASS DOOR

PART OR ASSEMBLY:

VERTICAL CROSS
SECTIONS (THRESHOLDS)

NO.	DATE	REVISIONS
5	7/17/23	UPDATE TO 8TH ED. (2023) FBC
4	7/14/20	UPDATE TO 7th ED (2020) FBC
3	10/08/18	REV. DOOR PANEL OPTION NOTE
2	12/03/17	RECESSED PANEL NOTATION
1	7/17/17	UPDATE TO 6TH ED. (2017) FBC

DATE: 04/28/15

SCALE: N.T.S.

DWG. BY: JK


CHK. BY: LFS

DRAWING NO.:




FL-17540.5

SHEET 7 OF 12

Z:\2023 FBC Drawings\Therma-Tru\FL-17540 R6\FL-17540.5-8.dwg

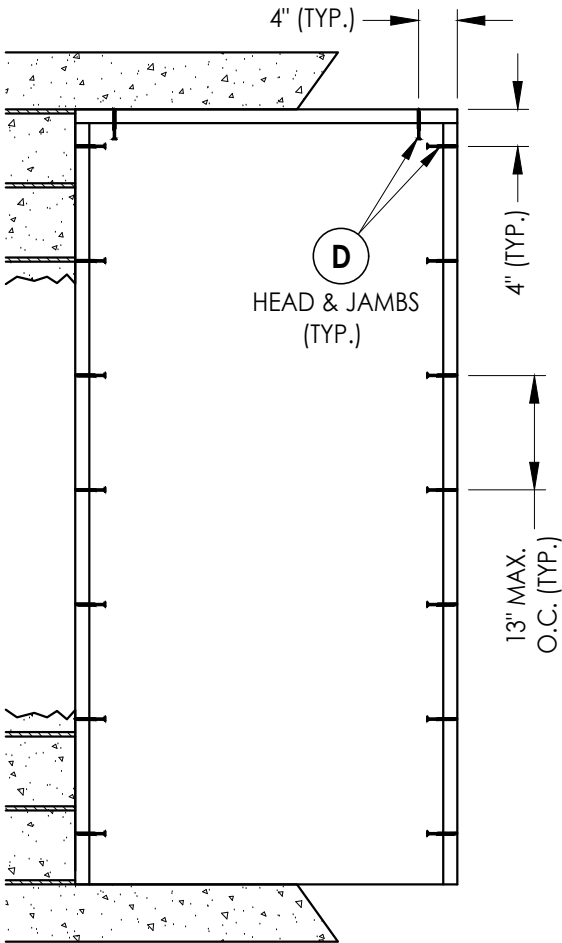



2X BUCK ANCHORING

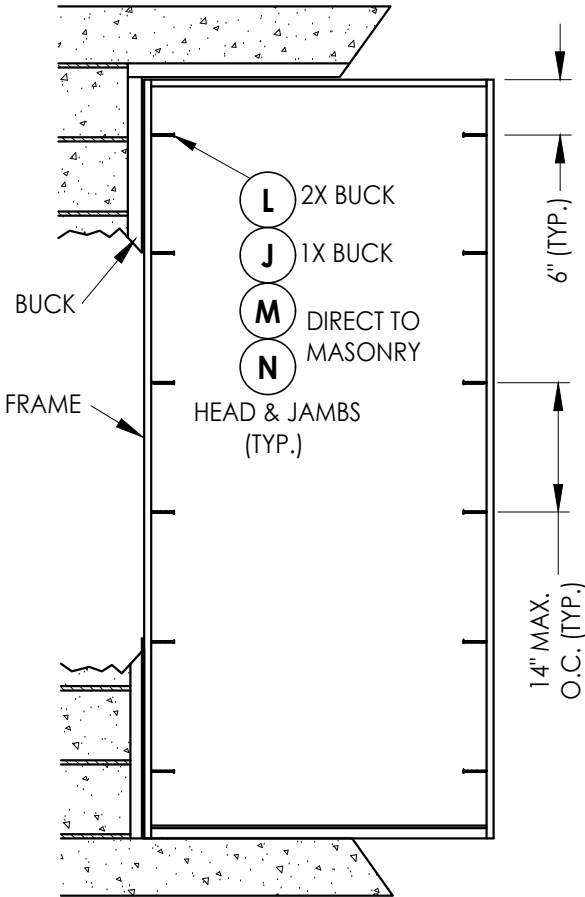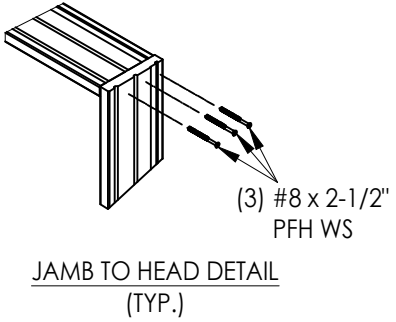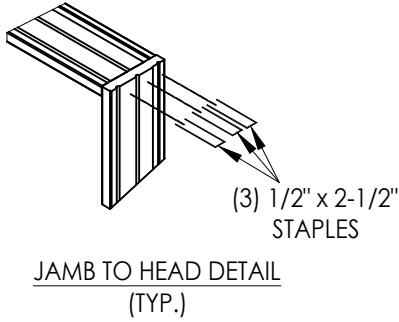





FRAME ANCHORING

Documents Prepared By:		BUILDING CONSULTANTS, INC. P.O. Box 230 Valrico FL 33595 Phone No.: 813.659.9197 Florida Board of Professional Engineers Certificate Of Authorization No. 9813		
PRODUCT:		THERMA-TRU FIBERGLASS DOOR		
PART OR ASSEMBLY:		BUCK & FRAME ANCHORING		
5	7/17/23	UPDATE TO 8TH ED. (2023)	FBC	LFS
4	7/14/20	UPDATE TO 7th ED (2020)	FBC	LFS
3	10/08/18	REV. DOOR PANEL OPTION	NOTE	MT
2	12/03/17	RECESSED PANEL NOTATION		JK
1	7/17/17	UPDATE TO 6TH ED. (2017)	FBC	JK
NO.	DATE			BY
REVISIONS				
DATE: 04/28/15				
SCALE: N.T.S.				
DWG. BY: JK				
CHK. BY: LFS				
DRAWING NO.: FL-17540.5				
SHEET 8 OF 12				

Z:\2023 FBC Drawings\Therma-Tru\FL-17540 R6\FL-17540.5-8.dwg

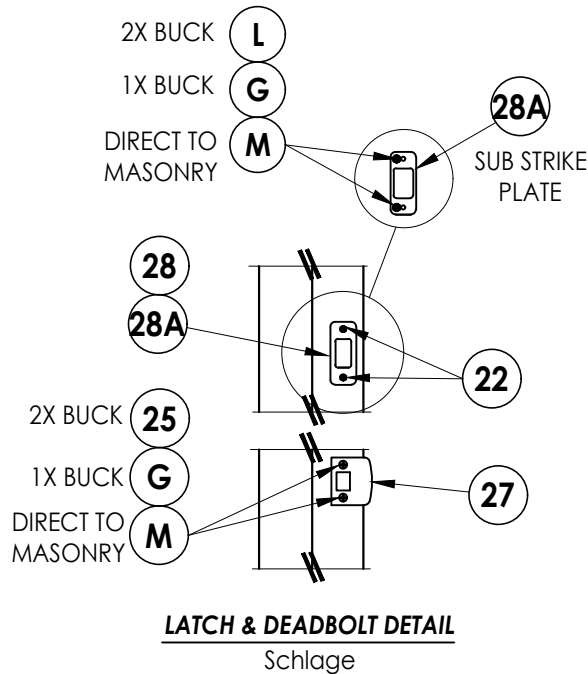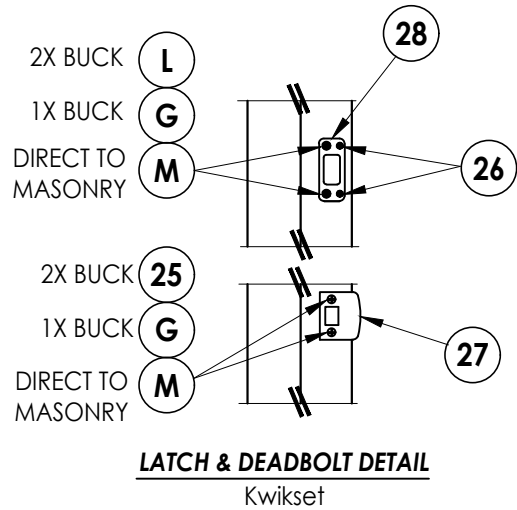

LATCH & DEADBOLT STRIKE DETAILS
(Standard Deadbolt Strike Plate)

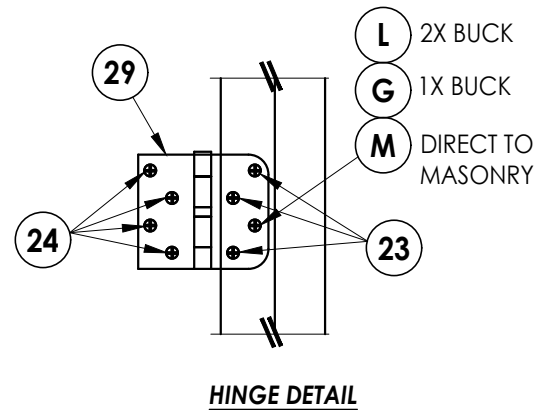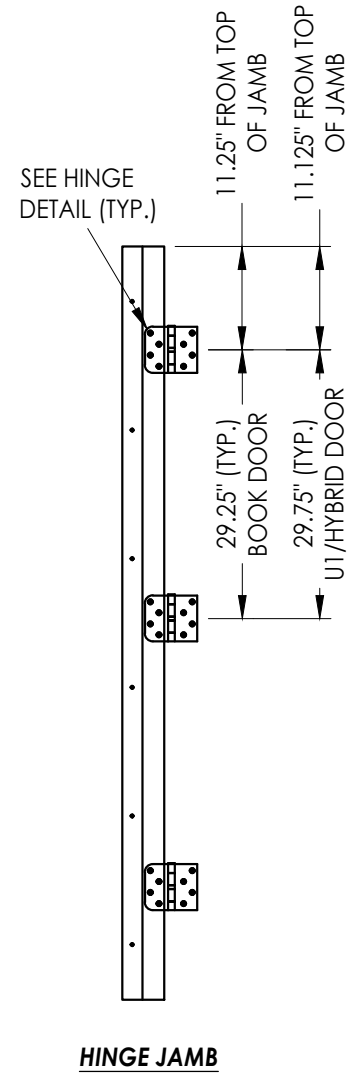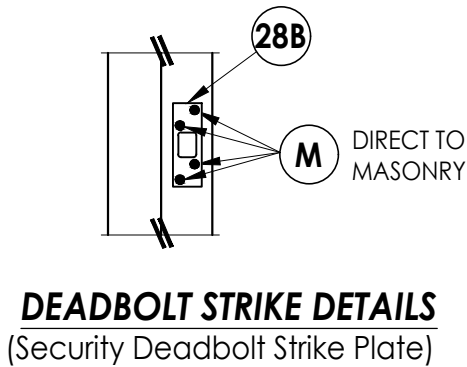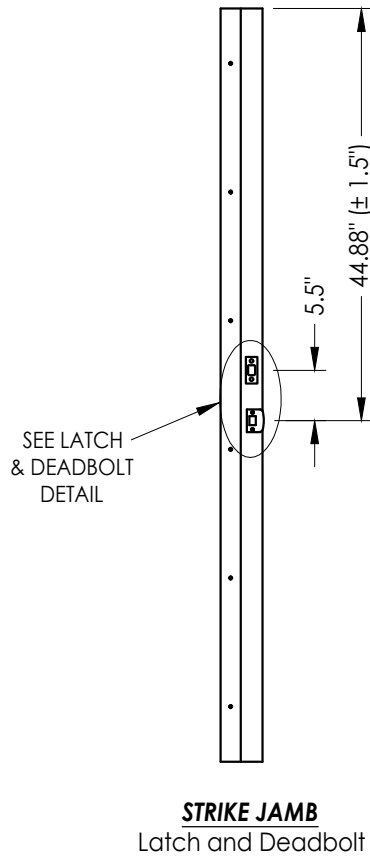

Documents Prepared By:
RW BUILDING CONSULTANTS, INC.
P.O. Box 230 Valrico FL 33595
Phone No.: 813.659.9197
Florida Board of Professional Engineers
Certificate Of Authorization No. 9813

PRODUCT: THERMA-TRU
FIBERGLASS DOOR

PART OR ASSEMBLY:
HARDWARE DETAILS

NO.	DATE	REVISIONS
5	7/17/23	UPDATE TO 8TH ED. (2023) FBC LFS
4	7/14/20	UPDATE TO 7th ED (2020) FBC LFS
3	10/08/18	REV. DOOR PANEL OPTION NOTE MT
2	12/03/17	RECESSED PANEL NOTATION JK
1	7/17/17	UPDATE TO 6TH ED. (2017) FBC JK
NO.	DATE	BY

DATE: 04/28/15

SCALE: N.T.S.


DWG. BY: JK

CHK. BY: LFS


DRAWING NO.:
FL-17540.5

SHEET 9 OF 12


Z:\2023 FBC Drawings\Therma-Tru\FL-17540 R6\FL-17540.5-8.dwg

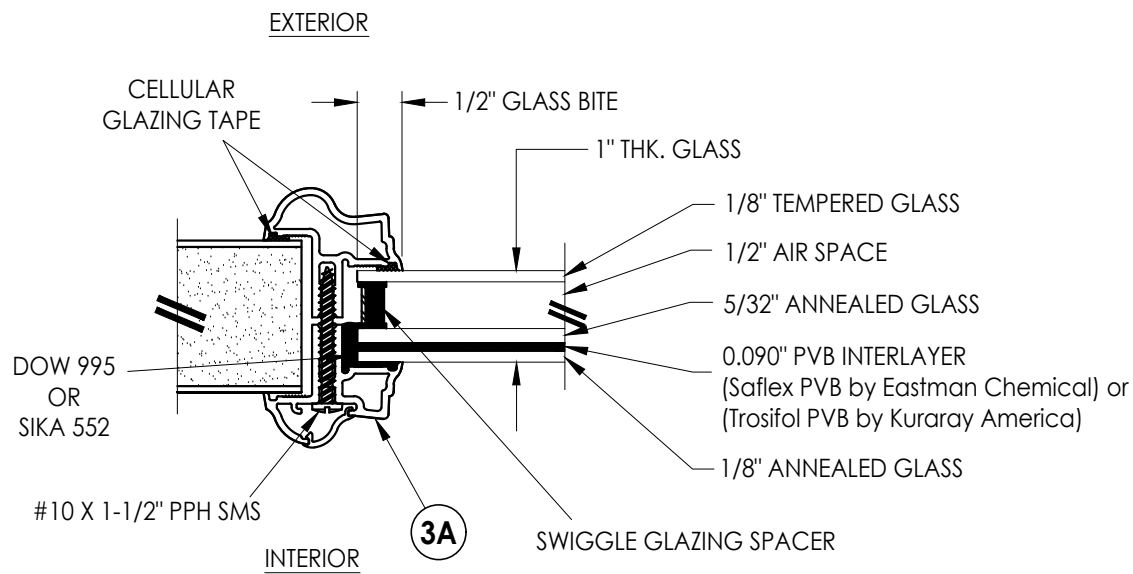


G1 GLAZING DETAIL
Aluminum Impact Lite Frame
Door Panels & Sidelites

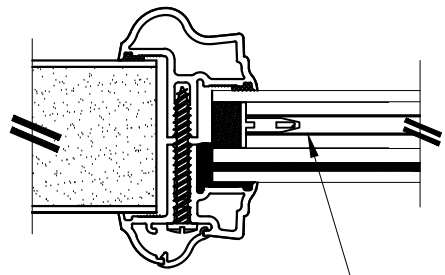


INTERNAL GRID (GBG)

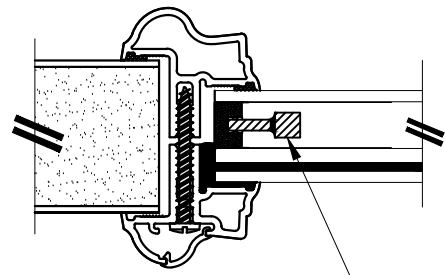

WROUGHT IRON INSERT

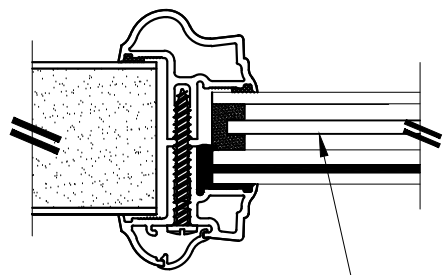


PRIVACY INSERT

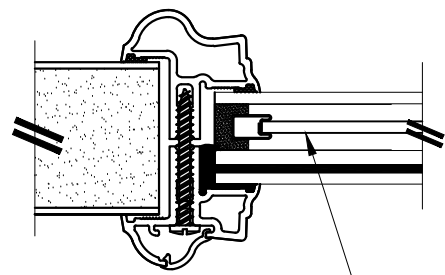


DECORATIVE INSERT

1" LAMINATED INSULATED IMPACT GLASS INSERT OPTIONS

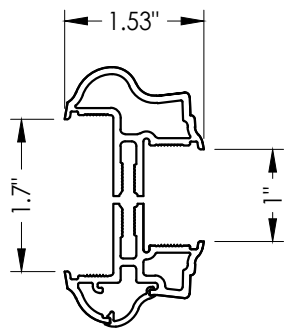

3A ALUMINUM FRAME
Aluminum Impact Lite Frame
Door Panels & Sidelites

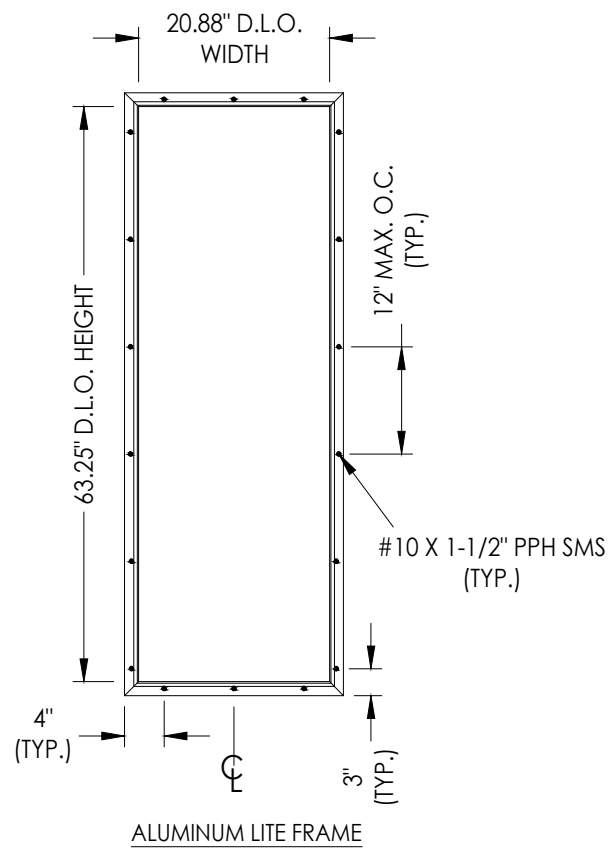

Documents Prepared By:
BUILDING CONSULTANTS, INC.
P.O. Box 230 Valrico FL 33595
Phone No.: 813.659.9197
Florida Board of Professional Engineers
Certificate Of Authorization No. 9813

PRODUCT:
THERMA-TRU
FIBERGLASS DOOR

PART OR ASSEMBLY:

GLAZING DETAILS

NO.	DATE	REVISIONS
5	7/17/23	UPDATE TO 8TH ED. (2023) FBC
4	7/14/20	UPDATE TO 7th ED (2020) FBC
3	10/08/18	REV. DOOR PANEL OPTION NOTE
2	12/03/17	RECESSED PANEL NOTATION
1	7/17/17	UPDATE TO 6TH ED. (2017) FBC
NO.	DATE	BY

DATE: 04/28/15

SCALE: N.T.S.


DWG. BY: JK

CHK. BY: LFS


DRAWING NO.:
FL-17540.5

SHEET 10 OF 12


Z:\2023 FBC Drawings\Therma-Tru\FL-17540 R6\FL-17540.5-8.dwg

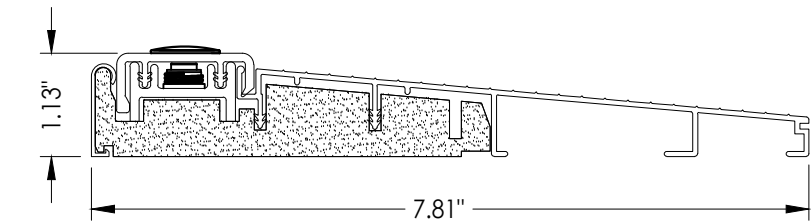


32 INSWING THRESHOLD
Inswing Composite Adjustable 7-3/4" Sill

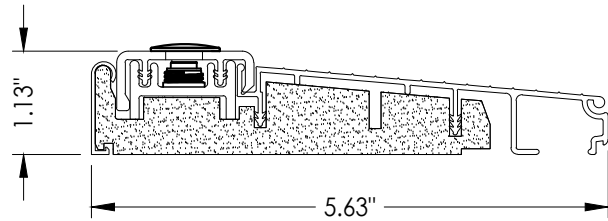


39 INSWING THRESHOLD
Inswing Composite Adjustable Sill

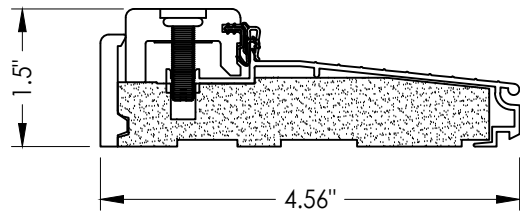


38 INSWING THRESHOLD
Inswing Composite Adjustable Sill

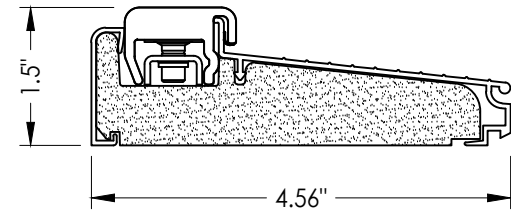


43 INSWING THRESHOLD
Inswing Composite Adjustable Sill
Book, Hybrid

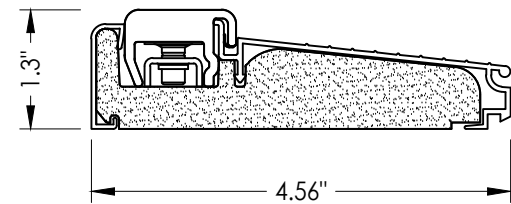


46 INSWING THRESHOLD
Inswing Composite Adjustable Sill
U1

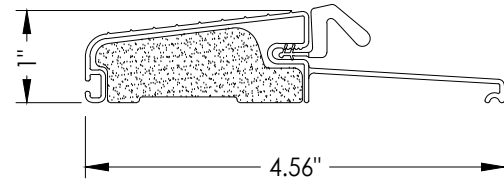


16 OUTSWING THRESHOLD
Composite Sill

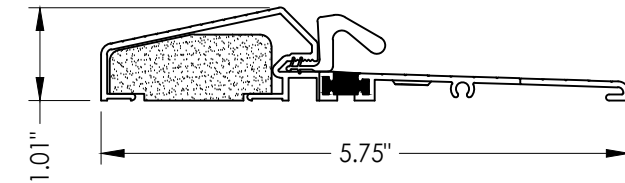


18 OUTSWING THRESHOLD
Composite / Aluminum Sill
(Thermal Break)

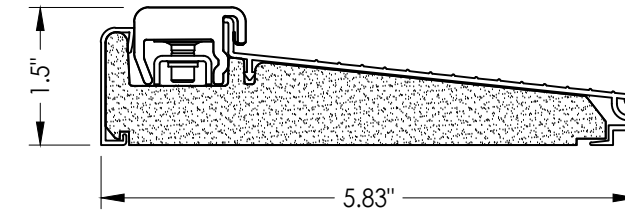


44 INSWING THRESHOLD
Inswing Composite Adjustable Sill
Book, Hybrid

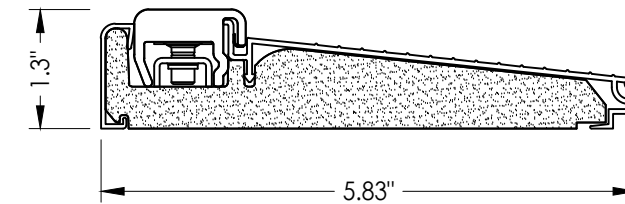


47 INSWING THRESHOLD
Inswing Composite Adjustable Sill
U1

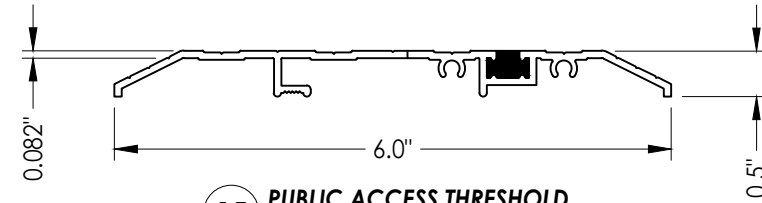


15 PUBLIC ACCESS THRESHOLD

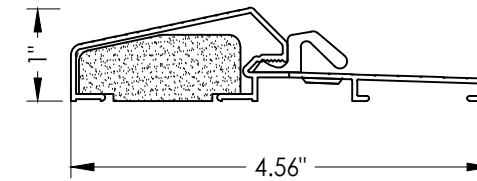


17 OUTSWING THRESHOLD
Composite / Aluminum Sill

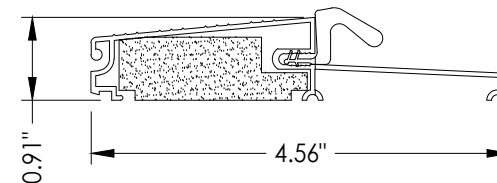

19 OUTSWING THRESHOLD
Composite Sill

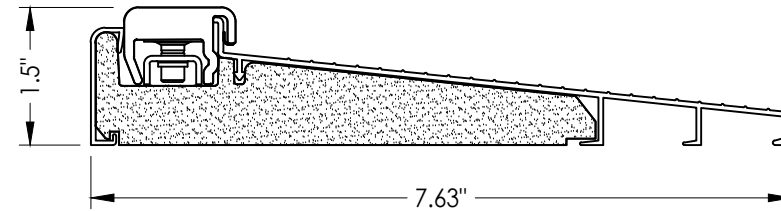

45 INSWING THRESHOLD
Inswing Composite Adjustable Sill
Book, Hybrid

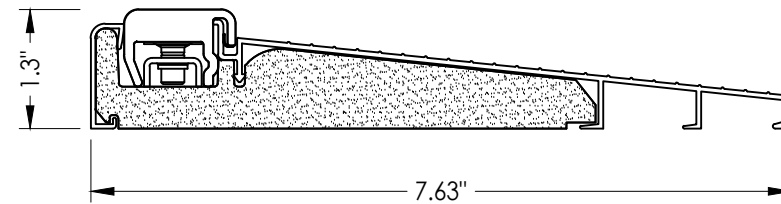

48 INSWING THRESHOLD
Inswing Composite Adjustable Sill
U1

Documents Prepared By:

RW BUILDING CONSULTANTS, INC.
P.O. Box 230 Vairico FL 33595
Phone No.: 813.659.9197
Florida Board of Professional Engineers
Certificate Of Authorization No. 9813

PRODUCT:
THERMA-TRU
FIBERGLASS DOOR

PART OR ASSEMBLY:

COMPONENTS

NO.	DATE	REVISIONS			
		DATE	BY	CHK	APP
5	7/17/23	UPDATE TO 8TH ED. (2023)	FBC	LFS	
4	7/14/20	UPDATE TO 7th ED (2020)	FBC	LFS	
3	10/08/18	REV. DOOR PANEL OPTION	NOTE	MT	
2	12/03/17	RECESSED PANEL NOTATION		JK	
1	7/17/17	UPDATE TO 6TH ED. (2017)	FBC	JK	

DATE: 04/28/15

SCALE: N.T.S.

DWG. BY: JK

CHK. BY: LFS

DRAWING NO.:


FL-17540.5

SHEET 11 OF 12

Z:\2023 FBC Drawings\Therma-Tru\FL-17540 R6\FL-17540.5-8.dwg

BILL OF MATERIALS		
ITEM #	DESCRIPTION	MATERIAL
A	1X BUCK (SG >= 0.42)	WOOD
B	2X BUCK (SG >= 0.42)	WOOD
C	1/4" MAX. SHIM SPACE	-
D	1/4" X 2-3/4" PFH ELCO OR ITW CONCRETE SCREW	STEEL
E	MASONRY - 3,000 PSI MIN. CONCRETE CONFORMING TO ACI 301 OR HOLLOW BLOCK CONFORMING TO ASTM C90	CONCRETE
G	3/16" X 3-1/4" ITW CONCRETE SCREW	STEEL
J	1/4" X 3-3/4" PFH ELCO OR ITW CONCRETE SCREW	STEEL
L	#10 X 2-1/2" PFH WOOD SCREW (1.15" MIN. EMBEDMENT)	STEEL
M	3/16" X 2-1/4" ITW CONCRETE SCREW	STEEL
N	3/16" X 2-3/4" ITW CONCRETE SCREW	STEEL
1	JAMB (FINGER JOINT PINE)	WOOD
2	JAMB (FINGER JOINT PINE)	WOOD
6	WEATHERSTRIP (MEDIUM REACH)	FOAM
7	WEATHERSTRIP (LONG REACH)	FOAM
8	SWEEP	VINYL
9	SWEEP	VINYL
10	SWEEP (USE w/ PUBLIC ACCESS THRESHOLD)	VINYL
15	PUBLIC ACCESS THRESHOLD	ALUM
16	OUTSWING THRESHOLD	ALUM/COMP
17	OUTSWING THRESHOLD	ALUM/COMP
18	OUTSWING THRESHOLD	ALUM/COMP
19	OUTSWING THRESHOLD	ALUM/COMP
22	#8 x 3/4" PFH WOOD SCREW	STEEL
23	#10 x 3/4" PFH WOOD SCREW	STEEL
24	#10 x 1" PFH WOOD SCREW	STEEL

BILL OF MATERIALS		
ITEM #	DESCRIPTION	MATERIAL
25	#8 x 2-1/2" PFH WOOD SCREW	STEEL
26	#8 x 5/8" PFH WOOD SCREW	STEEL
27	LATCH STRIKE PLATE	STEEL
28	DEADBOLT STRIKE PLATE (STANDARD)	STEEL
28A	DEADBOLT SUB STRIKE PLATE	STEEL
28B	DEADBOLT STRIKE PLATE (SECURITY)	STEEL
29	4" X 4" HINGE	STEEL
32	INSWING THRESHOLD	ALUM/COMP
38	INSWING THRESHOLD	ALUM/COMP
39	INSWING THRESHOLD	ALUM/COMP
40	DOOR PANEL (BOOK)	-
41	DOOR PANEL (HYBRID)	-
42	DOOR PANEL (U1)	-
43	INSWING THRESHOLD	ALUM/COMP
44	INSWING THRESHOLD	ALUM/COMP
45	INSWING THRESHOLD	ALUM/COMP
46	INSWING THRESHOLD	ALUM/COMP
47	INSWING THRESHOLD	ALUM/COMP
48	INSWING THRESHOLD	ALUM/COMP

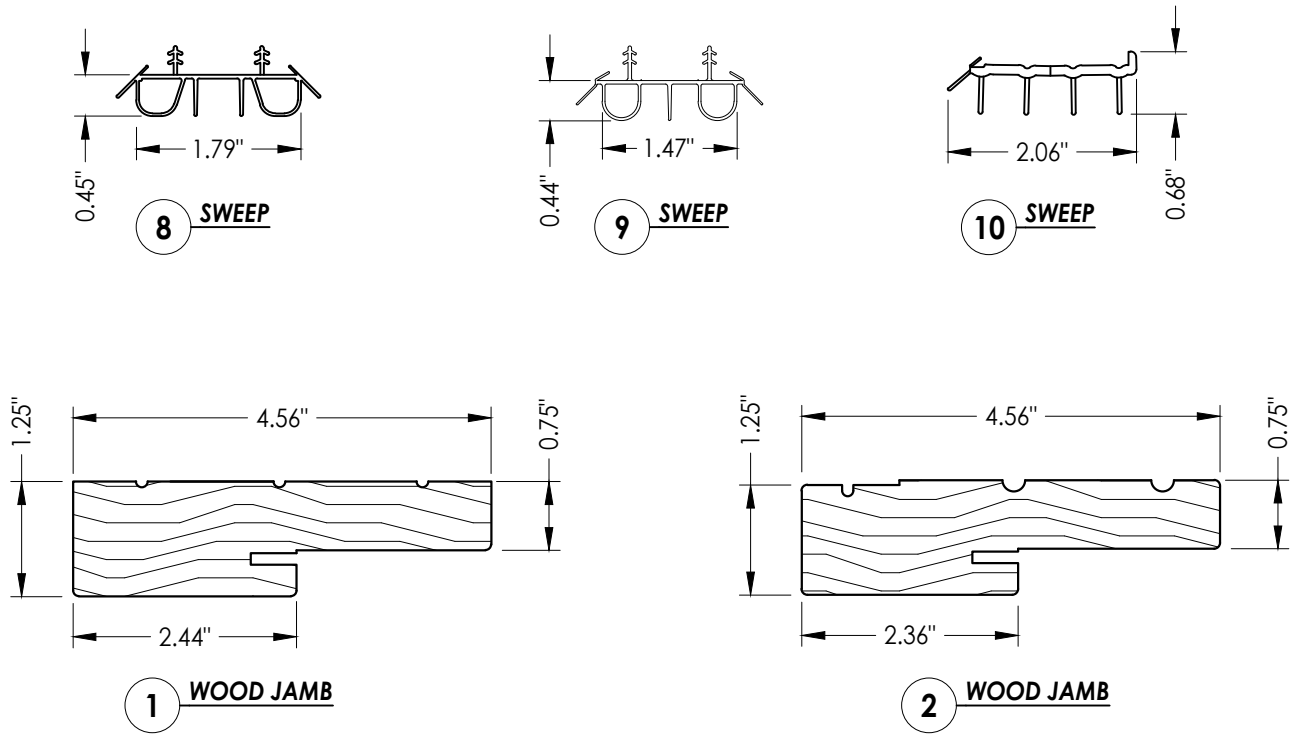

CONCRETE ANCHOR NOTES:

- Concrete anchor locations at the corners may be adjusted to maintain the min. edge distance to mortar joints.
- Concrete anchor locations noted as "MAX. ON CENTER" must be adjusted to maintain the min. edge distance to mortar joints, additional concrete anchors may be required to ensure the "MAX. ON CENTER" dimension are not exceeded.
- Concrete anchor table:

ANCHOR TYPE	ANCHOR SIZE	MIN. EMBEDMENT	MIN. CLEARANCE TO MASONRY EDGE	MIN. CLEARANCE TO ADJACENT ANCHOR
ITW TAPCON®	1/4"	1-1/4"	2"	4"
ELCO ULTRACON®	1/4"	1-1/4"	1"	4"
ITW TAPCON®	3/16"	1-1/4"	AS SHOWN	1-1/2"

WOOD SCREW INSTALLATION NOTES:

- Maintain a minimum 5/8" edge distance, 1" end distance, & 1" o.c. spacing of wood screws to prevent the splitting of wood.

Documents Prepared By:
RW BUILDING CONSULTANTS, INC.
P.O. Box 230 Valrico FL 33595
Phone No.: 813.659.9197
Florida Board of Professional Engineers
Certificate Of Authorization No. 9813

PRODUCT:
THERMA-TRU
FIBERGLASS DOOR

PART OR ASSEMBLY:
COMPONENTS &
BILL OF MATERIALS

	5	7/17/23	UPDATE TO 8TH ED. (2023)	FBC	LFS	
	4	7/14/20	UPDATE TO 7th ED (2020)	FBC	LFS	
	3	10/08/18	REV. DOOR PANEL OPTION	NOTE	MT	
	2	12/03/17	RECESSED PANEL NOTATION		JK	
	1	7/17/17	UPDATE TO 6TH ED. (2017)	FBC	JK	
	NO.	DATE	REVISIONS			
DATE: 04/28/15						
SCALE: N.T.S.						
DWG. BY: JK						
CHK. BY: LFS						
DRAWING NO.: FL-17540.5						
SHEET 12 OF 12						