


# FASTENING SCHEDULE

(LEFT TO RIGHT ERECTION)

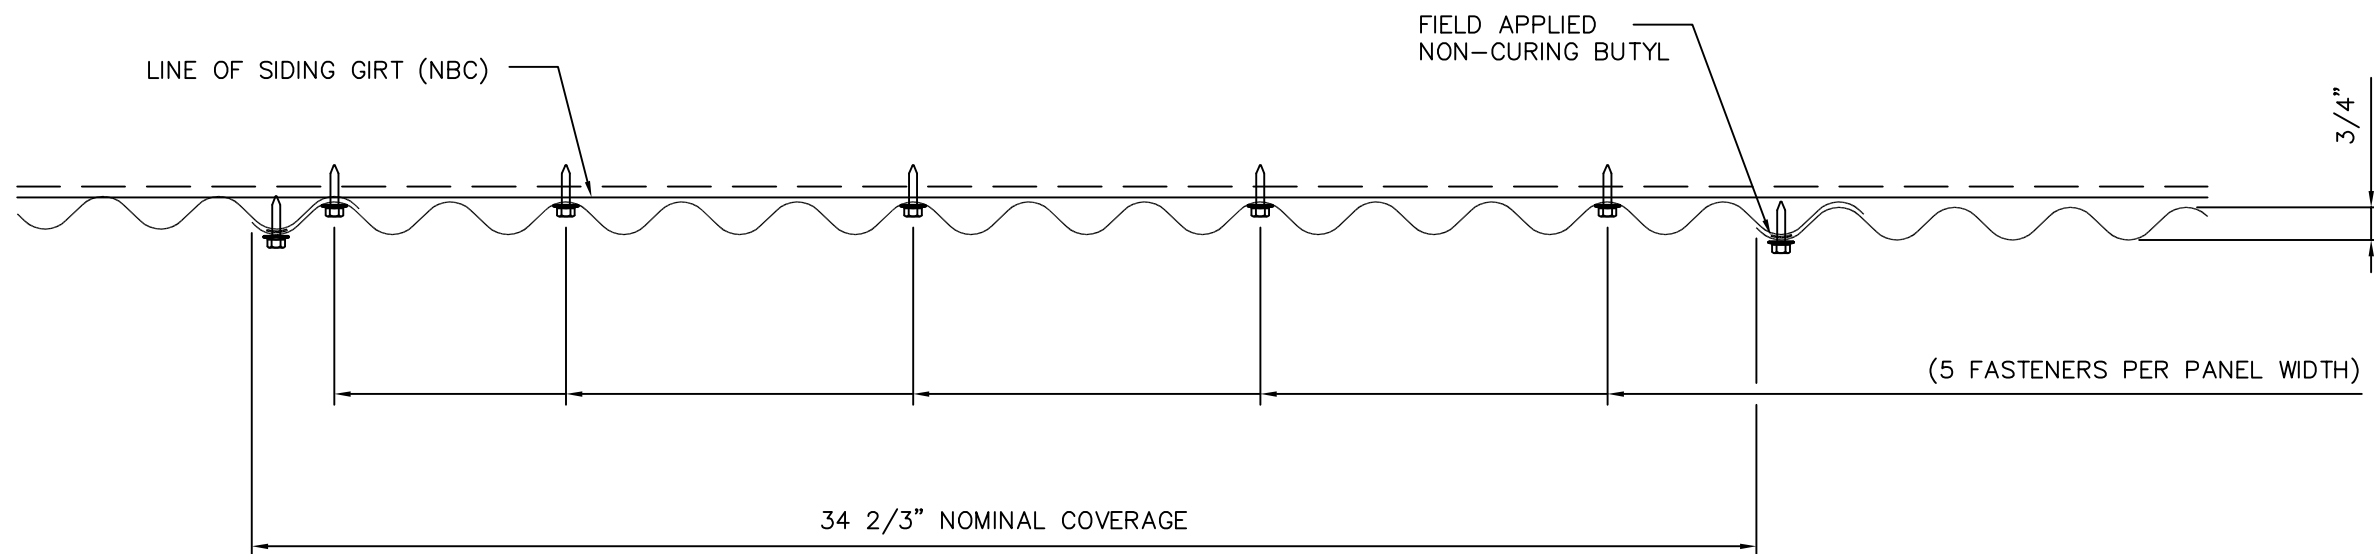

## ECONOLAP 3/4"

VERTICAL APPLICATION OR  
HORIZONTAL APPLICATION  
EXPOSED FASTENER METAL  
WALL PANELS

PANELS MAY BE ATTACHED:  
1) DIRECTLY TO SUPPORT SYSTEM WITHOUT SHEATHING, OR  
2) THROUGH AIR/WATER BARRIER & SHEATHING TO STRUCTURAL SUPPORTS.

FASTENING SCHEDULE:  
ALL FASTENERS ARE 1/4-14 HEX HEAD W/  
5/8" DIA. COMBINATION WASHERS

## ECONOLAP 3/4" SIDING / FASTENING SCHEDULE

Amoruso Consulting Engineering, LLC  
FL Registration No. 38327  
Robert J. Amoruso, FL P.E. No. 49752  
226 N. Nova Rd., #142  
Ormond Beach, FL 32174-5124  
rjaengpe@gmail.com

This item has been digitally signed and  
sealed by Robert J. Amoruso, PE on the  
date adjacent to the seal. Signature must  
be verified on any electronic copies.



Digitally  
signed by  
Robert J  
Amoruso  
Date:  
2025.06.17  
11:32:40  
-04'00'



700 State Highway 121 Bypass, Suite 200, Lewisville, TX 75067  
972-221-6656

|          |                                        |    |          |                                              |                    |    |          |                             |                   |
|----------|----------------------------------------|----|----------|----------------------------------------------|--------------------|----|----------|-----------------------------|-------------------|
|          |                                        |    |          | CUSTOMER:<br>OWNER:<br>PROJECT:<br>LOCATION: |                    | BY | DATE     | CONTRACT No.<br><b>N/A</b>  |                   |
|          |                                        |    |          |                                              | DRAWN              |    | 01/15/13 | DRAWING No.<br><b>FAW-3</b> | ISSUE<br><b>0</b> |
|          |                                        |    |          |                                              | CHECKED            |    |          |                             |                   |
|          |                                        |    |          |                                              | SECTION<br>MANAGER |    |          |                             |                   |
| 02/05/13 | ECONOLAP 3/4" FLORIDA PRODUCT APPROVAL | AK | 02/05/13 |                                              |                    |    |          |                             |                   |
| ISSUE    | DESCRIPTION                            | BY | DATE     |                                              |                    |    |          |                             |                   |

M:\DD-RD\DD INDIVIDUAL FOLDERS ONLY\KARNS\FLORIDA STATE APPROVAL\EXPOSED FSTNER METAL WALL PNL