


FASTENING SCHEDULE
(LEFT TO RIGHT ERECTION)

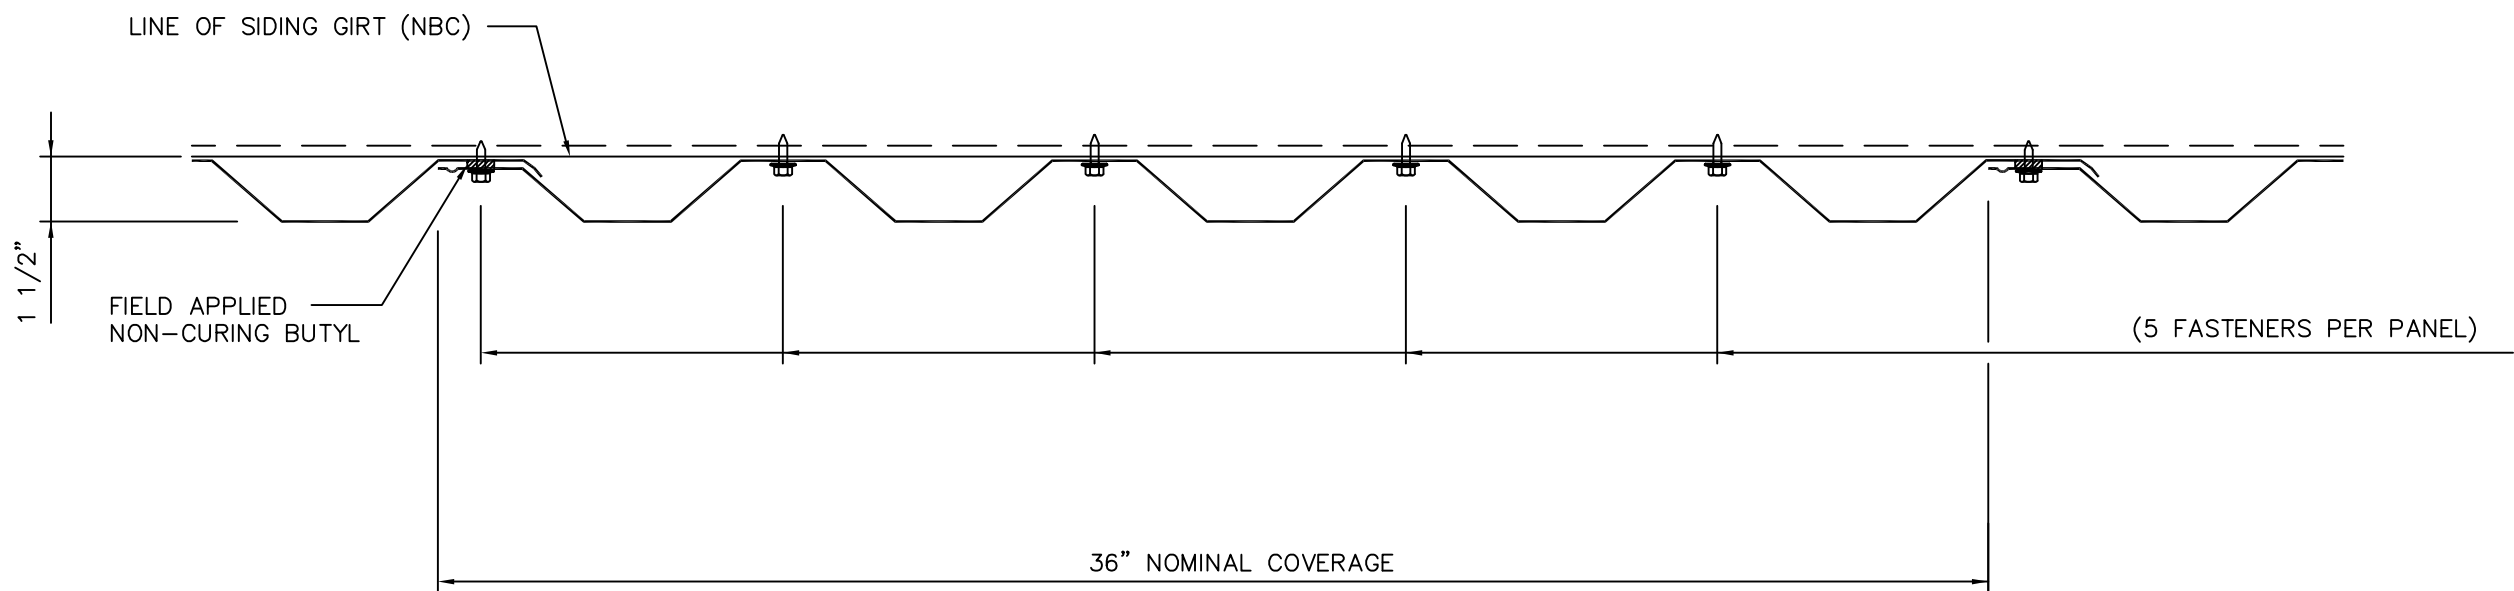

STYLE-RIB
VERTICAL APPLICATION OR
HORIZONTAL APPLICATION
EXPOSED FASTENER METAL
WALL PANELS

STYLE-RIB SIDING / FASTENING SCHEDULE

PANELS MAY BE ATTACHED:
1) DIRECTLY TO SUPPORT SYSTEM WITHOUT SHEATHING, OR
2) THROUGH AIR/WATER BARRIER & SHEATHING TO STRUCTURAL SUPPORTS.

FASTENING SCHEDULE:
ALL FASTENERS ARE 1/4-14 HEX HEAD W/
5/8" DIA. COMBINATION WASHERS

Amoruso Consulting Engineering, LLC
FL Registration No. 38327
Robert J. Amoruso, FL P.E. No. 49752
226 N. Nova Rd., #142
Ormond Beach, FL 32174-5124
rjaengpe@gmail.com

This item has been digitally signed and sealed by Robert J. Amoruso, PE on the date adjacent to the seal. Signature must be verified on any electronic copies.



Digitally signed
by Robert J
Amoruso
Date:
2025.06.17
11:32:08 -04'00'



700 State Highway 121 Bypass, Suite 200, Lewisville, TX 75067
972-221-6656

02/05/13	STYLE-RIB FLORIDA PRODUCT APPROVAL	AK	02/05/13
ISSUE	DESCRIPTION	BY	DATE

CUSTOMER:
OWNER:
PROJECT:
LOCATION:

	BY	DATE	CONTRACT No. N/A	
DRAWN		01/15/13	DRAWING No. FAW-5	ISSUE 0
CHECKED				
SECTION MANAGER				