


FASTENING SCHEDULE
(LEFT TO RIGHT ERECTION)

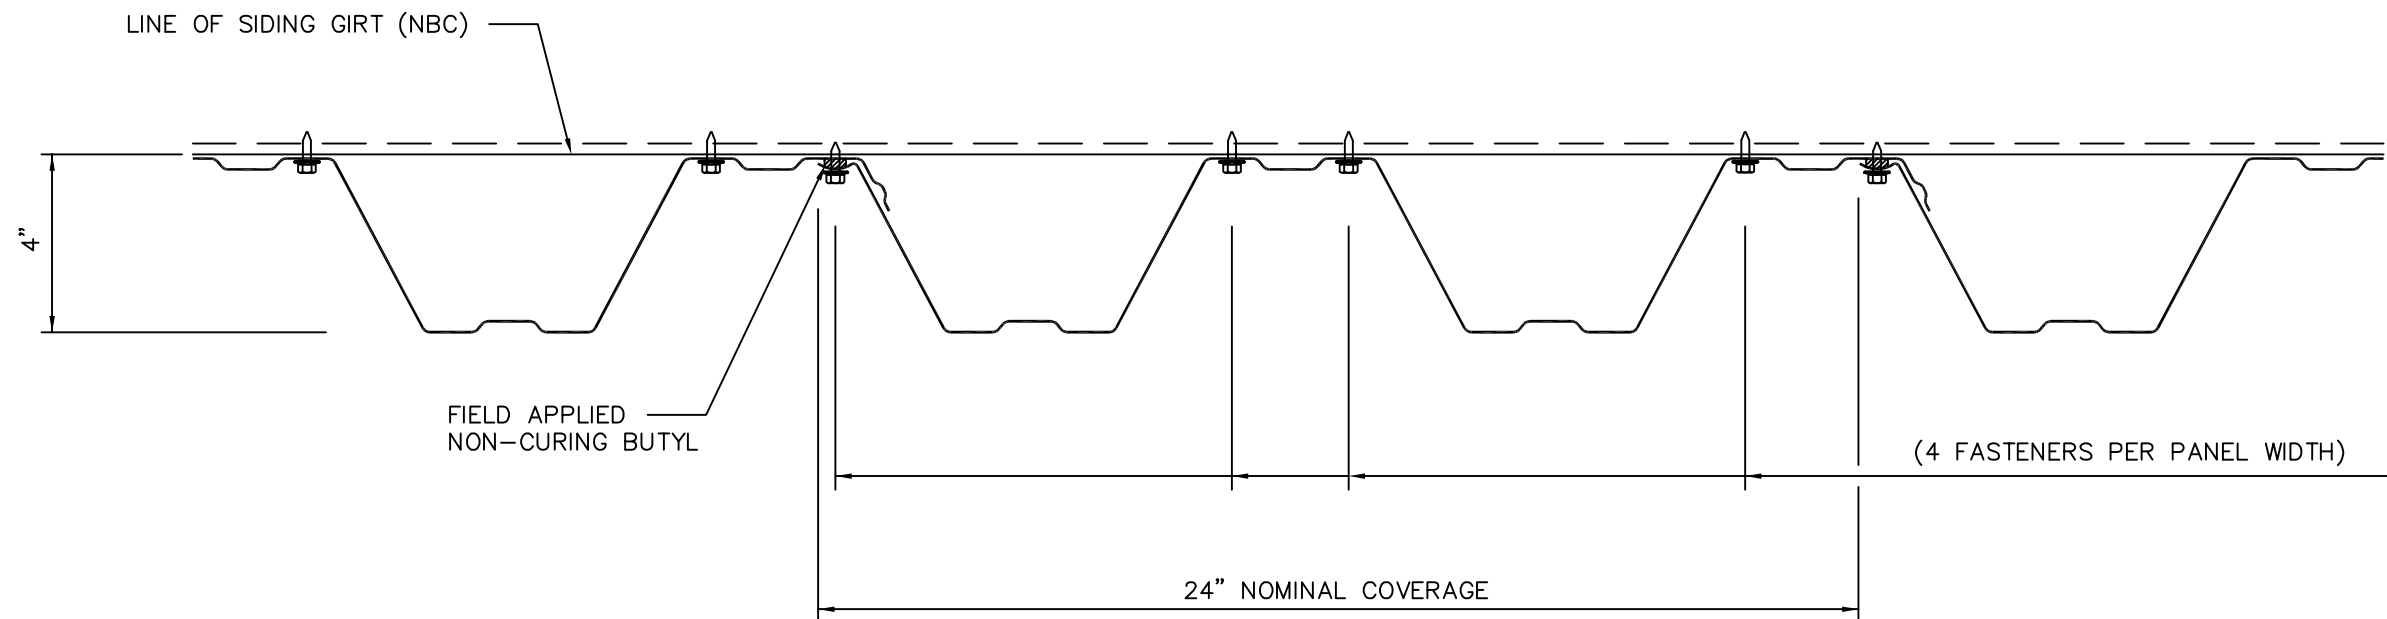

SUPER-RIB
VERTICAL APPLICATION OR
HORIZONTAL APPLICATION
EXPOSED FASTENER METAL
WALL PANELS

PANELS MAY BE ATTACHED:
1) DIRECTLY TO SUPPORT SYSTEM WITHOUT SHEATHING, OR
2) THROUGH AIR/WATER BARRIER & SHEATHING TO STRUCTURAL
SUPPORTS.

FASTENING SCHEDULE:
ALL FASTENERS ARE 1/4-14 HEX HEAD W/
5/8" DIA. COMBINATION WASHERS

SUPER-RIB SIDING / FASTENING SCHEDULE

Amoruso Consulting Engineering, LLC
FL Registration No. 38327
Robert J. Amoruso, FL P.E. No. 49752
226 N. Nova Rd., #142
Ormond Beach, FL 32174-5124
rjaengpe@gmail.com

This item has been digitally signed and
sealed by Robert J. Amoruso, PE on the
date adjacent to the seal. Signature must
be verified on any electronic copies.



Digitally
signed by
Robert J
Amoruso
Date:
2025.06.17
11:31:54
-04'00'



700 State Highway 121 Bypass, Suite 200, Lewisville, TX 75067
972-221-6656

				CUSTOMER: OWNER: PROJECT: LOCATION:		BY	DATE	CONTRACT No. N/A	
					DRAWN		01/15/13	DRAWING No. FAW-6	ISSUE 0
					CHECKED				
					SECTION MANAGER				
02/05/13	SUPER-RIB FLORIDA PRODUCT APPROVAL	AK	02/05/13						
ISSUE	DESCRIPTION	BY	DATE						