

REVISIONS			
REV	DESCRIPTION	DATE	APPROVED
D	REVISED DETAILS AND COMPONENTS	04/14/26	R.L.

NOTES:

1. THE PRODUCT SHOWN HEREIN IS DESIGNED AND MANUFACTURED TO COMPLY WITH REQUIREMENTS OF THE FLORIDA BUILDING CODE.
2. WOOD FRAMING, METAL STRUCTURE AND MASONRY OPENING TO BE DESIGNED AND ANCHORED TO PROPERLY TRANSFER ALL LOADS TO STRUCTURE. FRAMING AND MASONRY OPENING IS THE RESPONSIBILITY OF THE ARCHITECT OR ENGINEER OF RECORD.
3. WHERE 1X BUCK IS NOT USED DISSIMILAR MATERIALS MUST BE SEPARATED WITH APPROVED COATING OR MEMBRANE. SELECTION OF COATING OR MEMBRANE IS THE RESPONSIBILITY OF THE ARCHITECT OR ENGINEER OF RECORD.
4. BUCKS SHALL EXTEND BEYOND UNIT FRAME INTERIOR FACE SO THAT FULL FRAME SUPPORT IS PROVIDED.
5. ALLOWABLE STRESS INCREASE OF 1/3 WAS NOT USED IN THE DESIGN OF THE PRODUCT SHOWN HEREIN. WIND LOAD DURATION FACTOR Cd=1.6 WAS USED FOR WOOD ANCHOR CALCULATIONS.
6. FRAME MATERIAL: ALUMINUM 6063-T6
7. UNITS MUST BE GLAZED PER ASTM E1300, SEE SHEET 3 FOR GLASS DETAILS.
8. APPROVED IMPACT PROTECTIVE SYSTEM IS NOT REQUIRED FOR THIS PRODUCT IN WIND BORNE DEBRIS REGIONS.
9. SHIM AS REQUIRED AT EACH INSTALLATION ANCHOR WITH LOAD BEARING SHIM. SHIM WHERE SPACE OF 1/16" OR GREATER OCCURS. MAXIMUM ALLOWABLE SHIM STACK TO BE 3/8".

10. FOR ANCHORING INTO WOOD FRAMING OR 2X BUCK USE #14 WOOD SCREWS WITH SUFFICIENT LENGTH TO ACHIEVE A 1 7/16" MINIMUM EMBEDMENT INTO SUBSTRATE. LOCATE ANCHORS AS SHOWN IN ELEVATIONS AND INSTALLATION DETAILS.
11. FOR ANCHORING INTO MASONRY/CONCRETE USE 1/4" TAPCONS WITH SUFFICIENT LENGTH TO ACHIEVE A 1 1/4" MINIMUM EMBEDMENT INTO SUBSTRATE WITH 2 1/2" MINIMUM EDGE DISTANCE. LOCATE ANCHORS AS SHOWN IN ELEVATIONS AND INSTALLATION DETAILS.
12. FOR ANCHORING INTO METAL STRUCTURE USE #14 SMS OR SELF DRILLING SCREWS WITH SUFFICIENT LENGTH TO ACHIEVE 3 THREADS MINIMUM BEYOND STRUCTURE INTERIOR WALL. LOCATE ANCHORS AS SHOWN IN ELEVATIONS AND INSTALLATION DETAILS.
13. ALL FASTENERS TO BE CORROSION RESISTANT.
14. INSTALLATION ANCHORS SHALL BE INSTALLED IN ACCORDANCE WITH ANCHOR MANUFACTURER'S INSTALLATION INSTRUCTIONS AND ANCHORS SHALL NOT BE USED IN SUBSTRATES WITH STRENGTHS LESS THAN THE MINIMUM STRENGTH SPECIFIED BELOW:
 - 14.1. WOOD – MINIMUM SPECIFIC GRAVITY OF G=0.42
 - 14.2. CONCRETE – MINIMUM COMPRESSIVE STRENGTH OF 3,000 PSI.
 - 14.3. MASONRY – STRENGTH CONFORMANCE TO ASTM C-90, GRADE N, TYPE 1 (OR GREATER).
 - 14.4. METAL STRUCTURE: STEEL 12GA, 33KSI OR ALUMINUM 6063-T5 .125" THICK MINIMUM

SIGNED: 04/14/2026

TABLE OF CONTENTS	
SHEET NO.	DESCRIPTION
1	NOTES
2	ELEVATIONS & DP CHARTS
3 – 4	CROSS SECTIONS & GLAZING DETAILS
5 – 8	INSTALLATION DETAILS
9	COMPONENTS

SOLAR INNOVATIONS, INC.
31 ROBERTS RD
PINE GROVE, PA 17963

SERIES SI2000 MODULAR MULLED TERRACE DOOR
IMPACT
NOTES

DRAWN:
J.L.

DWG NO.
08-02388


REV
D

SCALE NTS

DATE 08/21/14

SHEET 1 OF 9


L. ROBERTO LOMAS P.E.
208 7th Ave, INDIALANTIC, FL 32903
434-688-0609 rllomas@lrlomaspe.com

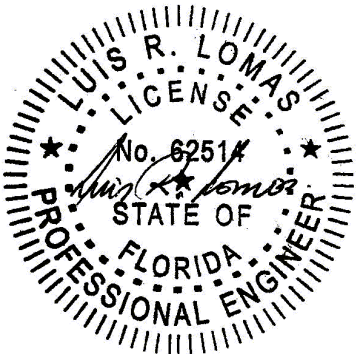


Luis R. Lomas P.E.
FL No.: 62514

INTERIOR

EXTERIOR

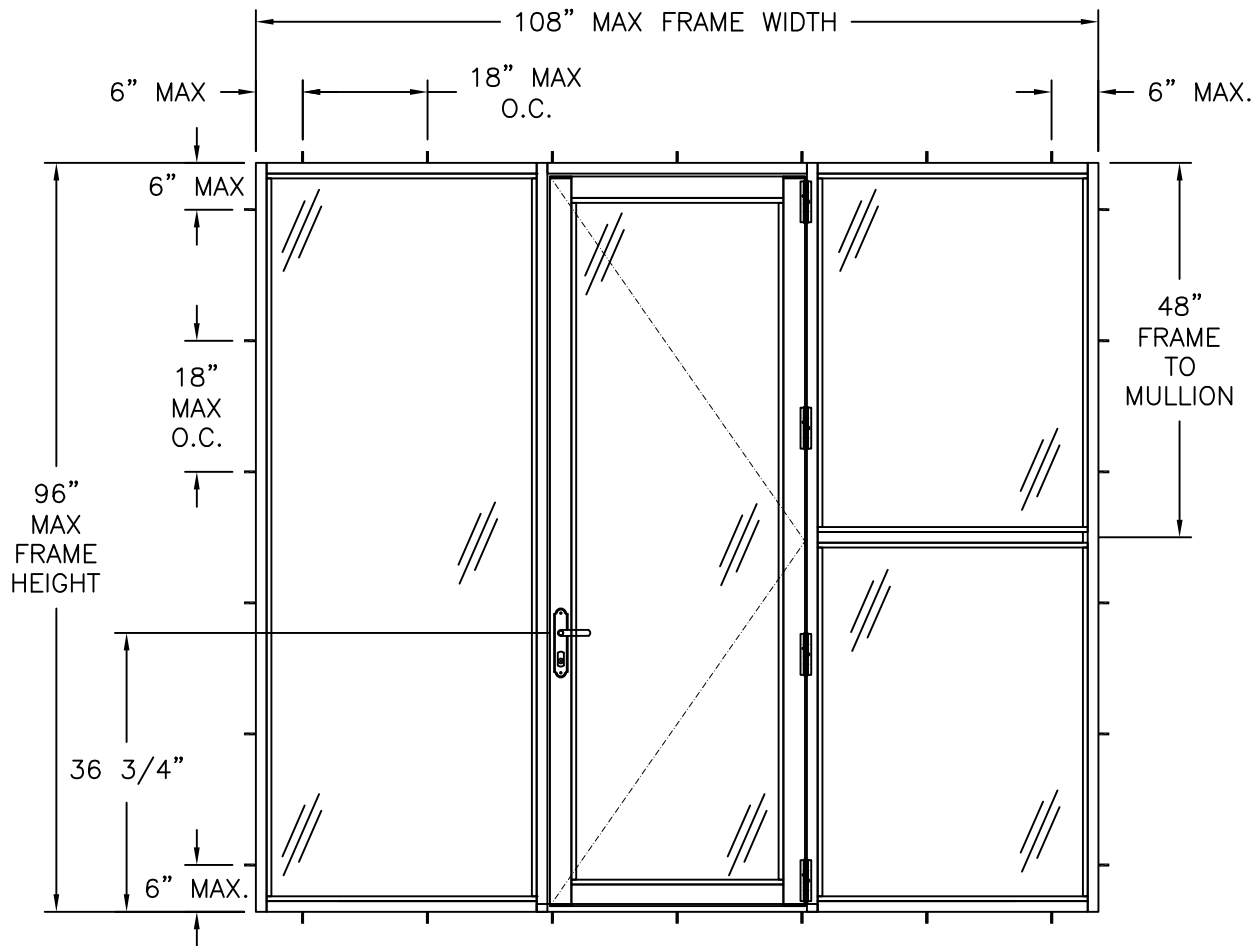

SERIES SI2000 MODULAR MULLED TERRACE DOOR
EXTERIOR VIEW

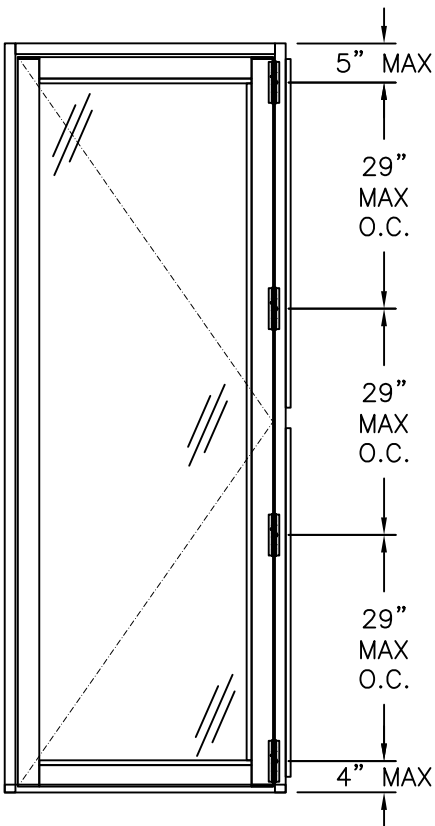

HINGE LOCATION LAYOUT

DESIGN PRESSURE RATING	IMPACT RATING
+40.0/-50.0PSF	LARGE AND SMALL MISSILE IMPACT

MISSILE LEVEL D, WIND ZONE 4
WHERE WATER PENETRATION RESISTANCE IS REQUIRED
SEE CHART #1, THIS SHEET

DESIGN PRESSURE RATING	IMPACT RATING
±50.0PSF	LARGE AND SMALL MISSILE IMPACT

MISSILE LEVEL D, WIND ZONE 4
WHERE WATER PENETRATION RESISTANCE IS NOT REQUIRED
SEE CHART #2, THIS SHEET

HARDWARE SCHEDULE

A.	SINGLE HANDLE 3-POINT INTEGRATED LOCK SYSTEM WITH THUMB ACTUATED DEAD-BOLT FROM SILL ON LOCK STILE
B.	METAL KEEPER AT HEAD AND SILL AT SHOOT BOLT LOCATION
C.	BUTT-TYPE HINGE ASSEMBLY AT EACH END OF HINGE STILE

REVISIONS

REV	DESCRIPTION	DATE	APPROVED
D	REVISED DETAILS AND COMPONENTS	04/14/26	R.L.

Chart #1

Maximum Design pressure (psf)								
Panel Height (in)	Single Panel Width (in)							
	24.0		30.0		36.0		42.0	
	Pos	Neg	Pos	Neg	Pos	Neg	Pos	Neg
78.0	40.0	50.0	40.0	50.0	40.0	50.0	40.0	50.0
84.0	40.0	50.0	40.0	50.0	40.0	50.0	-	-
90.0	40.0	50.0	40.0	50.0	40.0	50.0	-	-
93.50	40.0	50.0	40.0	50.0	40.0	50.0	-	-
96.0	40.0	50.0	40.0	50.0	40.0	50.0	-	-
102.0	40.0	50.0	40.0	48.9	-	-	-	-
108.0	40.0	50.0	40.0	41.1	-	-	-	-
114.0	40.0	43.1	34.8	34.8	-	-	-	-
120.0	36.9	36.9	-	-	-	-	-	-
126.0	31.8	31.8	-	-	-	-	-	-

Chart #2

Maximum Design pressure (psf)								
Panel Height (in)	Single Panel Width (in)							
	24.0		30.0		36.0		42.0	
	Pos	Neg	Pos	Neg	Pos	Neg	Pos	Neg
78.0	50.0	50.0	50.0	50.0	50.0	50.0	50.0	50.0
84.0	50.0	50.0	50.0	50.0	50.0	50.0	-	-
90.0	50.0	50.0	50.0	50.0	50.0	50.0	-	-
93.50	50.0	50.0	50.0	50.0	50.0	50.0	-	-
96.0	50.0	50.0	50.0	50.0	50.0	50.0	-	-
102.0	50.0	50.0	48.9	48.9	-	-	-	-
108.0	50.0	50.0	41.1	41.1	-	-	-	-
114.0	43.1	43.1	34.8	34.8	-	-	-	-
120.0	36.9	36.9	-	-	-	-	-	-
126.0	31.8	31.8	-	-	-	-	-	-

- NOTES:
- DOOR FRAME SIZE: 36" X 96"
 - PANEL SIZE: 32 11/16" X 93 1/2"
 - PANEL D.L.O.: 25 15/16" X 86 3/4"
 - FIXED LITE D.L.O.: 32 1/4" X 92"

SIGNED: 04/14/2026


SOLAR INNOVATIONS, INC.

31 ROBERTS RD
PINE GROVE, PA 17963




SERIES SI2000 MODULAR MULLED TERRACE DOOR
IMPACT
ELEVATION, GLAZING DETAILS & DP CHARTS

DRAWN: J.L.	DWG NO. 08-02388	REV D
SCALE NTS	DATE 08/21/14	SHEET 2 OF 9


L. ROBERTO LOMAS P.E.
208 7th Ave, INDIALANTIC, FL 32903
434-688-0609 rllomas@lrlomaspe.com

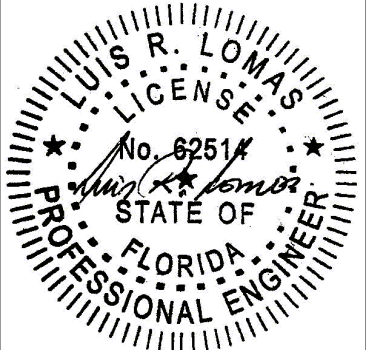

Luis R. Lomas P.E.
FL No.: 62514

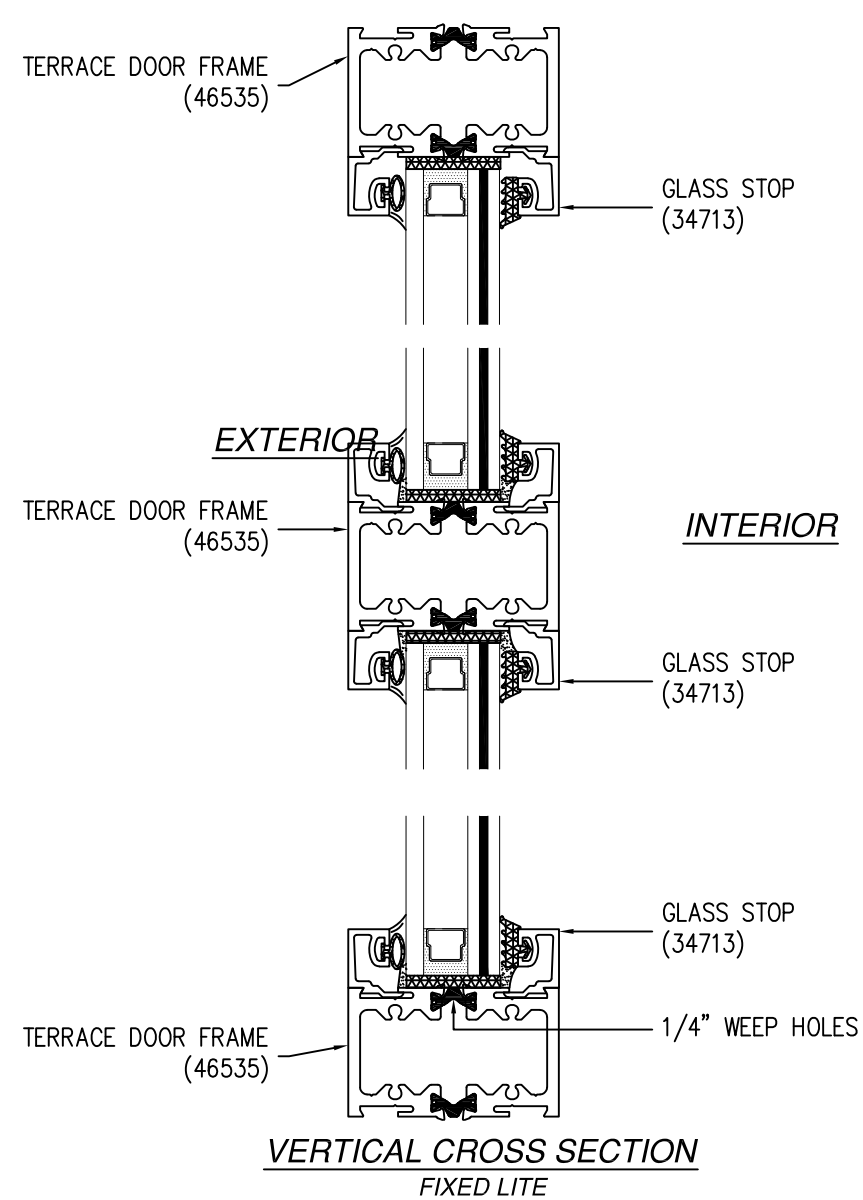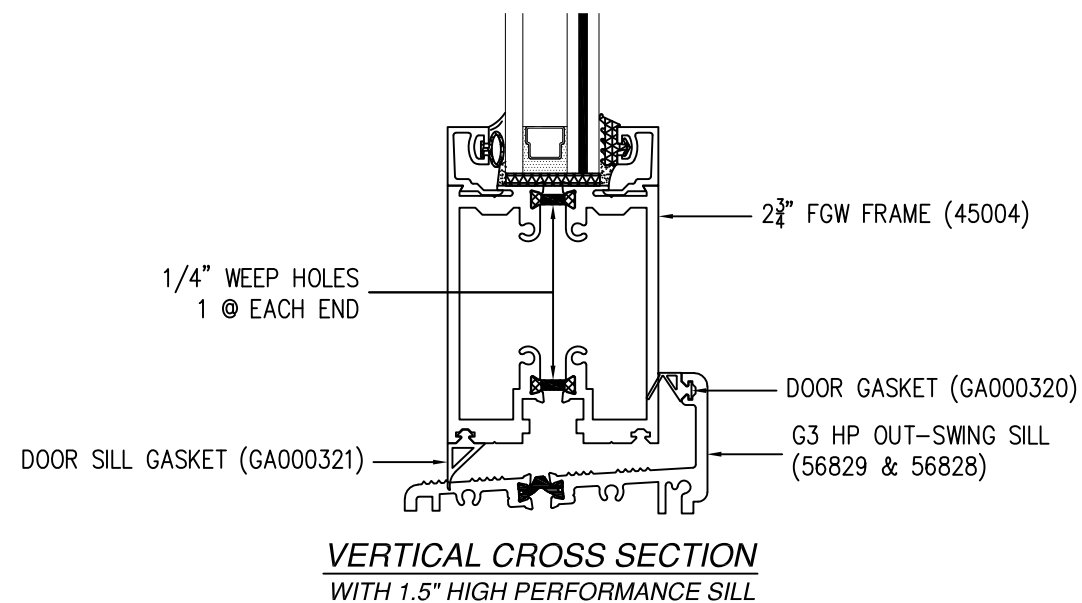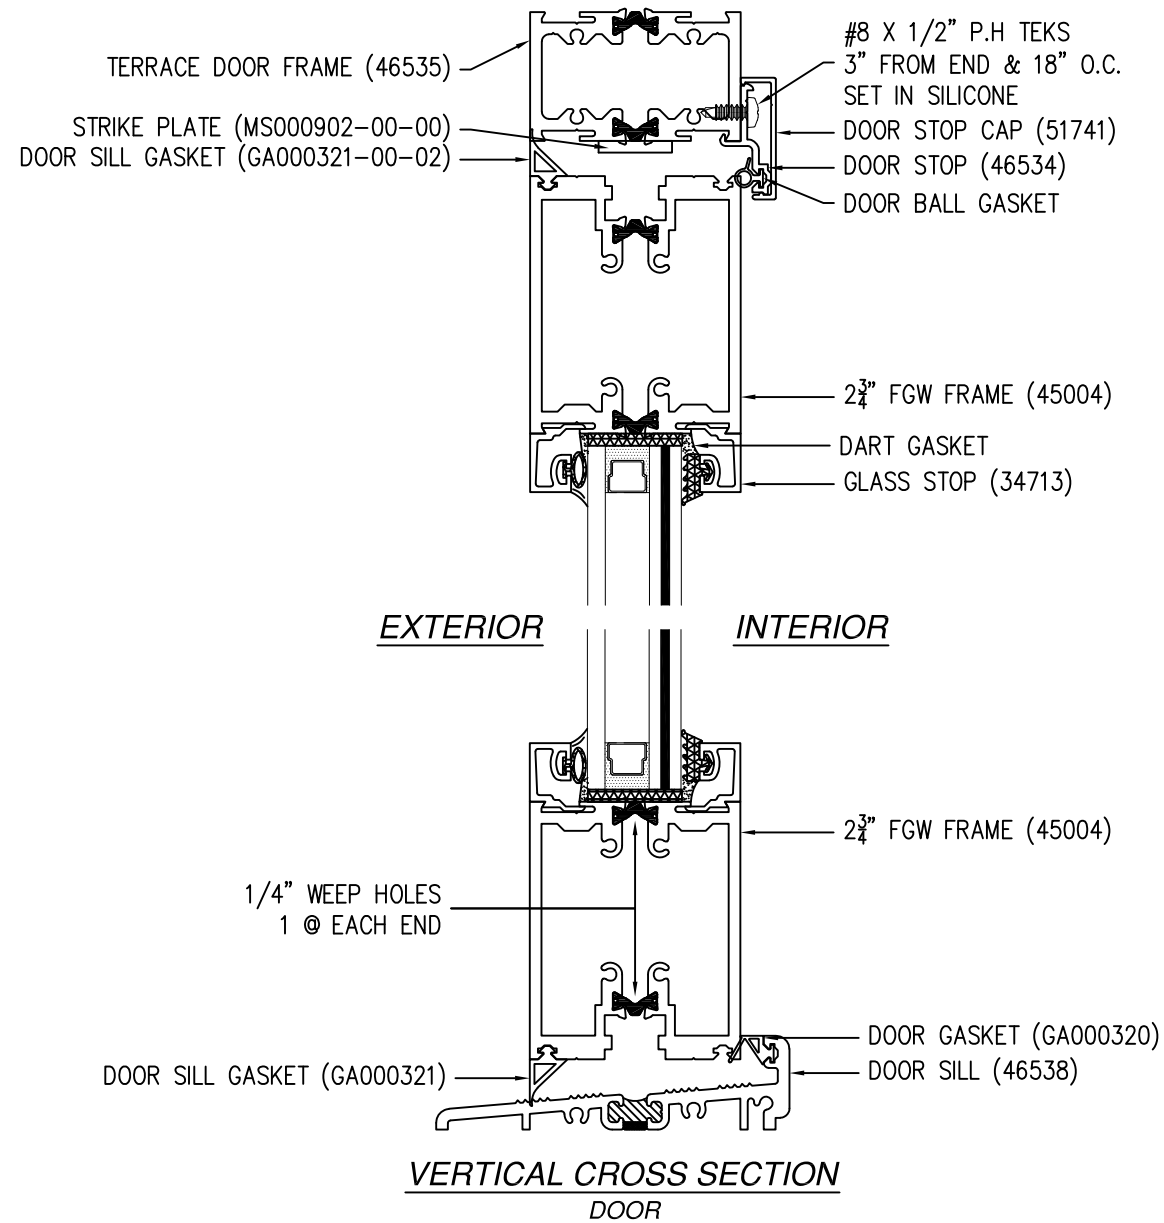

REVISIONS			
REV	DESCRIPTION	DATE	APPROVED
D	REVISED DETAILS AND COMPONENTS	04/14/26	R.L.

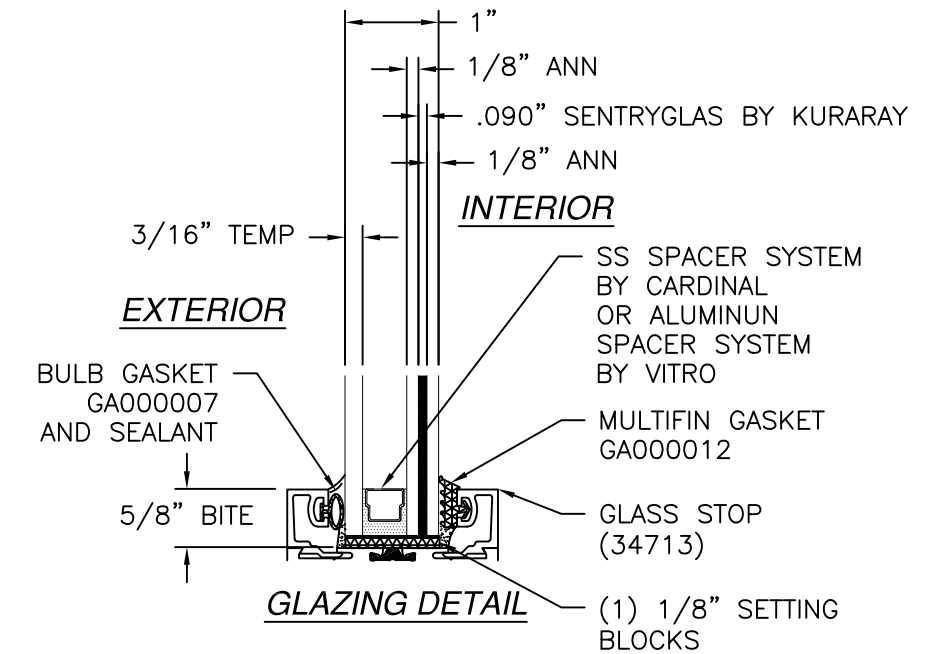

SOLAR INNOVATIONS, INC.


31 ROBERTS RD
PINE GROVE, PA 17963

SERIES SI2000 MODULAR MULLED TERRACE DOOR
IMPACT
VERTICAL CROSS SECTIONS

DRAWN: J.L.	DWG NO. 08-02388	REV D
SCALE NTS	DATE 08/21/14	SHEET 3 OF 9


L. ROBERTO LOMAS P.E.
208 7th Ave, INDIALANTIC, FL 32903
434-688-0609 rllomas@lrlomaspe.com

SIGNED: 04/14/2026

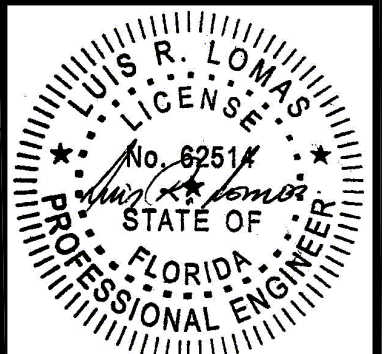

Luis R. Lomas P.E.
FL No.: 62514

REVISIONS			
REV	DESCRIPTION	DATE	APPROVED
D	REVISED DETAILS AND COMPONENTS	04/14/26	R.L.

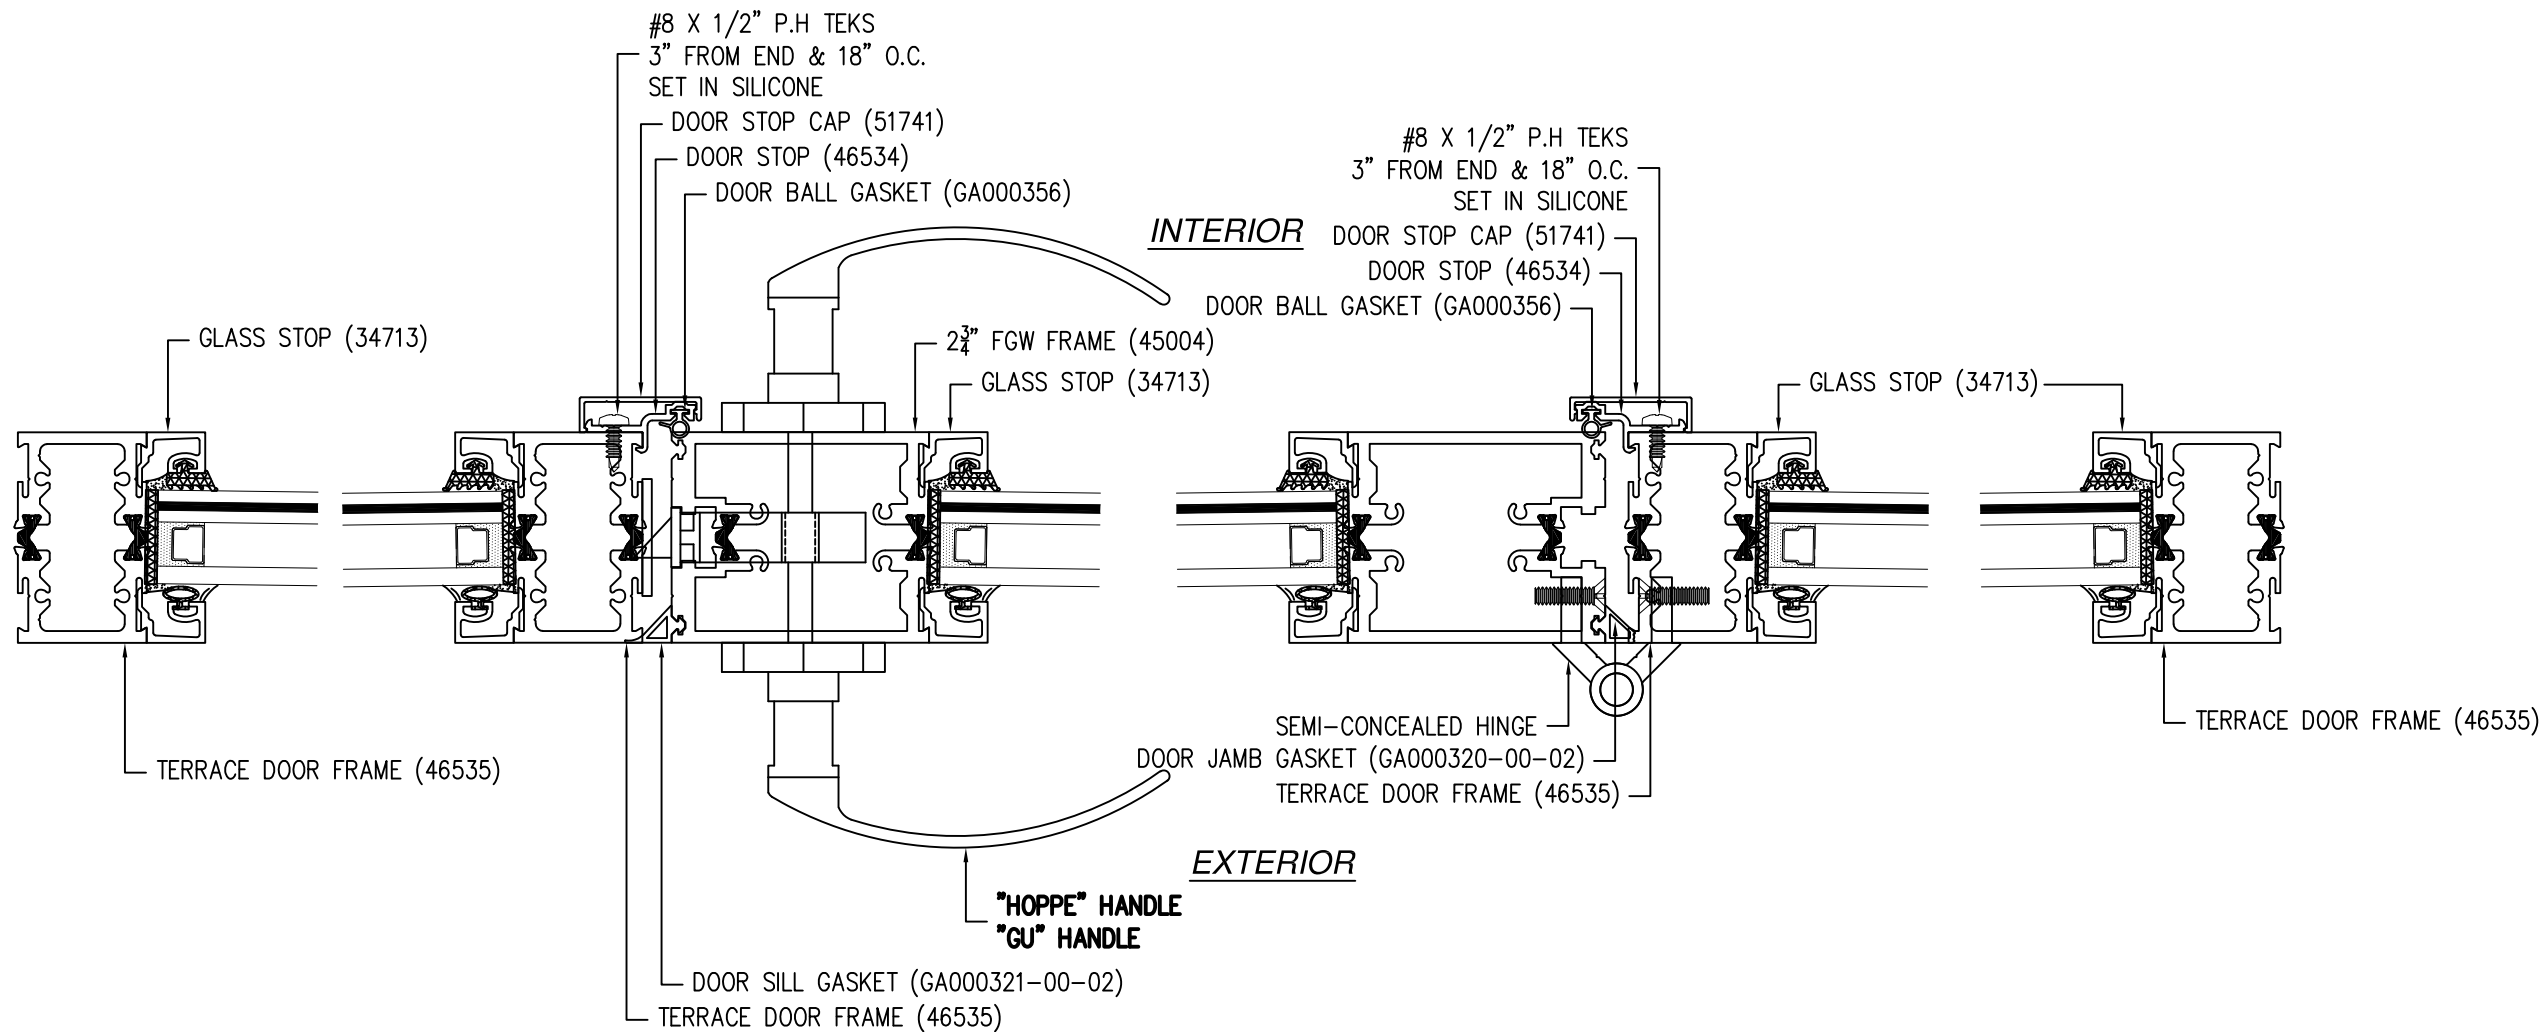


HORIZONTAL CROSS SECTION

SIGNED: 04/14/2026

SOLAR INNOVATIONS, INC. 31 ROBERTS RD PINE GROVE, PA 17963		
SERIES SI2000 MODULAR MULLED TERRACE DOOR IMPACT HORIZONTAL CROSS SECTIONS		
DRAWN: J.L.	DWG NO. 08-02388	REV D
SCALE NTS	DATE 08/21/14	SHEET 4 OF 9
L. ROBERTO LOMAS P.E. 208 7th Ave, INDIALANTIC, FL 32903 434-688-0609 rllomas@lrlomaspe.com		


Luis R. Lomas P.E.
FL No.: 62514

REVISIONS			
REV	DESCRIPTION	DATE	APPROVED
D	REVISED DETAILS AND COMPONENTS	04/14/26	R.L.

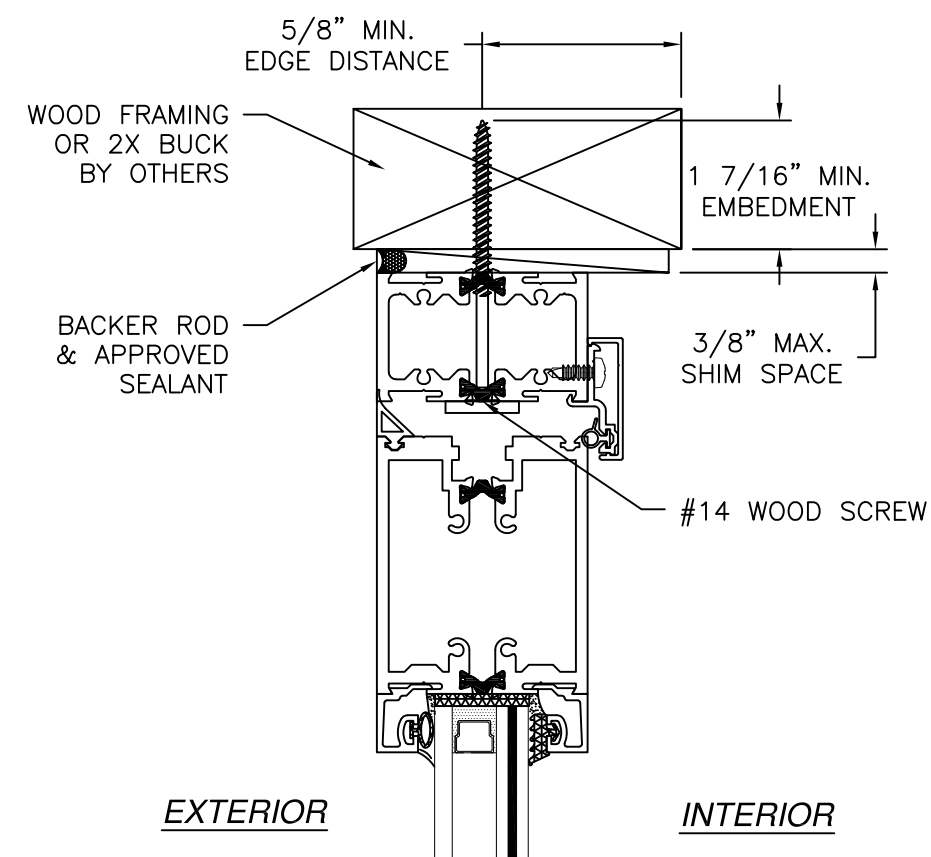

EXTERIOR


INTERIOR

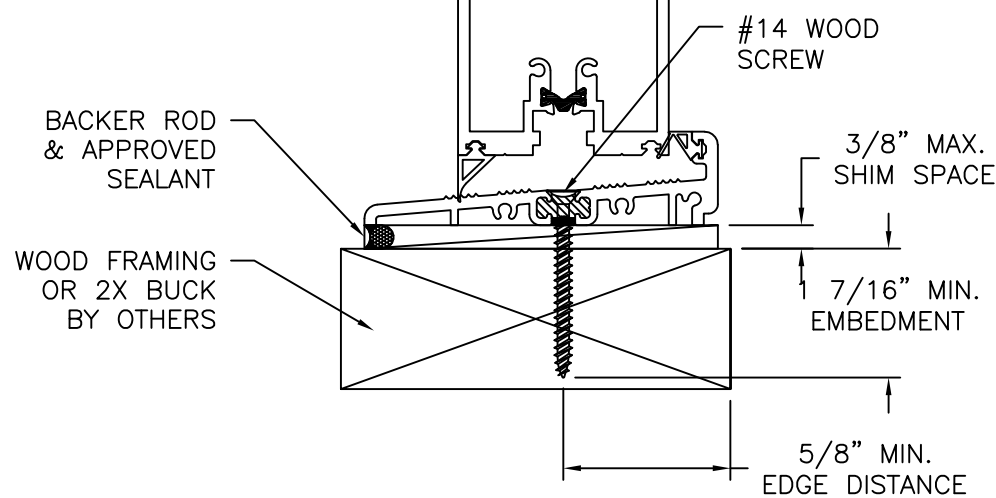

VERTICAL CROSS SECTION

WOOD FRAMING OR 2X BUCK INSTALLATION
FOR SILL DETAIL WITH 1.5" HIGH PERFORMANCE, SEE SHEET 8

- NOTES:
1. INTERIOR AND EXTERIOR FINISHES, BY OTHERS, NOT SHOWN FOR CLARITY.
 2. PERIMETER AND JOINT SEALANT BY OTHERS TO BE DESIGNED IN ACCORDANCE WITH ASTM E2112

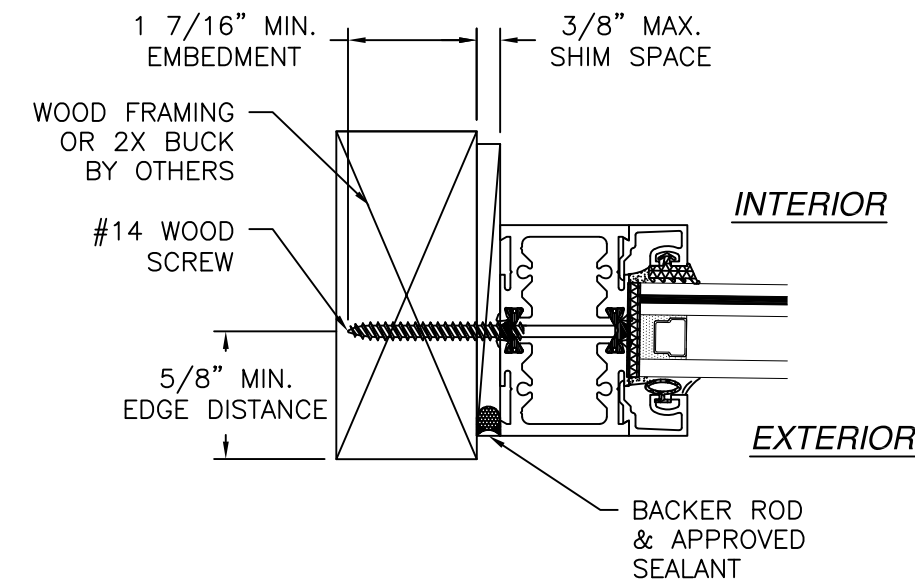

INTERIOR

EXTERIOR

JAMB INSTALLATION DETAIL

WOOD FRAMING OR 2X BUCK INSTALLATION

SOLAR INNOVATIONS, INC.

31 ROBERTS RD
PINE GROVE, PA 17963

SERIES SI2000 MODULAR MULLED TERRACE DOOR
IMPACT
INSTALLATION DETAILS

DRAWN:

J.L.

DWG NO.

08-02388

REV

D

SCALE

NTS

DATE

08/21/14

SHEET

5

OF


9

L. ROBERTO LOMAS P.E.

208 7th Ave, INDIALANTIC, FL 32903


434-688-0609 rllomas@lrlomaspe.com

SIGNED: 04/14/2026

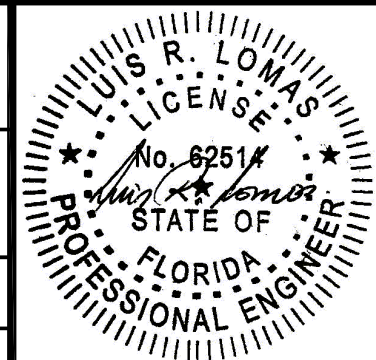


Luis R. Lomas P.E.
FL No.: 62514

REVISIONS			
REV	DESCRIPTION	DATE	APPROVED
D	REVISED DETAILS AND COMPONENTS	04/14/26	R.L.

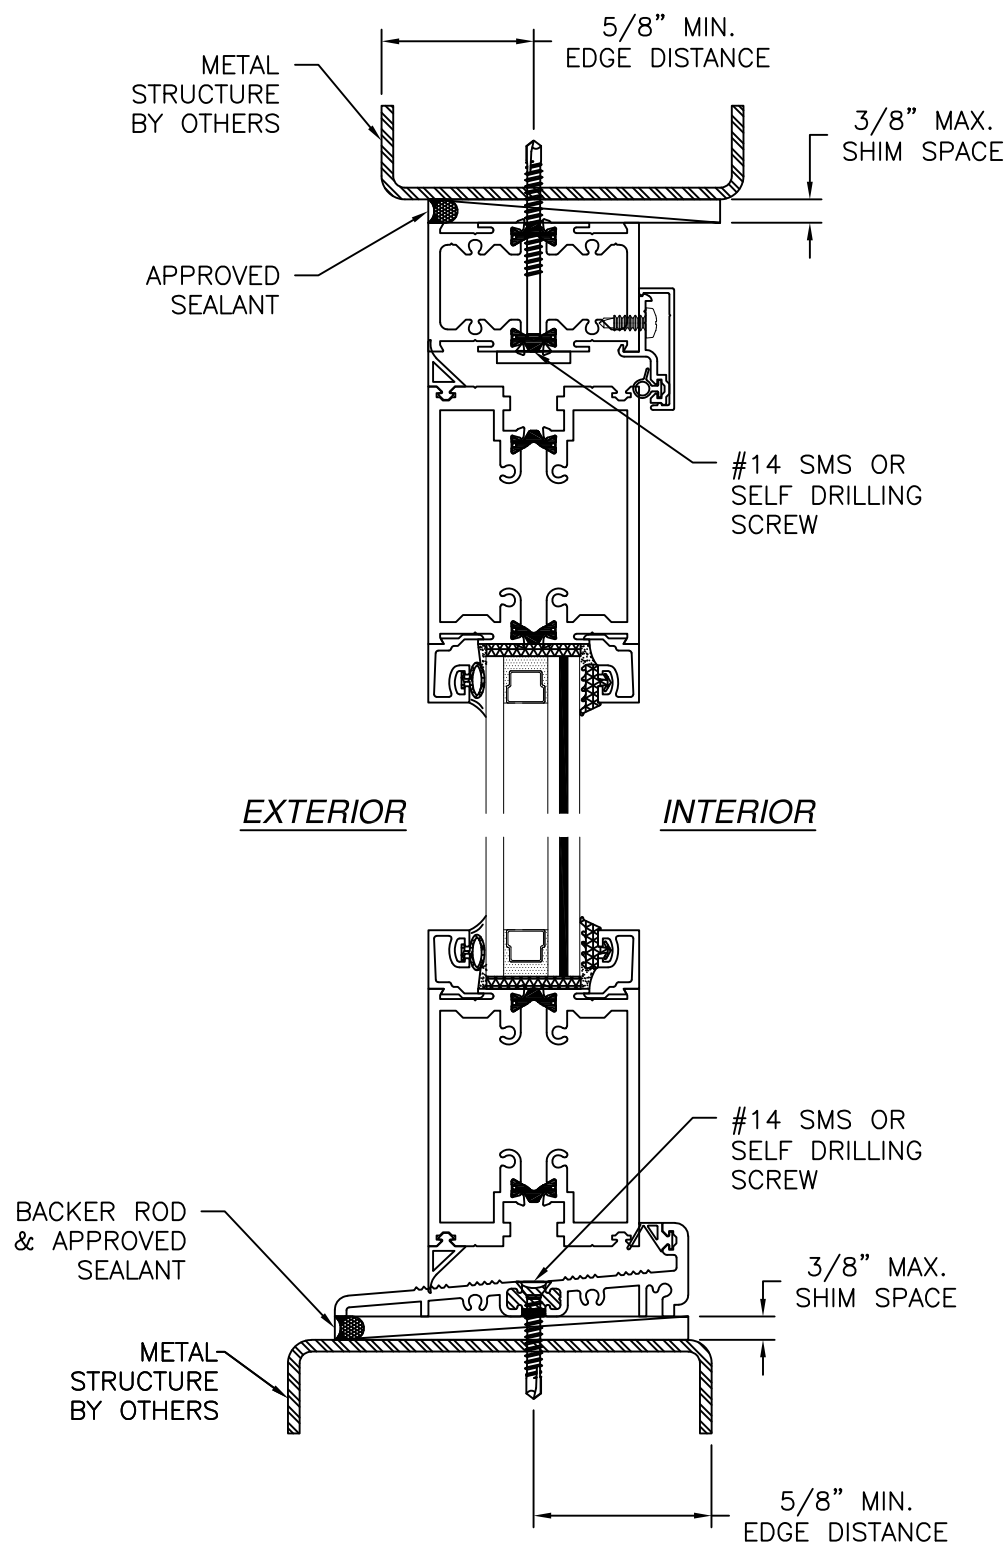

VERTICAL CROSS SECTION
METAL STRUCTURE INSTALLATION
FOR SILL DETAIL WITH 1.5" HIGH PERFORMANCE, SEE SHEET 8

- NOTES:
1. INTERIOR AND EXTERIOR FINISHES, BY OTHERS, NOT SHOWN FOR CLARITY.
 2. PERIMETER AND JOINT SEALANT BY OTHERS TO BE DESIGNED IN ACCORDANCE WITH ASTM E2112

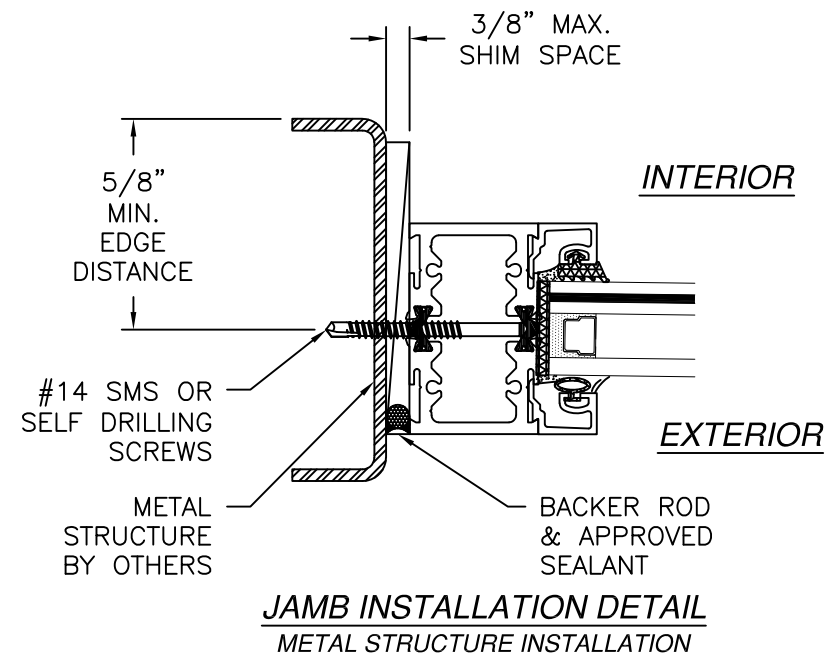

SOLAR INNOVATIONS, INC.

31 ROBERTS RD
PINE GROVE, PA 17963

SERIES SI2000 MODULAR MULLED TERRACE DOOR
IMPACT
INSTALLATION DETAILS

DRAWN:
J.L.

DWG NO.
08-02388

REV
D


SCALE
NTS

DATE
08/21/14

SHEET
6 OF 9



L. ROBERTO LOMAS P.E.
208 7th Ave, INDIALANTIC, FL 32903
434-688-0609 rllomas@lrlomaspe.com

SIGNED: 04/14/2026

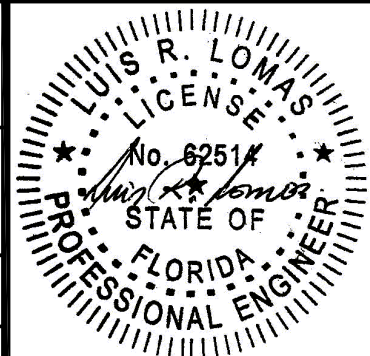


Luis R. Lomas P.E.
FL No.: 62514

REVISIONS			
REV	DESCRIPTION	DATE	APPROVED
D	REVISED DETAILS AND COMPONENTS	04/14/26	R.L.

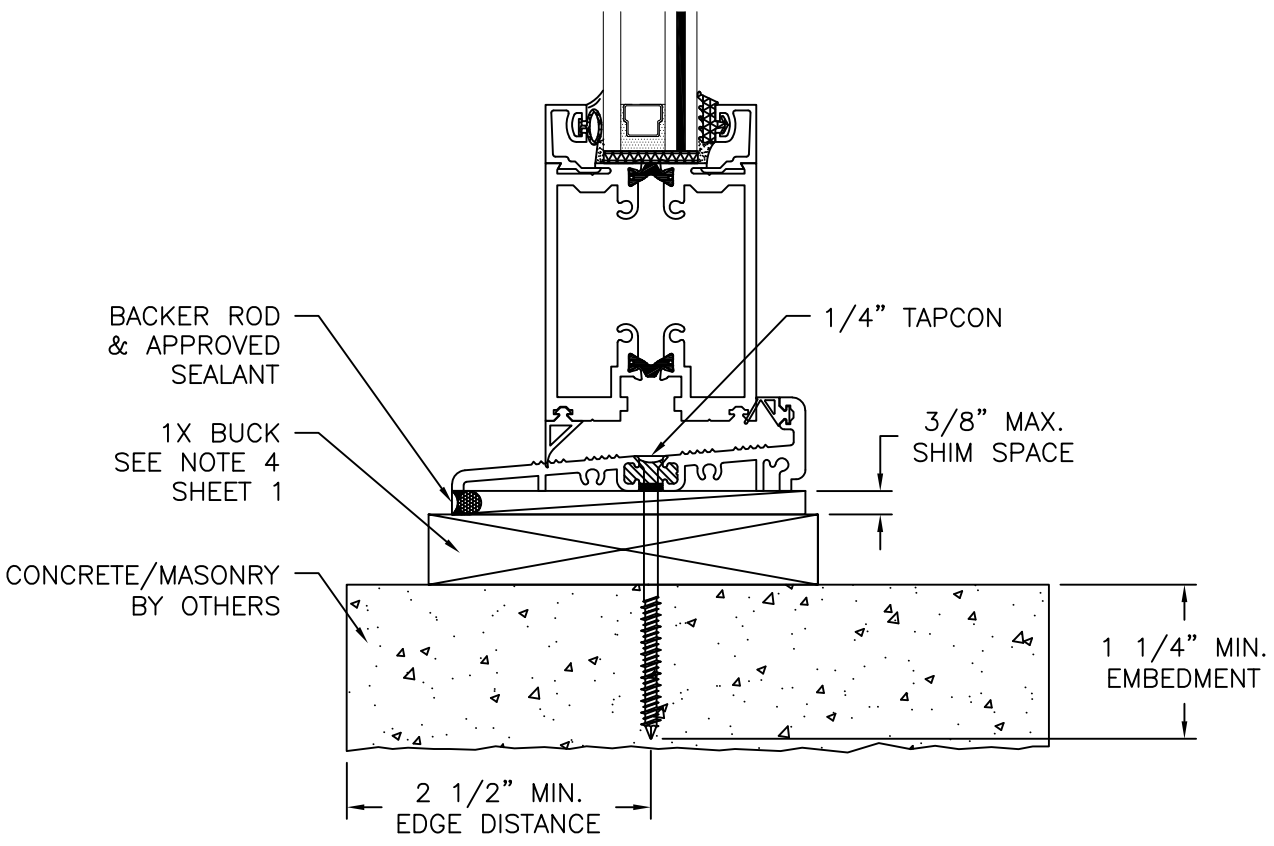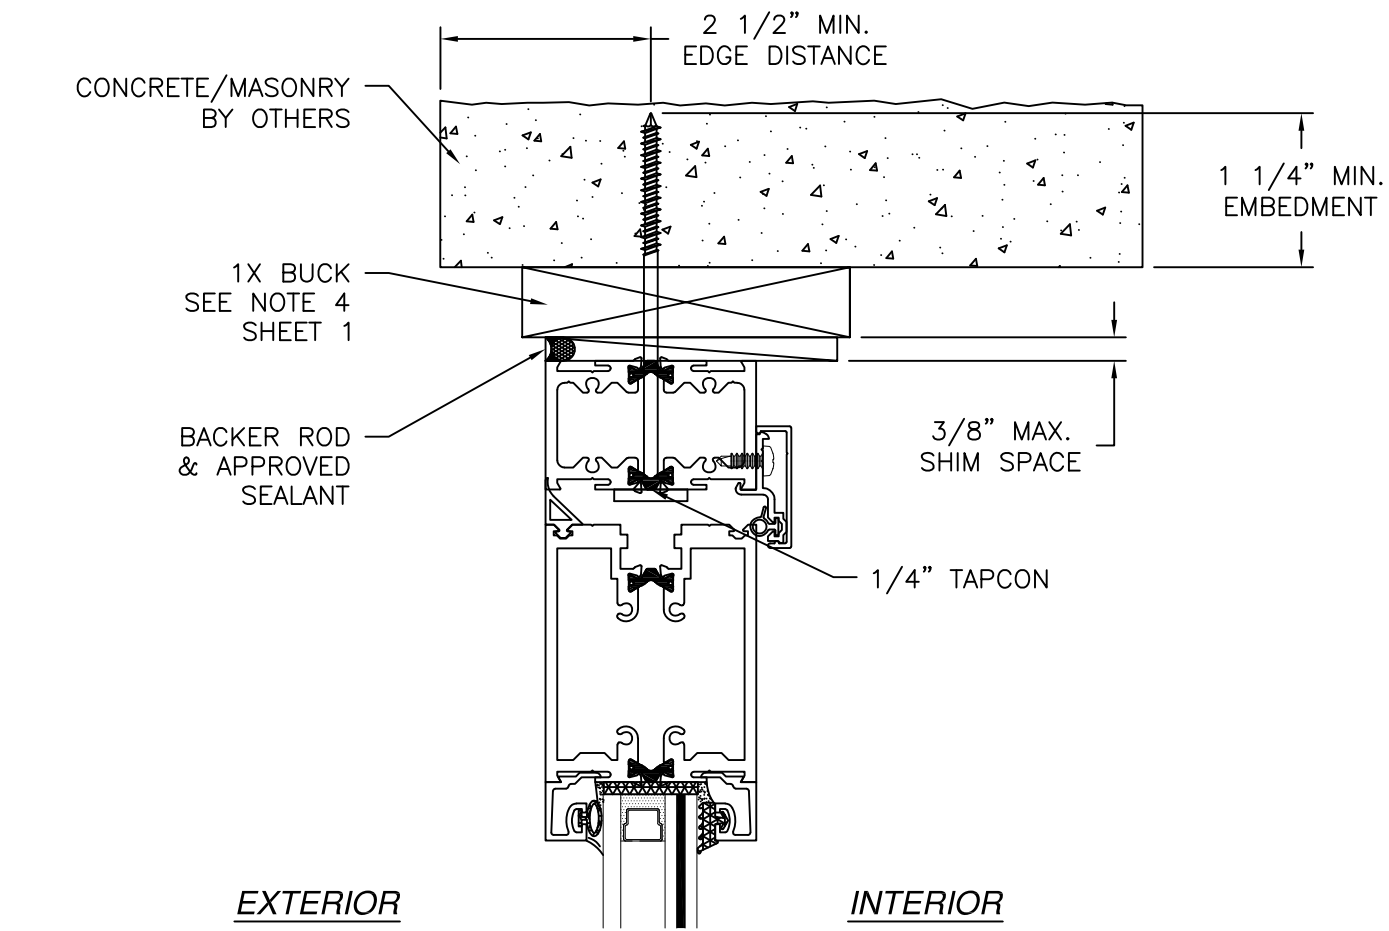

VERTICAL CROSS SECTION
 CONCRETE/MASONRY WITH 1X BUCK INSTALLATION
 FOR CONCRETE/MASONRY WITHOUT 1X BUCK REFER TO JAMB
 INSTALLATION DETAIL
 FOR SILL DETAIL WITH 1.5" HIGH PERFORMANCE, SEE SHEET 8

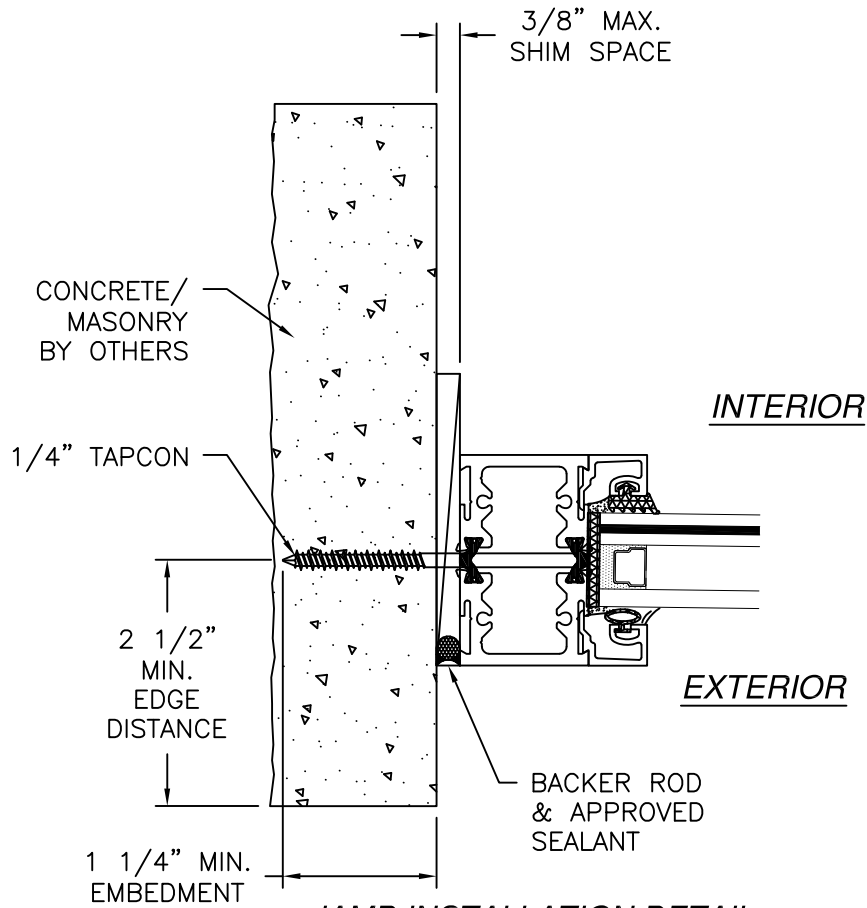

JAMB INSTALLATION DETAIL
 CONCRETE/MASONRY WITHOUT 1X BUCK INSTALLATION
 FOR CONCRETE/MASONRY INSTALLATION WITH 1X BUCK REFER TO
 HEAD AND SILL INSTALLATION DETAILS

- NOTES:
1. INTERIOR AND EXTERIOR FINISHES, BY OTHERS, NOT SHOWN FOR CLARITY.
 2. PERIMETER AND JOINT SEALANT BY OTHERS TO BE DESIGNED IN ACCORDANCE WITH ASTM E2112

SIGNED: 04/14/2026

SOLAR INNOVATIONS, INC.

31 ROBERTS RD
PINE GROVE, PA 17963

SERIES SI2000 MODULAR MULLED TERRACE DOOR
IMPACT
INSTALLATION DETAILS

DRAWN:
J.L.

DWG NO.
08-02388

REV
D

SCALE
NTS

DATE
08/21/14

SHEET
7 OF 9

L. ROBERTO LOMAS P.E.

208 7th Ave, INDIALANTIC, FL 32903

434-688-0609 rllomas@lrlomaspe.com

LUIS R. LOMAS

LICENS. M. S.

No. 62514

STATE OF


FLORIDA

PROFESSIONAL ENGINEER


Luis R. Lomas P.E.

FL No.: 62514


REVISIONS			
REV	DESCRIPTION	DATE	APPROVED
D	REVISED DETAILS AND COMPONENTS	04/14/26	R.L.

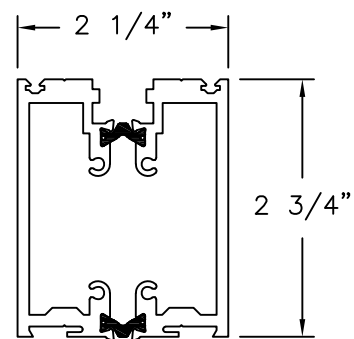


FRAME S45004
ALUMINUM 6063-T6 .125" THICK

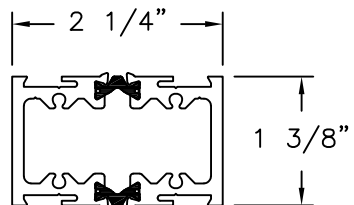


TERRACE FRAME S46535
ALUMINUM 6063-T6 .125" THICK

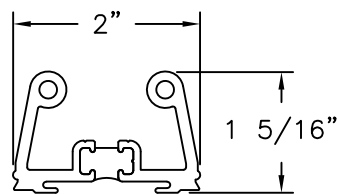


FRAME LUG H10268
ALUMINUM 6063-T6 .125" THICK

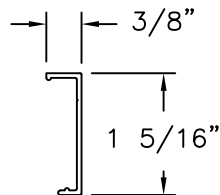


CAP 51741
ALUMINUM 6063-T6 .050" THICK

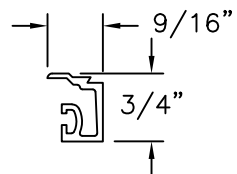


GLASS STOP S34713
ALUMINUM 6063-T6 .060" THICK

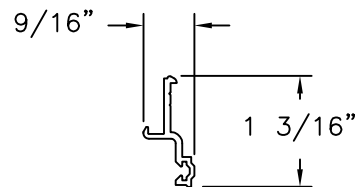

CHASE S46534
ALUMINUM 6063-T6 .070" THICK

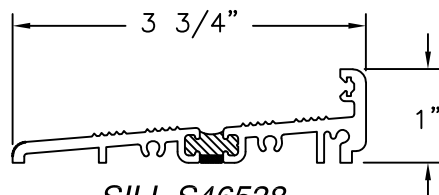

SILL S46538
ALUMINUM 6063-T6 .125" THICK

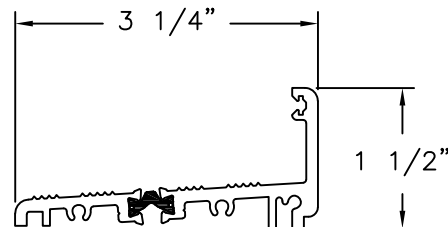

G3 HP OUT-SWING SILL
56829 & 56828
ALUMINUM 6063-T6 .125" THICK

SIGNED: 04/14/2026

SOLAR INNOVATIONS, INC.
31 ROBERTS RD
PINE GROVE, PA 17963

SERIES SI2000 MODULAR MULLED TERRACE DOOR
IMPACT
COMPONENTS

DRAWN:
J.L.

DWG NO.
08-02388


REV
D

SCALE
NTS

DATE
08/21/14

SHEET
9 OF 9

L. ROBERTO LOMAS P.E.
208 7th Ave, INDIALANTIC, FL 32903
434-688-0609 rllomas@lrlomaspe.com

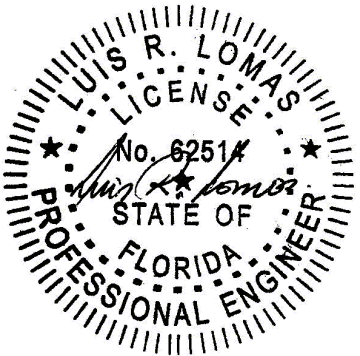

Luis R. Lomas P.E.
FL No.: 62514