
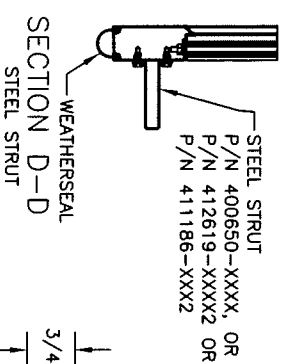
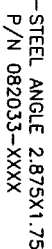
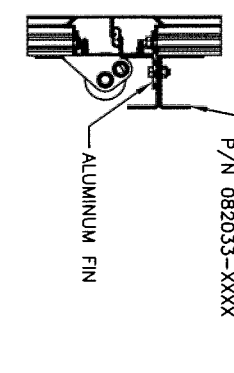


10. FOR COMMERCIAL HARDWARE DETAILS SEE DRAWING 408717.
11. 2" 20GA STEEL STRUTS (412619-XXXX2) MAY BE SUBSTITUTED FOR HS-1 (400650-0001).
12. 3" 20GA STEEL STRUTS (411186-XXXX) MAY BE SUBSTITUTED FOR HS-2 STRUTS (400650-0002).

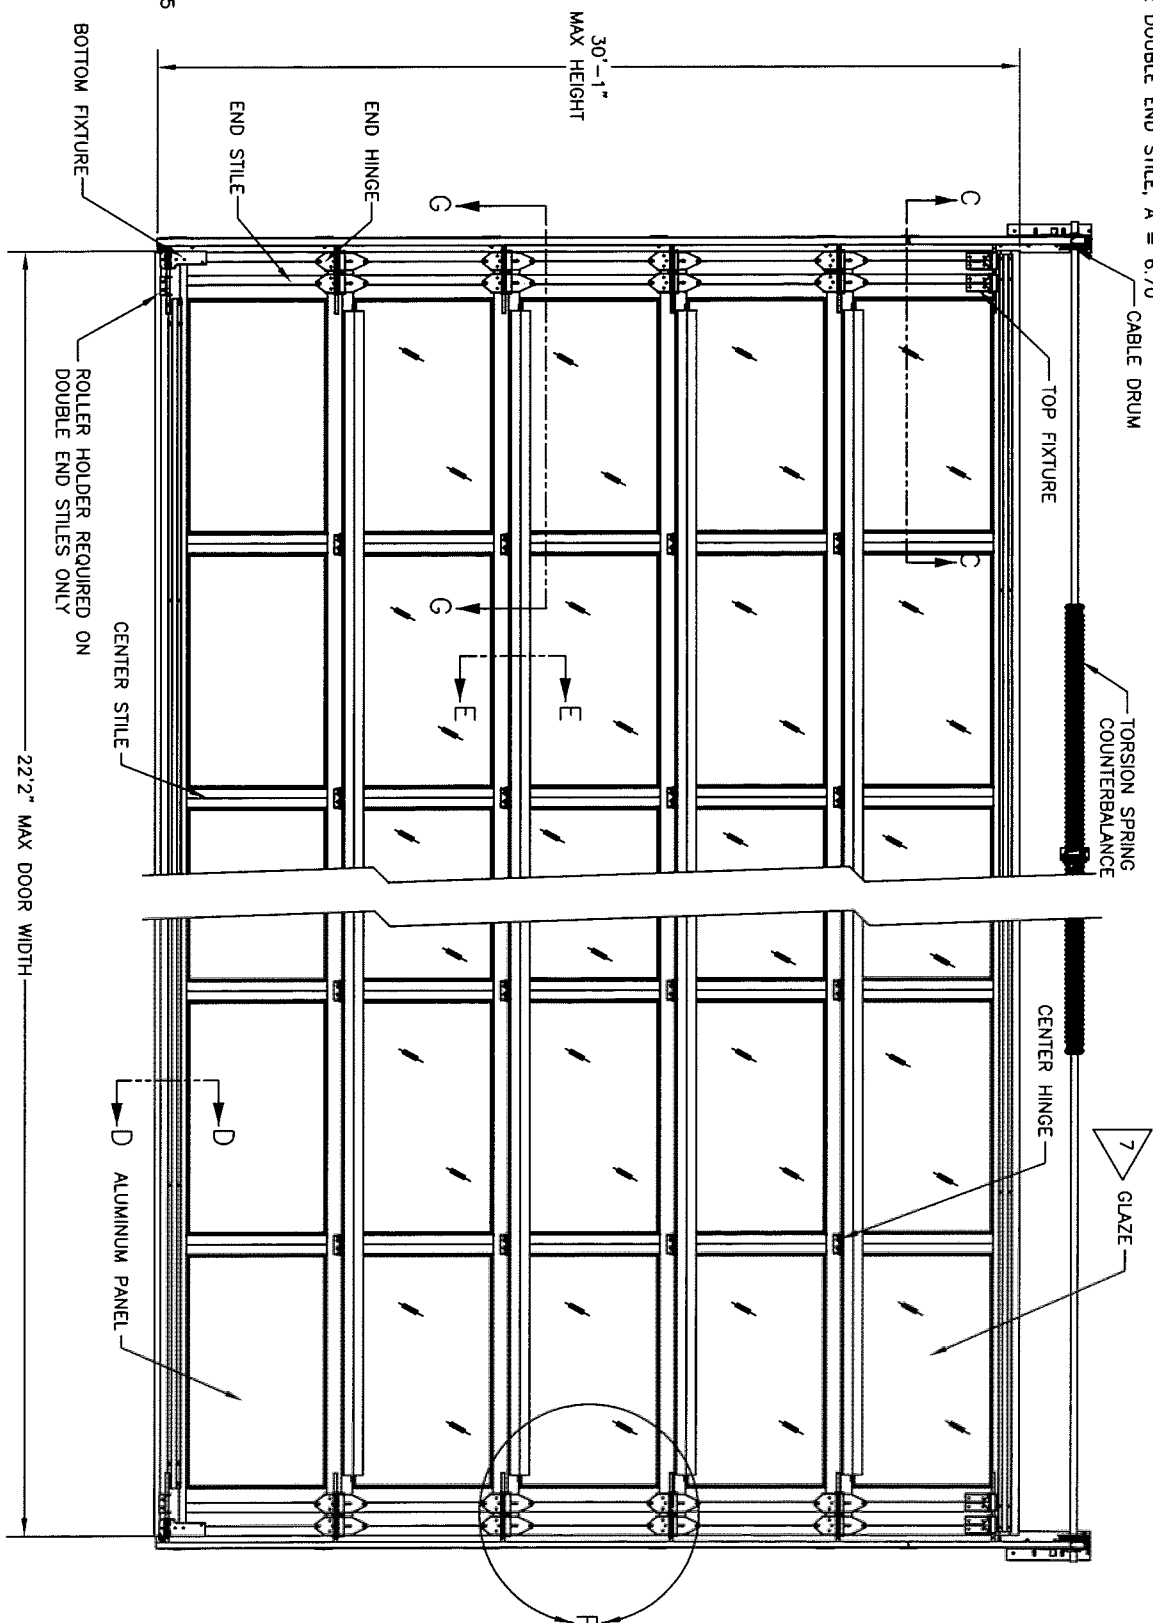

SECTION G-G

101250

NO. 46718

STATE OF
FLORIDA

PROFESSIONAL ENGINEER

WILLIAM L. THOMAS
CORPORAL THOMAS
FL PE 46718

SERIES 521, 9920: 18/-18 PSF WINDLOAD

ATED COMPANIES. THIS DRAWING

INTERIOR DOOR ELEVATION

