


UNILUX GMBH		NIKOLAUS-MEETH-STR. 1, DE 54528 SALMTAL, GERMANY		
TITLE:				
SERIES "F" ALUM. CLAD WOOD FIXED WINDOW GENERAL AND INSTALLATION NOTES				
DRAWN BY:	JRM	DATE:	01/06/15	
SCALE:	N.T.S.	DRAWING NO:	NL_0022	A
REV:	A	SHEET:	1 OF 8	UPDATE TO 6TH ED. (2017) FBC
				DESCRIPTION
				DATE
				BY

ROBERT J. AMORUSO
FL. P.E. NO. 49752




Digitally signed by
Robert J Amoruso
Date: 2017.10.01
15:27:41 -04'00'

12472 LAKE
UNDERHILL RD
NO. 148
ORLANDO, FL 32828
robert.amoruso@
comcast.net

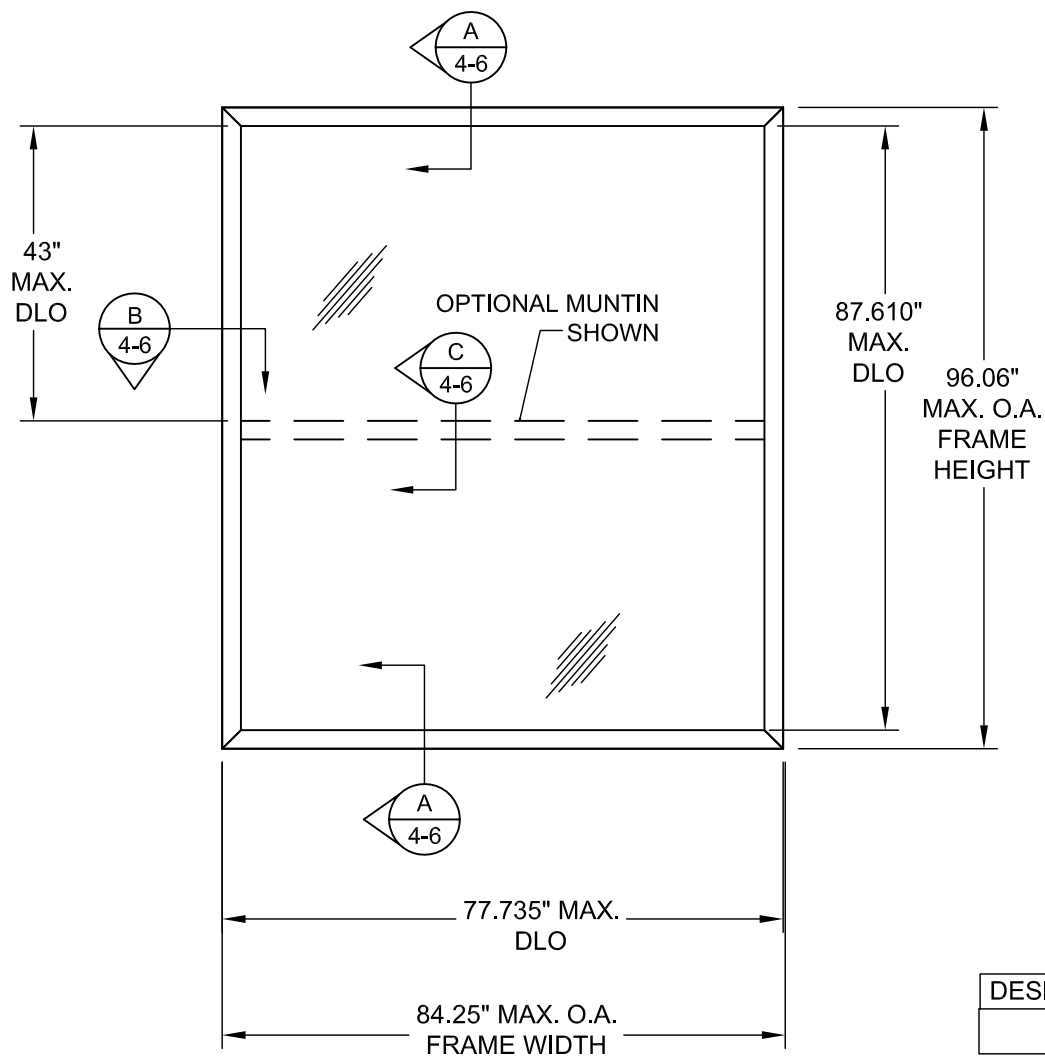

SERIES "F" ALUMINUM CLAD
WOOD FIXED WINDOW
WINDOW ELEVATION
EXTERIOR VIEW

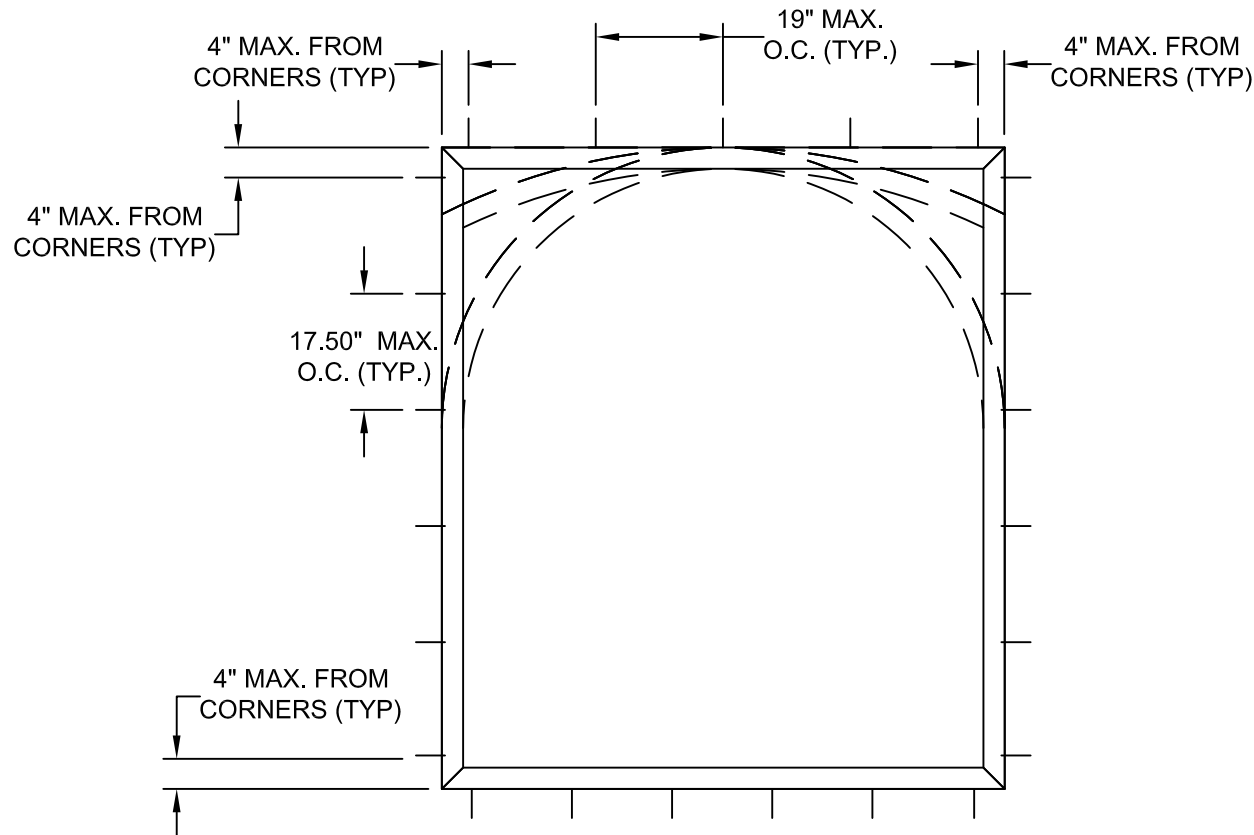


CLIP INSTALLATION
ANCHOR ELEVATION
EXTERIOR VIEW

DESIGN PRESSURE RATING	IMPACT RATING
+/- 55 PSF	LARGE MISSILE

REV	DESCRIPTION	DATE	BY
A	UPDATE TO 6TH ED. (2017) FBC	9/30/17	RJA



UNILUX GMBH		NIKOLAUS-MEETH-STR. 1, DE 54528 SAlMTAL, GERMANY	
TITLE:		SERIES "F" ALUM. CLAD WOOD FIXED WINDOW ANCHOR ELEVATION DETAILS	
DRAWN BY:		JRM	DATE: 01/06/15
SCALE:		N.T.S.	DRAWING NO: NL_0022
REV:		A	SHEET: 2 OF 8

ROBERT J. AMORUSO
FL. P.E. NO. 49752

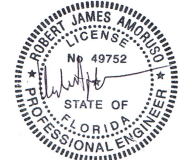


Digitally signed by
Robert J Amoruso
Date: 2017.10.01
15:27:52 -04'00'


12472 LAKE
UNDERHILL RD
NO. 148
ORLANDO, FL 32828
robert.amoruso@
comcast.net

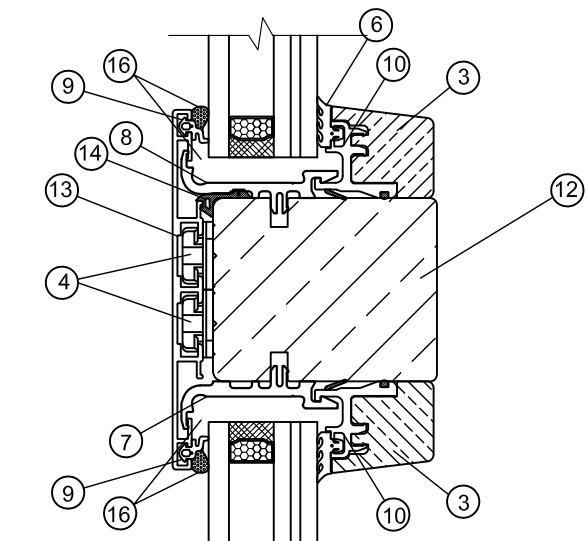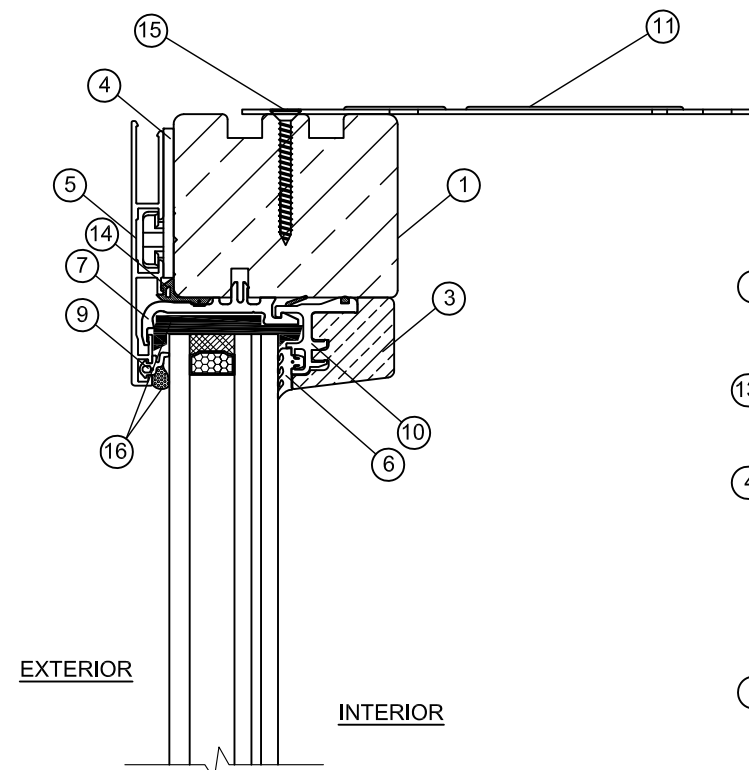


MUNTIN CROSS SECTION

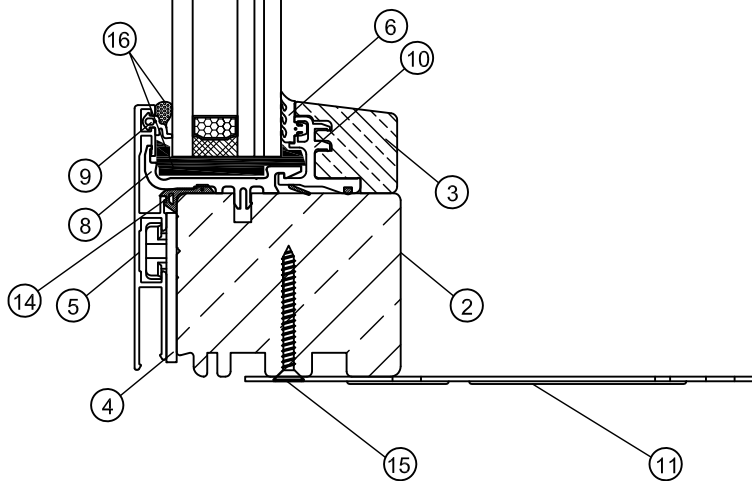

VERTICAL CROSS SECTION

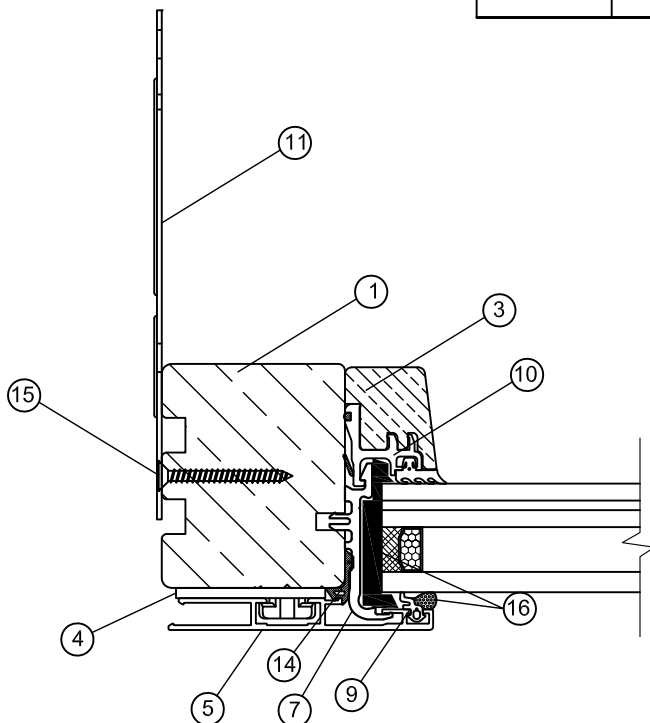

HORIZONTAL CROSS SECTION

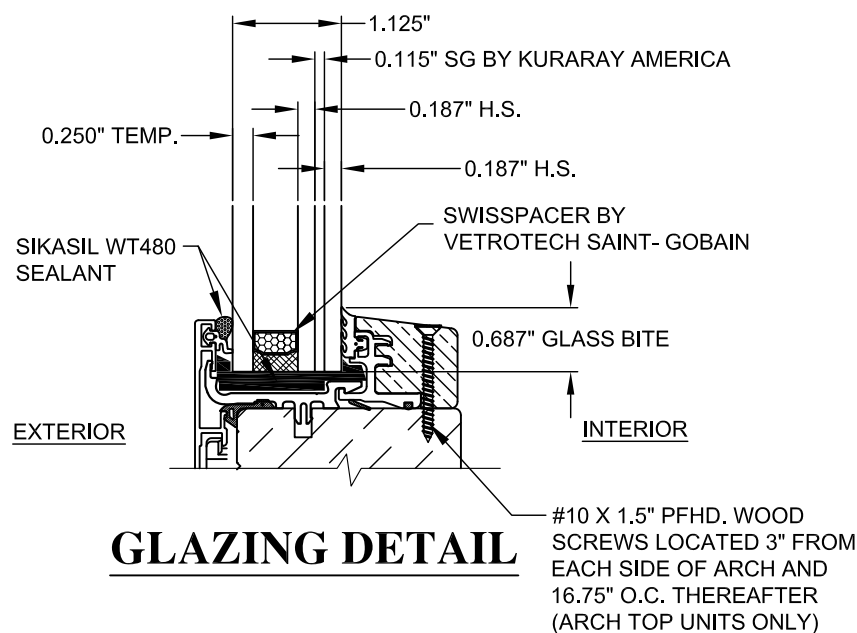

GLAZING DETAIL

QTY.	PART NO.	DESCRIPTION	MANUFACTURER
1	F41-006_1	FRAME HEAD/JAMB, WOOD G .50	UNILUX
2	F41-0019-1	FRAME, SILL WOOD G .50	UNILUX
3	F51-0111	GLAZING STOP, WOOD G. .50	UNILUX
4	E41-0116	CLADDING FASTENER, PLASTIC GF 30	UNILUX
5	E51-0002	CLADDING PROFILE, ALUMINUM 6060-T5	UNILUX
6	E41-1002	INTERIOR GLAZING GASKET EPDM, 70 DUROMETER	UNILUX
7	E51-0185	FASTENER TOP AND SIDE, PLASTIC GF 30	UNILUX
8	E51-0189	FASTENER BOTTOM, PLASTIC GF 30	UNILUX
9	E41-1029	GLAZING GASKET, RUBBER EPDM 80 DUR.	UNILUX
10	E51-0187	FASTENER, PLASTIC GF 30	UNILUX
11	E41-2015-2	INSTALLATION CLIP, STEEL	UNILUX
12	F41-0011	FRAME MUNTIN-WOOD G .50	UNILUX
13	E51-0004	MUNTIN CLADDING, 6060-T5 ALUMINUM	UNILUX
14	E41-1028	CENTER SEAL, RUBBER EPDM 80 DUR.	UNILUX
15	PURCHASE	#10 X 1.5" FHD SMS	UNILUX
16	PURCHASE	GLAZING SEALANT SIKASIL WT-480	UNILUX
17	PURCHASE	#14 SELF TAPPING INSTALLATION	UNILUX
18	PURCHASE	#14 P. PHD WOOD INSTALLATION SCREW	UNILUX
19	PURCHASE	1/4 I.T.W. MASONRY ANCHOR	UNILUX

UNILUX GMBH
NIKOLAUS-MEETH-STR. 1, DE 54528 SALMTAL, GERMANY

TITLE:
SERIES "F" ALUM. CLAD WOOD FIXED WINDOW
B.O.M. CROSS SECTIONS & GLAZING DETAIL

DRAWN BY: JRM

SCALE: N.T.S.

REV: A

DATE: 01/06/15


DRAWING NO: NL_0022

SHEET: 7 OF 8


ROBERT J. AMORUSO
FL. P.E. NO. 49752

Digitally signed by
Robert J Amoruso
Date: 2017.10.01
15:28:50 -04'00'


12472 LAKE
UNDERHILL RD
NO. 148
ORLANDO, FL 32828
robert.amoruso@comcast.net

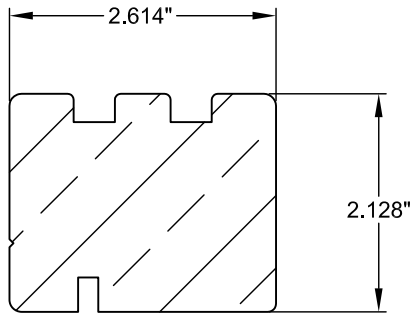


1 FRAME HEAD/JAMB
F41-0006_1 WOOD

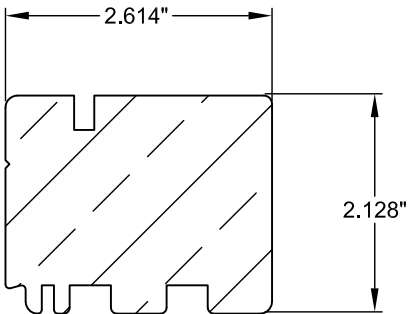


2 FRAME BOTTOM
F41-0019 WOOD

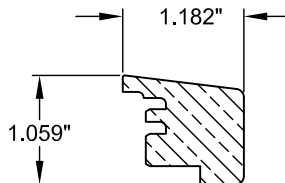


3 GLASS STOP
F51-0111 WOOD

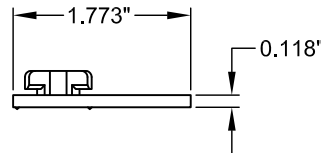


4 CLADDING FASTENER
E41-0116 PLASTIC GF 30

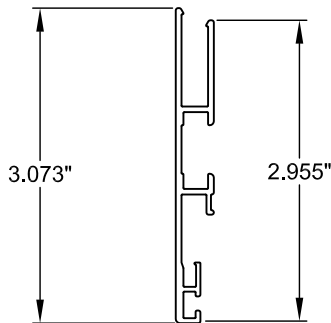


5 CLADDING PROFILE
ALUMINUM 6060 T5
E51-0002 0.055" THICK

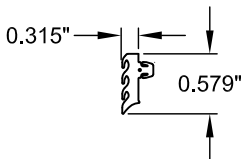


6 INT. GLAZING GASKET E41-1002
EPDM 70 DUROMETER

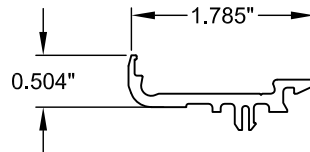


7 FASTENER BOTTOM
E51-0185 PLASTIC GF 30

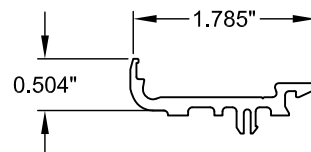


8 FASTENER TOP AND SIDE
E51-0189 PLASTIC GF 30

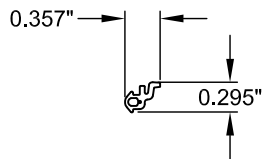


9 GLAZING GASKET
E41-1029
EPDM 80 DUROMETER

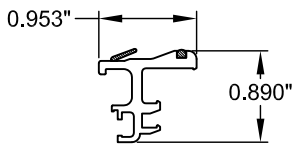


10 FASTENER E51-0187
PLASTIC GF 30

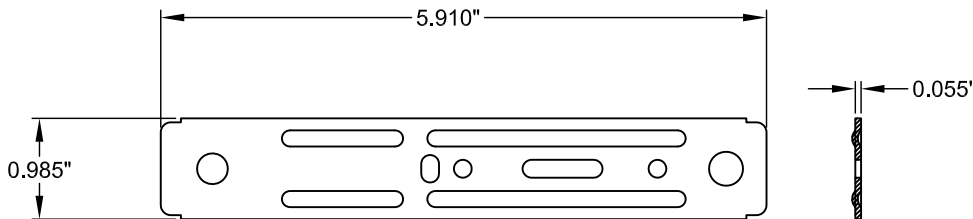


11 INSTALLATION CLIP
GALVANIZED STEEL
0.0551" THICK

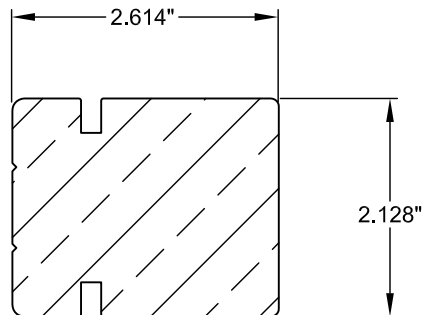

12 FRAME MUNTIN
F41-0011 WOOD

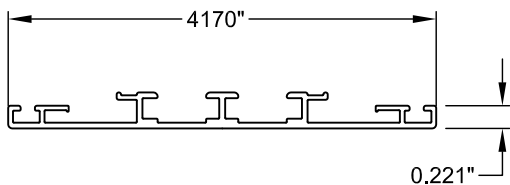

13 MUNTIN CLADDING PROFILE
E51-0004
ALUMINUM 6060 T5
0.055" THICK

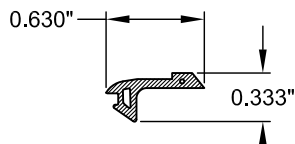

14 CENTER GASKET
E41-1028
EPDM 70 DUROMETER

UNILUX GMBH
NIKOLAUS-MEETH-STR. 1, DE 54528 SALMTAL, GERMANY

TITLE: SERIES "F" ALUM. CLAD WOOD FIXED WINDOW COMPONENTS

DRAWN BY: JRM

DATE: 01/06/15

SCALE: N.T.S.

DRAWING NO: NL_0022

REV: A

SHEET: 8 OF 8


REV

DESCRIPTION

DATE

BY

ROBERT J. AMORUSO
FL. P.E. NO. 49752

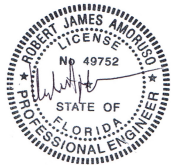

Digitally signed by
Robert J Amoruso
Date: 2017.10.01
15:29:01 -04'00'

12472 LAKE
UNDERHILL RD
NO. 148
ORLANDO, FL 32828
robert.amoruso@
comcast.net