

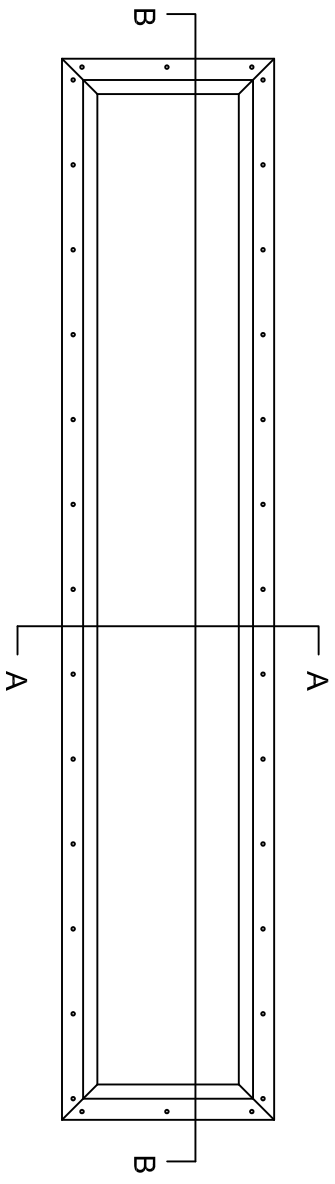


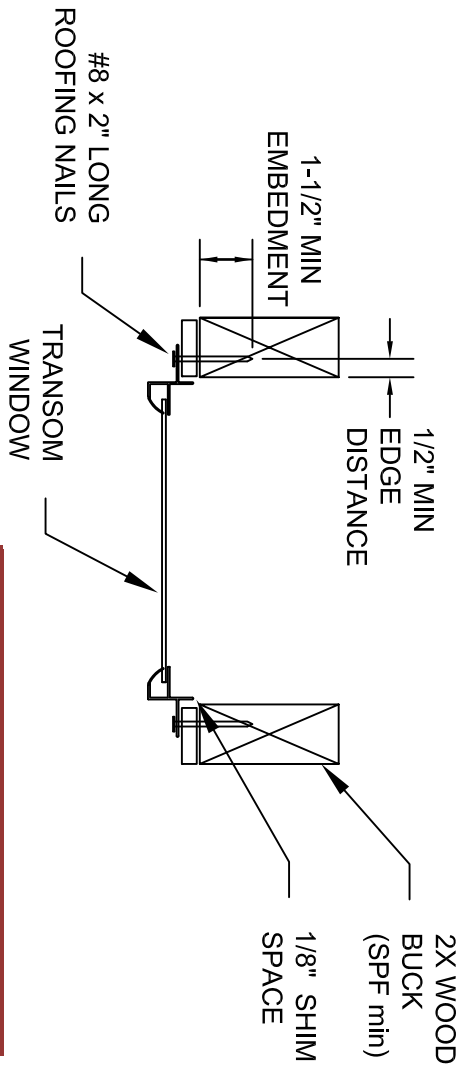

PARTS LIST			VENDOR
ITEM	PART NUMBER	DESCRIPTION	TUFF SHED
1	---	WALL ASSEMBLY	INNOVATIONS MFG
2	---	TRANSOM WINDOW	LOUISIANA PACIFIC
3	---	WINDOW TRIM	FASTENAL
4	---	.113 #8 x 2 3/8" RING SHANK NAIL	

- AS TESTED INSTALLATION NOTES:
1. WINDOW MUST BE INSTALLED INTO A SPF OR BETTER 2X WOOD MEMBER
 2. WINDOW MUST BE INSTALLED USING 2" LONG, #8 ROOFING NAILS. ALL NAILS MUST BE SPACED A MAXIMUM OF 6" ON CENTER, THROUGH THE NAIL FIN INTO THE 2X WOOD MEMBER.
 3. ALL INSTALLATION FASTENERS MUST BE LOCATED A MINIMUM OF 1/2" FROM THE EDGE OF THE NAIL FIN AND HAVE A MINIMUM EMBEDMENT OF 1-1/2" ..
 4. AS-TESTED GLAZING IS 1/8" THICK ANNEALED GLASS.
 5. WINDOW IS NOT IMPACT RESISTANT AND SHALL REQUIRE APPROVED PROTECTION IF USED IN WINDBORNE DEBRIS REGION
 6. NOT APPROVED FOR USE IN HIGH VELOCITY HURRICANE ZONE (HVHZ)

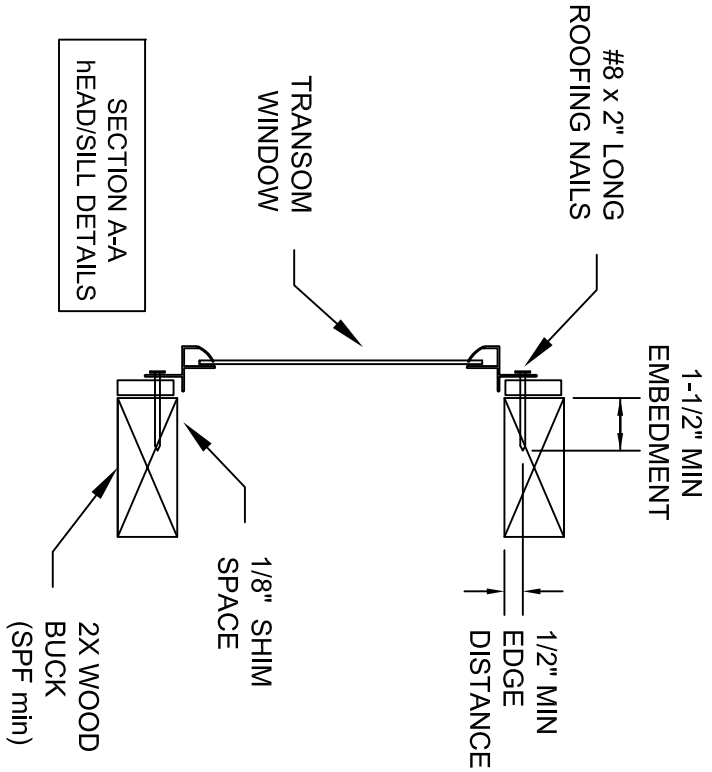

Intertek
Architectural Testing

Building Better Together.
Test sample complies with these details.
Deviations are noted.

Report #: **E5100 01 401-44** Date: **04/13/2015**

Verified by:

Order # _____ PO # _____

Customer: _____ Drawn By: PK

Site Address: _____ Date: 11/18/14

Building Size: WIDTH - LENGTH - HEIGHT - SQ. FT. AREA _____ Checked By: _____

Date: _____ Scale: N.T.S.

THESE DRAWINGS AND THE DESIGN ARE THE PROPERTY OF TUFF SHED, INC. THESE DRAWINGS ARE FOR A BUILDING TO BE SUPPLIED AND BUILT BY TUFF SHED. ANY OTHER USE IS FORBIDDEN BY TUFF SHED INC & THE ENGINEER OF RECORD.

DRAWINGS BY: **TUFF SHED, INC.**

IN HOUSE DRAFTING DEPARTMENT
1777 S. HARRISON STREET
DENVER, COLORADO 80210
(303) 753-TUFF

TUFF SHED INC ASSUMES NO LIABILITY FOR THE CONTENT OF THESE DRAWINGS AND THE CONSTRUCTION OF THE BUILDING SHOWN HEREIN.

TITLE: **INSTALLATION INSTRUCTIONS FOR TRANSOM WINDOWS**

MANUFACTURED BY: **INNOVATIONS MFG, INC**

DRAWING NO. **AP-FL-TRANSOM**

REV. LEVEL **01**

SHEET **1**

SHEET 1 OF 3