



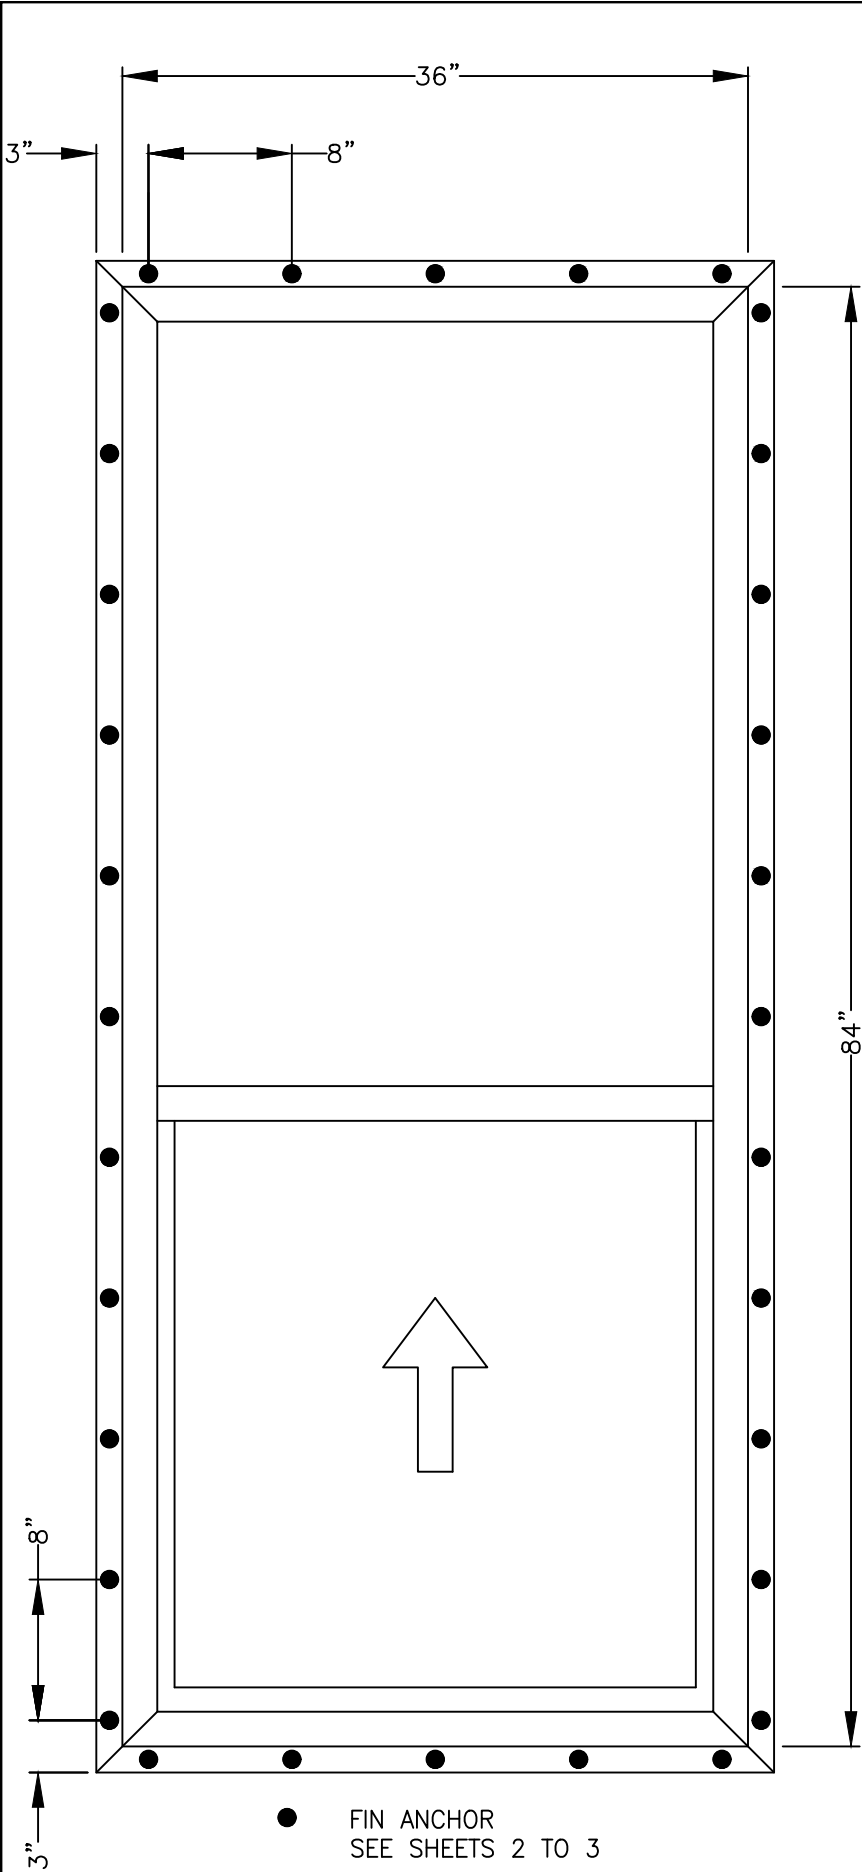

3540 SINGLE HUNG WINDOW (FIN INSTALL)
SIZE 36" X 84" (ORIEL)
DESIGN PRESSURE +/- 55 PSF

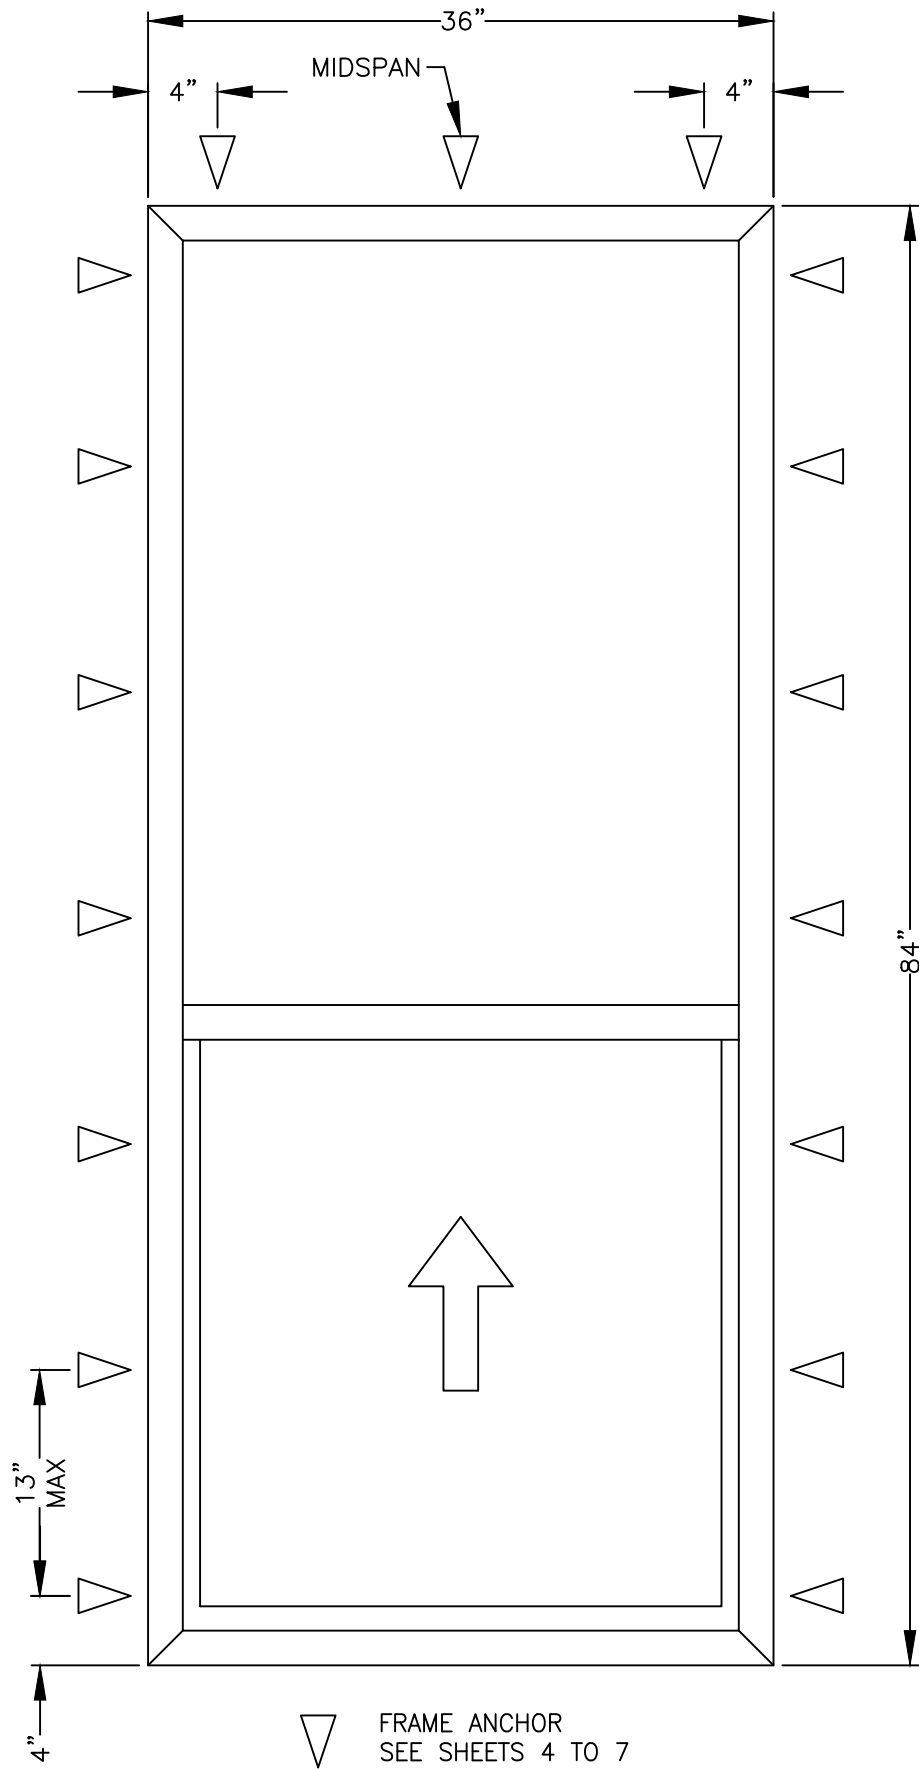


3540 SINGLE HUNG WINDOW (FINLESS INSTALL)
SIZE 36" X 84" (ORIEL)
DESIGN PRESSURE +/- 50 PSF

- NOTES:**
1. Products and installations depicted satisfy the requirements of the Florida Building Code, Building 7th Edition (2020) for design wind pressures and overall sizes noted.
 2. Wood bucks, wood framing, steel stud framing, concrete and concrete masonry are by others and shall be designed by the architect or engineer of record to resist the loads imparted to them.
 3. Wood buck strips and wood frames are assumed S-P-F (G=0.42) or denser. Buck width shall be greater than the window frame width. Tapered or partial width buck strips are not allowed.
 4. Concrete masonry installations are assumed at least ASTM C90 normal weight hollow masonry units with a 1-1/4" wall thickness or normal weight concrete with a minimum compressive strength of f'c = 3,000 psi.
 5. Metal stud frames are assumed to be a minimum 18 gauge 33 KSI steel.
 6. Wood screws shall be corrosion resistant and meet the requirements of ANSI/ASME B18.6.1
 7. Tapcon masonry anchors shall have a minimum embedment of 1-1/2" or full penetration of concrete masonry unit shell. They shall also have a minimum of 2" edge distance. Install concrete masonry anchors per manufacturer's installation instructions.
 8. TEKS screws shall be corrosion resistant and shall be ASTM A510 Grade 1018 or equivalent.
 9. Maximum permitted shim thickness is 1/4". Shims shall be non-compressible and load bearing type. Every through-frame fastener shall have a shim.
 10. Products are not impact resistant and require approved protection devices if used in wind-borne debris regions.
 11. Not for use in High Velocity Hurricane Zone (HVHZ).

CONTENTS:

Sheet 1	Elevations and Notes
Sheet 2	Fin Install to Wood
Sheet 3	Fin Install to Steel Stud
Sheet 4	Finless Install to Wood
Sheet 5	Finless Install to Steel Stud
Sheets 6-7	Finless Install to Concrete or CMU

Joseph A. Reed, PE
FL PE 58920
FL REG 33474
5 Leigh Dr.
York, PA 17406
717-846-1200


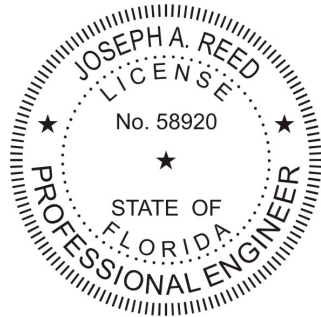


Joseph A. Reed
2022.04.11 13:12:07 -04'00'


3540 Single Hung - non Impact Elevations and Notes	
MI Windows and Doors 702 W. Market St. Gratz, PA 17030	
Drawing No.: 25072-1-1001 Project No.: 25072-1 Drawn By: JAR Rev: - Date:04/06/22	
Scale: NTS	Sheet 1 of 7

Note:
Waterproofing and interior finishes by others. Not shown for clarity.


HEAD

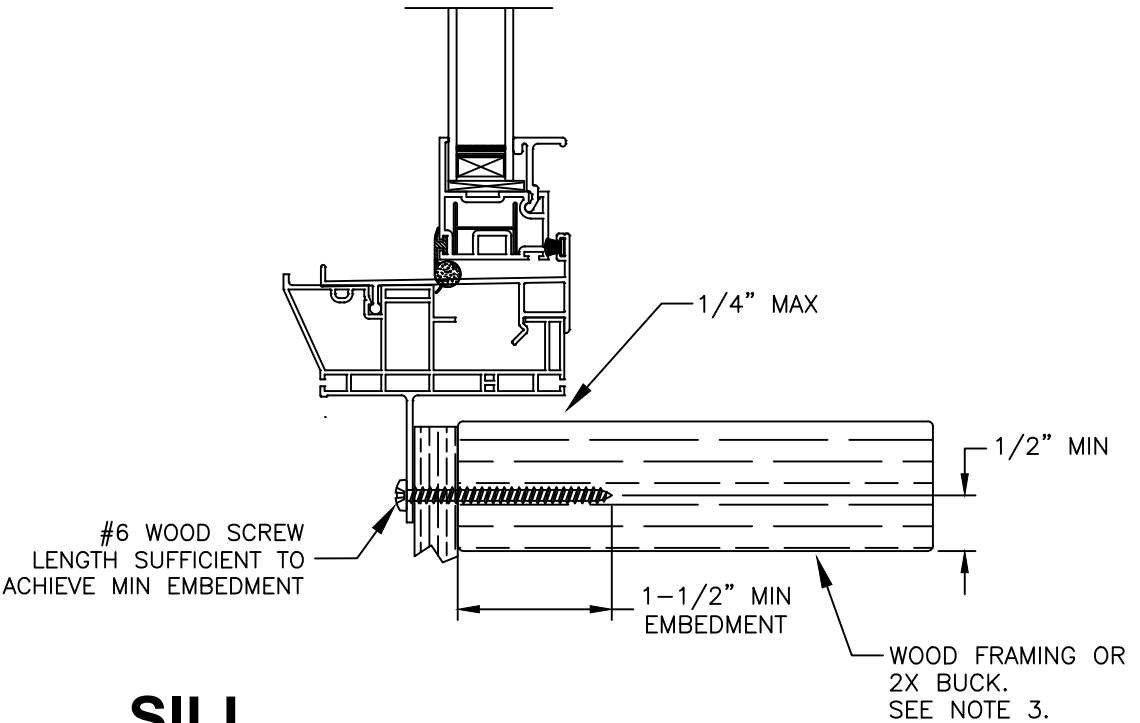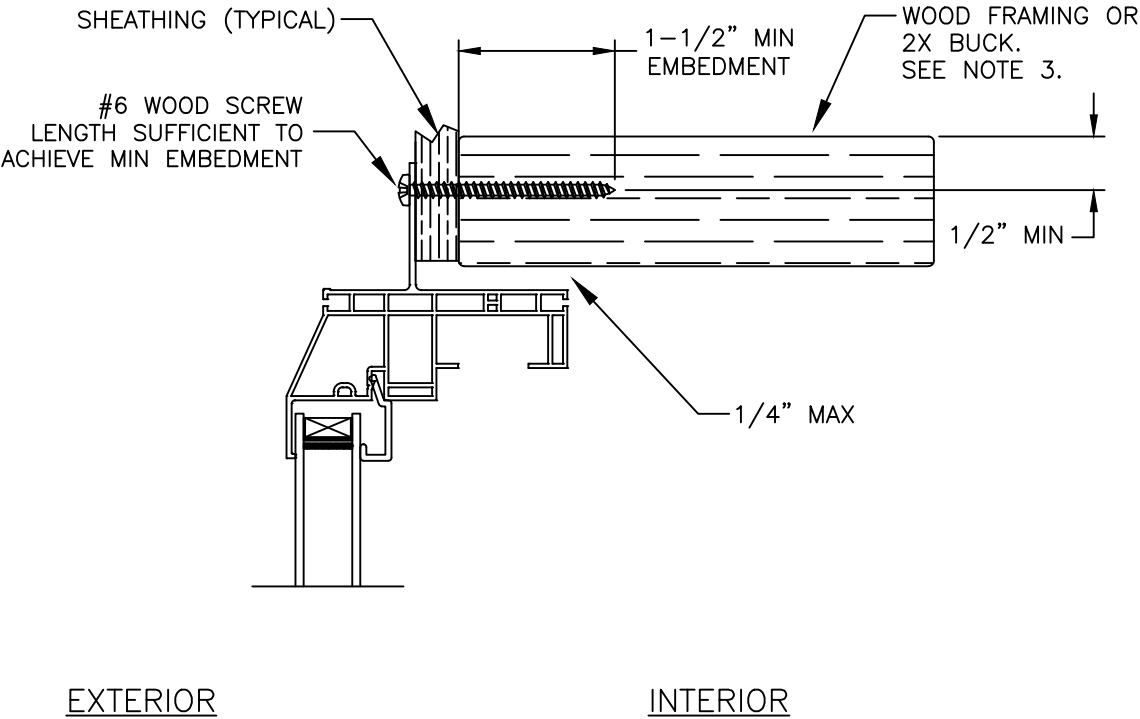

SILL

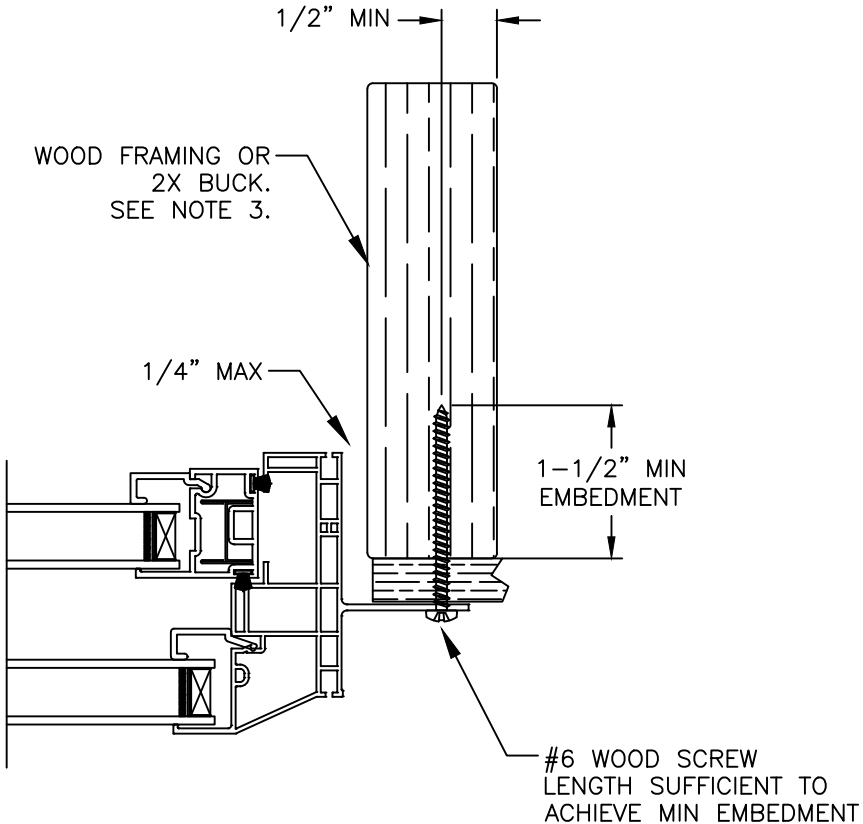

JAMB

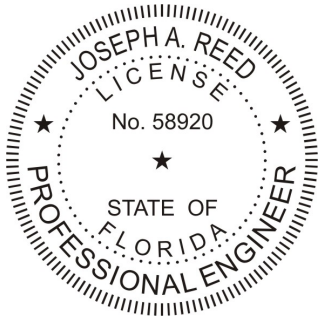


Joseph A. Reed, PE
FL PE 58920
FL REG 33474
5 Leigh Dr.
York, PA 17406
717-846-1200

Joseph A. Reed
2022.04.11 13:12:07 -04'00'


3540 Single Hung - non Impact Fin Install to Wood	
MI Windows and Doors 702 W. Market St. Gratz, PA 17030	
Drawing No.: 25072-1-1001 Project No.: 25072-1 Drawn By: JAR Rev: - Date:04/06/22	
Scale: NTS	Sheet 2 of 7

HEAD

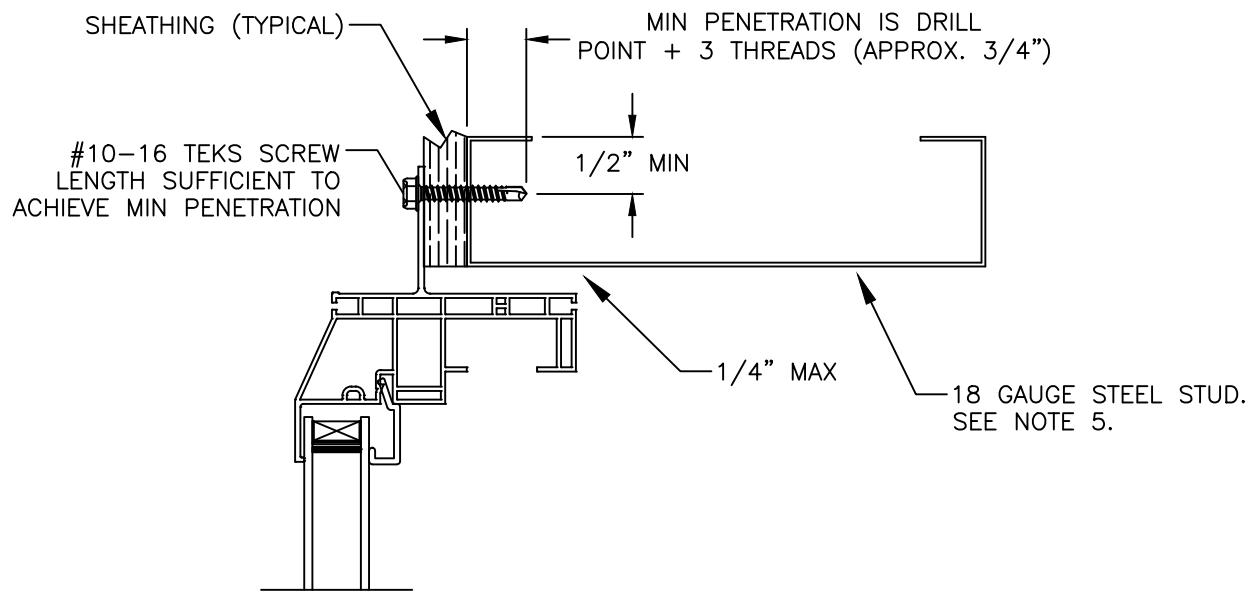

EXTERIOR

INTERIOR

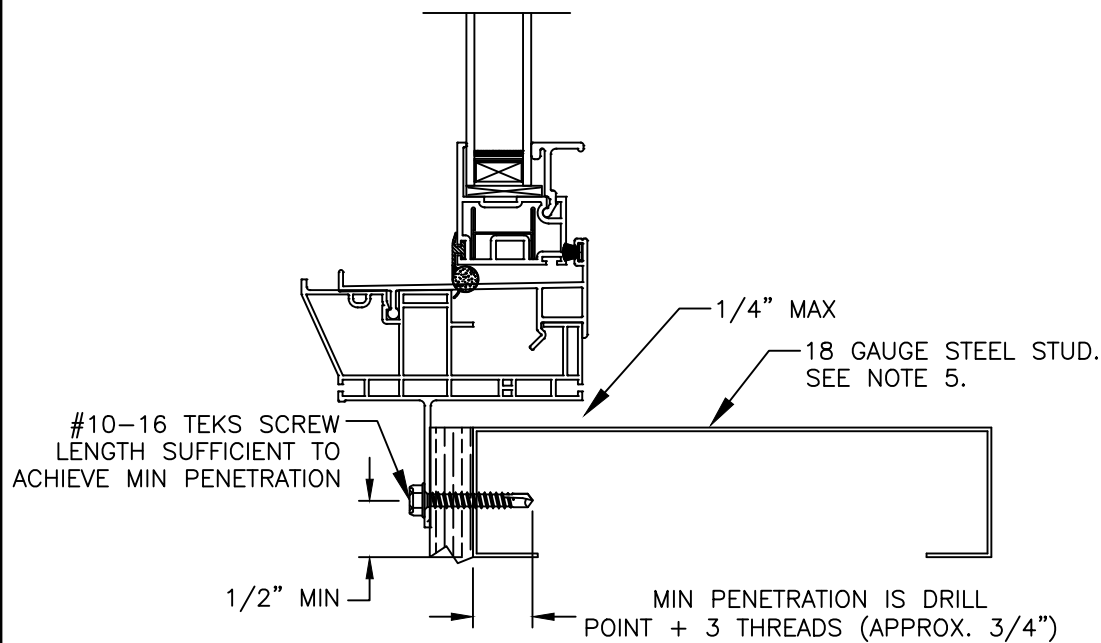


SILL


Note:
Waterproofing and interior finishes by others. Not shown for clarity.

INTERIOR

EXTERIOR

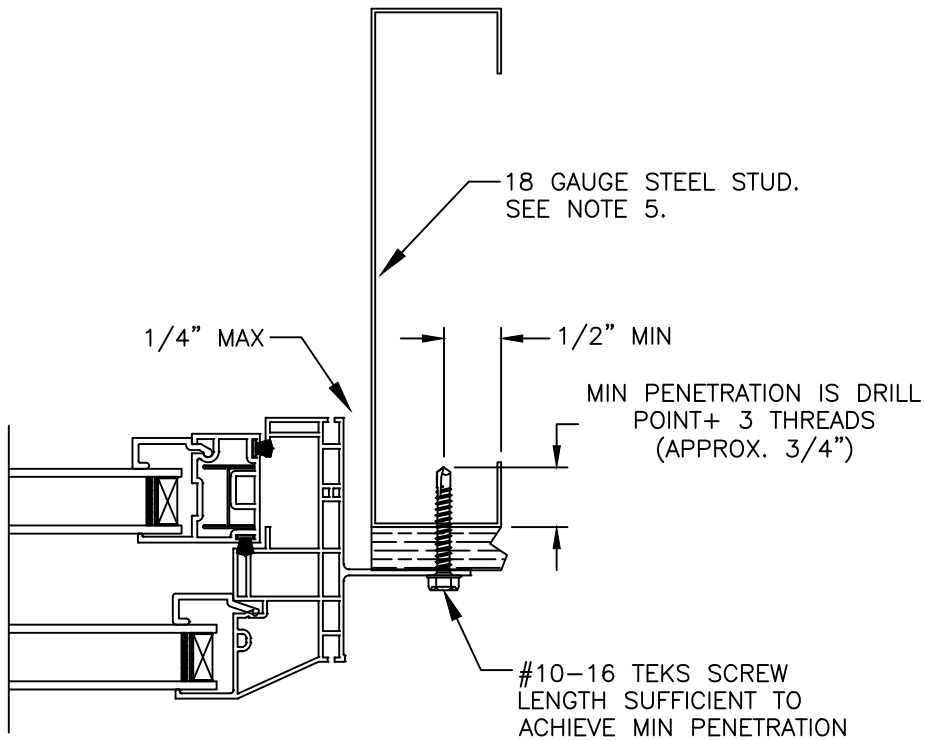

JAMB

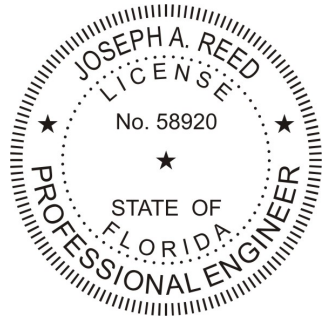

Joseph A. Reed, PE
FL PE 58920
FL REG 33474
5 Leigh Dr.
York, PA 17406
717-846-1200

Joseph A. Reed

2022.04.11 13:12:07 -04'00'

3540 Single Hung - non Impact
Fin Install to Steel Stud


MI Windows and Doors
702 W. Market St.
Gratz, PA 17030

Drawing No.: 25072-1-1001
Project No.: 25072-1
Drawn By: JAR Rev: - Date:04/06/22

Scale: NTS


Sheet 3 of 7

HEAD

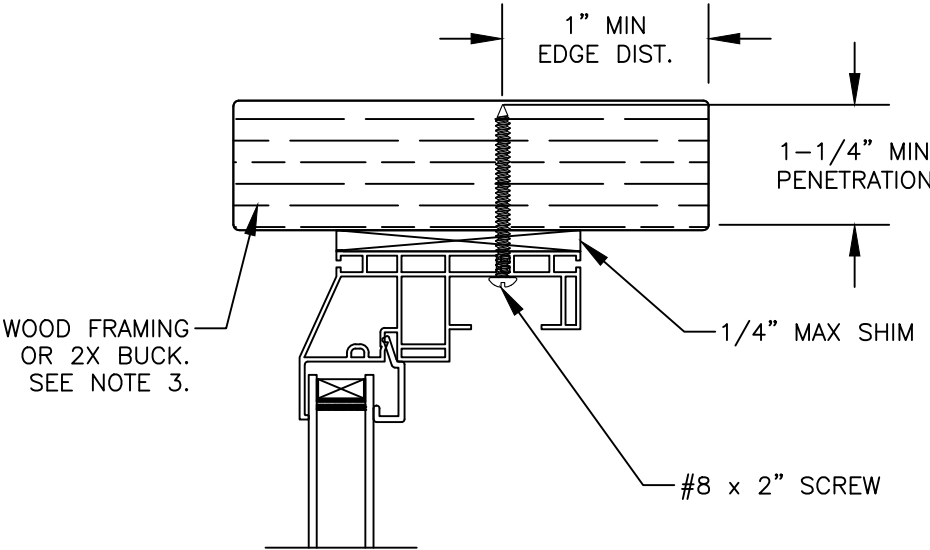


EXTERIOR

INTERIOR

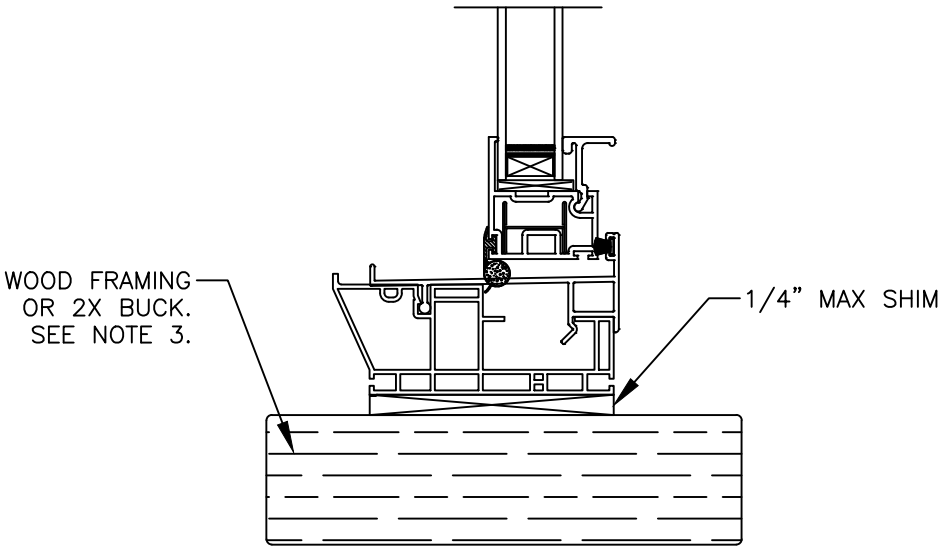

SILL

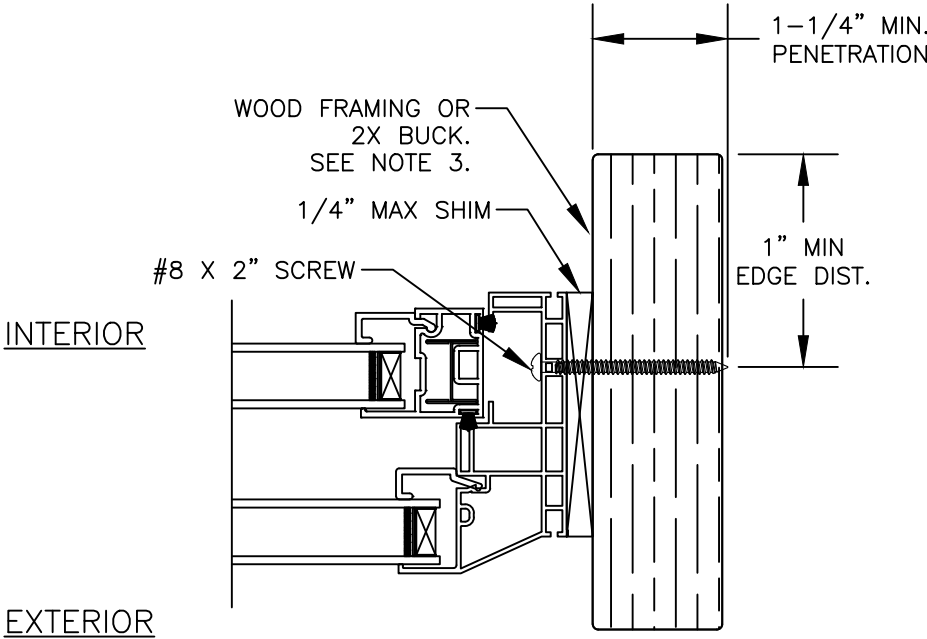


INTERIOR

EXTERIOR

JAMB

Note:
Waterproofing and interior finishes by others. Not shown for clarity.

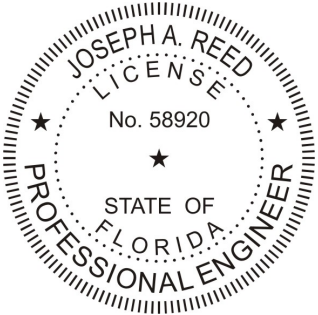

Joseph A. Reed, PE
FL PE 58920
FL REG 33474
5 Leigh Dr.
York, PA 17406
717-846-1200

Joseph A. Reed
2022.04.11 13:12:07 -04'00'

3540 Single Hung - non Impact
Finless Install to Wood

MI Windows and Doors
702 W. Market St.
Gratz, PA 17030


Drawing No.: 25072-1-1001
Project No.: 25072-1
Drawn By: JAR Rev: - Date:04/06/22

Scale: NTS

Sheet 4 of 7


Note:
Waterproofing and interior finishes by others. Not shown for clarity.

HEAD

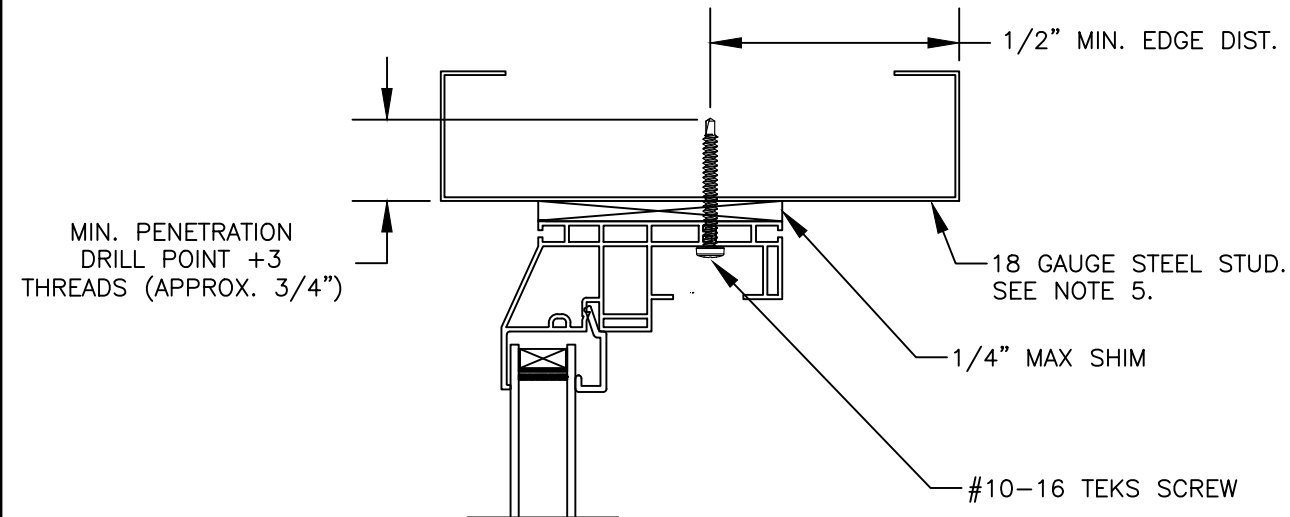

EXTERIOR


INTERIOR

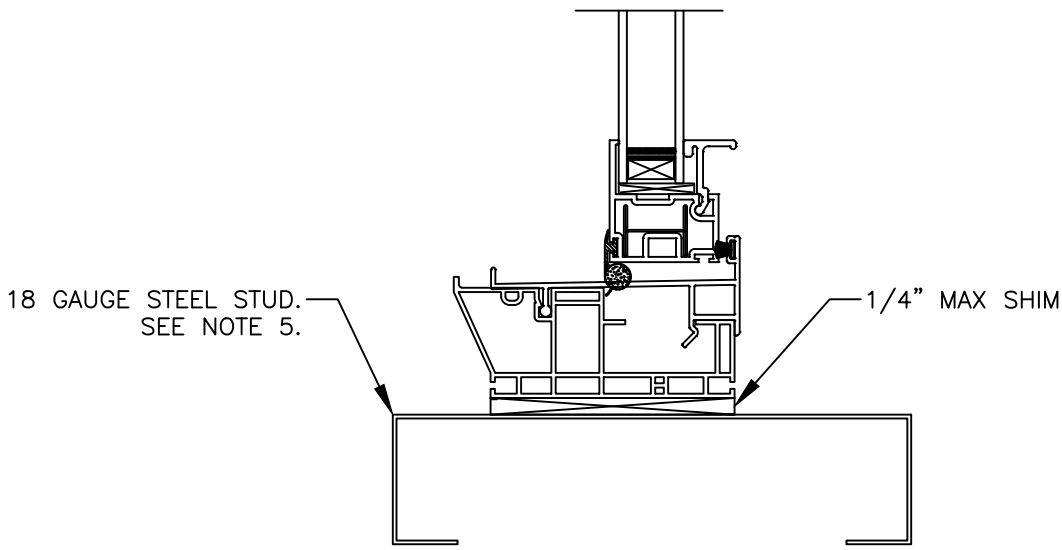


SILL

INTERIOR

EXTERIOR

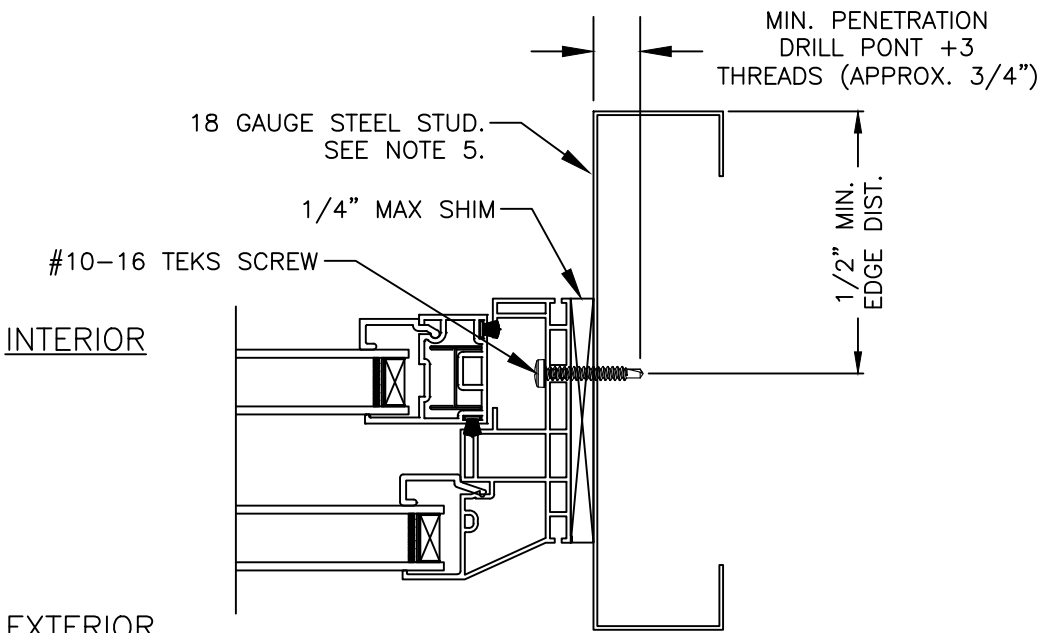

JAMB

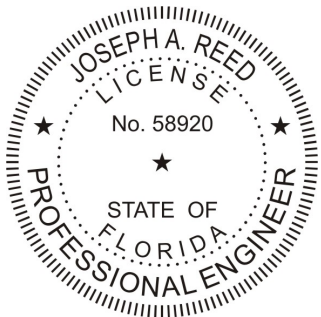

Joseph A. Reed, PE
FL PE 58920
FL REG 33474
5 Leigh Dr.
York, PA 17406
717-846-1200

Joseph A. Reed

2022.04.11 13:12:07 -04'00'

3540 Single Hung - non Impact
Finless Install to Steel Stud


MI Windows and Doors
702 W. Market St.
Gratz, PA 17030

Drawing No.: 25072-1-1001
Project No.: 25072-1
Drawn By: JAR Rev: - Date:04/06/22

Scale: NTS

Sheet 5 of 7

HEAD

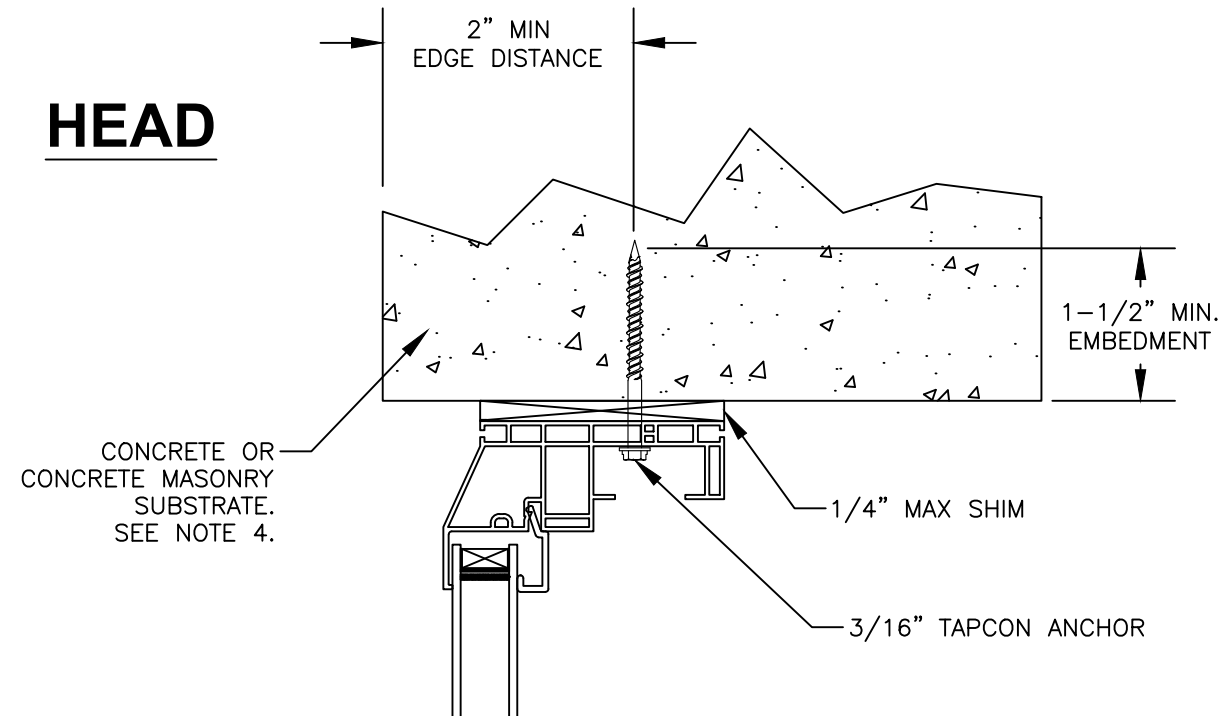


EXTERIOR

INTERIOR

CONCRETE OR
CONCRETE MASONRY
SUBSTRATE.
SEE NOTE 4.

SILL

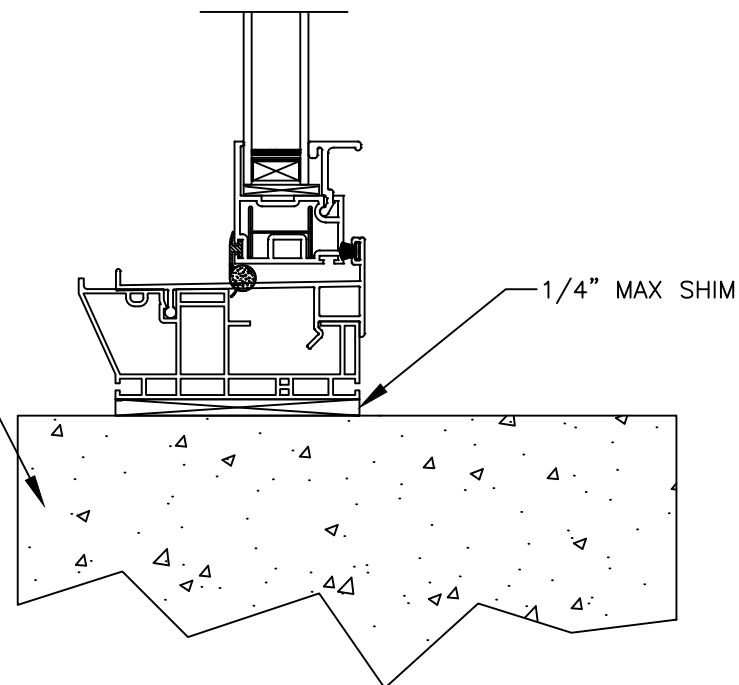

CONCRETE OR
CONCRETE MASONRY
SUBSTRATE.
SEE NOTE 4.


1/4" MAX SHIM

3/16" TAPCON ANCHOR

INTERIOR


EXTERIOR

JAMB

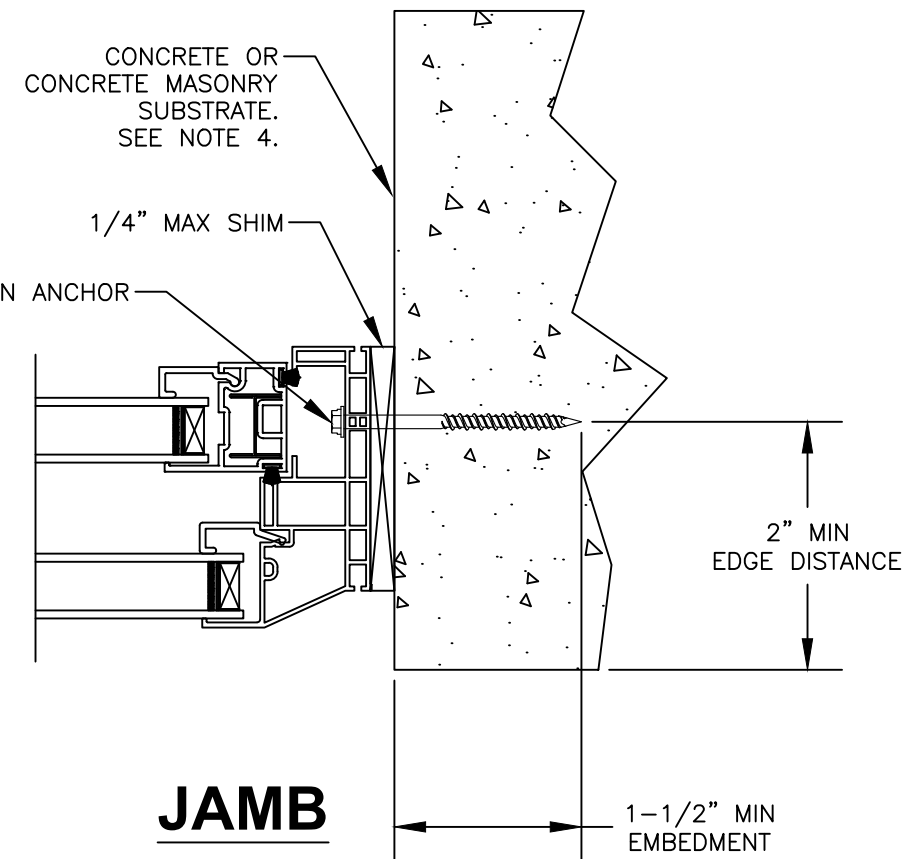

Note:

Waterproofing and interior finishes by others. Not shown for clarity.

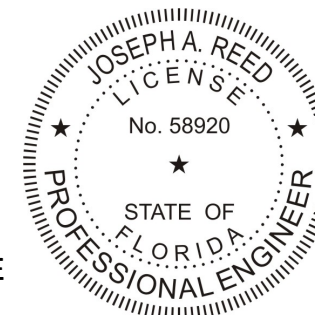

Joseph A. Reed, PE
FL PE 58920
FL REG 33474
5 Leigh Dr.
York, PA 17406
717-846-1200

Joseph A. Reed

2022.04.11 13:12:07 -04'00'

3540 Single Hung - non Impact
Finless Install to Concrete/CMU

MI Windows and Doors

702 W. Market St.
Gratz, PA 17030

Drawing No.: 25072-1-1001



Project No.: 25072-1

Drawn By: JAR Rev: - Date: 04/06/22

Scale: NTS

Sheet 6 of 7


HEAD

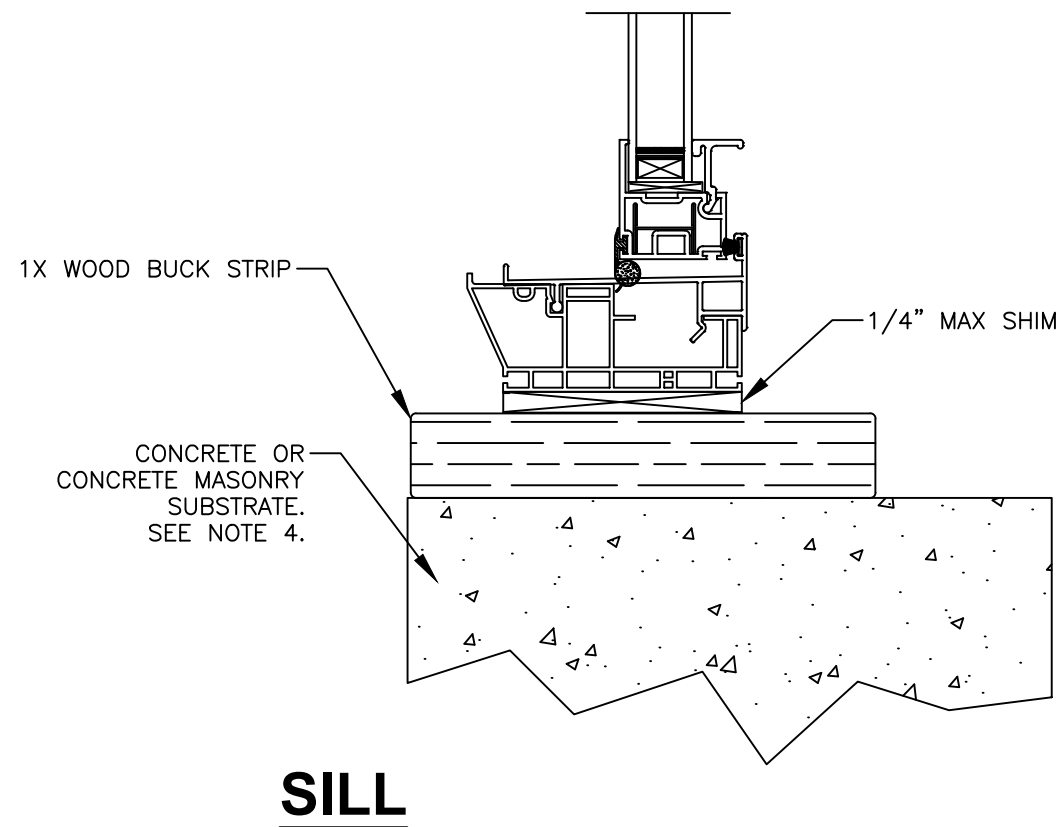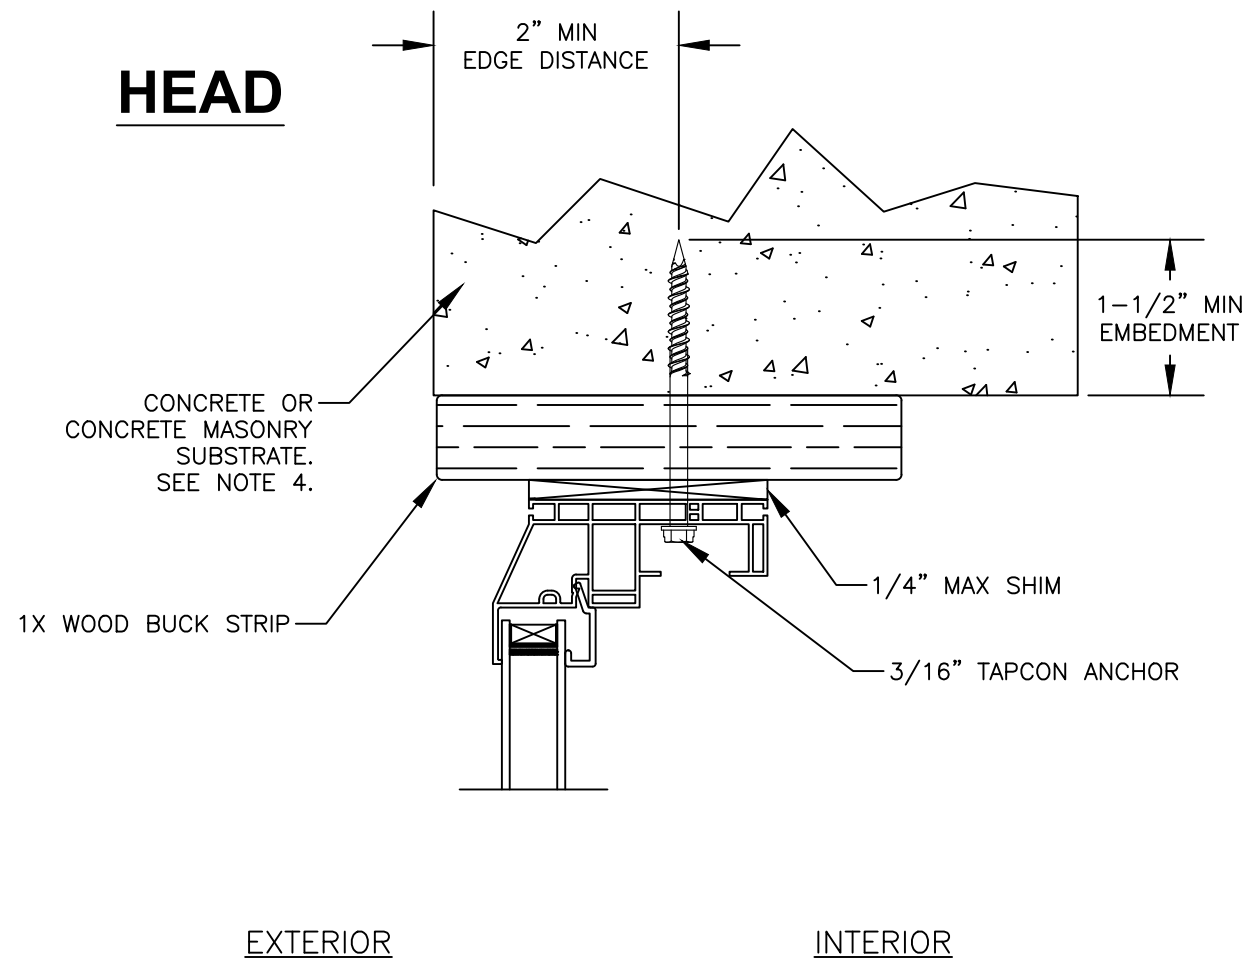

INTERIOR


EXTERIOR

JAMB

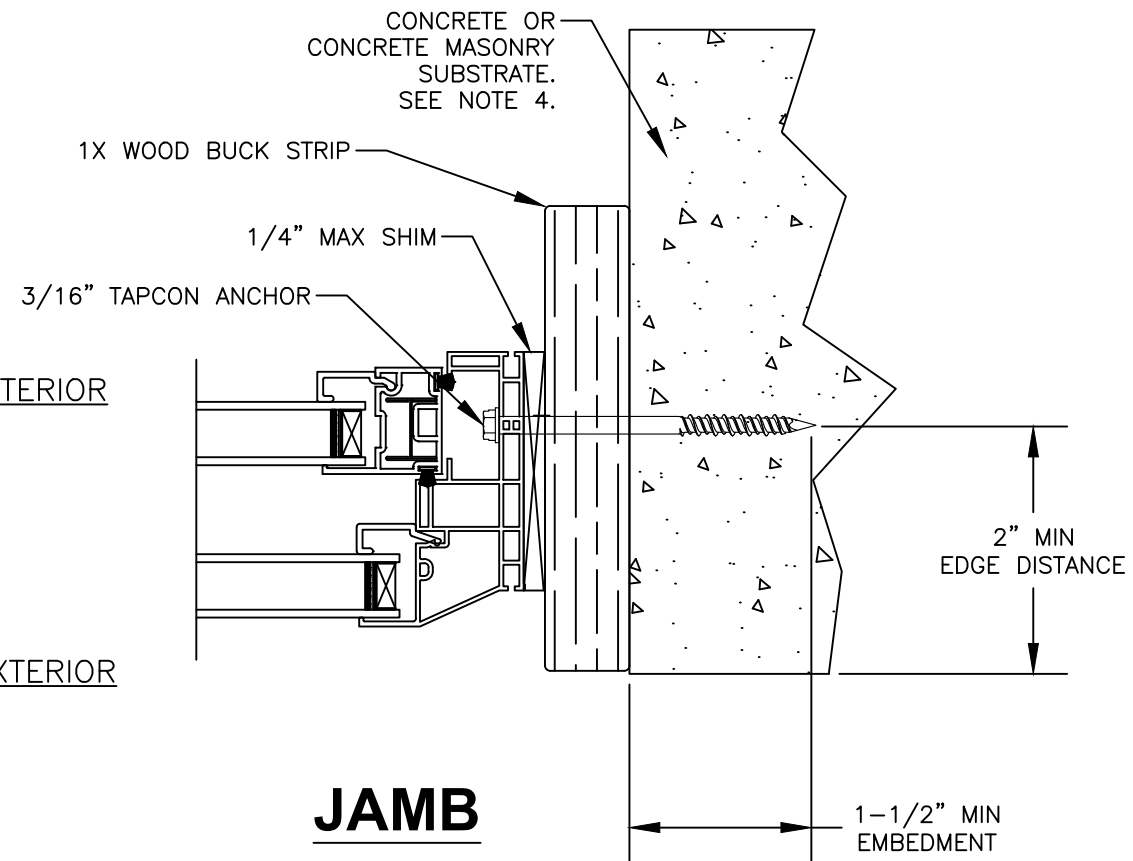

Note:

Waterproofing and interior finishes by others. Not shown for clarity.

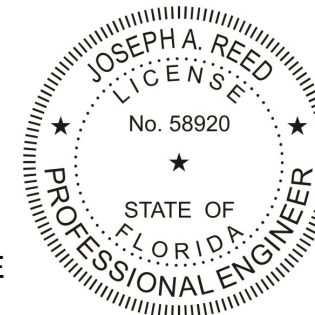

Joseph A. Reed, PE
FL PE 58920
FL REG 33474
5 Leigh Dr.
York, PA 17406
717-846-1200

Joseph A. Reed

2022.04.11 13:12:07 -04'00'

3540 Single Hung - non Impact
Finless Install to Concrete/CMU

MI Windows and Doors

702 W. Market St.
Gratz, PA 17030

Drawing No.: 25072-1-1001

Project No.: 25072-1

Drawn By: JAR Rev: - Date: 04/06/22

Scale: NTS

Sheet 7 of 7