

**SERIES MCKINLEY**  
**ALUMINUM OUT-SWING ENTRANCE DOOR**

SINGLE (X) AND DOUBLE (XX) LEAF DOORS W/O TRANSOM SEE CHART ON SHEET 3 FOR DESIGN LOAD CAPACITY.

SINGLE (O/X) AND DOUBLE (O/XX) LEAF DOORS WITH TRANSOMS SEE SHEET 4 FOR HORIZONRTAL MULLION CAPACITY CHART LOWER VALUES FROM DOOR CAPACITY CHART OR HORIZONTAL MULLION (TRANSOM BAR) CAPACITY CHART WILL APPLY TO ENTIRE SYSTEM.

DOORS CAN ALSO BE USED WITH 'SMI-45' OR 'SM-245' STOREFRONT SYSTEM.  
FOR DOORS WITH STOREFRONT SYSTEM SEE SEPARATE APPROVAL FOR DOOR MULLION CAPACITY AND ANCHORING REQUIREMENTS.  
THE LOWEST VALUE RESULTING FROM DOOR CAPACITY CHARTS OR STOREFRONT APPROVAL WILL APPLY TO ENTIRE SYSTEM.

DOORS NOT APPROVED FOR INSTALLATIONS WHERE WATER INFILTRATION RESISTANCE IS REQUIRED.

THIS PRODUCT HAS BEEN DESIGNED AND TESTED TO COMPLY WITH THE REQUIREMENTS OF THE 2020 (7TH EDITION)/2023 (8TH EDITION) FLORIDA BUILDING CODE INCLUDING HIGH VELOCITY HURRICANE ZONE (HVHZ).

1BY OR 2BY WOOD BUCKS & BUCK FASTENERS BY OTHERS, MUST BE DESIGNED AND INSTALLED ADEQUATELY TO TRANSFER APPLIED PRODUCT LOADS TO THE BUILDING STRUCTURE.

ANCHORS SHALL BE CORROSION RESISTANT, SPACED AS SHOWN ON DETAILS AND INSTALLED PER MANUF'S INSTRUCTIONS. SPECIFIED EMBEDMENT TO BASE MATERIAL SHALL BE BEYOND WALL DRESSING OR STUCCO.

A LOAD DURATION INCREASE IS USED IN DESIGN OF ANCHORS INTO WOOD ONLY.



ALL SHIMS TO BE HIGH IMPACT, NON-METALLIC AND NON-COMPRESSIBLE.

MATERIALS INCLUDING BUT NOT LIMITED TO STEEL/METAL SCREWS, THAT COME INTO CONTACT WITH OTHER DISSIMILAR MATERIALS SHALL MEET THE REQUIREMENTS OF THE 2020/2023 FLORIDA BLDG. CODE & ADOPTED STANDARDS.

THIS PRODUCT APPROVAL IS GENERIC AND DOES NOT PROVIDE INFORMATION FOR A SITE SPECIFIC PROJECT, i.e. LIFE SAFETY OF THIS PRODUCT, ADEQUACY OF STRUCTURE RECEIVING THIS PRODUCT AND SEALING AROUND OPENING FOR WATER INFILTRATION RESISTANCE ETC.  
CONDITIONS NOT SHOWN IN THIS DRAWING ARE TO BE ANALYZED SEPARATELY, AND TO BE REVIEWED BY BUILDING OFFICIAL.

DESIGN LOADS SHOWN ARE BASED ON 'ALLOWABLE STRESS DESIGN (ASD)'.

MANUFACTURER'S LABEL SHALL BE LOCATED ON A READILY VISIBLE LOCATION IN ACCORDANCE WITH SECTION 1709.9.3 OF FLORIDA BUILDING CODE.  
LABELING TO COMPLY WITH SECTION 1709.9.2.

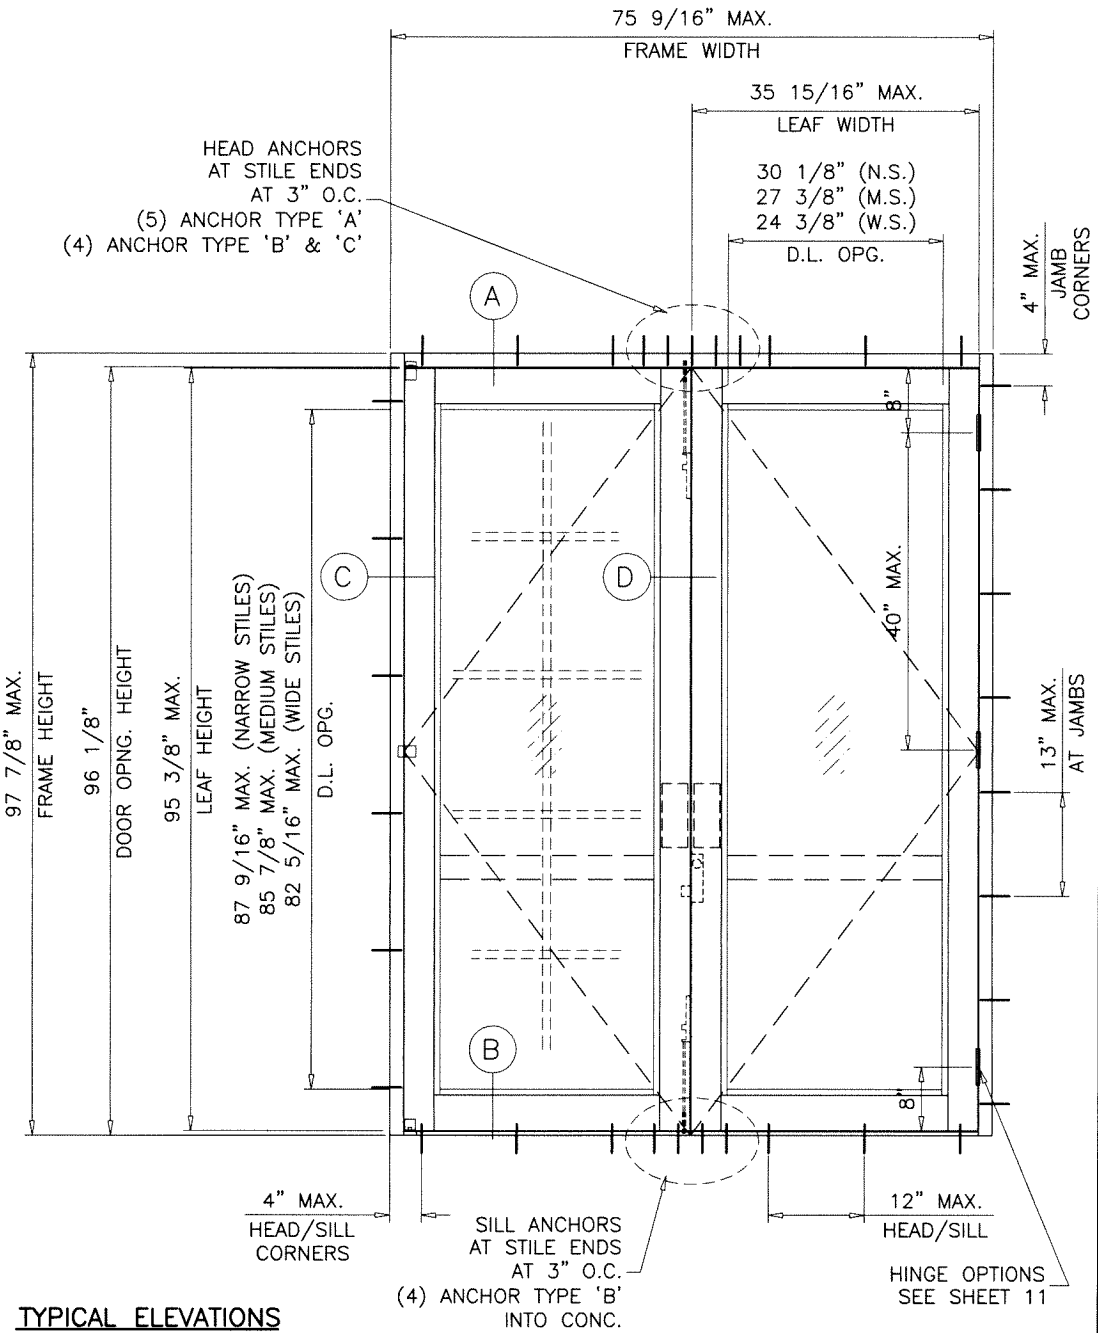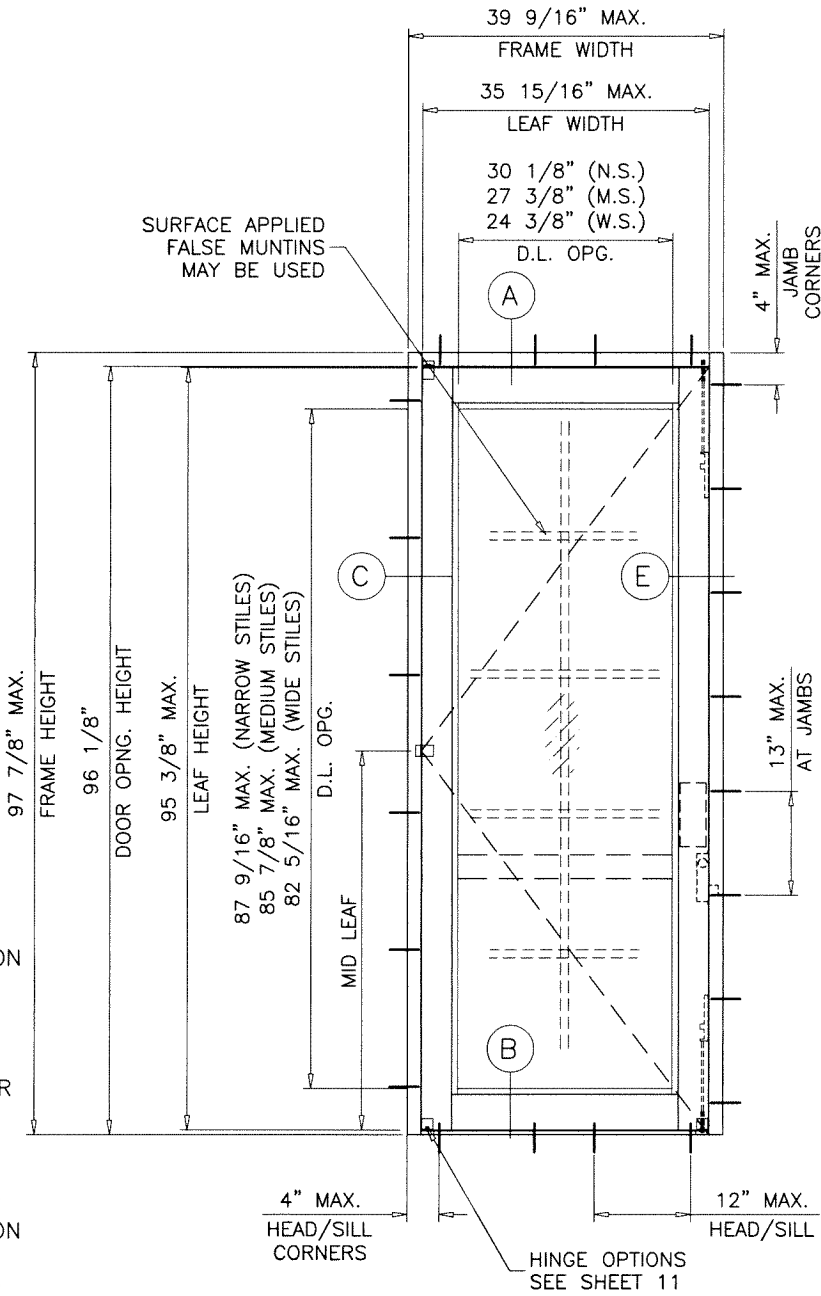

**TYPICAL ELEVATIONS**

DOORS NOT RATED FOR IMPACT.  
INSTALLATION OF THIS PRODUCT IN THE HVHZ AREA REQUIRES THE USE OF APPROVED SHUTTERS OR EXTERNAL PROTECTION DEVICES COMPLYING WITH HVHZ REQUIREMENTS.  
INSTALLATION OF THIS SYSTEM OUTSIDE THE HVHZ AREA SHALL MEET THE APPLICABLE REQUIREMENTS FOR WIND BORNE DEBRIS PROTECTION.

**MONOLITHIC GLASS**  
**INSULATING GLASS**  
**NON IMPACT**

**GLASS D.L.O. DIMS. (NARROW STILES)**

D.L.O. HEIGHT = FRAME HEIGHT - 10.313"  
D.L.O. WIDTH (X DOORS) = FRAME WIDTH - 9.437"  
D.L.O. WIDTH (XX DOORS) = (FRAME WIDTH - 15.313")/2

**GLASS D.L.O. DIMS. (MEDIUM STIES)**

D.L.O. HEIGHT = FRAME HEIGHT - 12.875"  
D.L.O. WIDTH (X DOORS) = FRAME WIDTH - 12.688"  
D.L.O. WIDTH (XX DOORS) = (FRAME WIDTH - 21.813")/2

**GLASS D.L.O. DIMS. (WIDE STIES)**

D.L.O. HEIGHT = FRAME HEIGHT - 15.563"  
D.L.O. WIDTH (X DOORS) = FRAME WIDTH - 15.188"  
D.L.O. WIDTH (XX DOORS) = (FRAME WIDTH - 26.813")/2

Sealed: 7/11/2023 **FL #17682**

A- CONTRACTOR TO BE RESPONSIBLE FOR THE SELECTION, PURCHASE AND INSTALLATION OF THIS PRODUCT BASED ON THIS PRODUCT EVALUATION PROVIDED HE/SHE DOES NOT DEVIATE FROM THE CONDITIONS DETAILED ON THIS DOCUMENT.  
B- THIS PRODUCT EVALUATION DOCUMENT WILL BE CONSIDERED INVALID IF ALTERED BY ANY MEANS.  
C- SITE SPECIFIC PROJECTS SHALL BE PREPARED BY A FLORIDA REGISTERED ENGINEER OR ARCHITECT WHICH WILL BECOME THE ENGINEER OF RECORD (E.O.R.) FOR THE PROJECT AND WHO WILL BE RESPONSIBLE FOR THE PROPER USE OF THE P.E.D. ENGINEER OF RECORD, ACTING AS A DELEGATED ENGINEER TO THE P.E.D. ENGINEER SHALL SUBMIT TO THIS LATTER THE SITE SPECIFIC DRAWINGS FOR REVIEW.  
D- THIS P.E.D. SHALL BEAR THE DATE AND ORIGINAL SEAL AND SIGNATURE OF THE PROFESSIONAL ENGINEER OF RECORD THAT PREPARED IT.



SERIES MCKINLEY ALUM OUT-SWING ENTRANCE DOOR (N.I.)

**Aldora Aluminum & Glass Products Inc.**

4250 Coral Ridge Drive, Suite 101  
Coral Springs, FL 33065

Tel. (954) 784-6900 Fax. (954) 784-6901



| revisions: | no | date     | by | description         |
|------------|----|----------|----|---------------------|
|            | A  | 10.17.17 |    | UPDATED TO 2017 FBC |
|            | B  | 06.07.19 |    | GENERAL REVISION    |
|            | C  | 06.25.20 |    | UPDATED TO 2020 FBC |
|            | D  | 07.01.23 |    | UPDATED TO 2023 FBC |

date: 01-17-17  
scale: 1/2"=1'-0"  
dr. by: TARIQ  
chk. by:


drawing no.  
**W17-04**

sheet 1 of 16

**AL-FAROOQ CORPORATION**  
ENGINEERS & PRODUCT DEVELOPMENT  
9360 SUNSET DRIVE, SUITE 220  
MIAMI, FLORIDA 33173 (C.A.N. 3538)  
TEL. (305) 264-8100 FAX. (305) 262-6978  
COMP-ANL\W17-04AAG

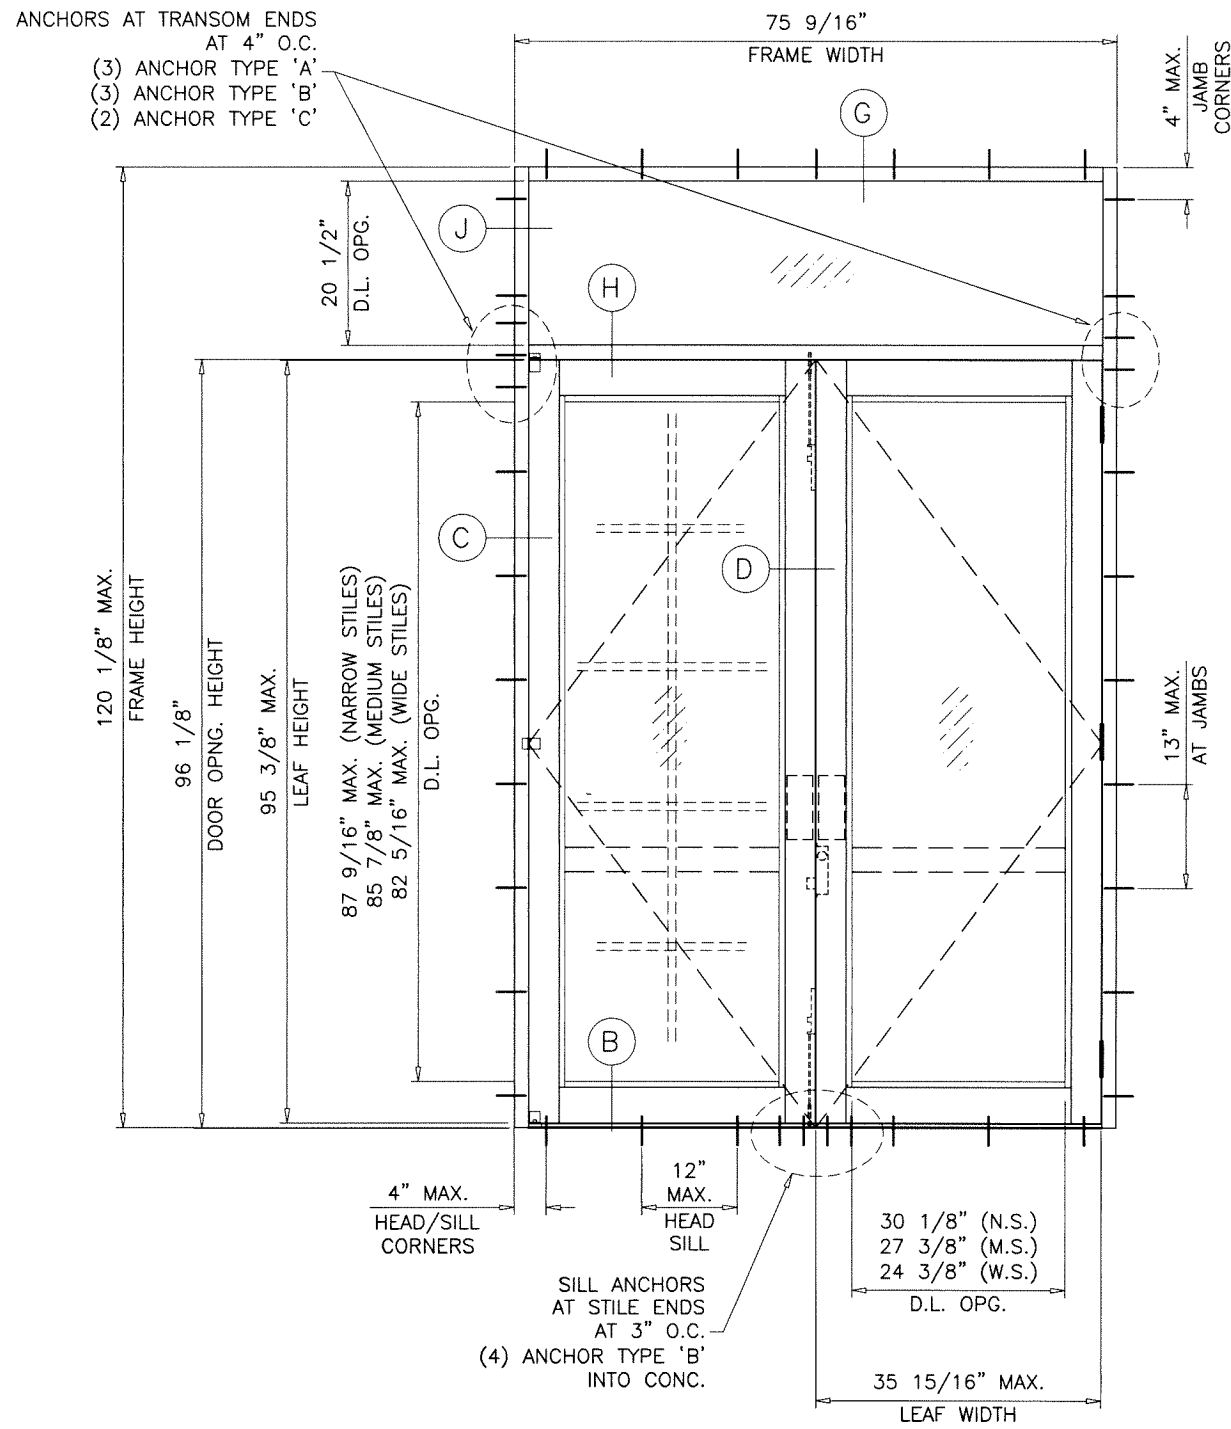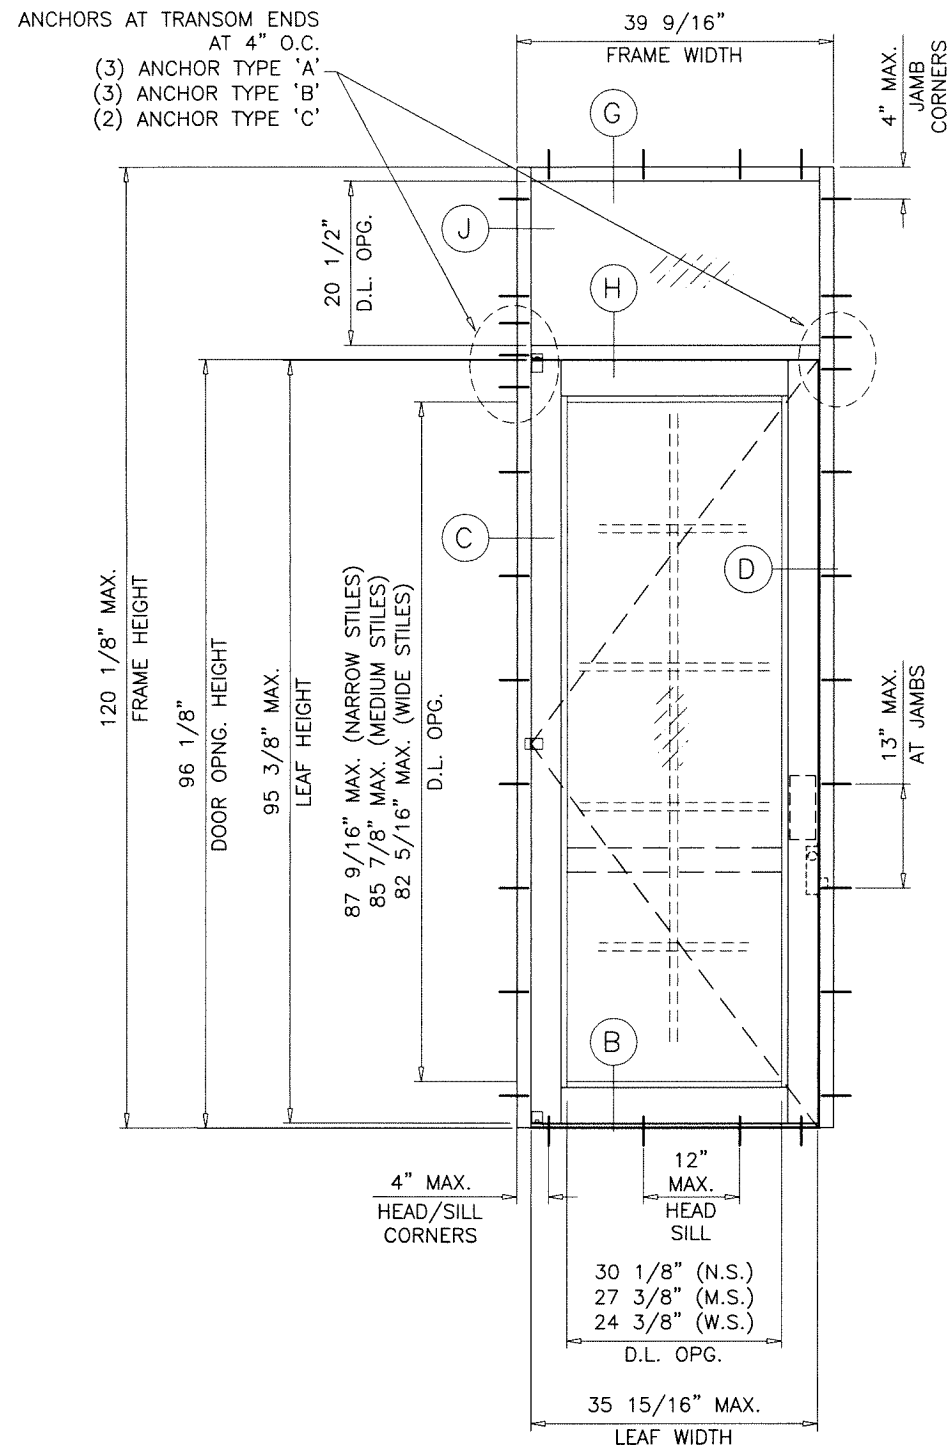

Sealed: 7/11/2023

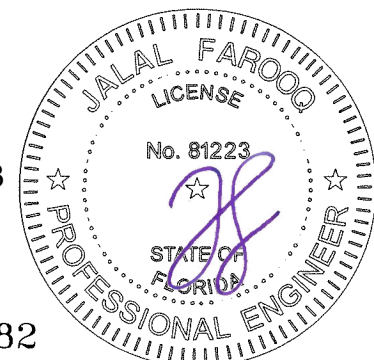

FL #17682

**AL-FAROOQ CORPORATION**  
ENGINEERS & PRODUCT DEVELOPMENT  
9360 SUNSET DRIVE, SUITE 220  
MIAMI, FLORIDA 33173  
TEL. (305) 264-8100 FAX. (305) 262-6978  
(C.A.N. 3538)

SERIES MCKINLEY ALUM OUT-SWING ENTRANCE DOOR (N.I.)

**Aldora Aluminum & Glass Products Inc.**

4250 Coral Ridge Drive, Suite 101  
Coral Springs, FL. 33065

Tel. (954) 784-6900 Fax. (954) 784-6901


| revisions: | no         | date | by | description |
|------------|------------|------|----|-------------|
| date:      | 01-17-17   |      |    |             |
| scale:     | 1/2"=1'-0" |      |    |             |
| dr. by:    | TARIQ      |      |    |             |
| chk. by:   |            |      |    |             |

drawing no.

W17-04

sheet 2 of 16

COMP-ANL\W17-04AAG

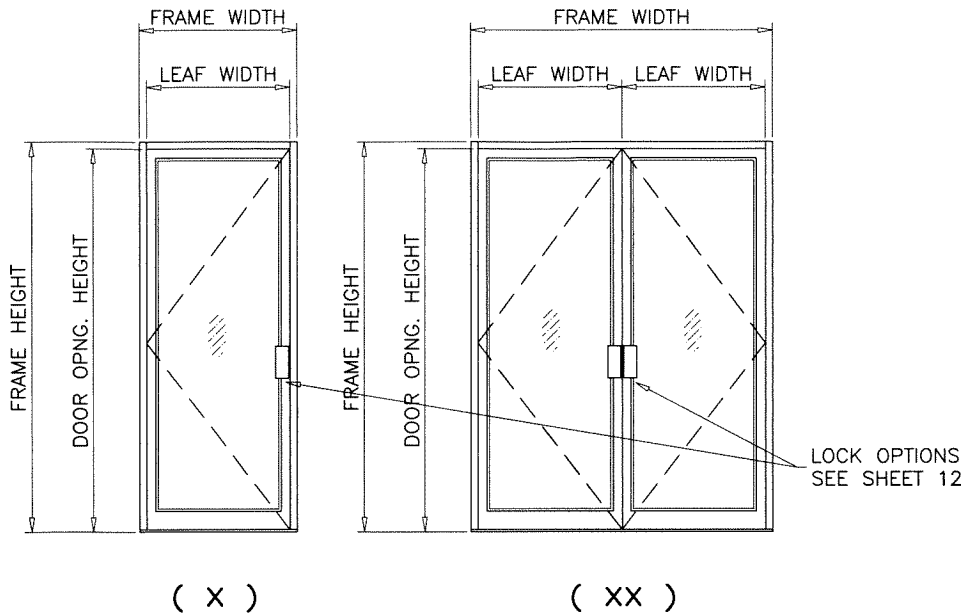


| SINGLE OR DOUBLE ENTRANCE DOORS |                       |                       |                           |                     |                    |         |               |         |
|---------------------------------|-----------------------|-----------------------|---------------------------|---------------------|--------------------|---------|---------------|---------|
| DESIGN LOAD CAPACITY - PSF      |                       |                       |                           |                     |                    |         |               |         |
| NOMINAL DIMS.                   |                       |                       |                           |                     | LOCK OPTIONS 1 & 3 |         | LOCK OPTION 2 |         |
| FRAME WIDTH<br>( X )            | FRAME WIDTH<br>( XX ) | LEAF WIDTH<br>FT./IN. | DOOR OPNG. HT.<br>FT./IN. | FRAME HEIGHT<br>IN. | EXT.(+)            | INT.(-) | EXT.(+)       | INT.(-) |
| 33-9/16                         | 63-9/16               | 2/6                   | 6/8                       | 81-7/8              | 80.0               | 115.2   | 50.4          | 50.4    |
| 39-9/16                         | 75-9/16               | 3/0                   |                           |                     | 80.0               | 96.0    | 42.0          | 42.0    |
| 33-9/16                         | 63-9/16               | 2/6                   | 7/0                       | 85-7/8              | 80.0               | 109.7   | 48.0          | 48.0    |
| 39-9/16                         | 75-9/16               | 3/0                   |                           |                     | 80.0               | 91.4    | 40.0          | 40.0    |
| 33-9/16                         | 63-9/16               | 2/6                   | 7/6                       | 91-7/8              | 80.0               | 96.1    | 44.8          | 44.8    |
| 39-9/16                         | 75-9/16               | 3/0                   |                           |                     | 80.0               | 83.0    | 37.3          | 37.3    |
| 33-9/16                         | 63-9/16               | 2/6                   | 8/0                       | 97-7/8              | 80.0               | 81.8    | 42.0          | 42.0    |
| 39-9/16                         | 75-9/16               | 3/0                   |                           |                     | 70.9               | 70.9    | 35.0          | 35.0    |

FOR LOCK OPTION DESCRIPTION SEE SHEET 5


APPLICABLE EGRESS REQUIREMENTS TO BE REVIEWED BY AHJ.

NOTE:  
GLASS CAPACITIES ON THIS SHEET ARE  
BASED ON ASTM E1300-09 (3 SEC. GUSTS)  
AND FLORIDA BUILDING COMMISSION  
DECLARATORY STATEMENT DCA05-DEC-219

NOTE:  
FOR DOORS CAPACITY SEE CHART ABOVE.  
FOR HORIZONTAL MULLION CAPACITY SEE CHART ON SHEET 4.  
LOWER VALUES FROM DOORS OR HORIZONTAL MULLION CHART  
WILL APPLY TO ENTIRE SYSTEM.

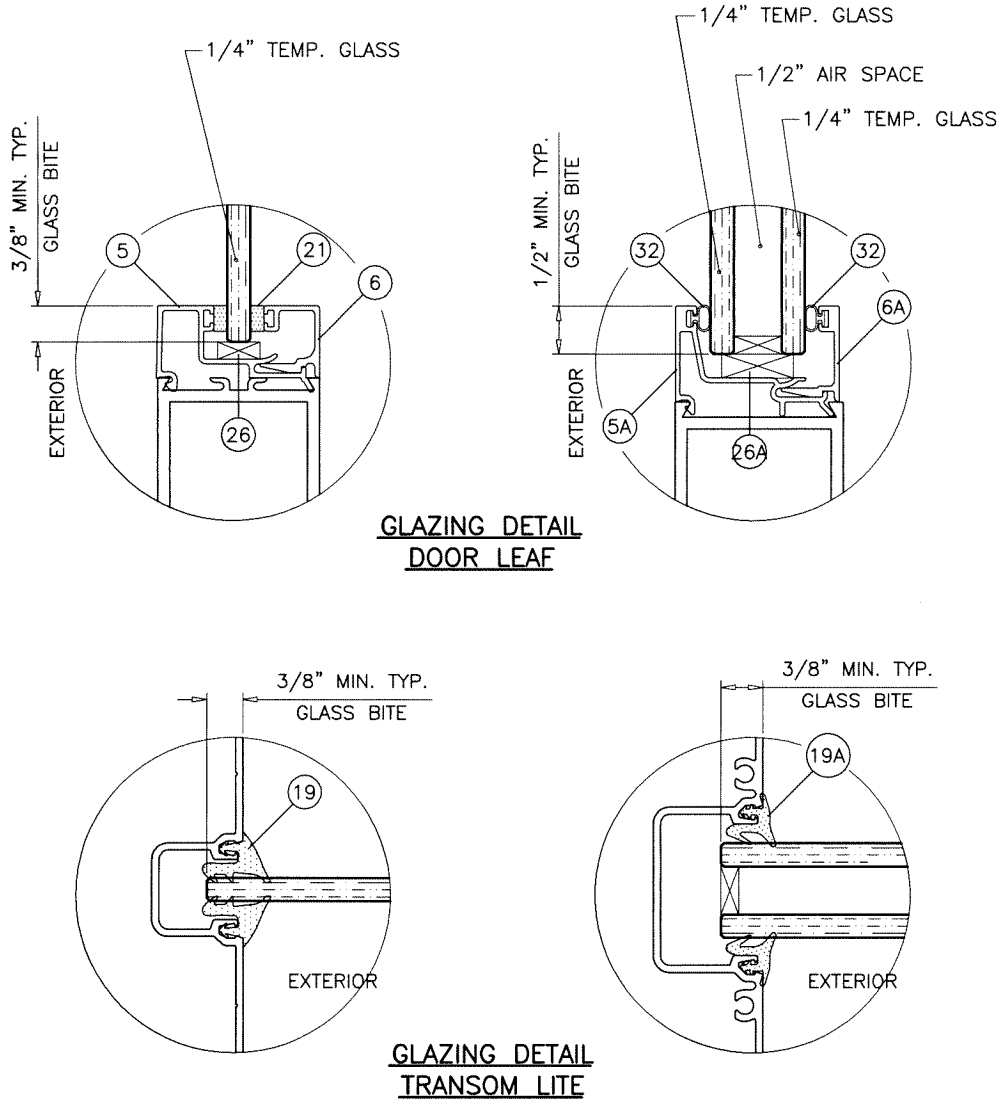

1/2" AIR SPACE CONSISTING OF:  
SPACER:  
ALUMINUM BOX SPACER AROUND  
THE PERIMETER OF THE GLASS.  
PERIMETER SEALANT:  
SILICONE  
DOW CORNING CWS  
DOW CORNING 899  
GE 2000  
PECORA 895

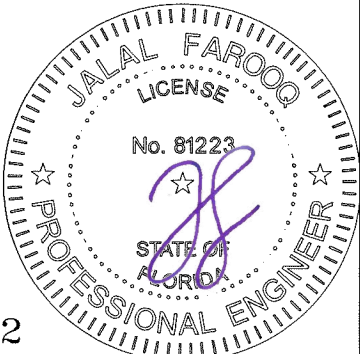

Sealed: 7/11/2023

FL #17682

**AL-FAROOQ CORPORATION**  
ENGINEERS & PRODUCT DEVELOPMENT  
9360 SUNSET DRIVE, SUITE 220  
MIAMI, FLORIDA 33173  
TEL. (305) 264-8100 FAX. (305) 262-6978

SERIES MCKINLEY ALUM OUT-SWING ENTRANCE DOOR (N.I.)

**Aldora Aluminum & Glass Products Inc.**  
4250 Coral Ridge Drive, Suite 101  
Coral Springs, FL. 33065  
Tel. (954) 784-6900 Fax. (954) 784-6901

| revisions: | no | date | by | description |
|------------|----|------|----|-------------|
|            |    |      |    |             |
|            |    |      |    |             |
|            |    |      |    |             |
|            |    |      |    |             |

date: 01-17-17

scale: -



dr. by: TARIQ

chk. by:


drawing no.  
**W17-04**

sheet 3 of 16

COMP-ANL\W17-04AAG

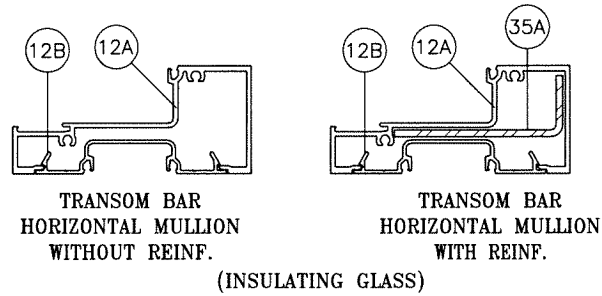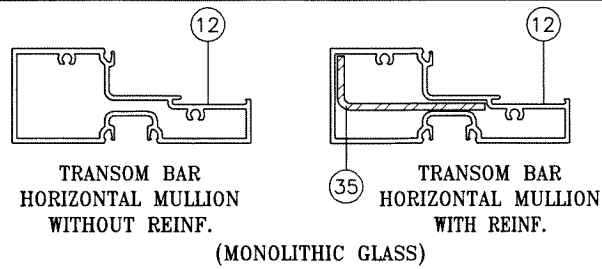

| SINGLE OR DOUBLE DOOR HORIZONTAL MULLION (TRANSOM BAR) |                      |                    |                       |                           |                        |
|--------------------------------------------------------|----------------------|--------------------|-----------------------|---------------------------|------------------------|
| DESIGN LOAD CAPACITY - PSF                             |                      |                    |                       |                           |                        |
| NOMINAL DIMS.                                          |                      |                    |                       | HORIZONTAL WITHOUT REINF. | HORIZONTAL WITH REINF. |
| FRAME WIDTH (X) IN.                                    | FRAME WIDTH (XX) IN. | DOOR HEIGHT INCHES | TRANSOM HEIGHT INCHES | EXT. (+)<br>INT. (-)      | EXT. (+)<br>INT. (-)   |
| 33-9/16                                                | 63-9/16              | 80                 | 24                    | 60.0                      | 60.0                   |
| 39-9/16                                                | 75-9/16              |                    | 24                    | 52.0                      | 58.5                   |
| 33-9/16                                                | 63-9/16              | 84                 | 24                    | 60.0                      | 60.0                   |
| 39-9/16                                                | 75-9/16              |                    | 24                    | 50.1                      | 56.3                   |
| 33-9/16                                                | 63-9/16              | 90                 | 24                    | 60.0                      | 60.0                   |
| 39-9/16                                                | 75-9/16              |                    | 24                    | 47.5                      | 53.4                   |
| 33-9/16                                                | 63-9/16              | 96                 | 24                    | 60.0                      | 60.0                   |
| 39-9/16                                                | 75-9/16              |                    | 24                    | 45.1                      | 50.7                   |

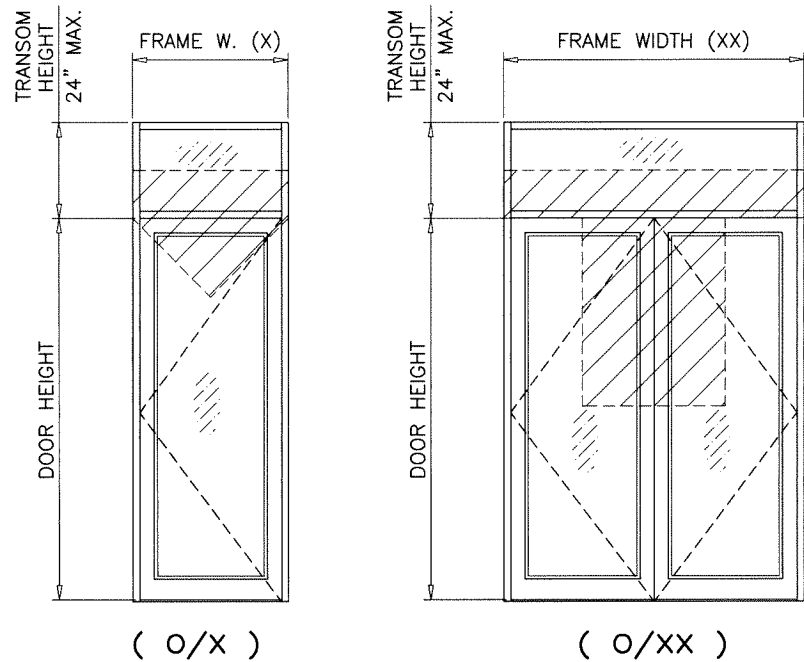

NOTE:  
FOR DOORS CAPACITY SEE CHART ON SHEET 3.  
FOR HORIZONTAL MULLION CAPACITY SEE CHART ABOVE.  
LOWER VALUES FROM DOORS OR HORIZONTAL MULLION CHART  
WILL APPLY TO ENTIRE SYSTEM.

Sealed: 7/11/2023







FL #17682

**AL-FAROOQ CORPORATION**  
ENGINEERS & PRODUCT DEVELOPMENT  
9360 SUNSET DRIVE, SUITE 220  
MIAMI, FLORIDA 33173 (C.A.N. 3538)  
TEL. (305) 264-8100 FAX. (305) 262-6978  
COMP-ANL\W17-04AAG

SERIES MCKINLEY ALUM OUT-SWING ENTRANCE DOOR (N.I.)  
**Aldora Aluminum & Glass Products Inc.**  
4250 Coral Ridge Drive, Suite 101  
Coral Springs, FL. 33065  
Tel. (954) 784-6900 Fax. (954) 784-6901

|                |  |          |  |               |  |          |  |                    |  |
|----------------|--|----------|--|---------------|--|----------|--|--------------------|--|
| revisions:     |  | no.      |  | date          |  | by       |  | description        |  |
| date: 01-17-17 |  | scale: - |  | dr. by: TARIQ |  | chk. by: |  | drawing no. W17-04 |  |
| sheet 4 of 16  |  |          |  |               |  |          |  |                    |  |

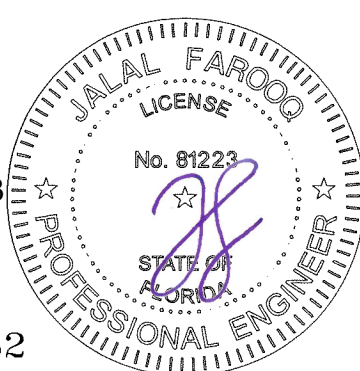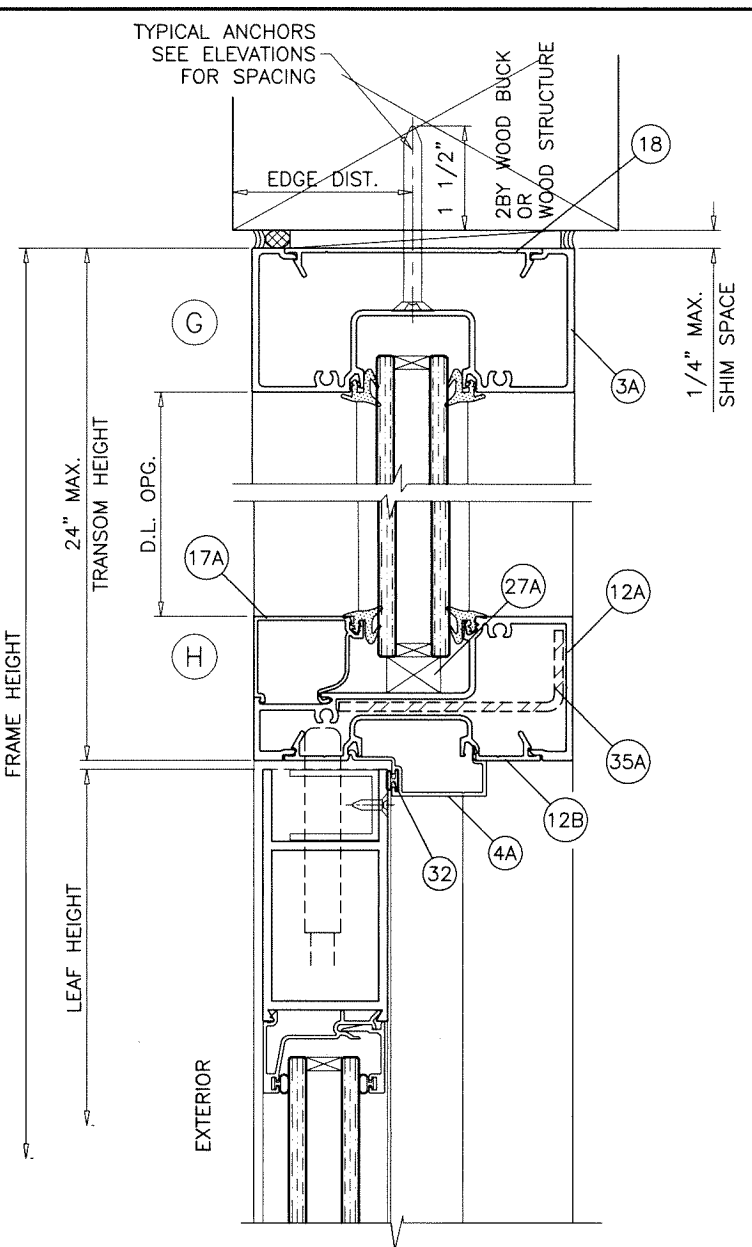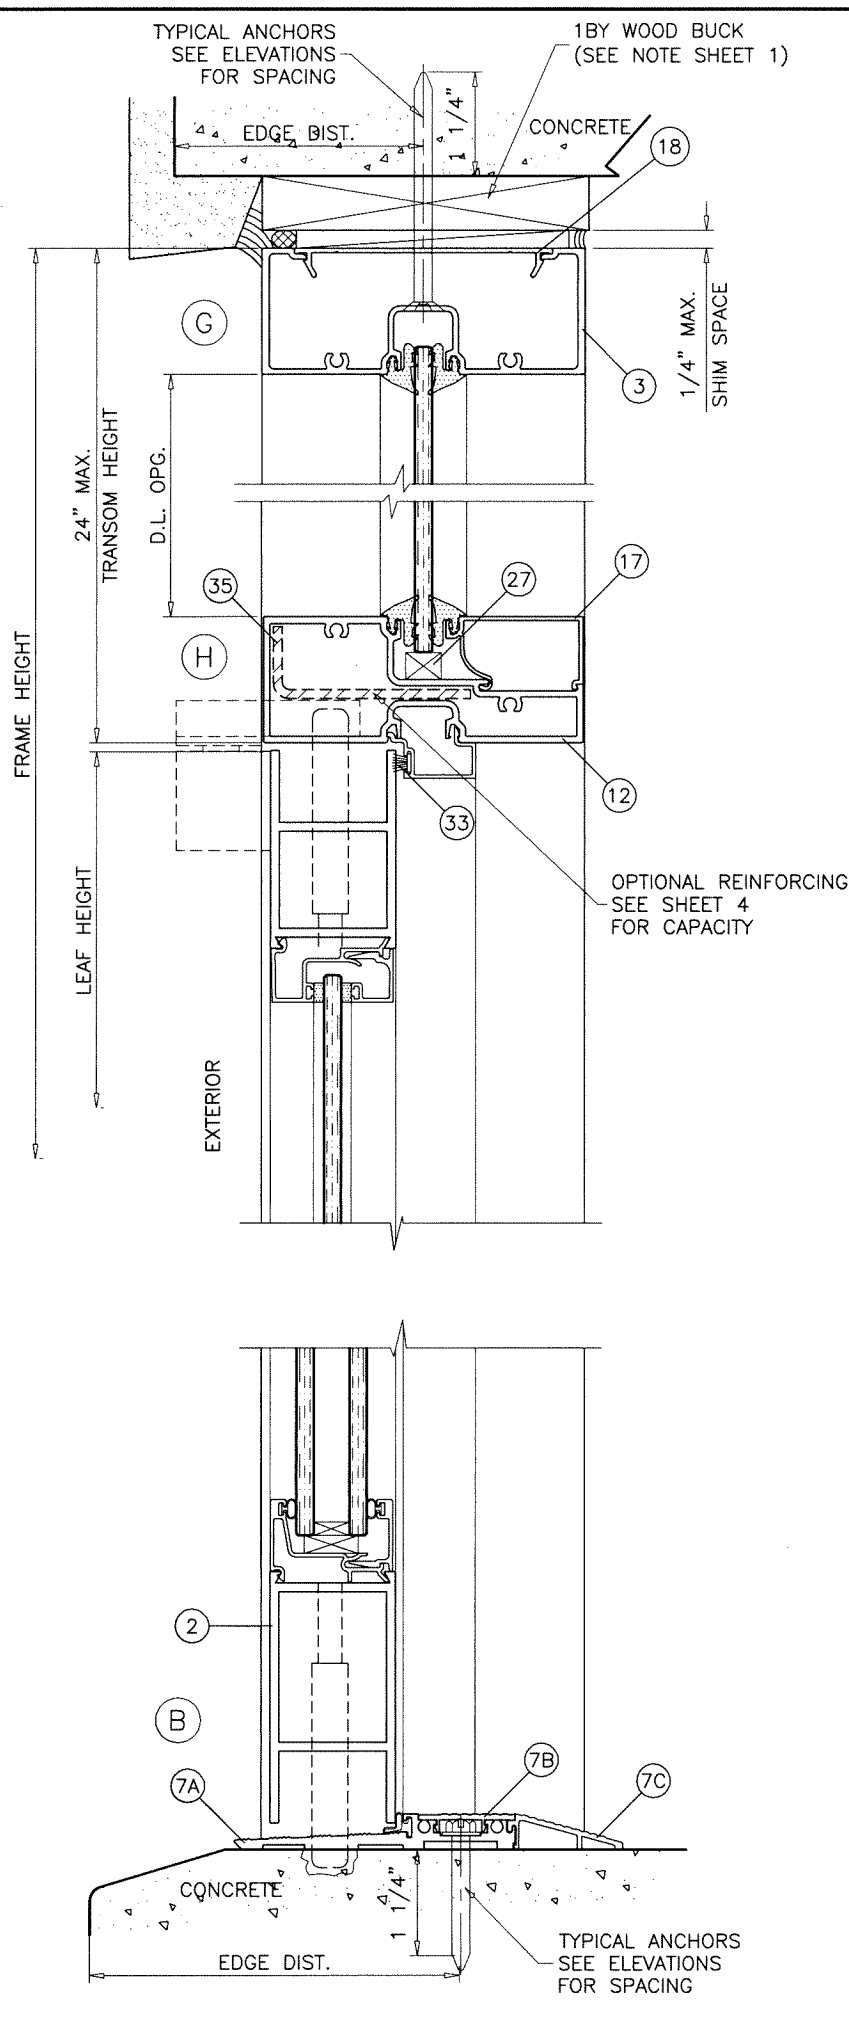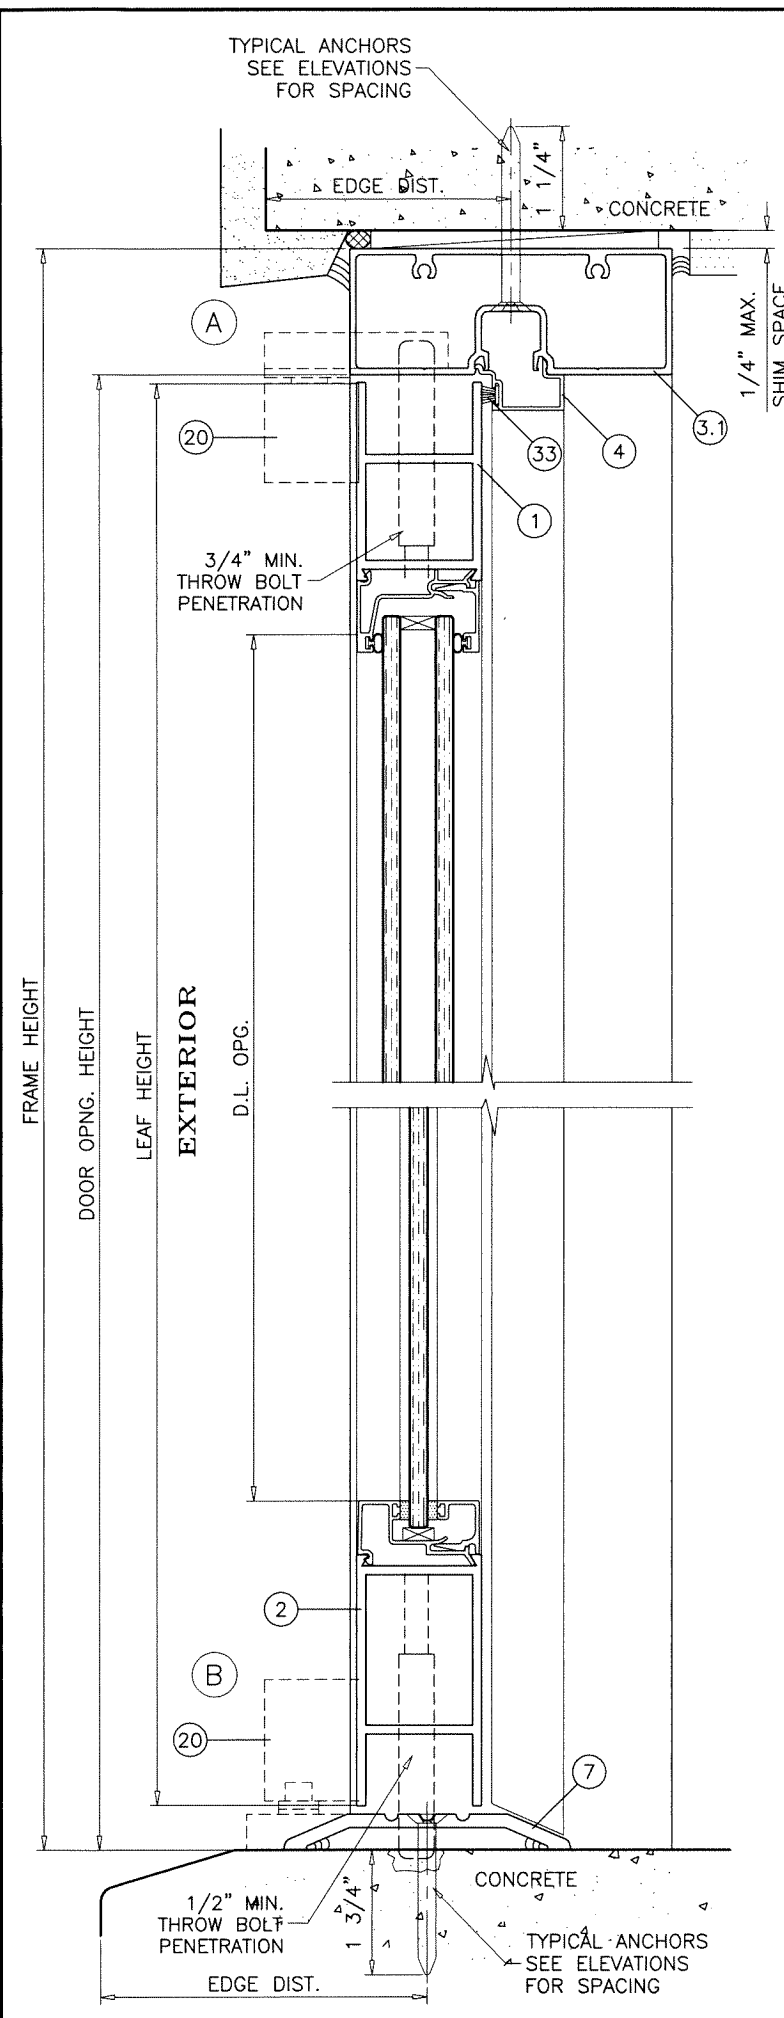

Sealed: 7/11/2023

FL #17682

**AL-FAROOQ CORPORATION**  
ENGINEERS & PRODUCT DEVELOPMENT  
9360 SUNSET DRIVE, SUITE 220  
MIAMI, FLORIDA 33173  
TEL. (305) 264-8100 FAX. (305) 262-6978

COMP-ANL W17-04AAG

---

SERIES MCKINLEY ALUM OUT-SWING ENTRANCE DOOR (N.I.)

**Aldora Aluminum & Glass Products Inc.**  
4250 Coral Ridge Drive, Suite 101  
Coral Springs, FL. 33065  
Tel. (954) 784-6900 Fax. (954) 784-6901

revisions:

| no | date | by | description |
|----|------|----|-------------|
|    |      |    |             |
|    |      |    |             |
|    |      |    |             |
|    |      |    |             |

date: 01-17-17  
scale: 3/8" = 1"  
dr. by: TARIQ  
chk. by:

---

drawing no.  
**W17-04**

sheet 5 of 16

1BY OR 2BY WOOD BUCKS AND METAL STRUCTURE NOT BY 'ALDORA ALUMINUM AND GLASS PRODUCTS' MUST SUSTAIN LOADS IMPOSED BY GLAZING SYSTEM AND TRANSFER THEM TO THE BUILDING STRUCTURE.

**TYPICAL ANCHORS:** SEE ELEV. FOR SPACING

TYPE 'A'— 1/4" DIA. ULTRACON+ BY 'DEWALT' (Fu=164 KSI, Fy=148 KSI)  
INTO 2BY WOOD BUCKS OR WOOD STRUCTURES  
1-1/2" MIN. PENETRATION INTO WOOD (HEAD/JAMBS)

THRU 1BY BUCKS INTO CONC. OR BLOCKS  
1-1/4" MIN. EMBED INTO CONCRETE (HEAD)  
1-1/4" MIN. EMBED INTO CONC. OR BLOCKS (JAMBS)



TYPE 'B'— 1/4" DIA. ULTRACON+ BY 'DEWALT' (Fu=164 KSI, Fy=148 KSI)  
DIRECTLY INTO CONC. OR BLOCKS  
1-1/4" MIN. EMBED INTO CONCRETE (HEAD)  
1-3/4" MIN. EMBED INTO CONCRETE (SILL)  
1-1/4" MIN. EMBED INTO CONC. OR BLOCKS (JAMBS)

TYPE 'C'— 1/4" DIA. TEKS OR SELF DRILLING SCREWS (GRADE 5 CRS)  
INTO F.B.C. APPROVED MULLIONS  
OR  
INTO METAL STRUCTURES (HEAD/JAMBS)  
(3) THREADS MIN. PENETRATION BEYOND SUBSTRATE  
ALUMINUM: 1/8" THK. MIN. (6063-T5 MIN.)  
STEEL: 1/8" THK. MIN. (Fy = 36 KSI MIN.)  
(STEEL IN CONTACT WITH ALUMINUM TO BE PLATED OR PAINTED)


**TYPICAL EDGE DISTANCE**

INTO CONCRETE AND BLOCKS = 2-1/2" MIN.  
INTO WOOD STRUCTURE = 1" MIN.  
INTO METAL STRUCTURE = 3/4" MIN.

WOOD AT HEAD OR JAMBS SG = 0.55 MIN.  
CONCRETE AT HEAD, SILL OR JAMBS f'c = 3000 PSI MIN.  
C-90 HOLLOW/FILLED BLOCK AT JAMBS f'm = 2000 PSI MIN.

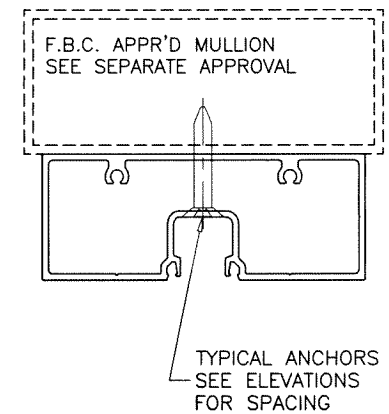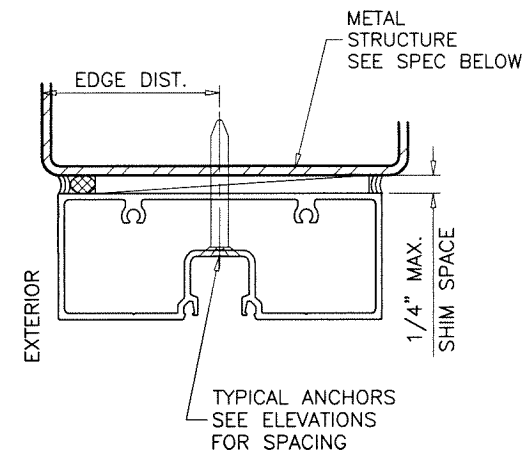

Sealed: 7/11/2023

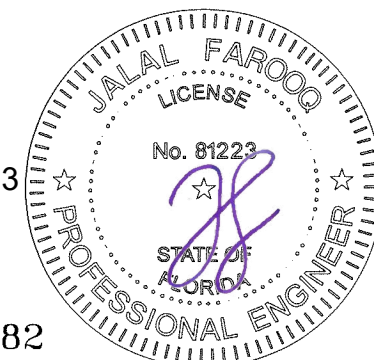

FL #17682





**afc**  
**AL-FAROOQ CORPORATION**  
ENGINEERS & PRODUCT DEVELOPMENT  
9360 SUNSET DRIVE, SUITE 220  
MIAMI, FLORIDA 33173  
TEL. (305) 264-8100 FAX. (305) 262-6978  
COMP-ANL\W17-04AAG

SERIES MCKINLEY ALUM OUT-SWING ENTRANCE DOOR (N.I.)  
**Aldora Aluminum & Glass Products Inc.**  
4250 Coral Ridge Drive, Suite 101  
Coral Springs, FL. 33065  
Tel. (954) 784-6900 Fax. (954) 784-6901


| revisions: |                     |
|------------|---------------------|
| no         | date by description |
|            |                     |
|            |                     |
|            |                     |
|            |                     |

date: 01-17-17  
scale: 3/8" = 1"  
dr. by: TARIQ  
chk. by:

drawing no.  
**W17-04**  
sheet 6 of 16

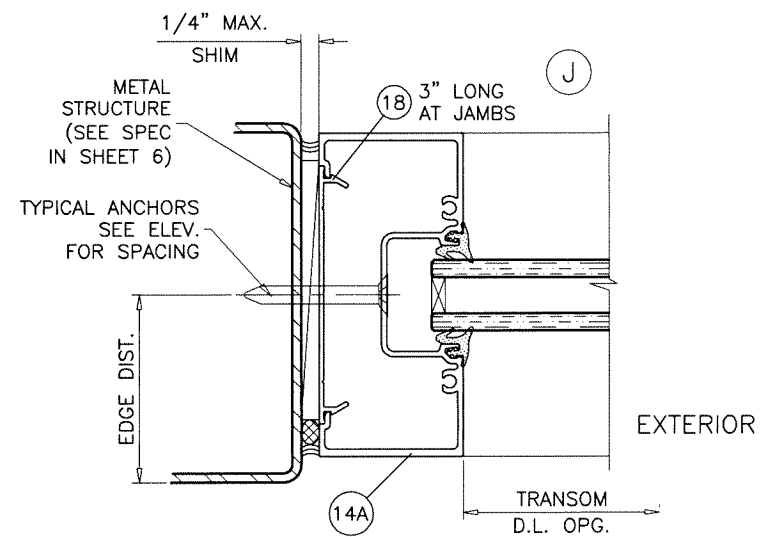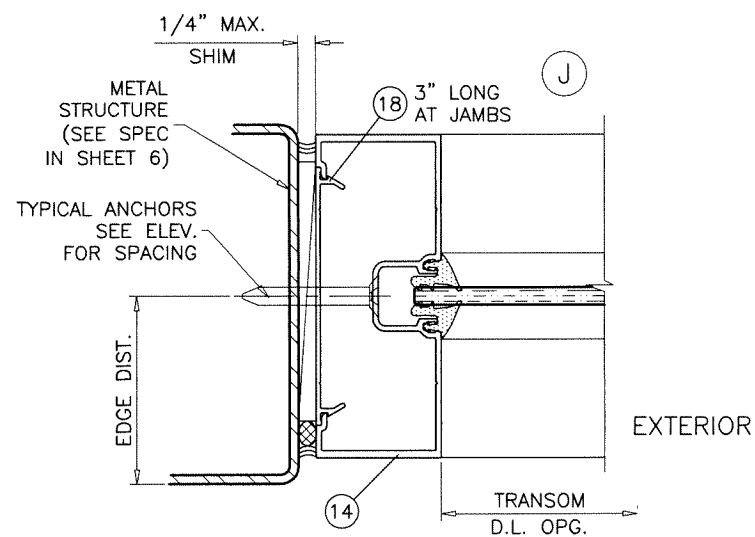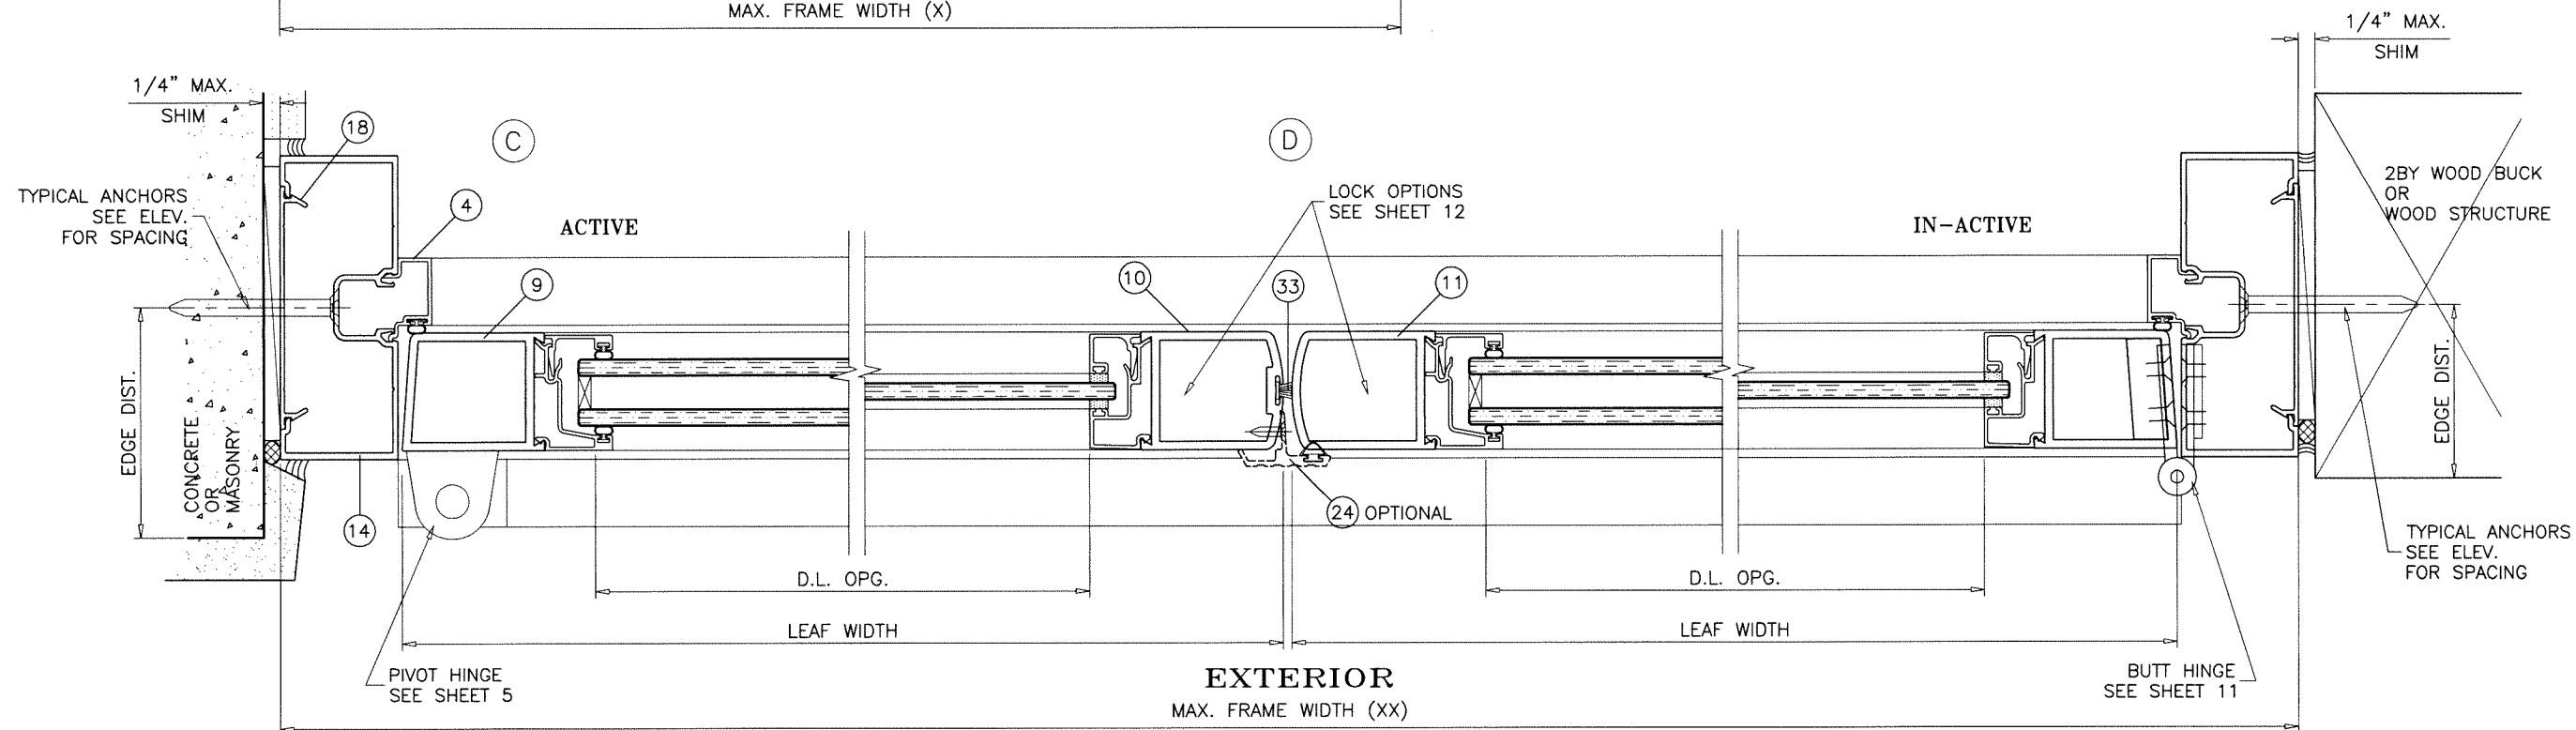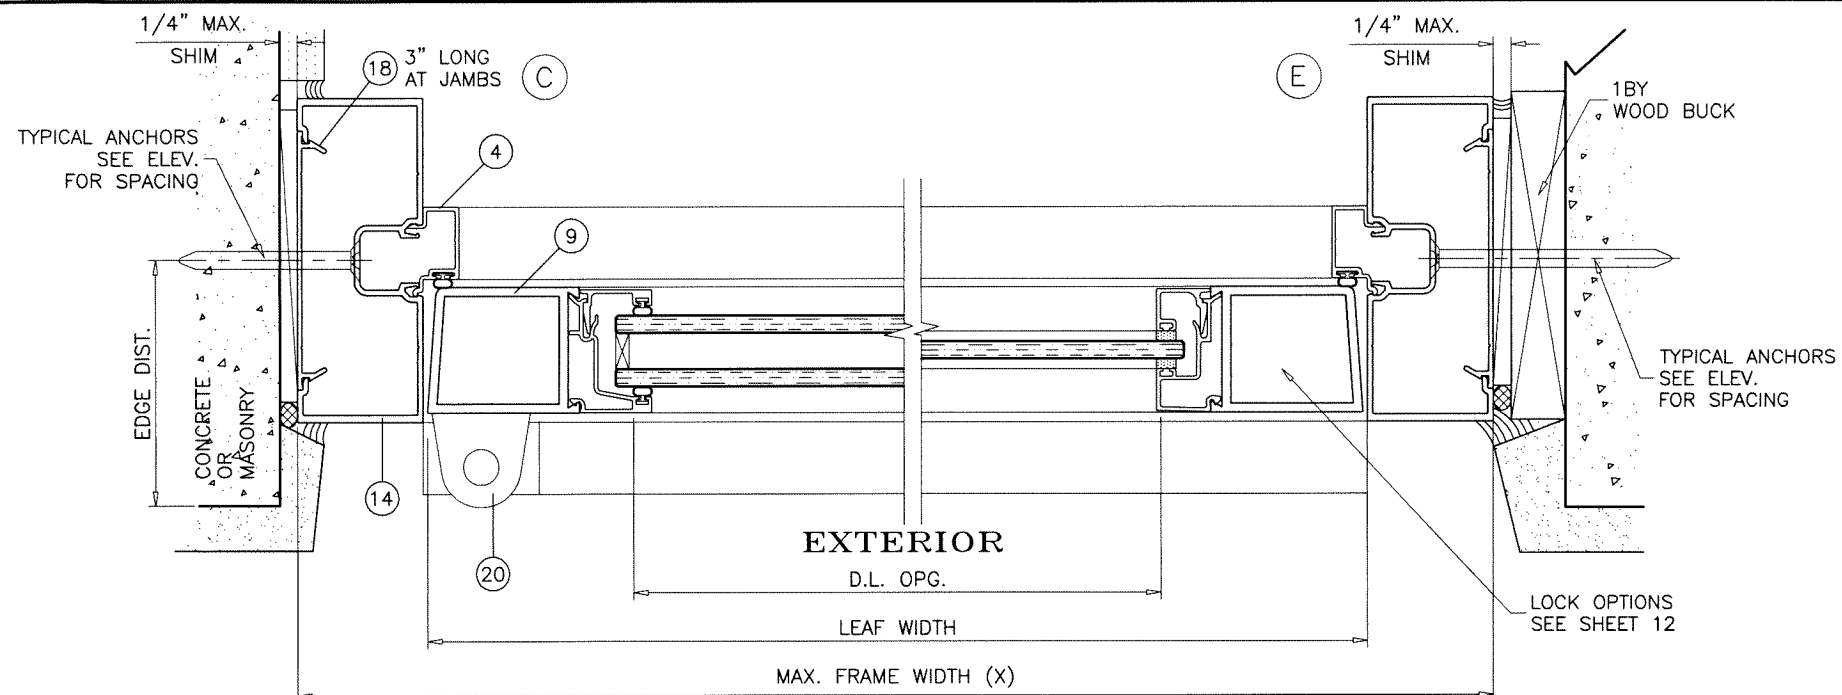

Sealed: 7/11/2023

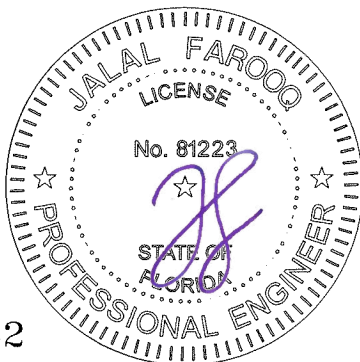

**Aldora Aluminum & Glass Products Inc.**

4250 Coral Ridge Drive, Suite 101  
Coral Springs, FL 33066

Tel. (954) 784-6900 Fax. (954) 784-6901

Tel. (954) 784-6900 Fax. (954) 784-6901

---

**AL-FAROOQ CORPORATION**

**ENGINEERS & PRODUCT DEVELOPMENT**  
9360 SUNSET DRIVE SUITE 220

MIAMI, FLORIDA 33173  
(C.A.N. 3538)


| COMP | ANI | W   |
|------|-----|-----|
| 1    | 1   | 1   |
| 2    | 2   | 2   |
| 3    | 3   | 3   |
| 4    | 4   | 4   |
| 5    | 5   | 5   |
| 6    | 6   | 6   |
| 7    | 7   | 7   |
| 8    | 8   | 8   |
| 9    | 9   | 9   |
| 10   | 10  | 10  |
| 11   | 11  | 11  |
| 12   | 12  | 12  |
| 99   | 99  | 99  |
| 100  | 100 | 100 |

COMP--ANL\W


---

COMP-ANL\W17-04AAG


COMP-ANL\W17-04AAG

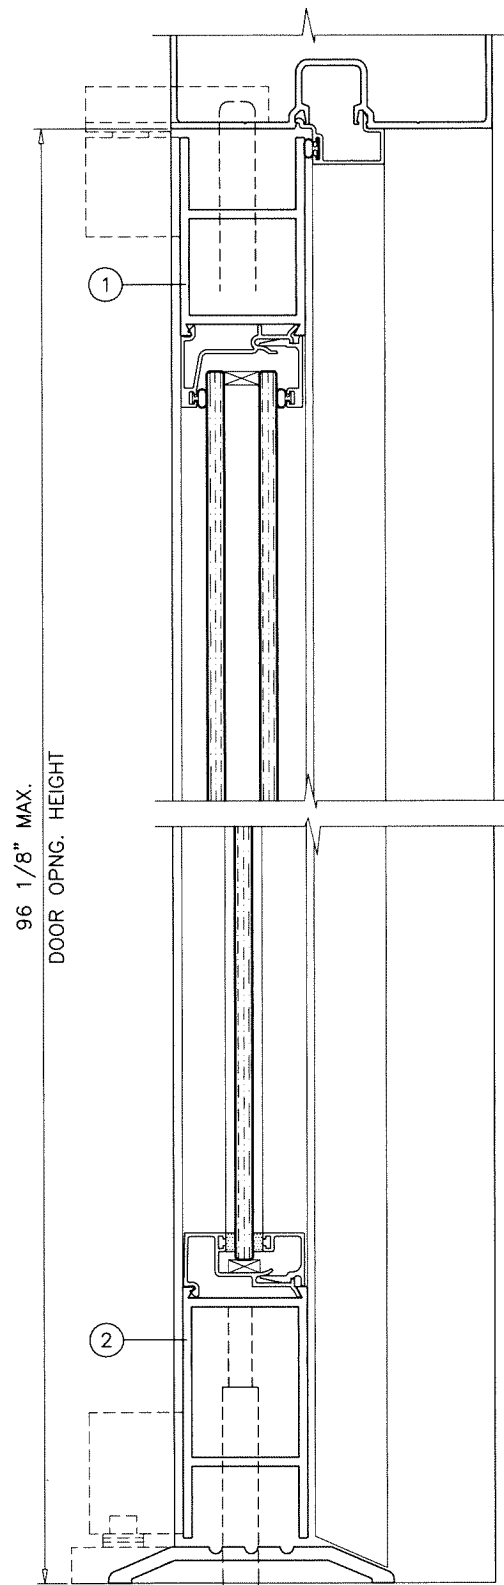


NARROW STILE DOOR

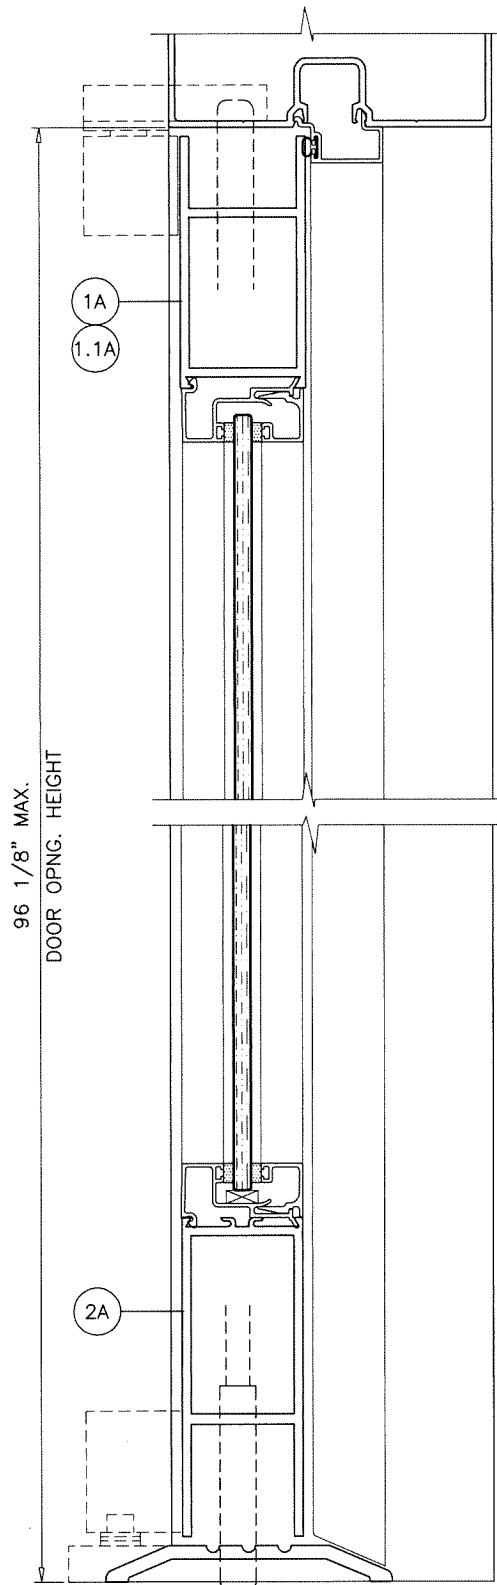

MEDIUM STILE DOOR

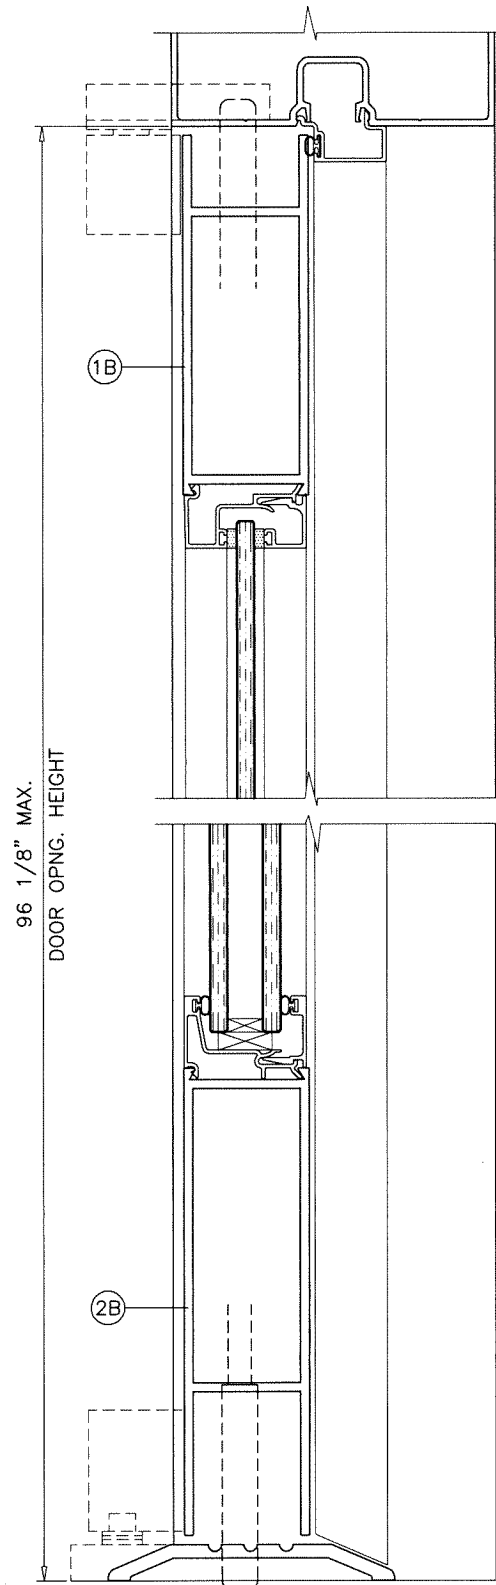


WIDE STILE DOOR

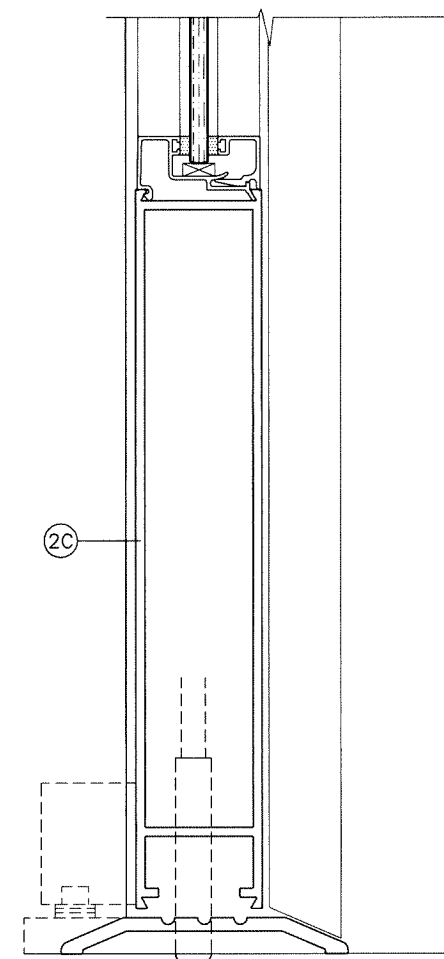

10" BOTTOM RAIL  
(OPTIONAL FOR NARROW,  
MEDIUM AND WIDE  
STILE DOORS)

DOOR STILES AND RAILS SHOWN FOR  
ILLUSTRATION ONLY.  
SEE SHEETS 1 & 2 FOR MAX. SIZES.  
SEE SHEETS 5 AND 7 FOR DOOR DETAILS  
AND INSTALLTION ANCHORS.

Sealed: 7/11/2023

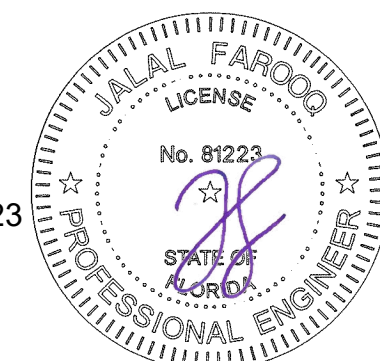

**AL-FAROOQ CORPORATION**  
ENGINEERS & PRODUCT DEVELOPMENT  
9360 SUNSET DRIVE, SUITE 220  
MIAMI, FLORIDA 33173  
TEL. (305) 264-8100 FAX. (305) 262-6978

**a f c**  
COMP-ANL\W17-04AAG

---

SERIES MCKINLEY ALUM OUT-SWING ENTRANCE DOOR (N.I.)

**Aldora Aluminum & Glass Products Inc.**  
4250 Coral Ridge Drive, Suite 101  
Coral Springs, FL. 33065  
Tel. (954) 784-6900 Fax. (954) 784-6901

FL #17682

---

| revisions: |    | no | date | by | description |
|------------|----|----|------|----|-------------|
| date       | no |    |      |    |             |

date: 01-17-17

scale: 3/8" = 1"


dr. by: TARIQ

chk. by:


drawing no.

**W17-04**


sheet **8** of 16

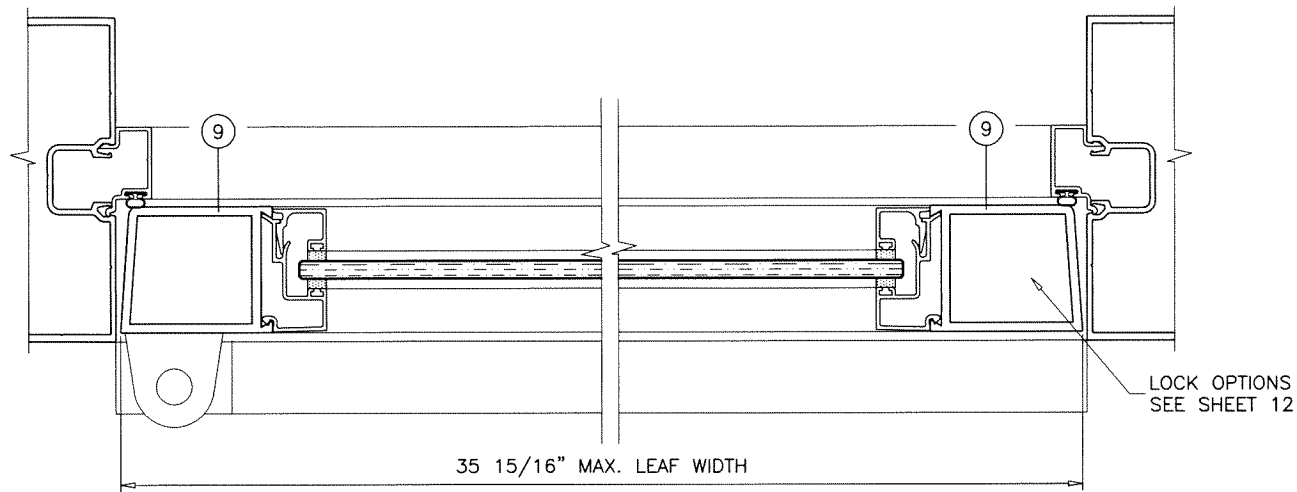

**NARROW STILE DOOR**  
SINGLE DOOR (X)

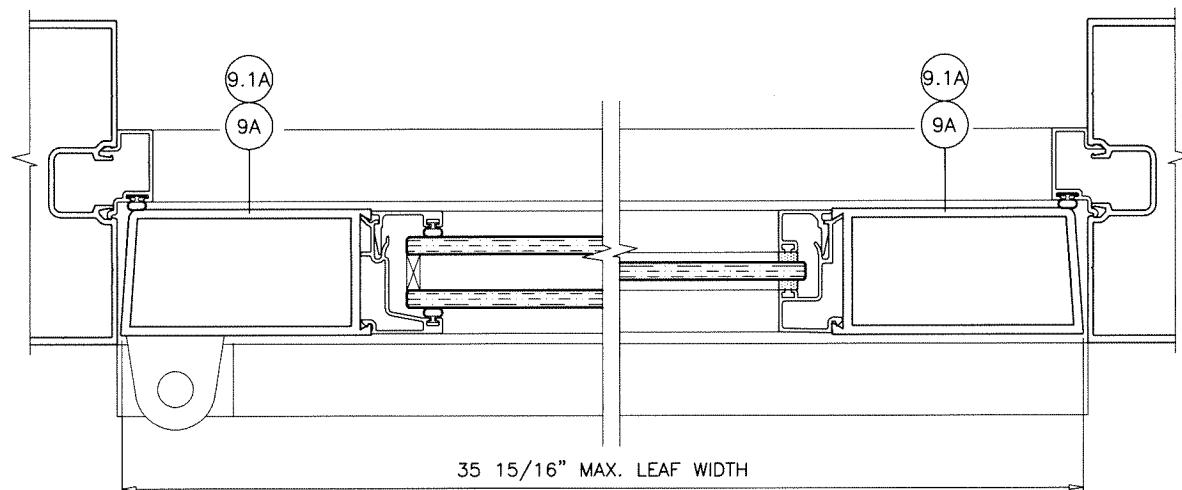

**MEDIUM STILE DOOR**  
SINGLE DOOR (X)

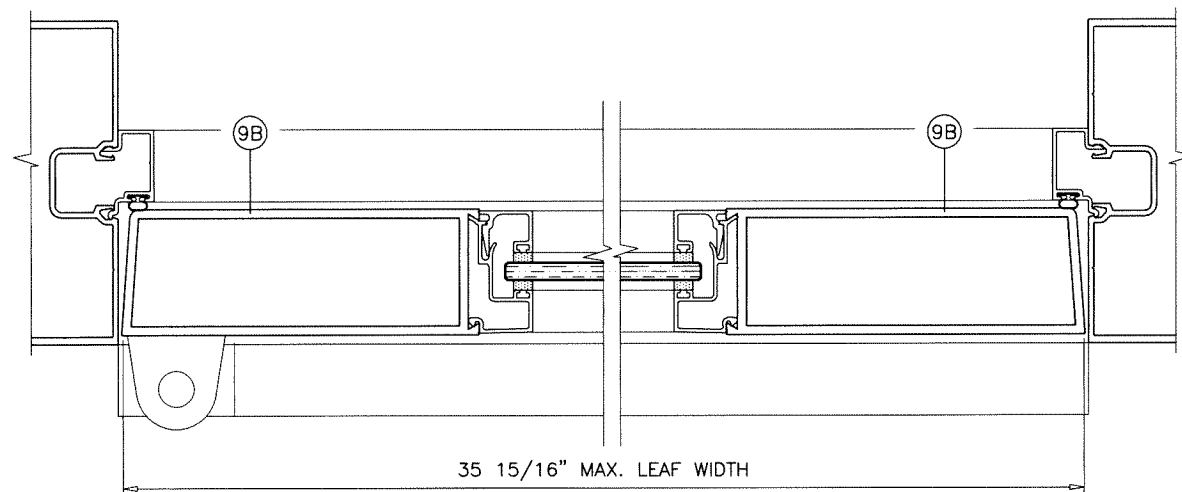

**WIDE STILE DOOR**  
SINGLE DOOR (X)


DOOR STILES AND RAILS SHOWN FOR  
ILLUSTRATION ONLY.  
SEE SHEETS 1 & 2 FOR MAX. SIZES.  
SEE SHEETS 5 AND 7 FOR DOOR DETAILS  
AND INSTALLTION ANCHORS.

**al-farooq**  
**AL-FAROOQ CORPORATION**  
ENGINEERS & PRODUCT DEVELOPMENT  
9360 SUNSET DRIVE, SUITE 220 (C.A.N. 3538)  
MIAMI, FLORIDA 33173  
TEL. (305) 264-8100 FAX. (305) 262-6978  
COMP-ANL\W17-04AAG

SERIES MCKINLEY ALUM OUT-SWING ENTRANCE DOOR (N.I.)


**Aldora Aluminum & Glass Products Inc.**  
4250 Coral Ridge Drive, Suite 101  
Coral Springs, FL. 33065  
Tel. (954) 784-6900 Fax. (954) 784-6901

| revisions:  |          | no date by description |           |
|-------------|----------|------------------------|-----------|
| date:       | 01-17-17 | scale:                 | 3/8" = 1" |
| dr. by:     | TARIQ    | chk. by:               |           |
| drawing no. | W17-04   |                        |           |
| sheet       | 9 of 16  |                        |           |

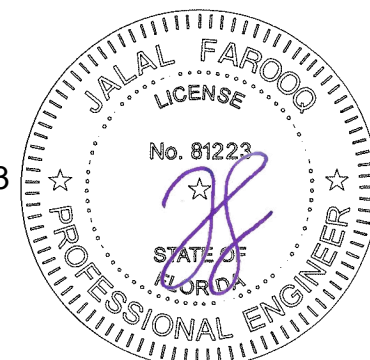


Sealed: 7/11/2023


FL #17682

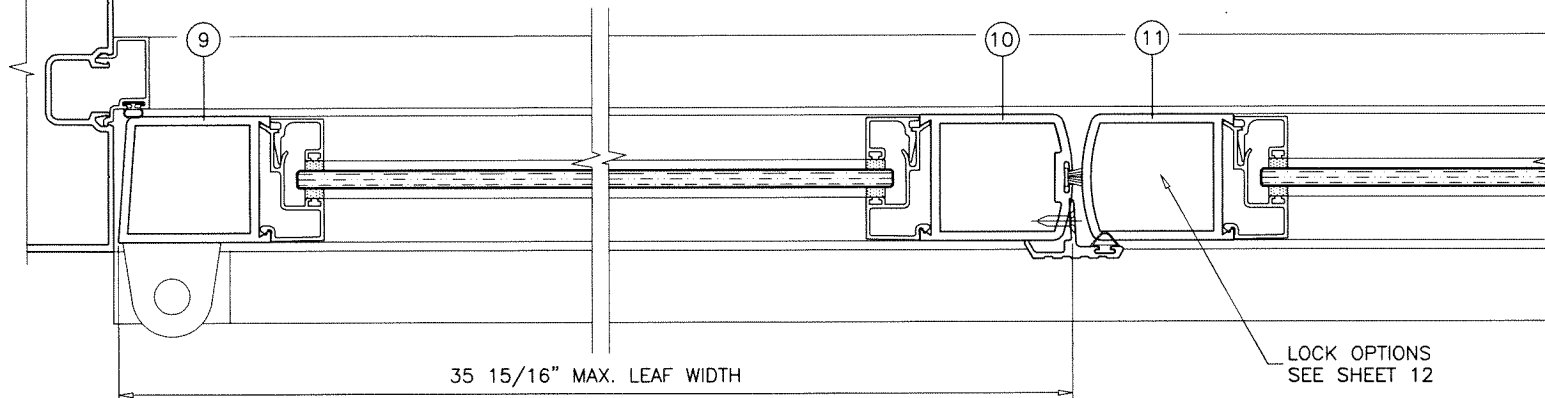

**NARROW STILE DOOR  
DOUBLE DOOR (XX)**

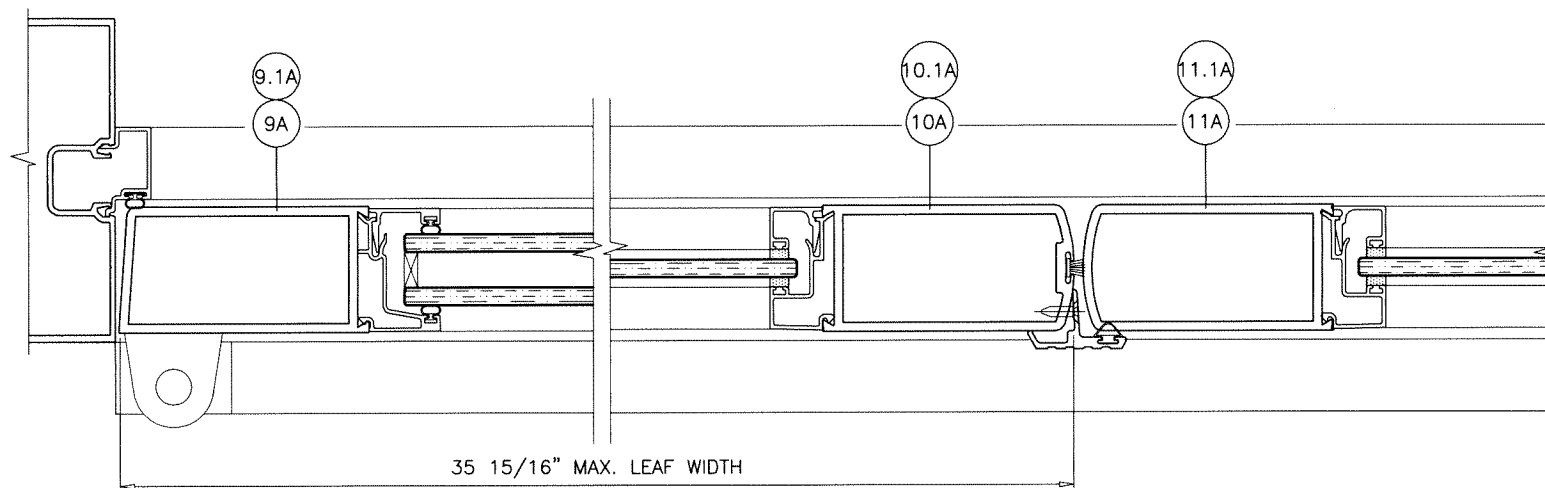

**MEDIUM STILE DOOR  
DOUBLE DOOR (XX)**

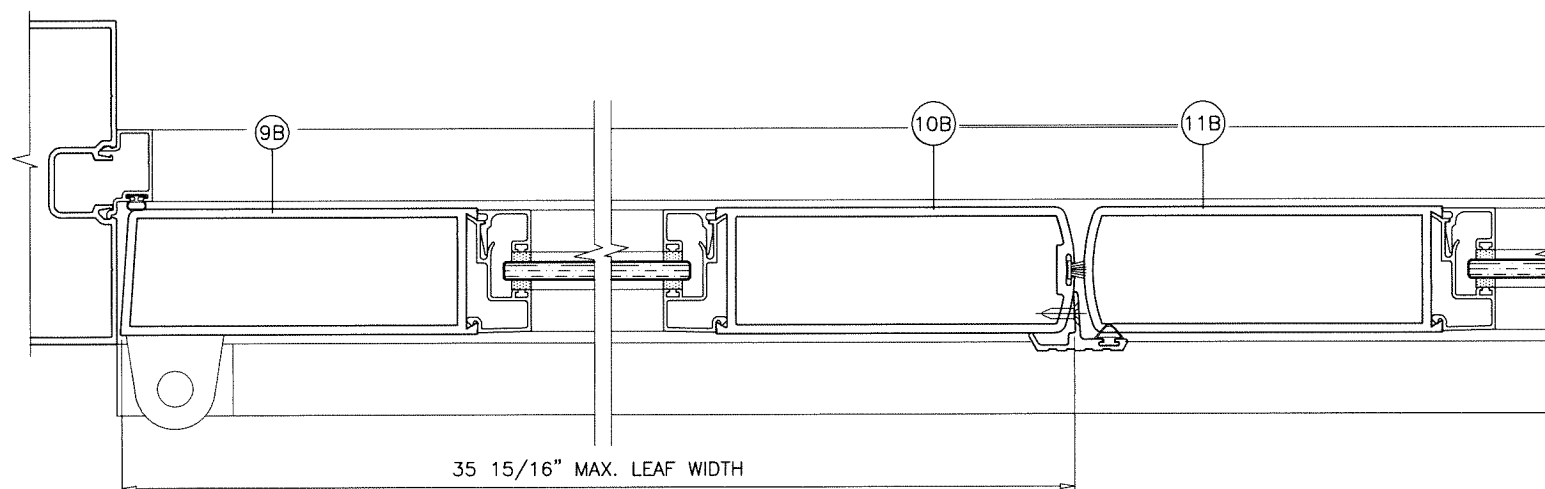


**WIDE STILE DOOR  
DOUBLE DOOR (XX)**

DOOR STILES AND RAILS SHOWN FOR  
ILLUSTRATION ONLY.  
SEE SHEETS 1 & 2 FOR MAX. SIZES.  
SEE SHEETS 5 AND 7 FOR DOOR DETAILS  
AND INSTALLTION ANCHORS.

**af c**  
**AL-FAROOQ CORPORATION**  
ENGINEERS & PRODUCT DEVELOPMENT  
9360 SUNSET DRIVE, SUITE 220 (C.A.N. 3538)  
MIAMI, FLORIDA 33173  
TEL. (305) 264-8100 FAX. (305) 262-6978  
COMP-ANL\W17-04AAG

SERIES MCKINLEY ALUM OUT-SWING ENTRANCE DOOR (N.I.)  
**Aldora Aluminum & Glass Products Inc.**  
4250 Coral Ridge Drive, Suite 101  
Coral Springs, FL. 33065  
Tel. (954) 784-6900 Fax. (954) 784-6901

| revisions:  |           | no. date by description |             |
|-------------|-----------|-------------------------|-------------|
| date:       | 01-17-17  | no.                     | date        |
| scale:      | 3/8" = 1" | by:                     | description |
| dr. by:     | TARIQ     | chk. by:                |             |
| drawing no. | W17-04    |                         |             |
| sheet       | 10 of 16  |                         |             |

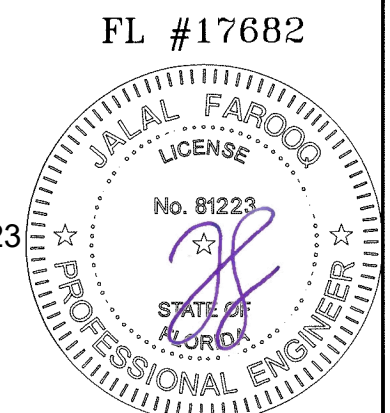

Sealed: 7/11/2023

FL #17682

| ITEM # | PART #       | QUANTITY    | DESCRIPTION                                        | MATERIAL | MANF./SUPPLIER/REMARKS      |
|--------|--------------|-------------|----------------------------------------------------|----------|-----------------------------|
| 1      | SMI-100      | 1/ LEAF     | TOP RAIL NARROW STILE)                             | 6063-T5  | -                           |
| 1A     | SMI-101      | 1/ LEAF     | TOP RAIL (MEDIUM STILE)                            | 6063-T5  | -                           |
| 1.1A   | SMI-512      | 1/ LEAF     | ALT. TOP RAIL (MEDIUM STILE)                       | 6063-T5  | -                           |
| 1B     | SMI-524      | 1/ LEAF     | TOP RAIL (WIDE STILE)                              | 6063-T5  | -                           |
| 2      | SMI-101      | 1/ LEAF     | BOTTOM RAIL (NARROW STILE)                         | 6063-T5  | -                           |
| 2A     | SMI-512      | 1/ LEAF     | BOTTOM RAIL (MEDIUM STILE)                         | 6063-T5  | -                           |
| 2B     | SMI-517      | 1/ LEAF     | BOTTOM RAIL (MEDIUM & WIDE STILE)                  | 6063-T5  | -                           |
| 2C     | SMI-133      | 1/ LEAF     | 10" BOTTOM RAIL                                    | 6063-T5  | -                           |
| 3      | SMI-113      | 1/ PAIR     | FRAME HEAD (MONOLITHIC GLASS)                      | 6063-T6  | -                           |
| 3A     | SMI-213      | 1/ PAIR     | FRAME HEAD (INSUL. GLASS)                          | 6063-T6  | -                           |
| 3.1    | SMI-111      | 1/ PAIR     | FRAME HEAD (MONOLITHIC GLASS)                      | 6063-T6  | -                           |
| 4      | SMI-126      | 3/ PAIR     | DOOR STOP (MONOLITHIC GLASS)                       | 6063-T5  | -                           |
| 4A     | SMI-219      | 3/ PAIR     | DOOR STOP (INSUL. GLASS)                           | 6063-T5  | -                           |
| 5      | SMI-106      | 4/ LEAF     | EXTERIOR GLASS STOP (MONOLITHIC GLASS)             | 6063-T5  | -                           |
| 5A     | SMI-128      | 4/ LEAF     | EXTERIOR GLASS STOP (INSUL. GLASS)                 | 6063-T5  | -                           |
| 6      | SMI-107      | 4/ PAIR     | INTERIOR GLASS STOP (MONOLITHIC GLASS)             | 6063-T5  | -                           |
| 6A     | SMI-129      | 4/ PAIR     | INTERIOR GLASS STOP (INSUL. GLASS)                 | 6063-T5  | -                           |
| 7      | SMI-127      | 1/ DOOR     | SADDLE THRESHOLD                                   | 6063-T5  | -                           |
| 7A     | SMI-036      | 1/ DOOR     | BUMPER THRESHOLD                                   | 6063-T5  | -                           |
| 7B     | SMI-038      | 1/ DOOR     | THRESHOLD COVER                                    | 6063-T6  | -                           |
| 7C     | SMI-037      | 1/ DOOR     | THRESHOLD RAMP                                     | 6063-T6  | -                           |
| 8      | SMI-105      | 4/ LEAF     | SHEAR BLOCK                                        | 6063-T5  | -                           |
| 9      | SMI-102      | 1/ PAIR     | HINGE STILE (NARROW STILE)                         | 6063-T5  | -                           |
| 9A     | SMI-522      | 1/ PAIR     | HINGE STILE (MEDIUM STILE)                         | 6063-T5  | -                           |
| 9.1A   | SMI-511      | 1/ PAIR     | ALT. HINGE STILE (MEDIUM STILE)                    | 6063-T5  | -                           |
| 9B     | SMI-519      | 1/ PAIR     | HINGE STILE (WIDE STILE)                           | 6063-T5  | -                           |
| 10     | SMI-103      | 1           | ACTIVE STILE (NARROW STILE)                        | 6063-T5  | -                           |
| 10A    | SMI-523      | 1           | ACTIVE LOCK STILE (MEDIUM STILE)                   | 6063-T5  | -                           |
| 10.1A  | SMI-510      | 1           | ALT. ACTIVE LOCK STILE (MEDIUM STILE)              | 6063-T5  | -                           |
| 10B    | SMI-521      | 1           | ACTIVE LOCK STILE (WIDE STILE)                     | 6063-T5  | -                           |
| 11     | SMI-104      | 1           | INACTIVE LOCK STILE (NARROW STILE)                 | 6063-T5  | -                           |
| 11A    | SMI-516      | 1           | INACTIVE LOCK STILE (MEDIUM STILE)                 | 6063-T5  | -                           |
| 11.1A  | SMI-510      | 1           | ALT. INACTIVE LOCK STILE (MEDIUM STILE)            | 6063-T5  | -                           |
| 11B    | SMI-525      | 1           | INACTIVE LOCK STILE (WIDE STILE)                   | 6063-T5  | -                           |
| 12     | SMI-115      | AS REQ.     | TRANSOM HEAD (MONOLITHIC GLASS)                    | 6063-T6  | -                           |
| 12A    | SMI-214      | AS REQ.     | TRANSOM HEAD (INSUL. GLASS)                        | 6063-T6  | -                           |
| 12B    | SMI-217      | AS REQ.     | POCKET FILLER (INSUL. GLASS)                       | 6063-T6  | -                           |
| 14     | SMI-110      | AS REQ.     | VERTICAL/JAMB (MONOLITHIC GLASS)                   | 6063-T6  | -                           |
| 14A    | SMI-213      | AS REQ.     | VERTICAL/JAMB (INSUL. GLASS)                       | 6063-T6  | -                           |
| 17     | SMI-116      | AS REQ.     | GLASS STOP (MONOLITHIC GLASS)                      | 6063-T5  | -                           |
| 17A    | SMI-216      | AS REQ.     | GLASS STOP (INSUL. GLASS)                          | 6063-T5  | -                           |
| 18     | SMI-118      | AS REQ.     | SNAP-IN COVER, 3" LONG AT ANCHOR LOCATIONS         | 6063-T6  | -                           |
| 19     | SMI-G01      | AS REQ.     | WEDGE-IN GASKET, DUROMETER 70±5 (MONOLITHIC GLASS) | NEOPRENE | UNIVERSAL RUBBER CO.        |
| 19A    | SMI-G04      | AS REQ.     | WEDGE-IN GASKET, DUROMETER 70±5 (INSUL. GLASS)     | NEOPRENE | UNIVERSAL RUBBER CO.        |
| 20     | 4307         | 1 SET/ LEAF | PIVOTS                                             | 6063-T5  | REGENT                      |
| 21     | SMI-G03      | AS REQ.     | GLAZING TAPE                                       | FOAM     | FRANK LOWE RUBBER           |
| 22     | SMI-031      | 1/ PAIR     | FLUSH BOLT GUIDE REINFORCEMENT                     | 6063-T5  | -                           |
| 24     | SMI-030      | AS REQD.    | ASTRAGAL STILE (OPTIONAL)                          | 6063-T5  | -                           |
| 26     | -            | 2/ LITE     | SETTING BLOCK (DOOR), DUROMETER 83±5 SHORE A       | NEOPRENE | 3/16" X 1/2" X 1" LONG      |
| 26A    | SMI-SB13     | 2/ LITE     | SETTING BLOCK (DOOR), DUROMETER 83±5 SHORE A       | NEOPRENE | 1/4" X 1" X 2" LONG         |
| 27     | -            | 2/ LITE     | SETTING BLOCK (TRANSOM), DUROMETER 83±5 SHORE A    | NEOPRENE | 3/8" X 3/4" X 1-7/8" LONG   |
| 27A    | SMI-SB10     | 2/ LITE     | SETTING BLOCK (TRANSOM), DUROMETER 83±5 SHORE A    | NEOPRENE | 1/2" X 3/4" X 2" LONG       |
| 29     | #12 X 1-1/2" | AS REQD.    | FRAME ASSEMBLY SCREWS                              | -        | S.M.S.                      |
| 30     | 12-24 X 1/2" | 4/ HASP     | HINGE INSTALLATION SCREWS                          | -        | F.H. MACHINE SCREWS         |
| 32     | SMI-B02      | -           | BULB WEATHERSTRIPPING                              | VINYL    | .375"H X .270 T-SLOT        |
| 33     | SMI-W01      | -           | PILE WITH FIN WEATHERSTRIPPING                     | -        | ULTRAFAB                    |
| 35     | -            | -           | REINFORCING ANGLE                                  | STEEL    | 1" X 2-3/4" X 1/8" THK.     |
| 35A    | -            | -           | REINFORCING ANGLE                                  | STEEL    | 1-1/8" X 3-1/8" X 1/8" THK. |
| 37     | -            | 2/ LEAF     | FLUSH BOLT GUIDE CHANNEL                           | STEEL    | 3" LONG                     |
| 38     | -            | 2/ HINGE    | HINGE REINFORCING PLATES                           | ALUMINUM | 1-1/2" X 1/2" X 8" LONG     |


HINGES:

OPTION #1:

4-1/2" X 4" TWO PIECE STAINLESS STEEL BUTT HINGES  
SERIES 4001 BY 'REGENT'  
SERIES B10445R BY 'IDH'  
(3) PER LEAF, 8" FROM TOP AND BOTTOM  
AND 40" O.C. MAX.  
FASTENED TO FRAME JAMB WITH  
(4) #12-24 X 1/2" FH MS  
AND TO LEAF STILE WITH  
(4) #12-24 X 1/2" FH MS

OPTION #2:


CAST ALUMINUM OFFSET PIVOT HINGES  
SERIES 4309 BY 'REGENT'  
AT TOP AND BOTTOM AND AT MIDSPAN OF LEAF.

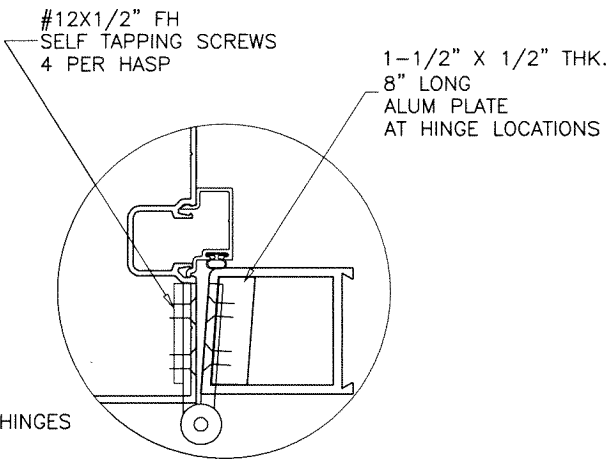

SEALANTS:

FRAME CORNERS, ASSEMBLY SCREWS AND HEADS OF  
ANCHOR SCREWS AT SILL TO BE SEALED WITH SEALER.  
LEAF JOINTS SEALED WITH SILICONE.

Sealed: 7/11/2023

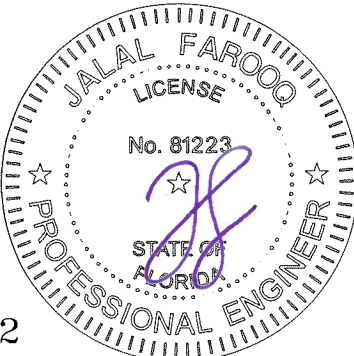

FL #17682

|   |          |   |           |                |
|---|----------|---|-----------|----------------|
| <b>AL-FAROOQ CORPORATION</b><br>ENGINEERS & PRODUCT DEVELOPMENT<br>9360 SUNSET DRIVE, SUITE 220<br>MIAMI, FLORIDA 33173<br>TEL. (305) 264-8100 FAX. (305) 262-6978<br>(C.A.N. 3538) |          | <b>afc</b>   |           |                |
| SERIES MCKINLEY ALUM OUT-SWING ENTRANCE DOOR (N.I.)   |          | Aldora Aluminum & Glass Products Inc.<br>4250 Coral Ridge Drive, Suite 101<br>Coral Springs, FL. 33065<br>Tel. (954) 784-6900 Fax. (954) 784-6901 |           |                |
| revisions:   | no       | date   | by        | description    |
|   |          |   |           |                |
|   |          |   |           |                |
|   |          |   |           |                |
|   |          |   |           |                |
| date:   | 01-17-17 | scale:   | 3/8" = 1" | dr. by: TARIQ  |
|   |          |   |           | chk. by:       |
| drawing no.   |          | W17-04   |           | sheet 11 of 16 |

COMP-ANL\W17-04AAG

LOCK OPTIONS:



OPTION 1:

ACTIVE LEAF:

THREE POINT LOCK SYSTEM WITH 5 PLY HOOK  
LOCK BOLT REGENT 2222, KEY OPERATED ON  
EXTERIOR AND THUMB-TURN ON INTERIOR,  
LOCATED AT 31-3/4" FROM BOTTOM OF PANEL

INACTIVE LEAF:

MANUALLY OPERATED FLUSH EXTENSION BOLT SYSTEM  
REGENT #2509 WITH 3/8" DIA. BOLT.  
A SPRING LOADED LEVER MECHANISM ON FACE OF DOOR  
AT 12" FROM EACH END

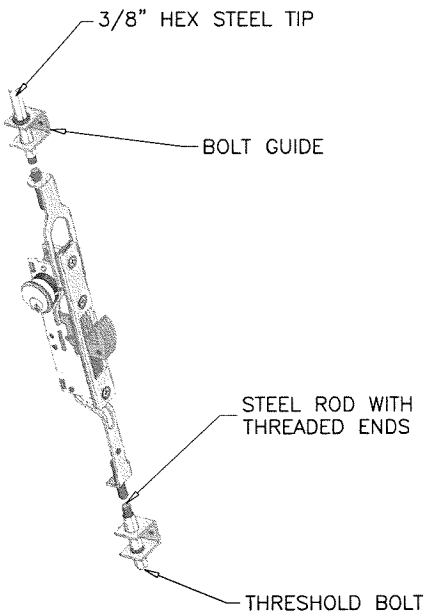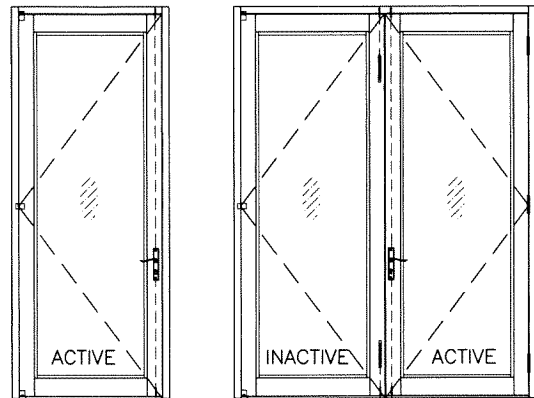



OPTION 2:

ACTIVE LEAF:

SINGLE POINT LOCK SYSTEM WITH 5 PLY HOOK  
LOCK BOLT REGENT 2333, KEY OPERATED ON  
EXTERIOR AND THUMB-TURN ON INTERIOR,  
LOCATED AT 31-3/4" FROM BOTTOM OF PANEL

INACTIVE LEAF:




MANUALLY OPERATED FLUSH EXTENSION BOLT SYSTEM  
REGENT #2509 WITH 3/8" DIA. BOLT.  
A SPRING LOADED LEVER MECHANISM ON FACE OF DOOR  
AT 12" FROM EACH END

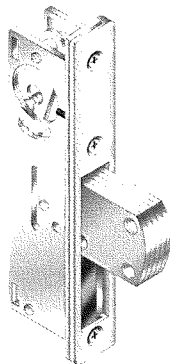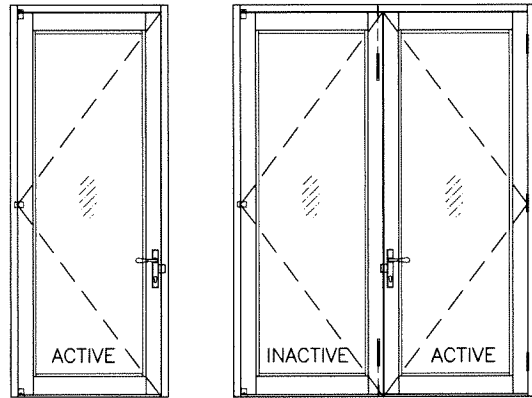


OPTION 3:

ACTIVE/INACTIVE LEAF:

REGENT SERIES 5770 TWO POINT CONCEALED VERTICAL ROD  
PANIC EXIT DEVICE WITH 5/8" THROW LATCH BOLT  
PENETRATING 3/4" AT HEAD AND SILL

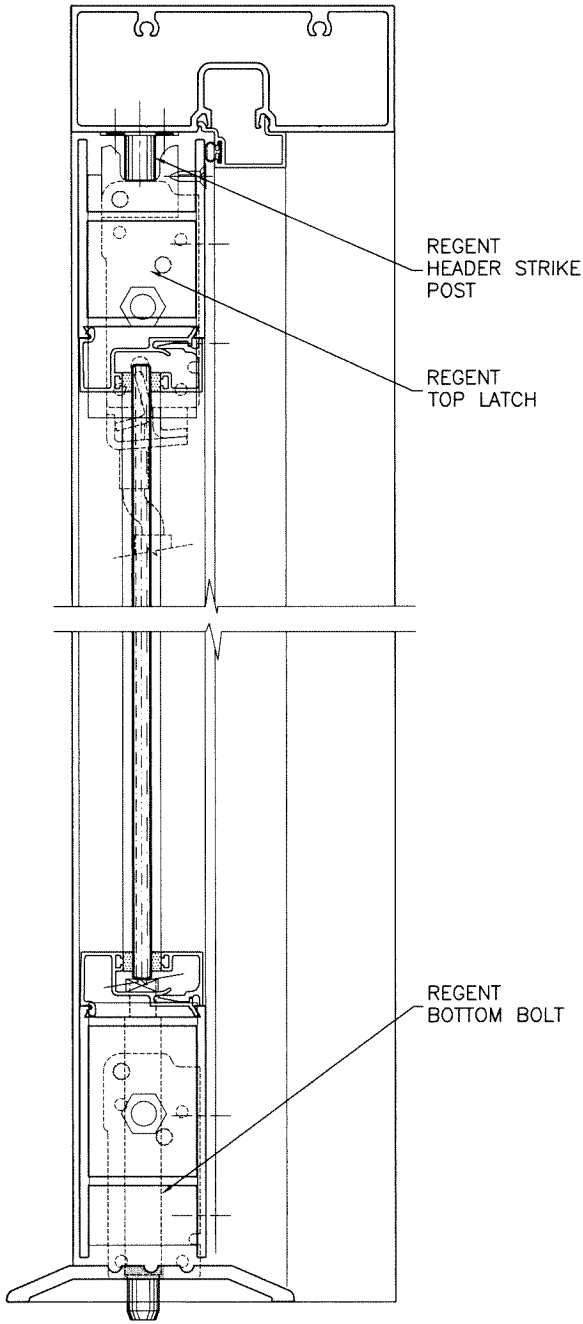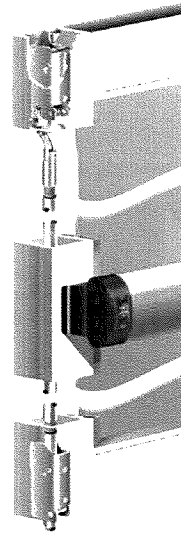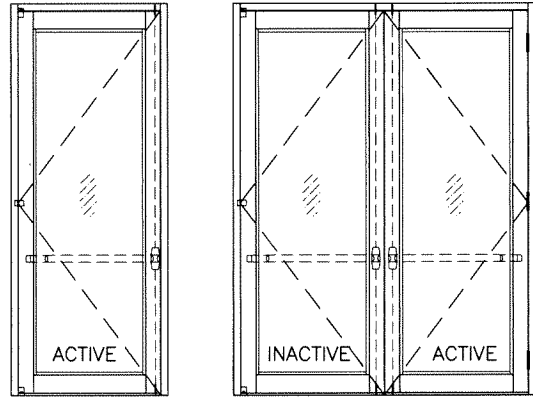

Sealed: 7/11/2023

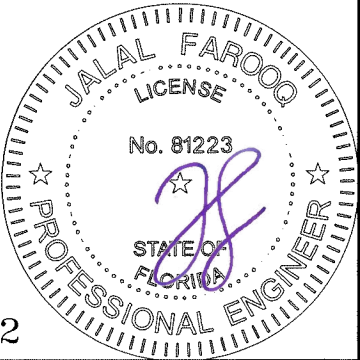





FL #17682

**AL-FAROOQ CORPORATION**  
ENGINEERS & PRODUCT DEVELOPMENT  
9360 SUNSET DRIVE, SUITE 220 (C.A.N. 3538)  
MIAMI, FLORIDA 33173  
TEL. (305) 264-8100 FAX. (305) 262-6978

SERIES MCKINLEY ALUM OUT-SWING ENTRANCE DOOR (N.I.)  
**Aldora Aluminum & Glass Products Inc.**  
4250 Coral Ridge Drive, Suite 101  
Coral Springs, FL. 33065  
Tel. (954) 784-6900 Fax. (954) 784-6901

| revisions: |          | no     |           | date    |       | by       |  | description |                |
|------------|----------|--------|-----------|---------|-------|----------|--|-------------|----------------|
| date:      | 01-17-17 | scale: | 3/8" = 1" | dr. by: | TARIQ | chk. by: |  | drawing no. | W17-04         |
|            |          |        |           |         |       |          |  |             | sheet 12 of 16 |

COMP-ANL\W17-04AAG

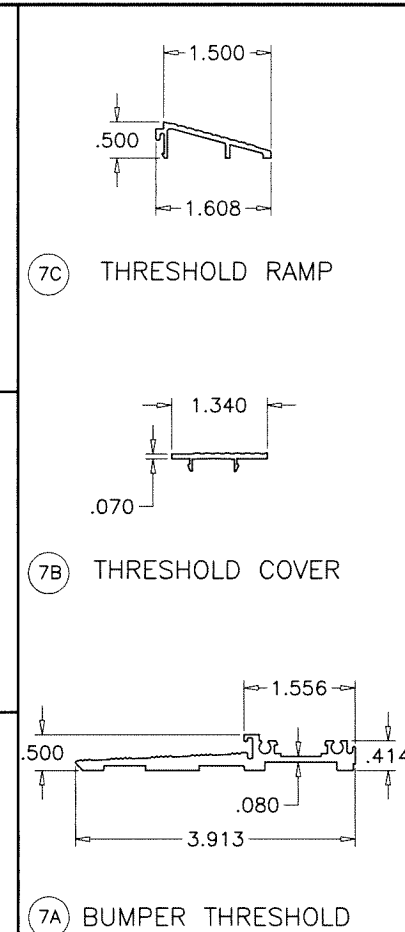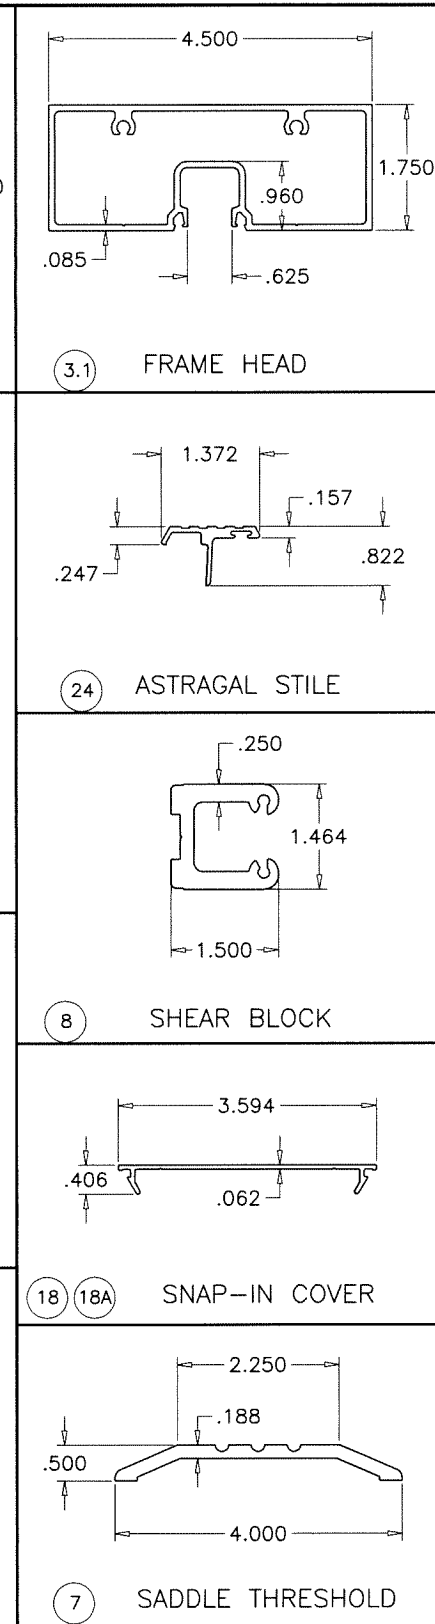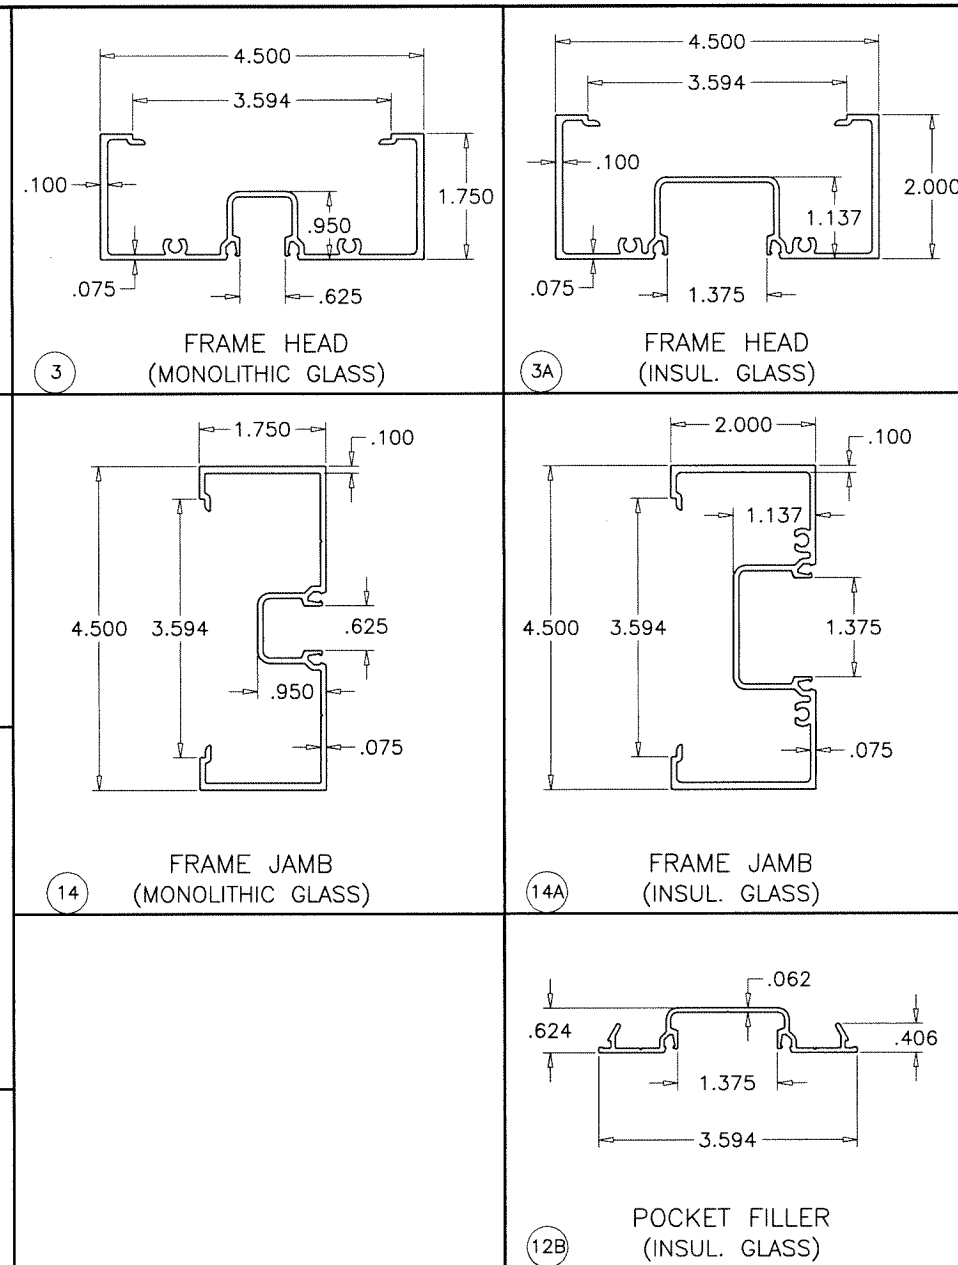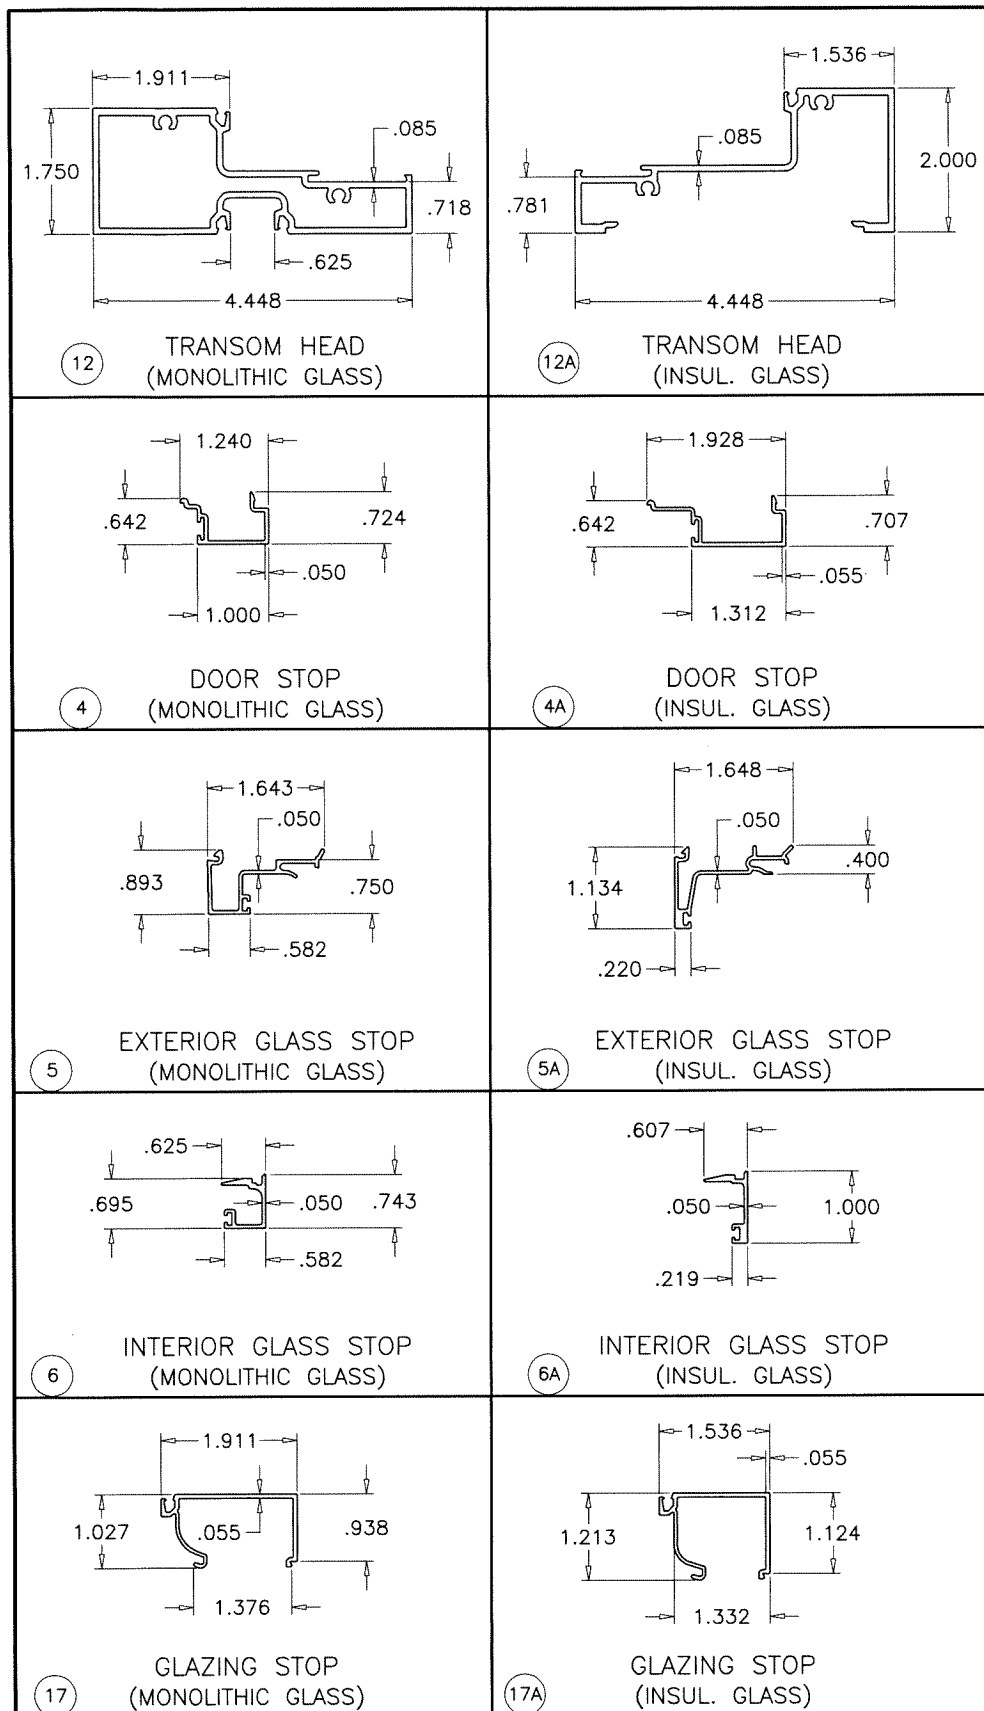

**AL-FAROOQ CORPORATION**  
ENGINEERS & PRODUCT DEVELOPMENT  
9360 SUNSET DRIVE, SUITE 220  
MIAMI, FLORIDA 33173  
TEL. (305) 264-8100 FAX. (305) 262-6978  
C.A.N. 3538


**AL-FAROOQ CORPORATION**  
SERIES MCKINLEY ALUM OUT-SWING ENTRANCE DOOR (N.I.)  
**Aldora Aluminum & Glass Products Inc.**  
4250 Coral Ridge Drive, Suite 101  
Coral Springs, FL. 33065  
Tel. (954) 784-6900 Fax. (954) 784-6901

| revisions: | no | date | by | description |
|------------|----|------|----|-------------|
|            |    |      |    |             |
|            |    |      |    |             |
|            |    |      |    |             |
|            |    |      |    |             |


date: 01-17-17  
scale: 3/8" = 1"  
dr. by: TARIQ  
chk. by:

drawing no.  
**W17-04**  
sheet 13 of 16


Sealed: 7/11/2023

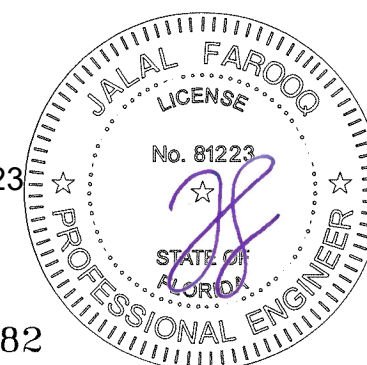


FL #17682

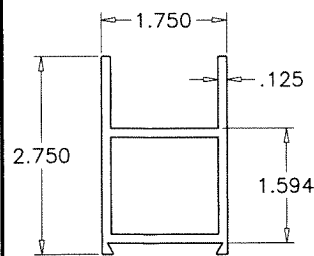


① TOP RAIL  
(NARROW STILE)

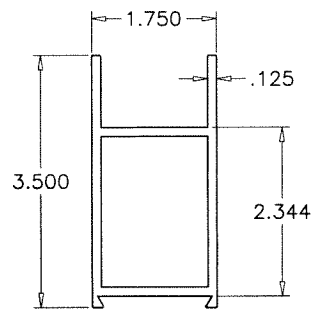


①A TOP RAIL  
(MEDIUM STILE)

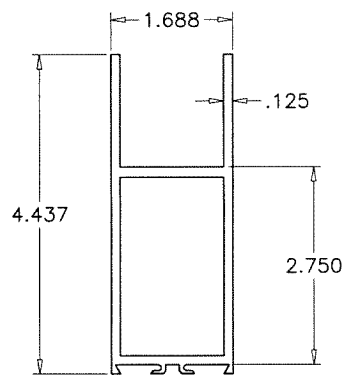


①.1A ALT. TOP RAIL  
(MEDIUM STILE)

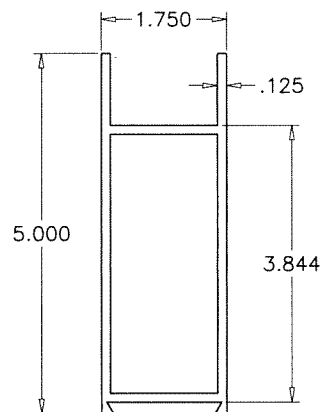


①B TOP RAIL  
(WIDE STILE)

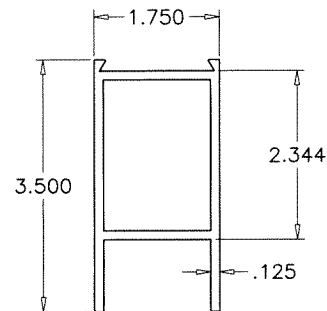


② BOTTOM RAIL  
(NARROW STILE)

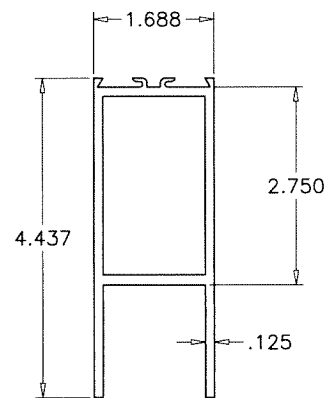

②A BOTTOM RAIL  
(MEDIUM STILE)

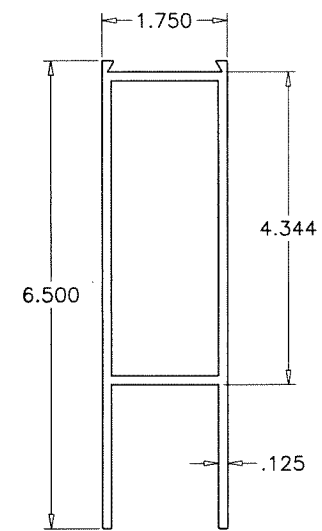


②B BOTTOM RAIL  
(MEDIUM & WIDE STILE)

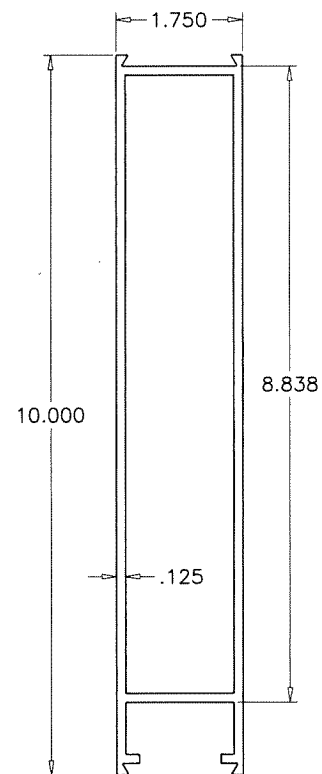

②C 10" BOTTOM RAIL  
(OPTIONAL FOR NARROW,  
MEDIUM AND WIDE  
STILE DOORS)

Sealed: 7/11/2023

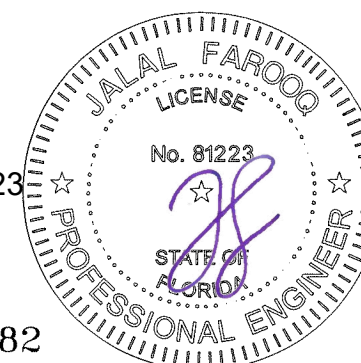

FL #17682

**AL-FAROOQ CORPORATION**  
ENGINEERS & PRODUCT DEVELOPMENT  
9360 SUNSET DRIVE, SUITE 220  
MIAMI, FLORIDA 33173 (C.A.N. 3538)  
TEL. (305) 264-8100 FAX. (305) 262-6978

SERIES MCKINLEY ALUM OUT-SWING ENTRANCE DOOR (N.I.)


**Aldora Aluminum & Glass Products Inc.**

4250 Coral Ridge Drive, Suite 101  
Coral Springs, FL. 33065

Tel. (954) 784-6900 Fax. (954) 784-6901


| revisions:  |          | no date by description |           |
|-------------|----------|------------------------|-----------|
| date:       | 01-17-17 | scale:                 | 3/8" = 1" |
| dr. by:     | TARIQ    | chk. by:               |           |
| drawing no. | W17-04   |                        |           |
| sheet       | 14 of 16 |                        |           |

COMP-ANL\W17-04AAG

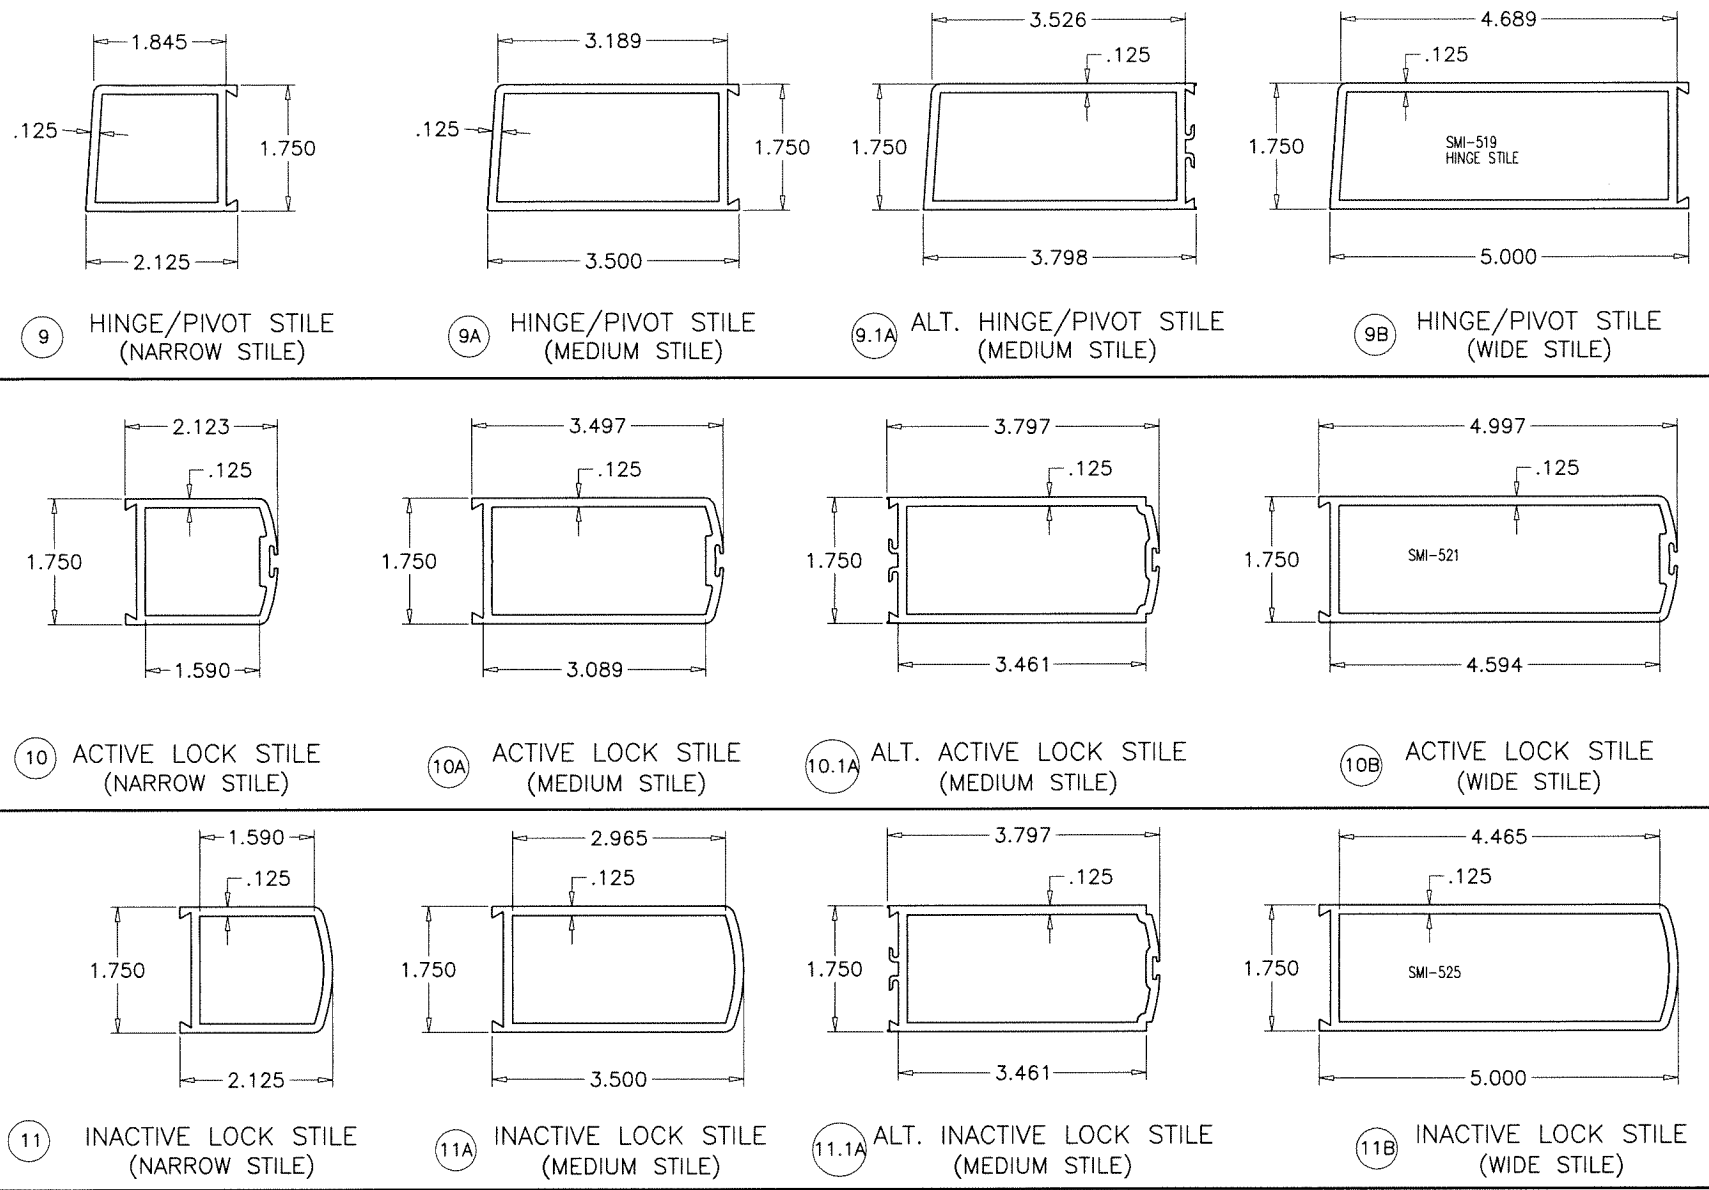

Sealed: 7/11/2023

FL #17682

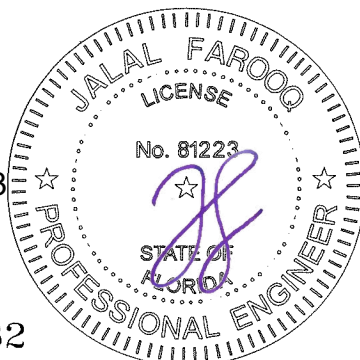

**AL-FAROOQ CORPORATION**  
ENGINEERS & PRODUCT DEVELOPMENT  
9360 SUNSET DRIVE, SUITE 220  
MIAMI, FLORIDA 33173 (C.A.N. 3538)  
TEL. (305) 264-8100 FAX. (305) 262-6978  
COMP-ANL\W17-04AAG

SERIES MCKINLEY ALUM OUT-SWING ENTRANCE DOOR (N.I.)

**Aldora Aluminum & Glass Products Inc.**  
4250 Coral Ridge Drive, Suite 101  
Coral Springs, FL. 33065  
Tel. (954) 784-6900 Fax. (954) 784-6901

| revisions: |                     |
|------------|---------------------|
| no         | date by description |
|            |                     |
|            |                     |
date: 01-17-17

scale: 3/8" = 1"


dr. by: TARIQ

chk. by:


drawing no.

**W17-04**


sheet 14.1 of 16

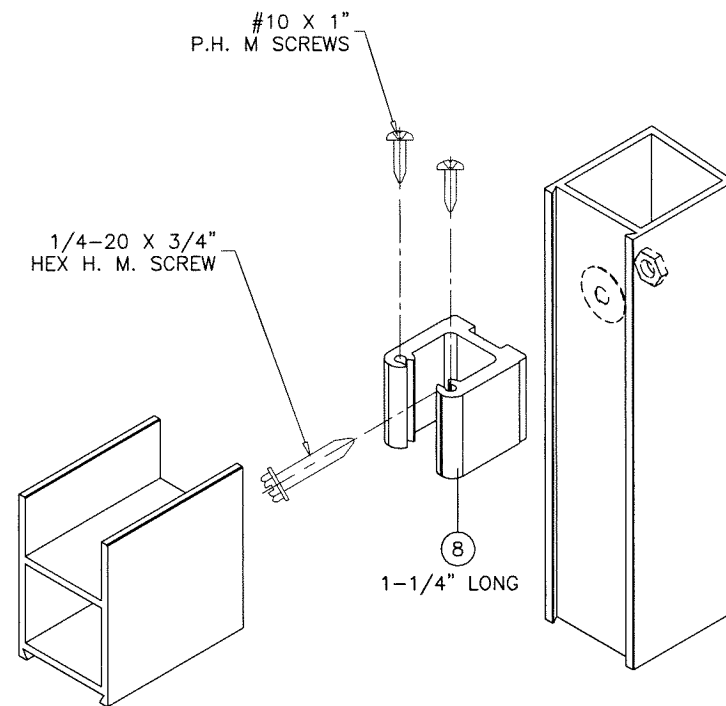


DOOR LEAF UPPER CORNER  
(NARROW STILE)

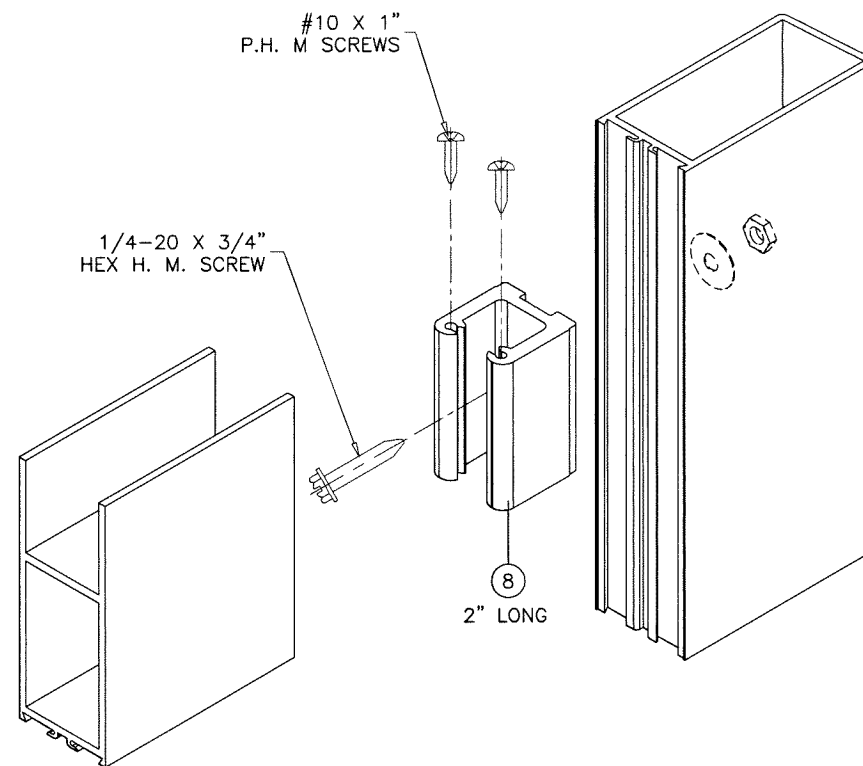

DOOR LEAF UPPER CORNER  
(MEDIUM STILE)

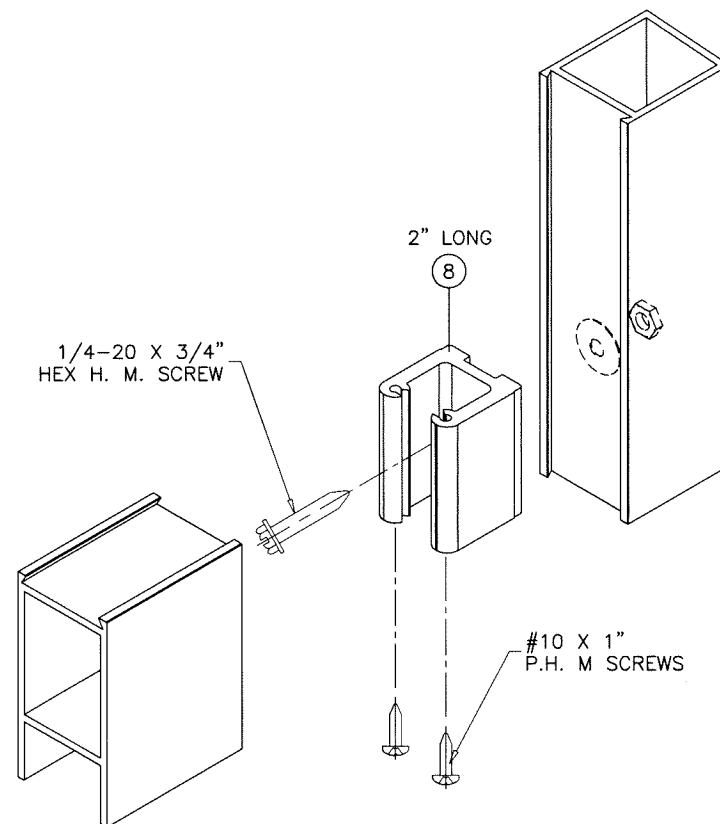


DOOR LEAF LOWER CORNER  
(NARROW STILE)

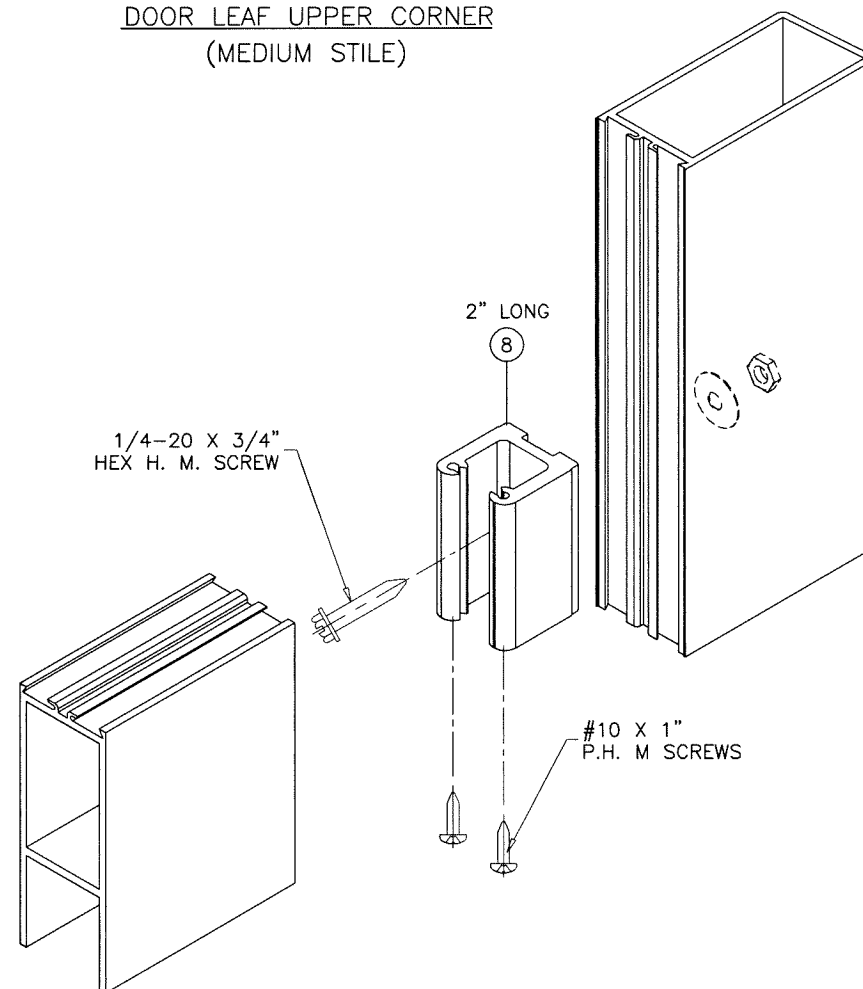

DOOR LEAF LOWER CORNER  
(MEDIUM STILE)

Sealed: 7/11/2023

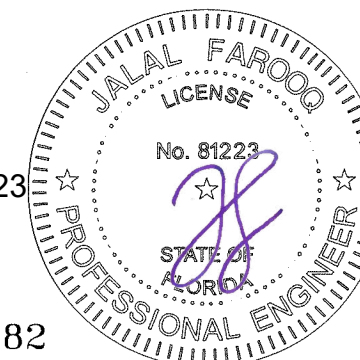

FL #17682

**AL-FAROOQ CORPORATION**  
ENGINEERS & PRODUCT DEVELOPMENT  
9360 SUNSET DRIVE, SUITE 220  
MIAMI, FLORIDA 33173  
TEL. (305) 264-8100 FAX. (305) 262-6978

**afc**  
COMP-ANL W17-04AAG

SERIES MCKINLEY ALUM OUT-SWING ENTRANCE DOOR (N.I.)

**Aldora Aluminum & Glass Products Inc.**  
4250 Coral Ridge Drive, Suite 101  
Coral Springs, FL. 33065  
Tel. (954) 784-6900 Fax. (954) 784-6901


date: 01-17-17  
scale: 3/8" = 1"  
dr. by: TARIQ  
chk. by:

| revisions: | no | date | by description |
|------------|----|------|----------------|
|            |    |      |                |
|            |    |      |                |
drawing no.  
**W17-04**

sheet 15 of 16

FL #17682

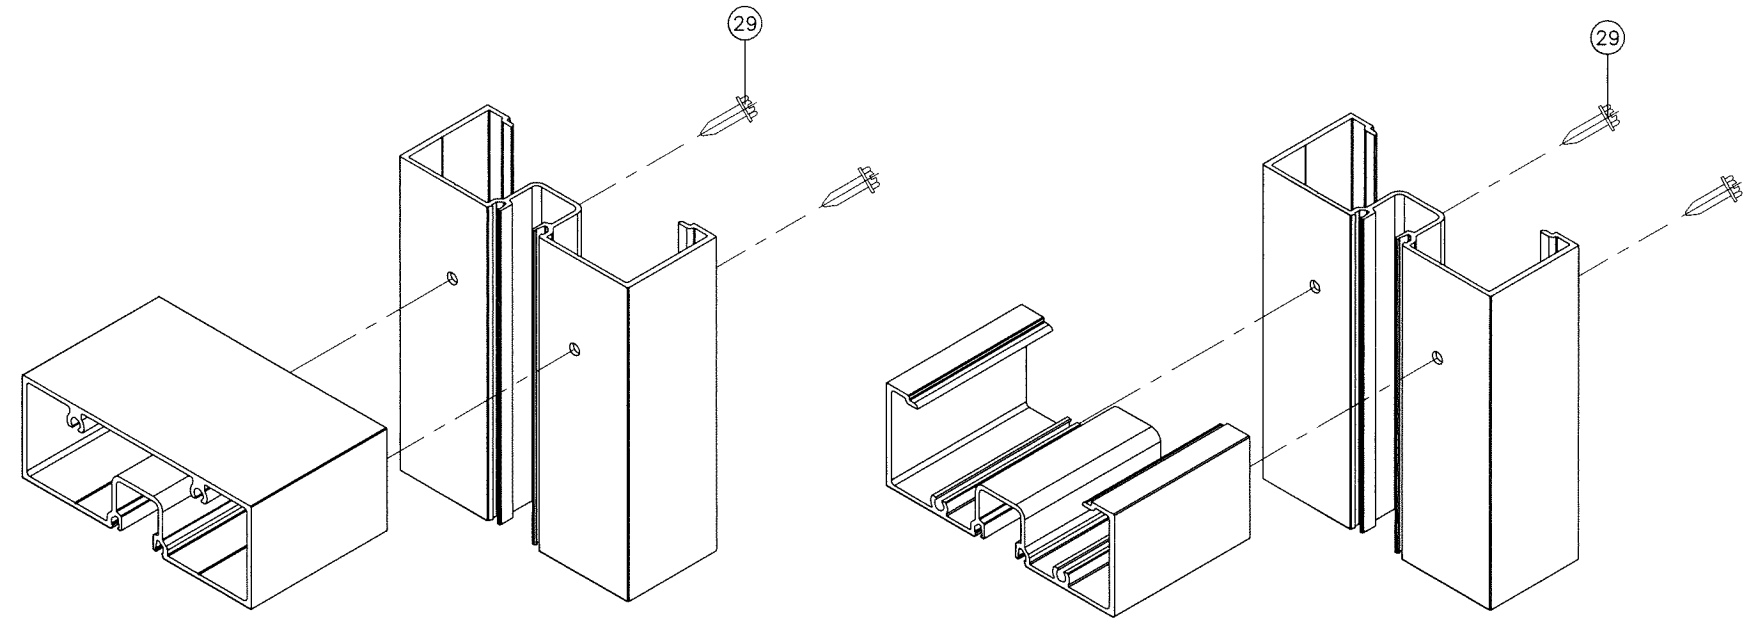


FRAME TOP CORNER

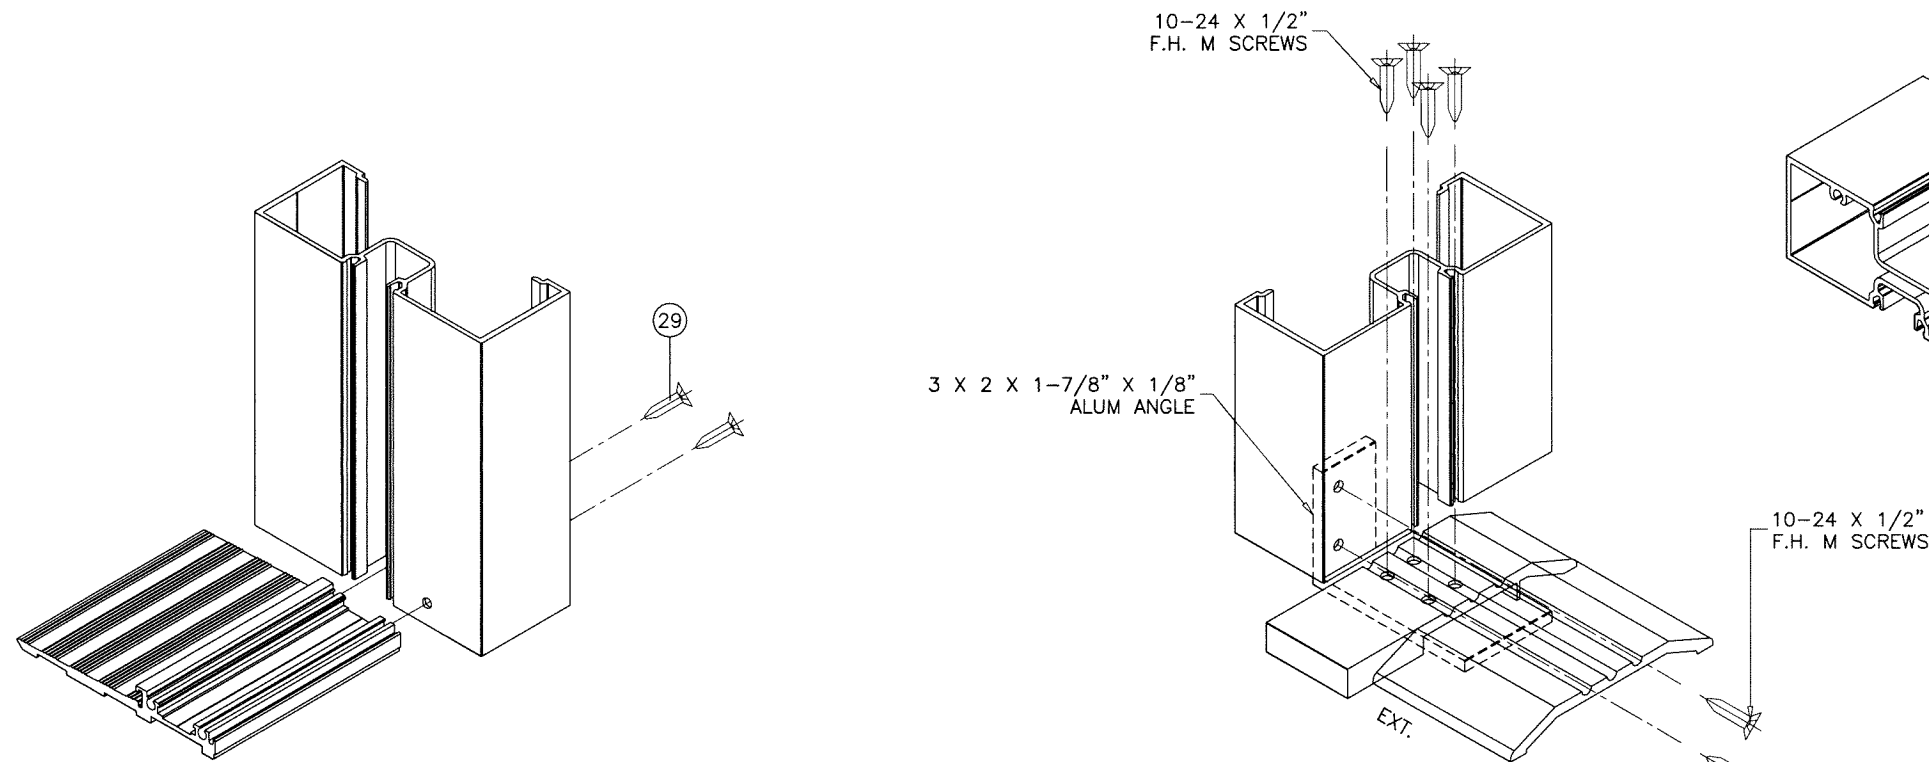


FRAME LOWER CORNER

FRAME LOWER CORNER

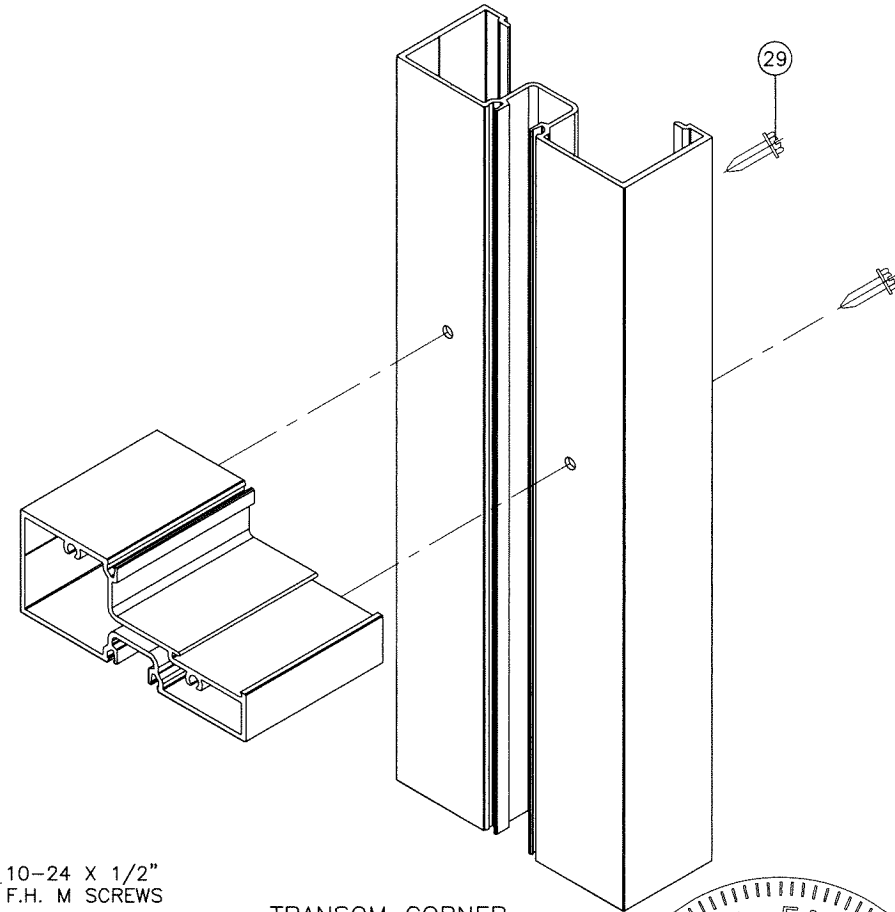

TRANSOM CORNER

Sealed: 7/11/2023

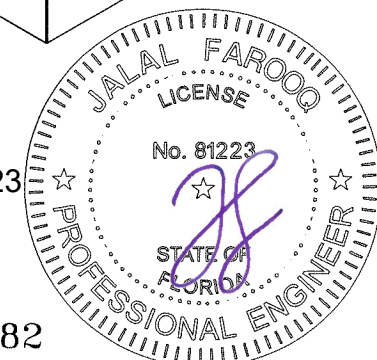

FL #17682

**AL-FAROOQ CORPORATION**  
ENGINEERS & PRODUCT DEVELOPMENT  
9360 SUNSET DRIVE, SUITE 220  
MIAMI, FLORIDA 33173 (C.A.N. 3538)  
TEL. (305) 264-8100 FAX. (305) 262-6978

**af c**  
COMP-ANL W17-04AAG

SERIES MCKINLEY ALUM OUT-SWING ENTRANCE DOOR (N.I.)

**Aldora Aluminum & Glass Products Inc.**  
4250 Coral Ridge Drive, Suite 101  
Coral Springs, FL. 33065  
Tel. (954) 784-6900 Fax. (954) 784-6901

| revisions: |                     |
|------------|---------------------|
| no         | date by description |
|            |                     |
|            |                     |
date: 01-17-17

scale: 3/8" = 1"

dr. by: TARIQ

chk. by:

drawing no.  
**W17-04**

sheet 16 of 16