



SEE ANCHORING PAGE FOR
ANCHOR TYPE, QUANTITY
AND SPACING @ HEAD &
SILL CONNECTIONS

TYPICAL CURTAINWALL ELEVATION


NOTE:
L1+ L2 SHALL NOT EXCEED
324" IN LENGTH

SCALE: NTS UNLESS NOTED02²

GLASS TYPES

FRANK BENNARDO, PE
PE# 0046549 CA# 9885

AUGUST 11, 2026

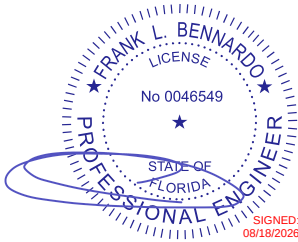


FL 17691.1

ENGINEERING
EXPRESS
POSTAL ADDRESS:
2234 NORTH FEDERAL HWY #7664
BOCA RATON, FL 33431
ENGINEERINGEXPRESS.COM


OLDCASTLE BUILDING ENVELOPE®

803 AIRPORT RD.
TERRELL, TX 75160
(972) 551-6100

RELIANCE™ CURTAINWALL
FLORIDA BUILDING CODE NINTH EDITION (2026)
FLORIDA STATEWIDE APPROVAL (FSA FL#17691.1)

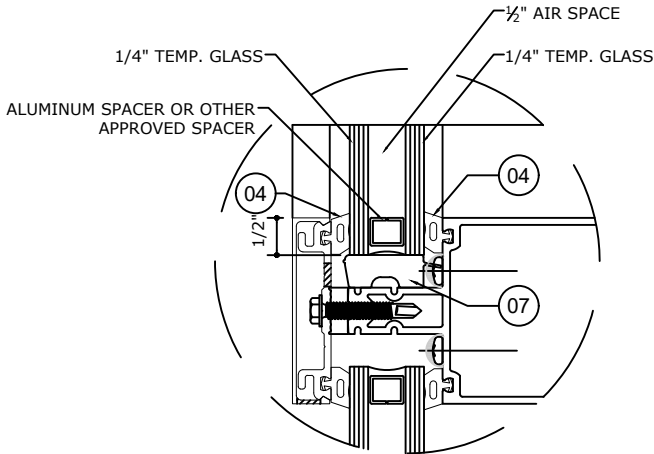

GLASS TYPE **G1**
GLAZING DETAIL
N.T.S.
GLASS RATING:
NON-IMPACT

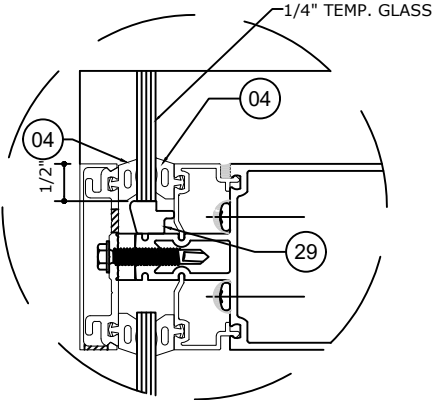

GLASS TYPE **G2**
GLAZING DETAIL
N.T.S.
GLASS RATING:
NON-IMPACT

REMARKS	DRWN	CHKD	DATE
INIT ISSUE	SQ	RS	05/23/23
2023 FBC (23-59830a)	SQ	RS	08/31/23
2026 FBC UPDATE	AEG	RS	08/11/26
.	-	-	-
.	-	-	-

COPYRIGHT ENGINEERING EXPRESS®


26-101121

SCALE: NTS UNLESS NOTED

GLASS LOADING TABLES

FRANK BENNARDO, PE
PE# 0046549 CA# 9885

AUGUST 11, 2026

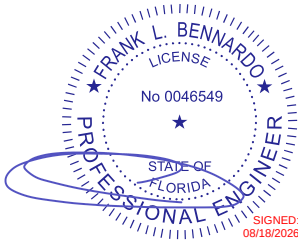

FL

FL 17691.1

**ENGINEERING
EXPRESS**
POSTAL ADDRESS:
2234 NORTH FEDERAL HWY #7664
BOCA RATON, FL 33431
ENGINEERINGEXPRESS.COM

OLDCASTLE BUILDING ENVELOPE®

803 AIRPORT RD.
TERRELL, TX 75160
(972) 551-6100

RELIANCE™ CURTAINWALL
FLORIDA BUILDING CODE NINTH EDITION (2026)
FLORIDA STATEWIDE APPROVAL (FSA FL#17691.1)

GLASS TYPE G1		
MAX. D.L.O WIDTH (in)	MAX. D.L.O HEIGHT (in)	ALLOWABLE PRESSURE (P.S.F)
24	162	+ / - 70
30	144	+ / - 70
36	120	+ / - 66
42	96	+ / - 57
48	84	+ / - 50
60	72	+ / - 40

GLASS TYPE G2		
MAX. D.L.O WIDTH (in)	MAX. D.L.O HEIGHT (in)	ALLOWABLE PRESSURE (P.S.F)
24	108	+ / - 70
30	84	+ / - 62
36	72	+ / - 51
48	60	+ / - 40

NOTE: D.L.O. WIDTH AND HEIGHT DIMENSIONS CAN
BE REVERSED.


REMARKS	DRWN	CHKD	DATE
INIT ISSUE	SQ	RS	05/23/23
2023 FBC (23-59830a)	SQ	RS	08/31/23
2026 FBC UPDATE	AEG	RS	08/11/26
.	.	.	.
.	.	.	.
.	.	.	.
.	.	.	.
.	.	.	.
.	.	.	.
.	.	.	.

COPYRIGHT ENGINEERING EXPRESS®

26-101121

SCALE: NTS UNLESS NOTED

AUGUST 11, 2026

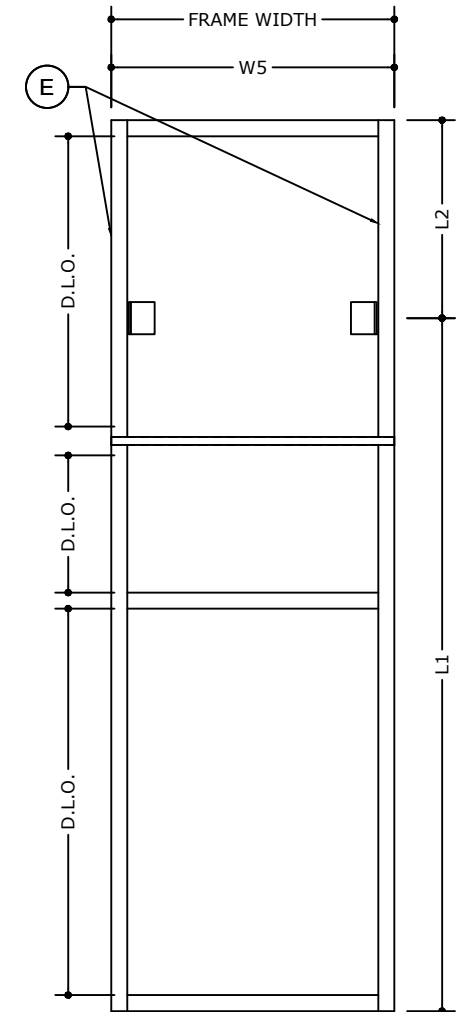


LOAD DETERMINATION

☐ (A) E JAMB MULLION
☐ (B) STANDARD MULLION
☐ (C) DOOR JAMB INTERMEDIATE MULLION
☐ (D) DOOR JAMB MULLION


05 2

Z:\Shared\PROJECTS\26-101121 2026 Multiple Product FBC Update FL17691\Work\FBC 2026\DL-QA-PE Review


RELIANCE CAPTURED MULLIONS

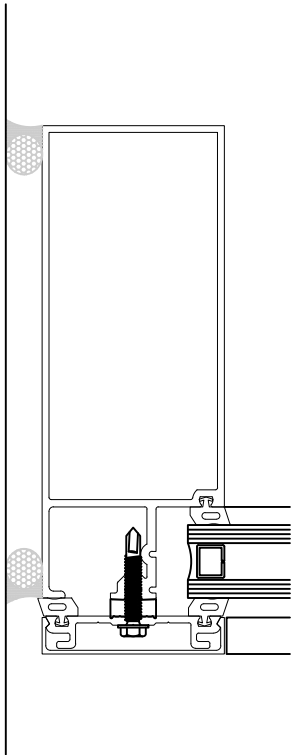

J1
CONTINUOUS OR
SPliced JAMB

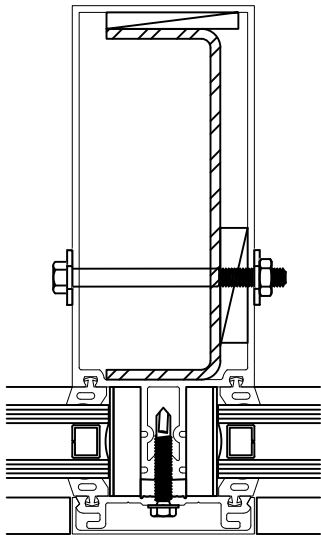


M1
CONTINUOUS OR
SPliced MULLION

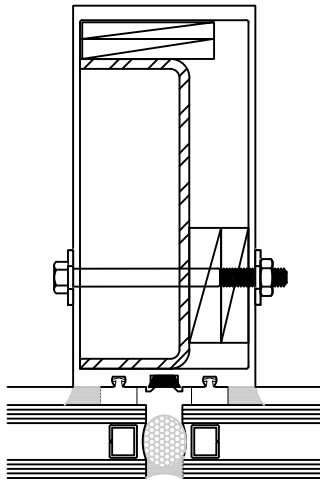

M2
SPliced
MULLION

NOTE:
ALL STEEL REINFORCEMENT
MUST BE SHIMMED TIGHT.

FRANK BENNARDO, PE
PE# 0046549 CA# 9885

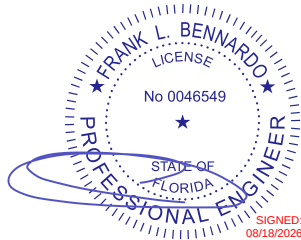

AUGUST 11, 2026



FL 17691.1

ENGINEERING
EXPRESS
POSTAL ADDRESS:
2234 NORTH FEDERAL HWY #7664
BOCA RATON, FL 33431
ENGINEERINGEXPRESS.COM

OLDCASTLE BUILDING ENVELOPE®
803 AIRPORT RD.
TERRELL, TX 75160
(972) 551-6100

RELIANCE™ CURTAINWALL
FLORIDA BUILDING CODE NINTH EDITION (2026)
FLORIDA STATEWIDE APPROVAL (FSA FL#17691.1)

REMARKS	DRWN	CHKD	DATE
INIT ISSUE	SQ	RS	05/23/23
2023 FBC (23-59830a)	SQ	RS	08/31/23
2026 FBC UPDATE	AEG	RS	08/11/26
	-	-	-
	-	-	-

COPYRIGHT ENGINEERING EXPRESS®

26-101121

SCALE: NTS UNLESS NOTED

06 OF 23



FL 17691.1

JAMB MULLION LOADING CHART		MULLION TYPE	
		J1	
SPAN (L) (in)	TRIBUTARY WIDTH (in)	(+) P.S.F	(-) P.S.F
108	24	70	70
	31 1/4	63	63
	36	54	54
	42	48	48
120	24	68	68
	31 1/4	56	56
	36	48	48
132	24	61	61
	31 1/4	50	50
	36	42	42
144	24	55	55
	31 1/4	45	45
156	24	51	51
	31 1/4	41	41
162 1/2	24	48	48
	31 1/4	40	40


OLDCASTLE BUILDING ENVELOPE®

803 AIRPORT RD.
TERRELL, TX 75160
(972) 551-6100

RELIANCE™ CURTAINWALL
FLORIDA BUILDING CODE NINTH EDITION (2026)
FLORIDA STATEWIDE APPROVAL (FSA EL#17691.1)

REMARKS	DRWN	CHKD	DATE
INIT ISSUE	SQ	RS	05/23/23
2023 FBC (23-59830a)	SQ	RS	08/31/23
2026 FBC UPDATE	AEG	RS	08/11/26
-	-	-	-
-	-	-	-

26-101121

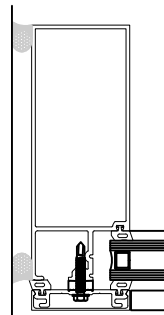SCALE: NTS UNLESS NOTED07²³


J1
**CONTINUOUS OR
SPliced JAMB
DETAILS 4, 4.1**

Z:\Shared\PROJECTS\26-\26-101121 2026 Multiple Product FBC Update FL17691\Work\FBC 2026\DL-QA-PE Review

INTERMEDIATE MULLION HEAD/SILL ANCHORAGE

FRANK BENNARDO, PE
PE# 0046549 CA# 9885

AUGUST 11, 2026

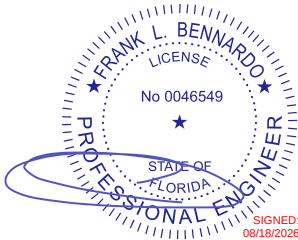

FL

FL 17691.1

ENGINEERING
EXPRESS
POSTAL ADDRESS:
2234 NORTH FEDERAL HWY #7664
BOCA RATON, FL 33431
ENGINEERINGEXPRESS.COM

OLDCASTLE BUILDING ENVELOPE®

803 AIRPORT RD.
TERRELL, TX 75160
(972) 551-6100

RELIANCE™ CURTAINWALL
FLORIDA BUILDING CODE NINTH EDITION (2026)
FLORIDA STATEWIDE APPROVAL (FSA FL#17691.1)


REMARKS	DRWN	CHKD	DATE
INIT ISSUE	SQ	RS	05/23/23
2023 FBC (23-59830a)	SQ	RS	08/31/23
2026 FBC UPDATE	AEG	RS	08/11/26
	-	-	-
	-	-	-

COPYRIGHT ENGINEERING EXPRESS®


26-101121

SCALE: NTS UNLESS NOTED


09 OF 23

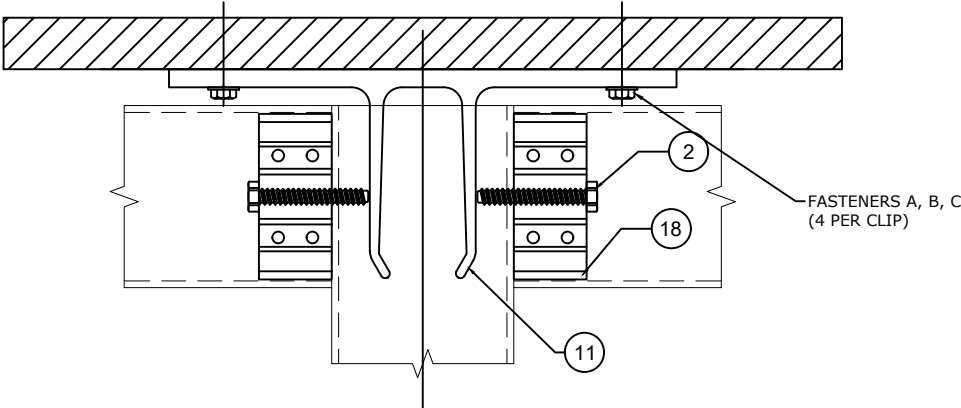

INTERMEDIATE MULLION HEAD DETAIL

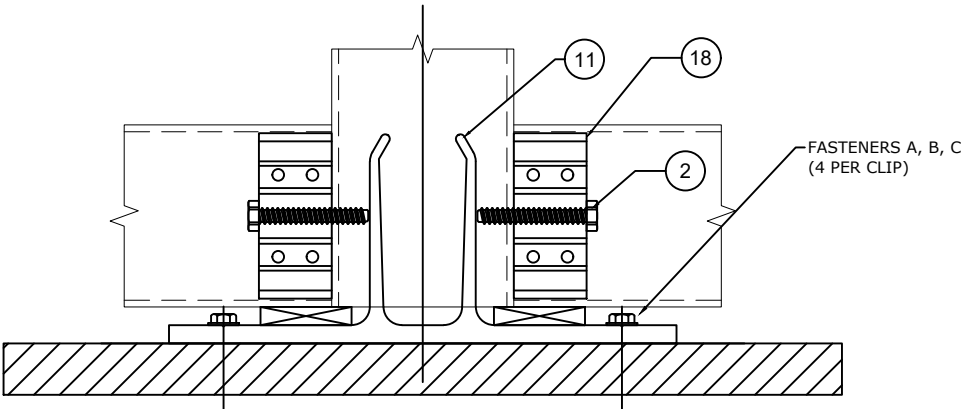

INTERMEDIATE MULLION SILL DETAIL

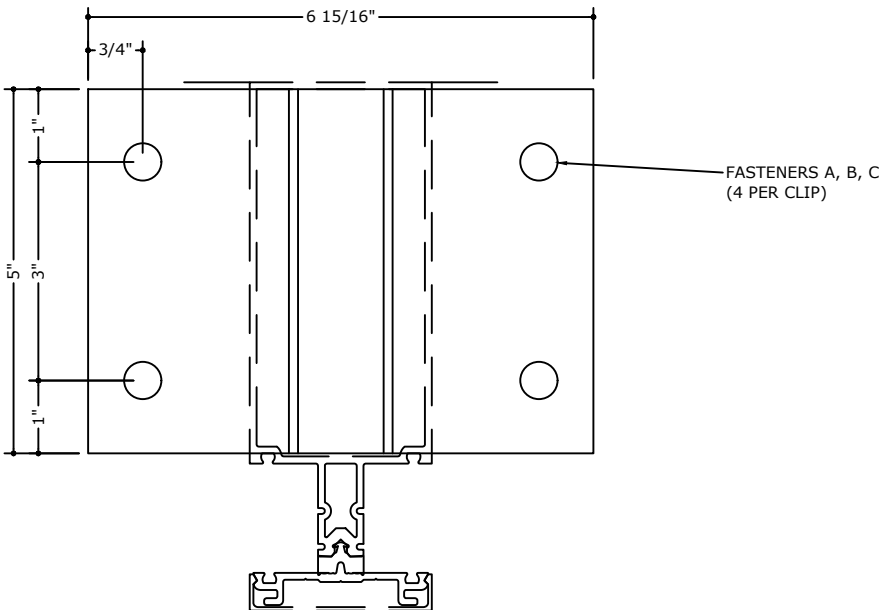

PLAN VIEW

FASTENER TYPES


- A - 1/2" Ø DEWALT POWER STUD WEDGE EXPANSION ANCHOR INTO 3000 PSI CONCRETE, 1-5/8" MIN. EMBED. DEPTH & 2-1/2" MIN EDGE DISTANCE
- B - 1/2" Ø - 13 TAPFLEX WITH 3/4" HWH WITH SERRATIONS, GRADE 5 , INTO 1/8" MIN. A-36 STEEL, 16 GA MIN. STUD ASTM A-653 GRADE 33 STEEL OR 1/8" MIN. ALUMINUM 6063-T6 & 1 1/2" MIN. EDGE DISTANCE.
- C - 3/8" Ø LAG SCREW WITH 3" MIN. EMBEDMENT INTO G=0.55" MIN. SPECIFIC GRAVITY WOOD SUBSTRATE WITH 1 1/2" MIN. EDGE DISTANCE. LIMITED TO ±40 P.S.F.

Z:\Shared\PROJECTS\26-101121 2026 Multiple Product FBC Update FL17691\Work\FBC 2026\DL-QA-PE Review


HEAD DETAILS

FRANK BENNARDO, PE
PE# 0046549 CA# 9885


AUGUST 11, 2026

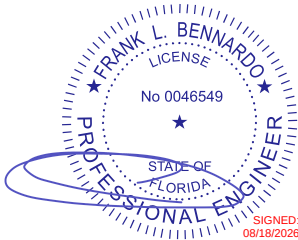


FL

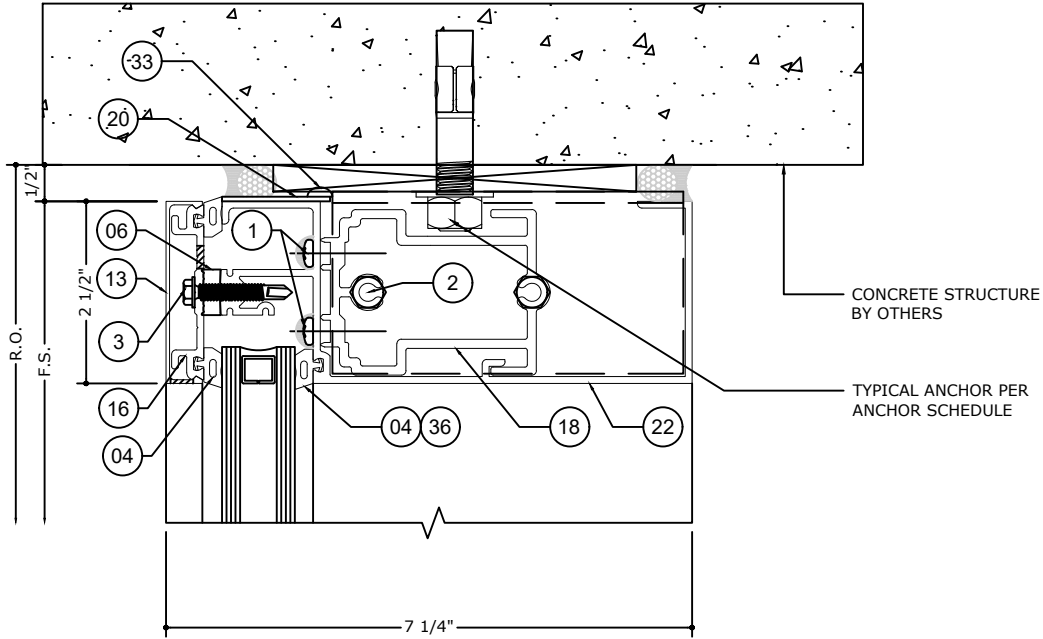

1 HEAD DETAIL
SCALE: 6" = 1'-0"

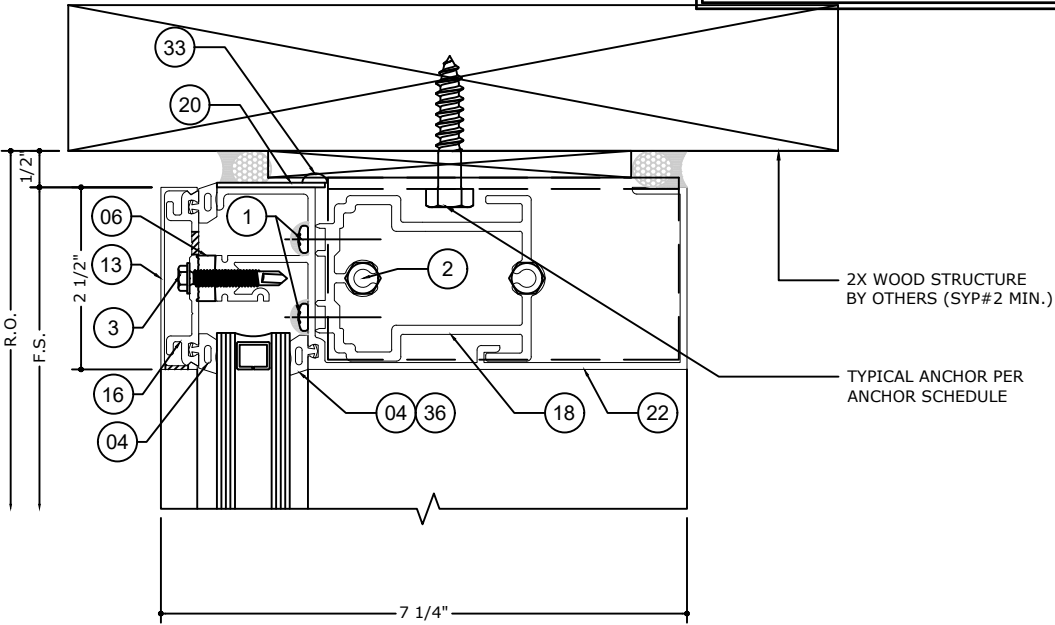

1.1 HEAD DETAIL
SCALE: 6" = 1'-0"

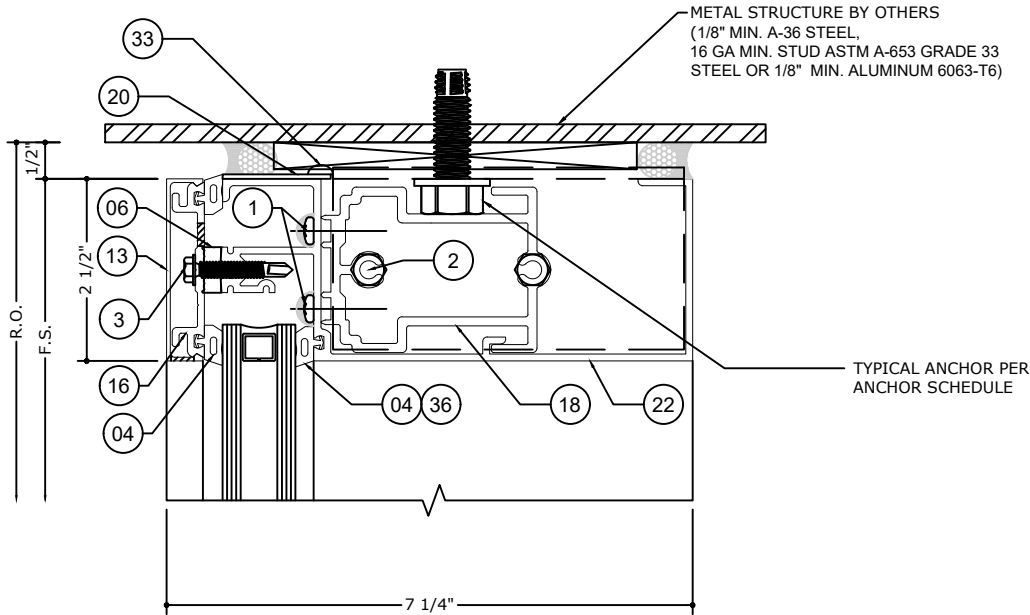

1.2 HEAD DETAIL
SCALE: 6" = 1'-0"

NOTE: REFER TO SYSTEM INSTALLATION MANUAL
FOR FABRICATION AND ASSEMBLY INSTRUCTIONS.

FL 17691.1

ENGINEERING
EXPRESS®

POSTAL ADDRESS:
2234 NORTH FEDERAL HWY #7664
BOCA RATON, FL 33431
ENGINEERINGEXPRESS.COM

OLDCASTLE BUILDING ENVELOPE®

803 AIRPORT RD.
TERRELL, TX 75160
(972) 551-6100

RELIANCE™ CURTAINWALL

FLORIDA BUILDING CODE NINTH EDITION (2026)
FLORIDA STATEWIDE APPROVAL (FSA FL#17691.1)


REMARKS	DRWN	CHKD	DATE
INIT ISSUE	SQ	RS	05/23/23
2023 FBC (23-59830a)	SQ	RS	08/31/23
2026 FBC UPDATE	AEG	RS	08/11/26
	-	-	-
	-	-	-

COPYRIGHT ENGINEERING EXPRESS®


26-101121

SCALE: NTS UNLESS NOTED

10 OF 23

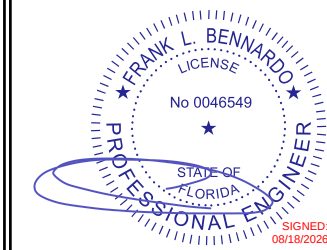


FL

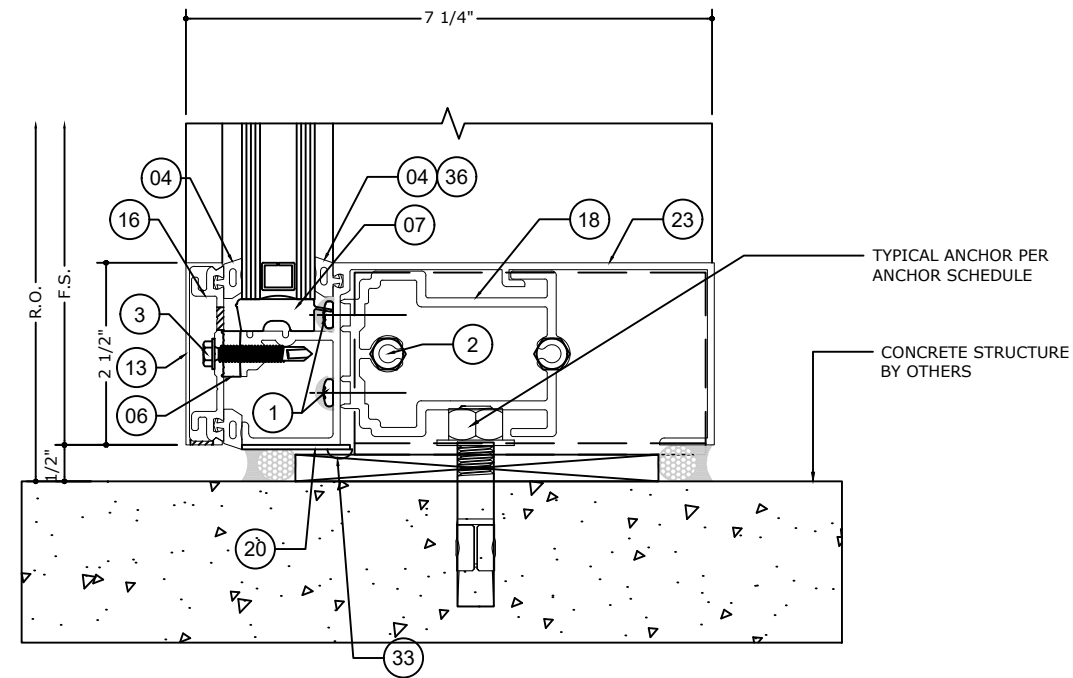


2 SILL DETAIL

SCALE: 6" = 1'-0"

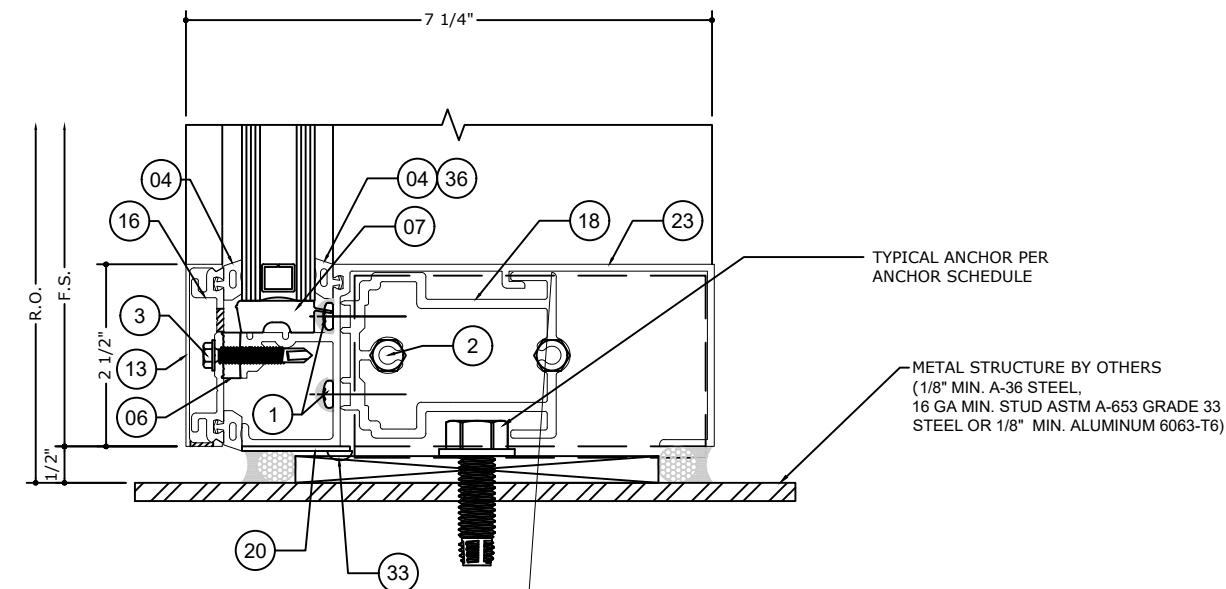

2.2 SILL DETAIL

NOTE: REFER TO SYSTEM INSTALLATION MANUAL
FOR FABRICATION AND ASSEMBLY INSTRUCTIONS.

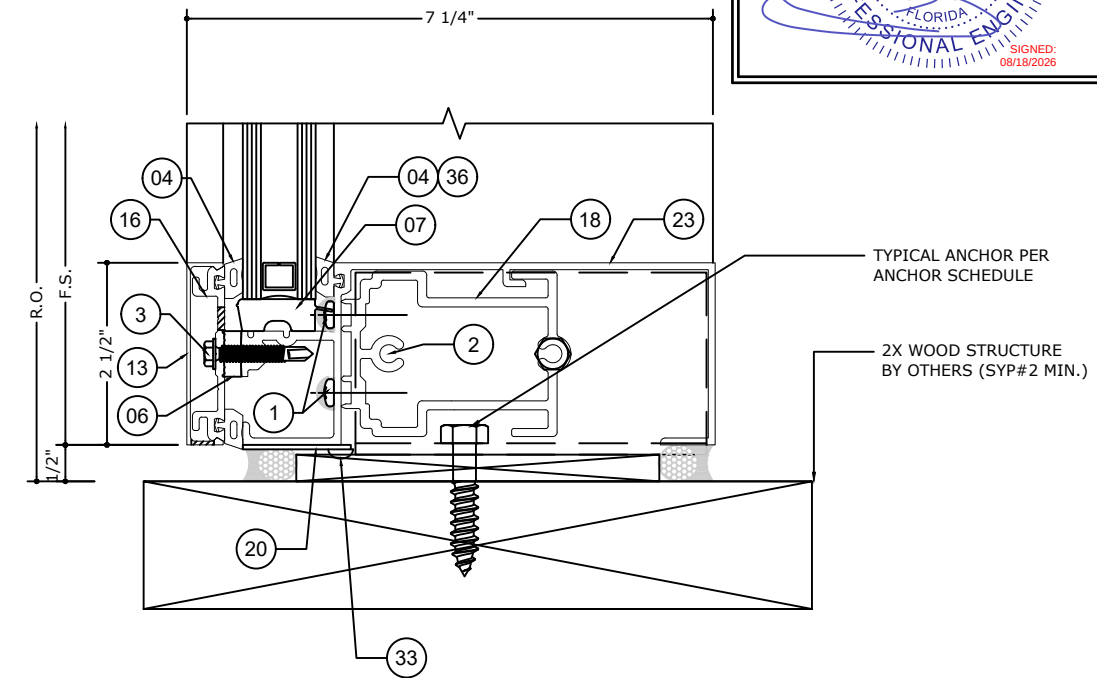

2.1 SILL DETAIL
SCALE: 6" = 1'-0"


FL 17691.1			
ENGINEERING EXPRESS® POSTAL ADDRESS: 2234 NORTH FEDERAL HWY #7664 BOCA RATON, FL 33431 ENGINEERINGEXPRESS.COM			
OLDCASTLE BUILDING ENVELOPE®			
803 AIRPORT RD. TERRELL, TX 75160 (972) 551-6100			
RELIANCE™ CURTAINWALL			
FLORIDA BUILDING CODE NINTH EDITION (2026) FLORIDA STATEWIDE APPROVAL (FSA FL#17691.1)			
REMARKS	DRWN	CHKD	DATE
INIT ISSUE	SQ	RS	05/23/23
2023 FBC (23-59830a)	SQ	RS	08/31/23
2026 FBC UPDATE	AEG	RS	08/11/26
-	-	-	-
-	-	-	-
COPYRIGHT ENGINEERING EXPRESS®			
26-101121			
SCALE: NTS UNLESS NOTED			
11 OF 23			

12²³

VERTICAL JAMB DETAILS

FRANK BENNARDO, PE
PE# 0046549 CA# 9885

AUGUST 11, 2026

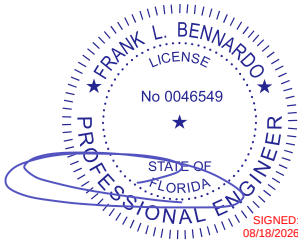

FL 17691.1

ENGINEERING
EXPRESS
POSTAL ADDRESS:
2234 NORTH FEDERAL HWY #7664
BOCA RATON, FL 33431
ENGINEERINGEXPRESS.COM

OLDCASTLE BUILDING ENVELOPE®

803 AIRPORT RD.
TERRELL, TX 75160
(972) 551-6100


RELIANCE™ CURTAINWALL
FLORIDA BUILDING CODE NINTH EDITION (2026)
FLORIDA STATEWIDE APPROVAL (FSA FL#17691.1)

REMARKS	DRWN	CHKD	DATE
INIT ISSUE	SQ	RS	05/23/23
2023 FBC (23-59830a)	SQ	RS	08/31/23
2026 FBC UPDATE	AEG	RS	08/11/26
	-	-	-
	-	-	-


COPYRIGHT ENGINEERING EXPRESS®

26-101121


SCALE: NTS UNLESS NOTED

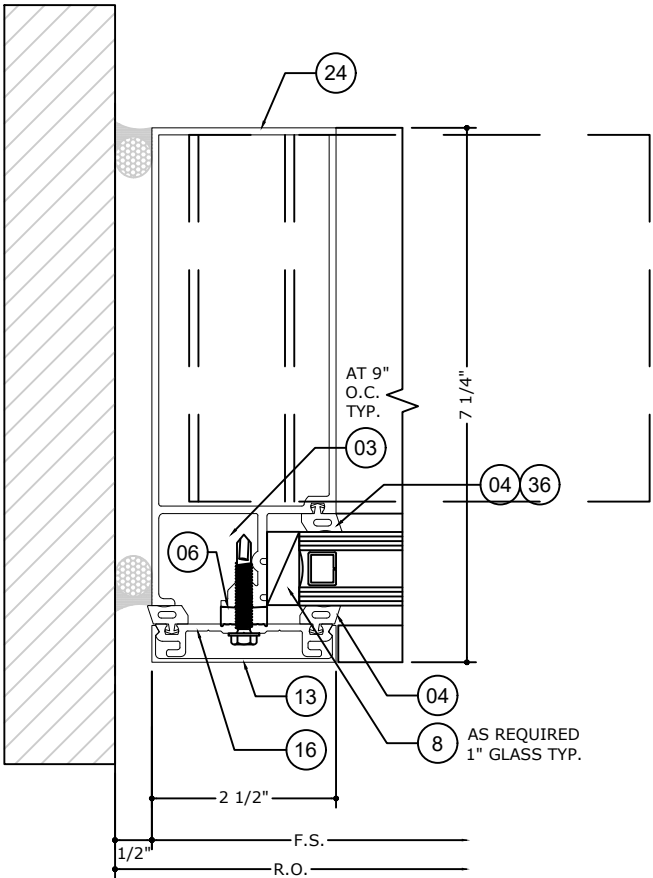


4 JAMB DETAIL
SCALE: 6" = 1'-0"

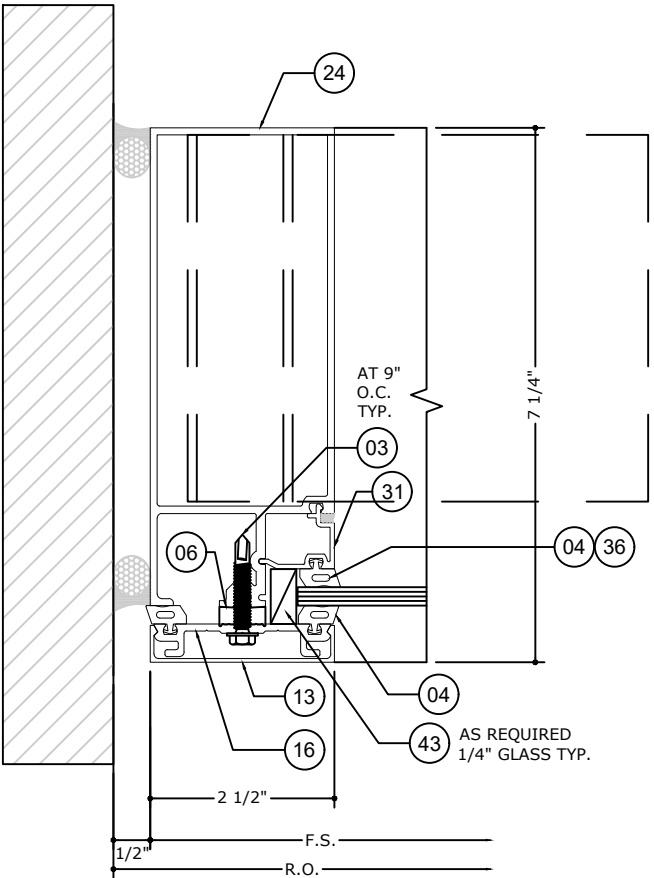


4.1 JAMB DETAIL
SCALE: 6" = 1'-0"

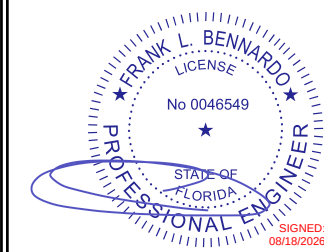


FL

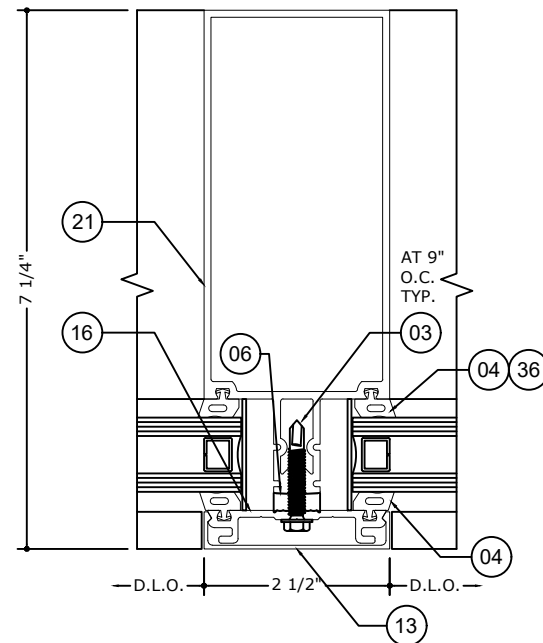


5 INTERMEDIATE VERTICAL DETAIL

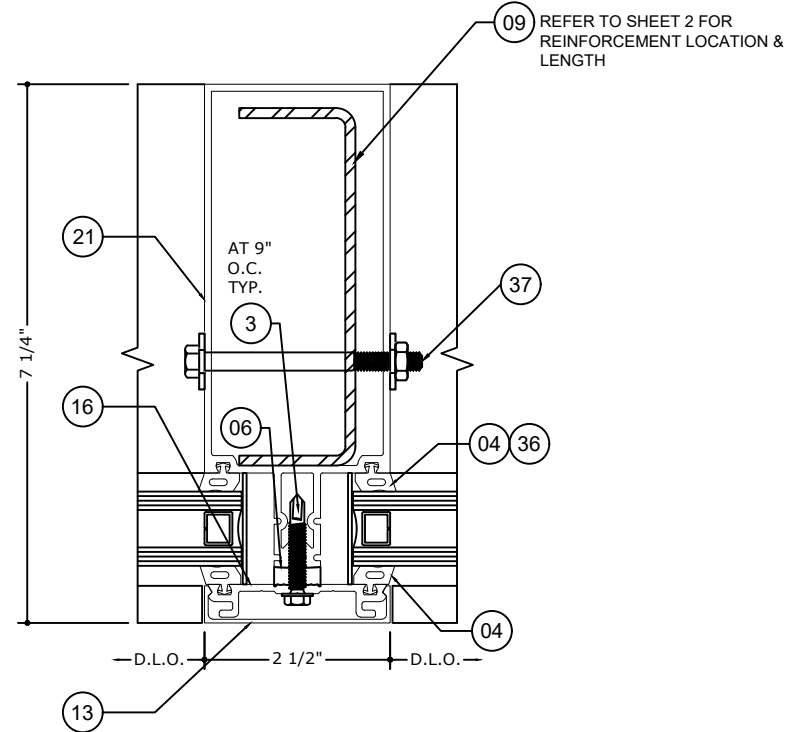


5.1 INTERMEDIATE VERTICAL DETAIL - M1

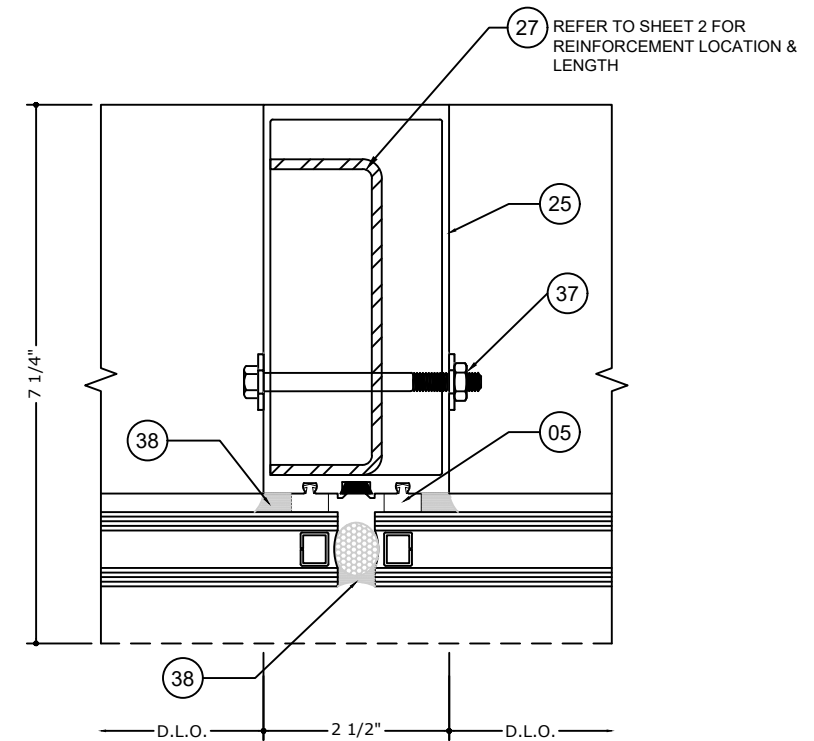

5.2 INTERMEDIATE VERTICAL DETAIL - M2

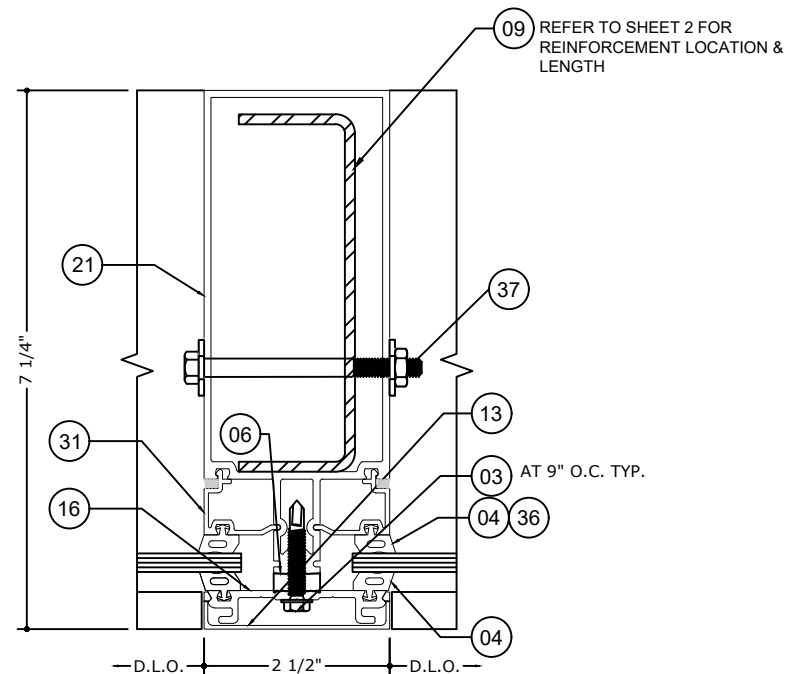

5.3 INTERMEDIATE VERTICAL DETAIL - M1

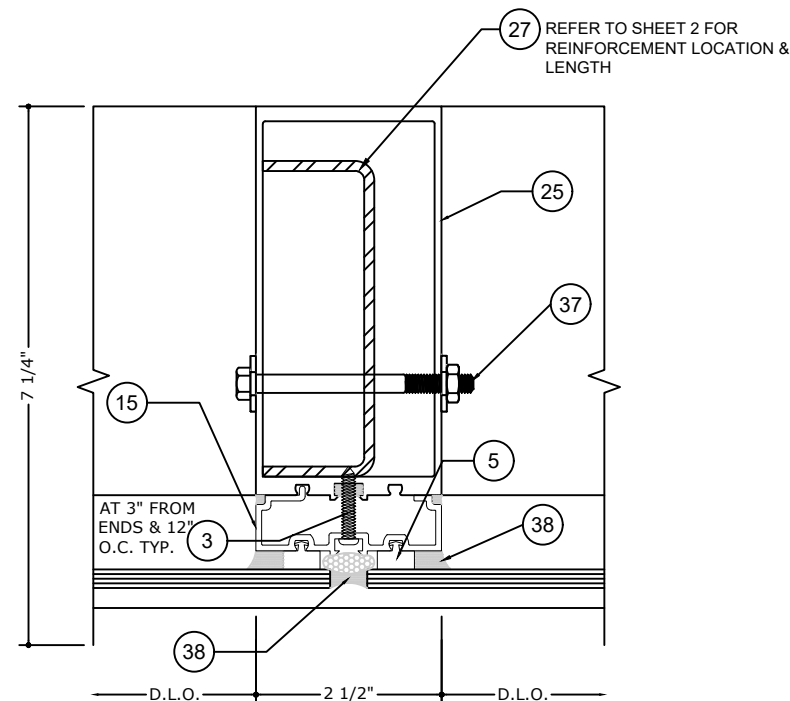

5.4 INTERMEDIATE VERTICAL DETAIL - M2

FL 17691.1

**ENGINEERING
EXPRESS®**

POSTAL ADDRESS:
2234 NORTH FEDERAL HWY #7664
BOCA RATON, FL 33431
ENGINEERINGEXPRESS.COM

OLDCASTLE BUILDING ENVELOPE®
803 AIRPORT RD.

803 AIRPORT RD.
TERRELL, TX 75160
(972) 551-6100

(972) 551-6100

RELIANCE™ CURTAINWALL


FLORIDA BUILDING CODE NINTH EDITION (2026)
FLORIDA STATEWIDE APPROVAL (FSA FL#17691.1)

REMARKS	DRWN	CHKD	DATE
INIT ISSUE	SQ	RS	05/23/23
2023 FBC (23-59830a)	SQ	RS	08/31/23
2028 FBC UPDATE	AEG	RS	08/11/26
-	-	-	-
-	-	-	-

COPYRIGHT ENGINEERING EXPRESS®

26-101121

SCALE: NTS UNLESS NOTED14 23

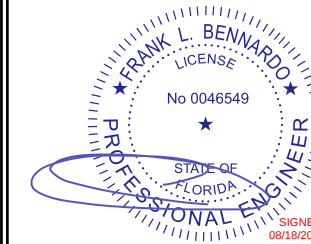

FL 17691.1

**EXENGINEERING
EXPRESS®**

POSTAL ADDRESS:
2234 NORTH FEDERAL HWY #7664
BOCA RATON, FL 33431
ENGINEERINGEXPRESS.COM

OLDCASTLE BUILDING ENVELOPE®

803 AIRPORT RD.
TERRELL, TX 75160
(972) 551-6100

(972) 551-6100


RELIANCE™ CURTAINWALL
FLORIDA BUILDING CODE NINTH EDITION (2026)
FLORIDA STATEWIDE APPROVAL (FSA FL#17691.1)

[illegible]

COPYRIGHT ENGINEERING EXPRESS®

26-101121

SCALE: NTS UNLESS NOTED

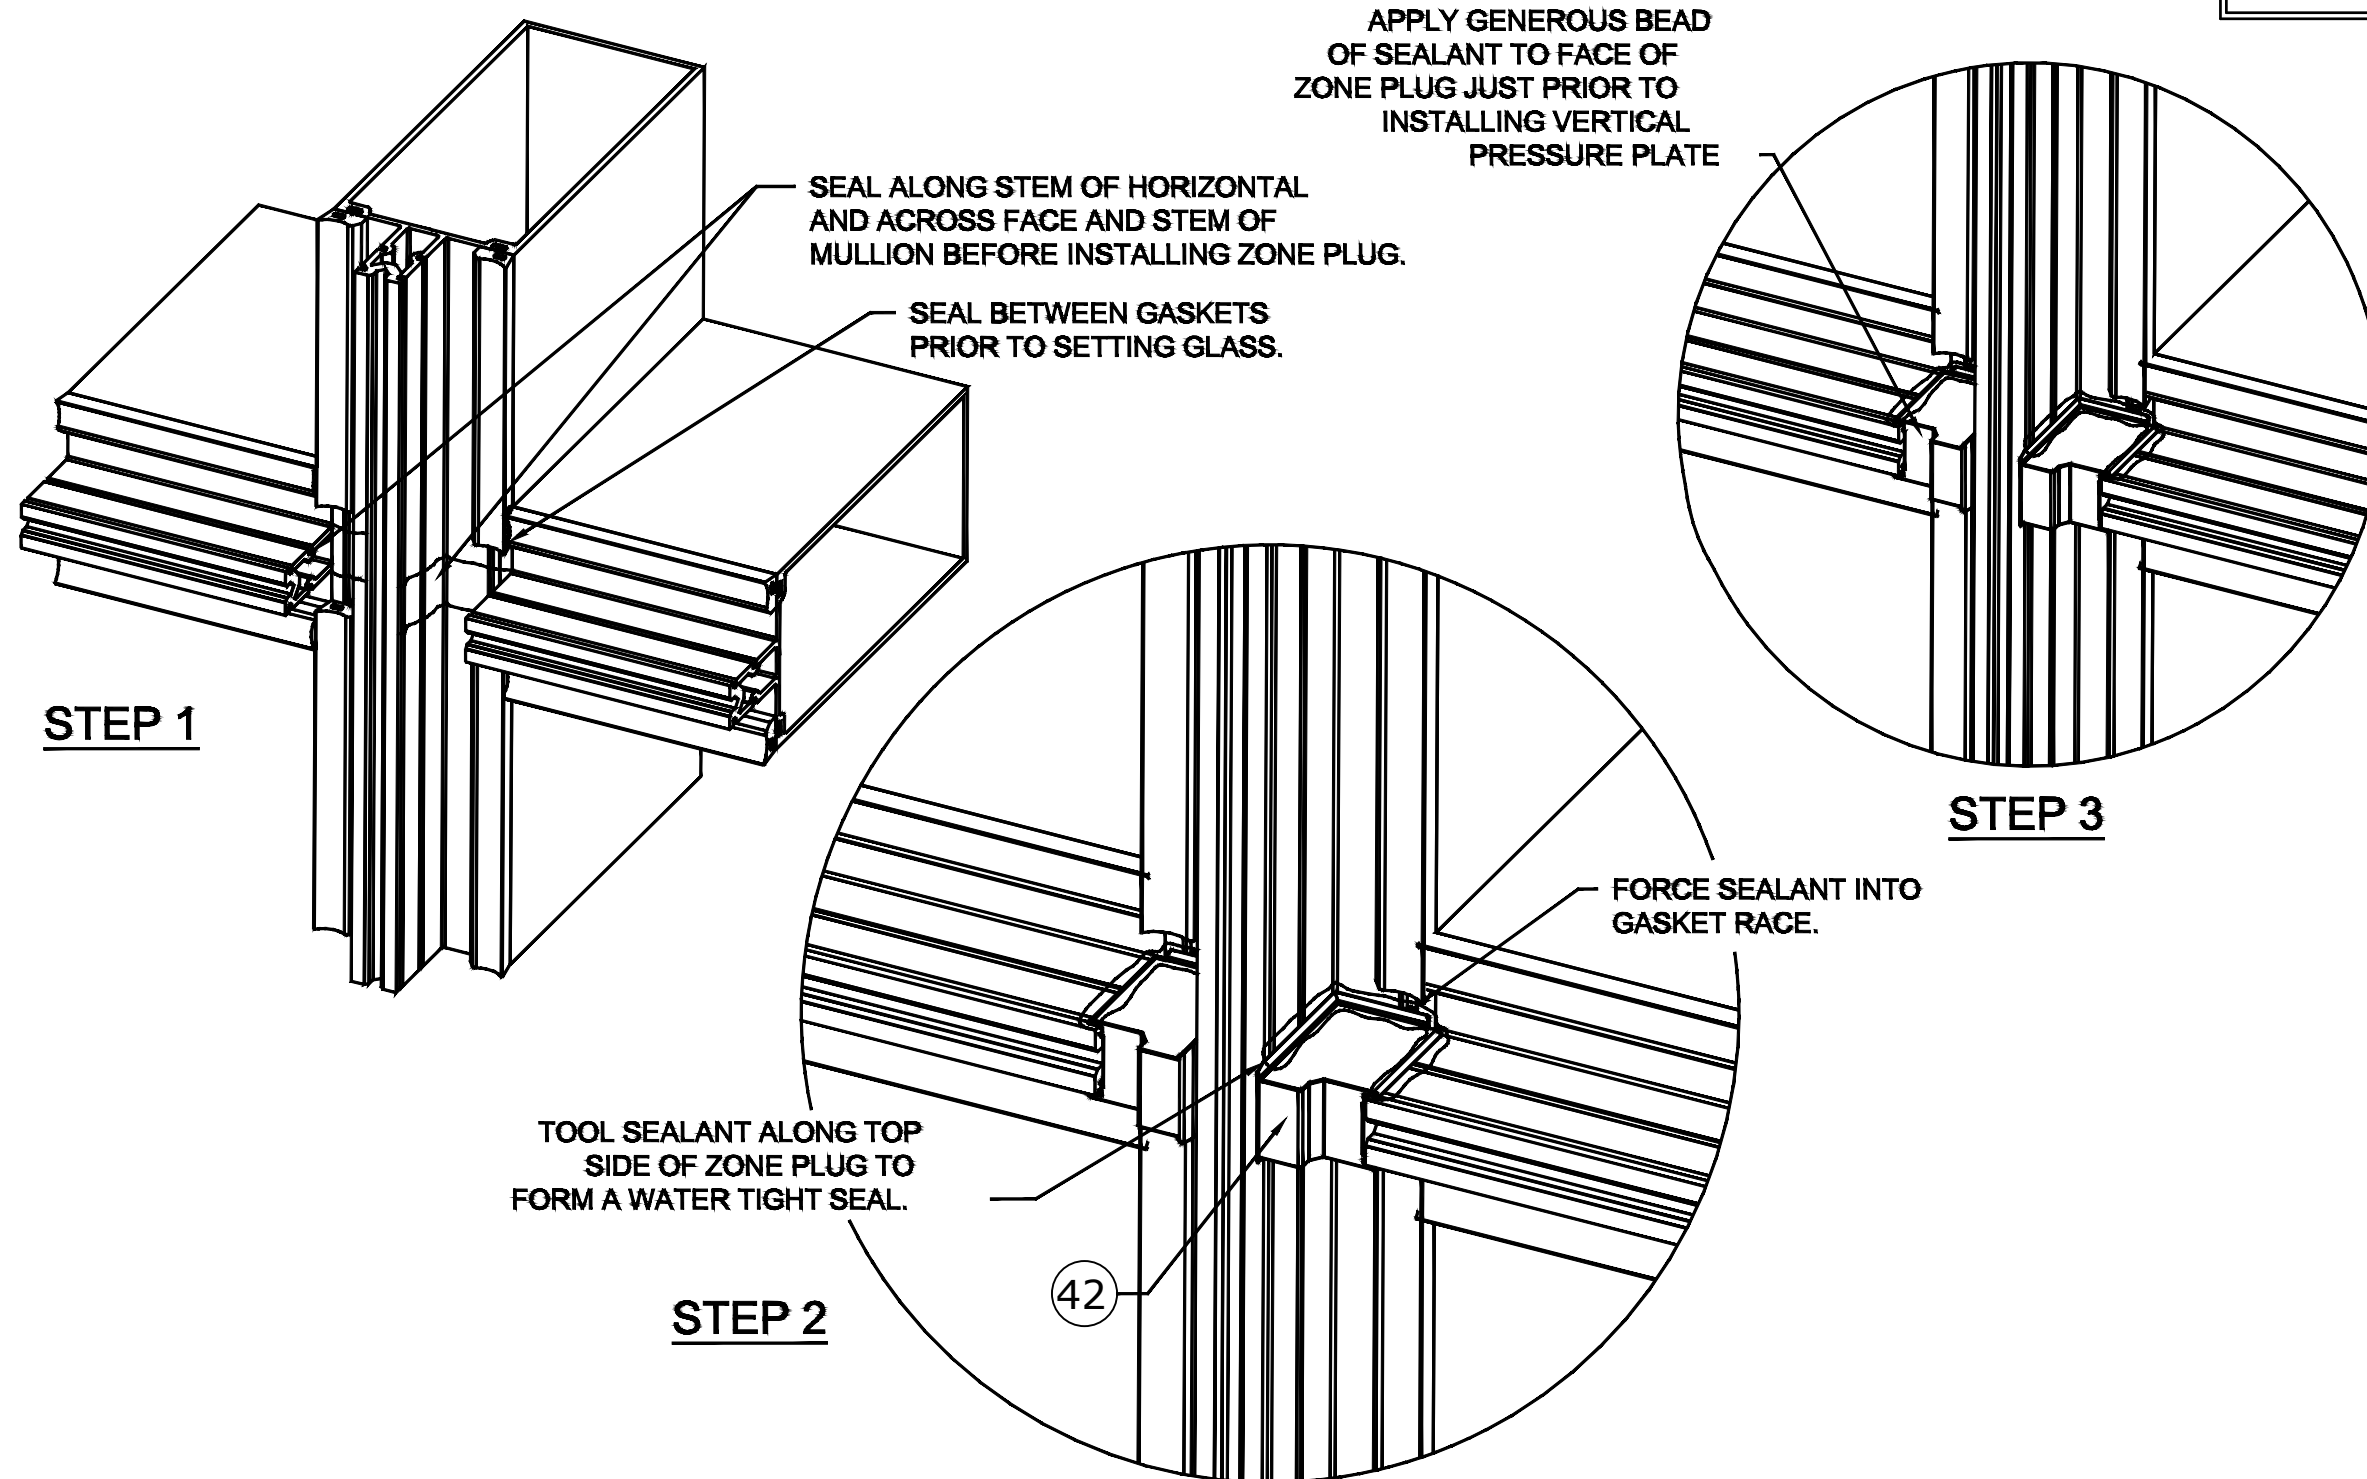18 23

**NOTE: SEALANT
INSTRUCTIONS FOR
MULLION ZONE PLUGS**

AUGUST 11, 2026




2234 NORTH FEDERAL HWY #7664
BOCA RATON, FL 33431
ENGINEERINGEXPRESS.COM

FLORIDA BUILDING CODE NINTH EDITION (2026)
FLORIDA STATEWIDE APPROVAL (FSA FL#17691.1)

COPYRIGHT ENGINEERING EXPRESS[®]**SCALE: NTS UNLESS NOTED**19 23


Z:\Shared\PROJECTS\26-101121_2026 Multiple Product FBC Update FL17691\Work\FBC 2026\DL-QA-PE Review

SUNSHADE OPTION

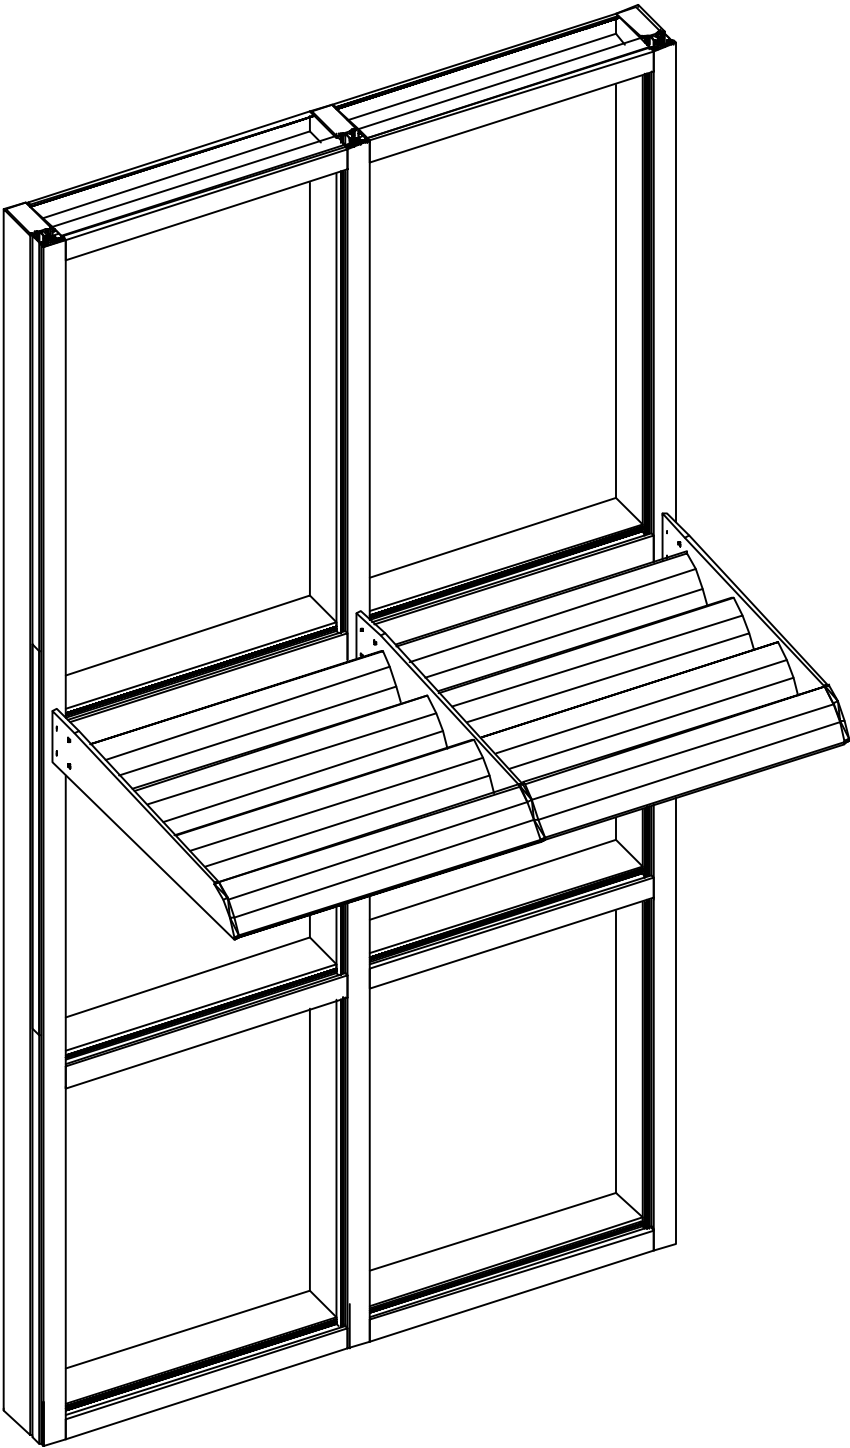

NOTE: OPTIONAL SUNSHADES IN NON-HVHZ
CONDITIONS CAN BE USED BASED ON SITE
SPECIFIC ENGINEERING.

FRANK BENNARDO, PE
PE# 0046549 CA# 9885

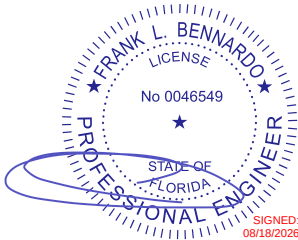

SIGNED:
08/18/2026

AUGUST 11, 2026



FL 17691.1



POSTAL ADDRESS:
2234 NORTH FEDERAL HWY #7664
BOCA RATON, FL 33431
ENGINEERINGEXPRESS.COM

OLDCASTLE BUILDING ENVELOPE®

803 AIRPORT RD.
TERRELL, TX 75160
(972) 551-6100

RELIANCE™ CURTAINWALL
FLORIDA BUILDING CODE NINTH EDITION (2026)
FLORIDA STATEWIDE APPROVAL (FSA FL#17691.1)

REMARKS	DRWN	CHKD	DATE
INIT ISSUE	SQ	RS	05/23/23
2023 FBC (23-59830a)	SQ	RS	08/31/23
2026 FBC UPDATE	AEG	RS	08/11/26
.	-	-	-
.	-	-	-


COPYRIGHT ENGINEERING EXPRESS®

26-101121

SCALE: NTS UNLESS NOTED

FRANK BENNARDO, PE
PE# 0046549 CA# 9885

AUGUST 11, 2026

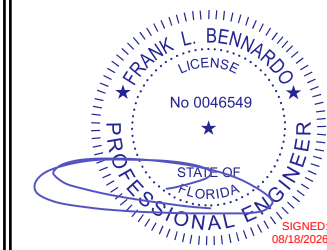

FL 17691.1



4.00"

0.618

Figure 1 shows the dimensions of the test specimen. The specimen is a channel section with a total height of 4.813 inches, a total width of 8 inches, a web thickness of 0.135 inches, and a flange thickness of 1.563 inches.

Technical drawing of a rectangular frame. The overall dimensions are 6.479" in width and 2.500" in height. The inner opening dimensions are 5.203" in width and 0.625" in height. A cross-section of the frame is shown on the right side, indicating a thickness of 0.094".

① WW-162
PRESSURE PLATE



2234 NORTH FEDERAL HWY #7664
BOCA RATON, FL 33431
ENGINEERINGEXPRESS.COM

OLDCASTLE BUILDING ENVELOPE®
803 AIRPORT RD

803 AIRPORT RD.
TERRELL, TX 75160

(972) 551-6100

(972) 551-6100

FLORIDA BUILDING CODE NINTH EDITION (2026)
FLORIDA STATEWIDE APPROVAL (FSA FL#17691.1)

[illegible]

COPYRIGHT ENGINEERING EXPRESS®

26-101121

SCALE: NTS UNLESS NOTED

21 23



FL 17691.1



POSTAL ADDRESS:
2234 NORTH FEDERAL HWY #7664
BOCA RATON, FL 33431
ENGINEERINGEXPRESS.COM

OLDCASTLE BUILDING ENVELOPE®

803 AIRPORT RD.
TERRELL, TX 75160
(972) 551-6100

(972) 551-6100

RELIANCE™ CURTAINWALL
FLORIDA BUILDING CODE NINTH EDITION (2026)
FLORIDA STATEWIDE APPROVAL (FSA FL#17691.1)

REMARKS	DRWN	CHKD	DATE
INIT ISSUE	SQ	RS	05/23/23
2023 FBC (23-59830a)	SQ	RS	08/31/23
2026 FBC UPDATE	AEG	RS	08/11/26
-	-	-	-
-	-	-	-

COPYRIGHT ENGINEERING EXPRESS®

26-101121

SCALE: NTS UNLESS NOTED

23

BILL OF MATERIAL				
ITEM NO.	PART NUMBER	DESCRIPTION	DIMENSIONS	MATERIAL
1	FS-115	PHILLIPS PAN HEAD	#10 x 1" PPHSMS B PT	ZINC COATED STEEL
2	FS-9	SHEAR BLOCK ASSEMBLY SCREW	#14 x 1 1/2" HH B PT	ZINC COATED STEEL
3	FS-325	PRESSURE PLATE SCREW	#12-24 x 1 11/32" HWH SDS	STEEL GRADE 5
4	GP-103	INTERIOR AND EXTERIOR GASKET	0.485" x 0.561"	EPDM 60 DUROMETER
5	GP-105	SSG SILICONE SPACER GASKET	0.375" x 0.5"	EPDM 70 DUROMETER
6	GP-107	ISOLATOR GASKET	0.626" x 0.264"	EPDM 70 DUROMETER
7	GP-109	SETTING BLOCK	1.29" x 0.438"	EPDM 85 DUROMETER
8	GP-111	SIDE BLOCK	4.00" x 0.618"	EPDM 60 DUROMETER
9	RS-19	REINFORCEMENT STEEL	1.5262" x 4.8125" x 10 GA	ZINC PLATED STEEL
10	WW-103-01	"F" ANCHOR	6.968" x 2.869" x 4.75"	6063-T6 ALUMINUM
11	WW-102-01	"T" ANCHOR	6.25" x 2.869" x 5.00"	6063-T6 ALUMINUM
12	-	NOT USED	NOT USED	NOT USED
13	WW-110	FACE CAP	2.50" x 0.50" x 0.050"	6063-T5 ALUMINUM
14	WW-533	ROLL UNDER HORIZONTAL	6.476" x 2.500" x 0.094"	6063-T6 ALUMINUM
15	WW-131	POCKET ADAPTOR	1.024" x 0.88" x 0.095"	6063-T5 ALUMINUM
16	WW-162	PRESSURE PLATE	2.401" x 0.442" x 0.094"	6063-T6 ALUMINUM
17	WW-237	POCKET FILLER	0.313" x 4.905" x 0.080"	6063-T5 ALUMINUM
18	WW-181-01	SHEAR BLOCK	2.967" x 2.272" x 1.00"	6063-T6 ALUMINUM
19	WW-194	SPLICE	4.984" x 1.125" x 0.125"	6063-T6 ALUMINUM
20	WW-325	MULLION CAP	3.00" x 1.484" x 0.062"	3003-H14 ALUMINUM
21	WW-500	MULLION	2.50" x 6.51" x 0.094"	6063-T6 ALUMINUM
22	WW-501	HEAD	2.50" x 6.479" x 0.094"	6063-T6 ALUMINUM
23	WW-502	SILL	2.50" x 6.51" x 0.094"	6063-T6 ALUMINUM
24	WW-503	JAMB	2.50" x 6.51" x 0.094"	6063-T6 ALUMINUM
25	WW-504	SSG MULLION	2.50" x 5.234" x 0.094"	6063-T6 ALUMINUM
26	WW-300	ZONE BRIDGE	1.395" x 2.737" x 0.860"	ABS PLASTIC
27	PP-16	REINFORCEMENT STEEL	1.5" x 4.219" x 10 GA	STEEL
28	WW-532	ROLL OVER HORIZONTAL	2.50" x 6.479" x 0.094"	6063-T6 ALUMINUM
29	GP-110	SETTING BLOCK	0.591" x 0.438" x 4"	EPDM 85 DUROMETER
30	CW-74	SPLICE	4.784" x 1.125"	6063-T5 ALUMINUM
31	WW-130	ADAPTOR	1.024" x 0.88"	6063-T6 ALUMINUM
32	FS-8	#14 X 1" HHSTS	1"	STEEL
33	FS-320	MULL CAP ATTACHMENT DRIVE SCREWS	M4 x 16mm HEADED HELICAL KNURLED PIN	STEEL
34	FS-55	SET SCREW	#10 x 1/2" PRH AB PT	STEEL
35	FS-318	GLAZING ADAPTER SCREWS	#12 x 1 3/4" PFH	STEEL
36	GP-104	INTERIOR SPONGE GASKET	0.375" x 0.593"	EPDM
37	-	GRADE 5 HHP WITH HEX NUT AND FLAT WASHERS	1/4-20 x 3" HH BOLT	STEEL
38	-	STRUCTURAL SEALANT	-	-
39	WW-2223	JAMB TAP PLATE	-	6063-T6 ALUMINUM
40	-	KOROLATH SHIM	-	-
41	-	GRADE 5 TYPE F BOLT WITH NUT & WASHER	1/4"-13 x 4" HH BOLT FSN-69 NUT, FSW-71 LOCK WASHER	STEEL
42	WW-302	ZONE PLUG	1.434" x 0.885" x 0.922"	ABS PLASTIC
43	GP-112	SIDE BLOCK (1/4" GLASS)	4.00" x 0.618"	EPDM 60 DUROMETER