




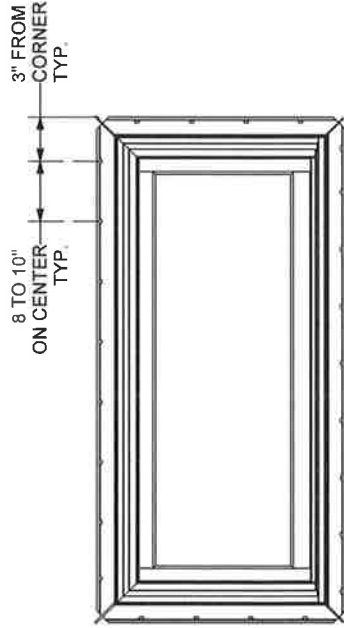

NAILING FIN METHOD

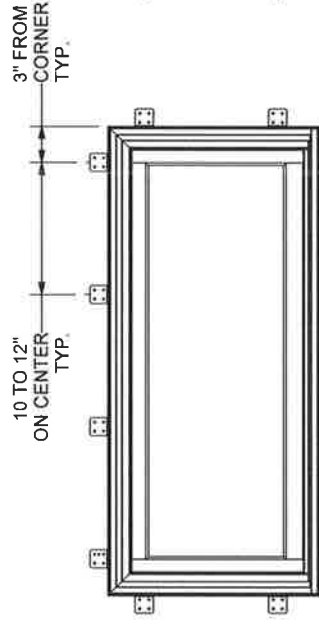

INSTALLATION CLIP METHOD

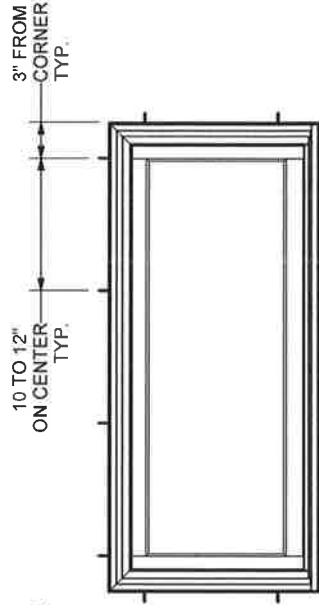



THROUGH JAMB METHOD

# Weather Shield Windows & Doors

## 1111/1110 TRANSOM INSTALLATION

| DESC.           | FRAME SIZE     |                 | DAYLIGHT<br>OPENING |                 | DESIGN<br>PRESSURE<br>(psf) | FRAME MATERIAL |
|-----------------|----------------|-----------------|---------------------|-----------------|-----------------------------|----------------|
|                 | WIDTH<br>(IN.) | HEIGHT<br>(IN.) | WIDTH<br>(IN.)      | HEIGHT<br>(IN.) |                             |                |
| 1111 DH TRANSOM | 47.5           | 42              | 41                  | 35.63           | +55 / -70                   | ALUM / WOOD    |
| 1110 DH TRANSOM | 47.5           | 42              | 41                  | 35.63           | +55 / -70                   | ALUM / WOOD    |

- GENERAL NOTE(S):
1. THESE UNITS HAVE BEEN TESTED, ANALYZED, HALLMARK CERTIFIED AND FBC APPROVED.
  2. GLASS MEETS THE REQUIREMENTS OF ASTM E1300.
  3. SETTING BLOCK SHOULD BE 70-90 DUROMETER AS PER 2411.3.3.1 OF THE CURRENT FBC.
  4. GLASS LITES THAT EXCEED 36" IN WIDTH SHALL USE SETTING BLOCKS AT 1/4 SPAN FROM CORNERS AS PER 2411.3.3.1 OF THE CURRENT FBC.
  5. LARGE AND SMALL MISSILE IMPACT RESISTANT. WINDOW AND DOOR UNITS REQUIRED TO MEET SMALL MISSILE IMPACT WIND-BORNE DEBRIS PROTECTION REQUIRE THE EXTERIOR LITE OF AN INSULATED UNIT TO BE TEMPERED PER FBC, SECTION 2411.3.3.7.

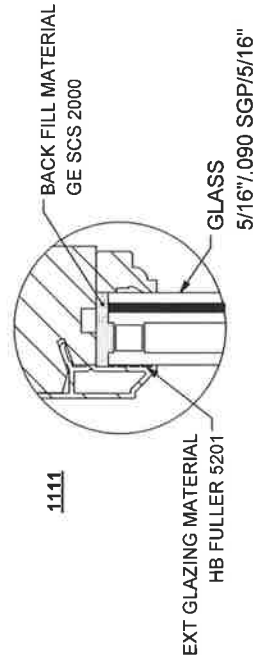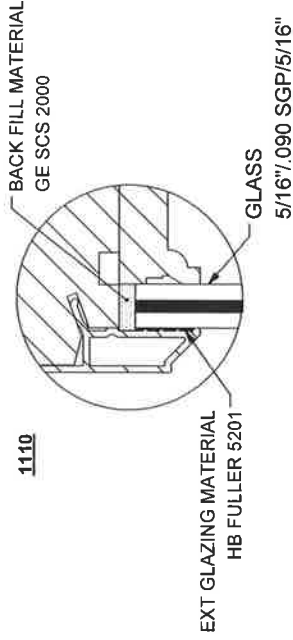

| TOLERANCES UNLESS SPECIFIED: |                     |
|------------------------------|---------------------|
| INCHES                       | ANGLE               |
| .x ± .1"                     | xx ± 1°             |
| .xx ± .03"                   | xx x ± .5° (1/2")   |
| .xxx ± .015"                 | xx.xx ± .25° (1/4") |

PRODUCTS:  
1110, 1111

TYP. WALL THICKNESS:

WT/FT:

MAT:

PCR NO. ENG PDR #:

DRAWN BY:  
MK

DATE:  
08-14-2018

TITLE:  
DH TRANSOM INSTALLATION

REV

JWG NO.:

45-18753

SCALE: 1:16 SHEET NAME: Sheet1


SHEET 1 OF 2

REV DATE


DESCRIPTION

DO NOT SCALE DRAWING


HEAD, SILL AND SIDE ANCHORAGE TYPICAL  
NAIL FIN INSTALLATION

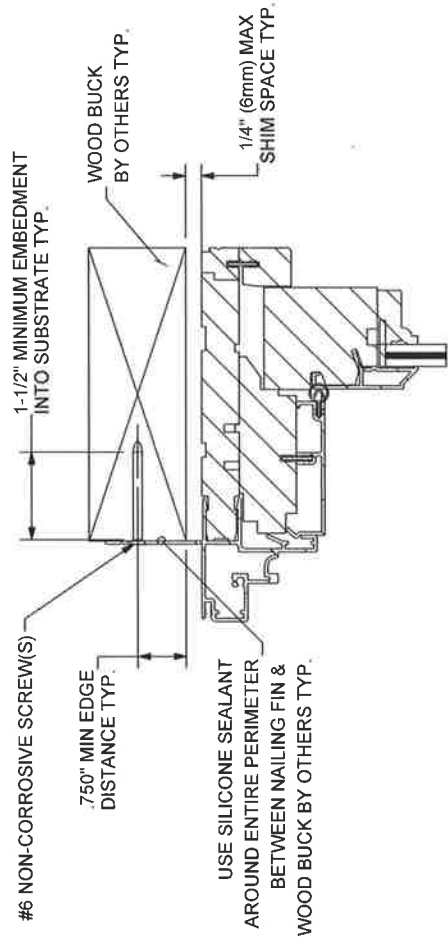

HEAD AND SIDE ANCHORAGE TYPICAL  
THROUGH JAMB METHOD

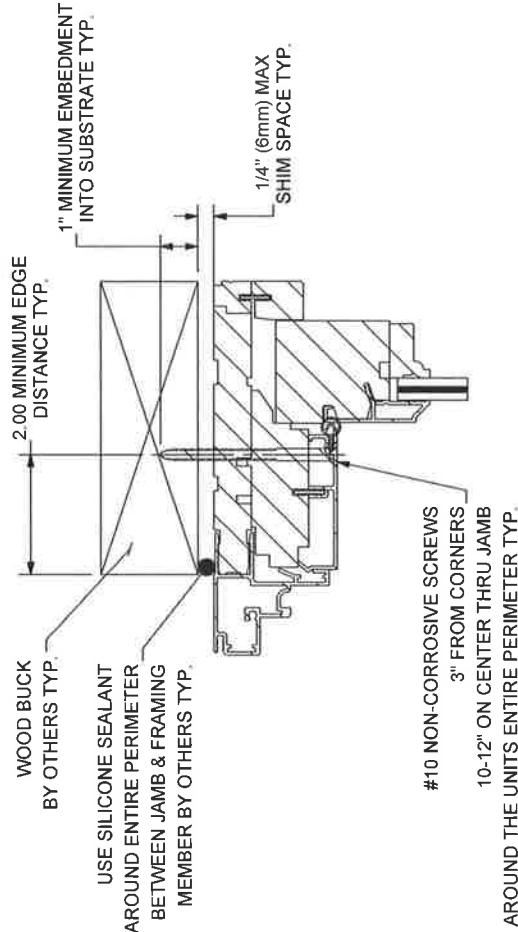

HEAD AND SIDE ANCHORAGE TYPICAL  
INSTALLATION CLIP METHOD

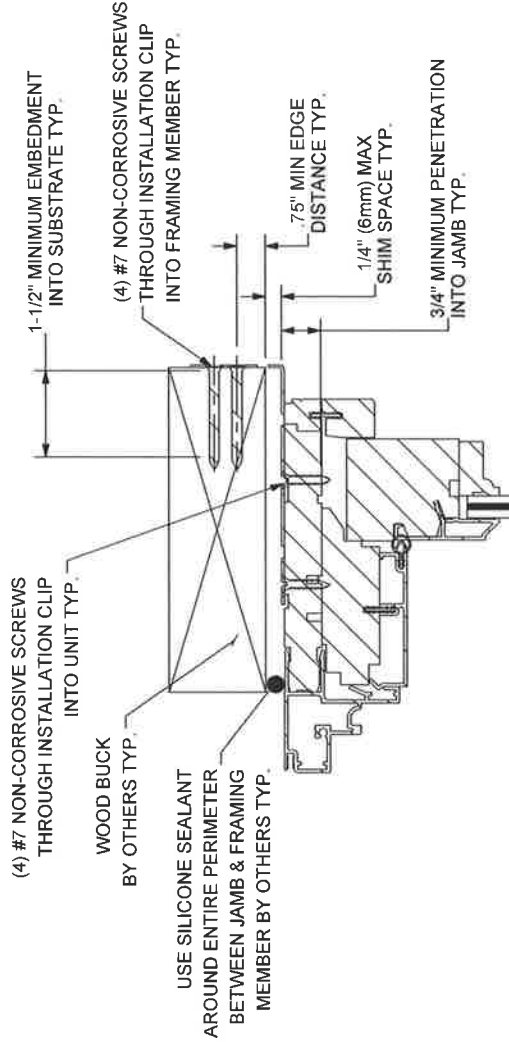

WEATHER SHIELD<sup>®</sup>  
WINDOWS & DOORS

| TOLERANCES UNLESS SPECIFIED: |                 |
|------------------------------|-----------------|
| INCHES                       | ANGLE           |
| .X ± .1"                     | XX ± 1°         |
| .XX ± .03"                   | XX ± 5° (1/2")  |
| .XXX ± .015"                 | XX ± 25° (1/4") |

PRODUCTS:  
1110, 1111

TYP. WALL THICKNESS:

WT/FT:

MAT:

PDR #:

AREA:

FINISH:

PROFILE #:

TITLE: DH TRANSOM INSTALLATION

DATE: 08-14-2018

DRAWN BY: MK

AREA:

TYP. WALL THICKNESS:

WT/FT:

PCR NO.

ENG

DESCRIPTION

REV DATE

REV DATE

REV DATE

REV DATE

REV DATE

REV

DWG NO: 45-18753

SCALE: 1:16 SHEET NAME: Sheet2

DO NOT SCALE DRAWING

DO NOT SCALE DRAWING

