



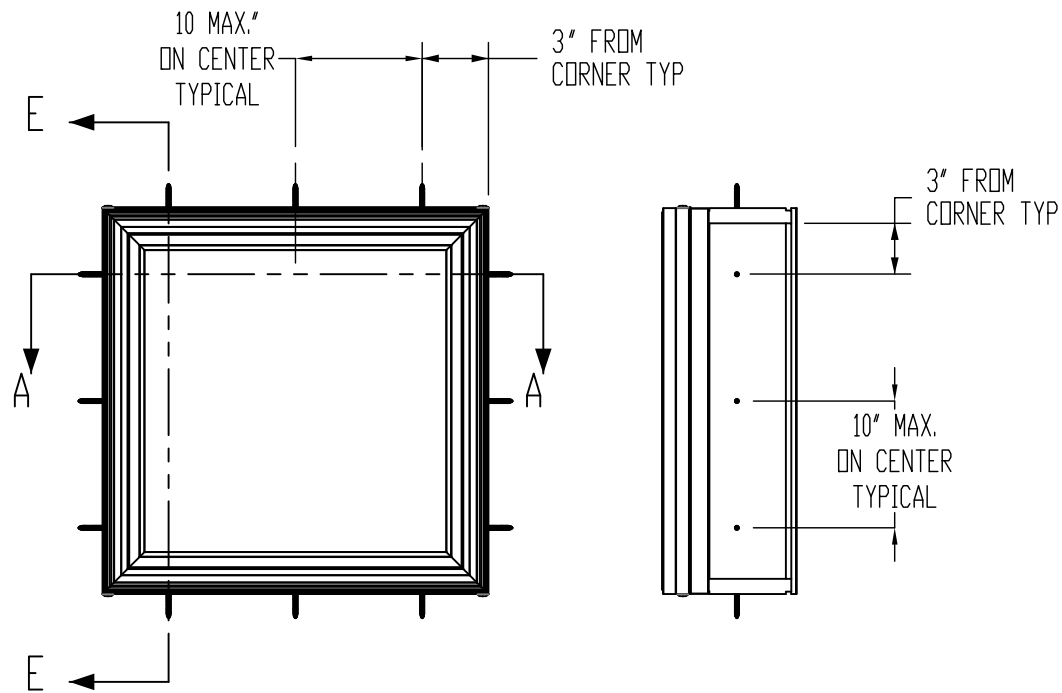


Weather Shield  
Windows & Doors

1309, 1310, 8306 Direct Set  
THROUGH JAMB  
INSTALLATION METHOD

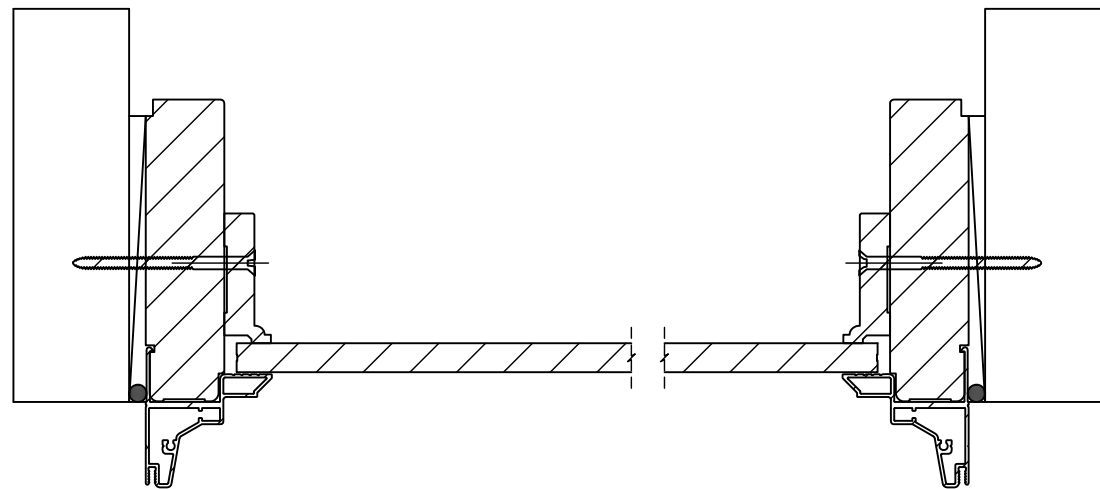


SECTION A-A  
SCALE 1 : 4

EXT GLAZING MATERIAL  
NOVA-GUARD  
BEADED SILICONE

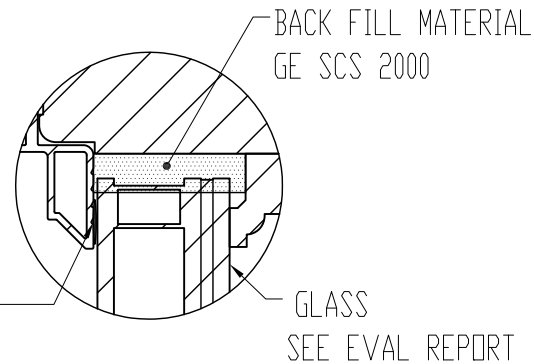

REQUIRES SETTING BLOCKS  
FBC 2411.3.3.1 COMPLIANT

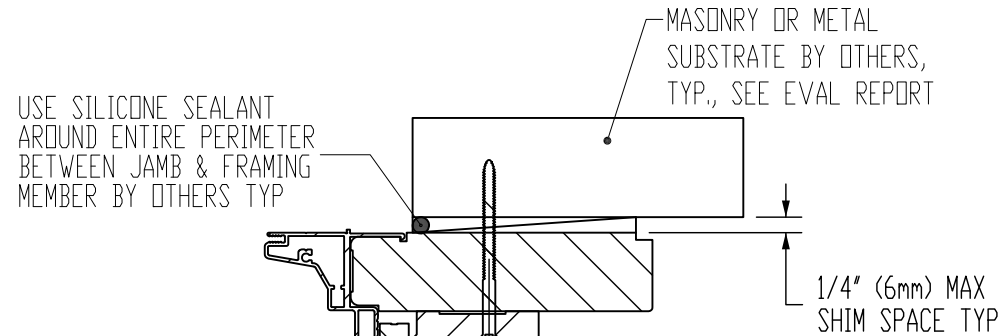


SECTION E-E  
SCALE 1 : 4

INSTALLATION SCREWS, SEE EVAL REPORT  
3" MAX. FROM CORNERS  
10" MAX. ON-CENTER THRU FRAME  
AROUND THE UNITS ENTIRE PERIMETER TYP

MINIMUM EDGE  
DISTANCE, TYP.,  
SEE EVAL REPORT

MINIMUM EMBEDMENT  
INTO SUBSTRATE TYP.,  
SEE EVAL REPORT

Lucas Turner  
2024.06.20  
16:31:21  
-05'00'

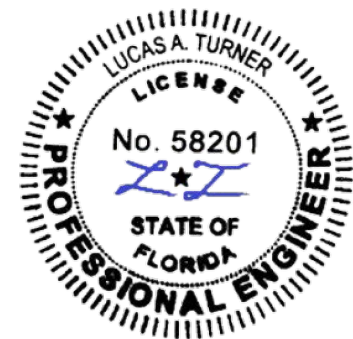

6/20/2024  
Lucas A. Turner, P.E.  
FL PE #58201  
Ph. 941-380-1574  
2428 Old Natchez Trc Trl.  
Camden, TN 38320  
Turner Engineering &  
Consulting, Inc.

NOTE(S):  
1. DIMENSIONED VIEWS ARE TYPICAL FOR ALL CROSS SECTION DETAILS.

THIS SCHEDULE ADDRESSES ONLY THE FASTENERS REQUIRED TO ANCHOR THE WINDOW(S) TO ACHIEVE THE RATED DESIGN PRESSURE. THOROUGHLY READ AND FOLLOW MANUFACTURERS INSTALLATION INSTRUCTIONS RECEIVED WITH UNIT. THIS GUIDE DOES NOT ADDRESS THE SEALING CONSIDERATIONS THAT MAY ARISE IN DIFFERENT WALL CONDITIONS.

|          |      |             |                   |      |                      |  |                 |        |                                              |  |      |
|----------|------|-------------|-------------------|------|----------------------|--|-----------------|--------|----------------------------------------------|--|------|
|          |      |             |                   |      | TYP. WALL THICKNESS: |  | CUT STOCK SIZE: |        | 1309, 1310, 8306                             |  |      |
|          |      |             |                   |      | AREA:                |  | ECO OR W.S. #:  |        | TITLE:                                       |  |      |
|          |      |             |                   |      | WT./FT.:             |  |                 |        |                                              |  |      |
|          |      |             |                   |      | FILE PATH:           |  |                 |        | DWG. NO.                                     |  | REV. |
|          |      |             |                   |      |                      |  |                 |        | 85-7849-14-ALT                               |  | B    |
| REVISION | DATE | DESCRIPTION | WHITE SLIP NUMBER | ENG. | DO NOT SCALE DRAWING |  | DRAWN BY:       | DATE:  | SCALE : 1:12 SHEET NAME: Sheet1 SHEET 1 OF 1 |  |      |
|          |      |             |                   |      |                      |  | JK/SB           | 9-9-14 |                                              |  |      |