


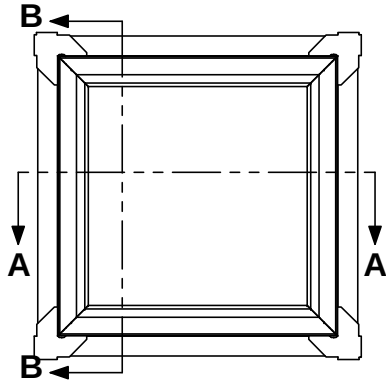


#6 NON-CORROSIVE SCREWS
 1-1/2" MIN PENETRATION INTO FRAMING MEMBER
 3" FROM CORNERS
 8-10" ON CENTER THROUGH NAILING FIN
 AROUND THE UNITS ENTIRE PERIMETER TYP

USE SILICONE SEALANT
 AROUND ENTIRE PERIMETER
 BETWEEN NAILING FIN &
 WOOD BUCK BY OTHERS TYP


Weather Shield

Windows & Doors

1309, 1310, 8306 Direct Set
 NAILING FIN INSTALLATION

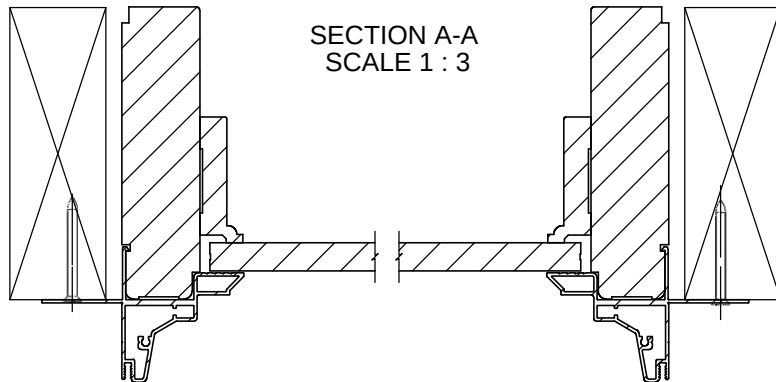

SECTION A-A
 SCALE 1 : 3

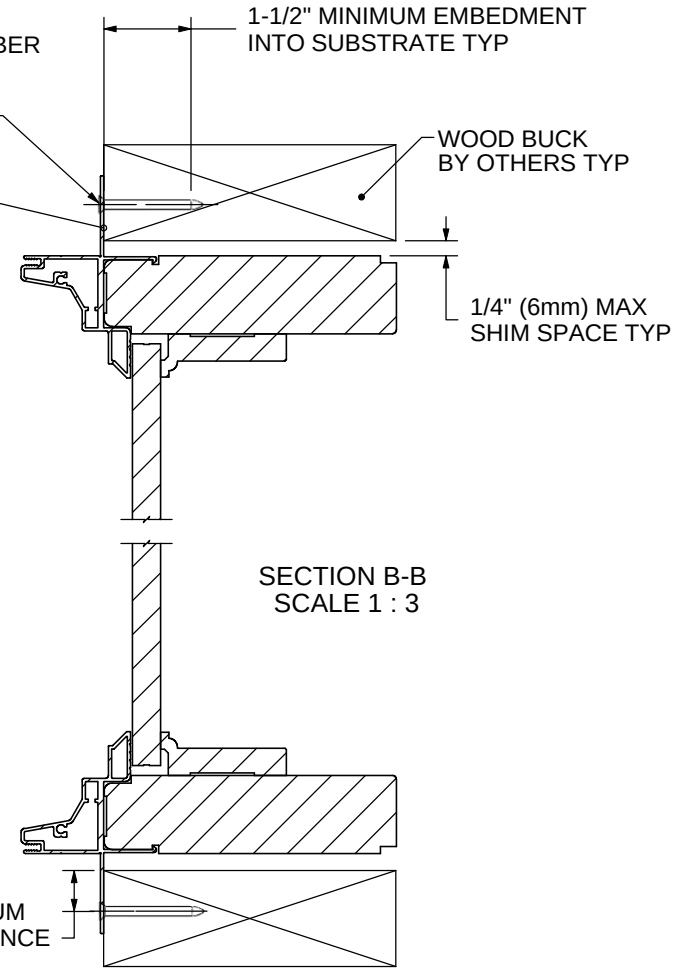

SECTION B-B
 SCALE 1 : 3

NOTE(S):

1. DIMENSIONED VIEWS ARE TYPICAL FOR ALL CROSS SECTION DETAILS.

THIS SCHEDULE ADDRESSES ONLY THE FASTENERS REQUIRED TO ANCHOR THE WINDOW(S) TO ACHIEVE THE RATED DESIGN PRESSURE. THOROUGHLY READ AND FOLLOW MANUFACTURERS INSTALLATION INSTRUCTIONS RECEIVED WITH UNIT. THIS GUIDE DOES NOT ADDRESS THE SEALING CONSIDERATIONS THAT MAY ARISE IN DIFFERENT WALL CONDITIONS.

		MATERIAL:		Weather Shield <i>Windows & Doors</i>	
		DIV./ORDER #:			
		DATE ORDERED:			
DIE #,X-REF #,COMPARATOR #:		Q.C. COMPARATOR CHECK: ☐		PRODUCTS: 1309, 1310, 8306	
TYP. WALL THICKNESS:		FINISH:		TITLE: INSTALLATION INSTRUCTIONS	
AREA:		CUT STOCK SIZE:		DWG. NO. 85-7430-35	
WT./FT.:		ECO OR W.S. #:		REV.	
FILE PATH:		DO NOT SCALE DRAWING		DRAWN BY: JK	
		DATE: 10-27-14		SCALE: 1:12 SHEET NAME: Sheet1	
REVISION		DATE		SHEET 1 OF 1	
DESCRIPTION		WHITE SLIP NUMBER		ENG.	