



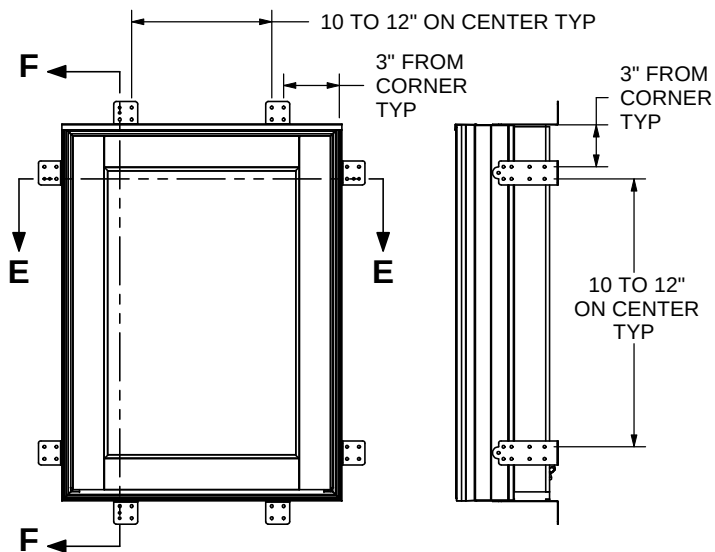


Weather Shield Windows & Doors

1209, 1210, 8211
CASEMENT, AWNING, AND PICTURE
Installation Clip
INSTALLATION METHOD

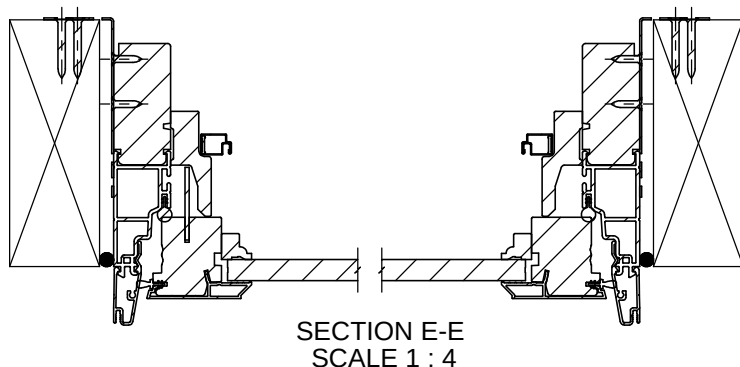

USE SILICONE SEALANT
AROUND ENTIRE PERIMETER
BETWEEN JAMB & FRAMING
MEMBER BY OTHERS TYP

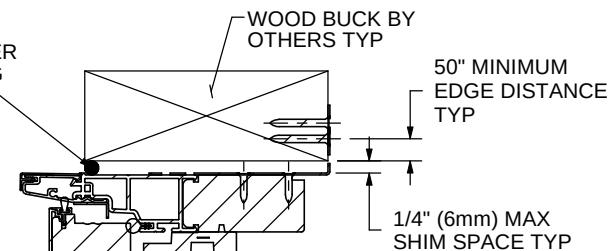

SECTION F-F
SCALE 1 : 4

(4) #6 NON-CORROSIVE SCREWS
THROUGH INSTALLATION CLIP
INTO UNIT TYP

1/2" MINIMUM PENETRATION
INTO JAMB TYP

(4) #7 NON-CORROSIVE SCREWS
THROUGH INSTALLATION CLIP
INTO FRAMING MEMBER TYP

1-1/2" MINIMUM EMBEDMENT
INTO SUBSTRATE TYP

THIS SCHEDULE ADDRESSES ONLY THE FASTENERS REQUIRED TO ANCHOR THE WINDOW(S) TO ACHIEVE THE RATED DESIGN PRESSURE. THOROUGHLY READ AND FOLLOW MANUFACTURERS INSTALLATION INSTRUCTIONS RECEIVED WITH UNIT. THIS GUIDE DOES NOT ADDRESS THE SEALING CONSIDERATIONS THAT MAY ARISE IN DIFFERENT WALL CONDITIONS.

NOTE(S):

1. DIMENSIONED VIEWS ARE TYPICAL FOR ALL CROSS SECTION DETAILS.

PROPERTY OF WEATHER SHIELD MFG., INC. DRAWING IS NOT TO BE REPRINTED OR SUBMITTED FOR USE OUTSIDE OF WEATHER SHIELD MFG., INC. ALL RIGHTS RESERVED		MATERIAL:		Weather Shield Windows & Doors
DIE #, X-REF #, COMPARATOR #:		DIV./ORDER #:		
TYP. WALL THICKNESS:		DATE ORDERED:		
AREA:		Q.C. COMPARATOR CHECK: ☐		
WT./FT.:		FINISH:		PRODUCTS:
FILE PATH:		CUT STOCK SIZE:		1209, 1210, 8211
		ECO OR W.S. #: 30166		TITLE:
				INSTALLATION INSTRUCTIONS
				DWG. NO.
				85-7438-37
		DRAWN BY: JK/EB		DATE: 10-30-14
		DO NOT SCALE DRAWING		SCALE: 1:12 SHEET NAME: Sheet1
				SHEET 1 OF 1

REVISION	DATE	DESCRIPTION	WHITE SLIP NUMBER	ENG.