


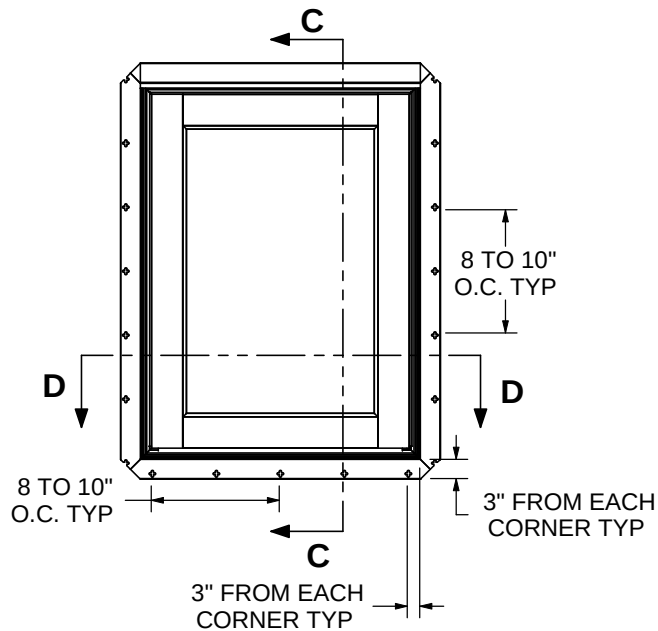


#6 NON-CORROSIVE SCREWS
 1-1/2" MIN PENETRATION INTO FRAMING MEMBER
 3" FROM EACH CORNER
 8-10" ON CENTER THROUGH NAILING FIN
 AROUND THE UNITS ENTIRE PERIMETER TYP

USE SILICONE SEALANT
 AROUND ENTIRE PERIMETER
 BETWEEN NAILING FIN &
 WOOD BUCK BY OTHERS TYP


Weather Shield

Windows & Doors

1209, 1210, 8211
 CASEMENT, AWNING, AND PICTURE
 NAILING FIN INSTALLATION

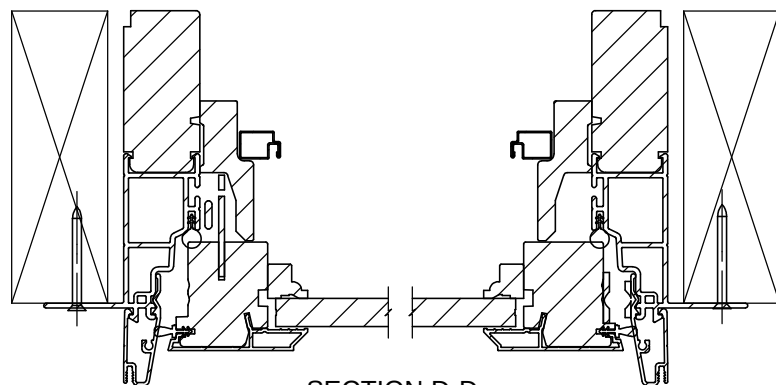

SECTION D-D
 SCALE 1 : 3

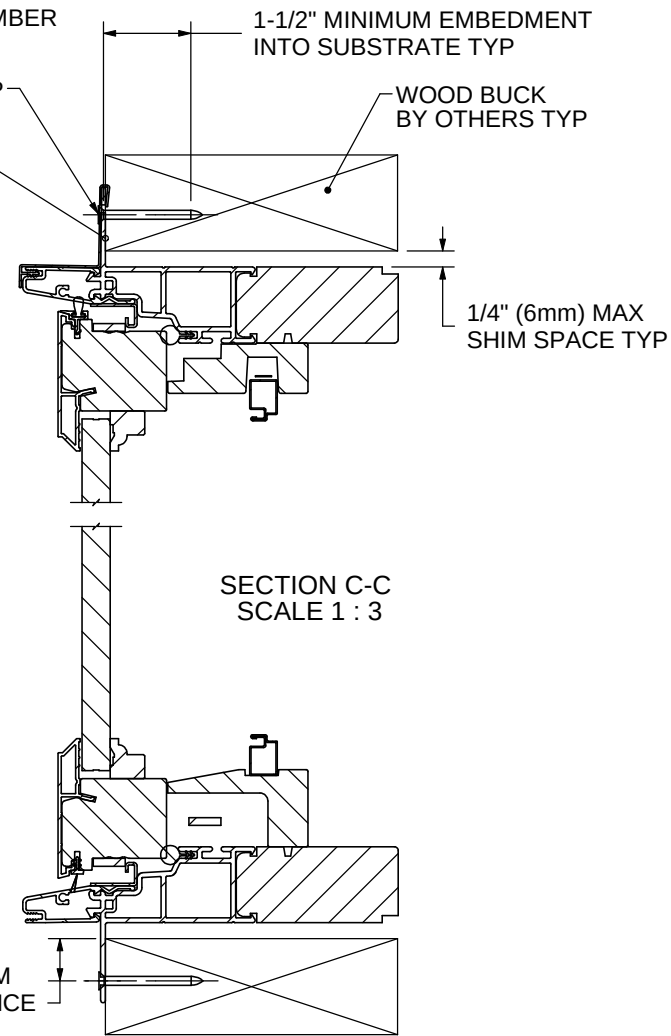

THIS SCHEDULE ADDRESSES ONLY THE FASTENERS REQUIRED TO ANCHOR THE WINDOW(S) TO ACHIEVE THE RATED DESIGN PRESSURE. THOROUGHLY READ AND FOLLOW MANUFACTURERS INSTALLATION INSTRUCTIONS RECEIVED WITH UNIT. THIS GUIDE DOES NOT ADDRESS THE SEALING CONSIDERATIONS THAT MAY ARISE IN DIFFERENT WALL CONDITIONS.

NOTE(S):

1. DIMENSIONED VIEWS ARE TYPICAL FOR ALL CROSS SECTION DETAILS.

PROPERTY OF WEATHER SHIELD MFG., INC. DRAWING IS NOT TO BE REPRINTED OR SUBMITTED FOR USE OUTSIDE OF WEATHER SHIELD MFG., INC. ALL RIGHTS RESERVED DIE #, X-REF #, COMPARATOR #:		MATERIAL:		Weather Shield Windows & Doors						
		DIV./ORDER #:								
		DATE ORDERED:								
		Q.C. COMPARATOR CHECK: ☐								
TYP. WALL THICKNESS:		FINISH:		PRODUCTS: 1209, 1210, 8211						
AREA:		CUT STOCK SIZE:								
WT./FT.:		ECO OR W.S. #: 30166		TITLE: INSTALLATION INSTRUCTIONS						
FILE PATH:										
REVISION	DATE	DESCRIPTION	WHITE SLIP NUMBER	ENG.	DO NOT SCALE DRAWING	DRAWN BY: JK/EB	DATE: 10-30-14	SCALE: 1:12	SHEET NAME: Sheet1	SHEET 1 OF 1