

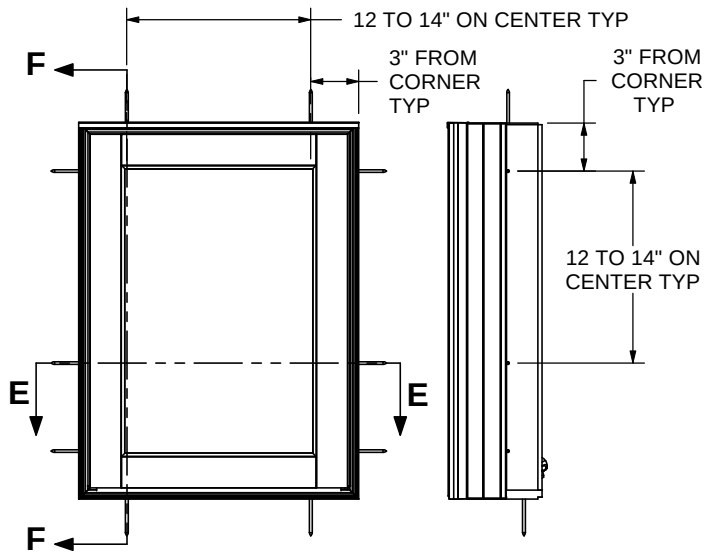


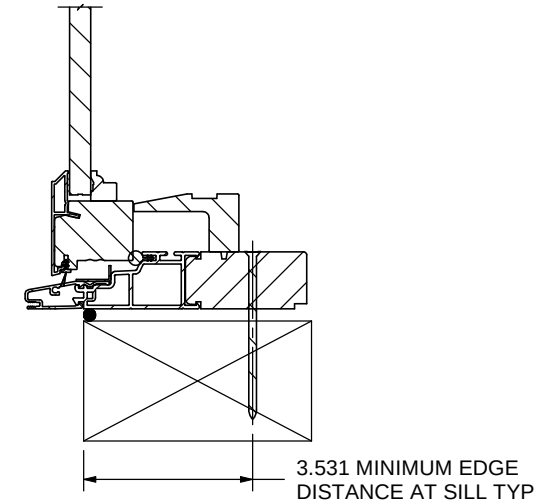


Weather Shield Windows & Doors

1209, 1210, 8211
CASEMENT, AWNING AND PICTURE
THRU THE JAMB INSTALLATION

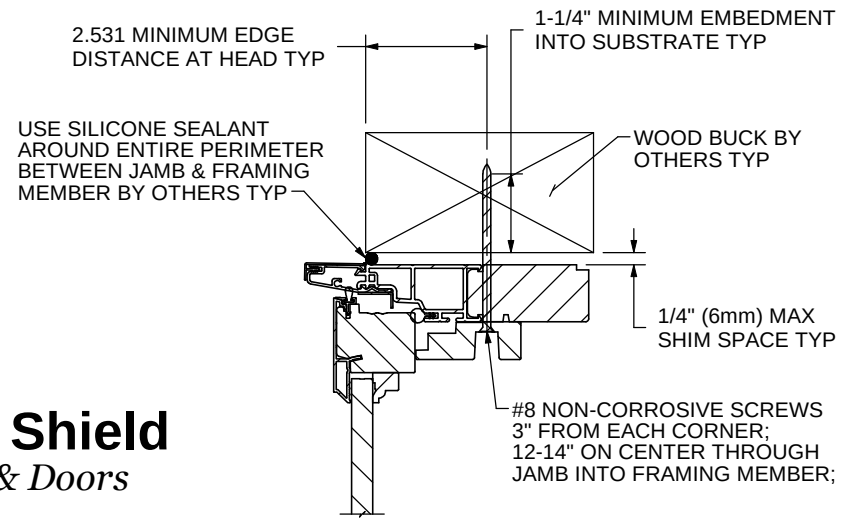

SECTION F-F
SCALE 1 : 4

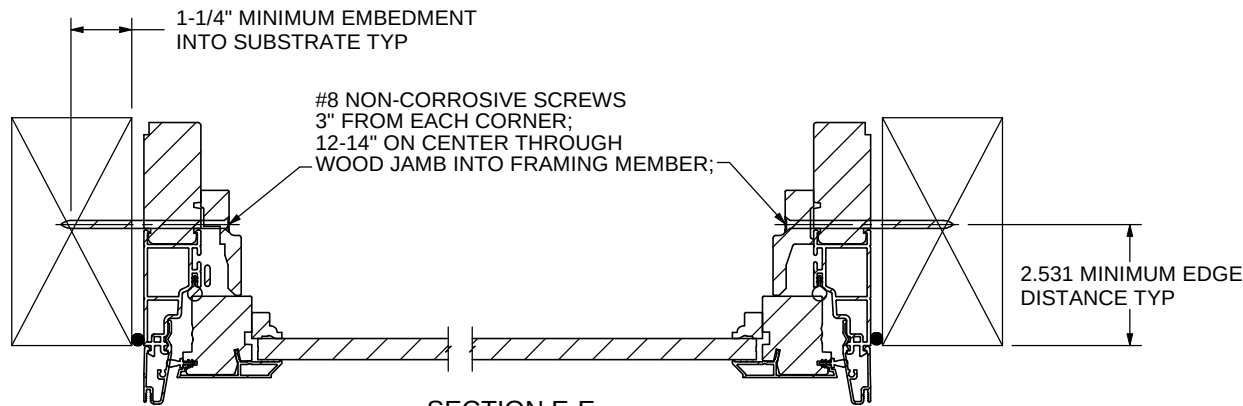

SECTION E-E
SCALE 1 : 4

NOTE(S):

1. DIMENSIONED VIEWS ARE TYPICAL FOR ALL CROSS SECTION DETAILS.

THIS SCHEDULE ADDRESSES ONLY THE FASTENERS REQUIRED TO ANCHOR THE WINDOW(S) TO ACHIEVE THE RATED DESIGN PRESSURE. THOROUGHLY READ AND FOLLOW MANUFACTURERS INSTALLATION INSTRUCTIONS RECEIVED WITH UNIT. THIS GUIDE DOES NOT ADDRESS THE SEALING CONSIDERATIONS THAT MAY ARISE IN DIFFERENT WALL CONDITIONS.

PROPERTY OF WEATHER SHIELD MFG., INC. DRAWING IS NOT TO BE REPRINTED OR SUBMITTED FOR USE OUTSIDE OF WEATHER SHIELD MFG., INC. ALL RIGHTS RESERVED. DIE #, X-REF #, COMPARATOR #:		MATERIAL:		Weather Shield <i>Windows & Doors</i>
		DIV./ORDER #:		
		DATE ORDERED:		
		Q.C. COMPARATOR CHECK: ☐		
TYP. WALL THICKNESS:		FINISH:		PRODUCTS: 1209, 1210, 8211
AREA:		CUT STOCK SIZE:		
WT./FT.:		ECO OR W.S. #: 30166		TITLE: INSTALLATION INSTRUCTIONS
FILE PATH:				
DO NOT SCALE DRAWING		DRAWN BY: JK/EB	DATE: 10-30-14	DWG. NO. 85-7438-38
REVISION		DATE		SCALE: 1:12 SHEET NAME: Sheet1
DESCRIPTION		WHITE SLIP NUMBER		SHEET 1 OF 1