


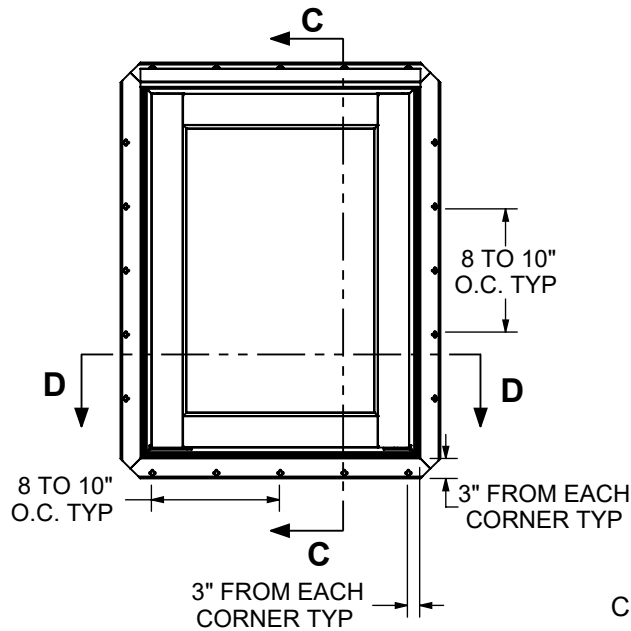


#6 NON-CORROSIVE SCREWS
 1-1/2" MIN PENETRATION INTO FRAMING MEMBER
 2" FROM EACH CORNER
 8-10" ON CENTER THROUGH NAILING FIN
 AROUND THE UNITS ENTIRE PERIMETER TYP


USE SILICONE SEALANT
 AROUND ENTIRE PERIMETER
 BETWEEN NAILING FIN &
 WOOD BUCK BY OTHERS TYP

Weather Shield Windows & Doors

8211, 8213, 8217, 8218 PREMIUM SERIES
 1209, 1210, 1213, 1214, 1217, 1218 PREMIUM
 COASTAL CASEMENT, AWNING, PICTURE WINDOWS
 NAILING FIN INSTALLATION

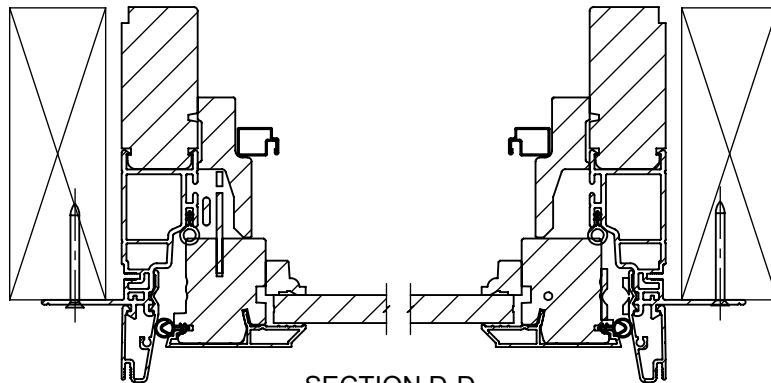

SECTION D-D
 SCALE 1 : 3

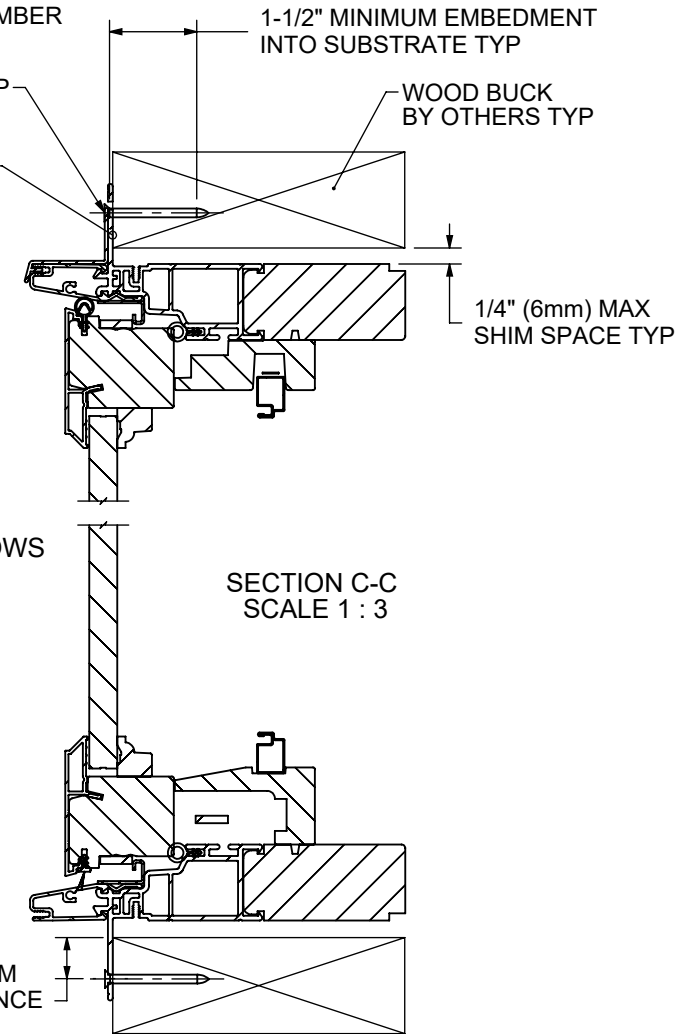

NOTES:

1. DIMENSIONED VIEWS ARE TYPICAL FOR ALL CROSS SECTION DETAILS.
2. THIS SCHEDULE ADDRESSES ONLY THE FASTENERS REQUIRED TO ANCHOR THE WINDOW(S) TO ACHIEVE THE RATED DESIGN PRESSURE. THOROUGHLY READ AND FOLLOW MANUFACTURERS INSTALLATION INSTRUCTIONS RECEIVED WITH UNIT. THIS GUIDE DOES NOT ADDRESS THE SEALING CONSIDERATIONS THAT MAY ARISE IN DIFFERENT WALL CONDITIONS.
3. FASTENERS, ANCHORS, AND CONNECTORS SHALL COMPLY WITH THE CORROSION RESISTANCE REQUIREMENTS OF THE 2026 FLORIDA BUILDING CODE, SECTION 1711, BASED ON EXPOSURE CONDITIONS AND PROXIMITY TO A SALTWATER SHORELINE AND NOT ALL THE ONES SHOWN HERE NECESSARILY APPLY.

TOLERANCES UNLESS SPECIFIED:	
INCHES	ANGLE
.X ± .1"	XX ± 1°
.XX ± .03"	XX.X ± .5° (1/2°)
.XXX ± .015"	XX.XX ± .25° (1/4°)

PRODUCTS:
 1209, 1210, 1213, 1214, 1217, 1218, 8211, 8213, 8217, 8218

DRAWN BY: JK/EB DATE: 10-30-14 TITLE: INSTALLATION INSTRUCTION

PROPERTY OF WEATHER SHIELD MFG., INC.
 DRAWING IS NOT TO BE REPRINTED OR
 SUBMITTED FOR USE OUTSIDE OF
 WEATHER SHIELD MFG., INC.
 ALL RIGHTS RESERVED.

DWG NO.:
85-7438-36

SCALE: 1:12 SHEET NAME: Sheet1 SHEET 1 OF 1

Weather Shield Windows & Doors

REV
R

DO NOT SCALE DRAWING

F	10/25/2016 REVISED PRODUCT ID'S		JG/JK	TYP. WALL THICKNESS:	
				WT/FT:	AREA:
				MAT:	FINISH:
REV	DATE	DESCRIPTION	PCR NO.	ENG	PDR #: 30166 PROFILE #: