



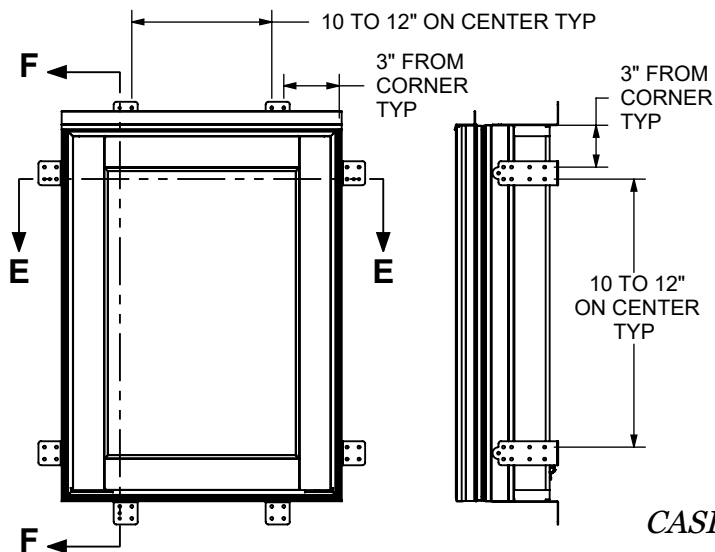


Weather Shield Windows & Doors

1209, 1210, 8211, 8213
CASEMENT, AWNING, AND PICTURE
Installation Clip
INSTALLATION METHOD

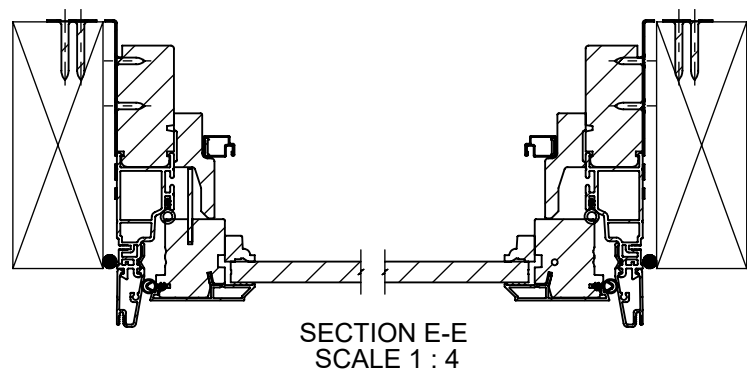

USE SILICONE SEALANT
AROUND ENTIRE PERIMETER
BETWEEN JAMB & FRAMING
MEMBER BY OTHERS TYP

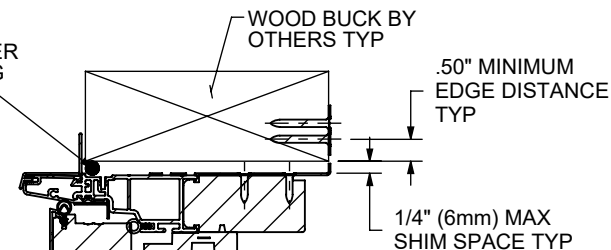

(4) #6 NON-CORROSIVE SCREWS
THROUGH INSTALLATION CLIP
INTO UNIT TYP

1/2" MINIMUM PENETRATION
INTO JAMB TYP

(4) #7 NON-CORROSIVE SCREWS
THROUGH INSTALLATION CLIP
INTO FRAMING MEMBER TYP

1-1/2" MINIMUM EMBEDMENT
INTO SUBSTRATE TYP

NOTES:

1. DIMENSIONED VIEWS ARE TYPICAL FOR ALL CROSS SECTION DETAILS.
2. THIS SCHEDULE ADDRESSES ONLY THE FASTENERS REQUIRED TO ANCHOR THE WINDOW(S) TO ACHIEVE THE RATED DESIGN PRESSURE. THOROUGHLY READ AND FOLLOW MANUFACTURERS INSTALLATION INSTRUCTIONS RECEIVED WITH UNIT. THIS GUIDE DOES NOT ADDRESS THE SEALING CONSIDERATIONS THAT MAY ARISE IN DIFFERENT WALL CONDITIONS.
3. FASTENERS, ANCHORS, AND CONNECTORS SHALL COMPLY WITH THE CORROSION RESISTANCE REQUIREMENTS OF THE 2026 FLORIDA BUILDING CODE, SECTION 1711, BASED ON EXPOSURE CONDITIONS AND PROXIMITY TO A SALTWATER SHORELINE AND NOT ALL THE ONES SHOWN HERE NECESSARILY APPLY.

TOLERANCES UNLESS SPECIFIED:	
INCHES	ANGLE
.X ± .1"	XX ± 1°
.XX ± .03"	XX.X ± .5° (1/2°)
.XXX ± .015"	XX.XX ± .25° (1/4°)

PRODUCTS:
1209, 1210, 8211, 8213

DRAWN BY:
JK/EB

DATE:
10-30-14

TITLE:
INSTALLATION

PROPERTY OF WEATHER SHIELD MFG., INC.
DRAWING IS NOT TO BE REPRINTED OR
SUBMITTED FOR USE OUTSIDE OF
WEATHER SHIELD MFG., INC.
ALL RIGHTS RESERVED.

DWG NO.:
85-7438-37

SCALE: 1:12 SHEET NAME: Sheet1

REV
B

DO NOT SCALE DRAWING

REV	DATE	DESCRIPTION	PCR NO.	ENG	PDR #:	PROFILE #:
					30166	

TYP. WALL THICKNESS:

WT/FT:

AREA:

MAT:

FINISH: