

c:\users\julianarodriguez\building_drops, inc\building_drops\projects\2026 code change projects\euro-wall, llc\cc-26-0118 - 2026 code change projects\dwgs\117838\ews030.dwg 9/1/2026 8:55 AM

EURO-WALL, LLC

EURO-C3 BIFOLD ALUMINUM DOOR SYSTEM


(NON-HVHZ)(NON-IMPACT)

GENERAL NOTES:


- THE PRODUCT SHOWN HEREIN IS DESIGNED AND MANUFACTURED TO COMPLY WITH THE CURRENT FLORIDA BUILDING CODE (FBC), **EXCLUDING** HVHZ AND HAS BEEN EVALUATED ACCORDING TO THE FOLLOWING:
 - TAS 202-94
- ADEQUACY OF THE EXISTING STRUCTURAL CONCRETE/MASONRY, 2X AND METAL STUD FRAMING AS A MAIN WIND FORCE RESISTING SYSTEM CAPABLE OF WITHSTANDING AND TRANSFERRING APPLIED PRODUCT LOADS TO THE FOUNDATION IS THE RESPONSIBILITY OF THE ENGINEER OR ARCHITECT OF RECORD FOR THE PROJECT OF INSTALLATION.
- 1X AND 2X BUCKS (WHEN USED) SHALL BE DESIGNED AND ANCHORED TO PROPERLY TRANSFER ALL LOADS TO THE STRUCTURE. BUCK DESIGN AND INSTALLATION IS THE RESPONSIBILITY OF THE ENGINEER OR ARCHITECT OF RECORD FOR THE PROJECT OF INSTALLATION.
- THE INSTALLATION DETAILS DESCRIBED HEREIN ARE GENERIC AND MAY NOT REFLECT ACTUAL CONDITIONS FOR A SPECIFIC SITE. IF SITE CONDITIONS CAUSE INSTALLATION TO DEVIATE FROM THE REQUIREMENTS DETAILED HEREIN, A LICENSED ENGINEER OR ARCHITECT SHALL PREPARE SITE SPECIFIC DOCUMENTS FOR USE WITH THIS DOCUMENT.
- APPROVED IMPACT PROTECTIVE SYSTEM **IS REQUIRED** TO PROTECT THIS PRODUCT IN AREAS REQUIRING IMPACT RESISTANCE.
- FRAME MATERIAL: ALUMINUM 6063-T5.
- GLASS SHALL MEET THE REQUIREMENTS OF ASTM E1300. SEE GLAZING DETAILS ON SHEET 1.

FRAME SIZE	DESIGN PRESSURE	WATER TEST PRESSURE	MISSILE IMPACT RATING
SEE SHEETS 2 - 6	SEE SHEET 2	SEE SHEETS 3 - 6	NON-IMPACT

- GLAZING NOTES:
- GLASS TYPE SHALL COMPLY WITH ASTM E1300 REQUIREMENTS.
 - SETTING BLOCKS TO BE LOCATED AT 1/4 SPAN LENGTH FOR GLASS WIDER THAN 36" AS PER FBC CHAPTER 24.
 - SETTING BLOCK DUROMETER HARDNESS OF 70-90 (SHORE A) AS REFERENCED IN FBC CHAPTER 24.
 - GLASS TYPE SHALL COMPLY WITH APPLICABLE GLAZING REQUIREMENTS PER CHAPTER 24 OF THE FBC

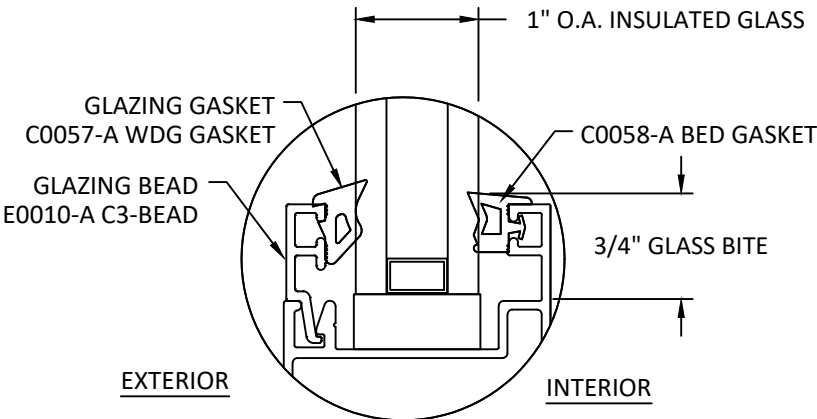

GLAZING DETAIL 1

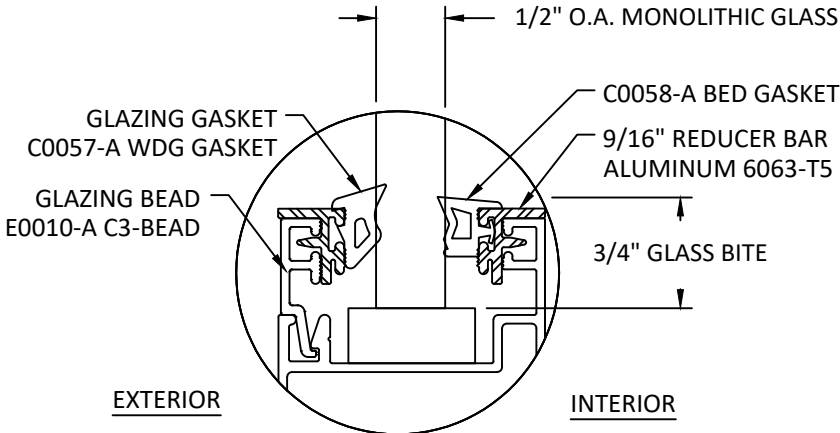

GLAZING DETAIL 2

TABLE OF CONTENTS	
SHEET	SHEET DESCRIPTION
1	GENERAL NOTES AND GLAZING DETAILS
2	DESIGN PRESSURE TABLES
3	STANDARD HARDWARE ELEVATION UNIT 1
4	PANIC HARDWARE ELEVATION UNIT 1
5	STANDARD HARDWARE ELEVATION UNIT 2
6	PANIC HARDWARE ELEVATION UNIT 2
7	ANCHOR LAYOUT
8	VERTICAL SECTIONS
9	VERTICAL SECTIONS
10	HORIZONTAL SECTIONS
11	HORIZONTAL SECTIONS
12	HORIZONTAL SECTIONS
13	ANCHOR DETAILS & ANCHOR SCHEDULE

euro-wall
SUPERIOR BY DESIGN

EURO-WALL, LLC
P.O. BOX 8007
2200 MURPHY CT,
NORTH PORT, FL 34290
PH: (888) 989-3876

TITLE: EURO-C3 BIFOLD ALUMINUM DOOR SYSTEM (NON-HVHZ)(NON-IMPACT)

GENERAL NOTES AND GLAZING DETAILS

PREPARED BY: BUILDING DROPS, INC.


1900 NE MIAMI CT, SUITE 2-15
MIAMI, FL 33132
PH: (954) 999-8478
FAX: (954) 744-4738
WEB: www.buildingdrops.com



REMARKS	BY	DATE
PANIC HARDWARE UPD.	SH	09/23
JORDAN'S DOOR UPD.	FB	12/23
MISC. UPD.	SH	02/24
2026 FBC UPD.	JR	07/26

THE INSTALLATION DETAILS DESCRIBED HEREIN ARE GENERIC AND MAY NOT REFLECT ACTUAL CONDITIONS FOR A SPECIFIC SITE. IF SITE CONDITIONS CAUSE INSTALLATION TO DEVIATE FROM THE REQUIREMENTS DETAILED HEREIN, A LICENSED ENGINEER OR ARCHITECT SHALL PREPARE SITE SPECIFIC DOCUMENTS FOR USE WITH THIS DOCUMENT.

Digitally signed by Hermes F. Norero, P.E.
Reason: I am approving this document
Date: 2026.09.15 10:25:41 -0400

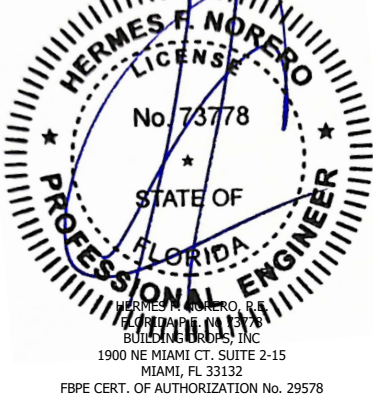

FL #: FL17838

DATE: 04.25.23

DWG. BY: SH
CHK. BY: HN

SCALE: NTS

DWG. #: EWS030

SHEET: 1
REV. D

DESIGN PRESSURE TABLES

OUTSWING DOOR W/STANDARD HARDWARE DESIGN PRESSURE TABLE (+/- PSF)																
PANEL HEIGHT (INCHES)	NOMINAL PANEL WIDTH (INCHES)															
		20	24	28	32	36	40	44	48	52	56	60	64	68	72	76
	96	100.0	100.0	100.0	100.0	100.0	97.5	88.6	81.3	75.0	69.6	65.0	60.9	42.1	39.7	37.6
	102	100.0	100.0	100.0	98.7	88.6	80.7	74.4	69.2	64.9	61.4	58.4	55.9	42.1	39.7	37.6
	108	100.0	100.0	93.8	82.8	75.0	68.1	65.0	59.6	55.0	51.1	48.4	46.2	42.1	39.7	37.6
	114	100.0	92.2	79.5	75.0	75.0	68.1	65.0	59.6	55.0	51.1	47.7	44.7	42.1	39.7	37.6
	120	94.2	78.9	75.0	75.0	68.1	63.5	58.3	54.0	50.4	47.4	44.9	42.7	40.8	39.2	37.6
	126	81.3	75.0	74.4	65.5	65.0	58.5	53.2	48.8	45.0	41.8	39.0	36.6	34.8	33.4	32.1
	132	75.0	75.0	65.0	65.0	65.0	58.5	53.2	48.8	45.0	41.8	39.0	36.6	34.4	32.5	30.8
	138	75.0	65.6	65.0	65.0	65.0	58.5	53.2	48.8	45.0	41.8	39.0	36.6	34.4	32.5	30.8
	144	69.0	65.0	65.0	65.0	65.0	58.5	53.2	48.8	45.0	41.8	39.0	36.6	34.4	32.5	30.8
	150	65.0	65.0	65.0	64.3	57.4	51.9	47.5	43.8	40.8	38.1	35.9	34.0	32.3	30.8	29.5
	156	65.0	65.0	64.9	57.0	50.9	46.1	42.1	38.8	36.1	33.8	31.8	30.0	28.5	27.2	26.0
	162	65.0	65.0	57.9	50.9	45.4	41.1	37.5	34.6	32.1	30.0	28.2	26.7	25.3	24.1	23.1
	168	65.0	60.4	51.9	45.6	40.7	36.8	33.6	30.9	28.7	26.8	25.2	23.8	22.6	21.5	20.6
	174	65.0	54.3	46.7	41.0	36.6	33.0	30.2	27.8	25.8	24.1	22.6	21.3	20.2	19.3	18.4
180	58.7	49.0	42.1	37.0	33.0	29.8	27.2	25.0	23.2	21.7	20.4	19.2	18.2	17.3	16.5	
186	53.2	44.4	38.2	33.5	29.9	27.0	24.6	22.7	21.0	19.6	18.4	17.4	16.4	15.6	14.9	
192	48.3	40.4	34.7	30.4	27.1	24.5	22.3	20.6	19.1	17.8	16.7	15.7	14.9	14.2	13.5	
198	44.1	36.8	31.6	27.7	24.7	22.3	20.3	18.7	17.4	16.2	15.2	14.3	13.5	12.9	12.3	

NOTE : APPLIES TO RADIUSED AND SEGMENTED INSTALLATIONS.

INSWING DOOR W/STANDARD HARDWARE DESIGN PRESSURE TABLE (+/- PSF)																
PANEL HEIGHT (INCHES)	NOMINAL PANEL WIDTH (INCHES)															
		20	24	28	32	36	40	44	48	52	56	60	64	68	72	76
	96	65.0	65.0	65.0	65.0	65.0	65.0	65.0	59.6	55.0	51.1	47.7	44.7	42.1	39.7	37.6
	102	65.0	65.0	65.0	65.0	65.0	65.0	65.0	59.6	55.0	51.1	47.7	44.7	42.1	39.7	37.6
	108	65.0	65.0	65.0	65.0	65.0	65.0	65.0	59.6	55.0	51.1	47.7	44.7	42.1	39.7	37.6
	114	65.0	65.0	65.0	65.0	65.0	65.0	65.0	59.6	55.0	51.1	47.7	44.7	42.1	39.7	37.6
	120	65.0	65.0	65.0	65.0	65.0	63.5	58.3	54.0	50.4	47.4	44.9	42.7	40.8	39.2	37.6
	126	65.0	65.0	65.0	65.0	65.0	58.5	53.2	48.8	45.0	41.8	39.0	36.6	34.8	33.4	32.1
	132	65.0	65.0	65.0	65.0	65.0	58.5	53.2	48.8	45.0	41.8	39.0	36.6	34.4	32.5	30.8
	138	65.0	65.0	65.0	65.0	65.0	58.5	53.2	48.8	45.0	41.8	39.0	36.6	34.4	32.5	30.8
	144	65.0	65.0	65.0	65.0	65.0	58.5	53.2	48.8	45.0	41.8	39.0	36.6	34.4	32.5	30.8
	150	65.0	65.0	65.0	64.3	57.4	51.9	47.5	43.8	40.8	38.1	35.9	34.0	32.3	30.8	29.5
	156	65.0	65.0	64.9	57.0	50.9	46.1	42.1	38.8	36.1	33.8	31.8	30.0	28.5	27.2	26.0
	162	65.0	65.0	57.9	50.9	45.4	41.1	37.5	34.6	32.1	30.0	28.2	26.7	25.3	24.1	23.1
	168	65.0	60.4	51.9	45.6	40.7	36.8	33.6	30.9	28.7	26.8	25.2	23.8	22.6	21.5	20.6
	174	65.0	54.3	46.7	41.0	36.6	33.0	30.2	27.8	25.8	24.1	22.6	21.3	20.2	19.3	18.4
	180	58.7	49.0	42.1	37.0	33.0	29.8	27.2	25.0	23.2	21.7	20.4	19.2	18.2	17.3	16.5
	186	53.2	44.4	38.2	33.5	29.9	27.0	24.6	22.7	21.0	19.6	18.4	17.4	16.4	15.6	14.9
192	48.3	40.4	34.7	30.4	27.1	24.5	22.3	20.6	19.1	17.8	16.7	15.7	14.9	14.2	13.5	
198	44.1	36.8	31.6	27.7	24.7	22.3	20.3	18.7	17.4	16.2	15.2	14.3	13.5	12.9	12.3	

NOTE : APPLIES TO RADIUSED AND SEGMENTED INSTALLATIONS.

OUTSWING DOOR W/PANIC HARDWARE DESIGN PRESSURE TABLE (+/- PSF)														
PANEL HEIGHT (INCHES)	NOMINAL PANEL WIDTH (INCHES)													
		20	24	28	32	36	40	44	48	52	56	60	64	68
	96	65.0	65.0	65.0	65.0	65.0	58.5	53.2	48.8	45.0	41.8	39.0	36.6	34.4
	102	65.0	65.0	65.0	65.0	65.0	58.5	53.2	48.8	45.0	41.8	39.0	36.6	34.4
	108	65.0	65.0	65.0	65.0	65.0	58.5	53.2	48.8	45.0	41.8	39.0	36.6	34.4
	114	65.0	65.0	65.0	65.0	65.0	58.5	53.2	48.8	45.0	41.8	39.0	36.6	34.4
	120	65.0	65.0	65.0	65.0	65.0	58.5	53.2	48.8	45.0	41.8	39.0	36.6	34.4
	126	65.0	65.0	65.0	62.5	56.0	50.8	46.5	43.1	40.2	37.7	35.6	33.9	32.3
	132	65.0	65.0	61.7	54.2	48.5	44.0	40.3	37.3	34.7	32.6	30.7	29.2	27.8
	138	65.0	62.6	53.9	47.4	42.4	38.4	35.1	32.5	30.2	28.3	26.7	25.3	24.1
	144	65.0	55.0	47.4	41.6	37.2	33.7	30.8	28.5	26.5	24.8	23.4	22.1	21.0
	150	58.2	48.6	41.8	36.8	32.8	29.7	27.2	25.1	23.3	21.8	20.5	19.4	18.5
	156	51.7	43.2	37.2	32.6	29.1	26.4	24.1	22.2	20.7	19.3	18.2	17.2	16.3
	162	46.1	38.6	33.2	29.1	26.0	23.5	21.5	19.8	18.4	17.2	16.2	15.3	14.5
	168	41.4	34.5	29.7	26.1	23.3	21.0	19.2	17.7	16.4	15.4	14.4	13.6	12.9
174	37.2	31.1	26.7	23.4	20.9	18.9	17.3	15.9	14.8	13.8	12.9	12.2	11.6	
180	33.6	28.1	24.1	21.2	18.9	17.1	15.6	14.3	13.3	12.4	11.7	11.0	10.4	
186	30.4	25.4	21.8	19.2	17.1	15.4	14.1	13.0	12.0	11.2	10.5	9.9	9.4	

NOTE : APPLIES TO RADIUSED AND SEGMENTED INSTALLATIONS.



EURO-WALL, LLC
P.O. BOX 8007
2200 MURPHY CT,
NORTH PORT, FL 34290
PH: (888) 989-3876


TITLE: EURO-C3 BIFOLD ALUMINUM DOOR SYSTEM (NON-HVHZ)(NON-IMPACT) DESIGN PRESSURE TABLES

PREPARED BY: BUILDING DROPS, INC.
1900 NE MIAMI CT, SUITE 2-15
MIAMI, FL 33132
PH: (954)399-8478
FAX: (954)744-4738
WEB: www.buildingdrops.com

BUILDING DROPS

REMARKS	BY	DATE
PANIC HARDWARE UPD.	SH	09/23
JORDAN'S DOOR UPD.	FB	12/23
MISC. UPD.	SH	02/24
2026 FBC UPD.	JR	07/26

THE INSTALLATION DETAILS DESCRIBED HEREIN ARE GENERIC AND MAY NOT REFLECT ACTUAL CONDITIONS FOR A SPECIFIC SITE. IF SITE CONDITIONS CAUSE INSTALLATION TO DEVIATE FROM THE REQUIREMENTS DETAILED HEREIN, A LICENSED ENGINEER OR ARCHITECT SHALL PREPARE SITE SPECIFIC DOCUMENTS FOR USE WITH THIS DOCUMENT.

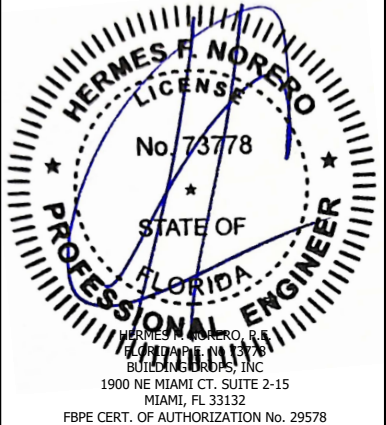

FL #: FL17838

DATE: 04.25.23

DWG. BY: SHCHK. BY: HN


SCALE: NTS

DWG. #: EWS030

SHEET: 2REV. D

OF 13

c:\users\julianarodriguez\building_drops, inc\building drops landing - documents\common\projects\2026 code change projects\euro-wall, llc\cc-26-0118 - 2026 code change projects\euro-wall, llc\cc-26-0118 - 2026 code change projects\dwgs\117838\view030.dwg 9/1/2026 8:55 AM

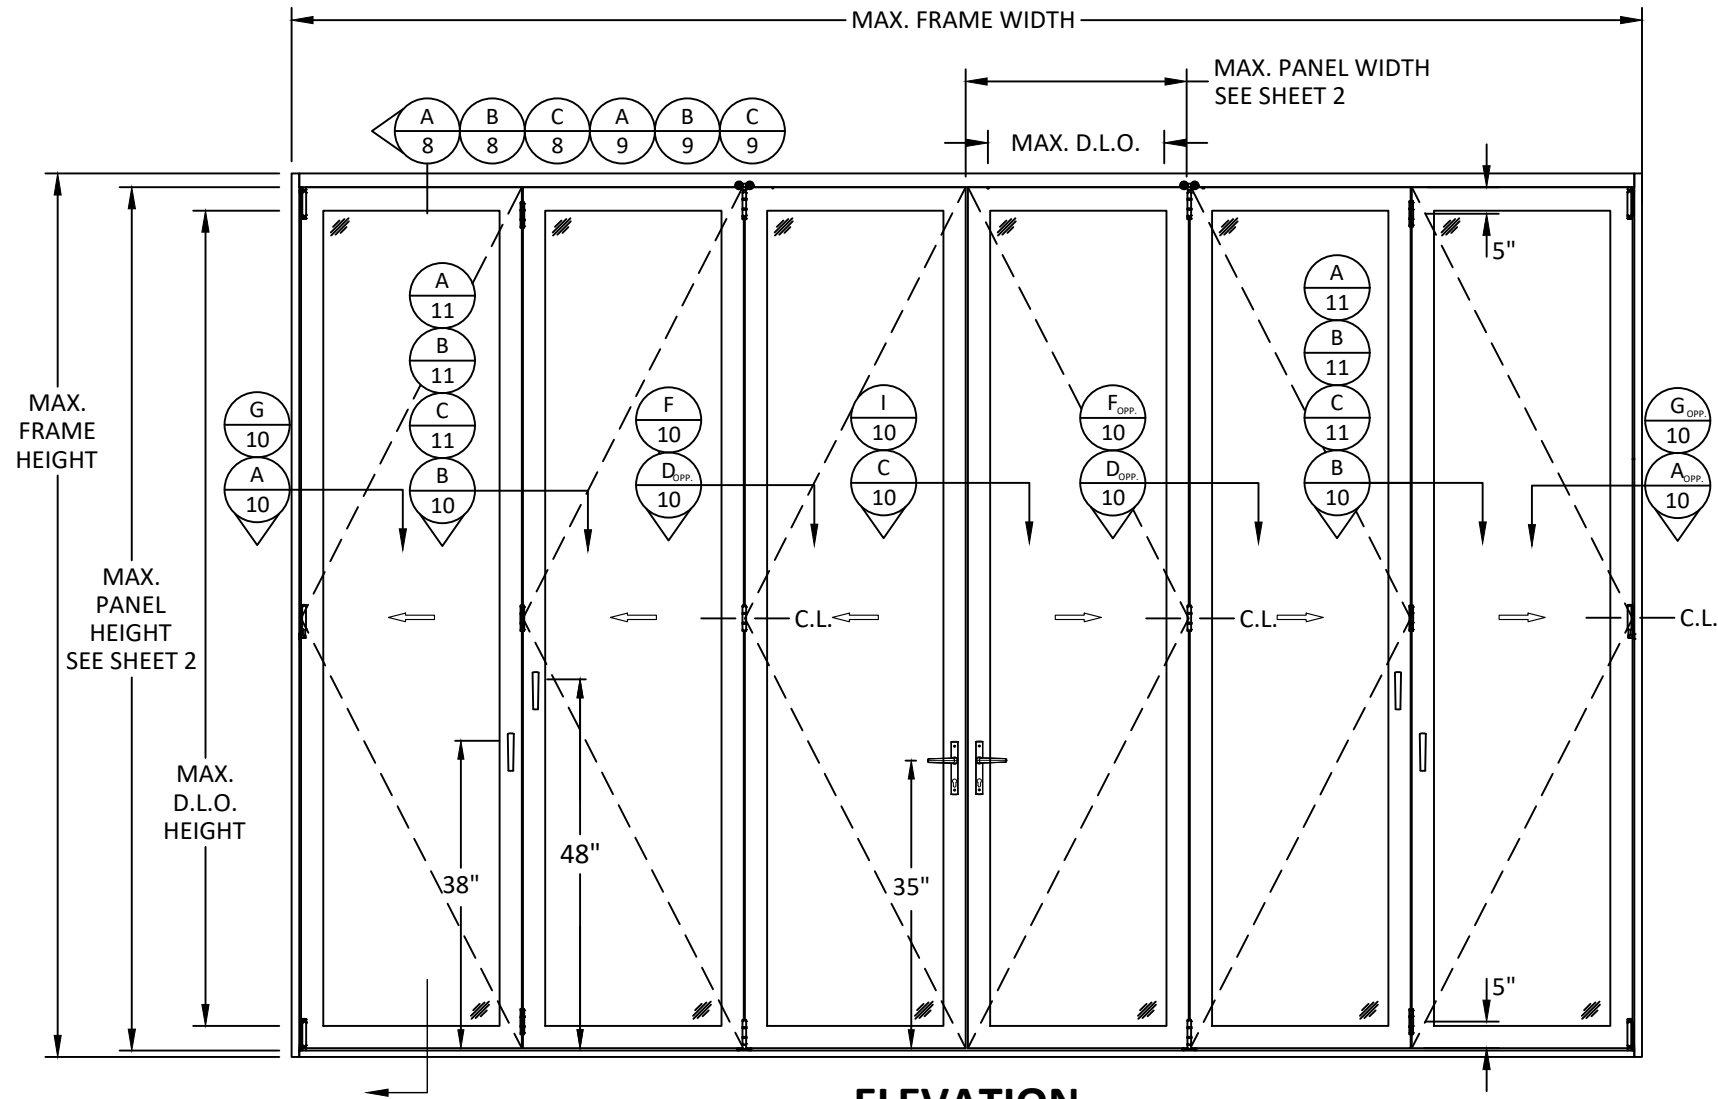

ELEVATION
INSWING/OUTSWING UNIT WITH STANDARD LOCKING HARDWARE

NOTE:
PANELS SHOWN ARE BASED ON TESTING, OTHER APPROVED CONFIGURATIONS ARE AS FOLLOWS:
1 PANEL - 1L, 1R
2 PANEL - 2L, 2R, 1L 1R
3 PANEL - 3L, 3R, 2L 1R, 1L 2R
4 PANEL - 4L, 4R, 3L 1R, 1L 3R, 2L 2R
5 PANEL - 5L, 5R, 4L 1R, 1L 4R, 3L 2R, 2L 3R
6 PANEL - 6L, 6R, 5L 1R, 1L 5R, 4L 2R, 2L 4R, 3L 3R
7 PANEL - 7L, 7R, 6L 1R, 1L 6R, 5L 2R, 2L 5R, 4L 3R, 3L 4R
8 PANEL - 8L, 8R, 7L 1R, 1L 7R, 6L 2R, 2L 6R, 5L 3R, 3L 5R, 4L 4R
9 PANEL - 9L, 9R, 8L 1R, 1L 8R, 7L 2R, 2L 7R, 6L 3R, 3L 6R, 5L 4R, 4L 5R

OVERALL FRAME AREA SHALL NOT EXCEED 415 FT² (1.5 X TESTED FRAME AREA).

OUTSWING DOOR WATER TEST PRESSURE	
PANEL SIZE	PRESSURE (PSF)
$X \leq 36" \times 96"$	15.0
$36" \times 96" < X \leq 36" \times 114"$	11.25
$X > 36" \times 114"$	9.75

INSWING DOOR WATER TEST PRESSURE	
PANEL SIZE	PRESSURE (PSF)
$X \leq 36" \times 114"$	9.0

NOTE :
THE WALL CENTER PIVOT AND CENTER HINGE
IS NOT REQUIRED WHEN THE DOOR HEIGHT IS
LESS THAN 72".

NOTE :
DOORS WITH STANDARD LOCKING
HARDWARE MAY BE USED AT ANY PANEL SIZE
GIVEN IN THE APPLICABLE DESIGN PRESSURE
TABLE ON SHEET 2.

D.L.O. HEIGHT = PANEL HEIGHT - 7.0375"

D.L.O. WIDTH = PANEL WIDTH - 7.3125"

euro-wall
SUPERIOR BY DESIGN


EURO-WALL, LLC
P.O. BOX 8007
2200 MURPHY CT,
NORTH PORT, FL 34290
PH: (888) 989-3876

TITLE:
EURO-C3 BIFOLD
ALUMINUM DOOR SYSTEM
(NON-HVHZ)/(NON-IMPACT)
STANDARD HARDWARE
ELEVATION UNIT 1

PREPARED BY:
BUILDING DROPS, INC.
1900 NE MIAMI CT, SUITE 2-15
MIAMI, FL 33132
PH: (954) 999-8478
FAX: (954) 744-4738
WEB: www.buildingdrops.com

REMARKS	BY	DATE
PANIC HARDWARE UPD.	SH	09/23
JORDAN'S DOOR UPD.	FB	12/23
MISC. UPD.	SH	02/24
2026 FBC UPD.	JR	07/26

THE INSTALLATION DETAILS DESCRIBED HEREIN ARE GENERIC
AND MAY NOT REFLECT ACTUAL CONDITIONS FOR A SPECIFIC
SITE. IF SITE CONDITIONS CAUSE INSTALLATION TO DEVIATE
FROM THE REQUIREMENTS DETAILED HEREIN, A LICENSED
ENGINEER OR ARCHITECT SHALL PREPARE SITE SPECIFIC
DOCUMENTS FOR USE WITH THIS DOCUMENT.

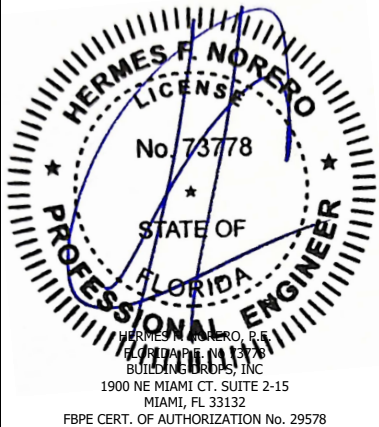

FL #:
FL17838

DATE: 04.25.23


DWG. BY: SH
CHK. BY: HN

SCALE: NTS

DWG. #: EWS030

SHEET: 3
REV. D

c:\users\julianarodriguez\building_drops, inc\building drops, inc\change projects\2026 code change projects\euro-wall, llc\cc-26-0118 - 2026 code change projects\dwgs\17838\ews030.dwg 9/1/2026 8:55 AM

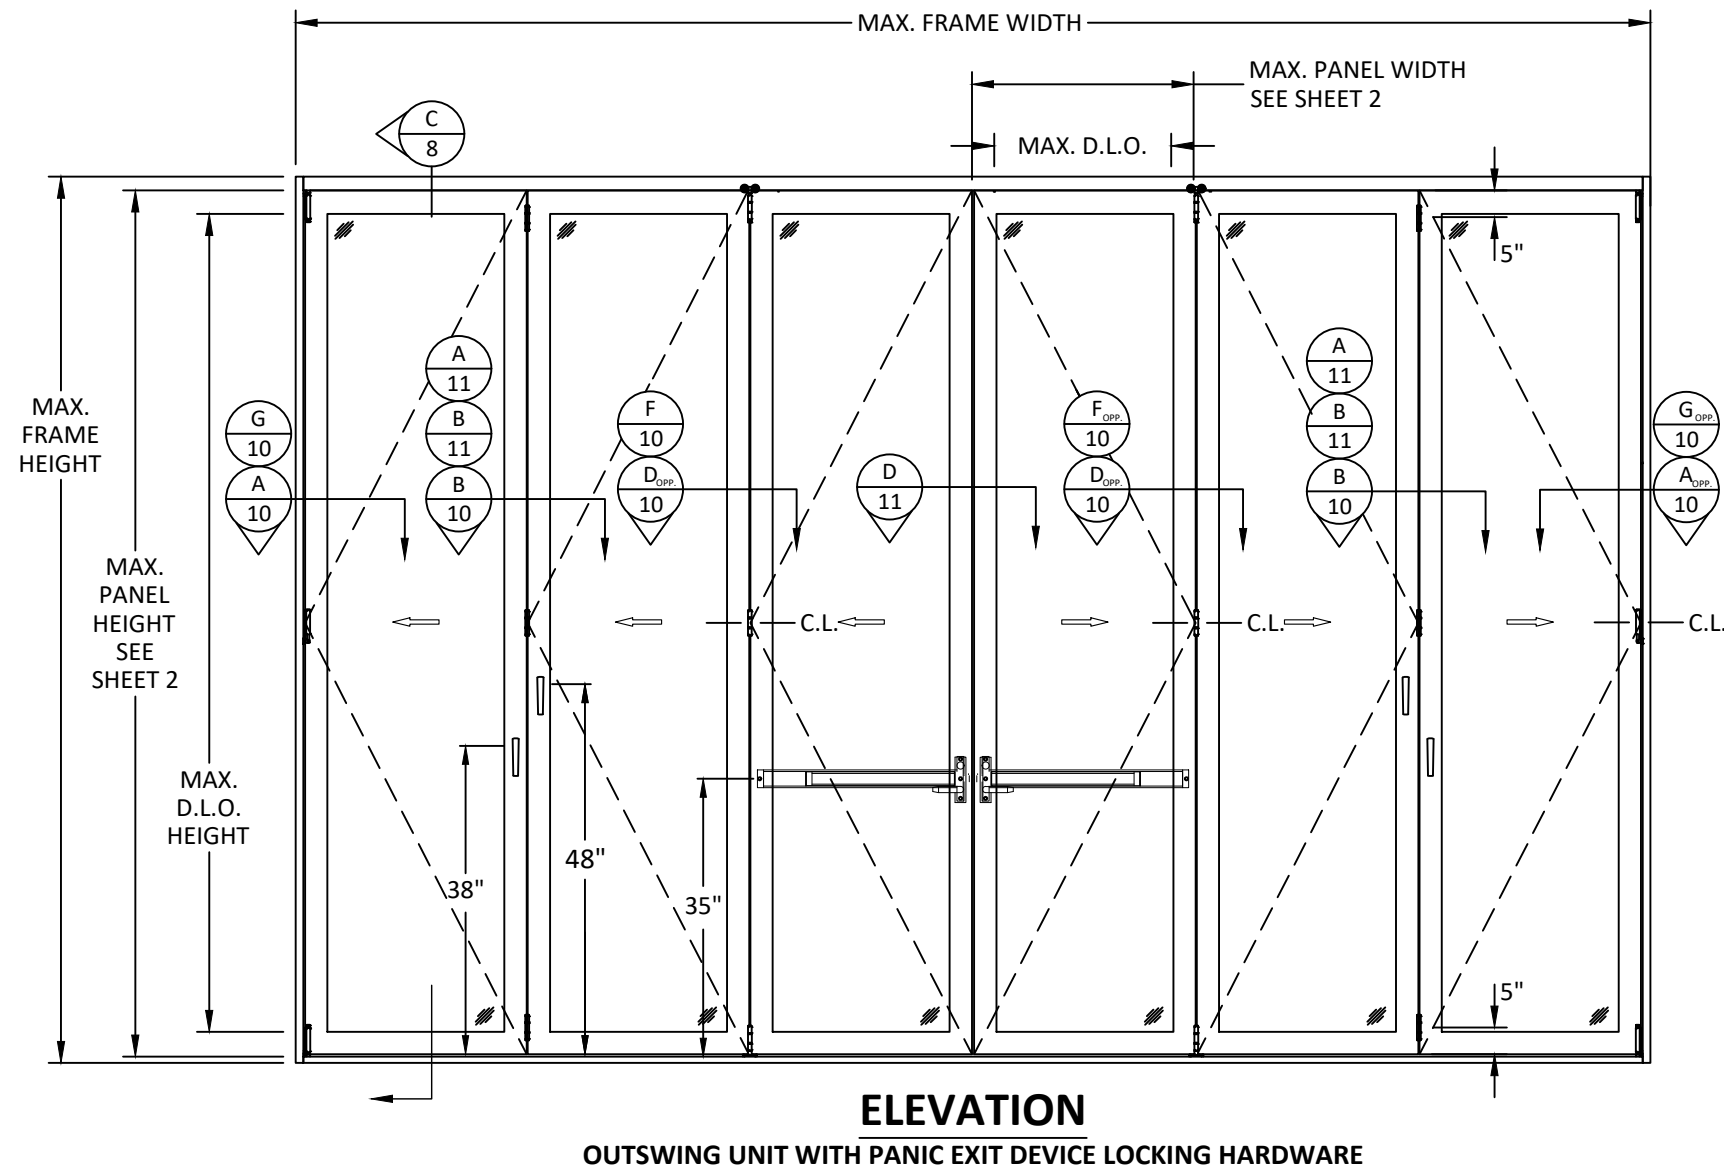

NOTE:

PANELS SHOWN ARE BASED ON TESTING, OTHER APPROVED CONFIGURATIONS ARE AS FOLLOWS:

- 1 PANEL - 1L, 1R
- 2 PANEL - 2L, 2R, 1L 1R
- 3 PANEL - 3L, 3R, 2L 1R, 1L 2R
- 4 PANEL - 4L, 4R, 3L 1R, 1L 3R, 2L 2R
- 5 PANEL - 5L, 5R, 4L 1R, 1L 4R, 3L 2R, 2L 3R
- 6 PANEL - 6L, 6R, 5L 1R, 1L 5R, 4L 2R, 2L 4R, 3L 3R
- 7 PANEL - 7L, 7R, 6L 1R, 1L 6R, 5L 2R, 2L 5R, 4L 3R, 3L 4R
- 8 PANEL - 8L, 8R, 7L 1R, 1L 7R, 6L 2R, 2L 6R, 5L 3R, 3L 5R, 4L 4R
- 9 PANEL - 9L, 9R, 8L 1R, 1L 8R, 7L 2R, 2L 7R, 6L 3R, 3L 6R, 5L 4R, 4L 5R

OVERALL FRAME AREA SHALL NOT EXCEED 415 FT² (1.5 X TESTED FRAME AREA).

NOTE :
THE WALL CENTER PIVOT AND
CENTER HINGE IS NOT
REQUIRED WHEN THE DOOR HEIGHT
IS LESS THAN 72".

NOTE :
PANIC EXIT DEVICE ONLY QUALIFIED
FOR USE IN THE OUTSWING
CONFIGURATION WITH ADA SILL.

NOTE :
DOORS WITH PANIC EXIT DEVICE LOCKING
HARDWARE SHALL BE LIMITED TO THE
DIMENSIONS SHOWN IN THE DESIGN PRESSURE
TABLE ON SHEET 2. DOORS WITH PANIC DEVICE
ARE NOT RATED FOR WATER INFILTRATION.

D.L.O. HEIGHT = PANEL HEIGHT - 7.0375"

D.L.O. WIDTH = PANEL WIDTH - 7.3125"

euro-wall
SUPERIOR BY DESIGN

EURO-WALL, LLC
P.O. BOX 8007
2200 MURPHY CT,
NORTH PORT, FL 34290
PH: (888) 989-3876

TITLE: EURO-C3 BIFOLD
ALUMINUM DOOR SYSTEM
(NON-HVHZ)/(NON-IMPACT)

PANIC HARDWARE
ELEVATION UNIT 1


PREPARED BY: BUILDING DROPS, INC.

1900 NE MIAMI CT, SUITE 2-15
MIAMI, FL 33132
PH: (954) 999-8478
FAX: (954) 744-4738
WEB: www.buildingdrops.com



REMARKS	BY	DATE
PANIC HARDWARE UPD.	SH	09/23
JORDAN'S DOOR UPD.	FB	12/23
MISC. UPD.	SH	02/24
2026 FBC UPD.	JR	07/26

THE INSTALLATION DETAILS DESCRIBED HEREIN ARE GENERIC
AND MAY NOT REFLECT ACTUAL CONDITIONS FOR A SPECIFIC
SITE. IF SITE CONDITIONS CAUSE INSTALLATION TO DEVIATE
FROM THE REQUIREMENTS DETAILED HEREIN, A LICENSED
ENGINEER OR ARCHITECT SHALL PREPARE SITE SPECIFIC
DOCUMENTS FOR USE WITH THIS DOCUMENT.

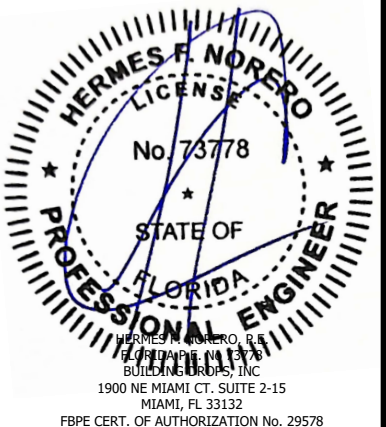

FL #: **FL17838**

DATE: **04.25.23**

DWG. BY: **SH** CHK. BY: **HN**

SCALE: **NTS**

DWG. #: **EWS030**



SHEET: **4** REV. **D**




INSWING/OUTSWING UNIT WITH STANDARD LOCKING HARDWARE

OVERALL FRAME AREA SHALL NOT EXCEED 415 FT² (1.5 X TESTED FRAME AREA).

INSWING DOOR WATER TEST PRESSURE	
PANEL SIZE	PRESSURE (PSF)
X ≤ 36" X 114"	9.0

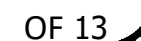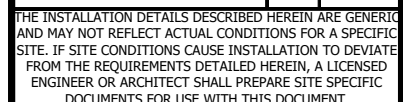

c:\users\julianarodriguez\building_drops, inc\building drops landing - documents\common\projects\2026 code change projects\euro-wall, llc\cc-26-0118 - 2026 code change projects\euro-wall, llc\cc-26-0118 - 2026 code change projects\dwgs\17838\view030.dwg 9/1/2026 8:55 AM

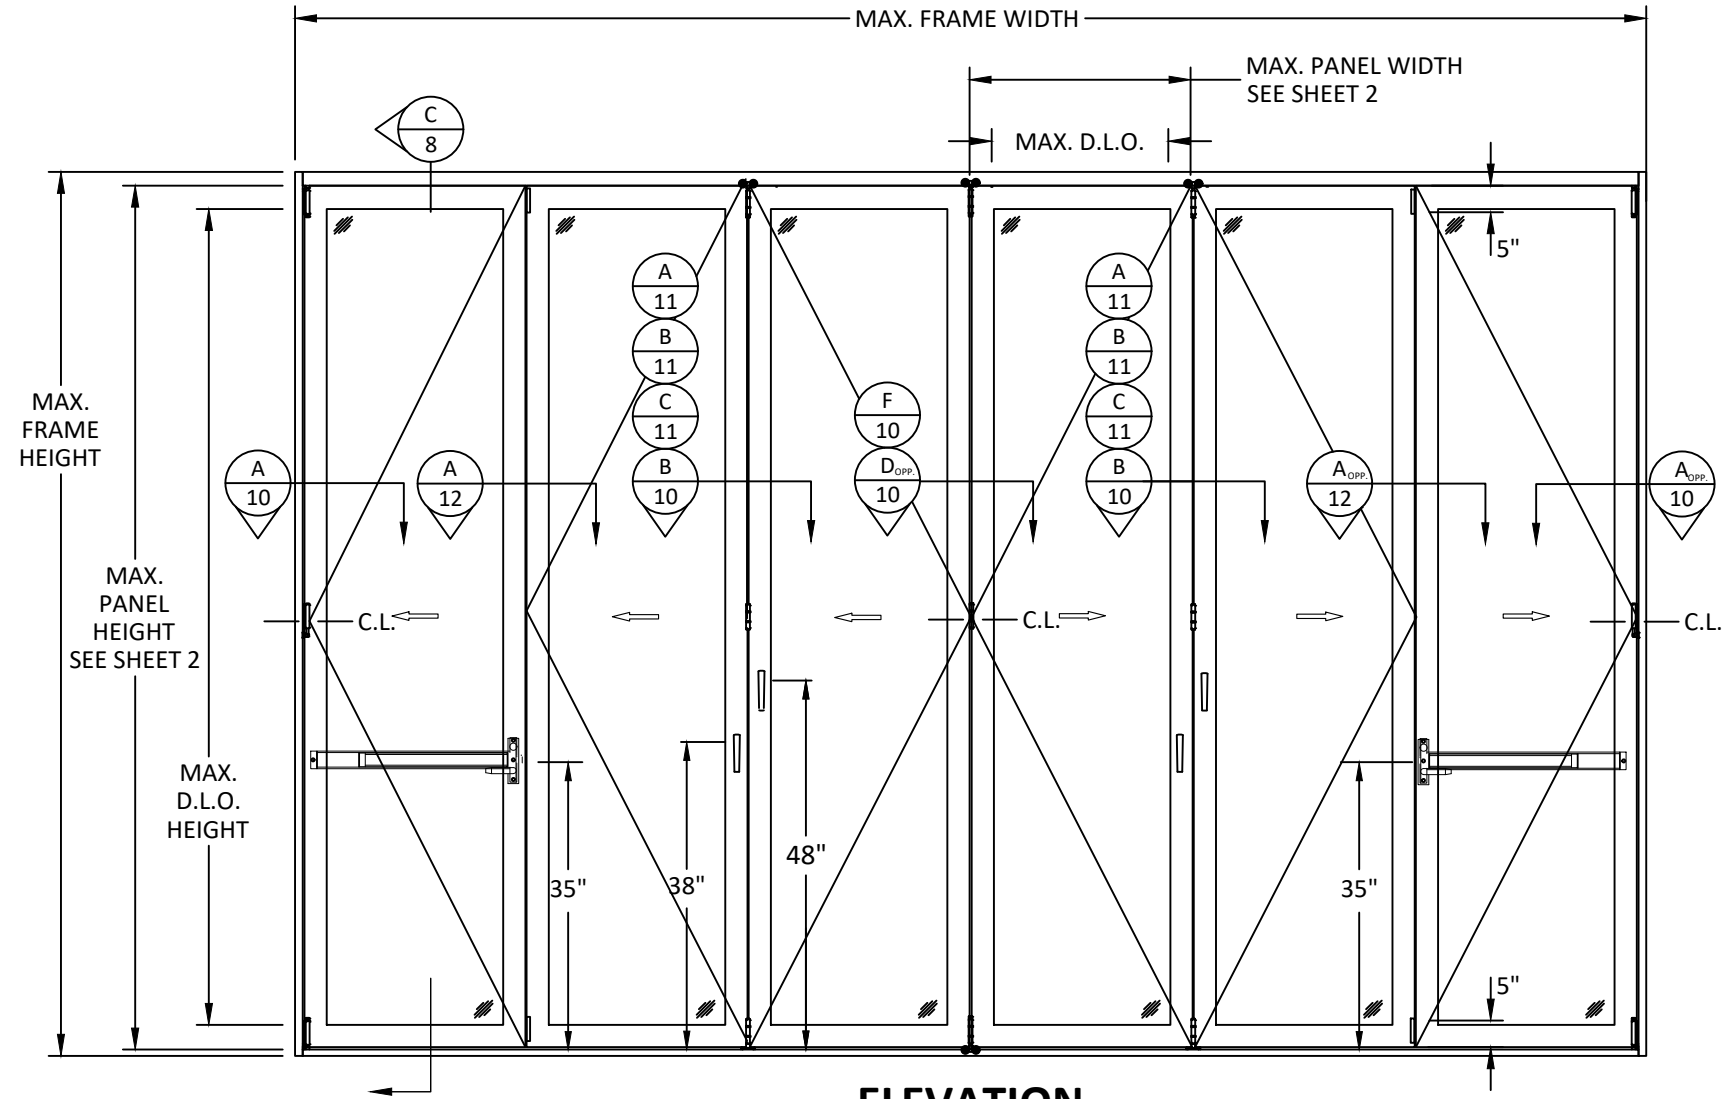

ELEVATION
OUTSWING UNIT WITH PANIC EXIT DEVICE LOCKING HARDWARE

NOTE:
PANELS SHOWN ARE BASED ON TESTING, OTHER APPROVED CONFIGURATIONS ARE AS FOLLOWS:
3 PANEL - 1L 2LR, 2LR 1R
4 PANEL - 1L 2LR 1R
5 PANEL - 1L 4LR, 4LR 1R
6 PANEL - 1L 4LR 1R
7 PANEL - 1L 6LR, 6LR 1R
8 PANEL - 1L 6LR 1R
9 PANEL - 1L 8LR, 8LR 1R

OVERALL FRAME AREA SHALL NOT EXCEED 415 FT² (1.5 X TESTED FRAME AREA).

NOTE :
THE WALL CENTER PIVOT AND
CENTER HINGE IS NOT
REQUIRED WHEN THE DOOR HEIGHT
IS LESS THAN 72".

NOTE :
PANIC EXIT DEVICE ONLY QUALIFIED
FOR USE IN THE OUTSWING
CONFIGURATION WITH ADA SILL.

NOTE :
DOORS WITH PANIC EXIT DEVICE
LOCKING HARDWARE SHALL BE LIMITED
TO THE DIMENSIONS SHOWN IN THE
DESIGN PRESSURE TABLE ON SHEET 2.
DOORS WITH PANIC DEVICE ARE NOT
RATED FOR WATER INFILTRATION.

D.L.O. HEIGHT = PANEL HEIGHT - 7.0375"
D.L.O. WIDTH = PANEL WIDTH - 7.3125"

euro-wall
SUPERIOR BY DESIGN

EURO-WALL, LLC
P.O. BOX 8007
2200 MURPHY CT,
NORTH PORT, FL 34290
PH: (888) 989-3876

TITLE:
EURO-C3 BIFOLD
ALUMINUM DOOR SYSTEM
(NON-HVHZ)/(NON-IMPACT)

**PANIC HARDWARE
ELEVATION UNIT 2**


PREPARED BY:
BUILDING DROPS, INC.

1900 NE MIAMI CT, SUITE 2-15
MIAMI, FL 33132
PH: (954) 999-8478
FAX: (954) 744-4738
WEB: www.buildingdrops.com



REMARKS	BY	DATE
PANIC HARDWARE UPD.	SH	09/23
JORDAN'S DOOR UPD.	FB	12/23
MISC. UPD.	SH	02/24
2026 FBC UPD.	JR	07/26

THE INSTALLATION DETAILS DESCRIBED HEREIN ARE GENERIC
AND MAY NOT REFLECT ACTUAL CONDITIONS FOR A SPECIFIC
SITE. IF SITE CONDITIONS CAUSE INSTALLATION TO DEVIATE
FROM THE REQUIREMENTS DETAILED HEREIN, A LICENSED
ENGINEER OR ARCHITECT SHALL PREPARE SITE SPECIFIC
DOCUMENTS FOR USE WITH THIS DOCUMENT.

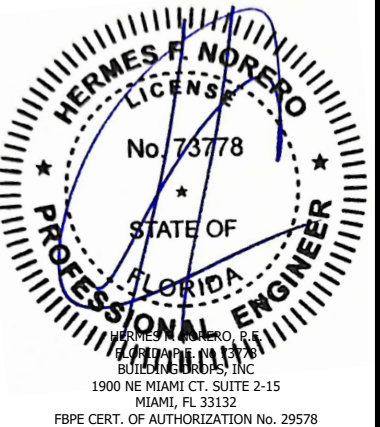

FL #:
FL17838

DATE: **04.25.23**


DWG. BY: **SH** CHK. BY: **HN**

SCALE: **NTS**

DWG. #: **EWS030**

SHEET: **6** REV. **D**

c:\Users\julianarodriguez\building_drops, inc\building_drops\projects\2026 code change projects\euro-wall, llc\cc-26-0118 - 2026 code change projects\euro-wall, llc\cc-26-0118 - 2026 code change projects\dwgs\17838\ews030.dwg 9/1/2026 8:55 AM

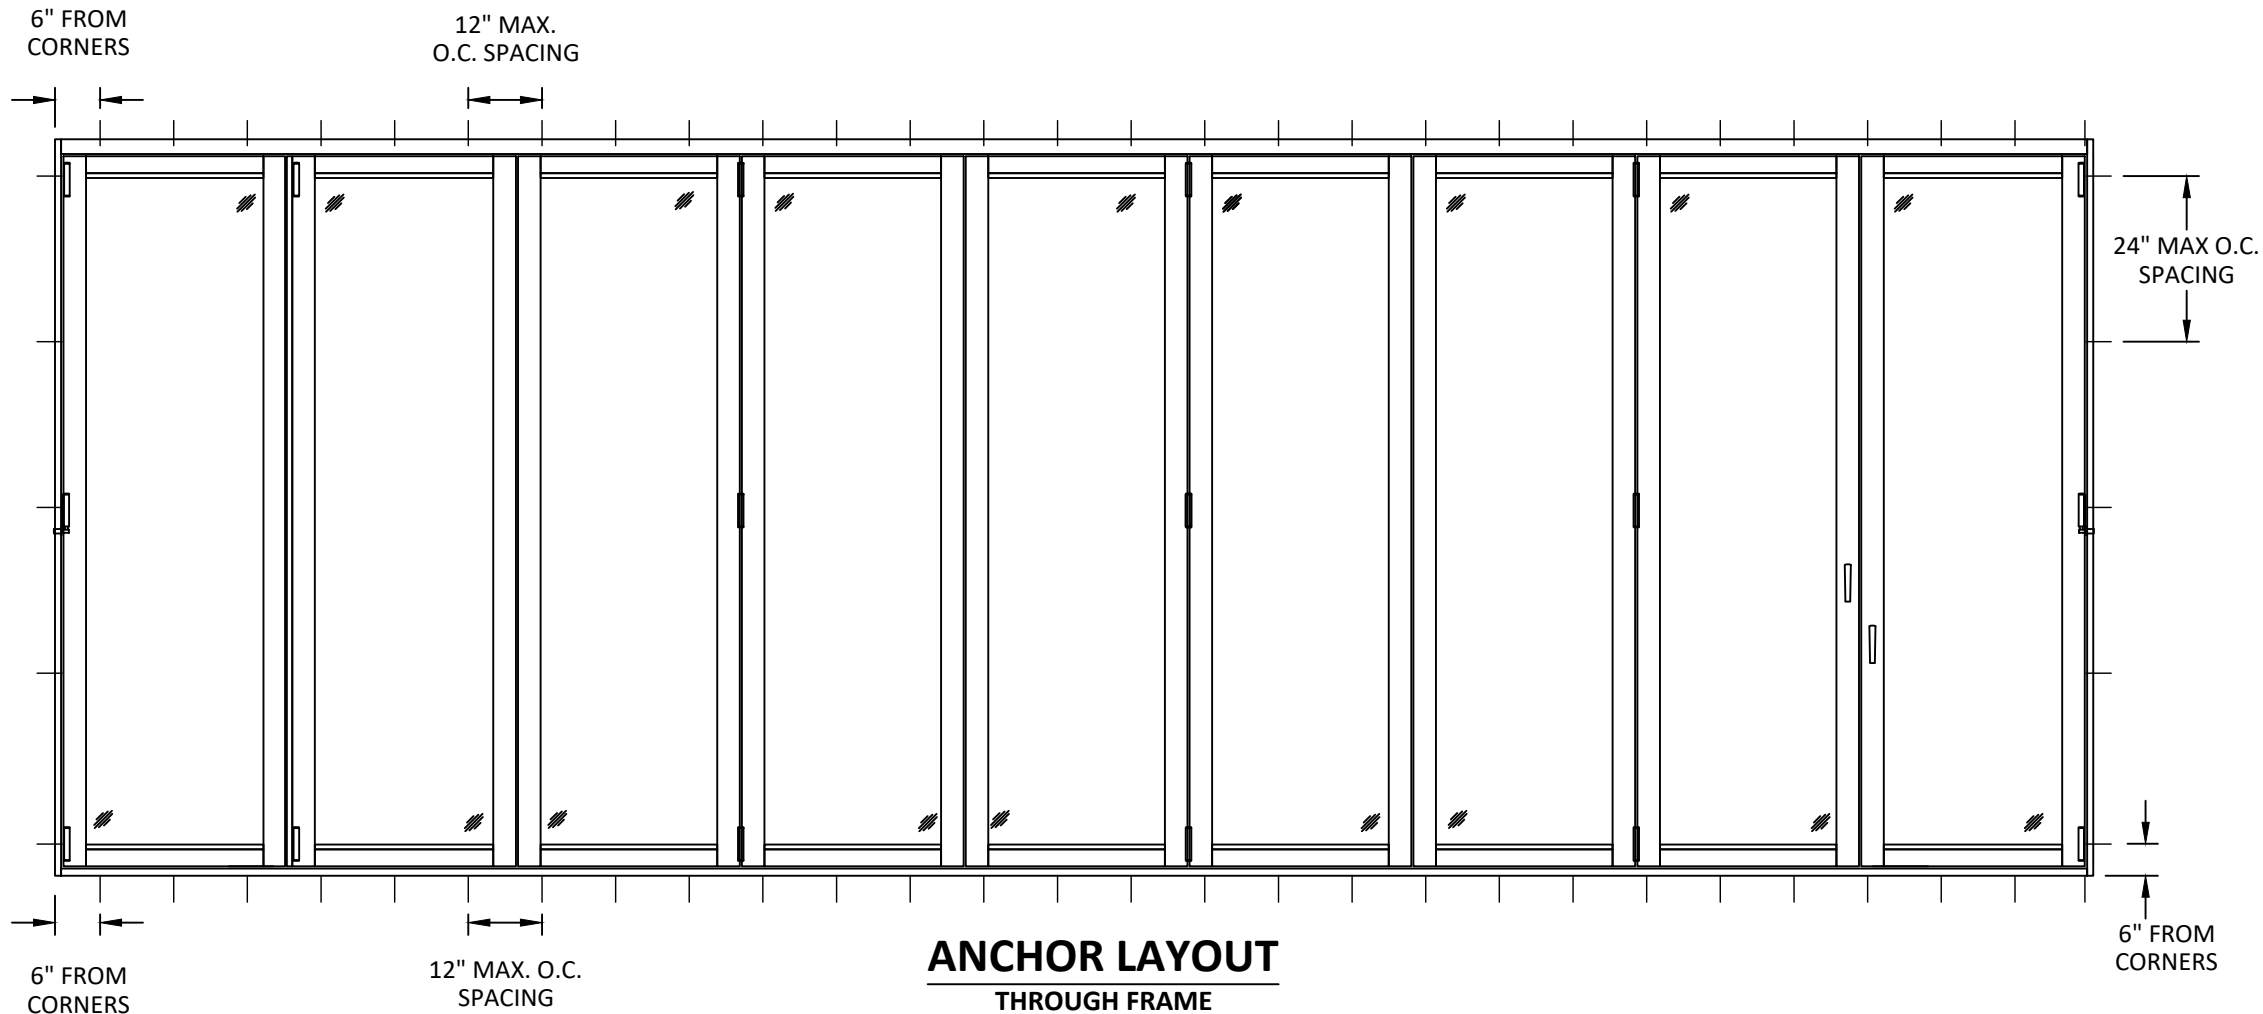

ANCHOR LAYOUT
THROUGH FRAME

NOTE :

FOR MORE ANCHOR INFORMATION
(INSTALLATION TYPE, SPACING,
QUANTITY, ANCHOR TYPE, QUALIFIED
SUBSTRATES) SEE SHEET 13



EURO-WALL, LLC
P.O. BOX 8007
2200 MURPHY CT,
NORTH PORT, FL 34290
PH: (888) 989-3876

TITLE: EURO-C3 BIFOLD
ALUMINUM DOOR SYSTEM
(NON-HVHZ)/(NON-IMPACT)

ANCHOR LAYOUT


PREPARED BY: BUILDING DROPS, INC.

1900 NE MIAMI CT, SUITE 2-15
MIAMI, FL 33132
PH: (954)399-8478
FAX: (954)744-4738
WEB: www.buildingdrops.com



REMARKS	BY	DATE
PANIC HARDWARE UPD.	SH	09/23
JORDAN'S DOOR UPD.	FB	12/23
MISC. UPD.	SH	02/24
2026 FBC UPD.	JR	07/26

THE INSTALLATION DETAILS DESCRIBED HEREIN ARE GENERIC AND MAY NOT REFLECT ACTUAL CONDITIONS FOR A SPECIFIC SITE. IF SITE CONDITIONS CAUSE INSTALLATION TO DEVIATE FROM THE REQUIREMENTS DETAILED HEREIN, A LICENSED ENGINEER OR ARCHITECT SHALL PREPARE SITE SPECIFIC DOCUMENTS FOR USE WITH THIS DOCUMENT.

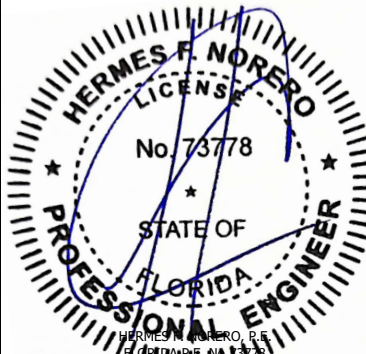

HERMES F. NORERO, P.E.
BUILDING DROPS, INC.
1900 NE MIAMI CT, SUITE 2-15
MIAMI, FL 33132

FBPE CERT. OF AUTHORIZATION No. 29578

FL #: FL17838

DATE: 04.25.23


DWG. BY: SH
CHK. BY: HN

SCALE: NTS


DWG. #: EWS030

SHEET: 7
REV. D

c:\users\julianarodriguez\building_drops, inc\building drops\projects\2026 code change projects\euro-wall, llc\cc-26-0118 - 2026 code change projects\dwgs\17838\ews030.dwg 9/1/2026 8:55 AM

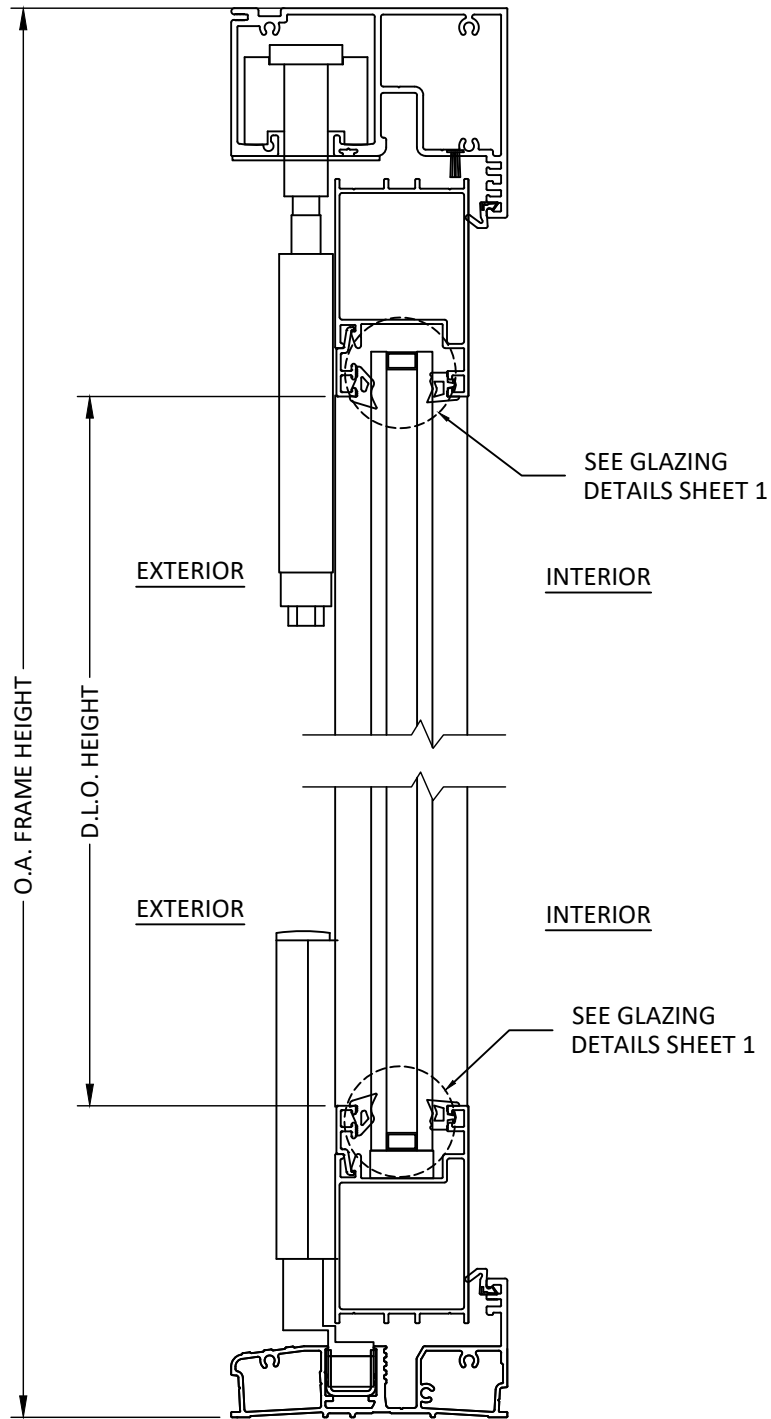


A
8 **VERTICAL SECTION**
HEAD AND STANDARD SILL OUT-SWING DOOR

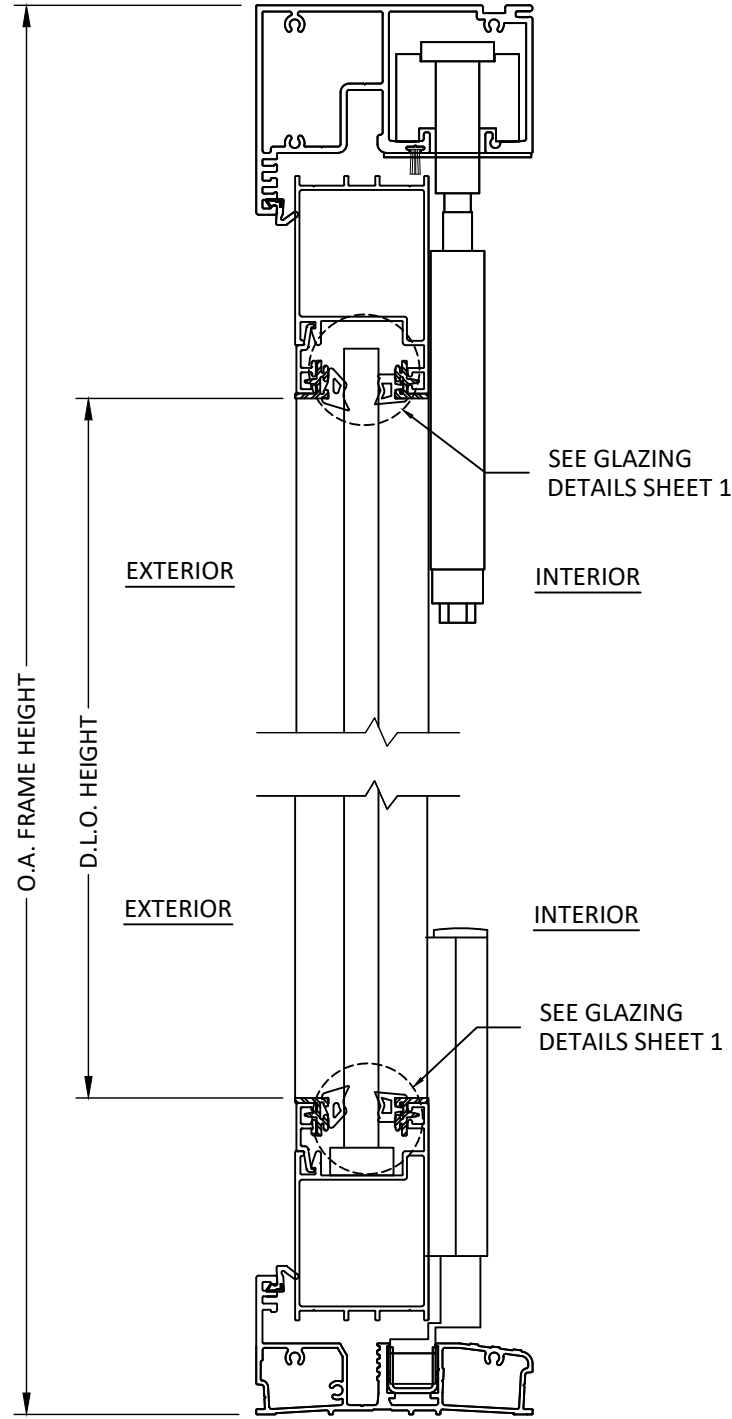

B
8 **VERTICAL SECTION**
HEAD AND STANDARD SILL DETAIL IN-SWING DOOR

NOTE:
SILL NOT APPROVED FOR
WATER PENETRATION.

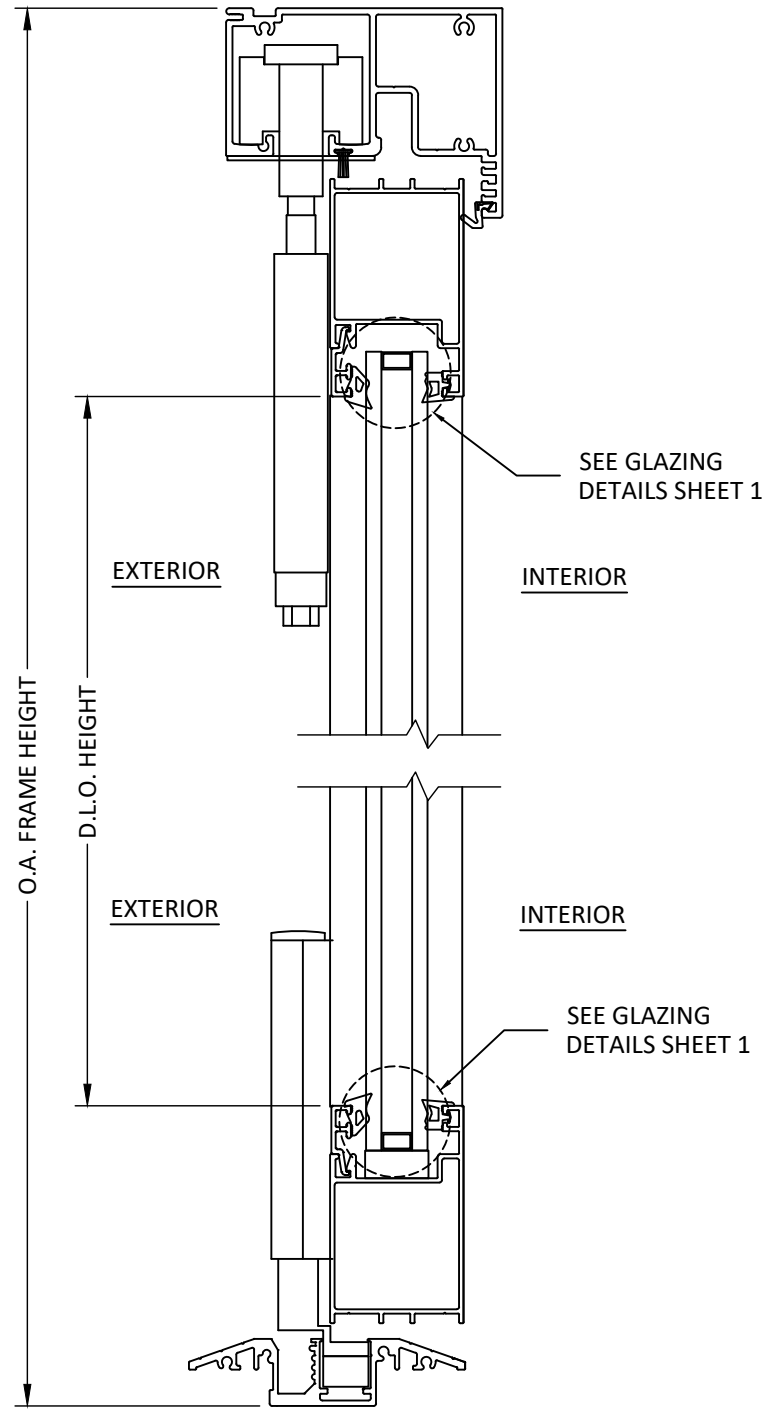

C
8 **VERTICAL SECTION**
HEAD AND ADA SILL DETAIL OUT-SWING DOOR

NOTE:
SILL NOT APPROVED FOR
WATER PENETRATION.

euro-wall
SUPERIOR BY DESIGN

EURO-WALL, LLC
P.O. BOX 8007
2200 MURPHY CT,
NORTH PORT, FL 34290
PH: (888) 989-3876

TITLE: EURO-C3 BIFOLD
ALUMINUM DOOR SYSTEM
(NON-HVHZ)/(NON-IMPACT)

VERTICAL SECTIONS


PREPARED BY: BUILDING DROPS, INC.

1900 NE MIAMI CT, SUITE 2-15
MIAMI, FL 33132
PH: (954) 999-8478
FAX: (954) 744-4738
WEB: www.buildingdrops.com



REMARKS	BY	DATE
PANIC HARDWARE UPD.	SH	09/23
JORDAN'S DOOR UPD.	FB	12/23
MISC. UPD.	SH	02/24
2026 FBC UPD.	JR	07/26

THE INSTALLATION DETAILS DESCRIBED HEREIN ARE GENERIC
AND MAY NOT REFLECT ACTUAL CONDITIONS FOR A SPECIFIC
SITE. IF SITE CONDITIONS CAUSE INSTALLATION TO DEVIATE
FROM THE REQUIREMENTS DETAILED HEREIN, A LICENSED
ENGINEER OR ARCHITECT SHALL PREPARE SITE SPECIFIC
DOCUMENTS FOR USE WITH THIS DOCUMENT.

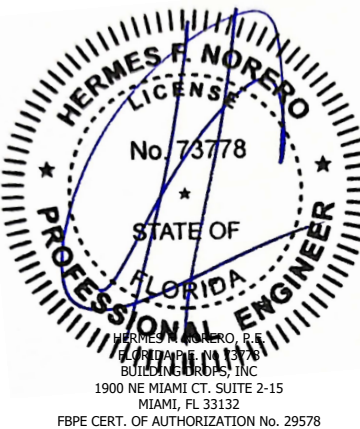

FL #: **FL17838**

DATE: **04.25.23**


DWG. BY: **SH** CHK. BY: **HN**

SCALE: **NTS**

DWG. #: **EWS030**

SHEET: **8** REV. **D**

c:\Users\julianarodriguez\building drops, inc\building drops landing - documents\common\projects\2026 code change projects\euro-wall, llc\cc-26-0118 - 2026 code change dwgs\17838\view030.dwg 9/1/2026 8:55 AM

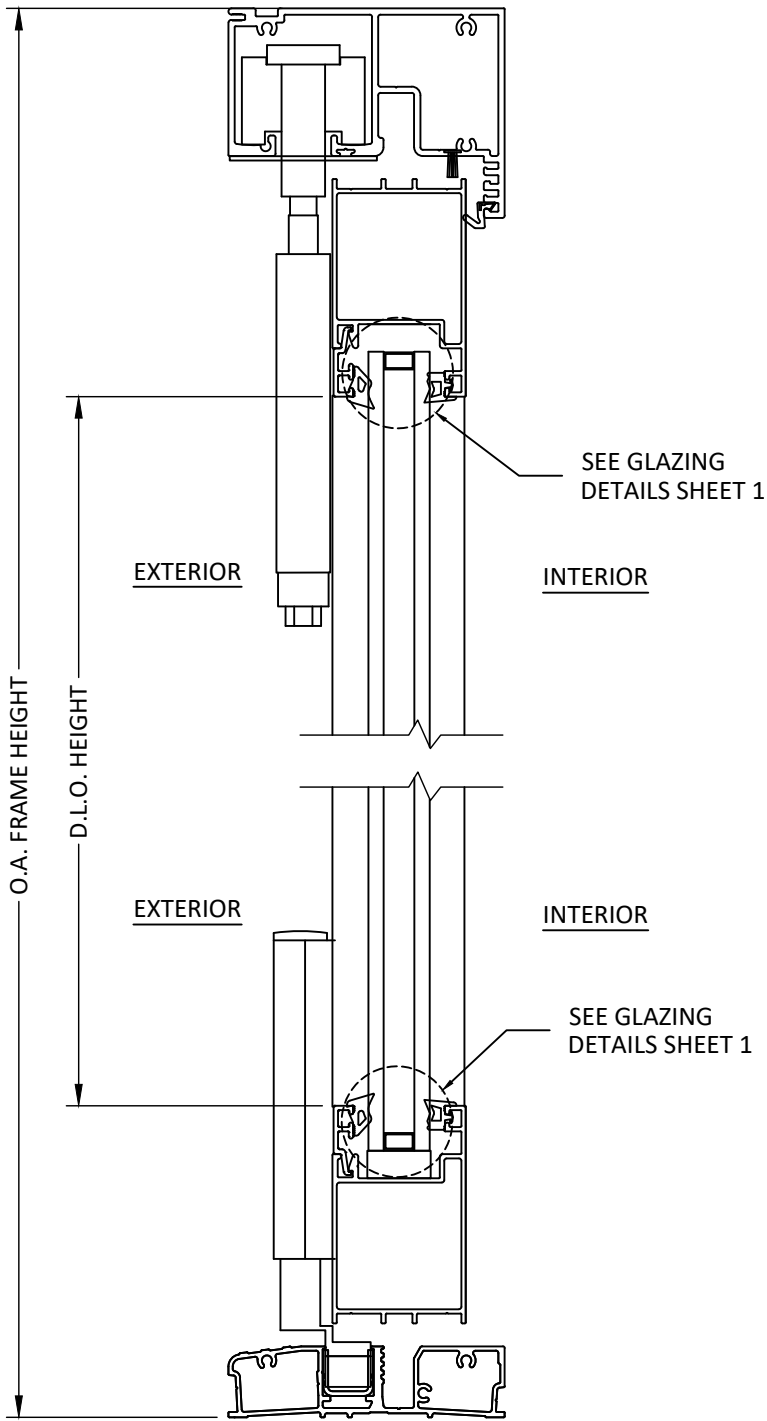


A
9

VERTICAL SECTION

HEAD AND MODIFIED SILL OUT-SWING DOOR

NOTE:
SILL NOT APPROVED FOR
WATER PENETRATION.

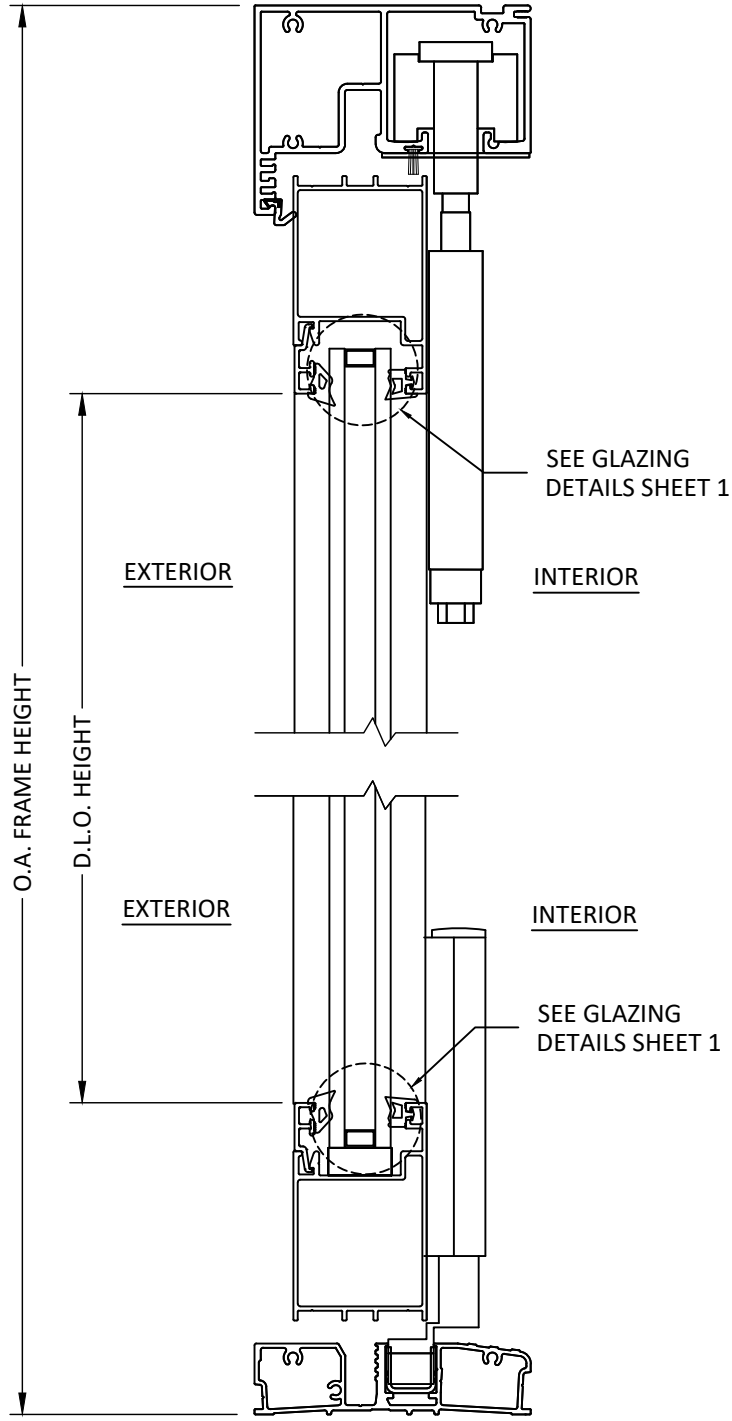


B
9

VERTICAL SECTION

HEAD AND MODIFIED SILL DETAIL IN-SWING DOOR

NOTE:
SILL NOT APPROVED FOR
WATER PENETRATION.

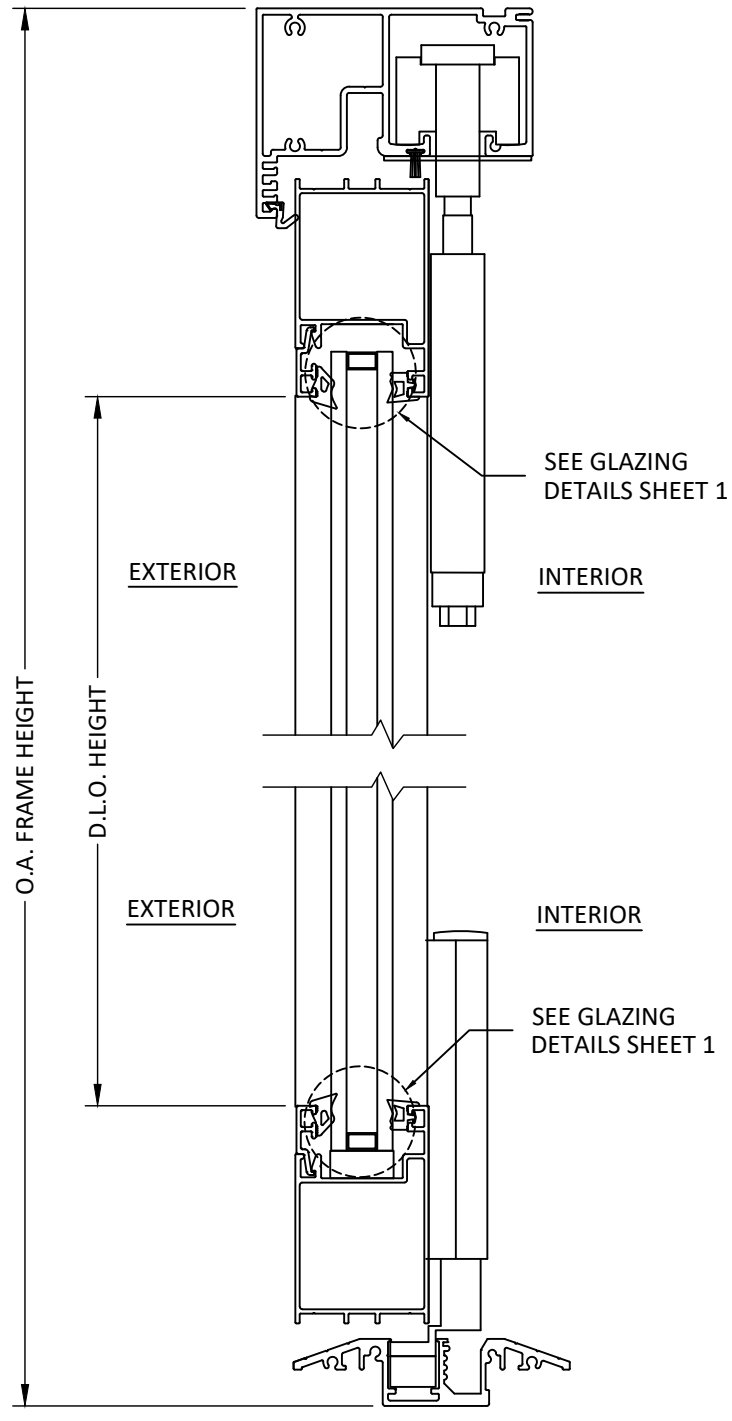

C
9

VERTICAL SECTION

HEAD AND ADA SILL DETAIL IN-SWING DOOR

NOTE:
SILL NOT APPROVED FOR
WATER PENETRATION.

euro-wall
SUPERIOR BY DESIGN

EURO-WALL, LLC
P.O. BOX 8007
2200 MURPHY CT,
NORTH PORT, FL 34290
PH: (888) 989-3876

TITLE:
EURO-C3 BIFOLD
ALUMINUM DOOR SYSTEM
(NON-HVHZ)/(NON-IMPACT)

VERTICAL SECTIONS


PREPARED BY: BUILDING DROPS, INC.

1900 NE MIAMI CT, SUITE 2-15
MIAMI, FL 33132
PH: (954)399-8478
FAX: (954)744-4738
WEB: www.buildingdrops.com



REMARKS	BY	DATE
PANIC HARDWARE UPD.	SH	09/23
JORDAN'S DOOR UPD.	FB	12/23
MISC. UPD.	SH	02/24
2026 FBC UPD.	JR	07/26

THE INSTALLATION DETAILS DESCRIBED HEREIN ARE GENERIC AND MAY NOT REFLECT ACTUAL CONDITIONS FOR A SPECIFIC SITE. IF SITE CONDITIONS CAUSE INSTALLATION TO DEVIATE FROM THE REQUIREMENTS DETAILED HEREIN, A LICENSED ENGINEER OR ARCHITECT SHALL PREPARE SITE SPECIFIC DOCUMENTS FOR USE WITH THIS DOCUMENT.

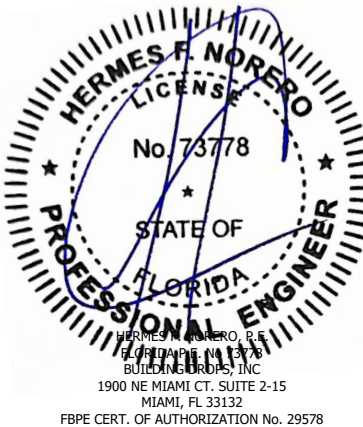

FL #: FL17838

DATE: 04.25.23

DWG. BY: SH
CHK. BY: HN

SCALE: NTS

DWG. #: EWS030

SHEET: 9
REV. D



HORIZONTAL SECTIONS


PREPARED BY:

BUILDING DROPS, INC.
900 NE MIAMI CT. SUITE 2-15
MIAMI, FL 33132
PH: (954)399-8478
FAX: (954)744.4738
WEB: www.buildingdrops.com



REMARKS	BY	DATE
PANIC HARDWARE UPD.	SH	09/23
JORDAN'S DOOR UPD.	FB	12/23
MISC. UPD.	SH	02/24
2026 FBC UPD.	JR	07/26

THE INSTALLATION DETAILS DESCRIBED HEREIN ARE GENERAL IN NATURE AND MAY NOT REFLECT ACTUAL CONDITIONS FOR A SPECIFIC PROJECT OR SITE. IF SITE CONDITIONS CAUSE INSTALLATION TO DEVIATE FROM THE REQUIREMENTS DETAILED HEREIN, A LICENSED ENGINEER OR ARCHITECT SHALL PREPARE SITE SPECIFIC DOCUMENTS FOR USE WITH THIS DOCUMENT.

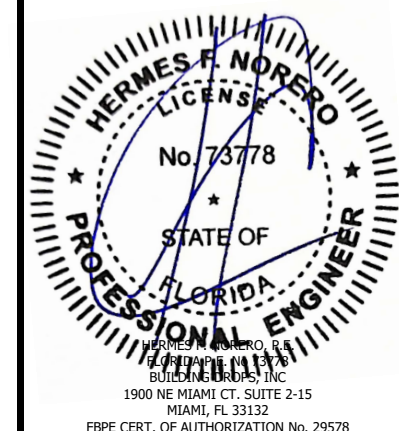

FL #: **FL17838**

DATE: 04.25.23


DWG. BY: SH	CHK. BY: HN
-----------------------	-----------------------

SCALE: NTS



DWG. #: EWS030

SHEET:	10	REV.	D
--------	----	------	---

c:\users\julianarodriguez\building_drops, inc\building_drops\projects\2026 code change projects\euro-wall, llc\cc-26-0118 - 2026 code change projects\euro-wall, llc\cc-26-0118.dwg 9/1/2026 8:55 AM

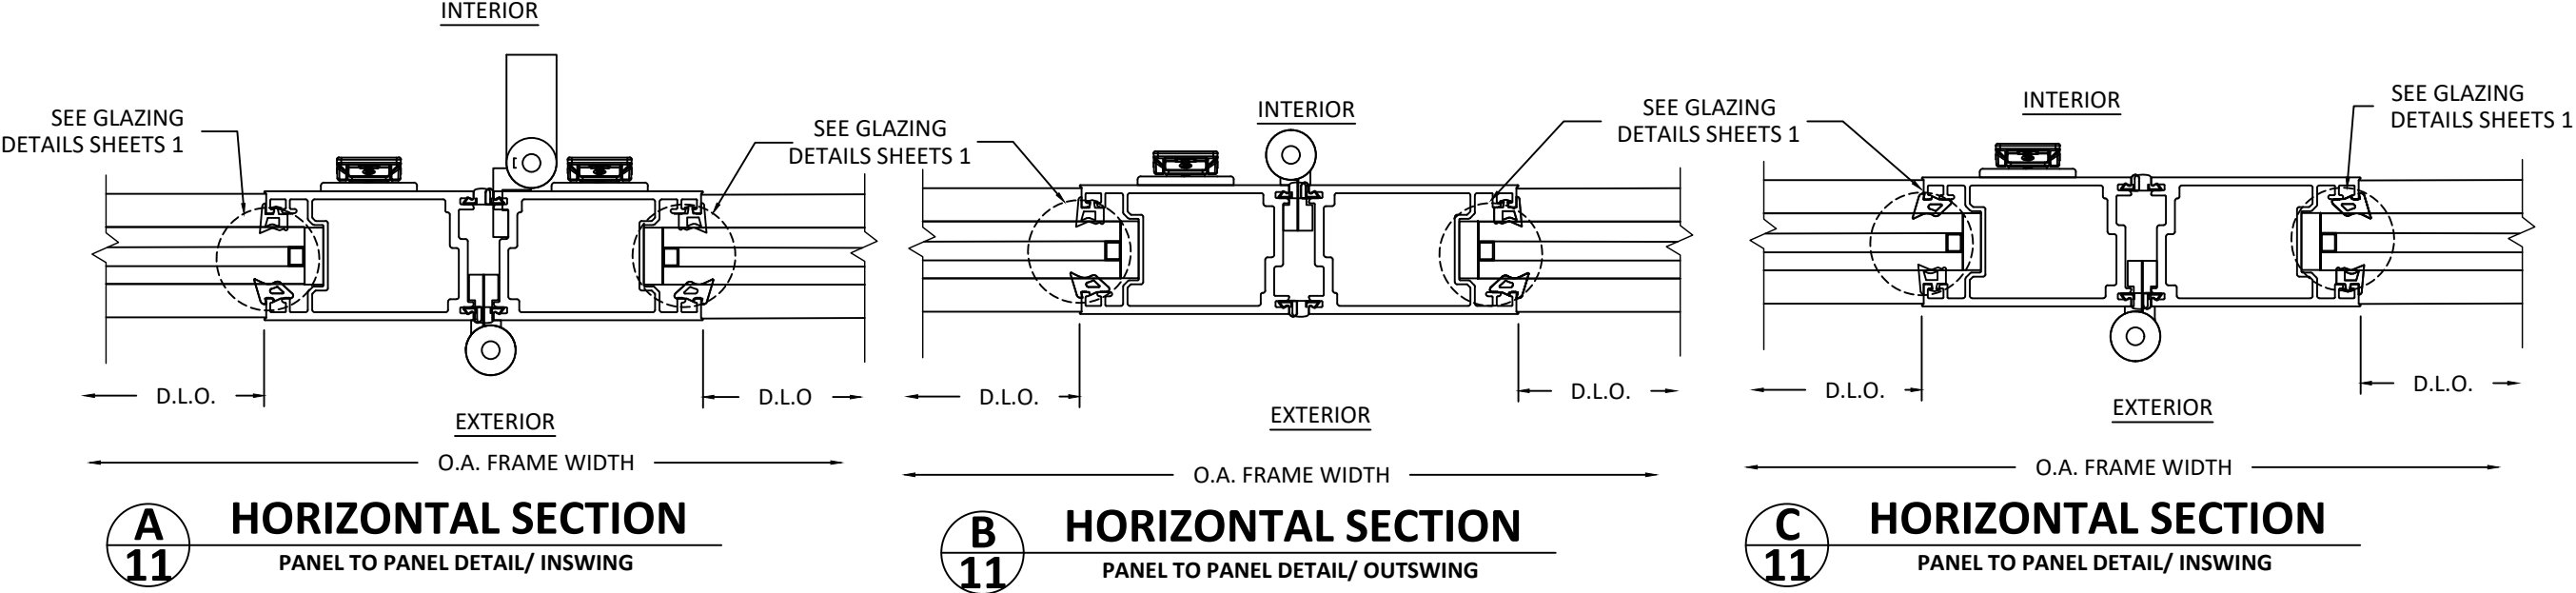

NOTE: DETAIL B/11 & C/11 ARE APPLICABLE FOR CONFIGURATIONS LISTED ON SHEETS 3 - 6 WHEN PANELS DO NOT EXCEED 30 FT²

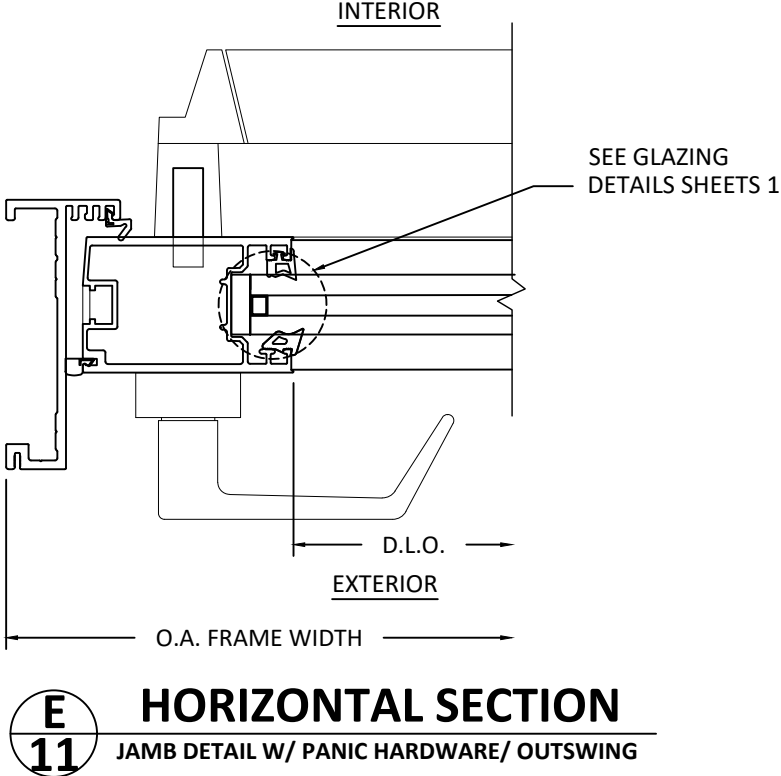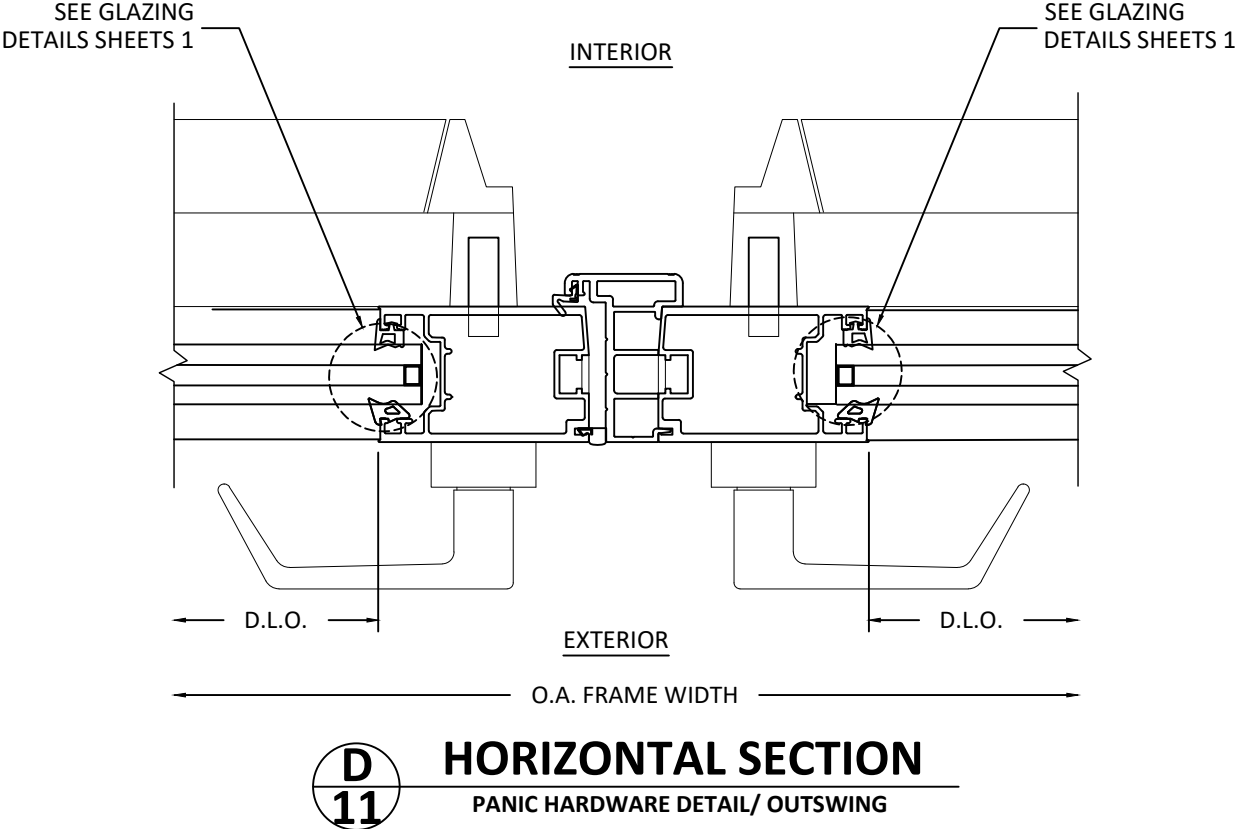

TITLE: EURO-C3 BIFOLD ALUMINUM DOOR SYSTEM (NON-HVHZ)/(NON-IMPACT) HORIZONTAL SECTIONS

PREPARED BY: BUILDING DROPS, INC.
1900 NE MIAMI CT., SUITE 2-15
MIAMI, FL 33132
PH: (954)399-8478
FAX: (954)744-4738
WEB: www.buildingdrops.com

BUILDING DROPS

REMARKS	BY	DATE
PANIC HARDWARE UPD.	SH	09/23
JORDAN'S DOOR UPD.	FB	12/23
MISC. UPD.	SH	02/24
2026 FBC UPD.	JR	07/26

THE INSTALLATION DETAILS DESCRIBED HEREIN ARE GENERIC AND MAY NOT REFLECT ACTUAL CONDITIONS FOR A SPECIFIC SITE. IF SITE CONDITIONS CAUSE INSTALLATION TO DEVIATE FROM THE REQUIREMENTS DETAILED HEREIN, A LICENSED ENGINEER OR ARCHITECT SHALL PREPARE SITE SPECIFIC DOCUMENTS FOR USE WITH THIS DOCUMENT.


HERMES F. NORERO
LICENSE
No. 73778
STATE OF FLORIDA
PROFESSIONAL ENGINEER

HERMES F. NORERO, P.E.
BUILDING DROPS, INC.
1900 NE MIAMI CT., SUITE 2-15
MIAMI, FL 33132
FBPE CERT. OF AUTHORIZATION No. 29578


FL #:	FL17838
DATE:	04.25.23
DWG. BY:	SH
CHK. BY:	HN
SCALE:	NTS
DWG. #:	EWS030
SHEET:	11
REV.	D

OF 13


c:\users\julianarodriguez\building_drops, inc\building_drops\projects\2026 code change projects\euro-wall, llc\cc-26-0118 - 2026 code change projects\dwgs\117838\view030.dwg 9/1/2026 8:55 AM

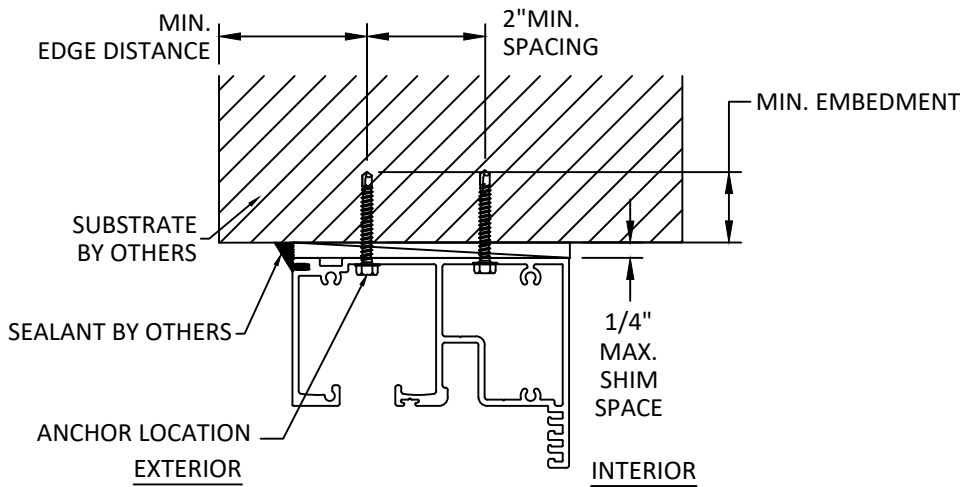

A
13 **ANCHOR DETAIL**
HEAD - THROUGH FRAME

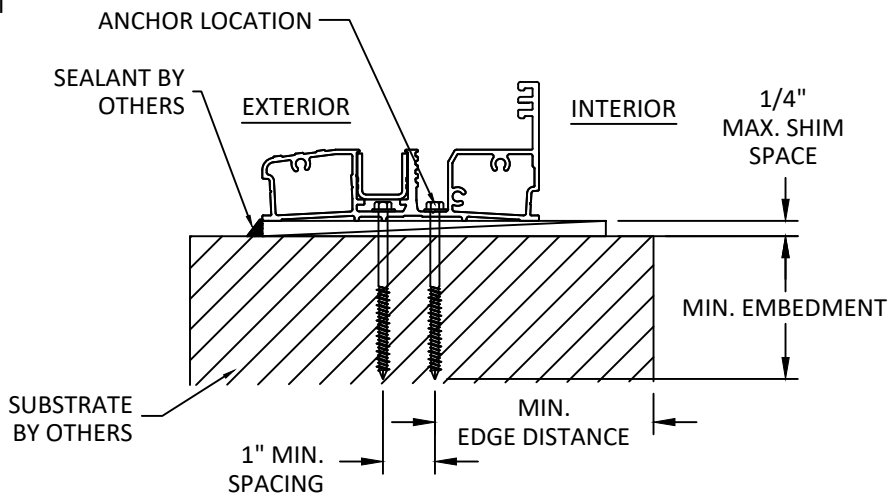


B
13 **ANCHOR DETAIL**
STANDARD OR MODIFIED SILL - THROUGH FRAME
INSWING/OUTSWING

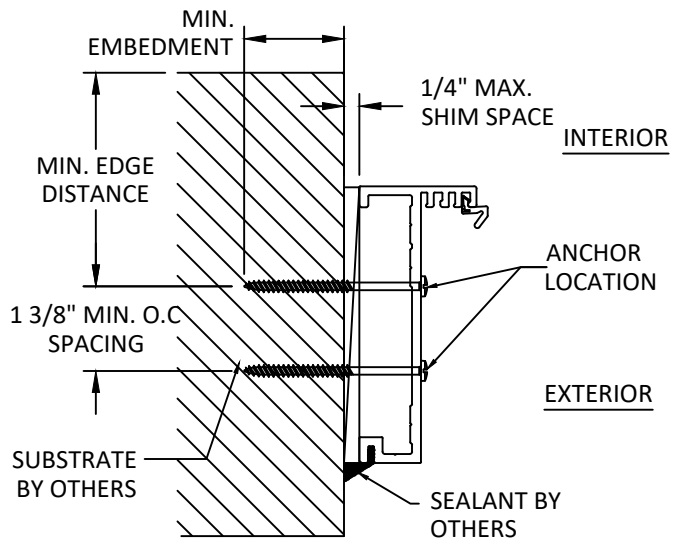

C
13 **ANCHOR DETAIL**
JAMBS - THROUGH FRAME

INSTALLATION NOTES:

- TWO (2) INSTALLATION ANCHORS REQUIRED AT EACH LOCATION SHOWN.
- OPTIONAL 1X AND 2X WOOD STUDS FOR CONCRETE/CMU INSTALLATION.
- THE NUMBER OF INSTALLATION ANCHORS DEPICTED IS THE MINIMUM NUMBER OF ANCHORS TO BE USED FOR PRODUCT INSTALLATION OF THE MAXIMUM SIZE LISTED.
- INSTALL INDIVIDUAL INSTALLATION ANCHORS WITHIN A TOLERANCE OF $\pm 1/2$ INCH THE DEPICTED LOCATION & SPACING IN THE ANCHOR LAYOUT DETAILS (I.E., WITHOUT CONSIDERATION OF TOLERANCES). TOLERANCES ARE NOT CUMULATIVE FROM ONE INSTALLATION ANCHOR TO THE NEXT.
- SHIM AS REQUIRED AT EACH INSTALLATION ANCHOR WITH LOAD BEARING SHIM(S). MAXIMUM ALLOWABLE SHIM STACK TO BE 1/4 INCH. SHIM WHERE SPACE OF 1/16 INCH OR GREATER OCCURS. SHIM(S) SHALL BE CONSTRUCTED OF HIGH DENSITY PLASTIC OR BETTER.
- MINIMUM EMBEDMENT AND EDGE DISTANCE EXCLUDE WALL FINISHES, INCLUDING BUT NOT LIMITED TO STUCCO, FOAM, BRICK VENEER, AND SIDING.
- INSTALLATION ANCHORS AND ASSOCIATED HARDWARE MUST BE MADE OF CORROSION RESISTANT MATERIAL OR HAVE A CORROSION RESISTANT COATING.
 - FASTENERS USED WITHIN 3,000 FEET OF A SALTWATER COASTLINE AND INSTALLED IN ENCLOSED SPACES SHALL BE GALVANIZED IN ACCORDANCE WITH SECTION 1711.1.1 (E.G., ASTM A153 CLASS D, ASTM A641 CLASS 3S, OR EQUIVALENT CORROSION RESISTANCE).
 - CONNECTORS AND METAL PLATES USED WITHIN 3,000 FEET OF A SALTWATER COASTLINE SHALL BE STANDARD GALVANIZED IN ACCORDANCE WITH SECTION 1711.1.2 (E.G., ASTM A653 G90, ASTM A123, OR PROTECTIVE COATING PER TPI 1).
- FOR HOLLOW BLOCK AND GROUT FILLED BLOCK, DO NOT INSTALL INSTALLATION ANCHORS INTO MORTAR JOINTS. EDGE DISTANCE IS MEASURED FROM FREE EDGE OF BLOCK OR EDGE OF MORTAR JOINT INTO FACE SHELL OF BLOCK.
- INSTALLATION ANCHORS SHALL BE INSTALLED IN ACCORDANCE WITH ANCHOR MANUFACTURER'S INSTALLATION INSTRUCTIONS, AND ANCHORS SHALL NOT BE USED IN SUBSTRATES WITH STRENGTHS LESS THAN THE MINIMUM STRENGTH SPECIFIED BY THE ANCHOR MANUFACTURER.

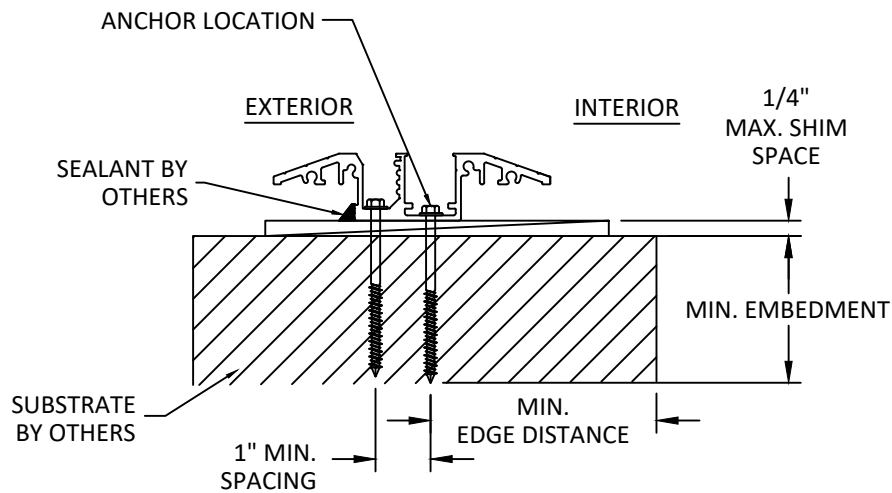

D
13 **ANCHOR DETAIL**
ADA SILL - THROUGH FRAME

ANCHOR SCHEDULE					
INSTALLATION TYPE	QTY PER LOCATION	SUBSTRATE	ANCHOR TYPE	MIN. EMBEDMENT (IN.)	MIN. EDGE DISTANCE (IN.)
THRU FRAME	2	WOOD (MIN. S.G. = 0.55)	#14 WOOD SCREW	1.50	0.75
	2	CONCRETE (MIN. F'C = 3,000 PSI) OR CMU (PER ASTM C90)	1/4" ITW TAPCON	1.75	2.50
	2	METAL STUD (STEEL MIN. 18GA, Fy = 33 KSI)	1/4" SMS OR SELF DRILLING SCREW	3 THREADS PENETRATION BEYOND METAL WALL	0.50
		ALUMINUM MIN 1/8", 6063-T5)			

euro-wall
SUPERIOR BY DESIGN

EURO-WALL, LLC
P.O. BOX 8007
2200 MURPHY CT,
NORTH PORT, FL 34290
PH: (888) 989-3876

EURO-C3 BIFOLD
ALUMINUM DOOR SYSTEM
(NON-HVHZ)/(NON-IMPACT)

ANCHOR DETAILS &
ANCHOR SCHEDULE

PREPARED BY:

BUILDING DROPS, INC.

1900 NE MIAMI CT, SUITE 2-15

MIAMI, FL 33132

PH: (954) 999-8478

FAX: (954) 744-4738

WEB: www.buildingdrops.com



REMARKS	BY	DATE
PANIC HARDWARE UPD.	SH	09/23
JORDAN'S DOOR UPD.	FB	12/23
MISC. UPD.	SH	02/24
2026 FBC UPD.	JR	07/26

THE INSTALLATION DETAILS DESCRIBED HEREIN ARE GENERIC AND MAY NOT REFLECT ACTUAL CONDITIONS FOR A SPECIFIC SITE. IF SITE CONDITIONS CAUSE INSTALLATION TO DEVIATE FROM THE REQUIREMENTS DETAILED HEREIN, A LICENSED ENGINEER OR ARCHITECT SHALL PREPARE SITE SPECIFIC DOCUMENTS FOR USE WITH THIS DOCUMENT.



FL #: **FL17838**

DATE: **04.25.23**

DWG. BY: **SH** CHK. BY: **HN**

SCALE: **NTS**

DWG. #: **EWS030**

SHEET: **13** REV. **D**