

REVISIONS			
REV	DESCRIPTION	DATE	APPROVED
C	REVISED ANCHORING DETAILS	03/12/2024	R.L.

NOTES:

1. THE PRODUCT SHOWN HEREIN IS DESIGNED AND MANUFACTURED TO COMPLY WITH REQUIREMENTS OF THE FLORIDA BUILDING CODE.
2. WOOD FRAMING, METAL STRUCTURE AND MASONRY OPENING TO BE DESIGNED AND ANCHORED TO PROPERLY TRANSFER ALL LOADS TO STRUCTURE. FRAMING AND MASONRY OPENING IS THE RESPONSIBILITY OF THE ARCHITECT OR ENGINEER OF RECORD.
3. WHERE SHIM OR BUCK THICKNESS IS LESS THAN 1–1/2” WINDOW UNITS MUST BE ANCHORED THROUGH THE FRAME IN ACCORDANCE WITH MANUFACTURER’S PUBLISHED INSTALLATION INSTRUCTIONS. ANCHORS SHALL BE SECURELY FASTENED DIRECTLY INTO MASONRY, CONCRETE OR OTHER STRUCTURAL SUBSTRATE MATERIAL.
4. WHERE WOOD BUCK THICKNESS IS 1–1/2” OR GREATER, BUCK SHALL BE SECURELY FASTENED TO MASONRY, CONCRETE OR OTHER STRUCTURAL SUBSTRATE. WINDOW UNITS MAY BE ANCHORED THROUGH FRAME TO SECURED WOOD BUCK IN ACCORDANCE WITH MANUFACTURER’S PUBLISHED INSTALLATION INSTRUCTIONS.
5. WHERE 1X BUCK IS NOT USED DISSIMILAR MATERIALS MUST BE SEPARATED WITH APPROVED COATING OR MEMBRANE. SELECTION OF COATING OR MEMBRANE IS THE RESPONSIBILITY OF THE ARCHITECT OR ENGINEER OF RECORD.
6. BUCKS SHALL EXTEND BEYOND WINDOW INTERIOR FACE SO THAT FULL FRAME SUPPORT IS PROVIDED.
7. SHIM AS REQUIRED AT EACH ANCHOR LOCATION WITH LOAD BEARING SHIM. SHIM WHERE SPACE OF 1/16” OR GREATER OCCURS. MAXIMUM ALLOWABLE SHIM STACK TO BE 1/4”.
8. SHIMS SHALL BE LOCATED, APPLIED AND MADE FROM MATERIALS AND THICKNESS CAPABLE OF SUSTAINING APPLICABLE LOADS.
9. WIND LOAD DURATION FACTOR Cd=1.6 WAS USED FOR WOOD ANCHOR CALCULATIONS.
10. FRAME MATERIAL: EXTRUDED RIGID PVC.
11. UNITS MUST BE GLAZED PER ASTM E1300.
12. APPROVED IMPACT PROTECTIVE SYSTEM IS REQUIRED FOR THIS PRODUCT IN WIND BORNE DEBRIS REGIONS.

13. FOR ANCHORING THROUGH FRAME INTO WOOD FRAMING OR 2X BUCK USE #8 WOOD SCREWS WITH SUFFICIENT LENGTH TO ACHIEVE A 1 1/4” MINIMUM EMBEDMENT INTO SUBSTRATE. LOCATE ANCHORS AS SHOWN IN ELEVATIONS AND INSTALLATION DETAILS.
14. FOR ANCHORING THROUGH FRAME INTO MASONRY/CONCRETE USE 3/16” TAPCONS WITH SUFFICIENT LENGTH TO ACHIEVE A 1 1/4” MINIMUM EMBEDMENT INTO SUBSTRATE WITH 2” MINIMUM EDGE DISTANCE. LOCATE ANCHORS AS SHOWN IN ELEVATIONS AND INSTALLATION DETAILS.
15. FOR ANCHORING THROUGH FRAME INTO METAL STRUCTURE USE #8 SMS OR SELF DRILLING SCREWS WITH SUFFICIENT LENGTH TO ACHIEVE 3 THREADS MINIMUM BEYOND STRUCTURE INTERIOR WALL. LOCATE ANCHORS AS SHOWN IN ELEVATIONS AND INSTALLATION DETAILS.
16. ALL FASTENERS TO BE CORROSION RESISTANT.
17. INSTALLATION ANCHORS SHALL BE INSTALLED IN ACCORDANCE WITH ANCHOR MANUFACTURER’S INSTALLATION INSTRUCTIONS AND ANCHORS SHALL NOT BE USED IN SUBSTRATES WITH STRENGTHS LESS THAN THE MINIMUM STRENGTH SPECIFIED BELOW:
 - 17.1. WOOD: MINIMUM SPECIFIC GRAVITY OF G=0.42
 - 17.2. CONCRETE: MINIMUM COMPRESSIVE STRENGTH OF 2,000 PSI.
 - 17.3. MASONRY: HOLLOW/FILLED BLOCK PER ASTM C90 WITH f’m=2,000PSI MINIMUM.
 - 17.4. METAL STRUCTURE: STEEL 18GA (.048”) FY=33KSI/FU=52KSI OR ALUMINUM 6063–T5 FU=30KSI 1/8” THICK MINIMUM

SIGNED: 03/14/2024

TABLE OF CONTENTS	
SHEET NO.	DESCRIPTION
1	NOTES
2	ELEVATION
3 – 5	INSTALLATION DETAILS

MI WINDOWS AND DOORS, LLC.
650 WEST MARKET ST.
GRATZ, PA 17030–0370

SERIES 3500 HP FLANGE PVC SINGLE HUNG WINDOW
ALUMINUM REINFORCED – NON–IMPACT
NOTES

DRAWN:
R.L.

DWG NO.
08–01730


REV
C

SCALE NTS

DATE 06/06/12


SHEET 1 OF 5

L. ROBERTO LOMAS P.E.
208 7th Ave, INDIALANTIC, FL 32903
434-688-0609 rllomas@lrlomaspe.com

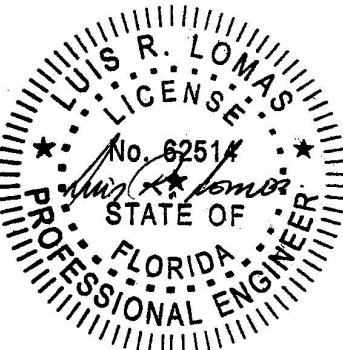

Luis R. Lomas P.E.
FL No.: 62514

REVISIONS			
REV	DESCRIPTION	DATE	APPROVED
C	REVISED ANCHORING DETAILS	03/12/2024	R.L.

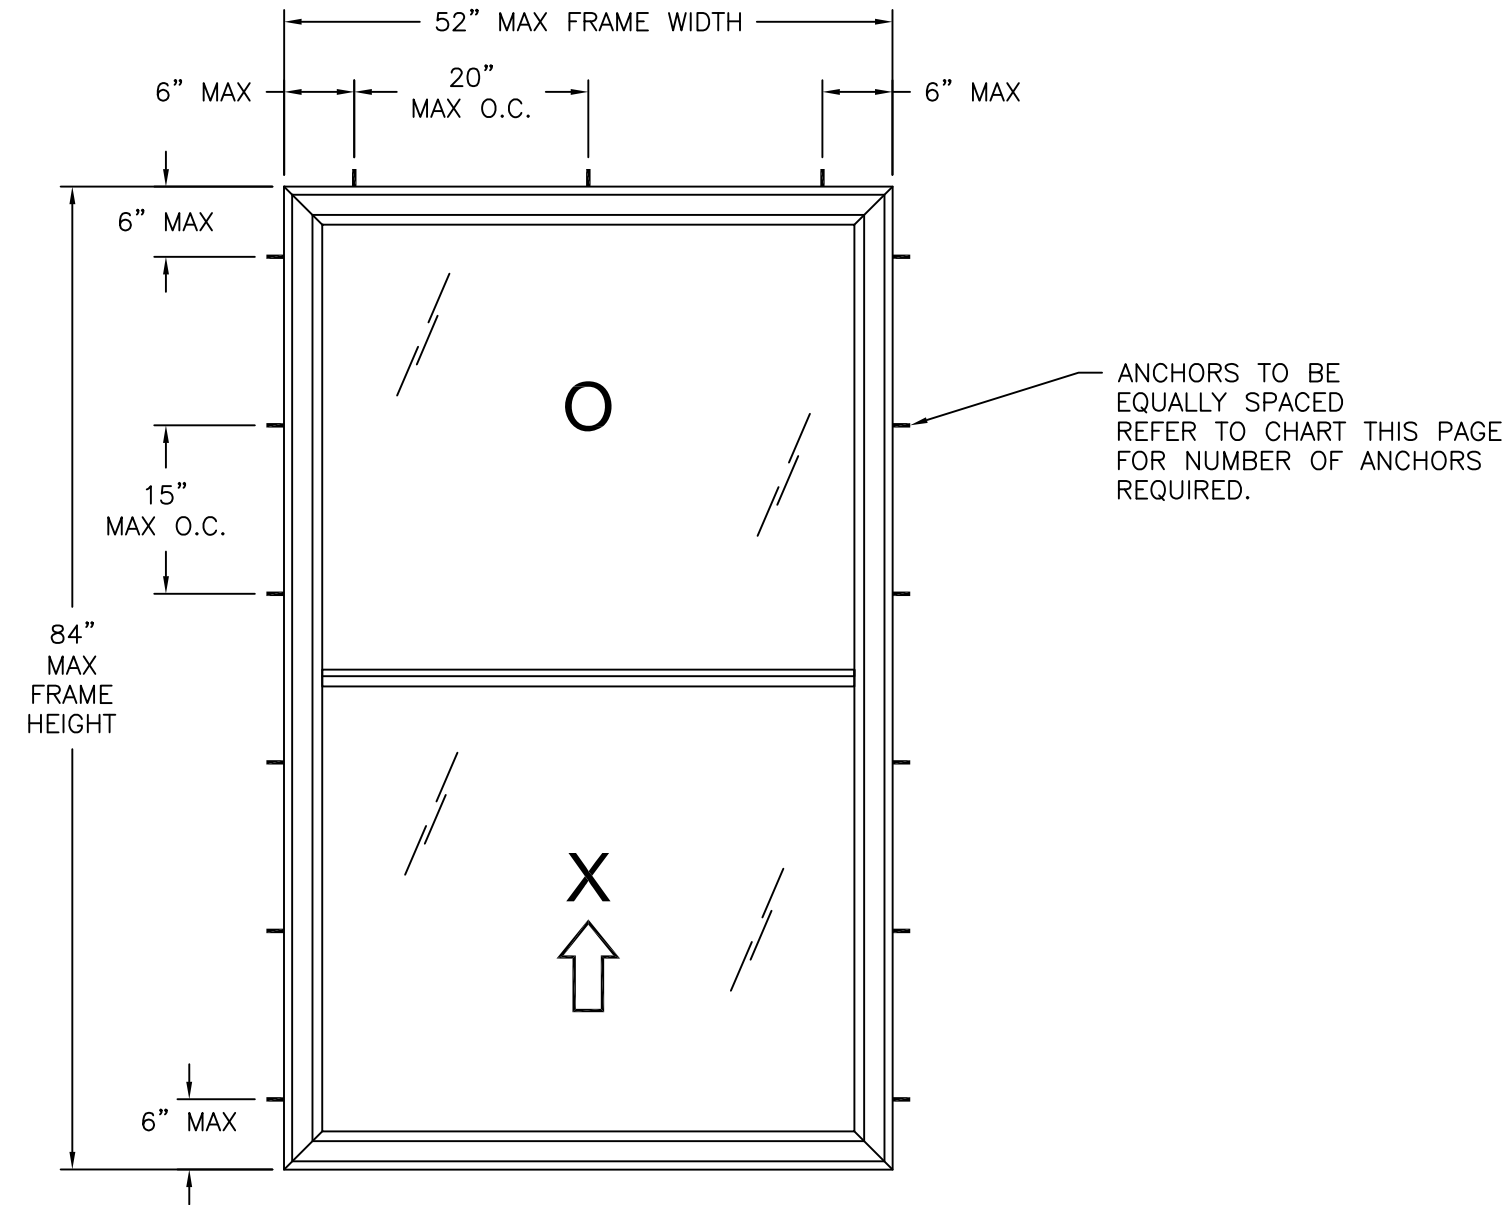

Number of anchor locations required														
Frame Height (in)	Frame width (in)													
	18.00		24.00		30.00		36.00		42.00		48.00		52.00	
	Head	Jamb	Head	Jamb	Head	Jamb	Head	Jamb	Head	Jamb	Head	Jamb	Head	Jamb
24.00	2	2	2	2	2	2	3	2	3	2	3	2	3	2
30.00	2	2	2	2	2	2	3	2	3	2	3	2	3	2
36.00	2	3	2	3	2	3	3	3	3	3	3	3	3	3
42.00	2	3	2	3	2	3	3	3	3	3	3	3	3	3
48.00	2	4	2	4	2	4	3	4	3	4	3	4	3	4
54.00	2	4	2	4	2	4	3	4	3	4	3	4	3	4
60.00	2	5	2	5	2	5	3	5	3	5	3	5	3	5
66.00	2	5	2	5	2	5	3	5	3	5	3	5	3	5
72.00	2	6	2	6	2	6	3	6	3	6	3	6	3	6
78.00	2	6	2	6	2	6	3	6	3	6	3	6	3	6
84.00	2	6	2	6	2	6	3	6	3	6	3	6	3	6

SERIES 3500 HP FLANGE PVC SINGLE HUNG WINDOW
EXTERIOR VIEW

DESIGN PRESSURE RATING	IMPACT RATING
±50.0PSF	NONE

SIGNED: 03/14/2024

MI WINDOWS AND DOORS, LLC.
650 WEST MARKET ST.
GRATZ, PA 17030-0370

SERIES 3500 HP FLANGE PVC SINGLE HUNG WINDOW
ALUMINUM REINFORCED – NON-IMPACT
ELEVATION

DRAWN:
R.L.

DWG NO.
08-01730


REV
C

SCALE NTS




DATE 06/06/12

SHEET 2 OF 5


L. ROBERTO LOMAS P.E.
208 7th Ave, INDIALANTIC, FL 32903
434-688-0609 rllomas@lrlomaspe.com

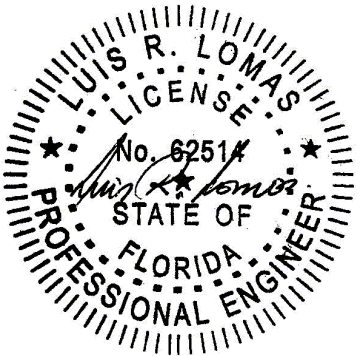

Luis R. Lomas P.E.
FL No.: 62514

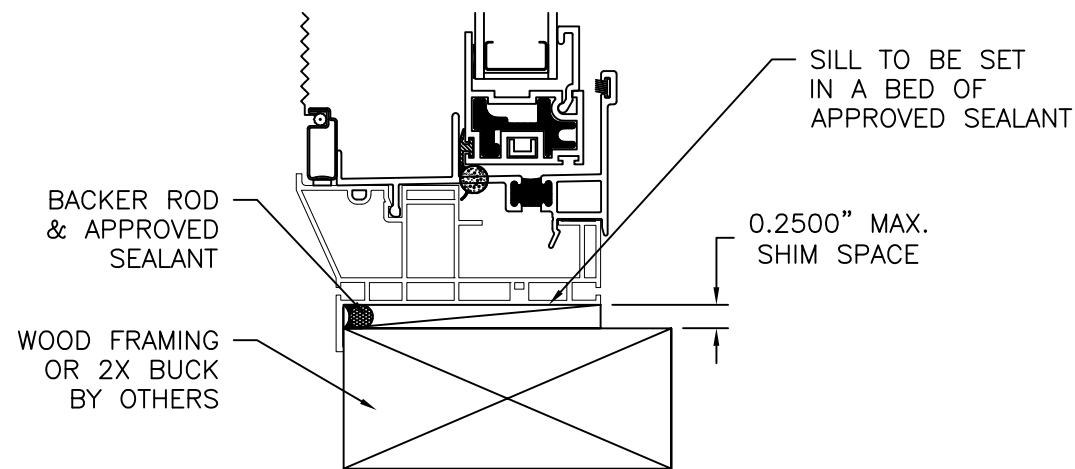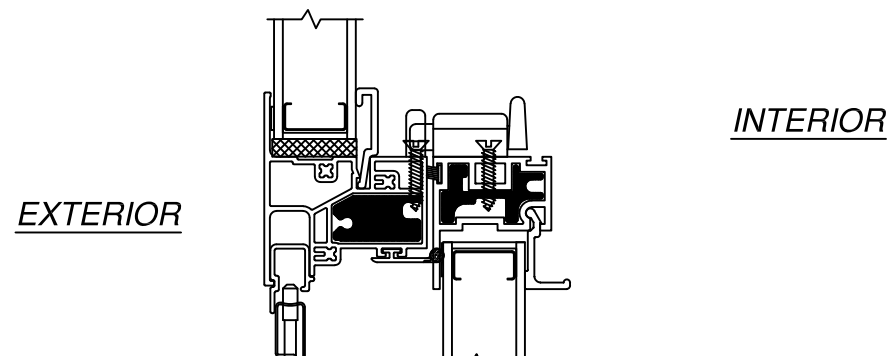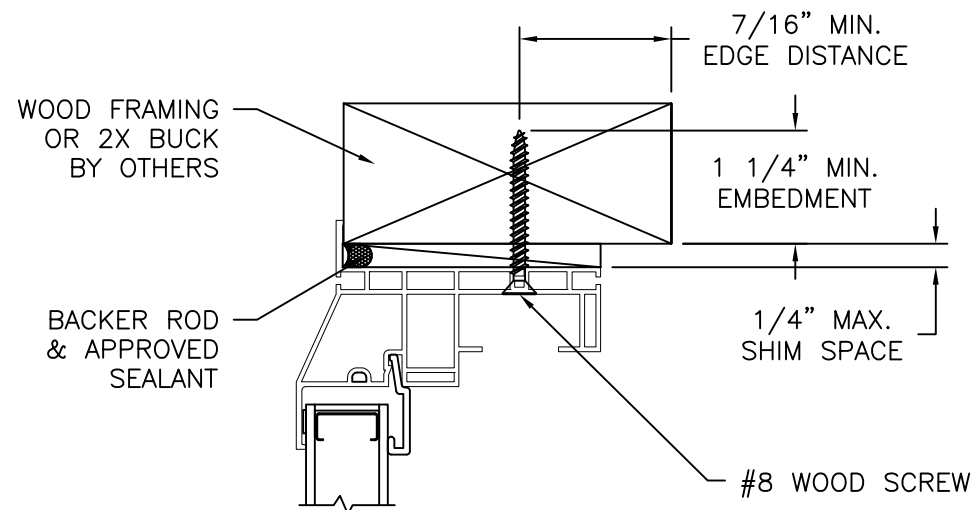

VERTICAL CROSS SECTION
WOOD FRAMING OR 2X BUCK INSTALLATION

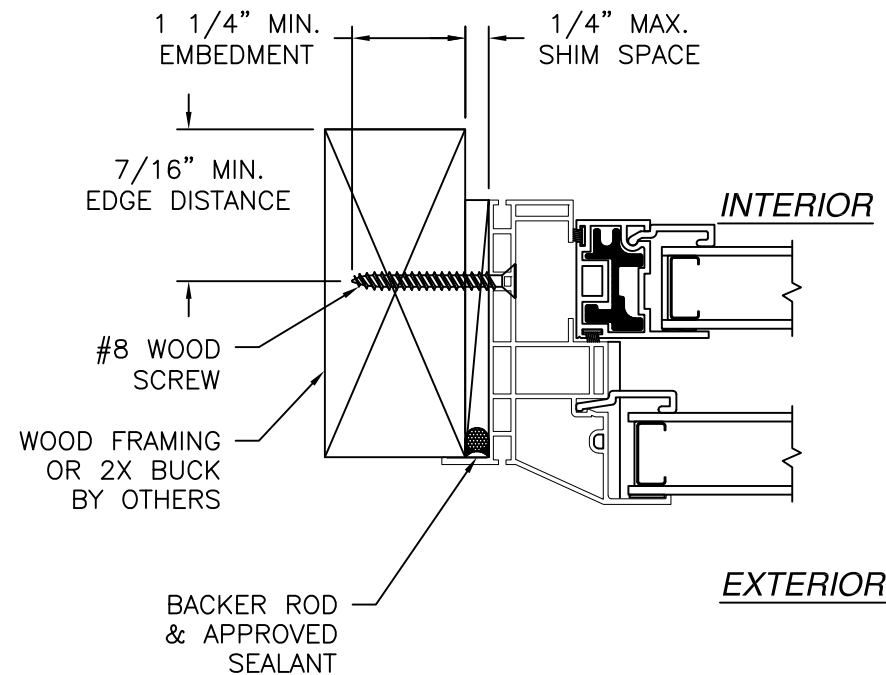

JAMB INSTALLATION DETAIL
WOOD FRAMING OR 2X BUCK INSTALLATION

NOTES:

1. INTERIOR AND EXTERIOR FINISHES, BY OTHERS, NOT SHOWN FOR CLARITY.
2. PERIMETER AND JOINT SEALANT BY OTHERS TO BE DESIGNED IN ACCORDANCE WITH ASTM E2112

REVISIONS			
REV	DESCRIPTION	DATE	APPROVED
C	REVISED ANCHORING DETAILS	03/12/2024	R.L.

MI WINDOWS AND DOORS, LLC.


650 WEST MARKET ST.
GRATZ, PA 17030-0370

SERIES 3500 HP FLANGE PVC SINGLE HUNG WINDOW
ALUMINUM REINFORCED - NON-IMPACT
INSTALLATION DETAILS

DRAWN: R.L.	DWG NO. 08-01730	REV C
SCALE NTS	DATE 06/06/12	SHEET 3 OF 5




L. ROBERTO LOMAS P.E.
208 7th Ave, INDIALANTIC, FL 32903
434-688-0609 rllomas@lrlomaspe.com

SIGNED: 03/14/2024

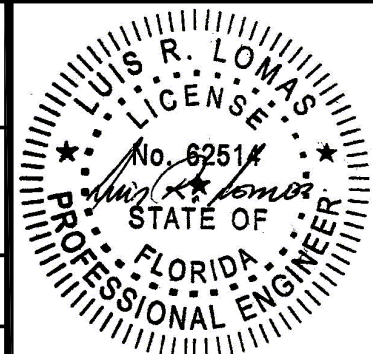


Luis R. Lomas P.E.
FL No.: 62514

REVISIONS			
REV	DESCRIPTION	DATE	APPROVED
C	REVISED ANCHORING DETAILS	03/12/2024	R.L.

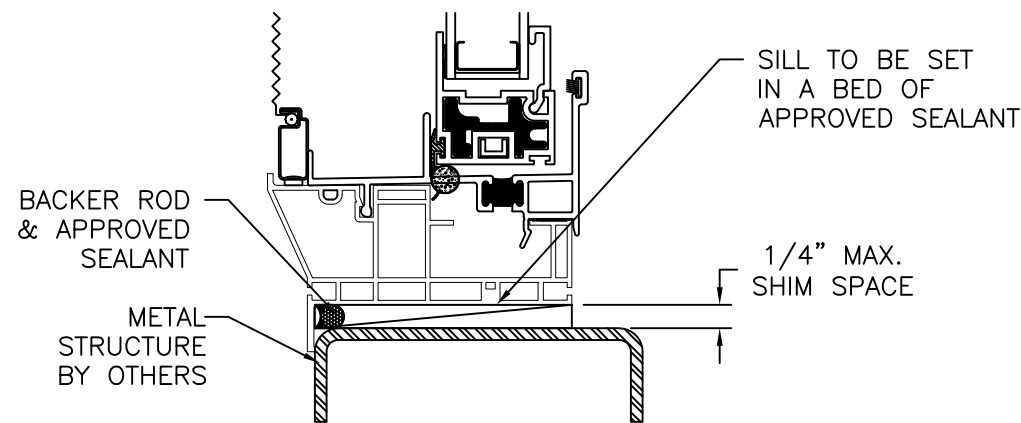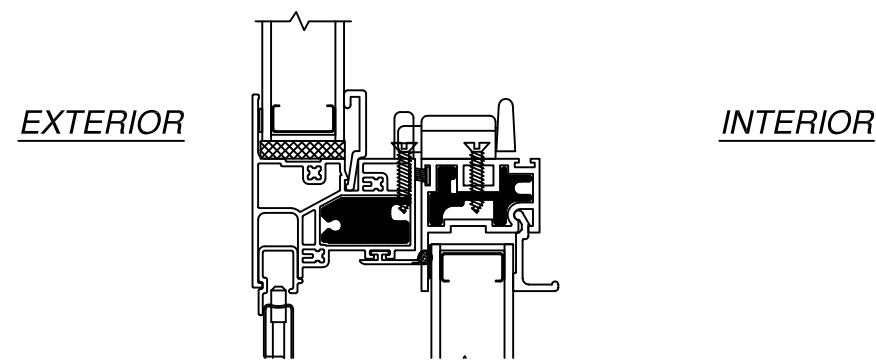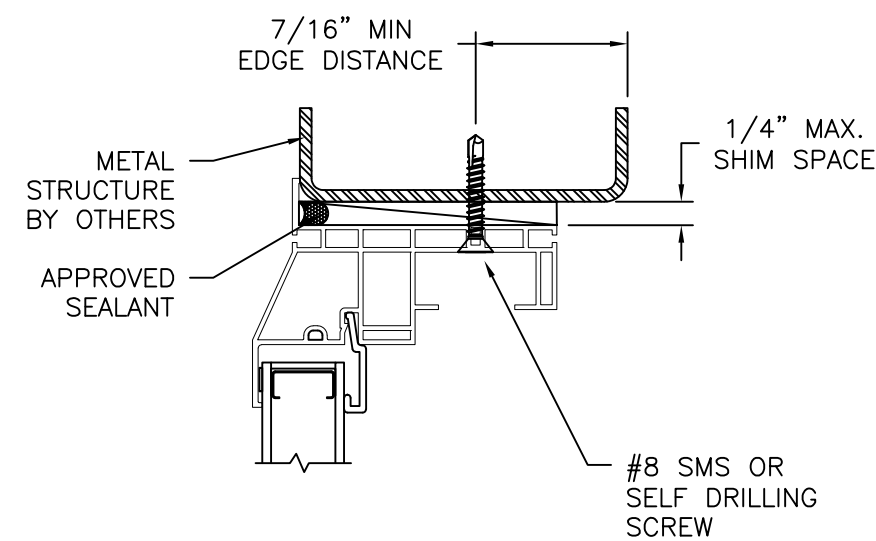

VERTICAL CROSS SECTION
METAL STRUCTURE INSTALLATION

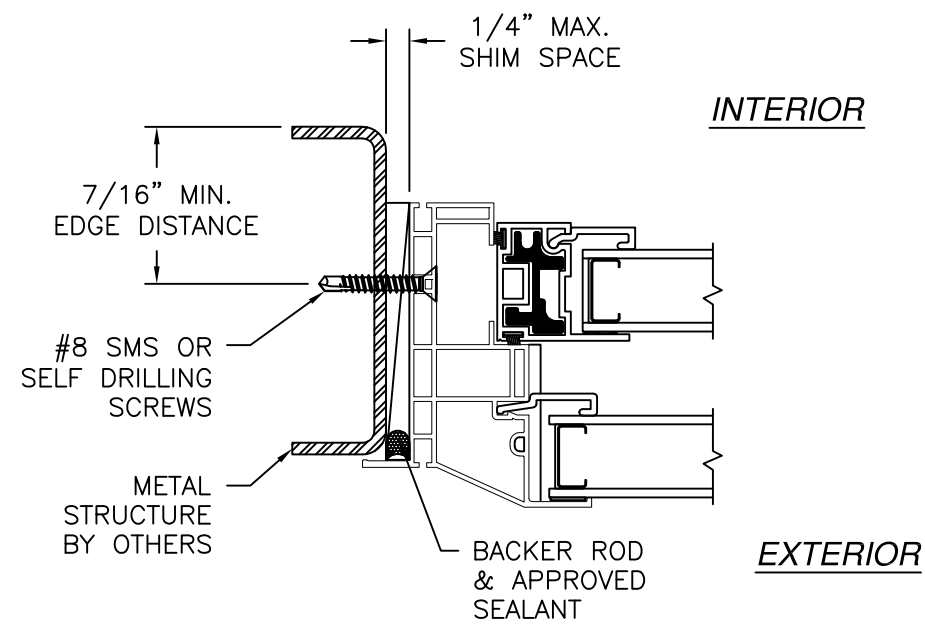




JAMB INSTALLATION DETAIL
METAL STRUCTURE INSTALLATION

- NOTES:
- INTERIOR AND EXTERIOR FINISHES, BY OTHERS, NOT SHOWN FOR CLARITY.
 - PERIMETER AND JOINT SEALANT BY OTHERS TO BE DESIGNED IN ACCORDANCE WITH ASTM E2112

MI WINDOWS AND DOORS, LLC. 650 WEST MARKET ST. GRATZ, PA 17030-0370		
SERIES 3500 HP FLANGE PVC SINGLE HUNG WINDOW ALUMINUM REINFORCED – NON-IMPACT INSTALLATION DETAILS		
DRAWN: R.L.	DWG NO. 08-01730	REV C
SCALE NTS	DATE 06/06/12	SHEET 4 OF 5
L. ROBERTO LOMAS P.E. 208 7th Ave, INDIALANTIC, FL 32903 434-688-0609 rllomas@lrlomaspe.com		

SIGNED: 03/14/2024

Luis R. Lomas P.E.
FL No.: 62514

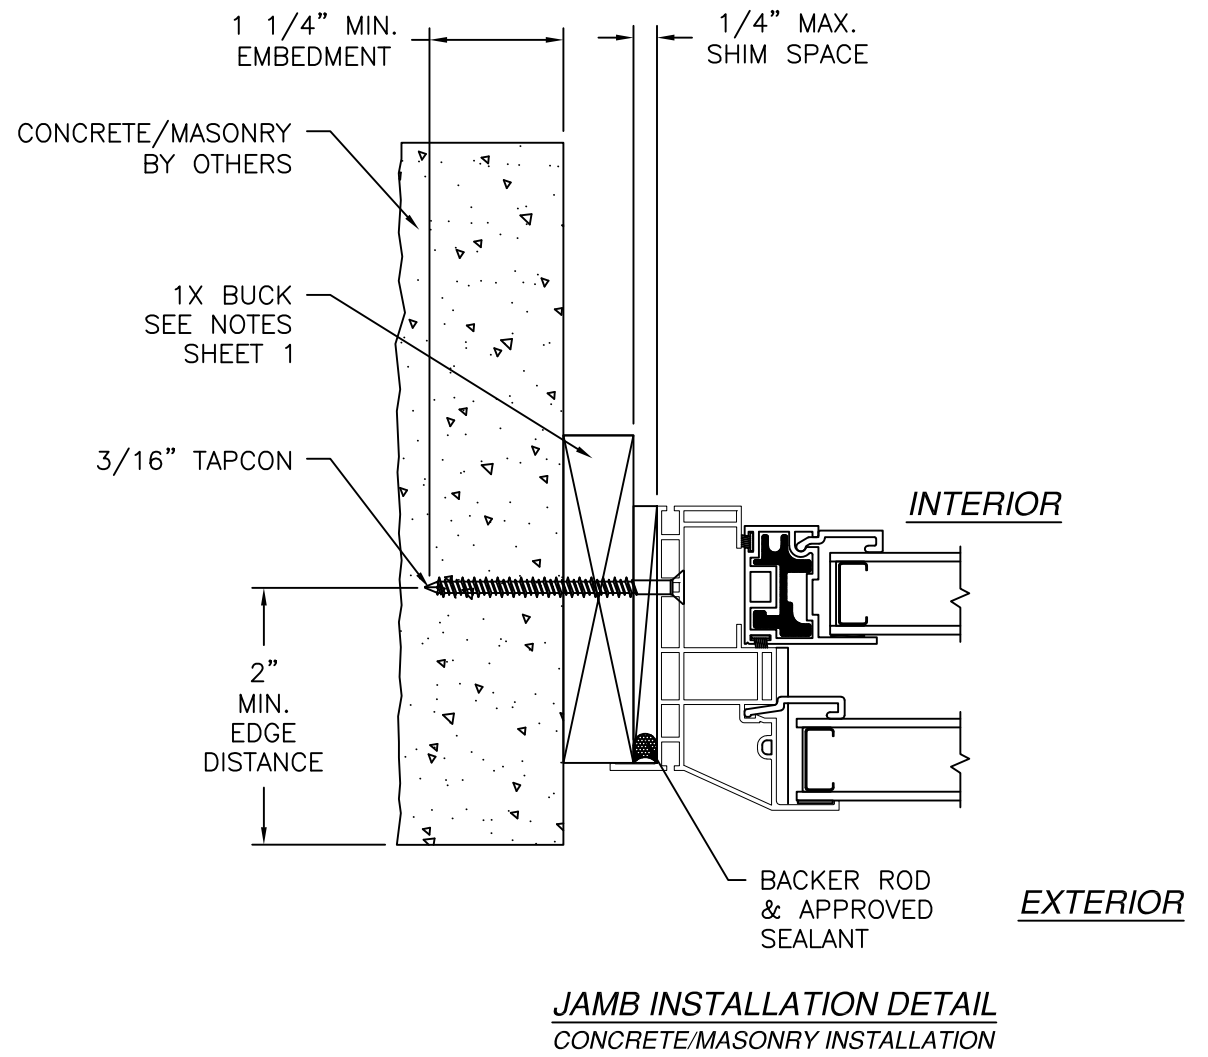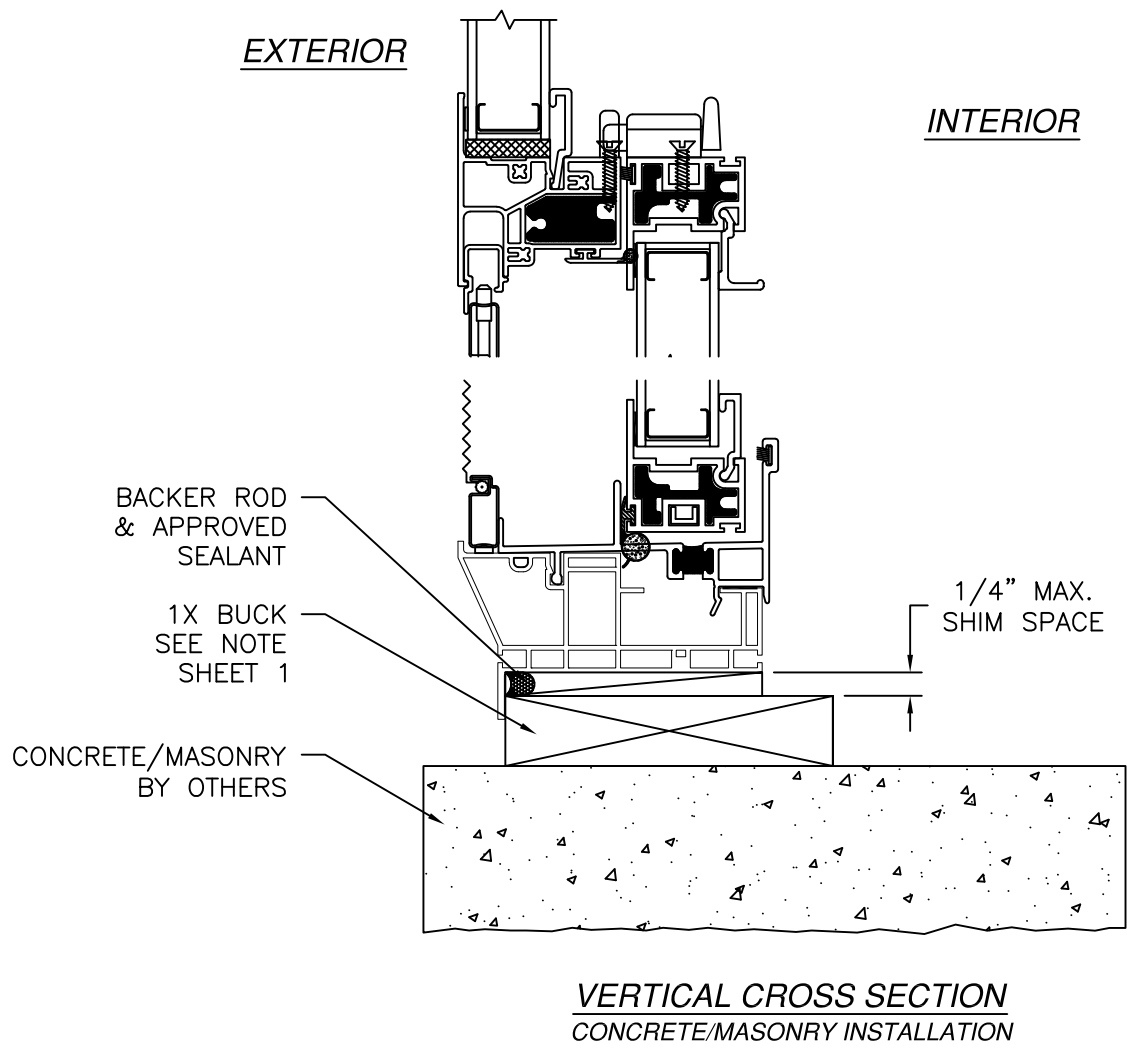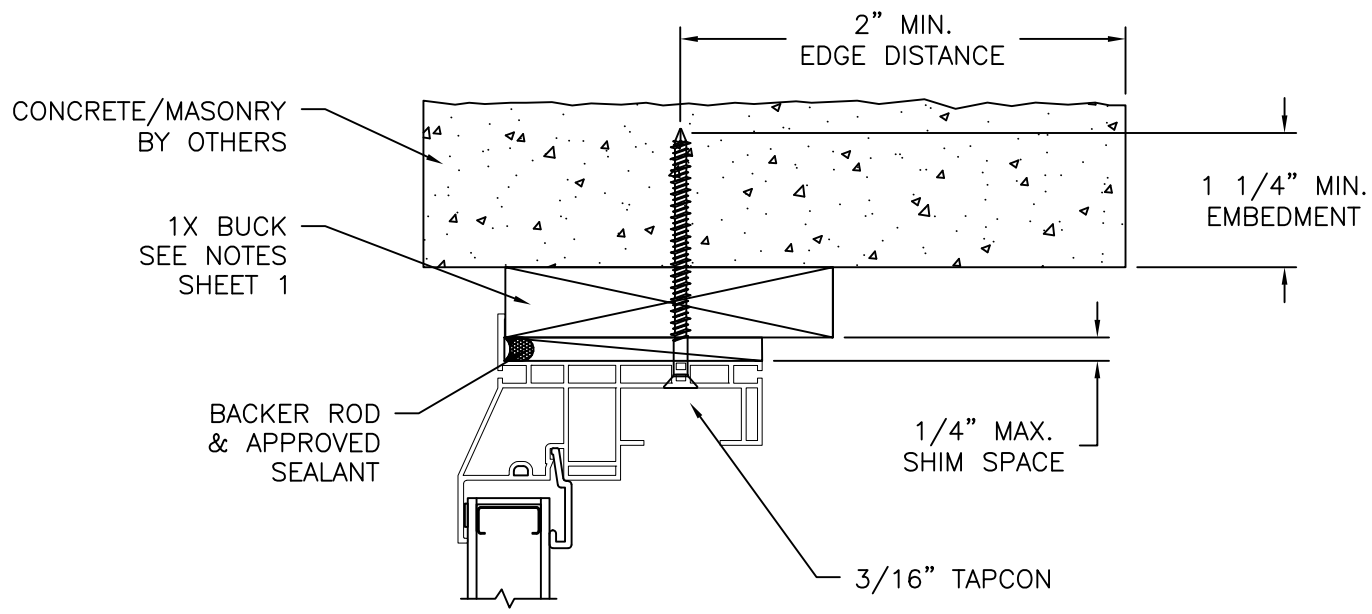

- NOTES:
1. INTERIOR AND EXTERIOR FINISHES, BY OTHERS, NOT SHOWN FOR CLARITY.
 2. PERIMETER AND JOINT SEALANT BY OTHERS TO BE DESIGNED IN ACCORDANCE WITH ASTM E2112

REVISIONS			
REV	DESCRIPTION	DATE	APPROVED
C	REVISED ANCHORING DETAILS	03/12/2024	R.L.

MI WINDOWS AND DOORS, LLC.
650 WEST MARKET ST.
GRATZ, PA 17030-0370

SERIES 3500 HP FLANGE PVC SINGLE HUNG WINDOW
ALUMINUM REINFORCED – NON-IMPACT
INSTALLATION DETAILS

DRAWN: R.L.	DWG NO. 08-01730	REV C
SCALE NTS	DATE 06/06/12	SHEET 5 OF 5

L. ROBERTO LOMAS P.E.
208 7th Ave, INDIALANTIC, FL 32903
434-688-0609 rllomas@lrlomaspe.com

SIGNED: 03/14/2024

Luis R. Lomas P.E.
FL No.: 62514