

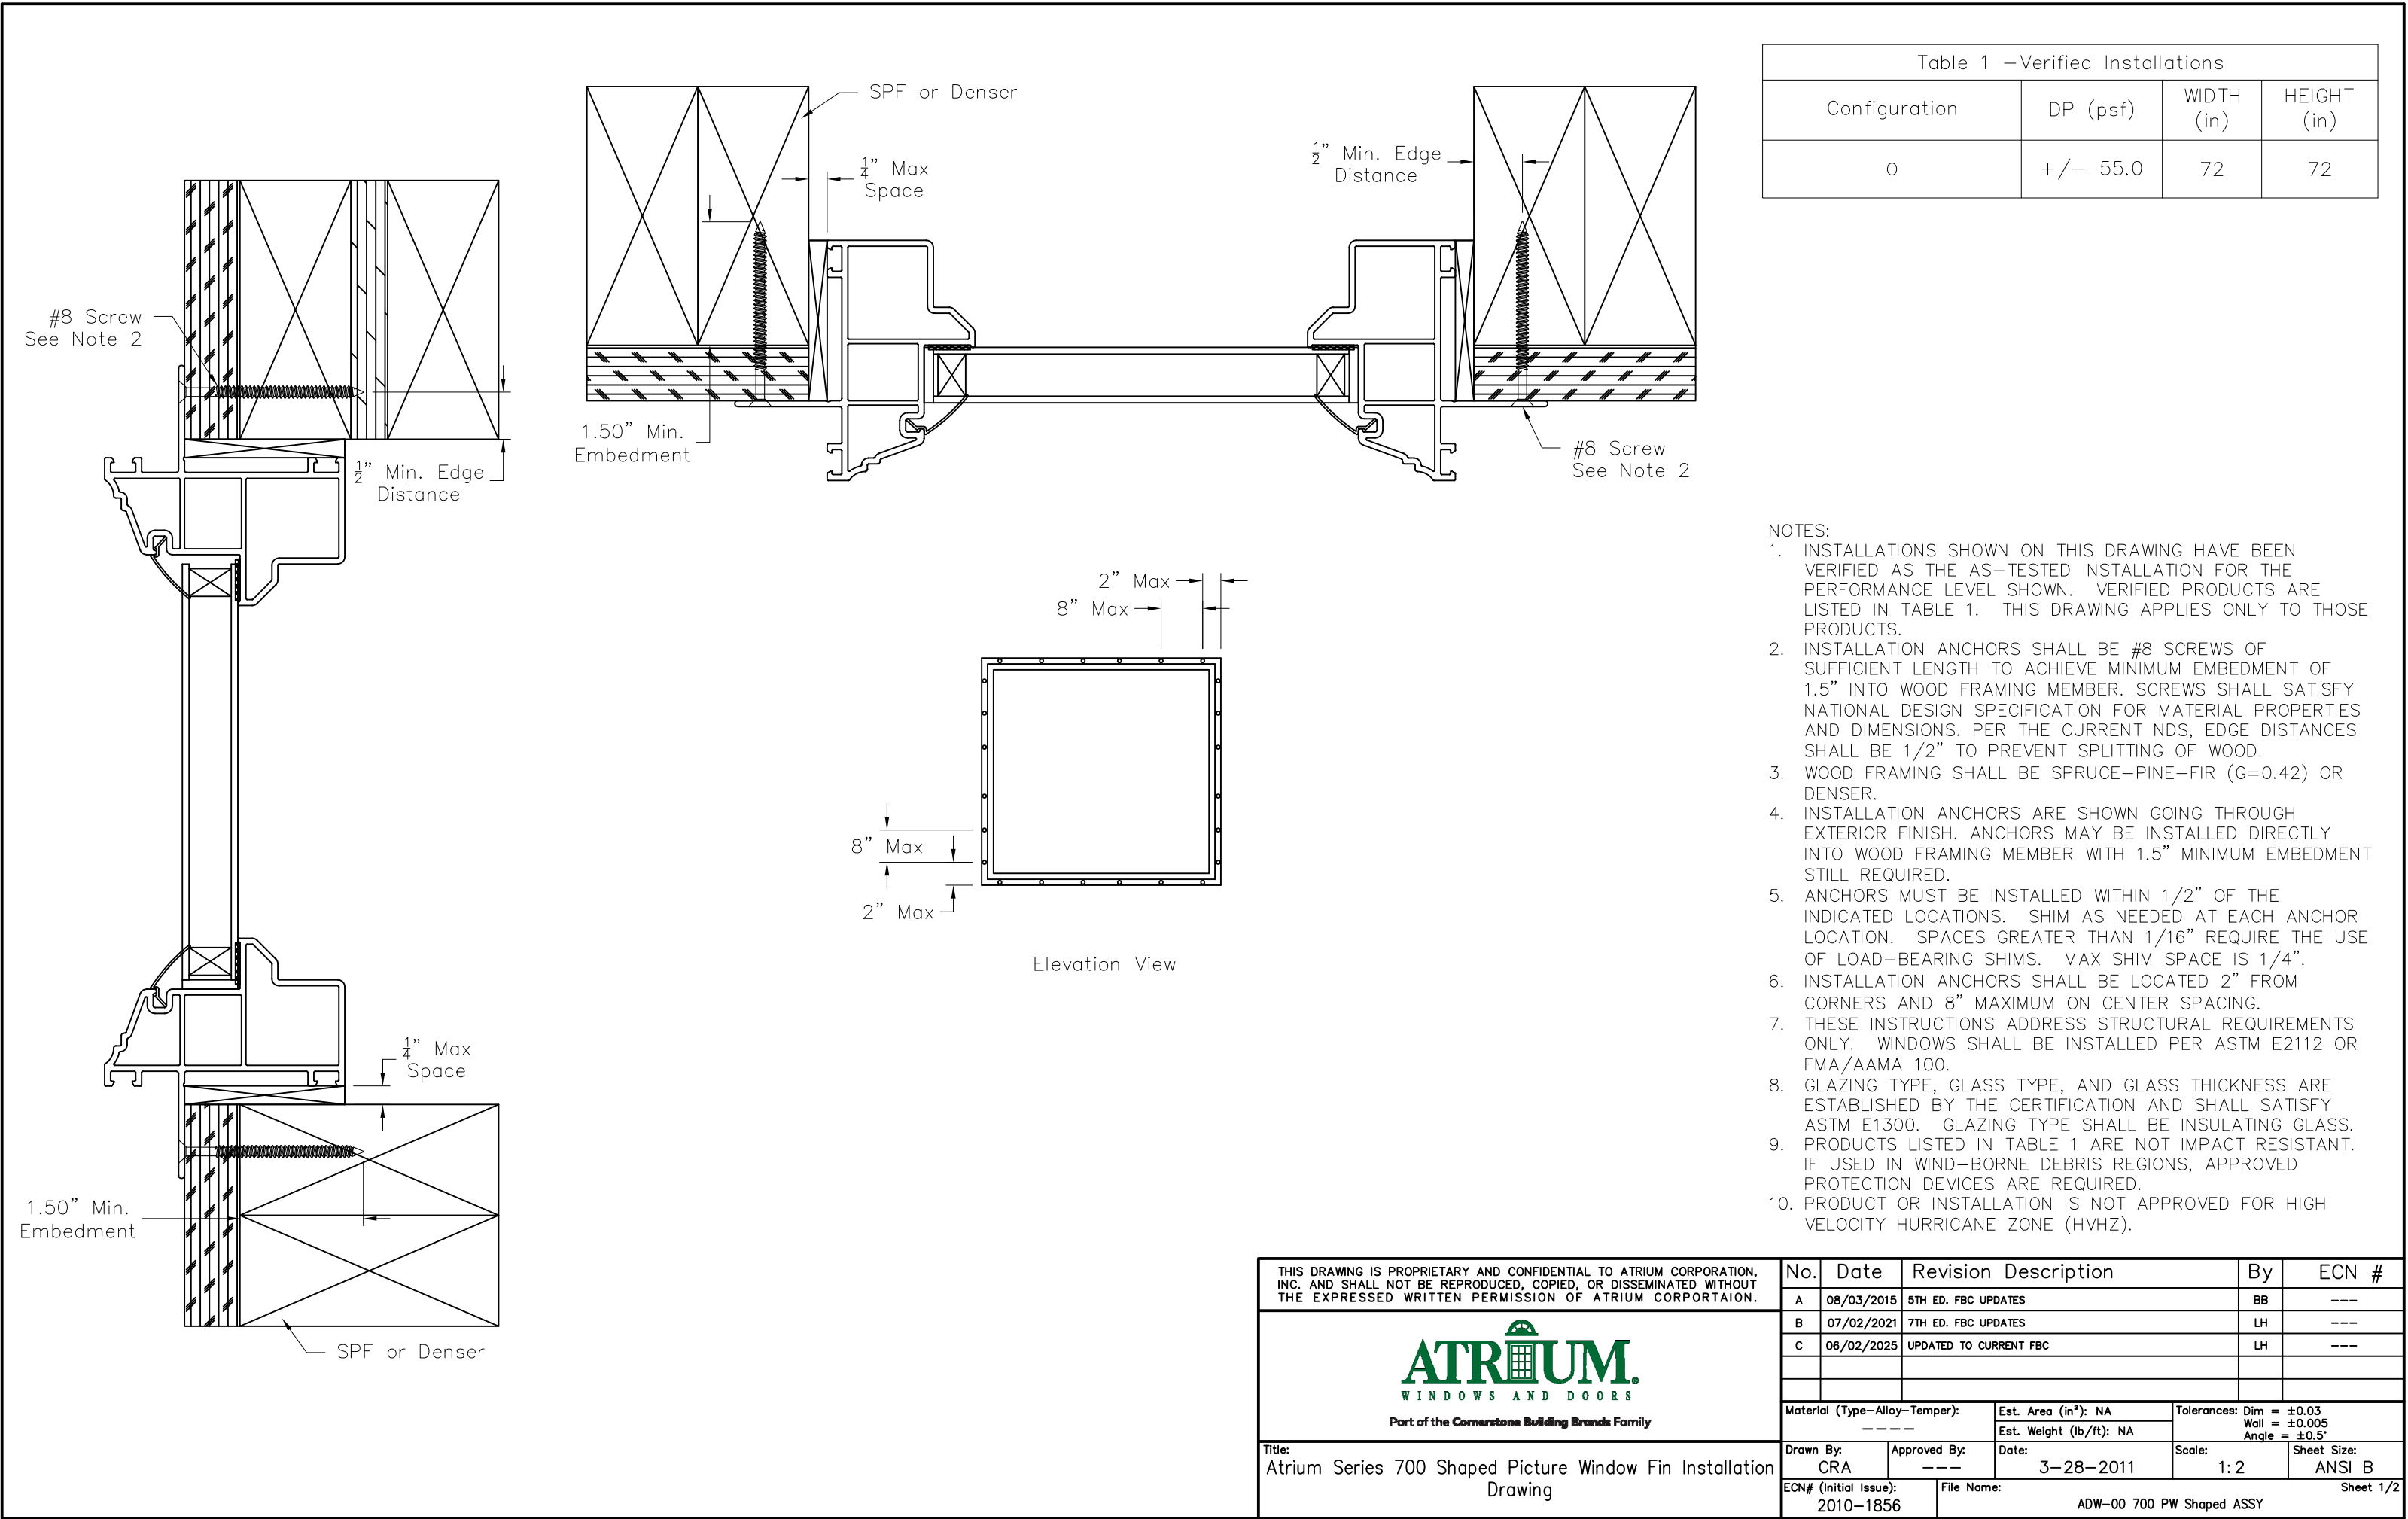


Table 1 –Verified Installations			
Configuration	DP (psf)	WIDTH (in)	HEIGHT (in)
0	+/- 55.0	72	72

- NOTES:
- INSTALLATIONS SHOWN ON THIS DRAWING HAVE BEEN VERIFIED AS THE AS-TESTED INSTALLATION FOR THE PERFORMANCE LEVEL SHOWN. VERIFIED PRODUCTS ARE LISTED IN TABLE 1. THIS DRAWING APPLIES ONLY TO THOSE PRODUCTS.
 - INSTALLATION ANCHORS SHALL BE #8 SCREWS OF SUFFICIENT LENGTH TO ACHIEVE MINIMUM EMBEDMENT OF 1.5" INTO WOOD FRAMING MEMBER. SCREWS SHALL SATISFY NATIONAL DESIGN SPECIFICATION FOR MATERIAL PROPERTIES AND DIMENSIONS. PER THE CURRENT NDS, EDGE DISTANCES SHALL BE 1/2" TO PREVENT SPLITTING OF WOOD.
 - WOOD FRAMING SHALL BE SPRUCE-PINE-FIR (G=0.42) OR DENSER.
 - INSTALLATION ANCHORS ARE SHOWN GOING THROUGH EXTERIOR FINISH. ANCHORS MAY BE INSTALLED DIRECTLY INTO WOOD FRAMING MEMBER WITH 1.5" MINIMUM EMBEDMENT STILL REQUIRED.
 - ANCHORS MUST BE INSTALLED WITHIN 1/2" OF THE INDICATED LOCATIONS. SHIM AS NEEDED AT EACH ANCHOR LOCATION. SPACES GREATER THAN 1/16" REQUIRE THE USE OF LOAD-BEARING SHIMS. MAX SHIM SPACE IS 1/4".
 - INSTALLATION ANCHORS SHALL BE LOCATED 2" FROM CORNERS AND 8" MAXIMUM ON CENTER SPACING.
 - THESE INSTRUCTIONS ADDRESS STRUCTURAL REQUIREMENTS ONLY. WINDOWS SHALL BE INSTALLED PER ASTM E2112 OR FMA/AAMA 100.
 - GLAZING TYPE, GLASS TYPE, AND GLASS THICKNESS ARE ESTABLISHED BY THE CERTIFICATION AND SHALL SATISFY ASTM E1300. GLAZING TYPE SHALL BE INSULATING GLASS.
 - PRODUCTS LISTED IN TABLE 1 ARE NOT IMPACT RESISTANT. IF USED IN WIND-BORNE DEBRIS REGIONS, APPROVED PROTECTION DEVICES ARE REQUIRED.
 - PRODUCT OR INSTALLATION IS NOT APPROVED FOR HIGH VELOCITY HURRICANE ZONE (HVHZ).

THIS DRAWING IS PROPRIETARY AND CONFIDENTIAL TO ATRIUM CORPORATION, INC. AND SHALL NOT BE REPRODUCED, COPIED, OR DISSEMINATED WITHOUT THE EXPRESSED WRITTEN PERMISSION OF ATRIUM CORPORAION. ATRUM WINDOWS AND DOORS Part of the Cornerstone Building Brands Family	No.	Date	Revision Description	By	ECN #	
	A	08/03/2015	5TH ED. FBC UPDATES	BB	---	
	B	07/02/2021	7TH ED. FBC UPDATES	LH	---	
	C	06/02/2025	UPDATED TO CURRENT FBC	LH	---	
Title: Atrium Series 700 Shaped Picture Window Fin Installation Drawing	Material (Type–Alloy–Temper): -----		Est. Area (in²): NA	Tolerances: Dim = ±0.03 Wall = ±0.005 Angle = ±0.5°		
			Est. Weight (lb/ft): NA			
	Drawn By: CRA	Approved By: ---	Date: 3–28–2011	Scale: 1:2	Sheet Size: ANSI B	
	ECN# (Initial Issue): 2010–1856		File Name: ADW–00 700 PW Shaped ASSY			
			Sheet 1/2			

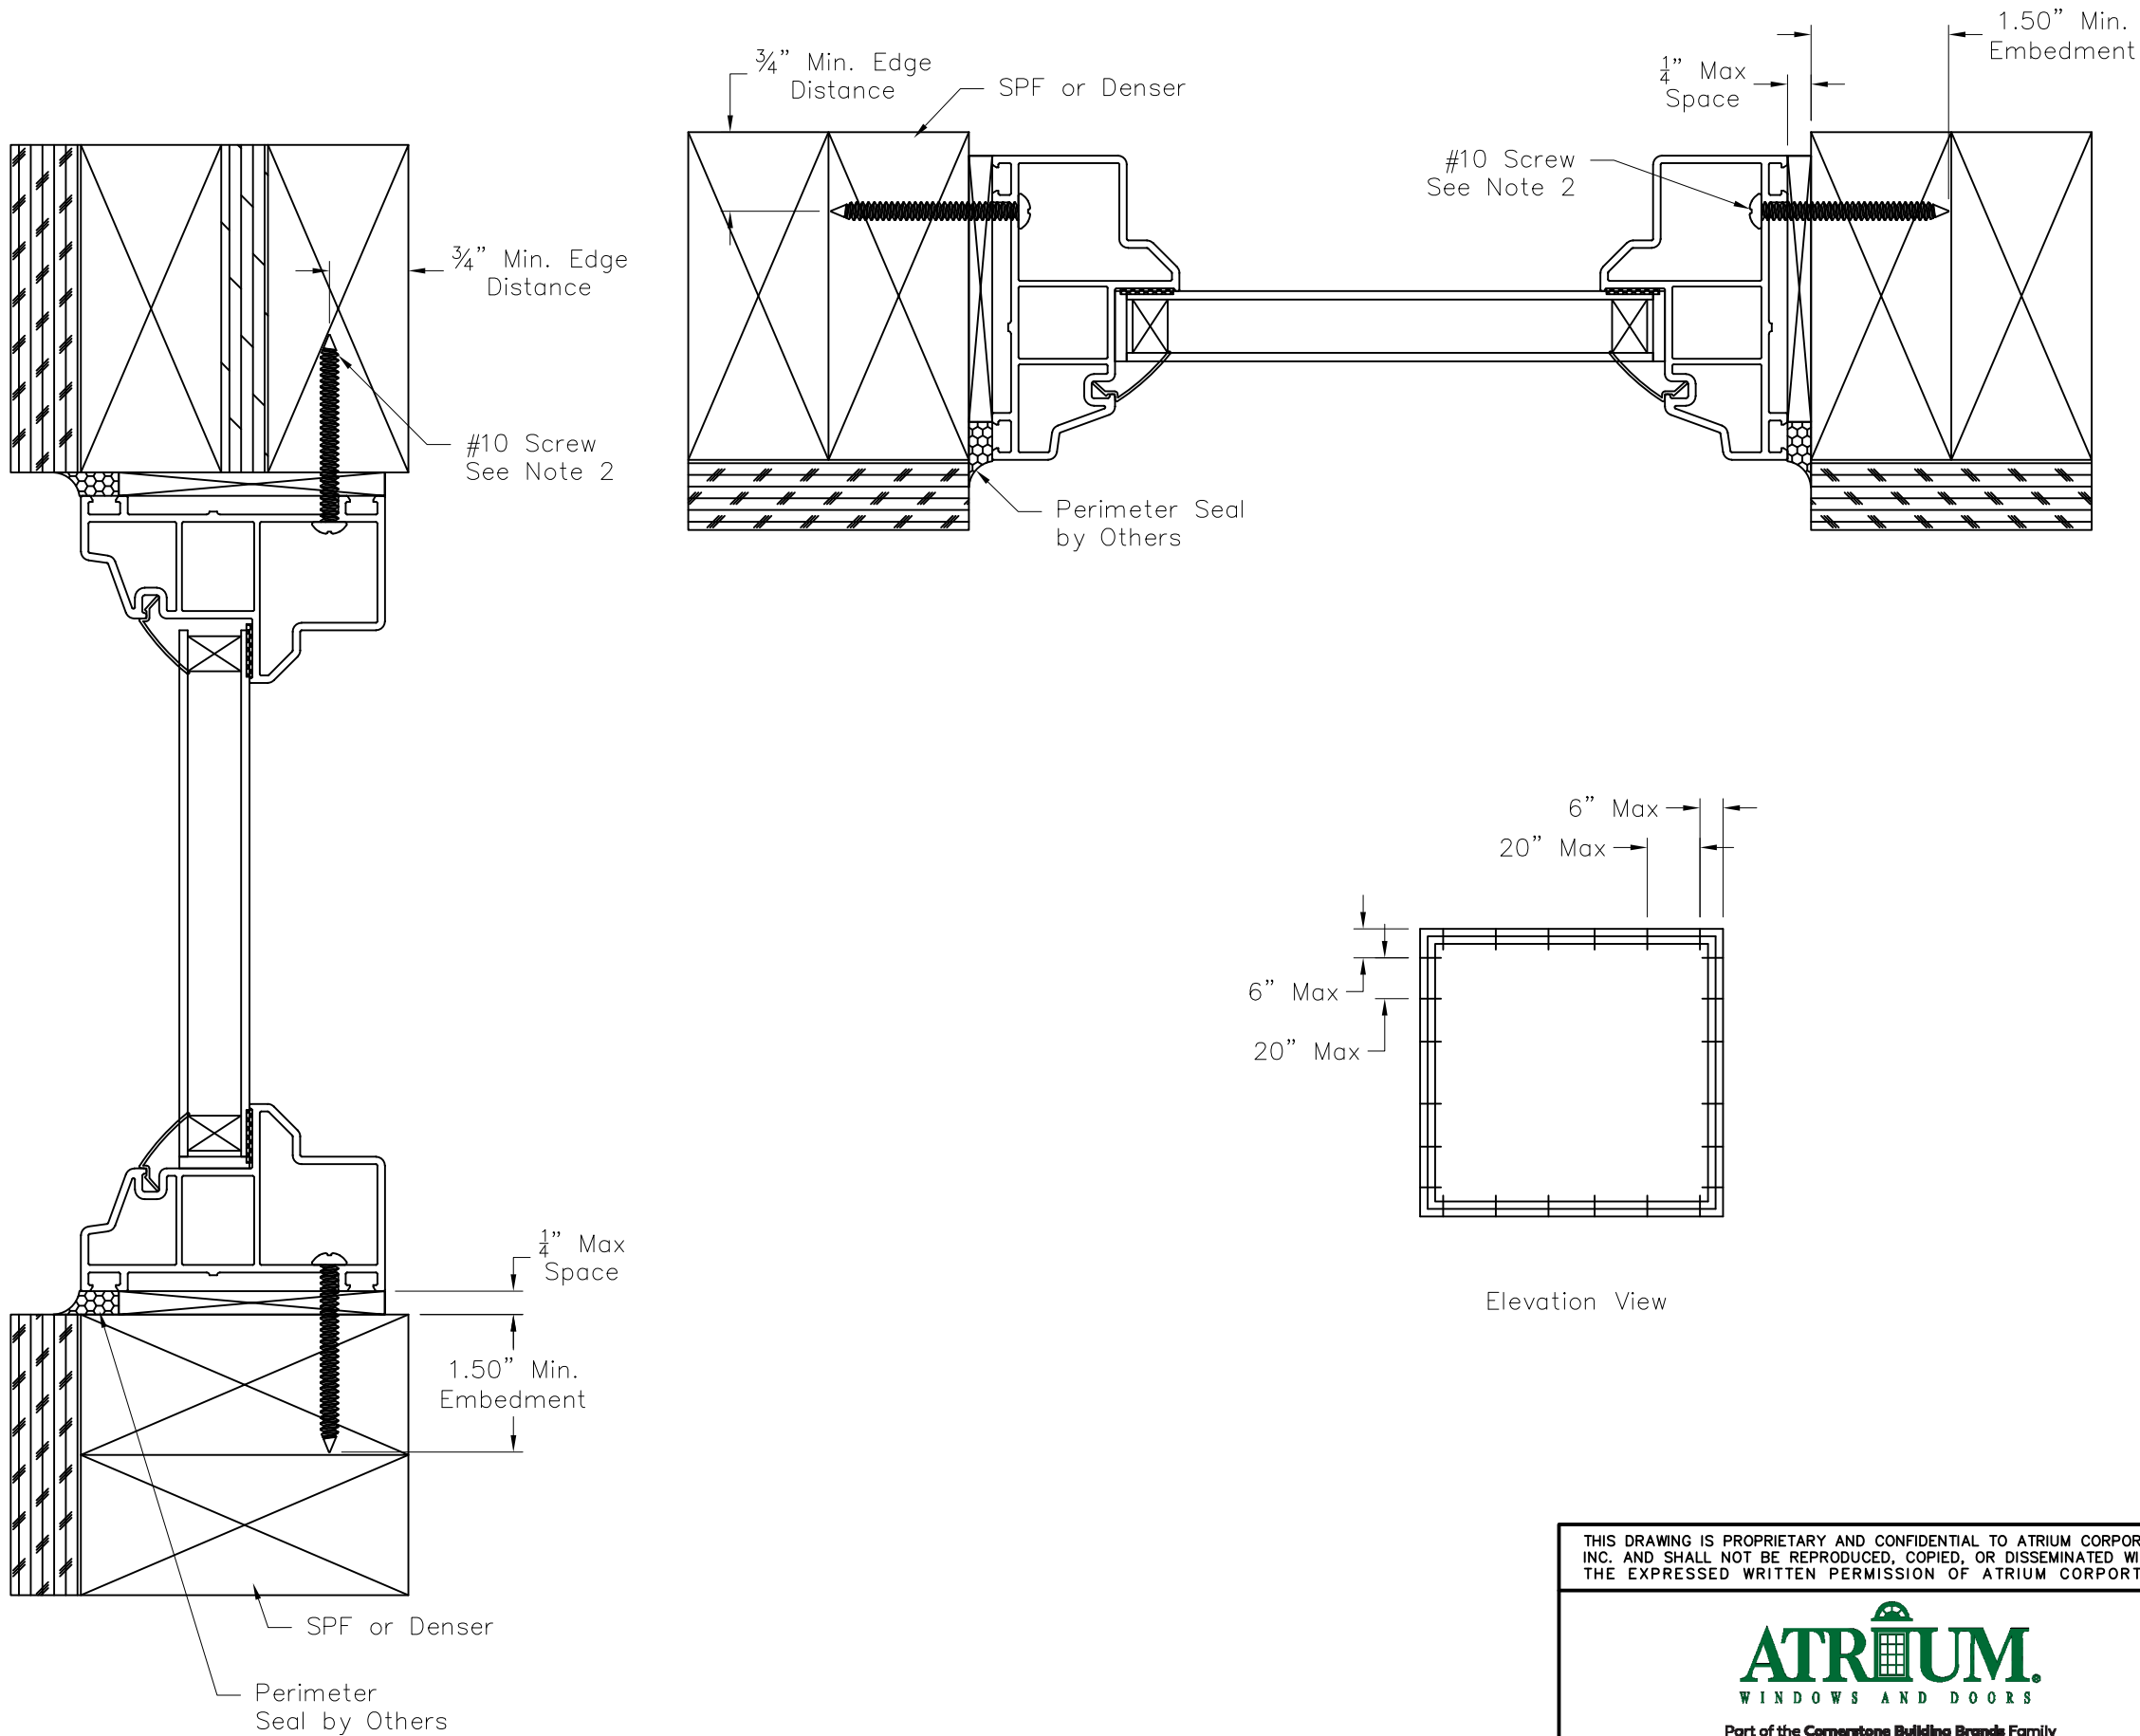


Table 1 – Verified Installations			
Configuration	DP (psf)	WIDTH (in)	HEIGHT (in)
0	+ / - 55.0	72	72

- NOTES:
- INSTALLATIONS SHOWN ON THIS DRAWING HAVE BEEN VERIFIED AS THE AS-TESTED INSTALLATION FOR THE PERFORMANCE LEVEL SHOWN. ERIFIED PRODUCTS ARE LISTED IN TABLE 1. THIS DRAWING APPLIES ONLY TO THOSE PRODUCTS.
 - INSTALLATION ANCHORS SHALL BE #10 SCREWS OF SUFFICIENT LENGTH TO ACHIEVE MINIMUM EMBEDMENT OF 1.5" INTO WOOD FRAMING MEMBER. SCREWS SHALL SATISFY NATIONAL DESIGN SPECIFICATION FOR MATERIAL PROPERTIES AND DIMENSIONS. PER THE CURRENT NDS, EDGE DISTANCE SHALL BE 3/4" TO PREVENT SPLITTING OF WOOD.
 - WOOD FRAMING SHALL BE SPRUCE-PINE-FIR (G=0.42) OR DENSER.
 - ANCHORS SHALL BE LOCATED WITHIN 1/2" OF THE INDICATED LOCATIONS. SHIM AT EACH ANCHOR AS NECESSARY. SPACES GREATER THAN 1/16" REQUIRE THE USE OF LOAD BEARING SHIMS. MAX SHIM SPACE IS 1/4".
 - INSTALLATION ANCHORS SHALL BE LOCATED 6" FROM CORNERS AND 20" MAXIMUM ON CENTER SPACING.
 - THESE INSTRUCTIONS ADDRESS STRUCTURAL REQUIREMENTS ONLY. WINDOWS SHALL BE INSTALLED PER ASTM E2112 OR FMA/AAMA 100.
 - SMALLER WINDOWS OF THE SAME CONSTRUCTION AND EQUAL OR LESSER DESIGN PRESSURES ARE COVERED BY THIS DRAWING.
 - GLAZING TYPE, GLASS TYPE, AND GLASS THICKNESS ARE ESTABLISHED BY THE CERTIFICATION AND SHALL SATISFY ASTM E1300. GLAZING TYPE SHALL BE INSULATING GLASS.
 - PRODUCTS LISTED IN TABLE 1 ARE NOT IMPACT RESISTANT. IF USED IN WIND-BORNE DEBRIS REGIONS, APPROVED PROTECTION DEVICES ARE REQUIRED.
 - PRODUCT OR INSTALLATION IS NOT APPROVED FOR HIGH VELOCITY HURRICANE ZONE (HVHZ).

THIS DRAWING IS PROPRIETARY AND CONFIDENTIAL TO ATRIUM CORPORATION, INC. AND SHALL NOT BE REPRODUCED, COPIED, OR DISSEMINATED WITHOUT THE EXPRESSED WRITTEN PERMISSION OF ATRIUM CORPORAION.				No.		Date		Revision Description		By		ECN #	
 Part of the Cornerstone Building Brands Family				A		08/03/2015		5TH ED. FBC UPDATES		BB		---	
				B		07/02/2021		7TH ED. FBC UPDATES		LH		---	
				C		06/02/2025		UPDATED TO CURRENT FBC		LH		---	
Title: Atrium Series 700 Shaped Picture Window Finless Installation Drawing				Material (Type–Alloy–Temper): -----				Est. Area (in ²): NA		Tolerances: Dim = ±0.03 Wall = ±0.005 Angle = ±0.5°			
								Est. Weight (lb/ft): NA					
				Drawn By: CRA		Approved By: ---		Date: 3–28–2011		Scale: 1:2		Sheet Size: ANSI B	
				ECN# (Initial Issue): 2010–1856				File Name: ADW–00 700 PW Shaped ASSY				Sheet 2/2	